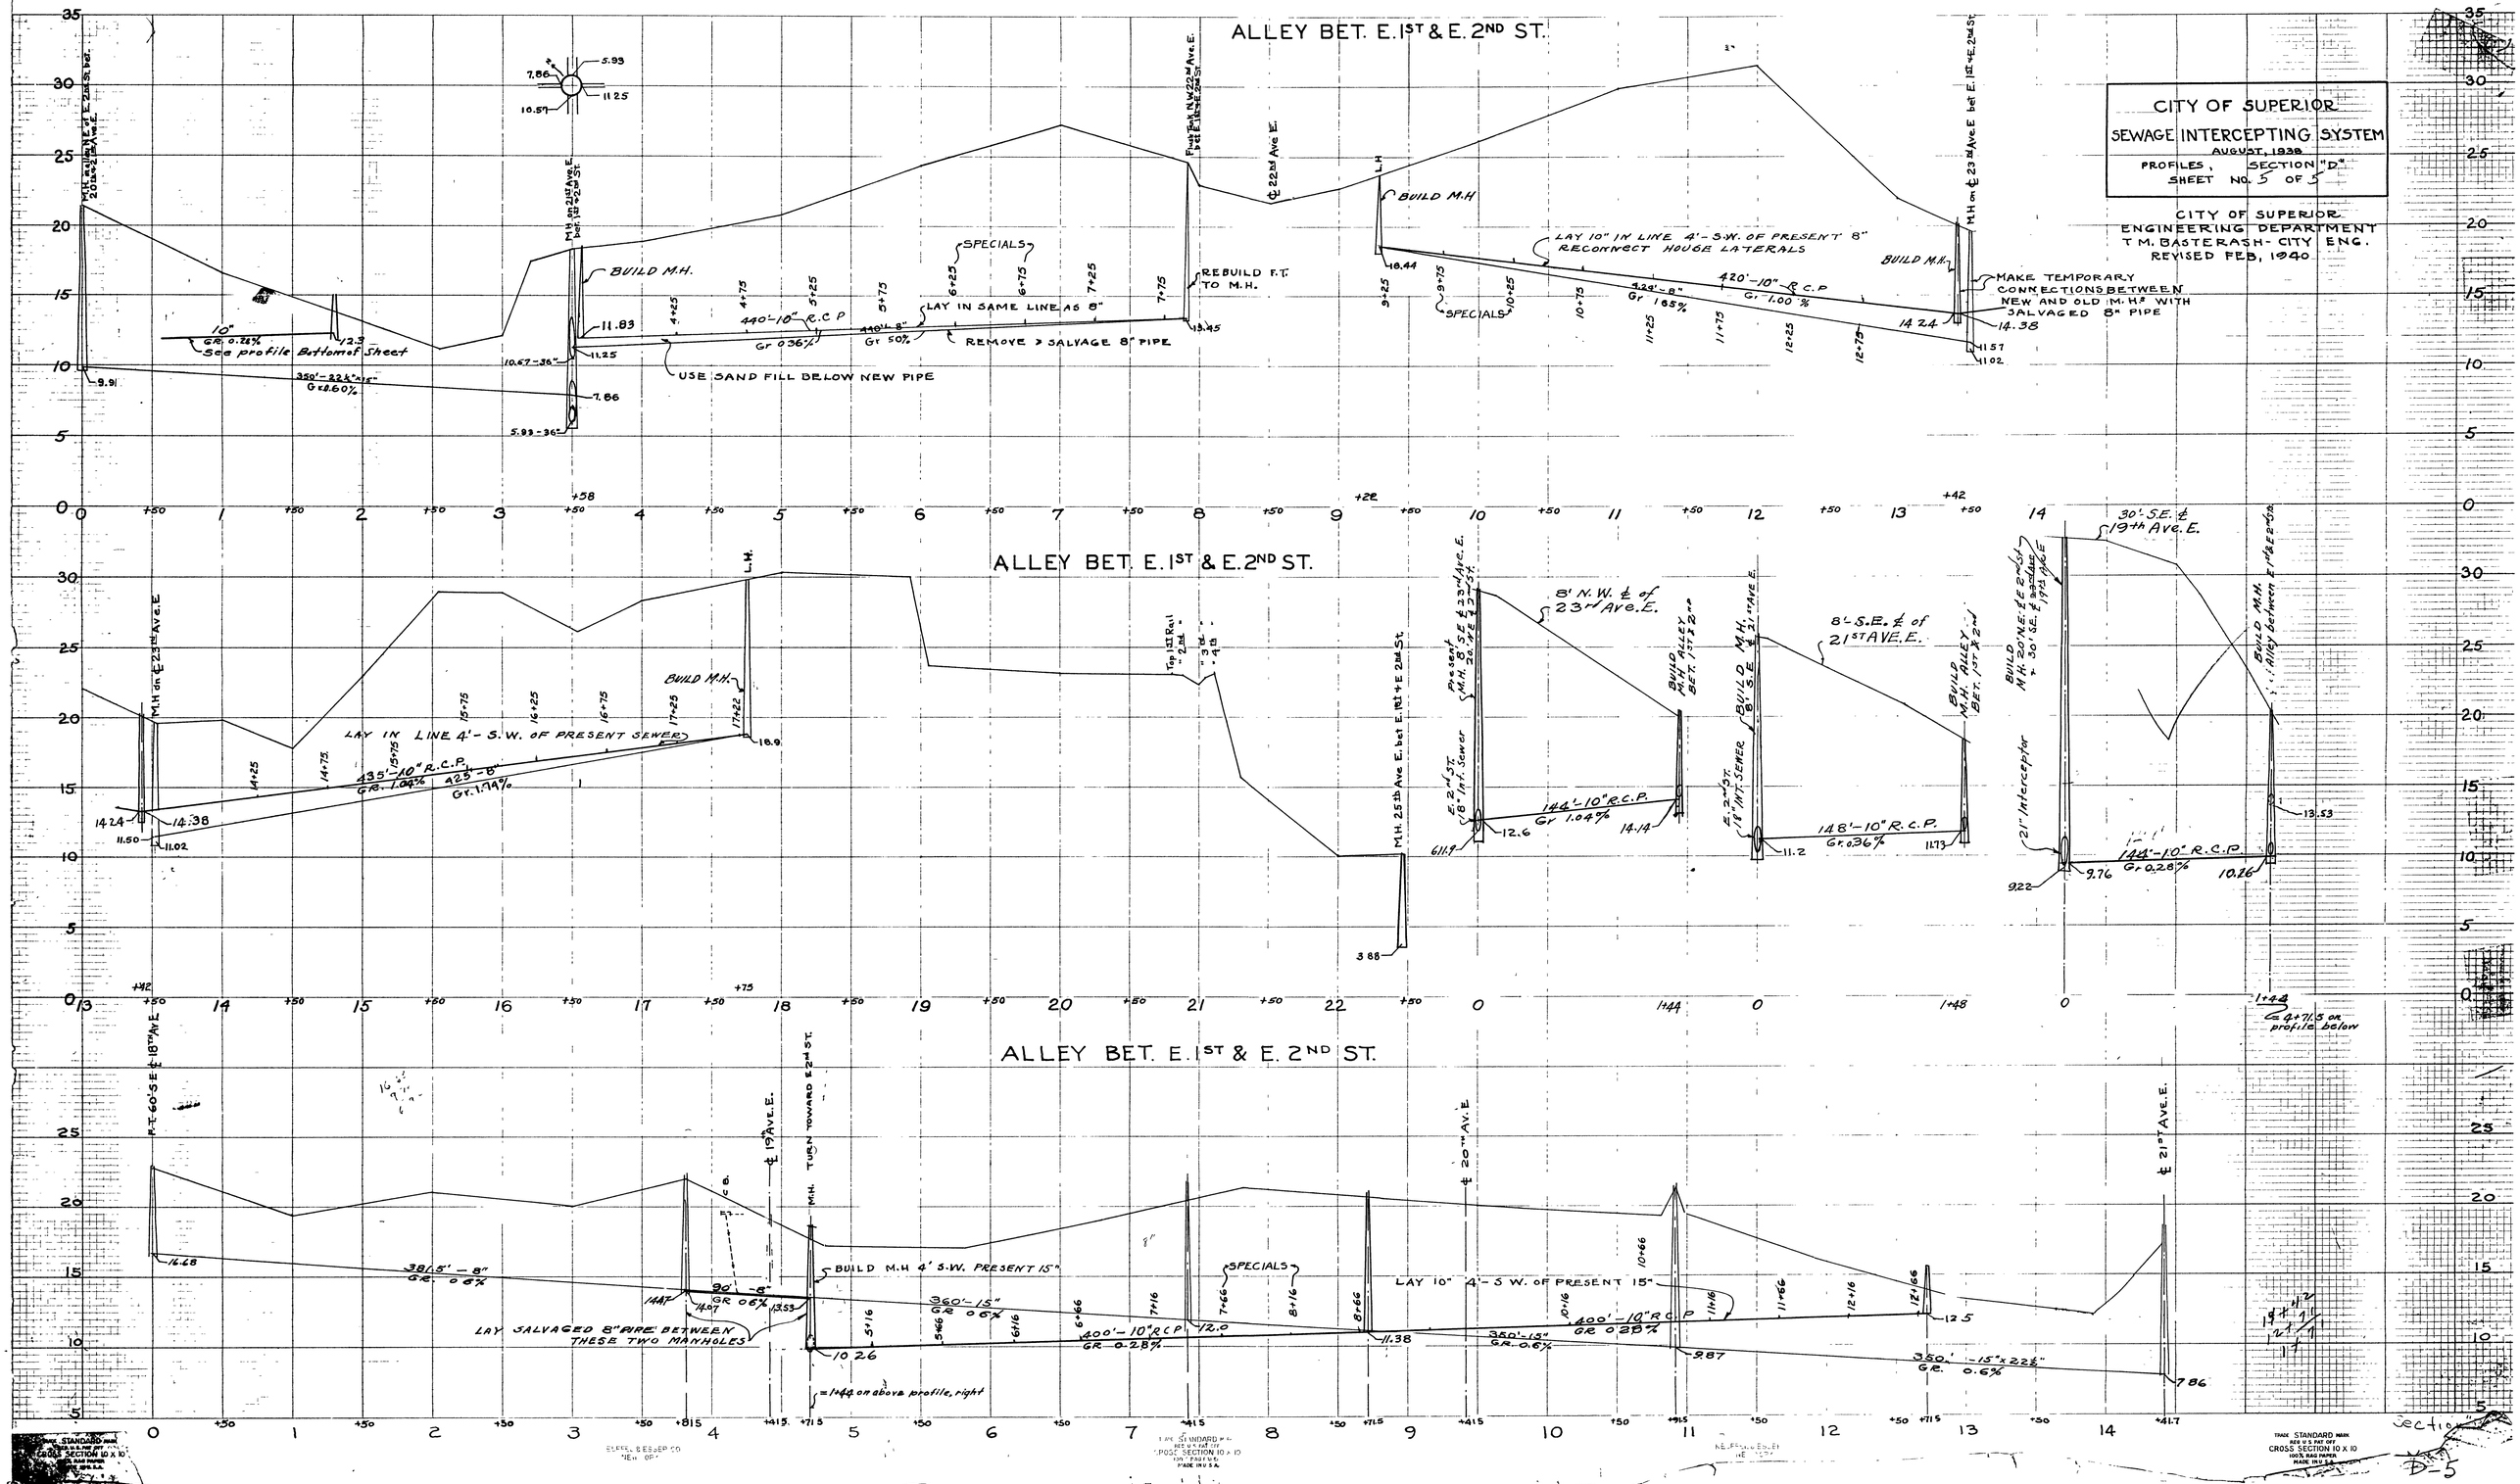

CITY OF SUPERIOR
SEWAGE INTERCEPTING SYSTEM
AUGUST, 1938
PROFILES, SECTION "D"
SHEET NO. 5 OF 5
CITY OF SUPERIOR
ENGINEERING DEPARTMENT
T.M. BASTERASH - CITY ENG.
REVISED FEB, 1940
ALLEY BET. E. 1ST & E. 2ND ST.
BUILD M.H.
SPECIALS
LAY IN SAME LINE AS 8"
REMOVE & SALVAGE 8" PIPE
USE SAND FILL BELOW NEW PIPE
REBUILD F.T. TO M.H.
LAY 10" IN LINE 4'-S.W. OF PRESENT 8" RECONNECT HOUSE LATERALS
MAKE TEMPORARY CONNECTIONS BETWEEN NEW AND OLD M.H.'S WITH SALVAGED 8" PIPE
See profile Bottom of Sheet
LAY IN LINE 4'-S.W. OF PRESENT SEWER
8' N.W. ℄ of 23rd Ave. E.
8'-S.E. ℄ of 21ST AVE. E.
30'-S.E. ℄ 19th Ave. E.
21" Interceptor
LAY SALVAGED 8" PIPE BETWEEN THESE TWO MANHOLES
BUILD M.H. 4' S.W. PRESENT 15"
LAY 10" 4'-S.W. OF PRESENT 15"