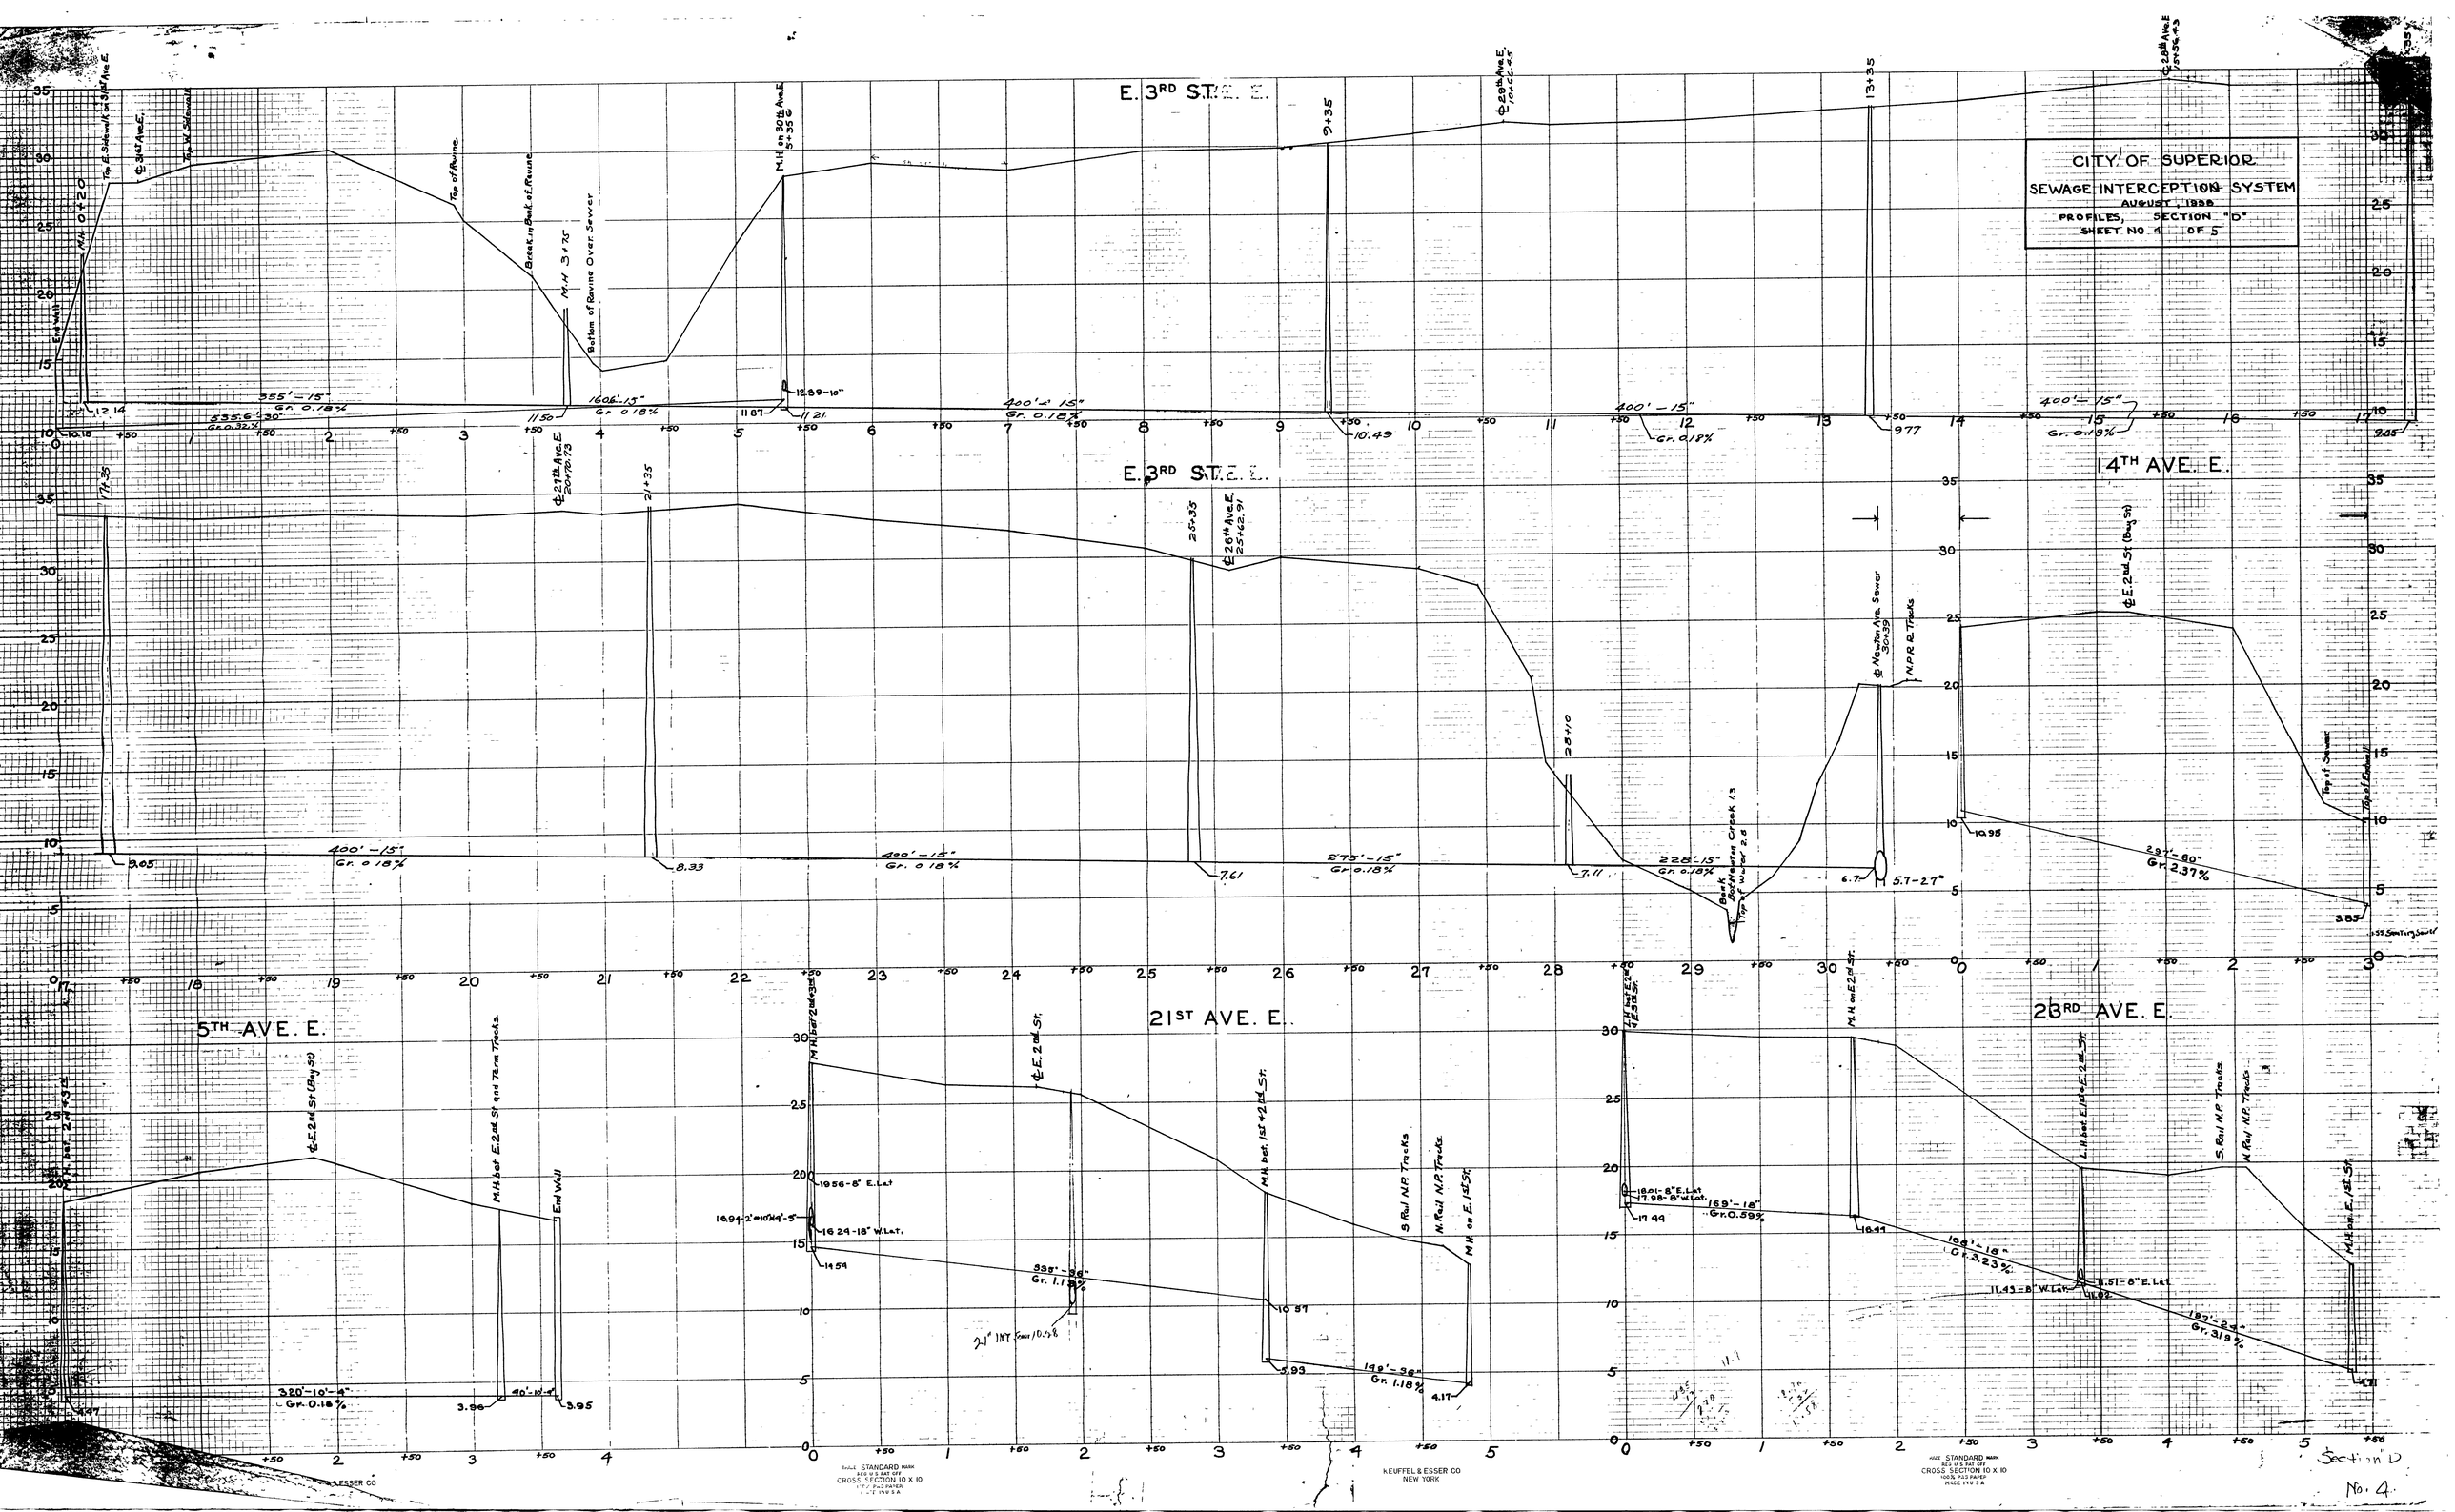
CITY OF SUPERIOR
SEWAGE INTERCEPTION SYSTEM
AUGUST, 1938
PROFILES, SECTION "D"
SHEET NO 4 OF 5
E. 3RD ST. E.
14TH AVE. E.
5TH AVE. E.
21ST AVE. E.
23RD AVE. E.
Top of Ravine
Break in Bank of Ravine
Bottom of Ravine Over Sewer
Top of Sewer
Top of Endwall
Bank Bot. Newton Creek 1.3
Top of Water 2.8
N.P.R.R. Tracks
S. Rail N.P. Tracks
N. Rail N.P. Tracks
M.H. on E. 1st St.
M.H. bet. 1st & 2nd St.
M.H. bet. E. 2nd St. and Term Tracks
End Wall
Section D
No. 4