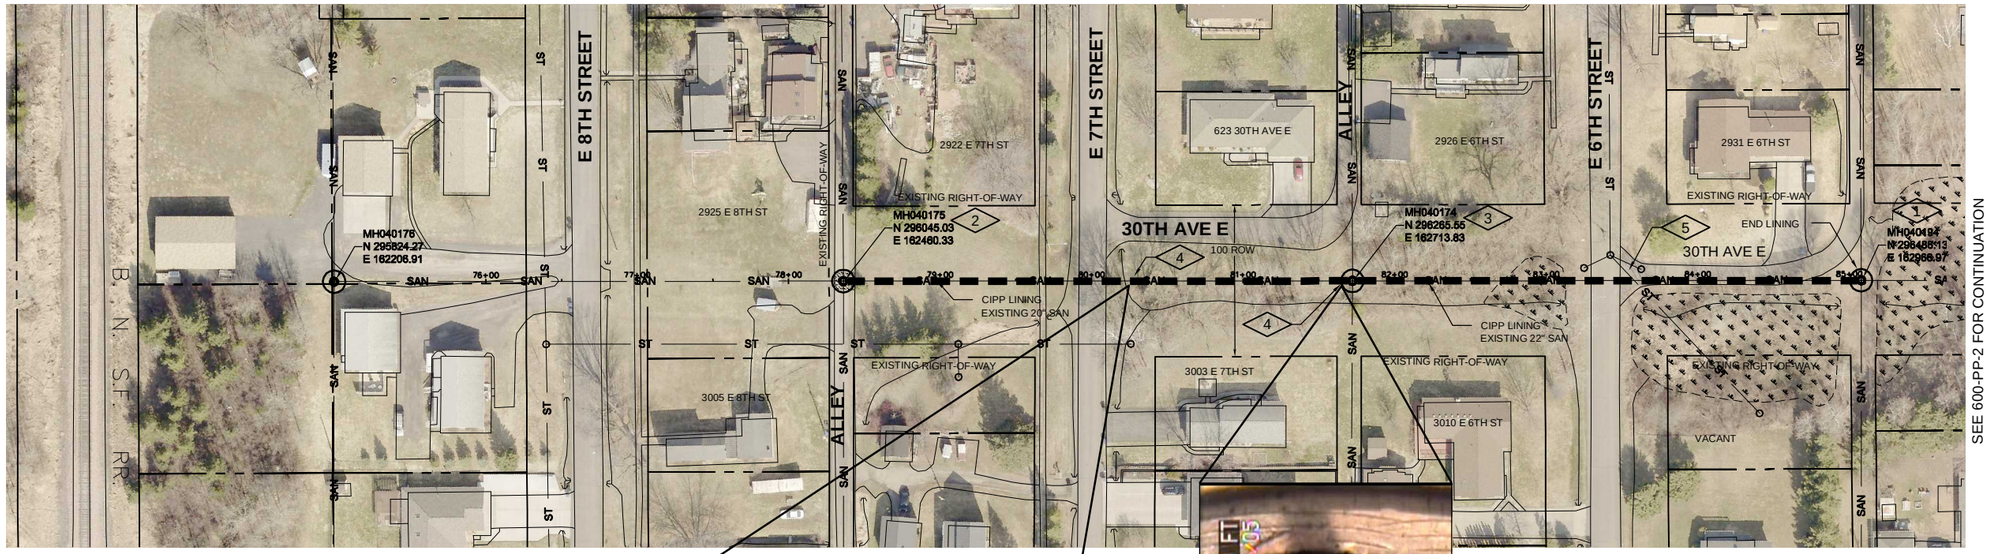

SEE 600-PP-2 FOR CONTINUATION

0 50'

GENERAL NOTES:

1. PROVIDE TRAFFIC CONTROL IN ACCORDANCE WITH CITY STANDARDS AND WMUTCD.
2. LANE CLOSURES SHALL BE TEMPORARY AND OPEN TO TRAFFIC THE SAME DAY, UNLESS COORDINATED WITH OWNER
3. EROSION CONTROL SHALL BE IN PLACE PRIOR TO ANY EARTH DISTURBING ACTIVITIES, SEE 002-EC-4.

PLAN NOTES:

1. EXISTING CONCRETE MANHOLE CONSTRUCTED DURING 2006 SEWER REPAIR PROJECT.
2. MH040175 - EXISTING BRICK MANHOLE CONSTRUCTED 1915. REHABILITATE MANHOLE. PROVIDE CHIMNEY SEAL AND NEW CASTING. RESTORE EXISTING AGGREGATE ALLEY.
3. MH040174 - EXISTING BRICK MANHOLE CONSTRUCTED 1915. REHABILITATE MANHOLE. PROVIDE CHIMNEY SEAL AND NEW CASTING. MINIMIZE DISTURBED AREA NEAR NELSON CREEK.
4. PROVIDE CIPP SHORT-LINER OVER DAMAGED AREA.
5. SPOT REPAIR COMPLETED AUGUST 2017 (APPROXIMATELY 7 FT SOUTHEAST OF E 6TH STREET). CIPP SHORT-LINER MAY BE REQUIRED. CONTRACTOR SHALL REVIEW AND COORDINATE WITH PROJECT ENGINEER.

TOP OF PIPE REPLACED BY PVC PIPE
APPROXIMATELY 18 FT SOUTHEAST OF E 7TH STREET

BROKEN TOP OF PIPE
EXISTING SOIL AND UTILITY VISIBLE
2 FT UPSTREAM OF MH040174

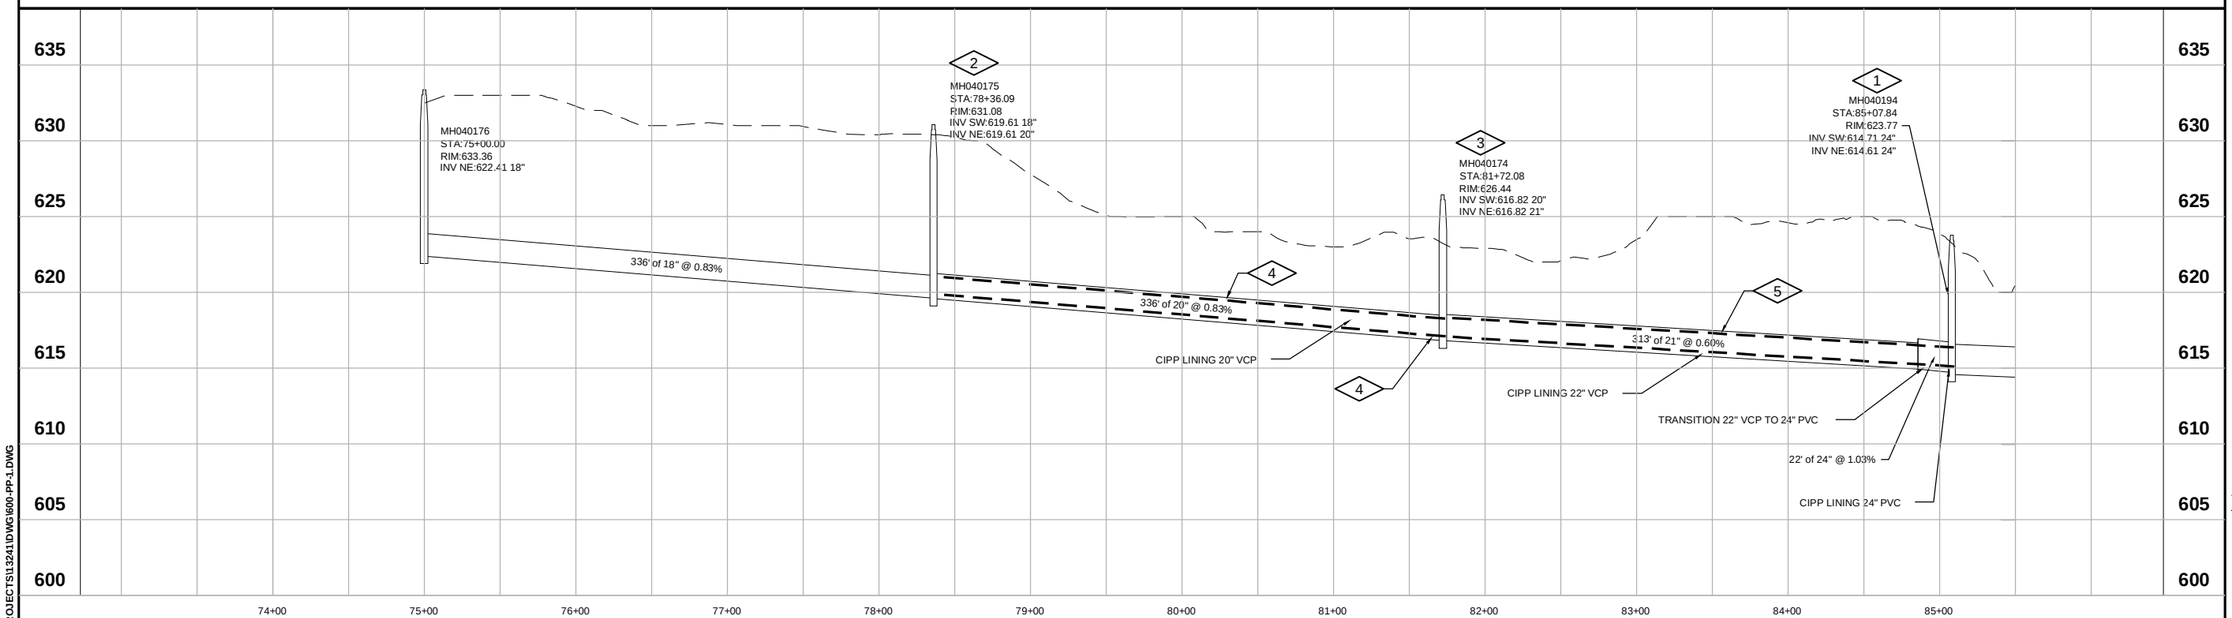

Revision Number	Revision Description	Drawn By	Checked By	Date

Designed By	TLW
Drawn By	SJB
Checked By	TLW
Approved By	SJK
Filename	600-PP-1.DWG
Project No.	13241
Project Date	12/28/2017

CITY OF SUPERIOR, WISCONSIN
NEWTON CREEK AND NELSON CREEK TRUNK SEWERS

PLAN AND PROFILE
NELSON CREEK

DONOHUE

Sheet No. 37

Drawing No. 600-PP-1

I:\PROJECTS\13241\DWG\600-PP-1.DWG