CONTROL POINTS				
Point #	Northing	Easting	Elevation	Raw Description
101	297746.4440	161393.1790	635.481	SETSPK
102	297746.4330	161393.1670	635.446	SETSPK
106	297986.5360	161213.4630	631.681	SETSPK

GENERAL NOTES:

1. ALL DISTURBED AREAS NOT IDENTIFIED ON THE PLANS SHALL BE RESTORED TO MATCH EXISTING CONDITIONS.
2. CONTRACTOR SHALL MINIMIZE ALL IMPACTS TO WETLAND AREAS.

PLAN NOTES:

1. GRAVEL PAVEMENT
2. BITUMINOUS PAVEMENT APPROACH
3. CONCRETE SIDEWALK
4. DRIVEWAY
5. UTILITY CROSSING, FIELD VERIFY AND PROTECT
6. UTILITY CROSSING WATER, FIELD VERIFY AND PROTECT
7. UTILITY CROSSING, PETROLEUM (2 LINES), FIELD VERIFY AND PROTECT
8. RECONNECT EXISTING SANITARY LATERAL

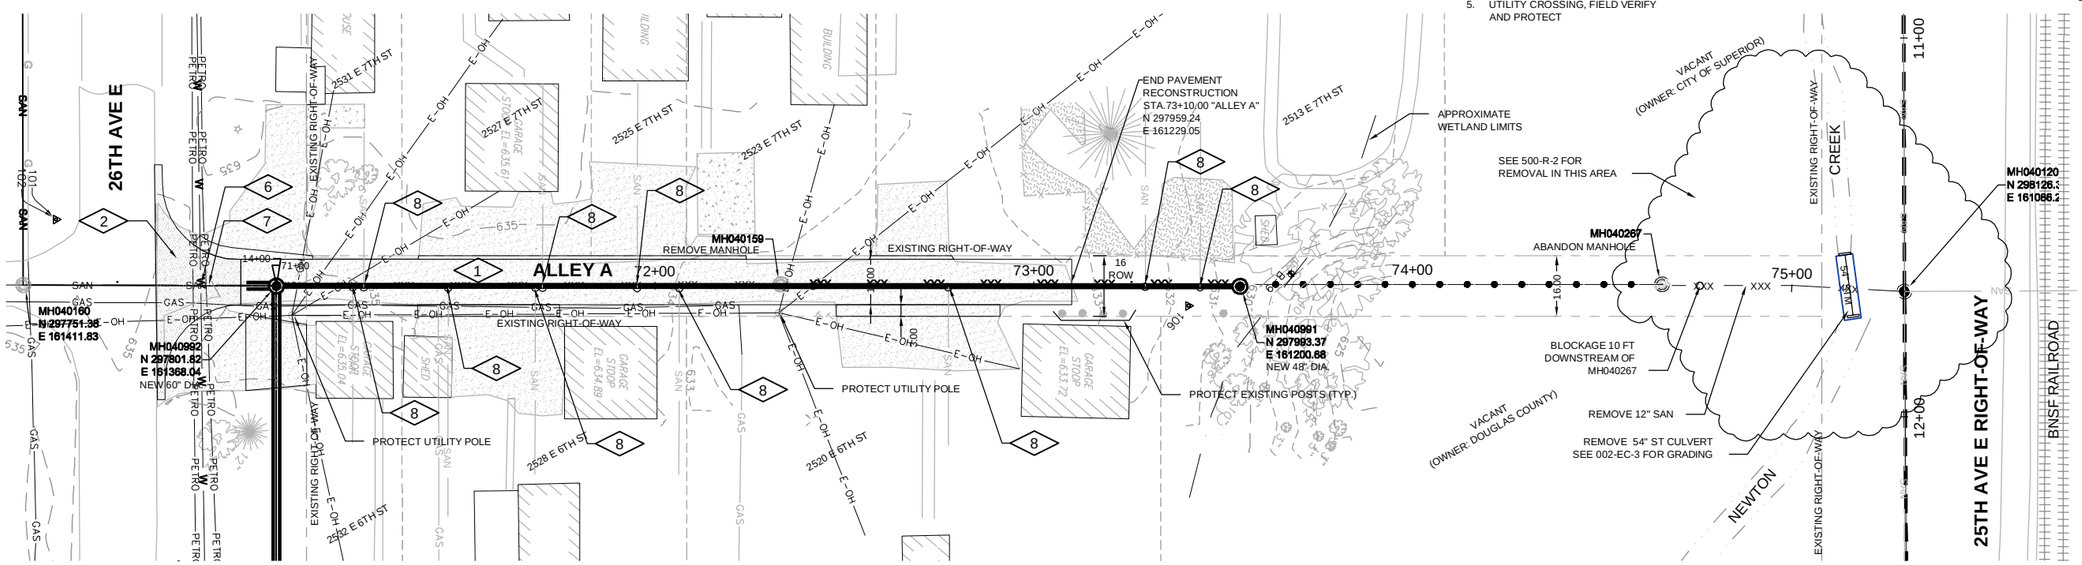

SEE 500-PP-1 FOR CONTINUATION OF WORK ALONG 26TH AVE E
SEE 400-PP-1 FOR CONTINUATION OF WORK ALONG NEWTON CREEK

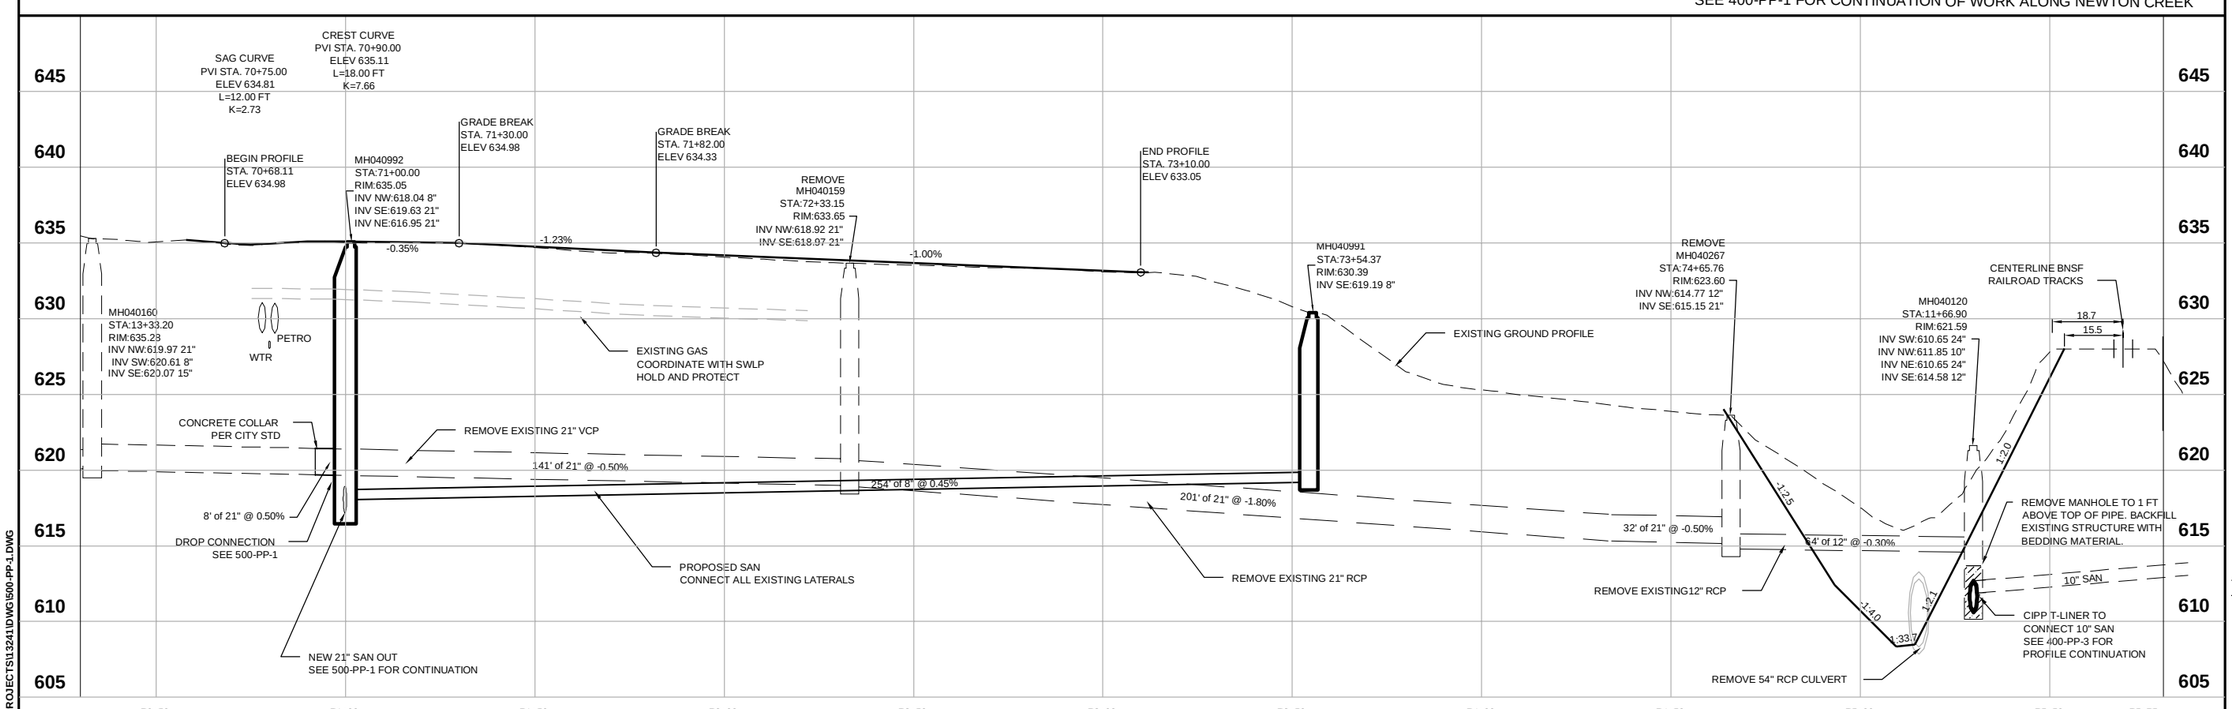

Revision Number	Revision Description	Drawn By	Checked By	Date

Designed By	TLW
Drawn By	SJB
Checked By	TLW
Approved By	SJK
Filename	500-PP-1.DWG
Project No.	13241
Project Date	12/28/2017

CITY OF SUPERIOR, WISCONSIN
NEWTON CREEK AND NELSON CREEK TRUNK SEWERS

PLAN AND PROFILE (ALLEY BETWEEN E 6TH ST & E 7TH ST)
STA 71+00 TO STA 75+75 "ALLEY A"

DONOHUE

Sheet No. 35

Drawing No. 510-PP-1

.\PROJECTS\13241\DWG\500-PP-1.DWG