CONTROL POINTS				
Point #	Northing	Easting	Elevation	Raw Description
103	298426.2140	162179.4590	631.635	SETSPK
105	298588.2050	162016.3400	627.711	SETSPK

GENERAL NOTES:

1. ALL DISTURBED AREAS NOT IDENTIFIED ON THE PLANS SHALL BE RESTORED TO MATCH EXISTING CONDITIONS.
2. CONTRACTOR SHALL MINIMIZE ALL IMPACTS TO WETLAND AREAS.

PLAN NOTES:

1. GRAVEL PAVEMENT
2. BITUMINOUS PAVEMENT PATCH
3. CONCRETE SIDEWALK
4. DRIVEWAY
5. UTILITY CROSSING, FIELD VERIFY AND PROTECT
6. UTILITY CROSSING WATER, FIELD VERIFY AND PROTECT
7. UTILITY CROSSING PETROLEUM LINES (2 EACH), FIELD VERIFY AND PROTECT
8. RECONNECT EXISTING SANITARY LATERAL

0 20'

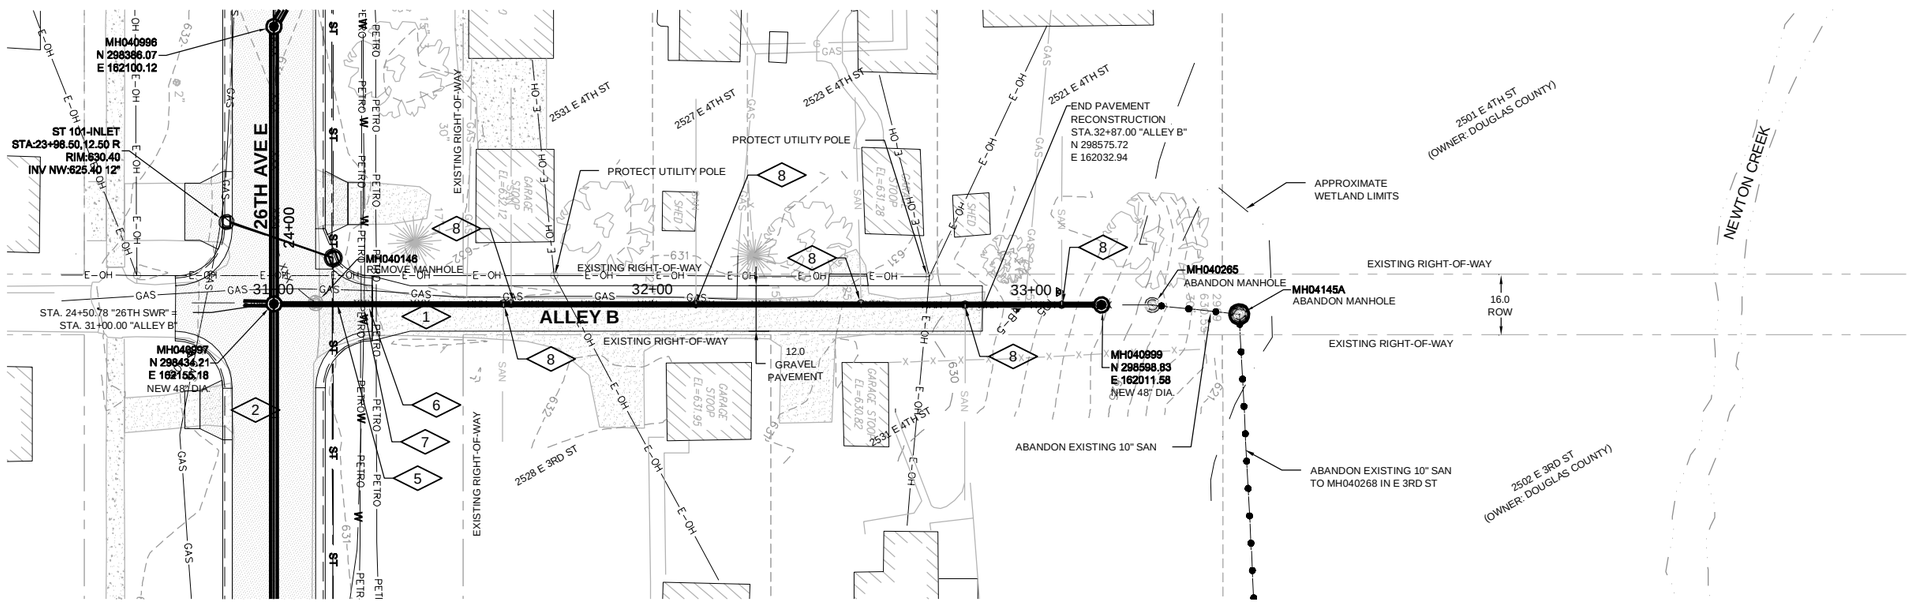

SEE 500-PP-3 FOR CONTINUATION OF WORK ALONG 26TH AVE E
SEE 500-D-2 FOR INTERSECTION DETAILS

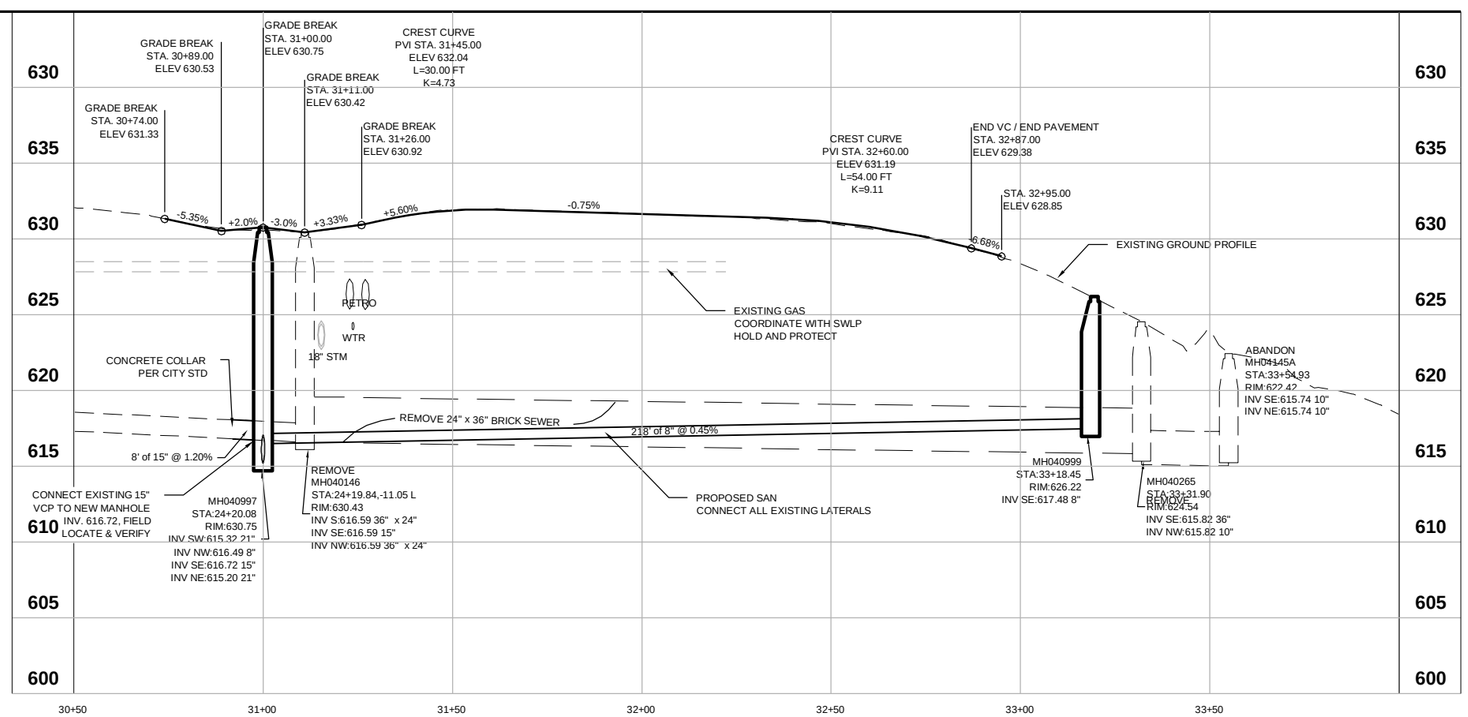

Revision Number	Revision Description	Drawn By	Checked By	Date

Designed By	TLW
Drawn By	SJB
Checked By	TLW
Approved By	SJK
Filename	500-PP-1.DWG
Project No.	13241
Project Date	12/28/2017

CITY OF SUPERIOR, WISCONSIN
NEWTON CREEK AND NELSON CREEK TRUNK SEWERS

PLAN AND PROFILE (ALLEY BETWEEN E 3RD ST & E 4TH ST)
STA 31+00 TO STA 33+50 "ALLEY B"

DONOHUE

Sheet No. 36

Drawing No. 520-PP-1

:\PROJECTS\13241\DWG\500-PP-1.DWG