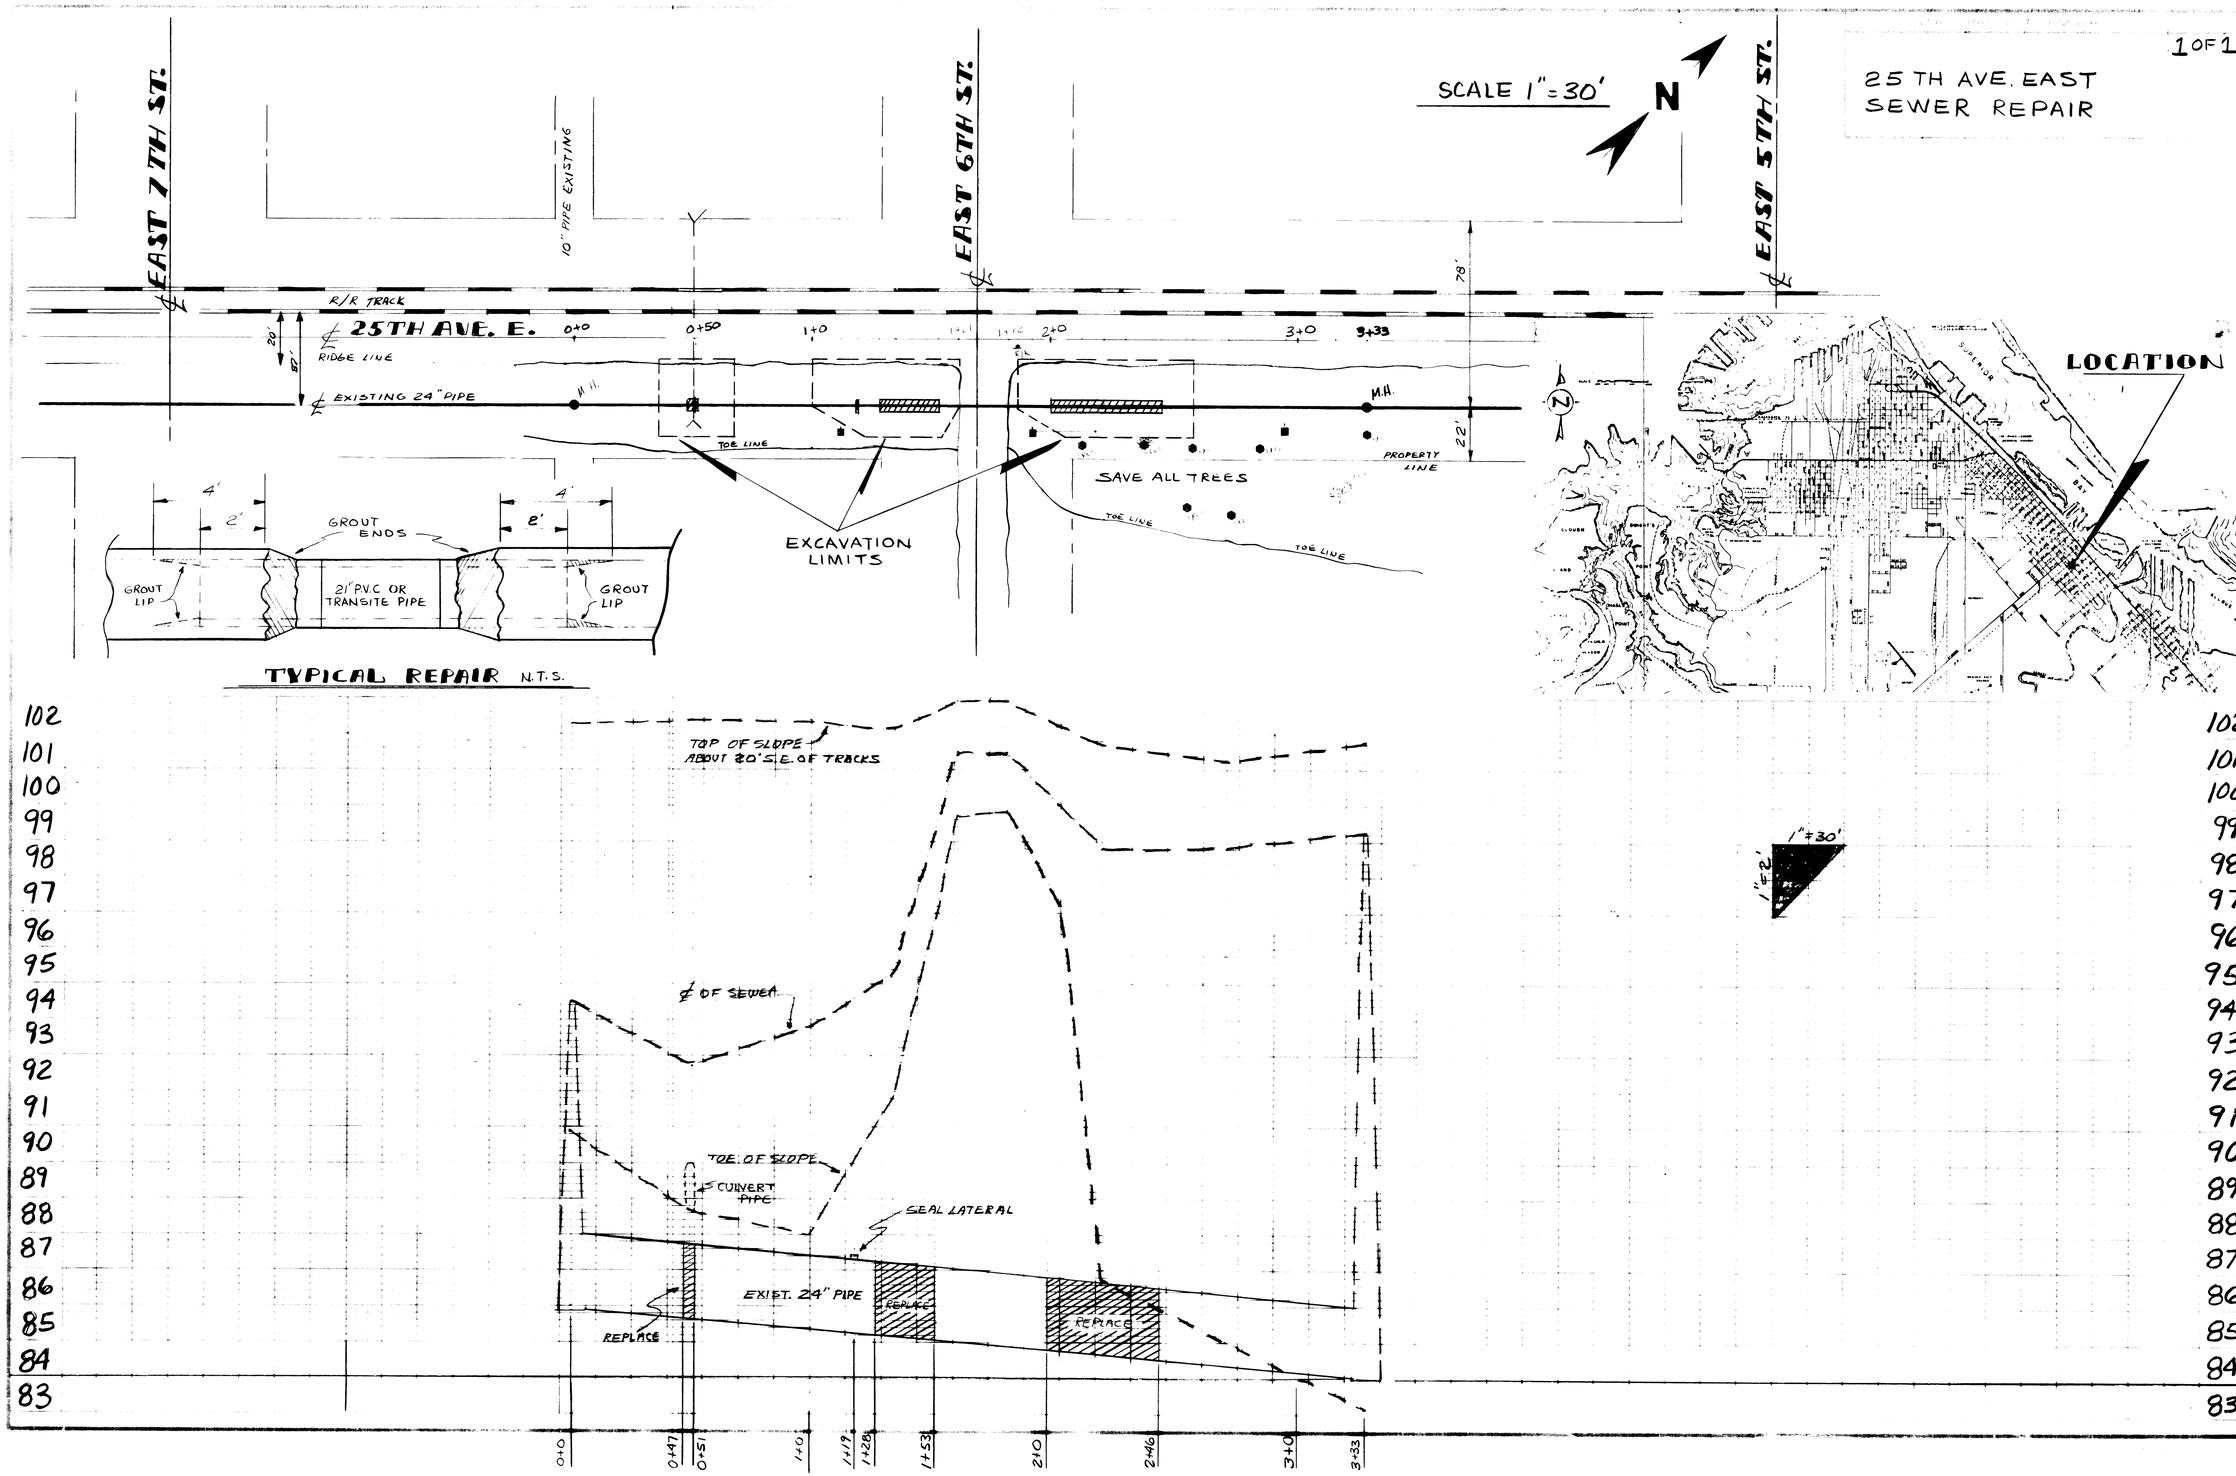
1 OF 1
25 TH AVE. EAST
SEWER REPAIR
SCALE 1" = 30'
N
EAST 7TH ST.
EAST 6TH ST.
EAST 5TH ST.
10" PIPE EXISTING
R/R TRACK
25TH AVE. E.
RIDGE LINE
EXISTING 24" PIPE
M.H.
TOE LINE
PROPERTY LINE
SAVE ALL TREES
EXCAVATION LIMITS
GROUT ENDS
GROUT LIP
21" P.V.C OR TRANSITE PIPE
TYPICAL REPAIR N.T.S.
LOCATION
TOP OF SLOPE ABOUT 20' S.E. OF TRACKS
℄ OF SEWER
TOE OF SLOPE
CULVERT PIPE
SEAL LATERAL
EXIST. 24" PIPE
REPLACE
1" = 30'
1" = 2'