STATE PROJECT NUMBER 8010-13-71

SHEET NO. 2.15

TOWER AVENUE, CITY OF SUPERIOR
STORM SEWER PLAN
S.T.H. 35 DOUGLAS COUNTY

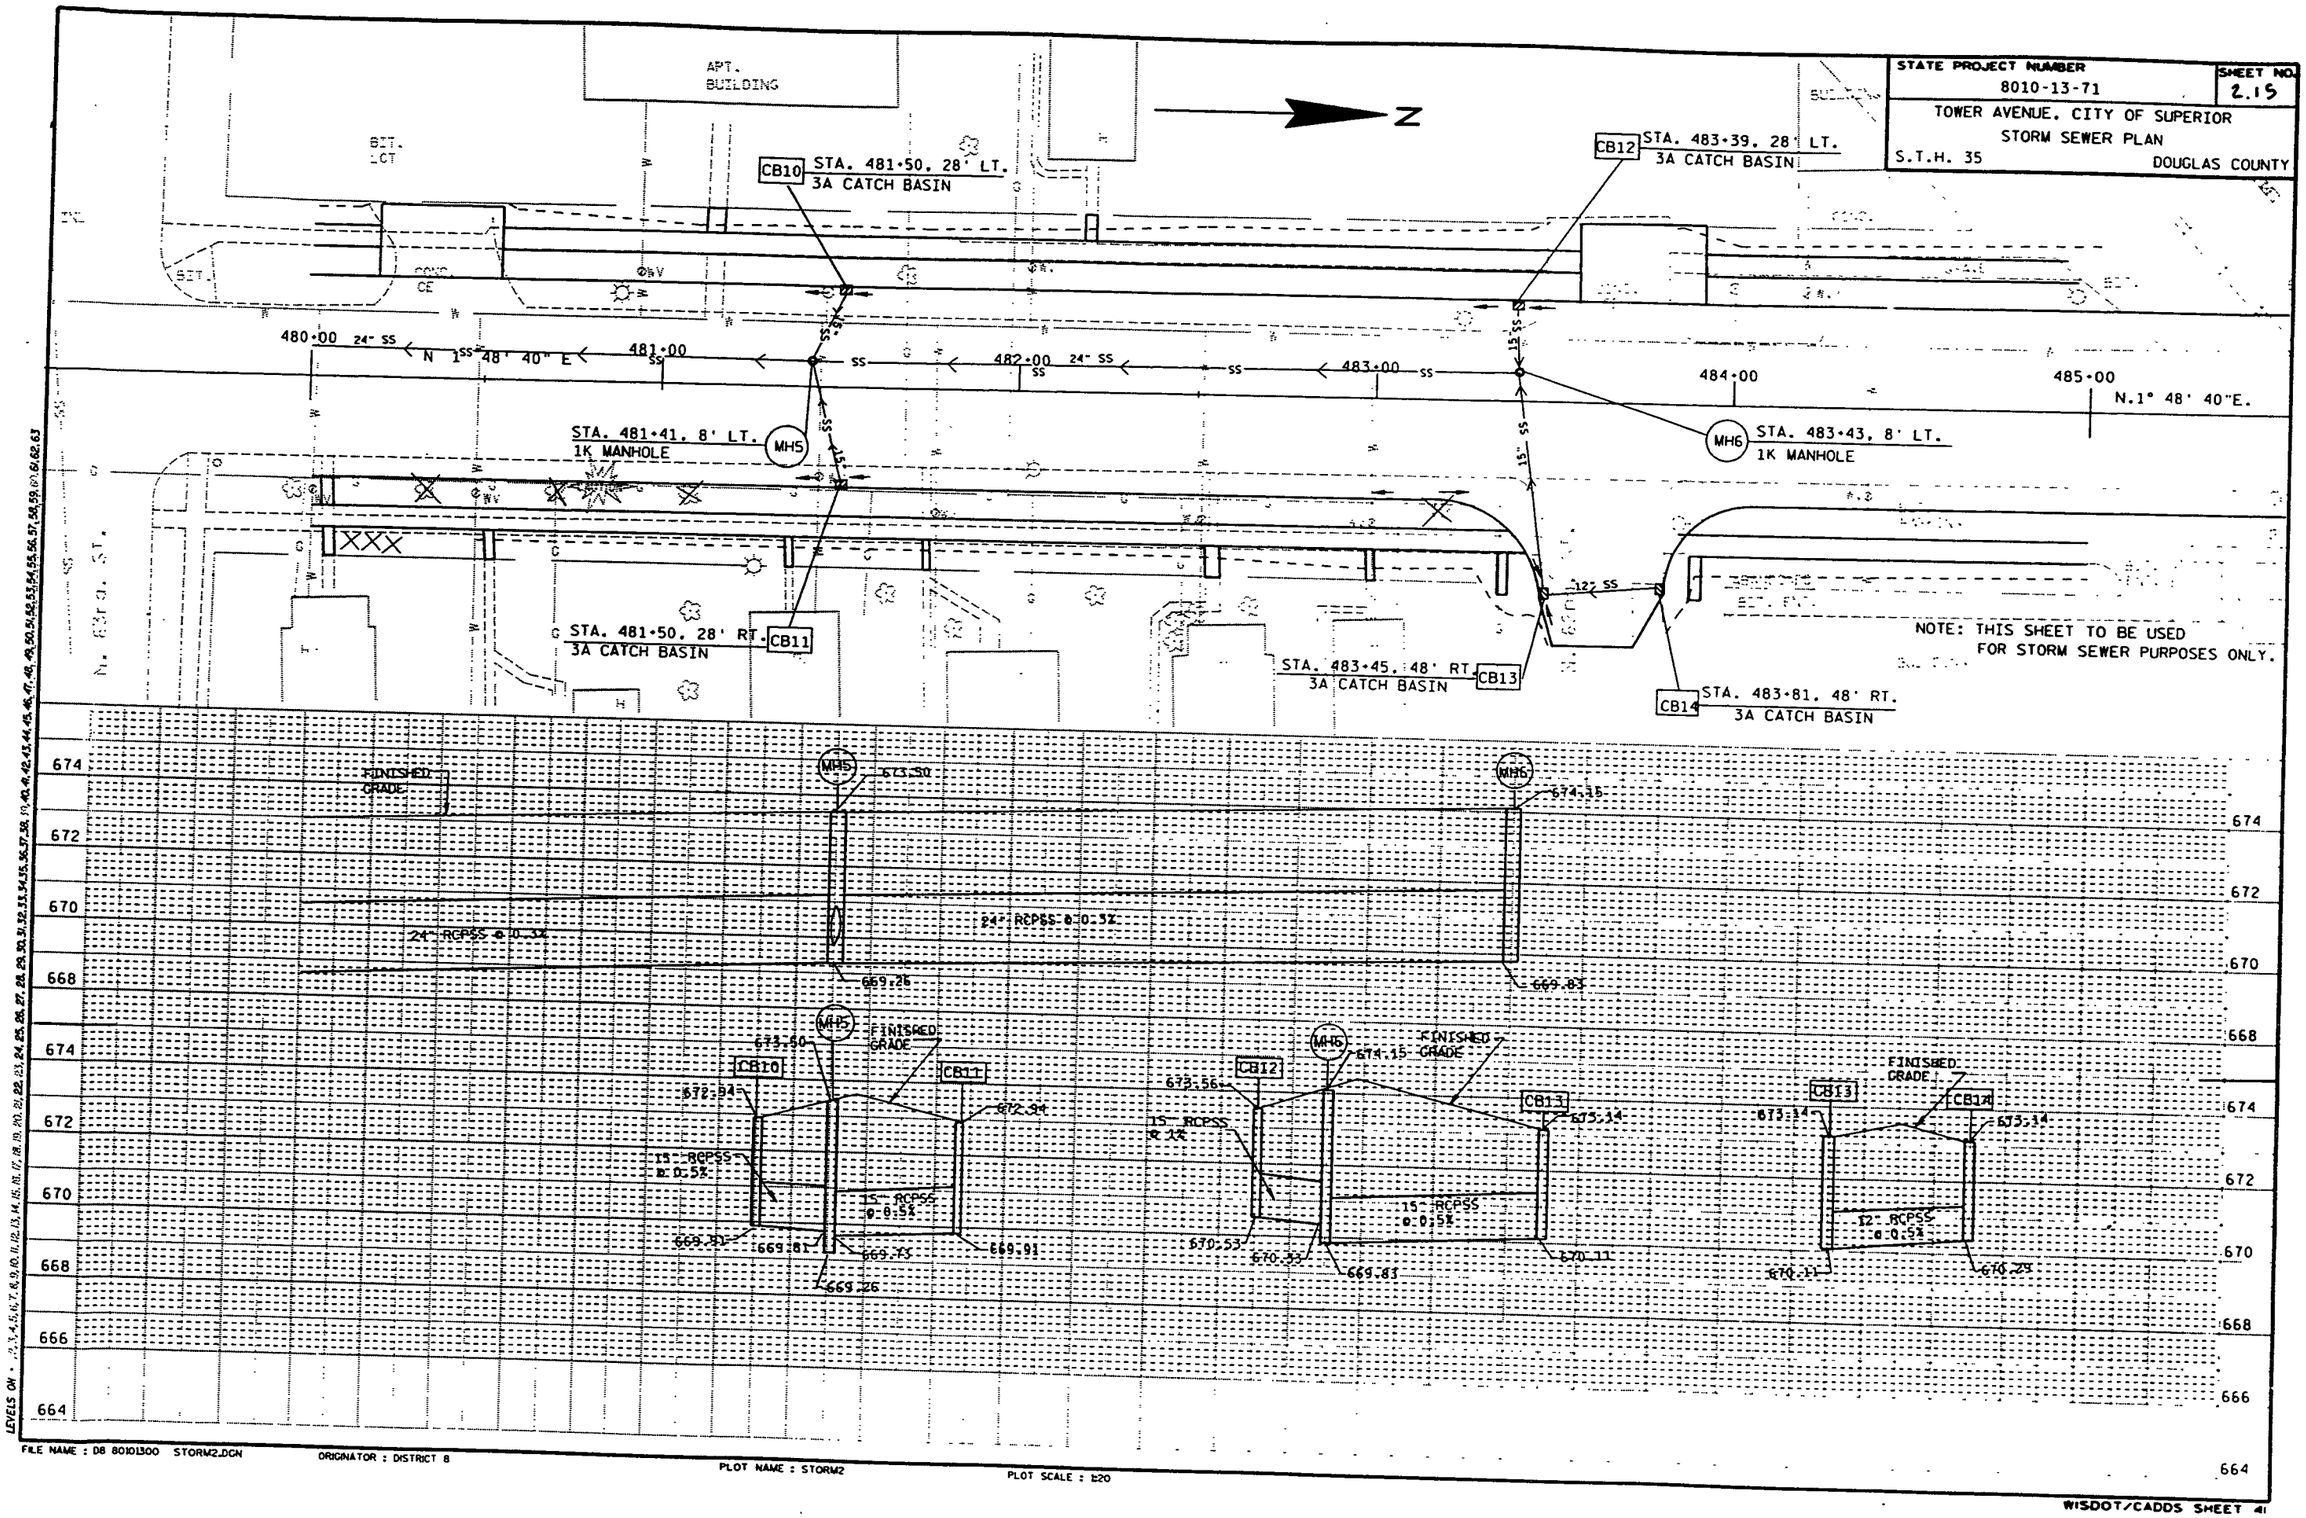

FILE NAME : D8 80101300 STORM2.DGN ORIGINATOR : DISTRICT 8 PLOT NAME : STORM2 PLOT SCALE : 1:20

WISDOT/CADDS SHEET 41