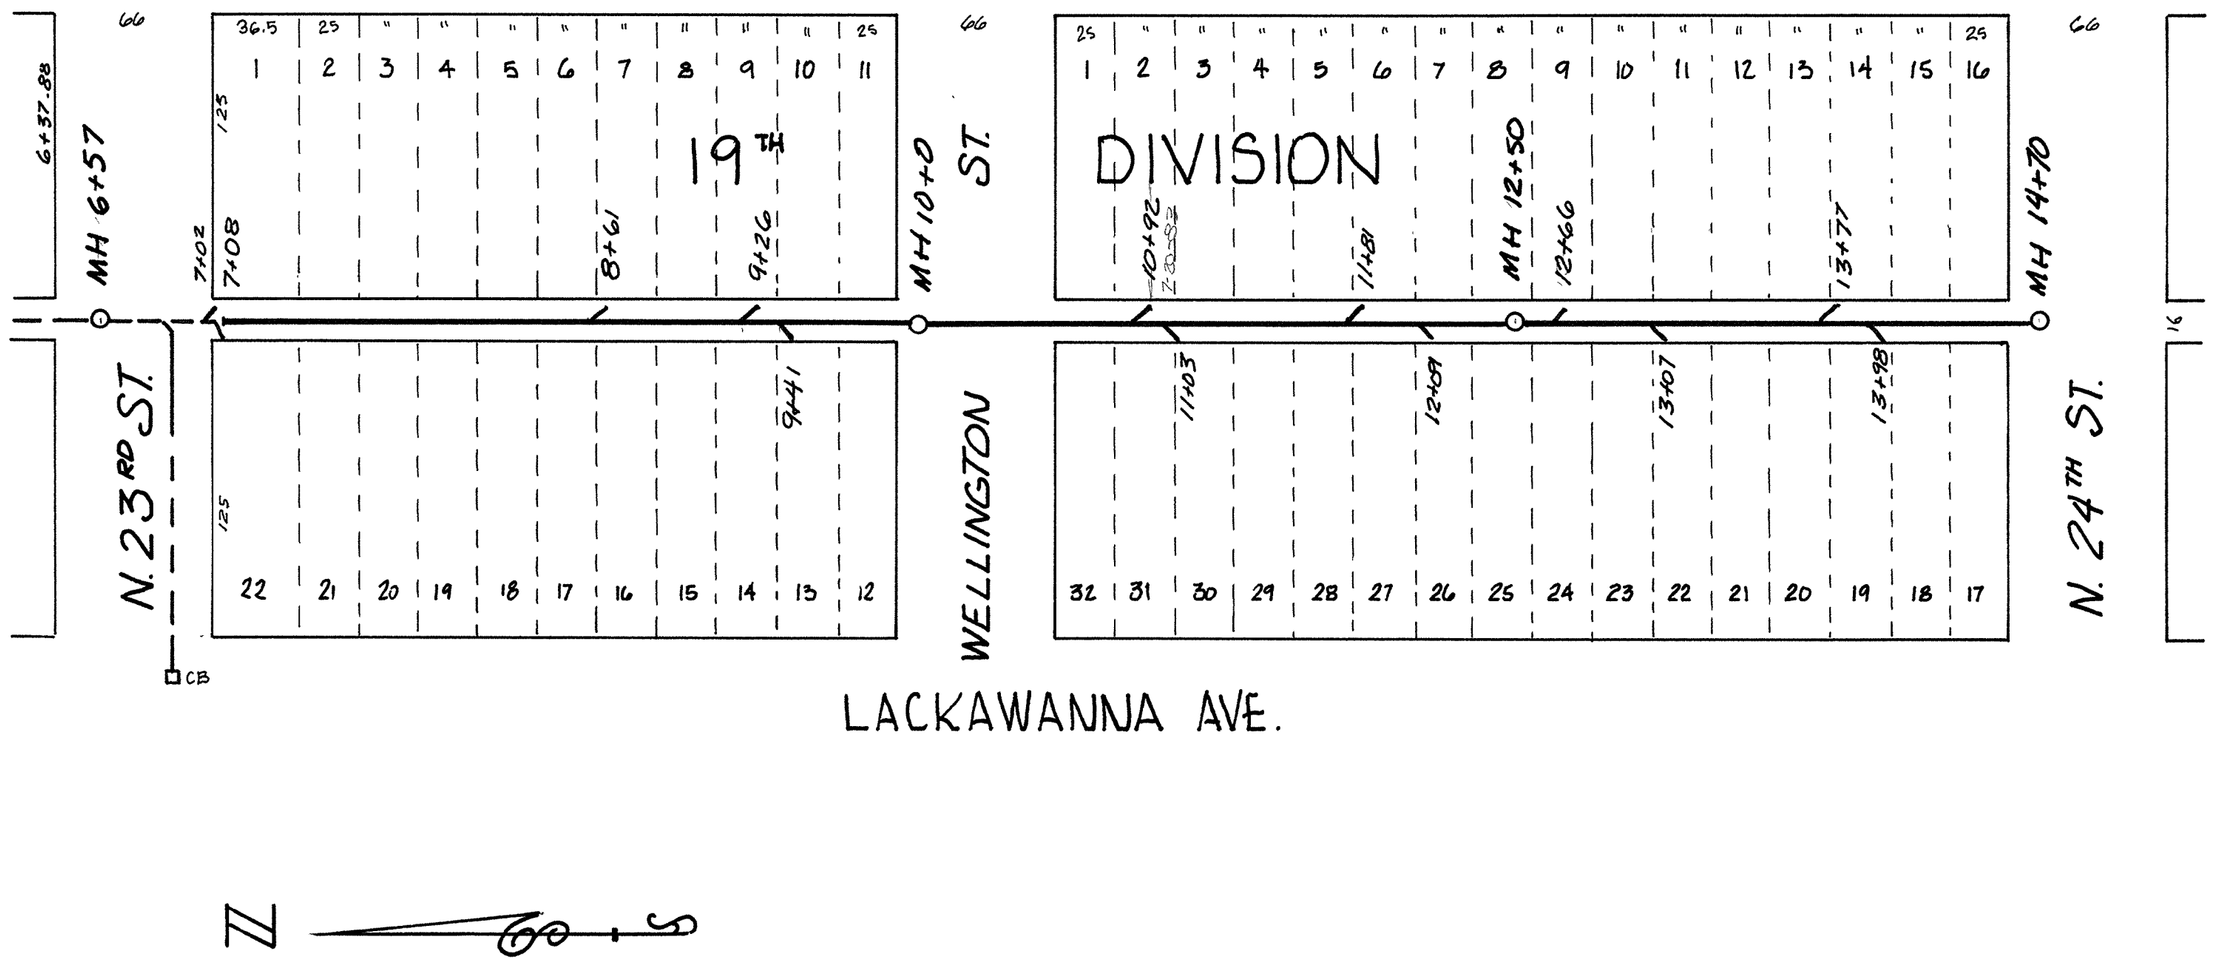

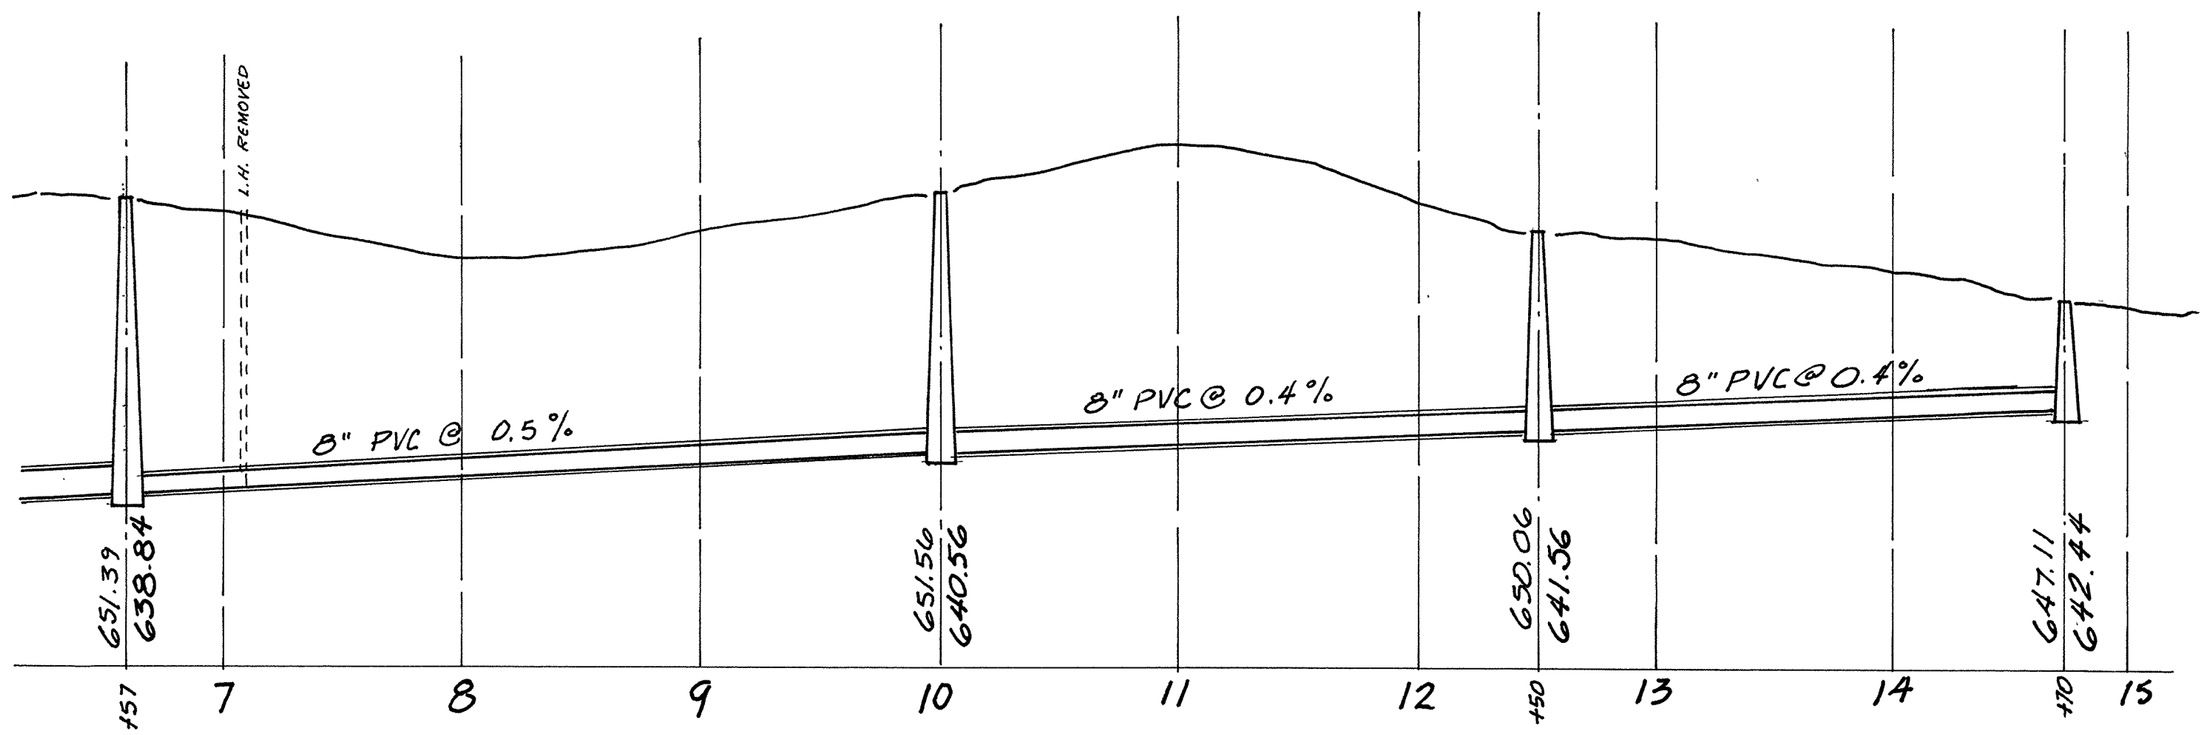

CITY OF SUPERIOR
SANITARY SEWER EXTENSION
SEWER DISTRICT NO. 6

HORIZONTAL SCALE 1"=60'
VERTICAL SCALE 1"=6'

1978

6-42A