BENCH MARK		
STATION	DESCRIPTION	ELEV.
26+04	TOP NUT OF HYD., LT.	630.87

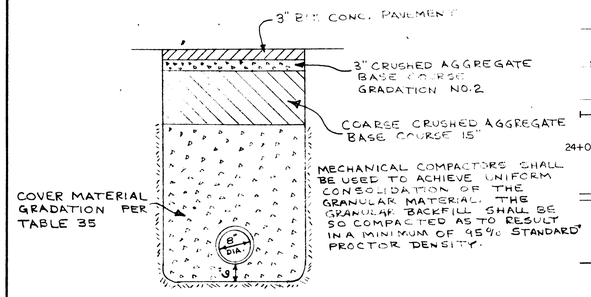

BEDDING DETAIL CROSSING SUSQUEHANNA AVE.
8" FORCEMAIN

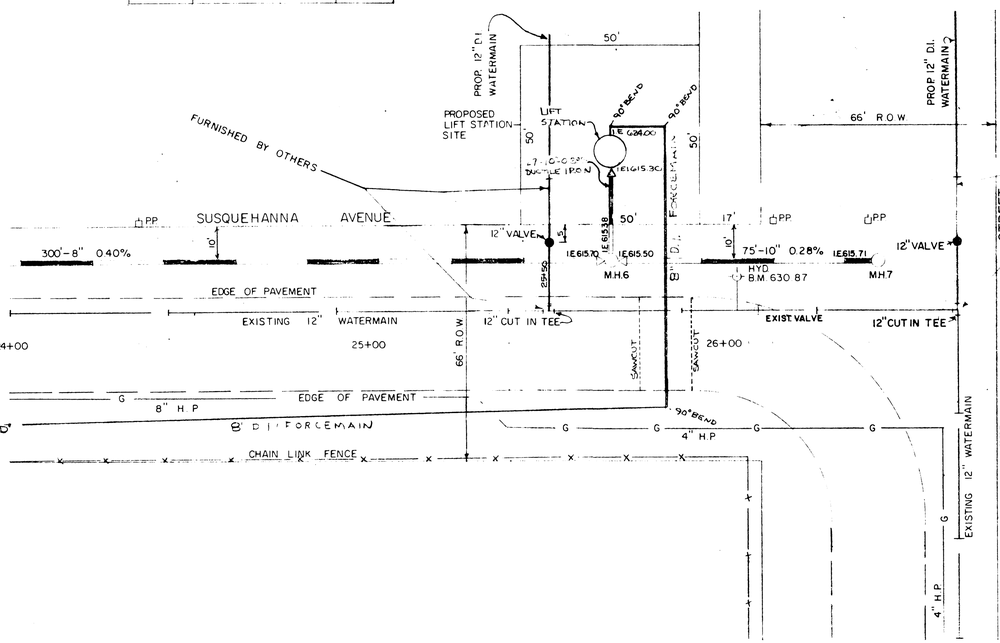

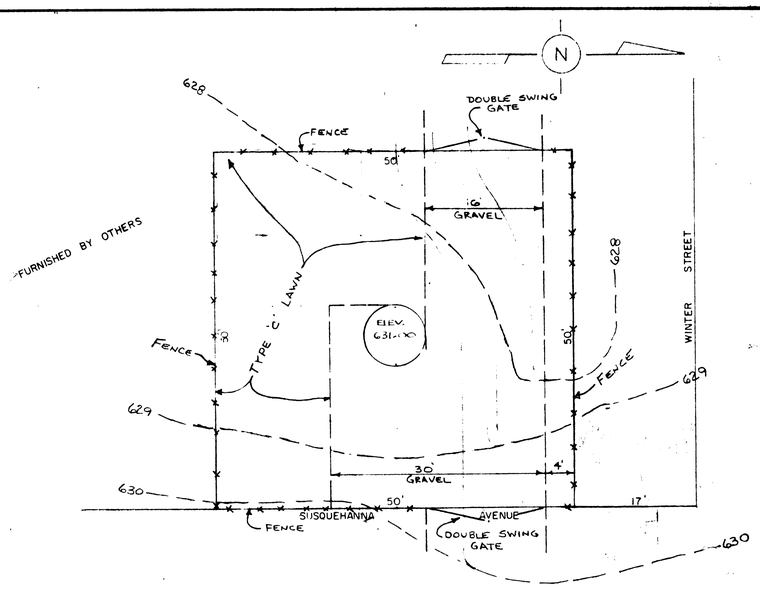

NOTE: FENCE & GATES BY OTHERS

LIFT STATION SITE GRADING PLAN

629 = PROPOSED CONTOUR

629 = EXISTING CONTOUR

HORIZONTAL SCALE 0 10 20 30 40 50 100 — 1" = 20'

VERTICAL SCALE 0 1 2 3 4 5 10 — 1" = 2'

WISCONSIN
CLAYTON G. CONNELL
E 5961
LA CROSSE, WIS.
PROFESSIONAL ENGINEER

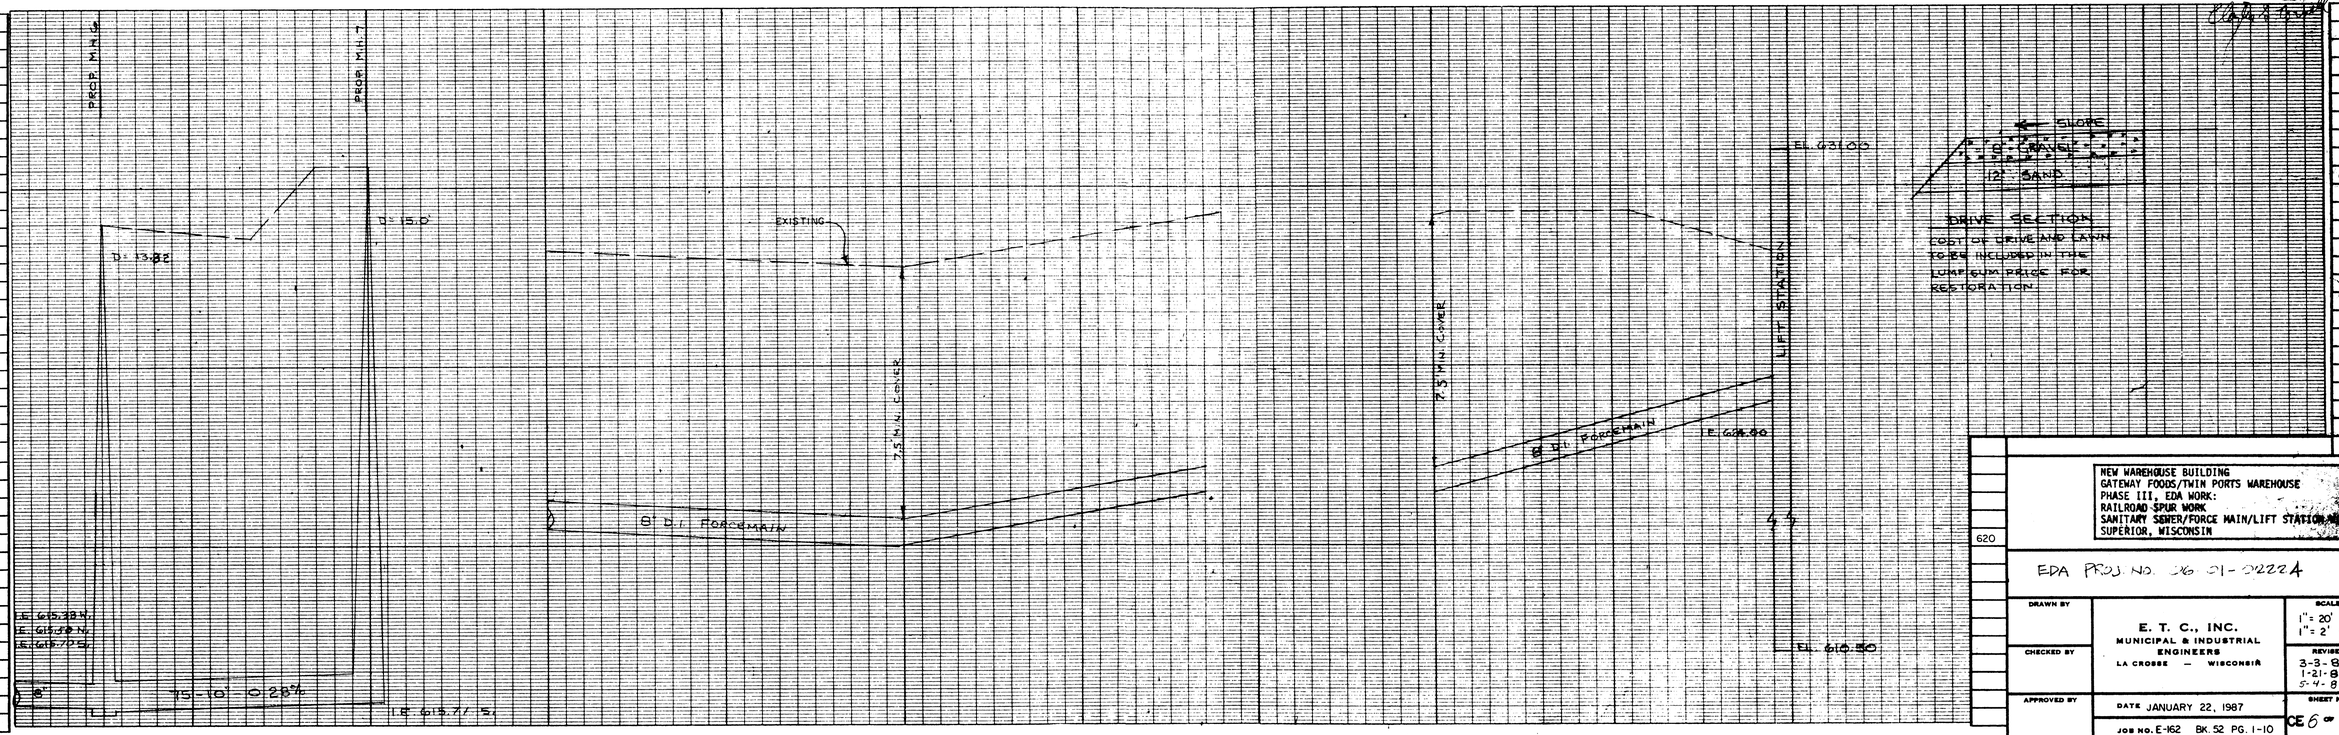

NEW WAREHOUSE BUILDING
GATEWAY FOODS/TWIN PORTS WAREHOUSE
PHASE III, EDA WORK:
RAILROAD SPUR WORK
SANITARY SEWER/FORCE MAIN/LIFT STATION WORK
SUPERIOR, WISCONSIN

EDA PROJ. NO. 06-01-02224

DRAWN BY	E. T. C., INC. MUNICIPAL & INDUSTRIAL ENGINEERS LA CROSSE — WISCONSIN	SCALE 1" = 20' HOR. 1" = 2' VERT.
CHECKED BY		REVISED 3-3-87 1-21-88 5-4-88
APPROVED BY	DATE JANUARY 22, 1987	SHEET NO. CE 6 OF 8
	JOB NO. E-162 BK. 52 PG. 1-10	

REVISED: 6-4-88

IDAH 800-3-74