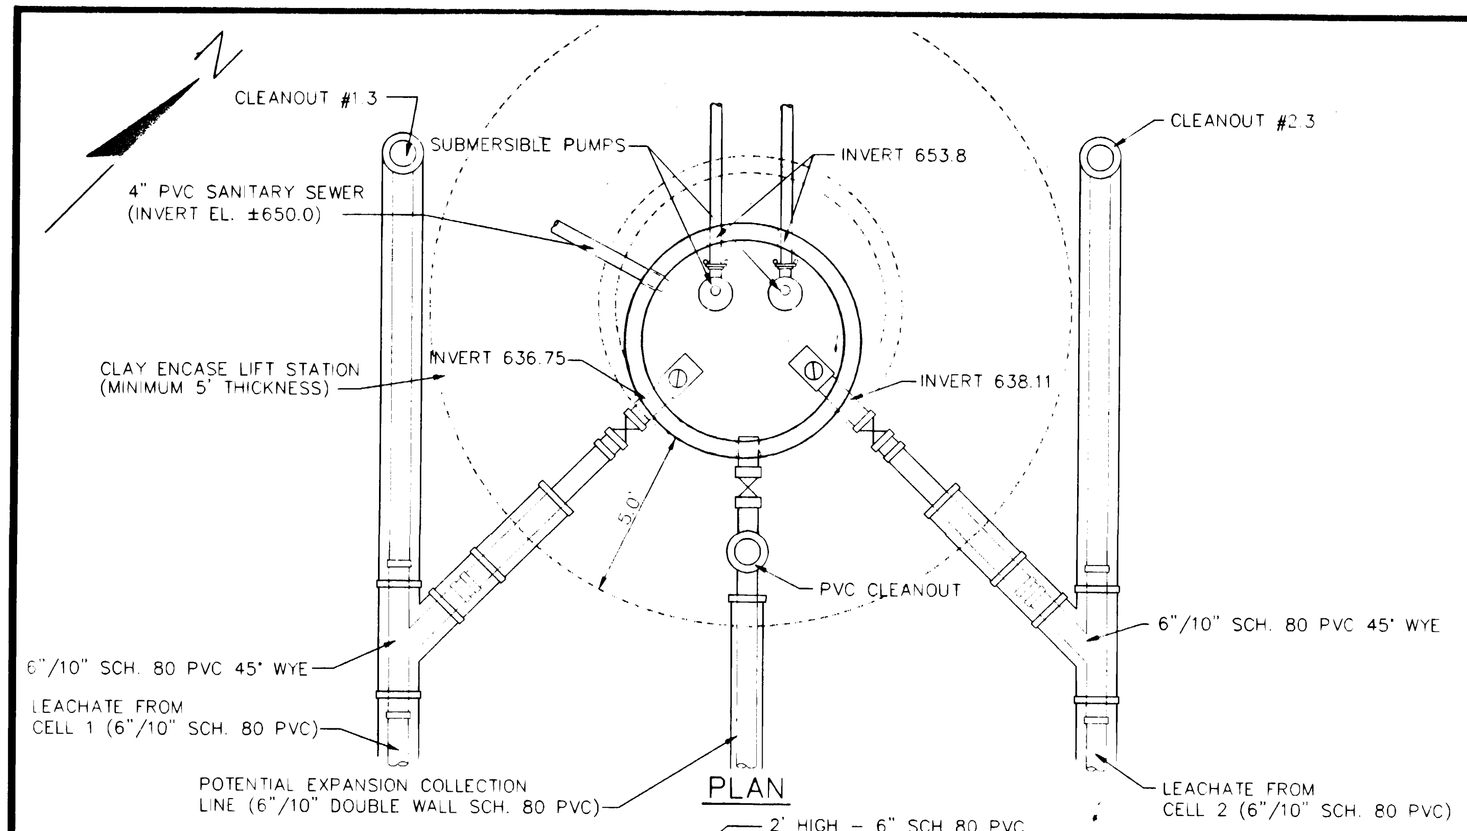

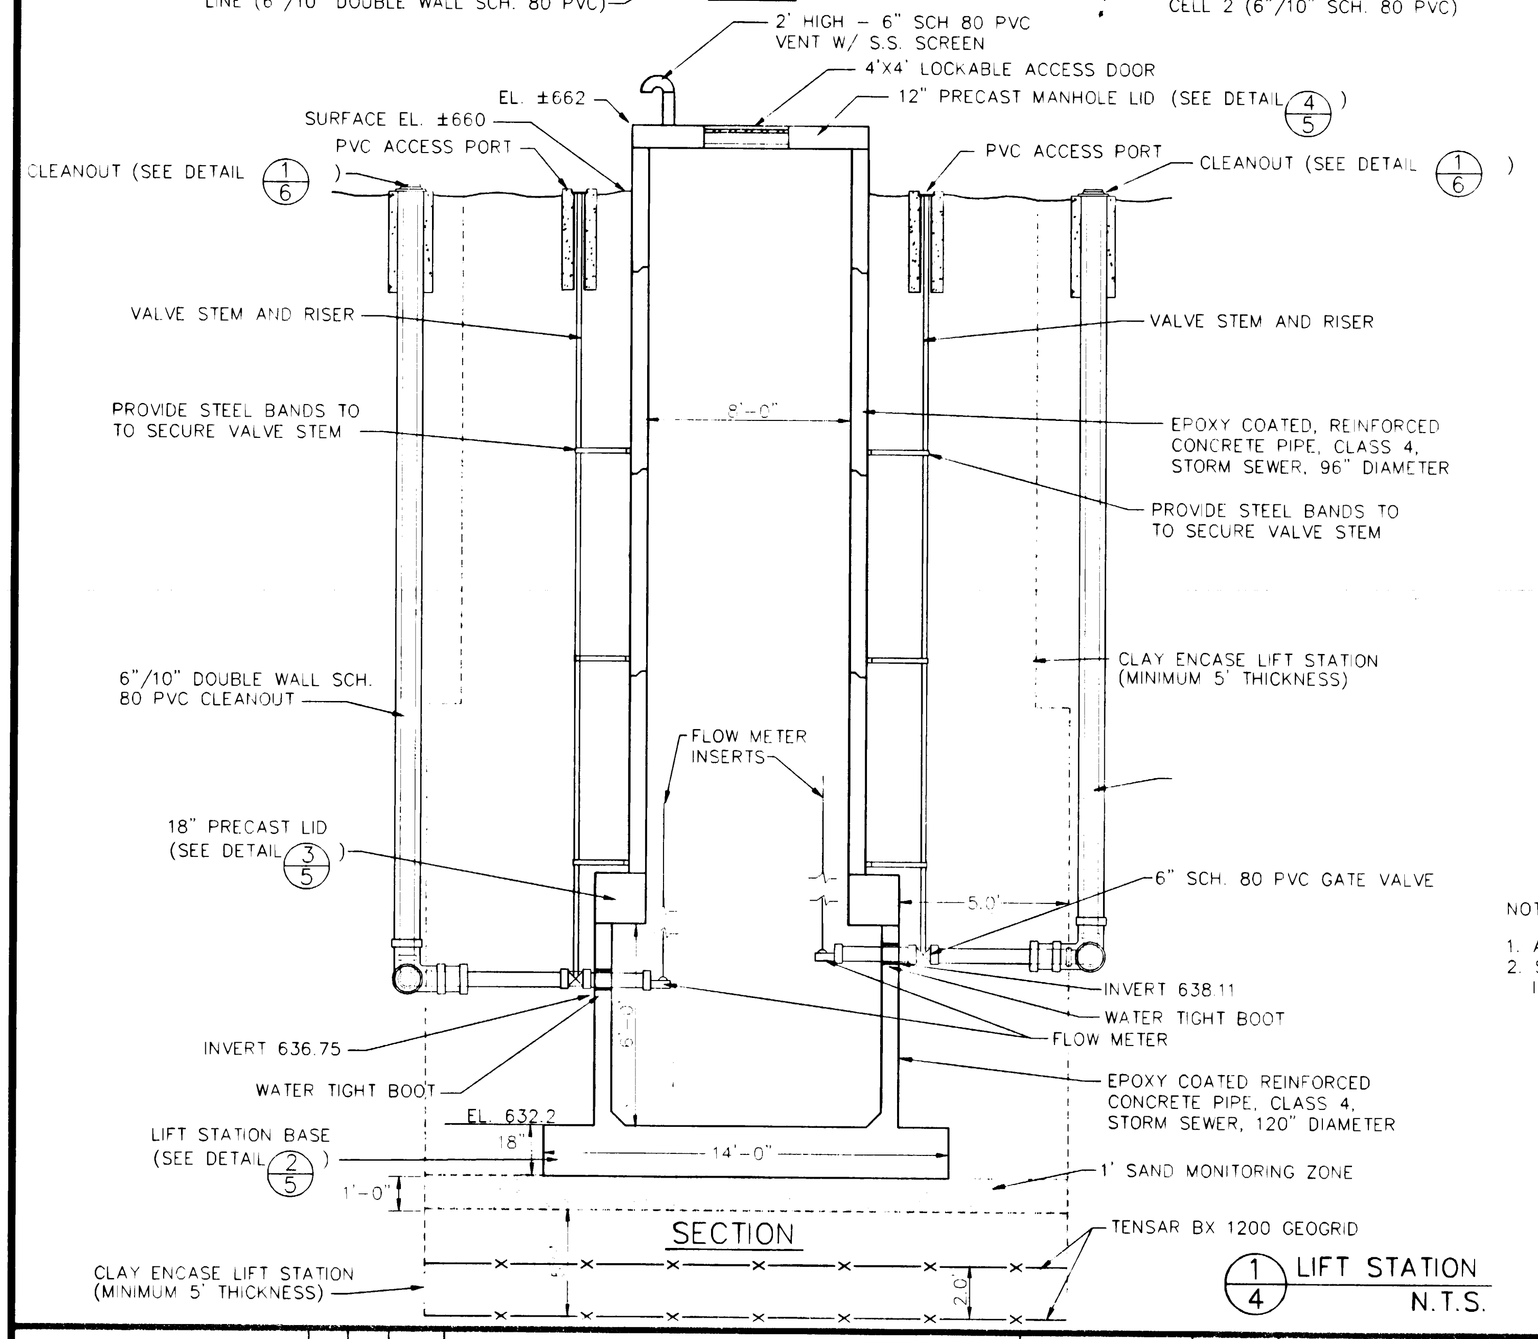

1/4 LIFT STATION N.T.S.

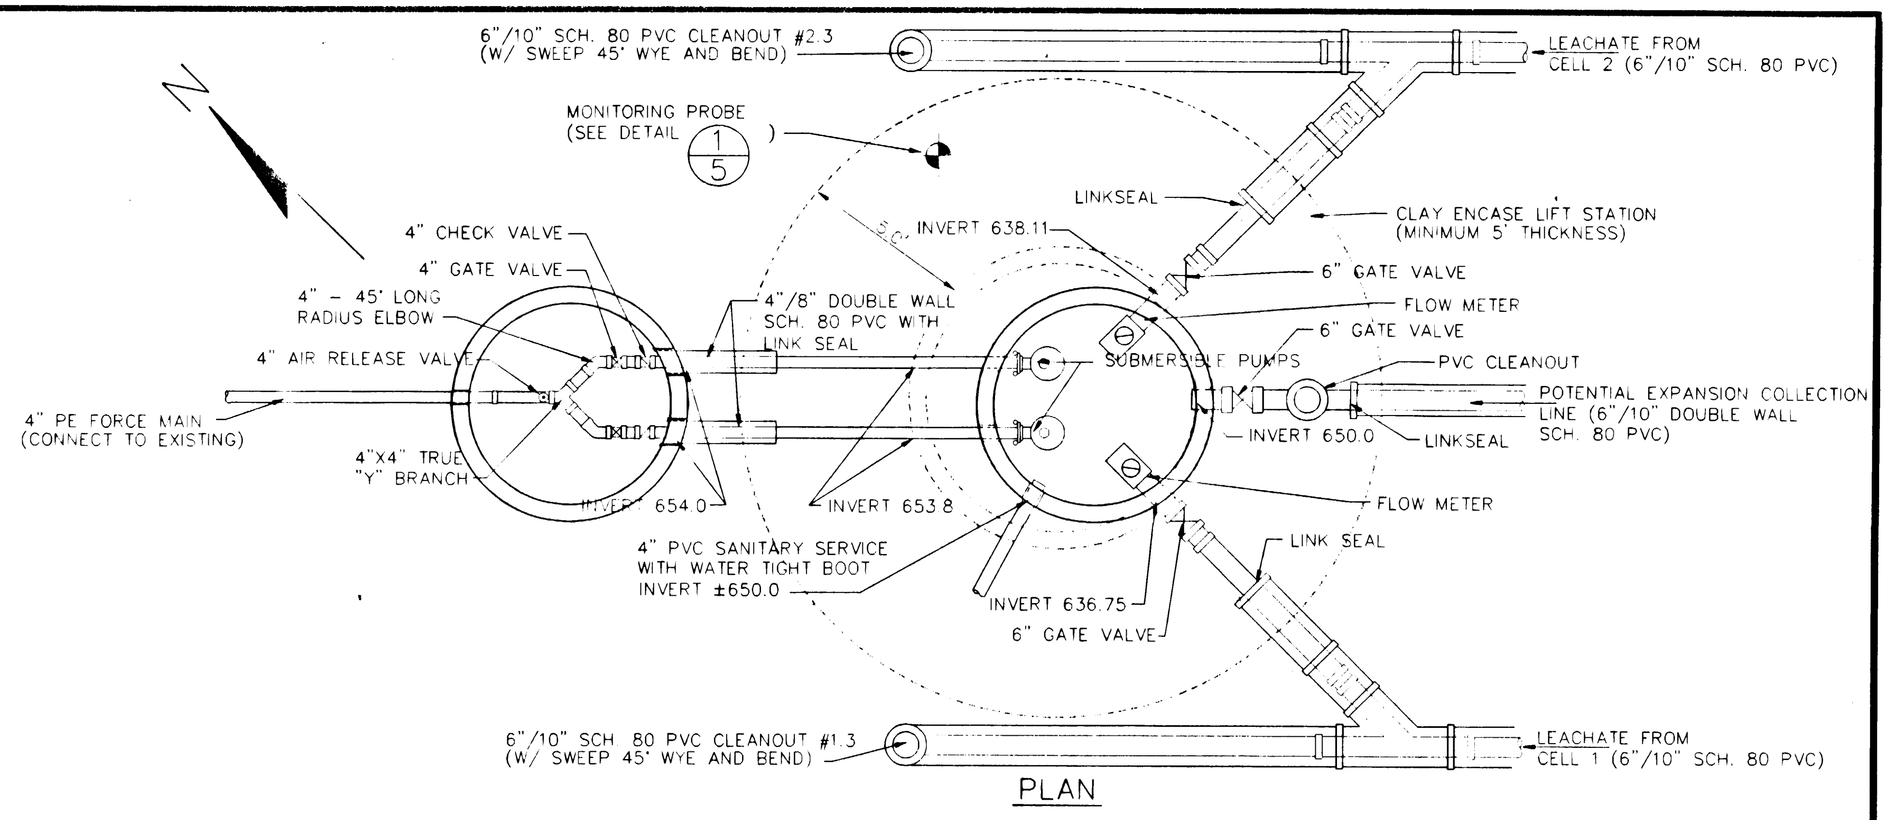

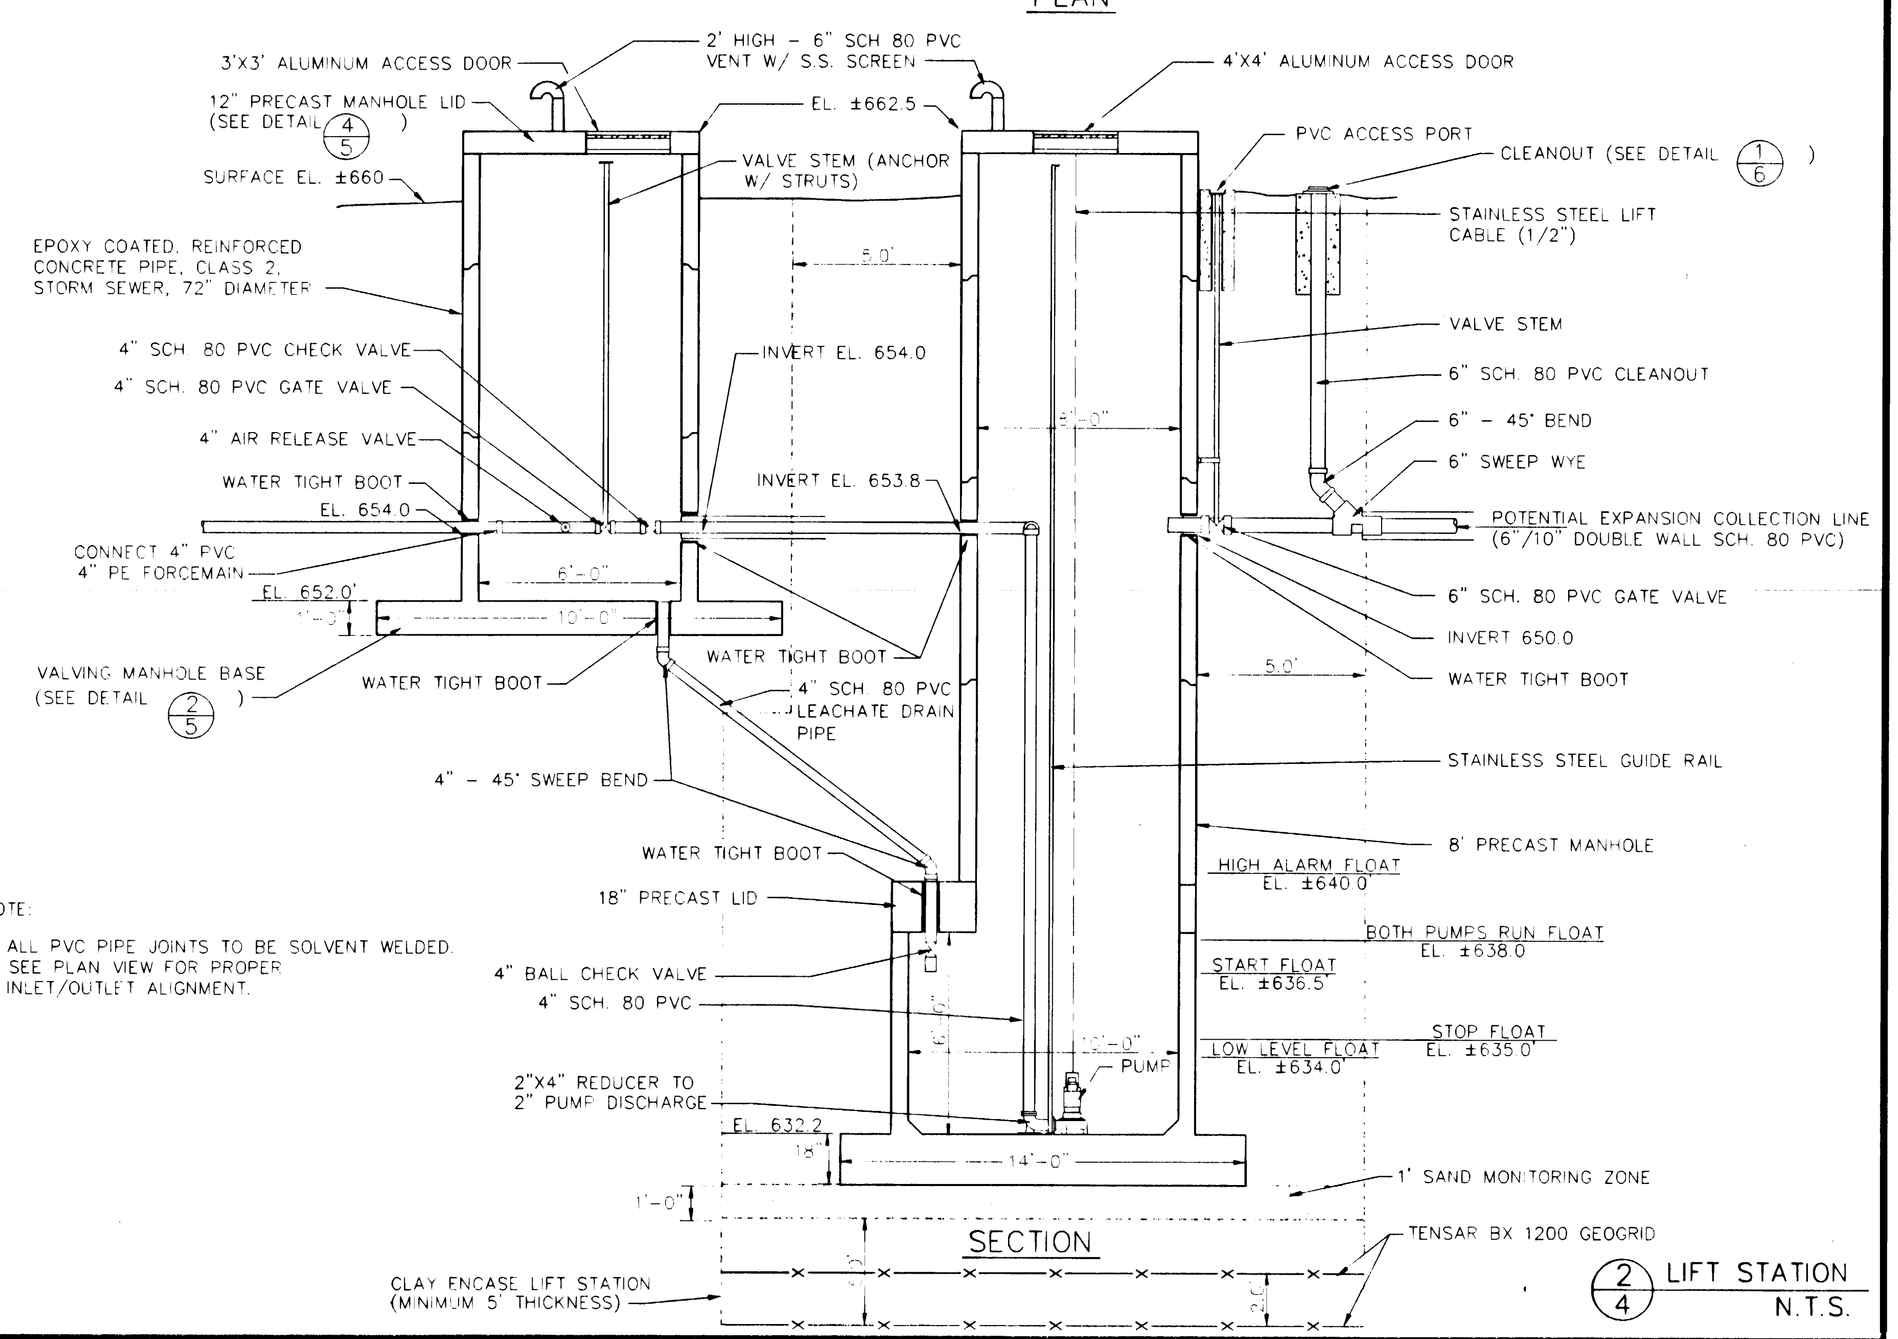

NOTE:

1. ALL PVC PIPE JOINTS TO BE SOLVENT WELDED.
2. SEE PLAN VIEW FOR PROPER INLET/OUTLET ALIGNMENT.

2/4 LIFT STATION N.T.S.

DRAWING NAME: 9401fcd1
LAYERS OFF
SCH JOB #

DRAWN BY: CPE DATE: 5/94					
DESIGNER: FJL DATE: 5/94					
CHECKED BY: GPB DATE: 9/1/94	NO	BY	DATE	REVISIONS	DESIGN / CHECKED

SCHI ENGINEERS ■ ARCHITECTS ■ PLANNERS

MOCCASIN MIKE LANDFILL
LIFT STATION AND LEACHATE COLLECTION SYSTEM UPGRADE

LEACHATE COLLECTION SYSTEM DETAILS

FILE NO. SUPE9401.13
DATE 05/05/94
4 / 7