OCT 7 1994 9 2.29

STATE PROJECT NUMBER	SHEET NO.
8010-07-71	
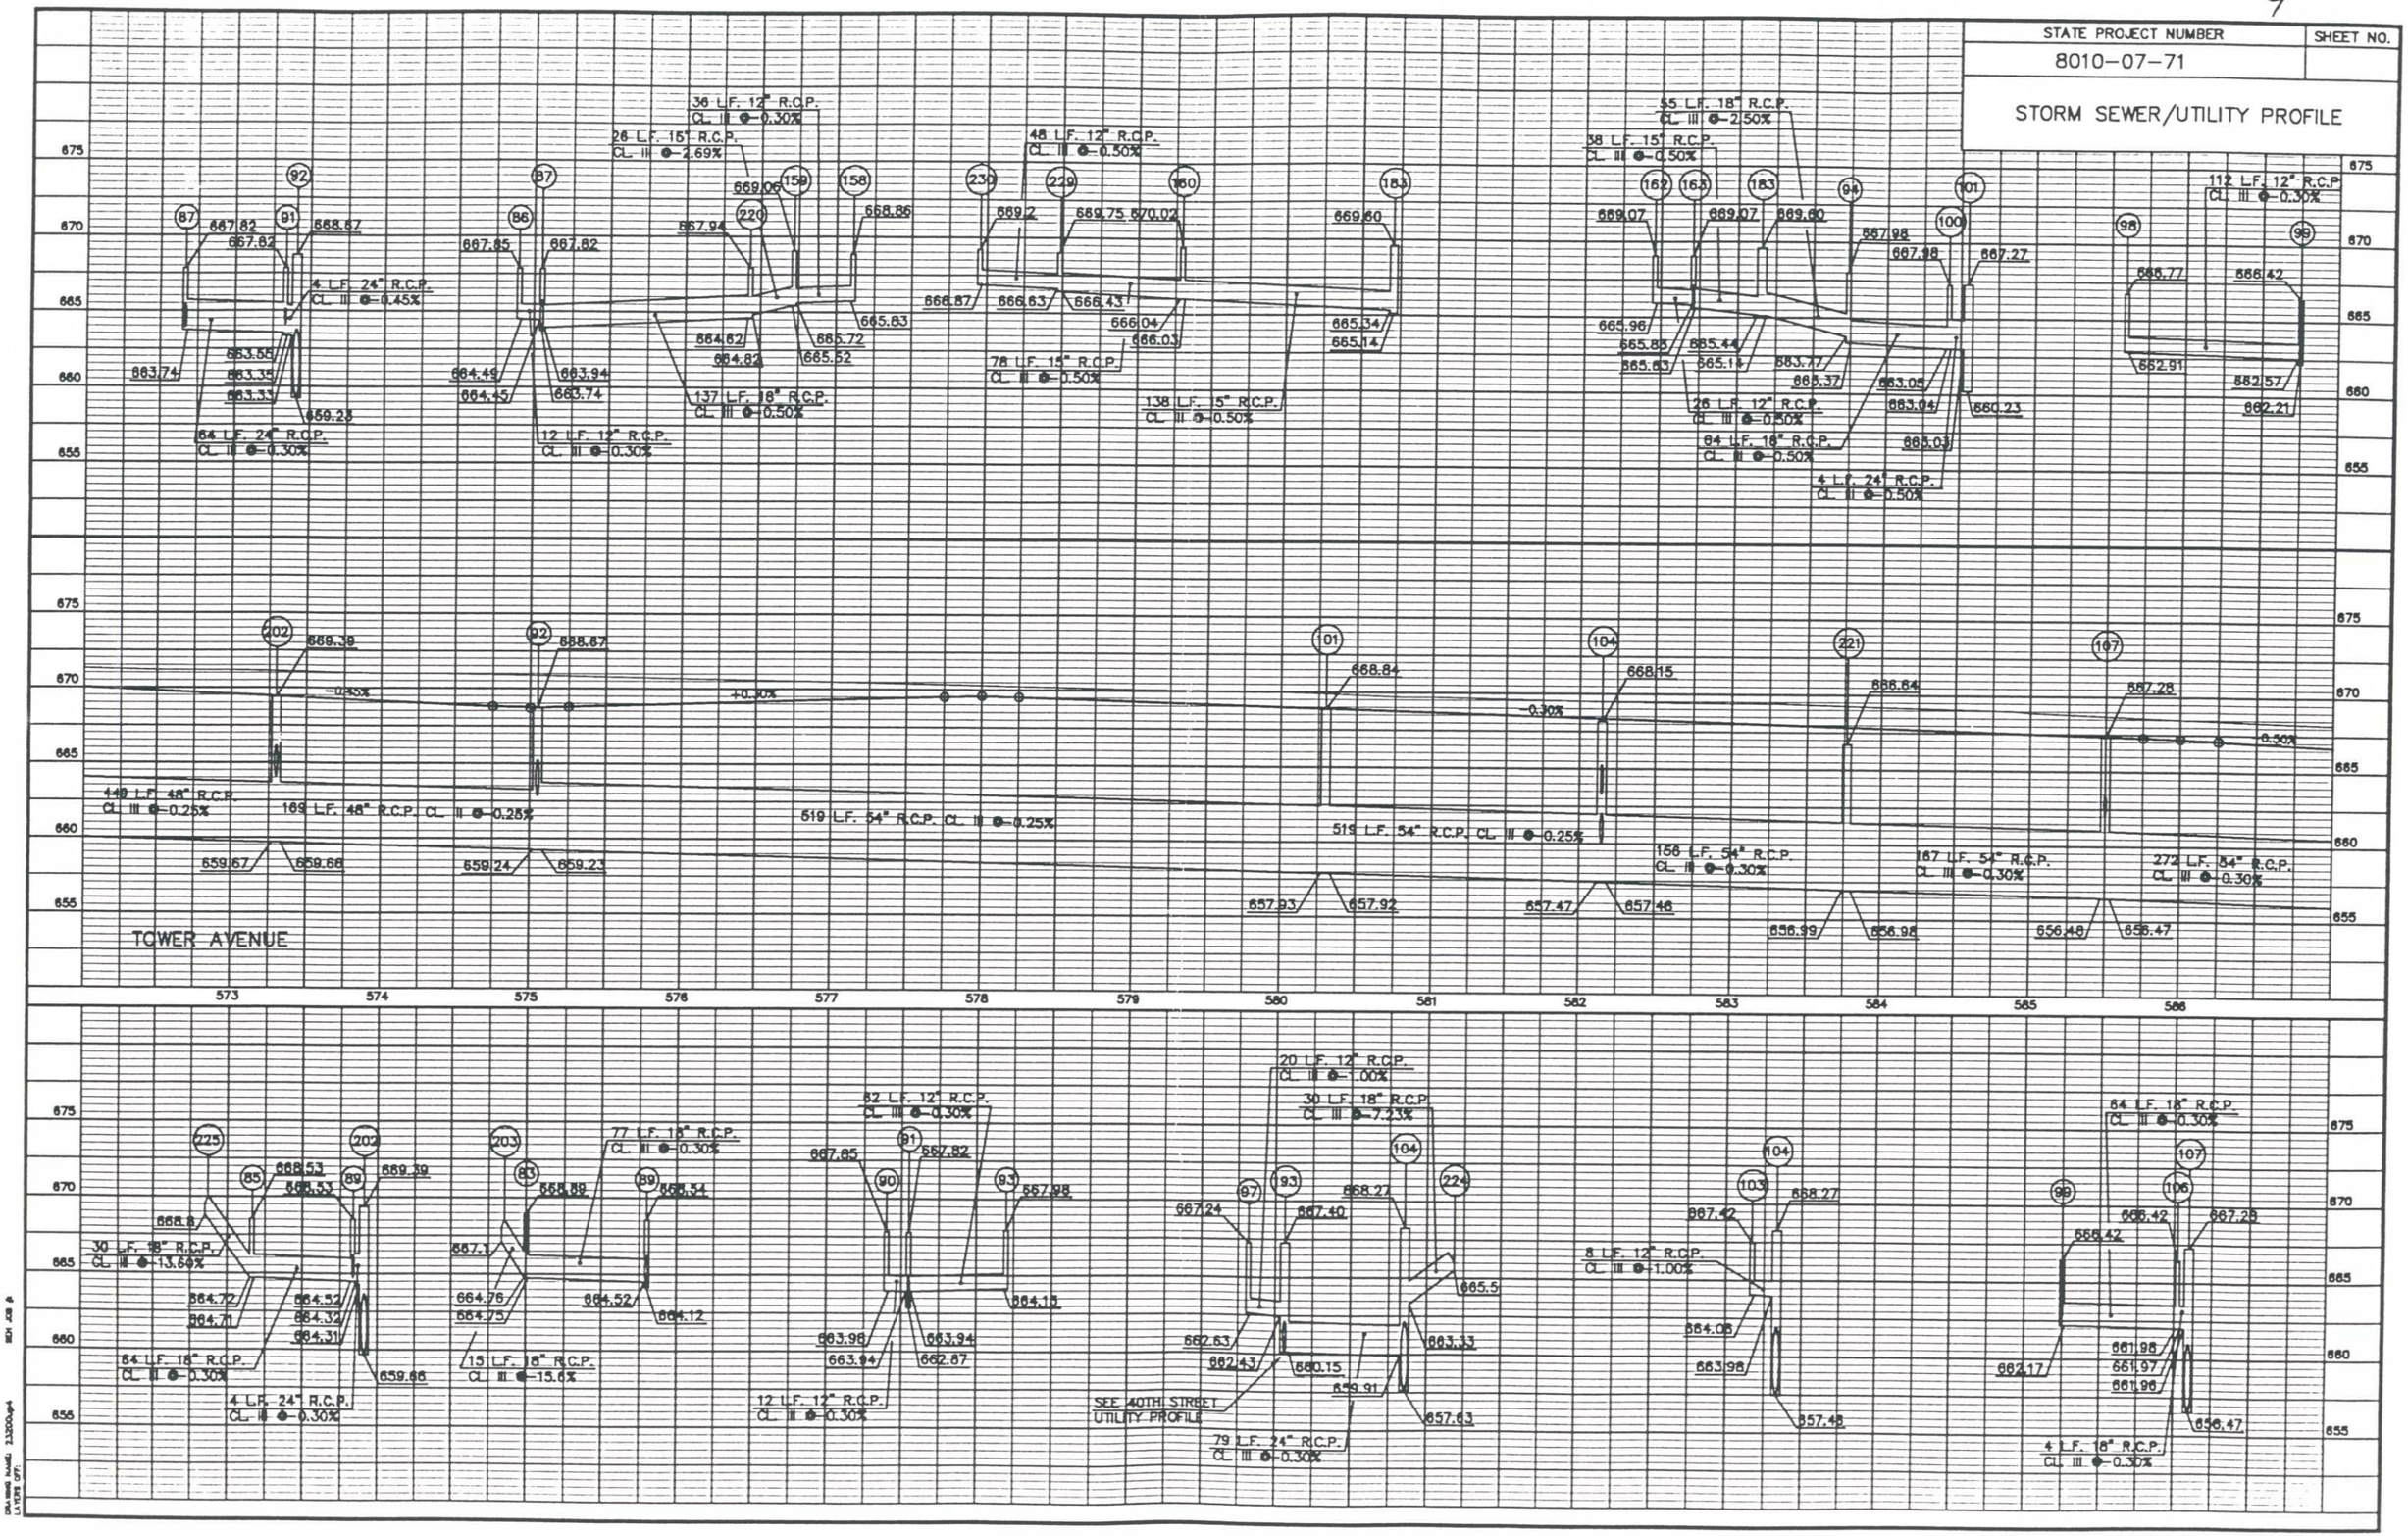
STORM SEWER/UTILITY PROFILE