



SUPERIOR

W I S C O N S I N

Living up to our name.


CITY OF SUPERIOR FTTH

OUTSIDE PLANT CONSTRUCTION
FIBER OPTIC CABLE ROUTE

SPLICING PACKAGE: L007


DATE: 09-09-2026

SUPERIOR, WISCONSIN


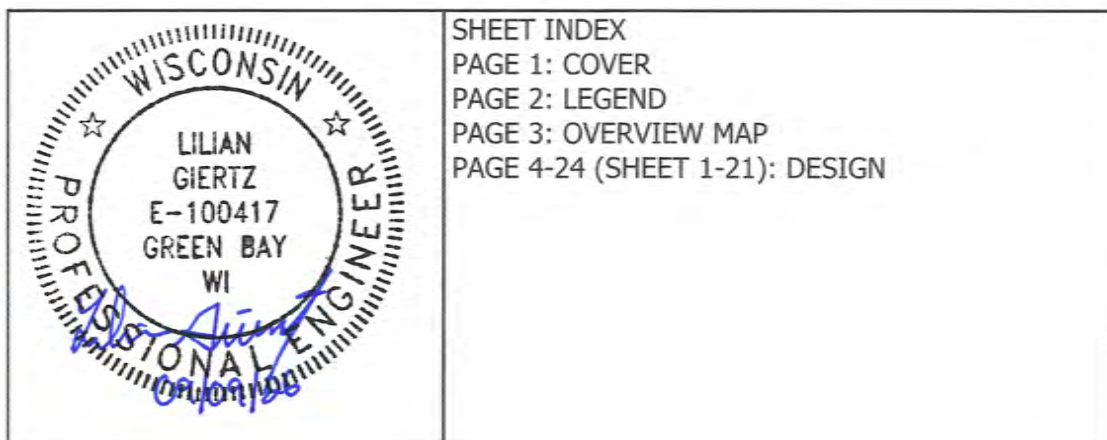



mi-TECH

— A MICHELS Company —

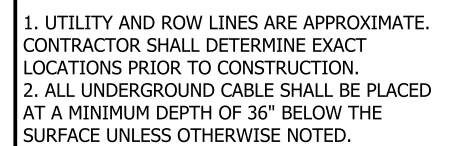

60X36 HANDHOLE

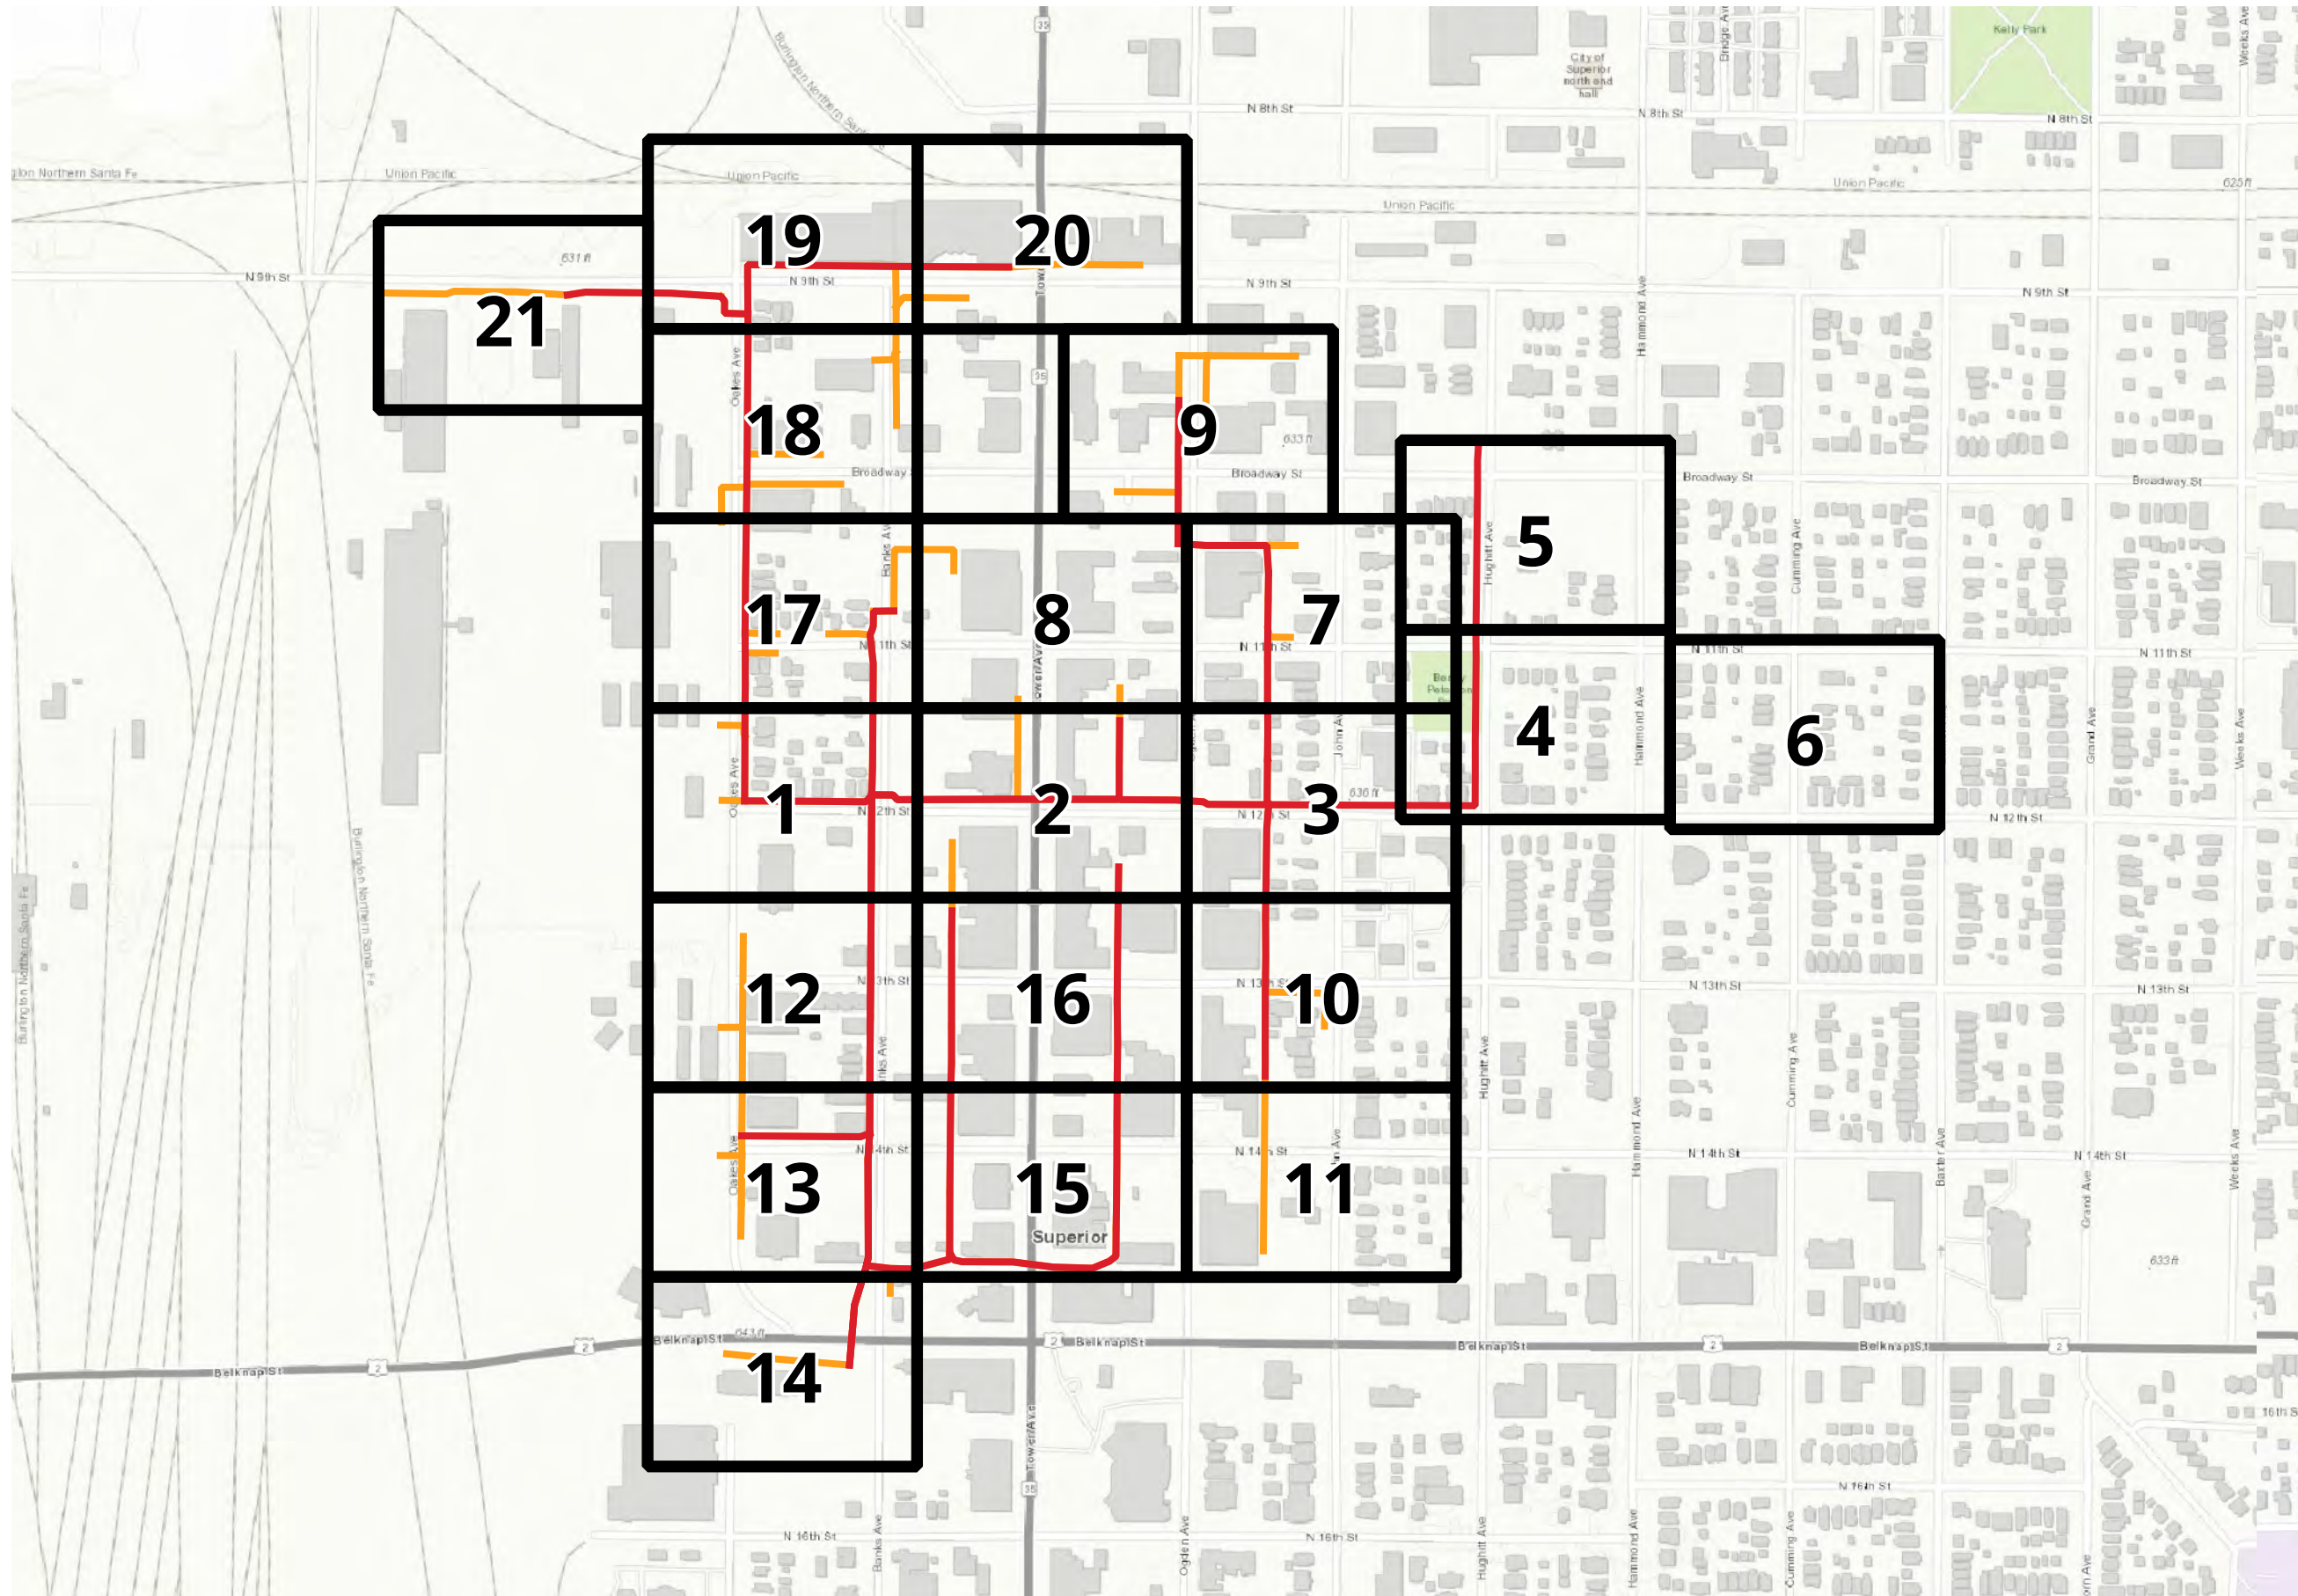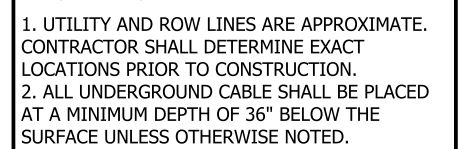

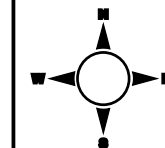


1. UTILITY AND ROW LINES ARE APPROXIMATE. CONTRACTOR SHALL DETERMINE EXACT LOCATIONS PRIOR TO CONSTRUCTION.
2. ALL UNDERGROUND CABLE SHALL BE PLACED AT A MINIMUM DEPTH OF 36" BELOW THE SURFACE UNLESS OTHERWISE NOTED.

MATCH TO SHEET 17


MATCH TO SHEET 17


MATCH TO SHEET 2

MATCH TO SHEET 12

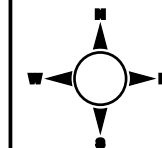[illegible]

1. UTILITY AND ROW LINES ARE APPROXIMATE. CONTRACTOR SHALL DETERMINE EXACT LOCATIONS PRIOR TO CONSTRUCTION.
2. ALL UNDERGROUND CABLE SHALL BE PLACED AT A MINIMUM DEPTH OF 36" BELOW THE SURFACE UNLESS OTHERWISE NOTED.

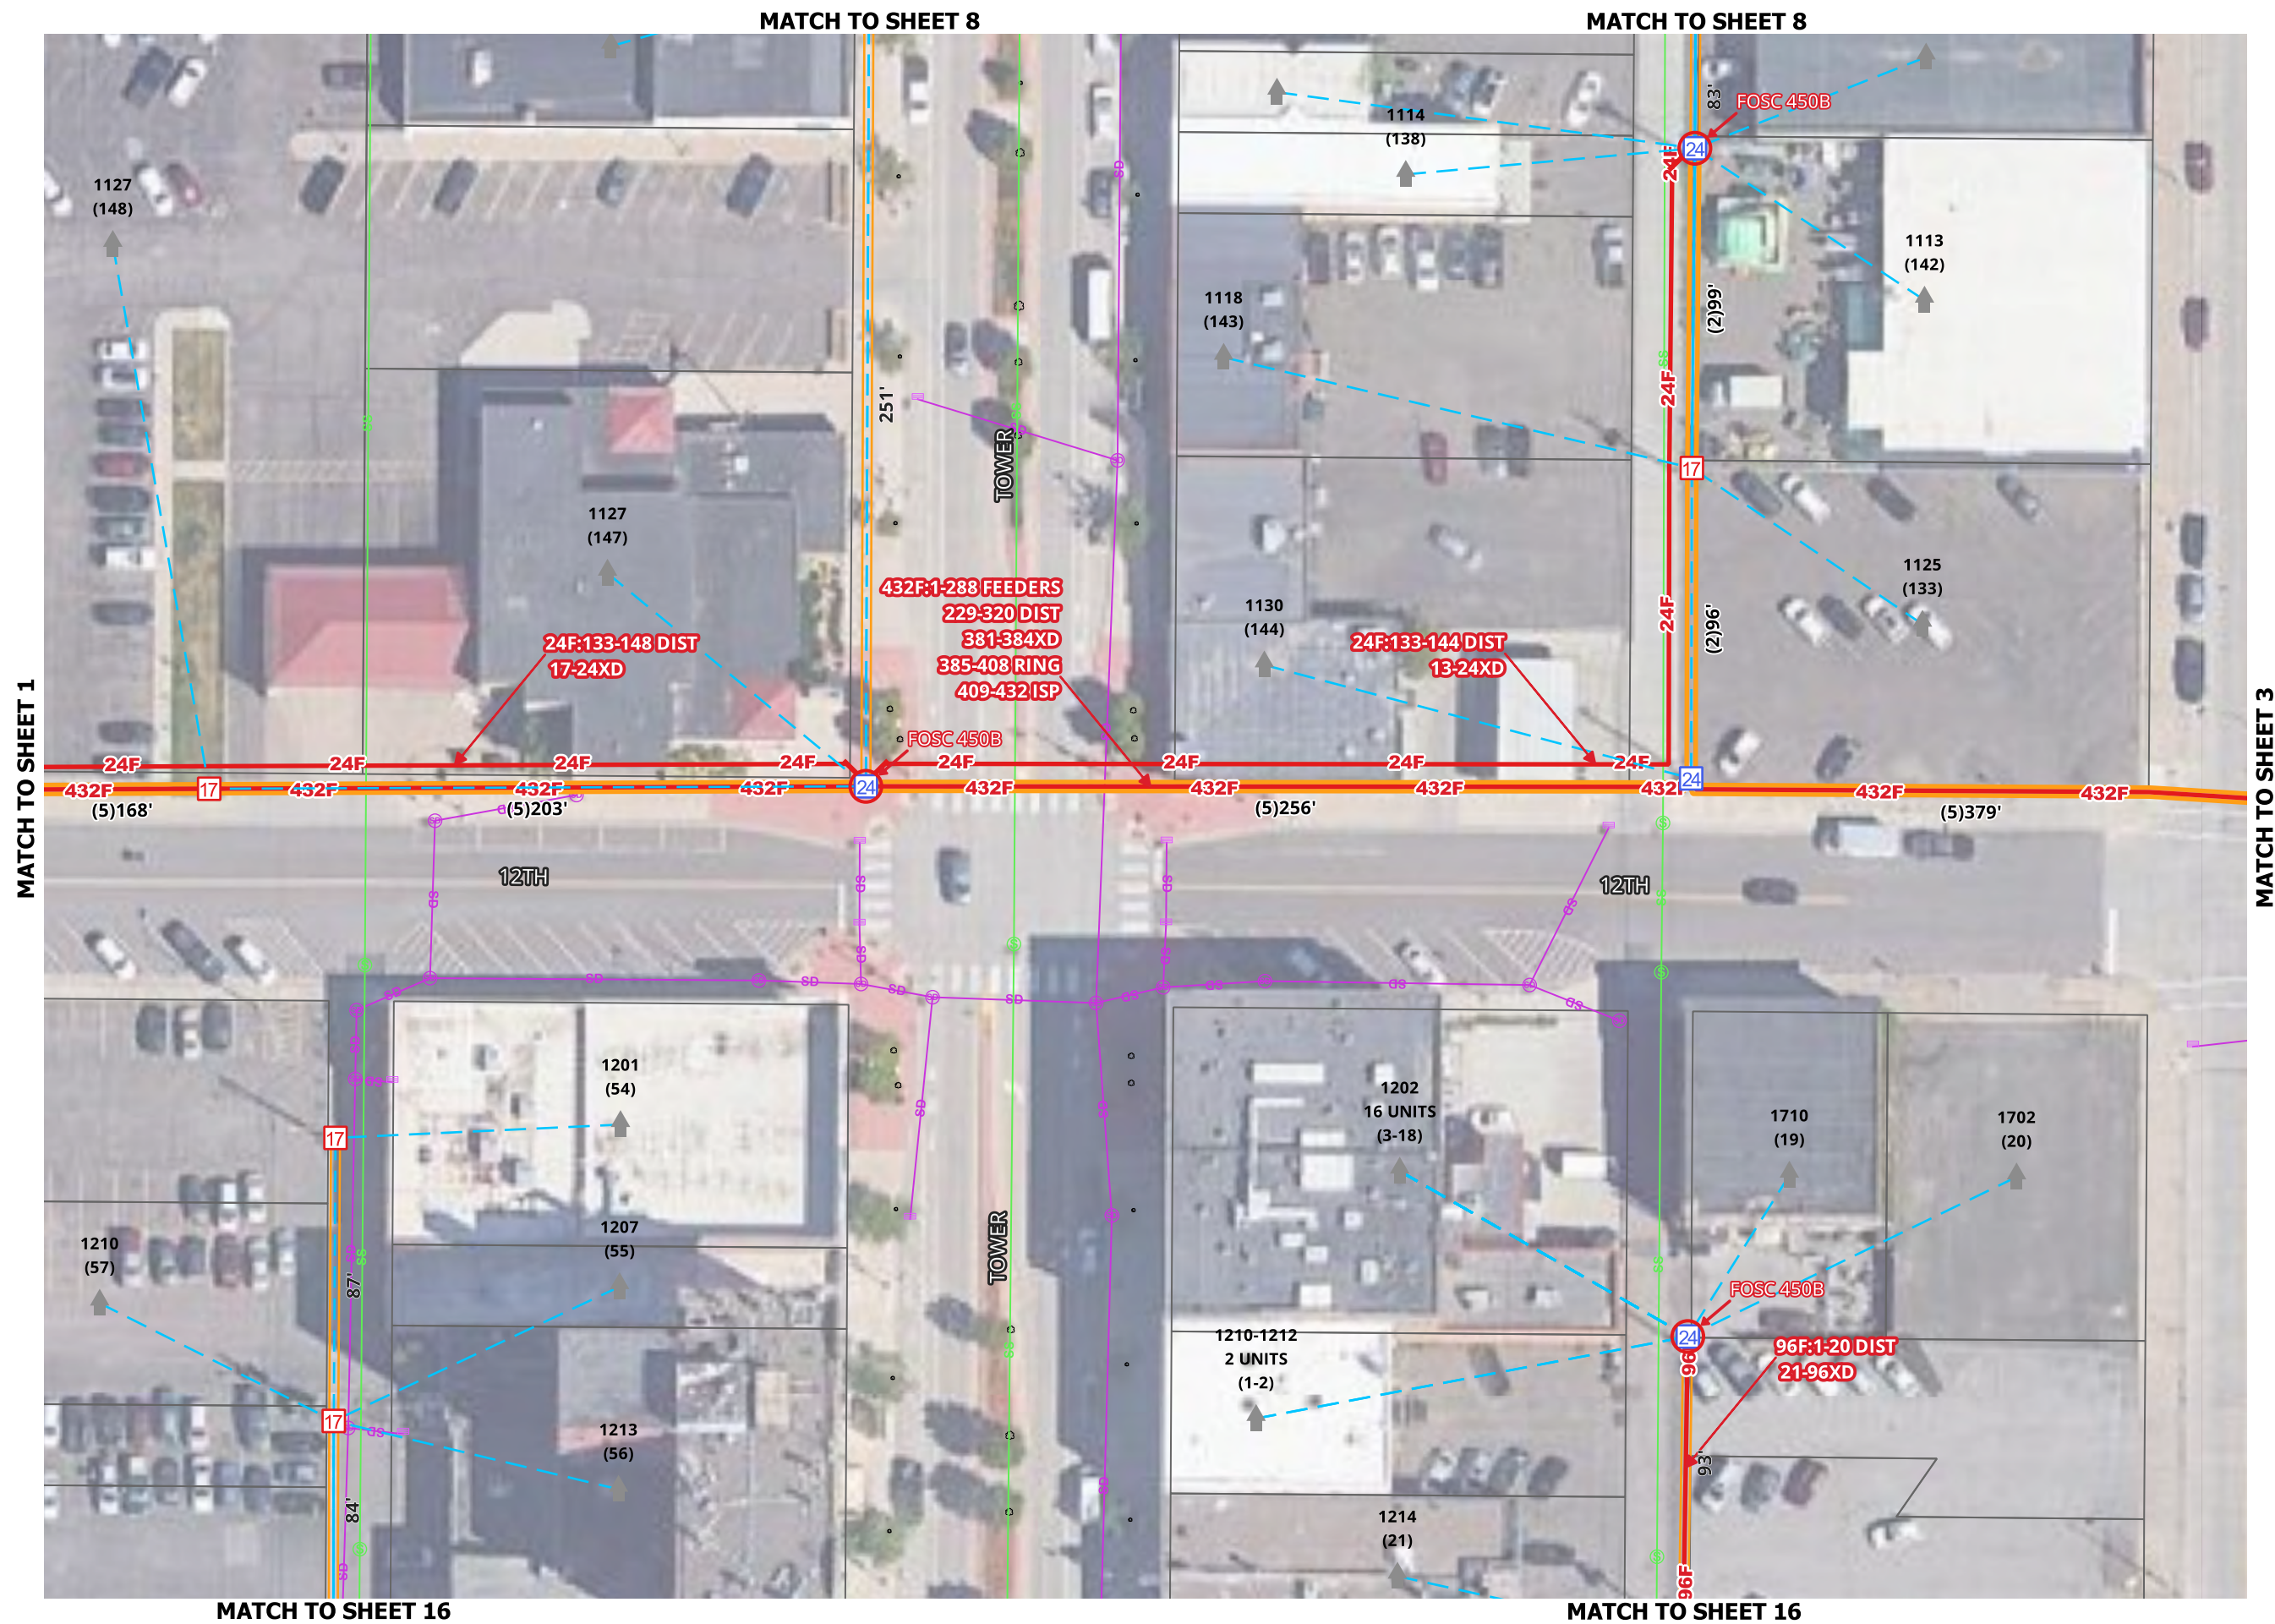

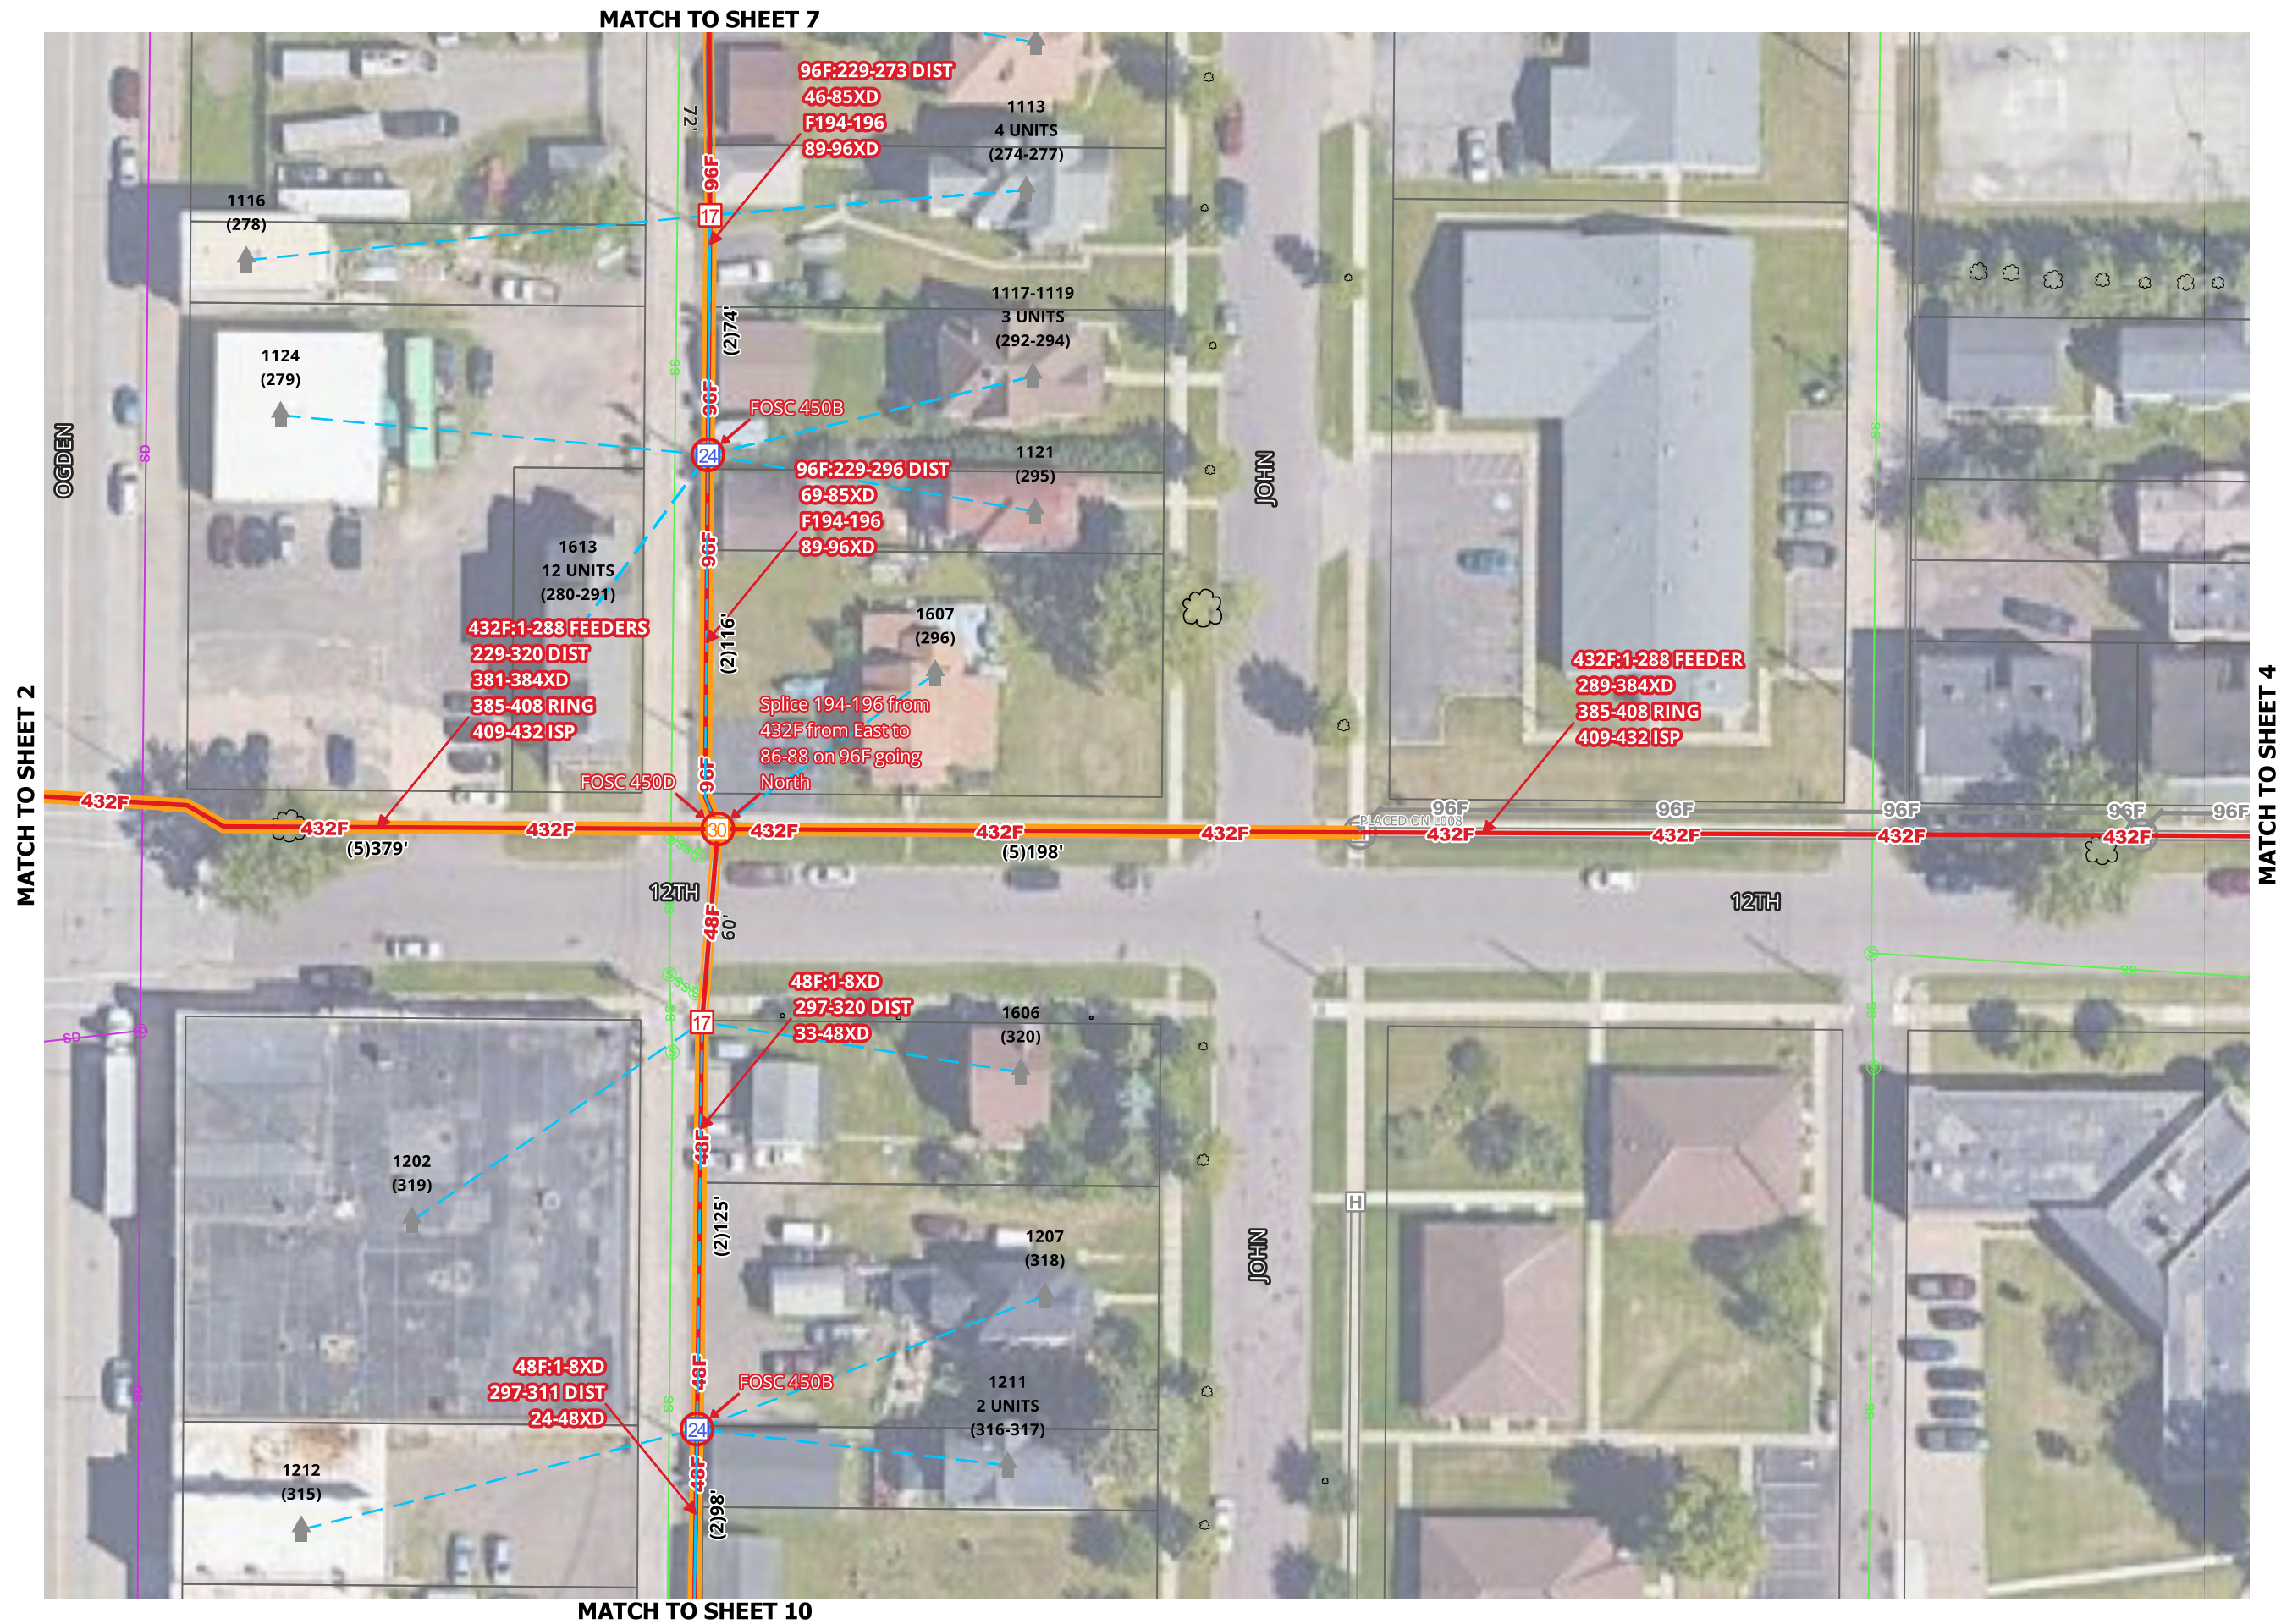

1. UTILITY AND ROW LINES ARE APPROXIMATE. CONTRACTOR SHALL DETERMINE EXACT LOCATIONS PRIOR TO CONSTRUCTION.
2. ALL UNDERGROUND CABLE SHALL BE PLACED AT A MINIMUM DEPTH OF 36" BELOW THE SURFACE UNLESS OTHERWISE NOTED.


MATCH TO SHEET 6

MATCH TO SHEET 3



1. UTILITY AND ROW LINES ARE APPROXIMATE. CONTRACTOR SHALL DETERMINE EXACT LOCATIONS PRIOR TO CONSTRUCTION.

2. ALL UNDERGROUND CABLE SHALL BE PLACED AT A MINIMUM DEPTH OF 36" BELOW THE SURFACE UNLESS OTHERWISE NOTED.

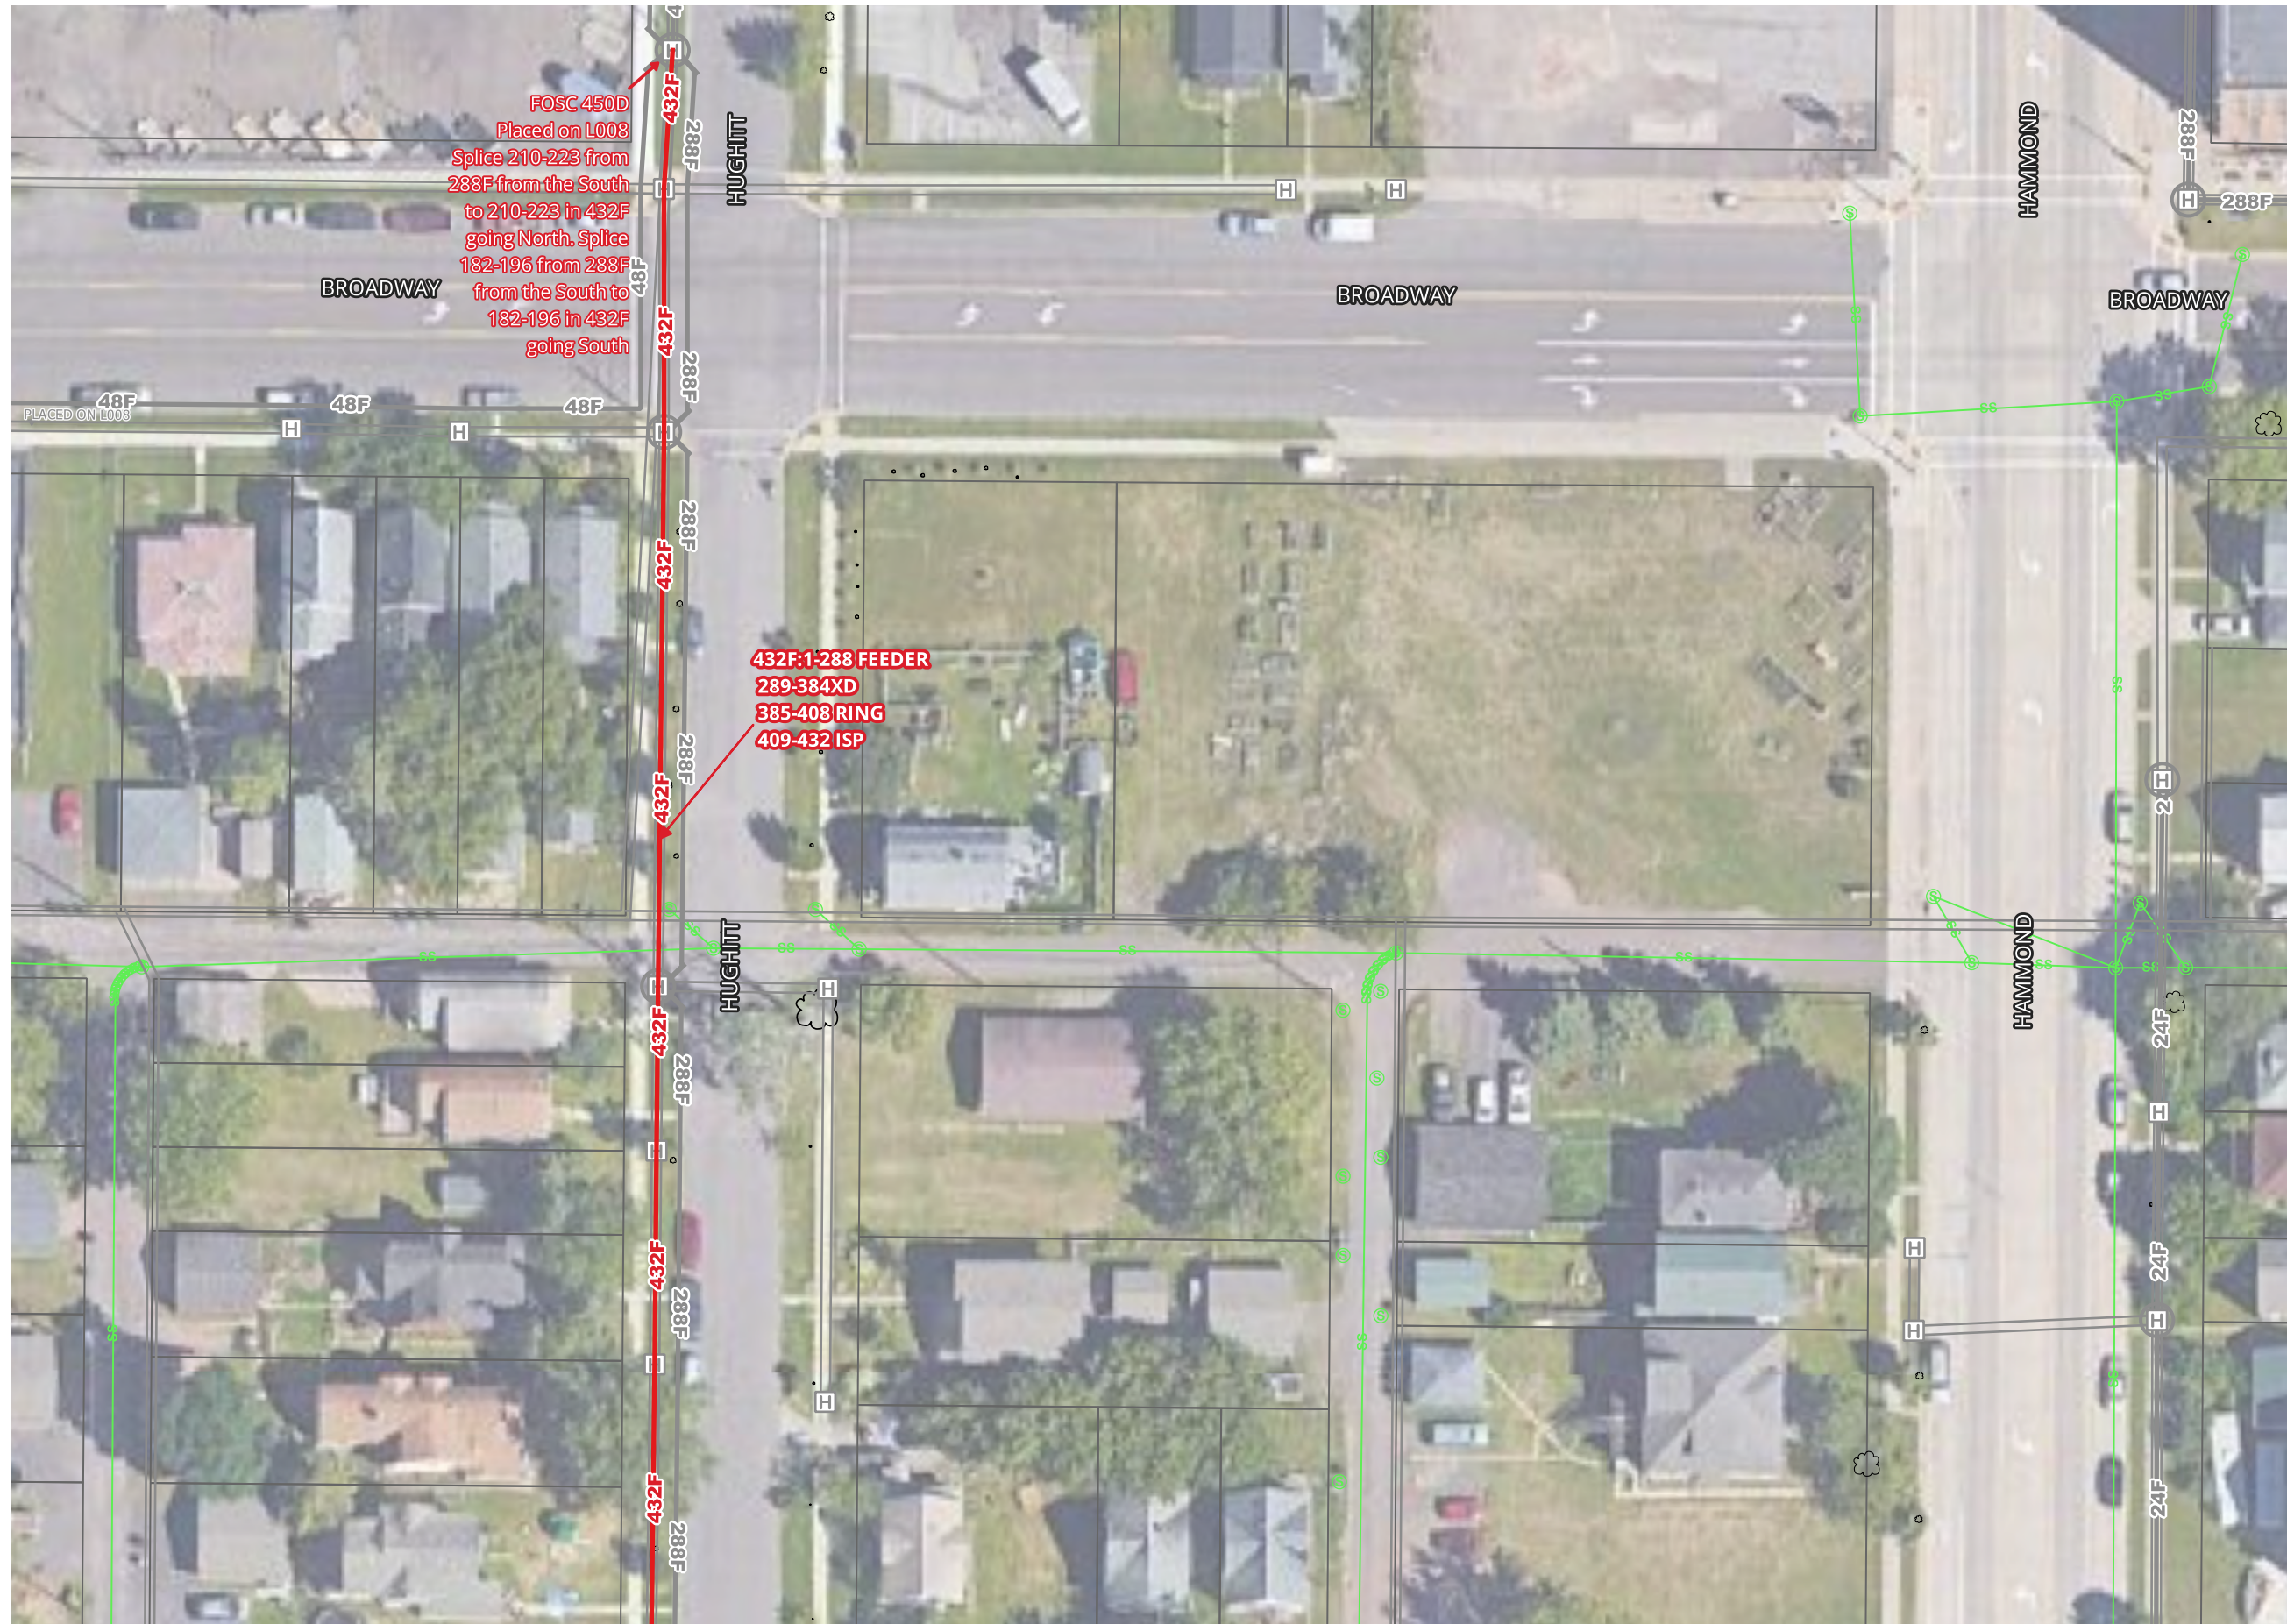



MATCH TO SHEET 4

1. UTILITY AND ROW LINES ARE APPROXIMATE. CONTRACTOR SHALL DETERMINE EXACT LOCATIONS PRIOR TO CONSTRUCTION.

2. ALL UNDERGROUND CABLE SHALL BE PLACED AT A MINIMUM DEPTH OF 36" BELOW THE SURFACE UNLESS OTHERWISE NOTED.

MATCH TO SHEET 4

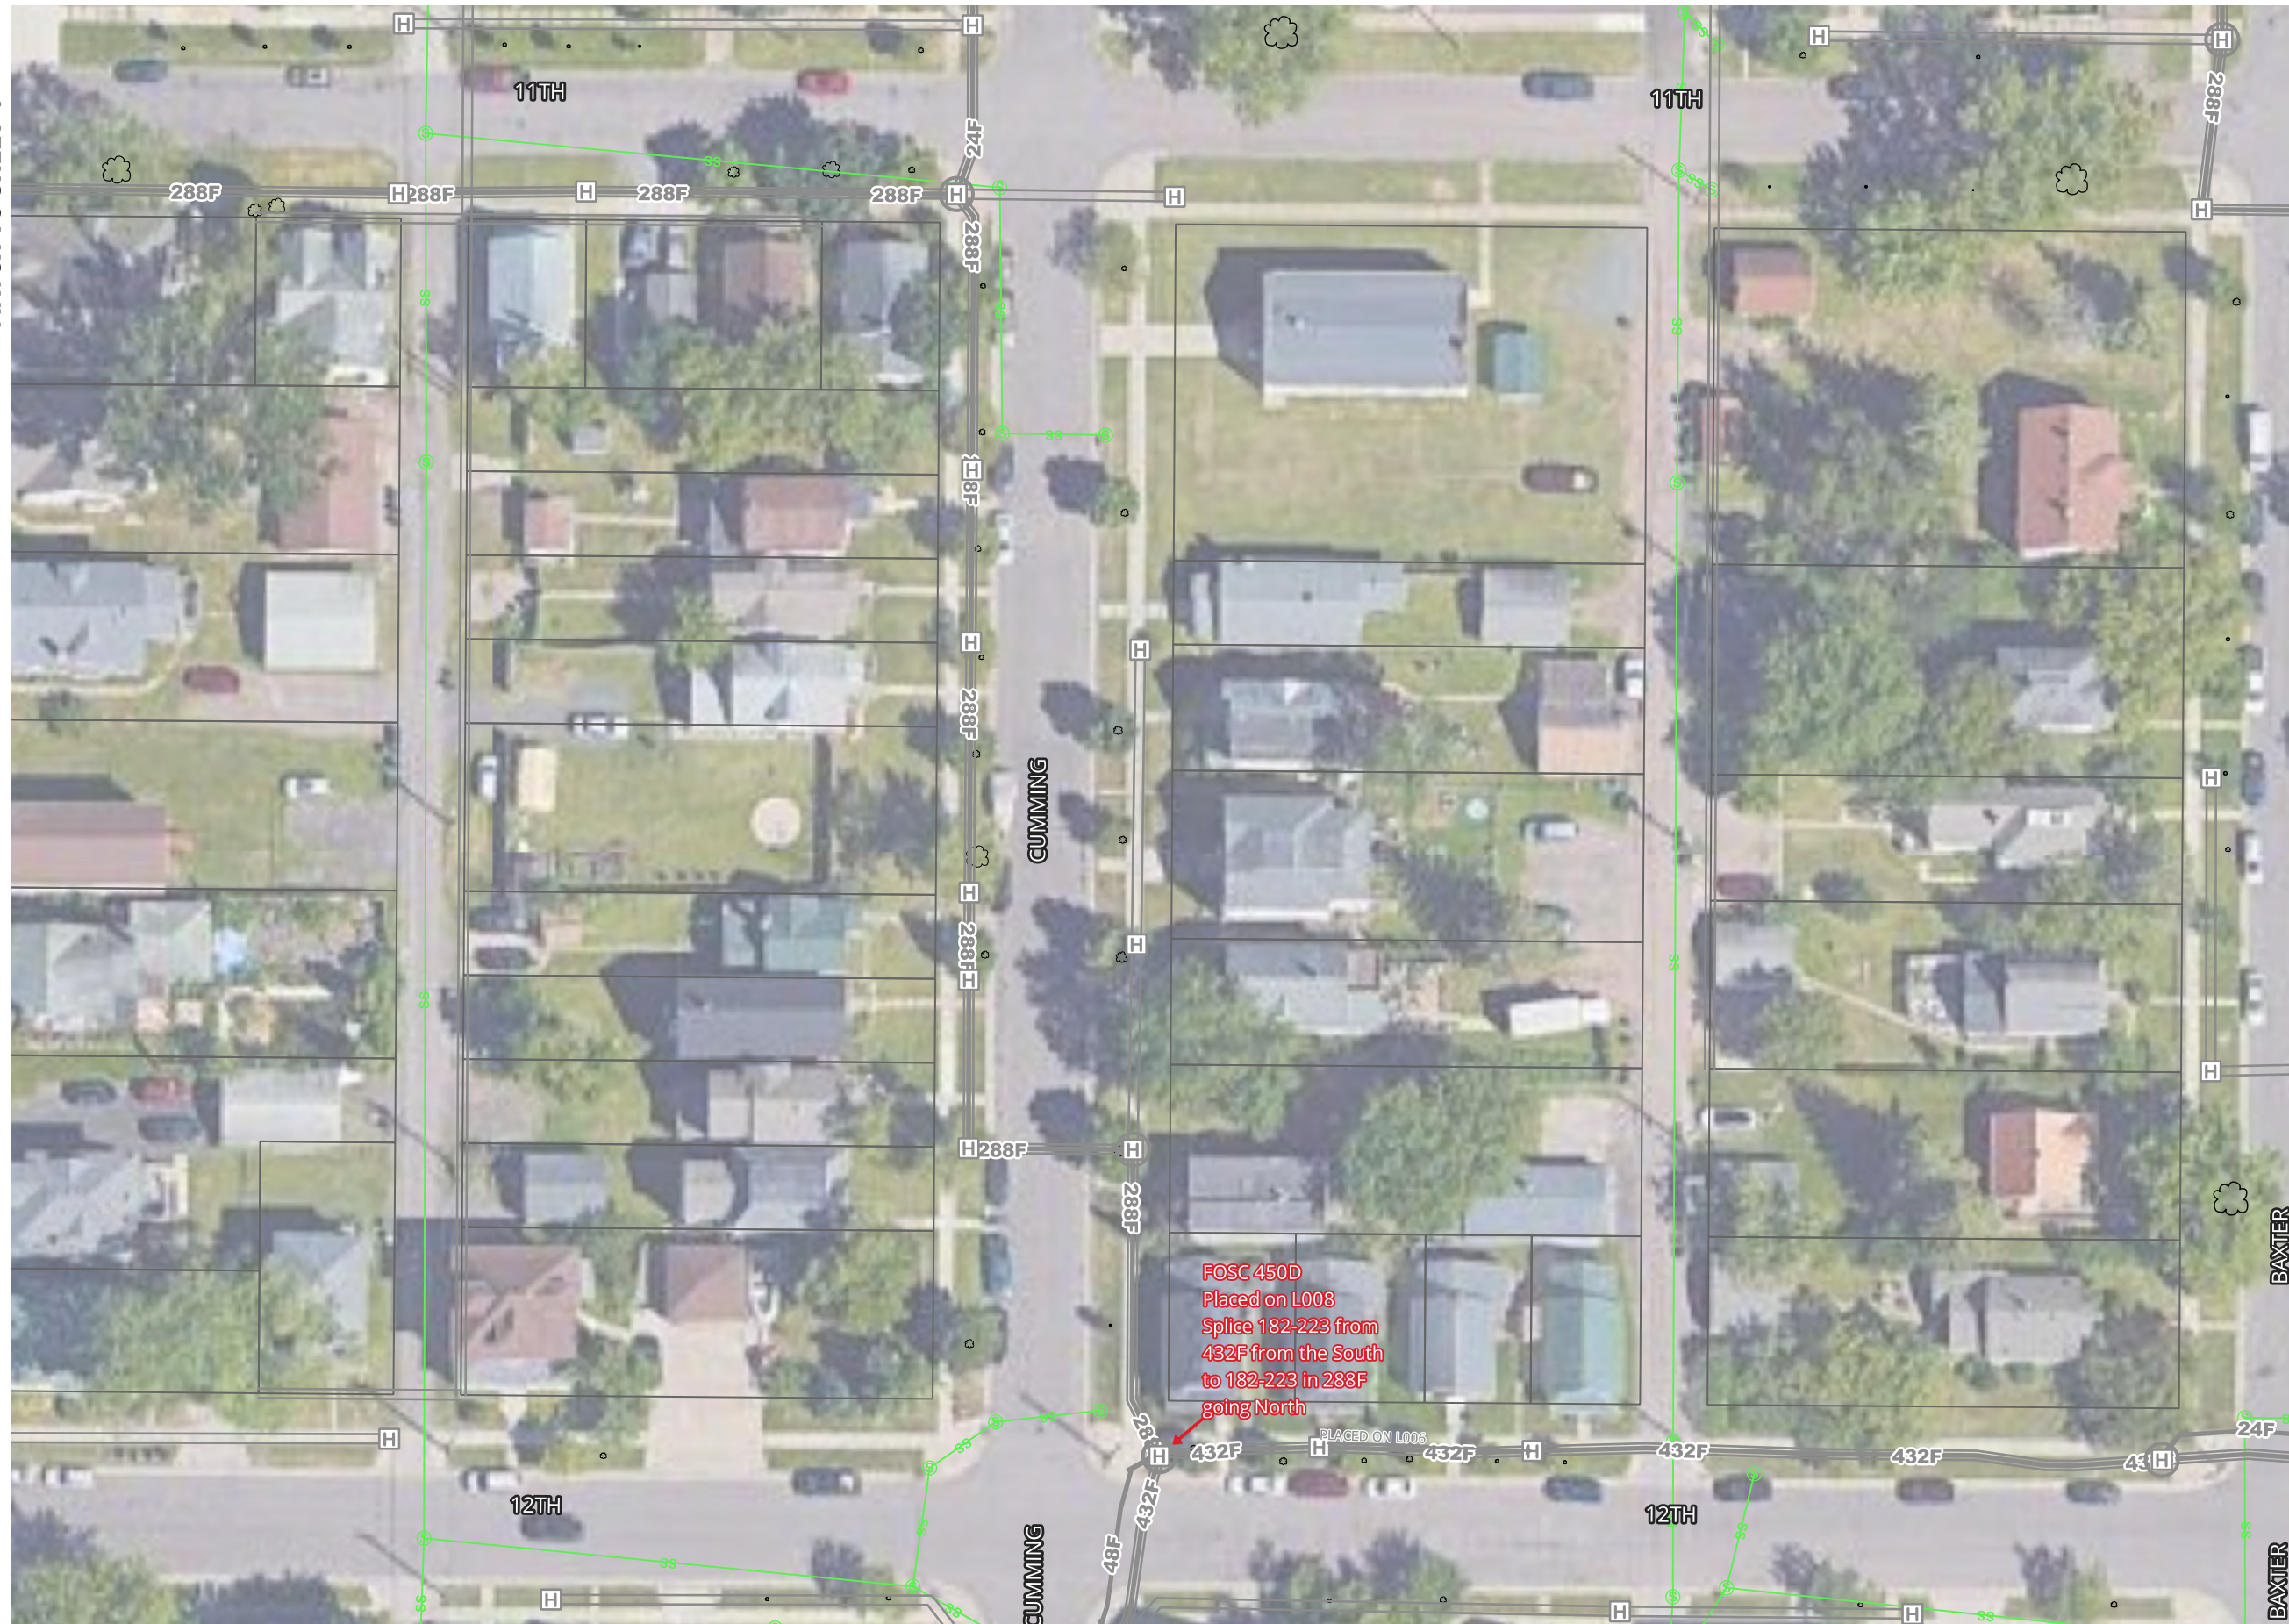


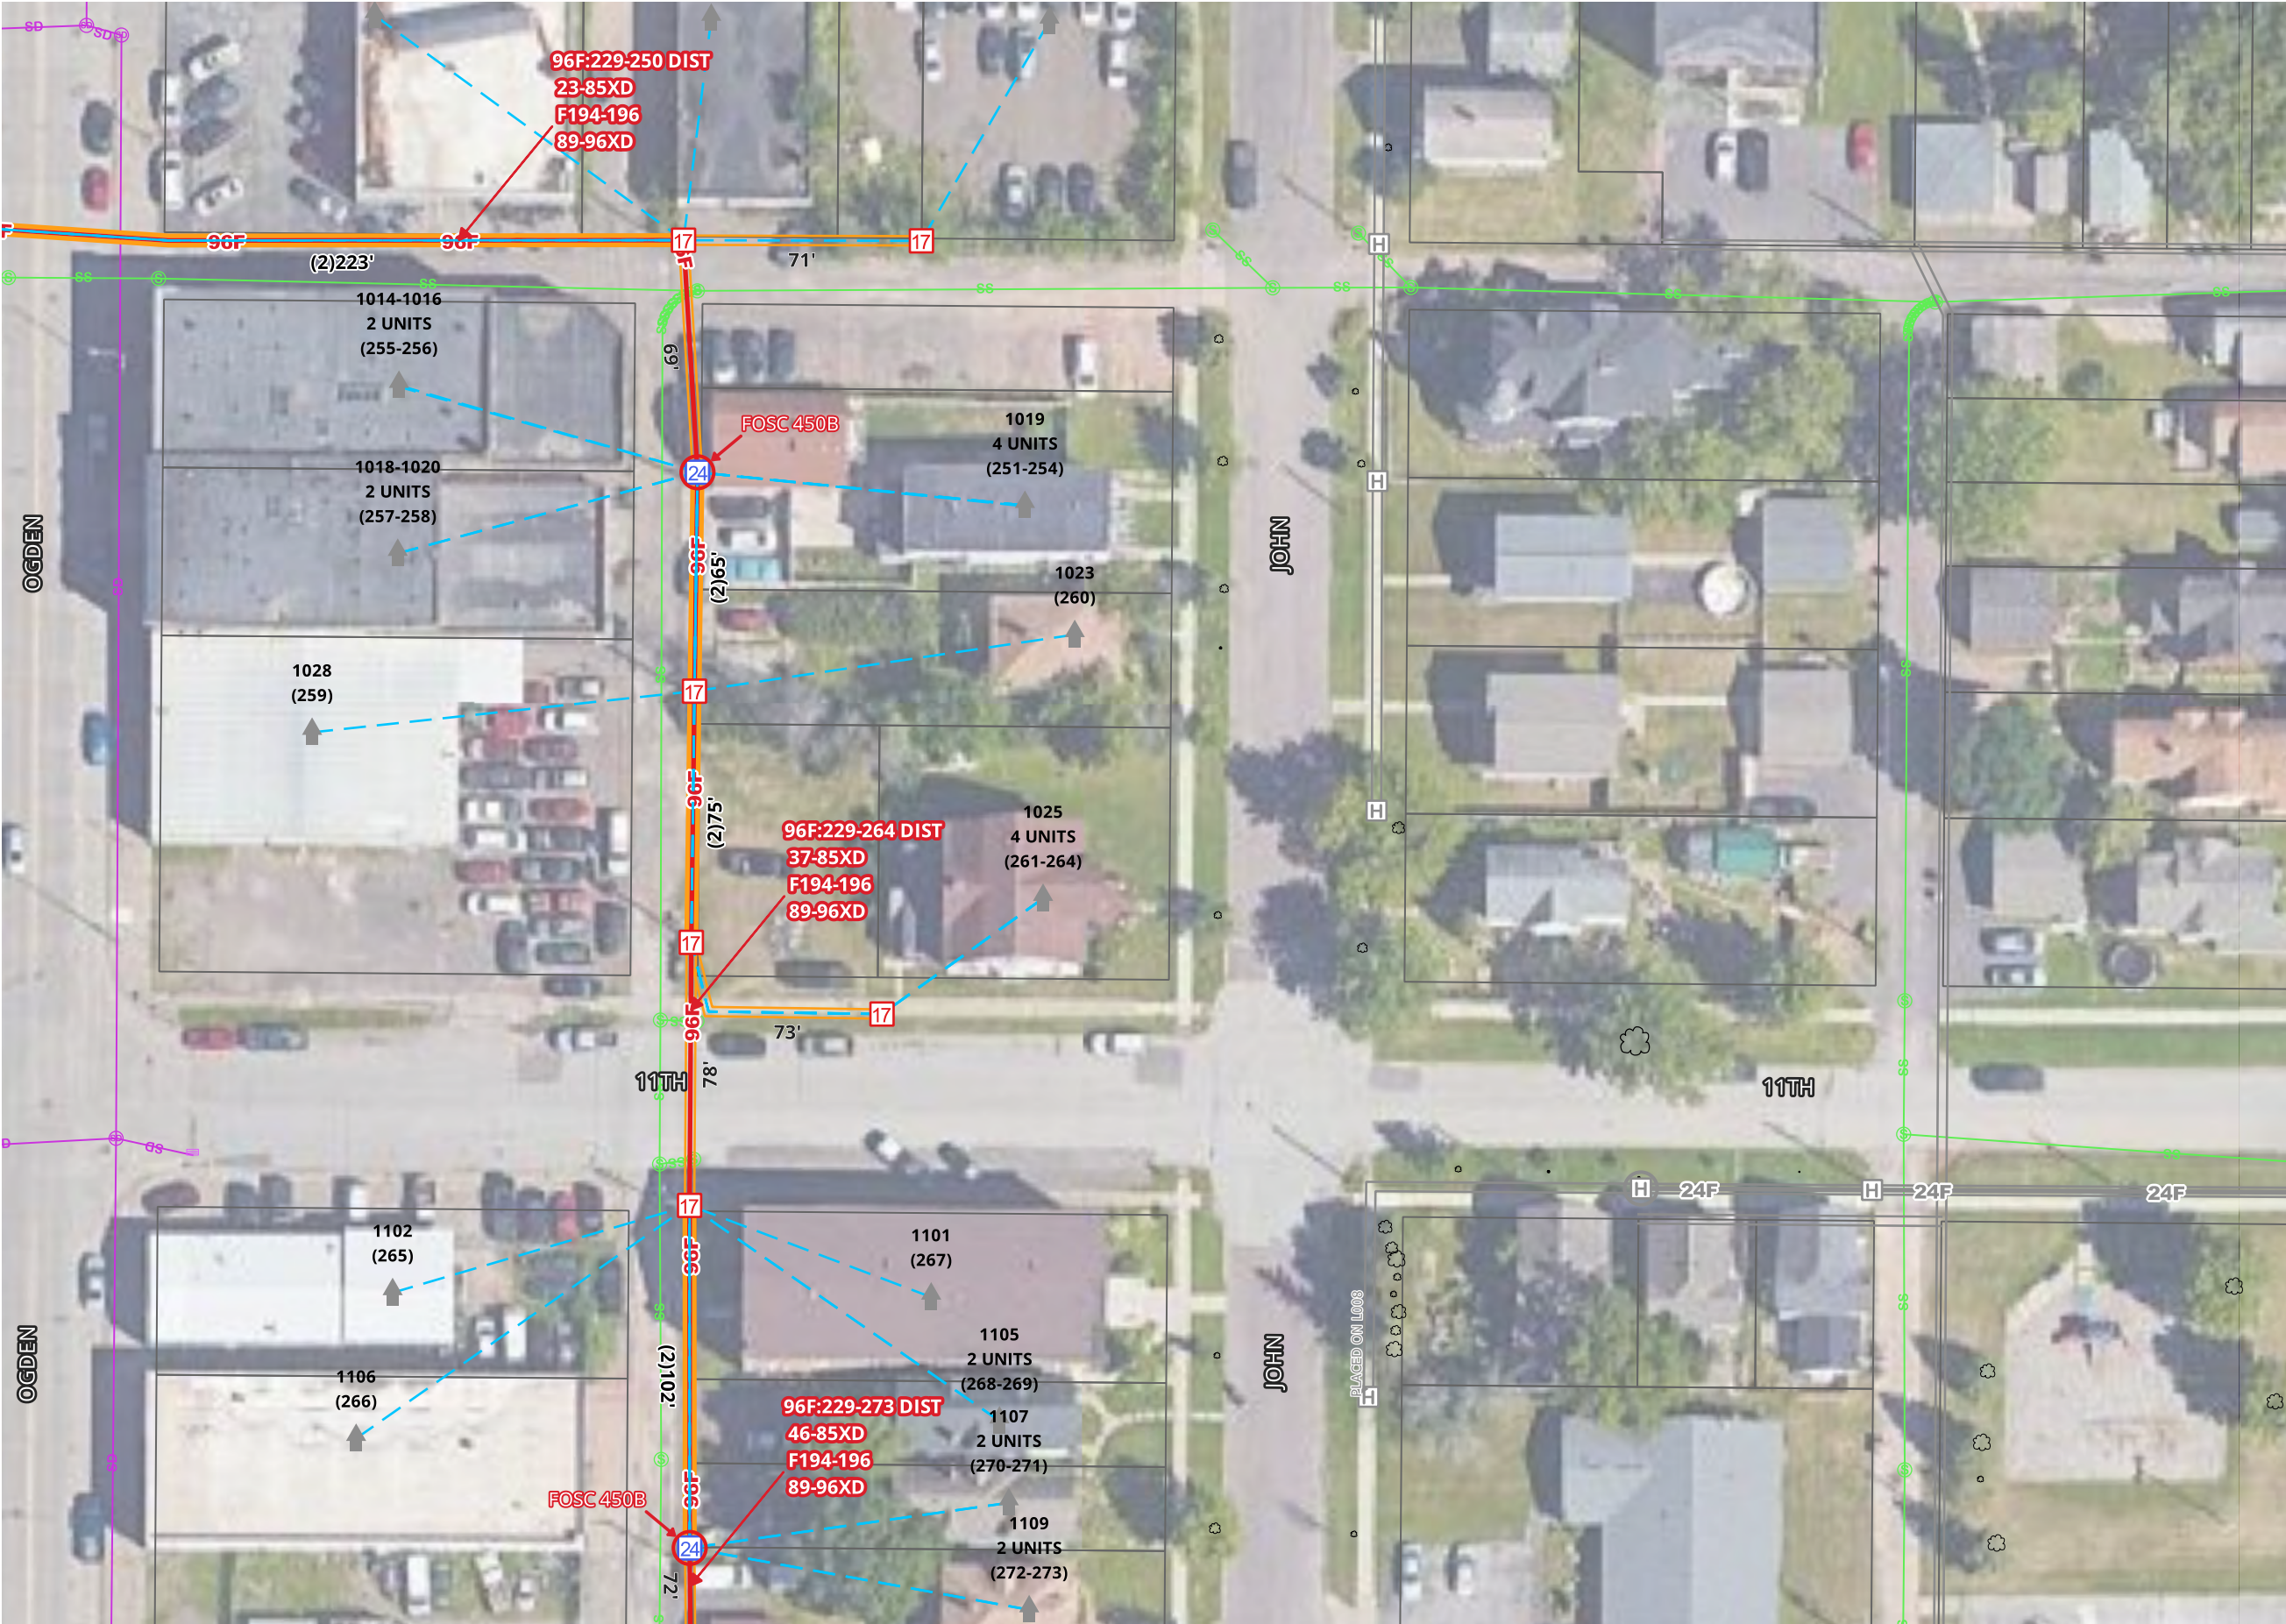

MATCH TO SHEET 3



[illegible]

SCALE 1:50

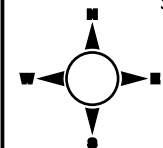


1. UTILITY AND ROW LINES ARE APPROXIMATE. CONTRACTOR SHALL DETERMINE EXACT LOCATIONS PRIOR TO CONSTRUCTION.
2. ALL UNDERGROUND CABLE SHALL BE PLACED AT A MINIMUM DEPTH OF 36" BELOW THE SURFACE UNLESS OTHERWISE NOTED.

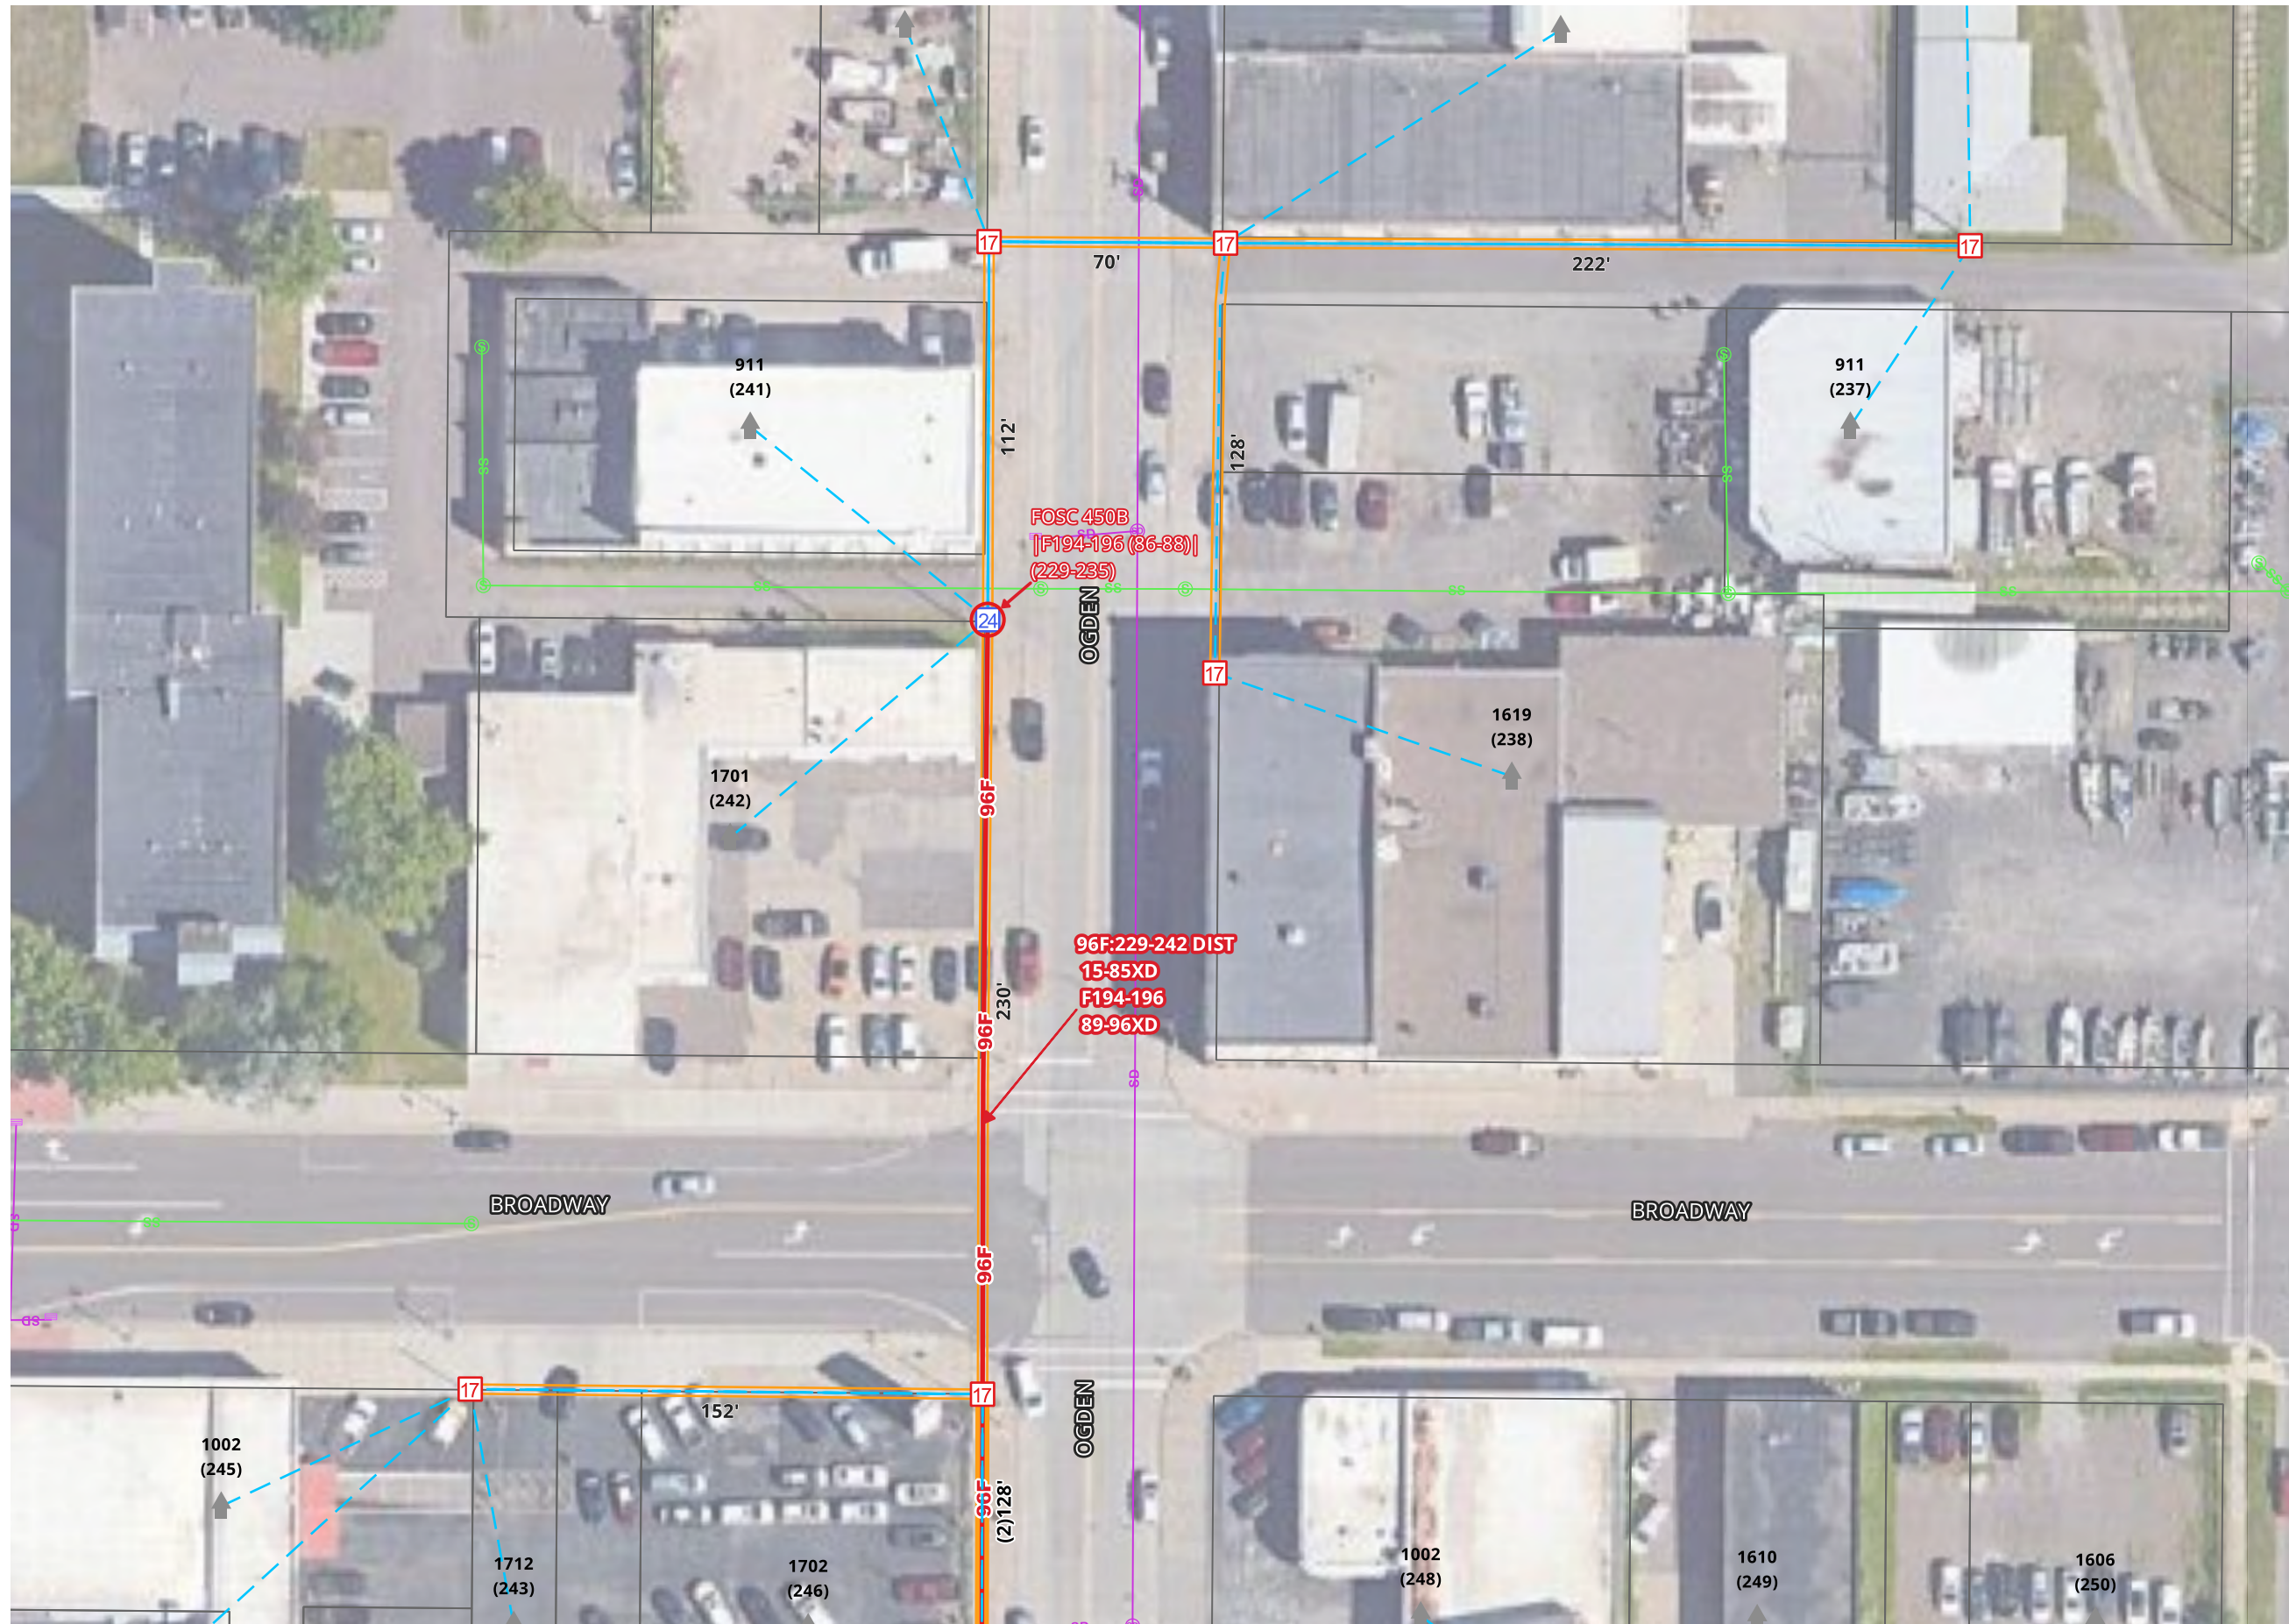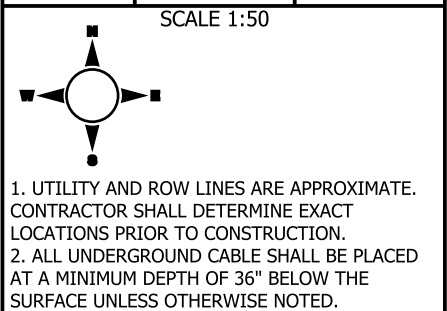

[illegible]

1. UTILITY AND ROW LINES ARE APPROXIMATE. CONTRACTOR SHALL DETERMINE EXACT LOCATIONS PRIOR TO CONSTRUCTION.
2. ALL UNDERGROUND CABLE SHALL BE PLACED AT A MINIMUM DEPTH OF 36" BELOW THE SURFACE UNLESS OTHERWISE NOTED.

MATCH TO SHEET 11

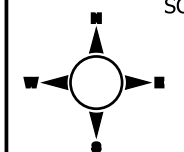
[illegible]

SCALE 1:50


1. UTILITY AND ROW LINES ARE APPROXIMATE. CONTRACTOR SHALL DETERMINE EXACT LOCATIONS PRIOR TO CONSTRUCTION.
2. ALL UNDERGROUND CABLE SHALL BE PLACED AT A MINIMUM DEPTH OF 36" BELOW THE SURFACE UNLESS OTHERWISE NOTED.


[illegible]

SCALE 1:50

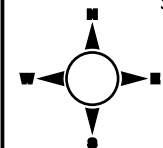



1. UTILITY AND ROW LINES ARE APPROXIMATE. CONTRACTOR SHALL DETERMINE EXACT LOCATIONS PRIOR TO CONSTRUCTION.
2. ALL UNDERGROUND CABLE SHALL BE PLACED AT A MINIMUM DEPTH OF 36" BELOW THE SURFACE UNLESS OTHERWISE NOTED.

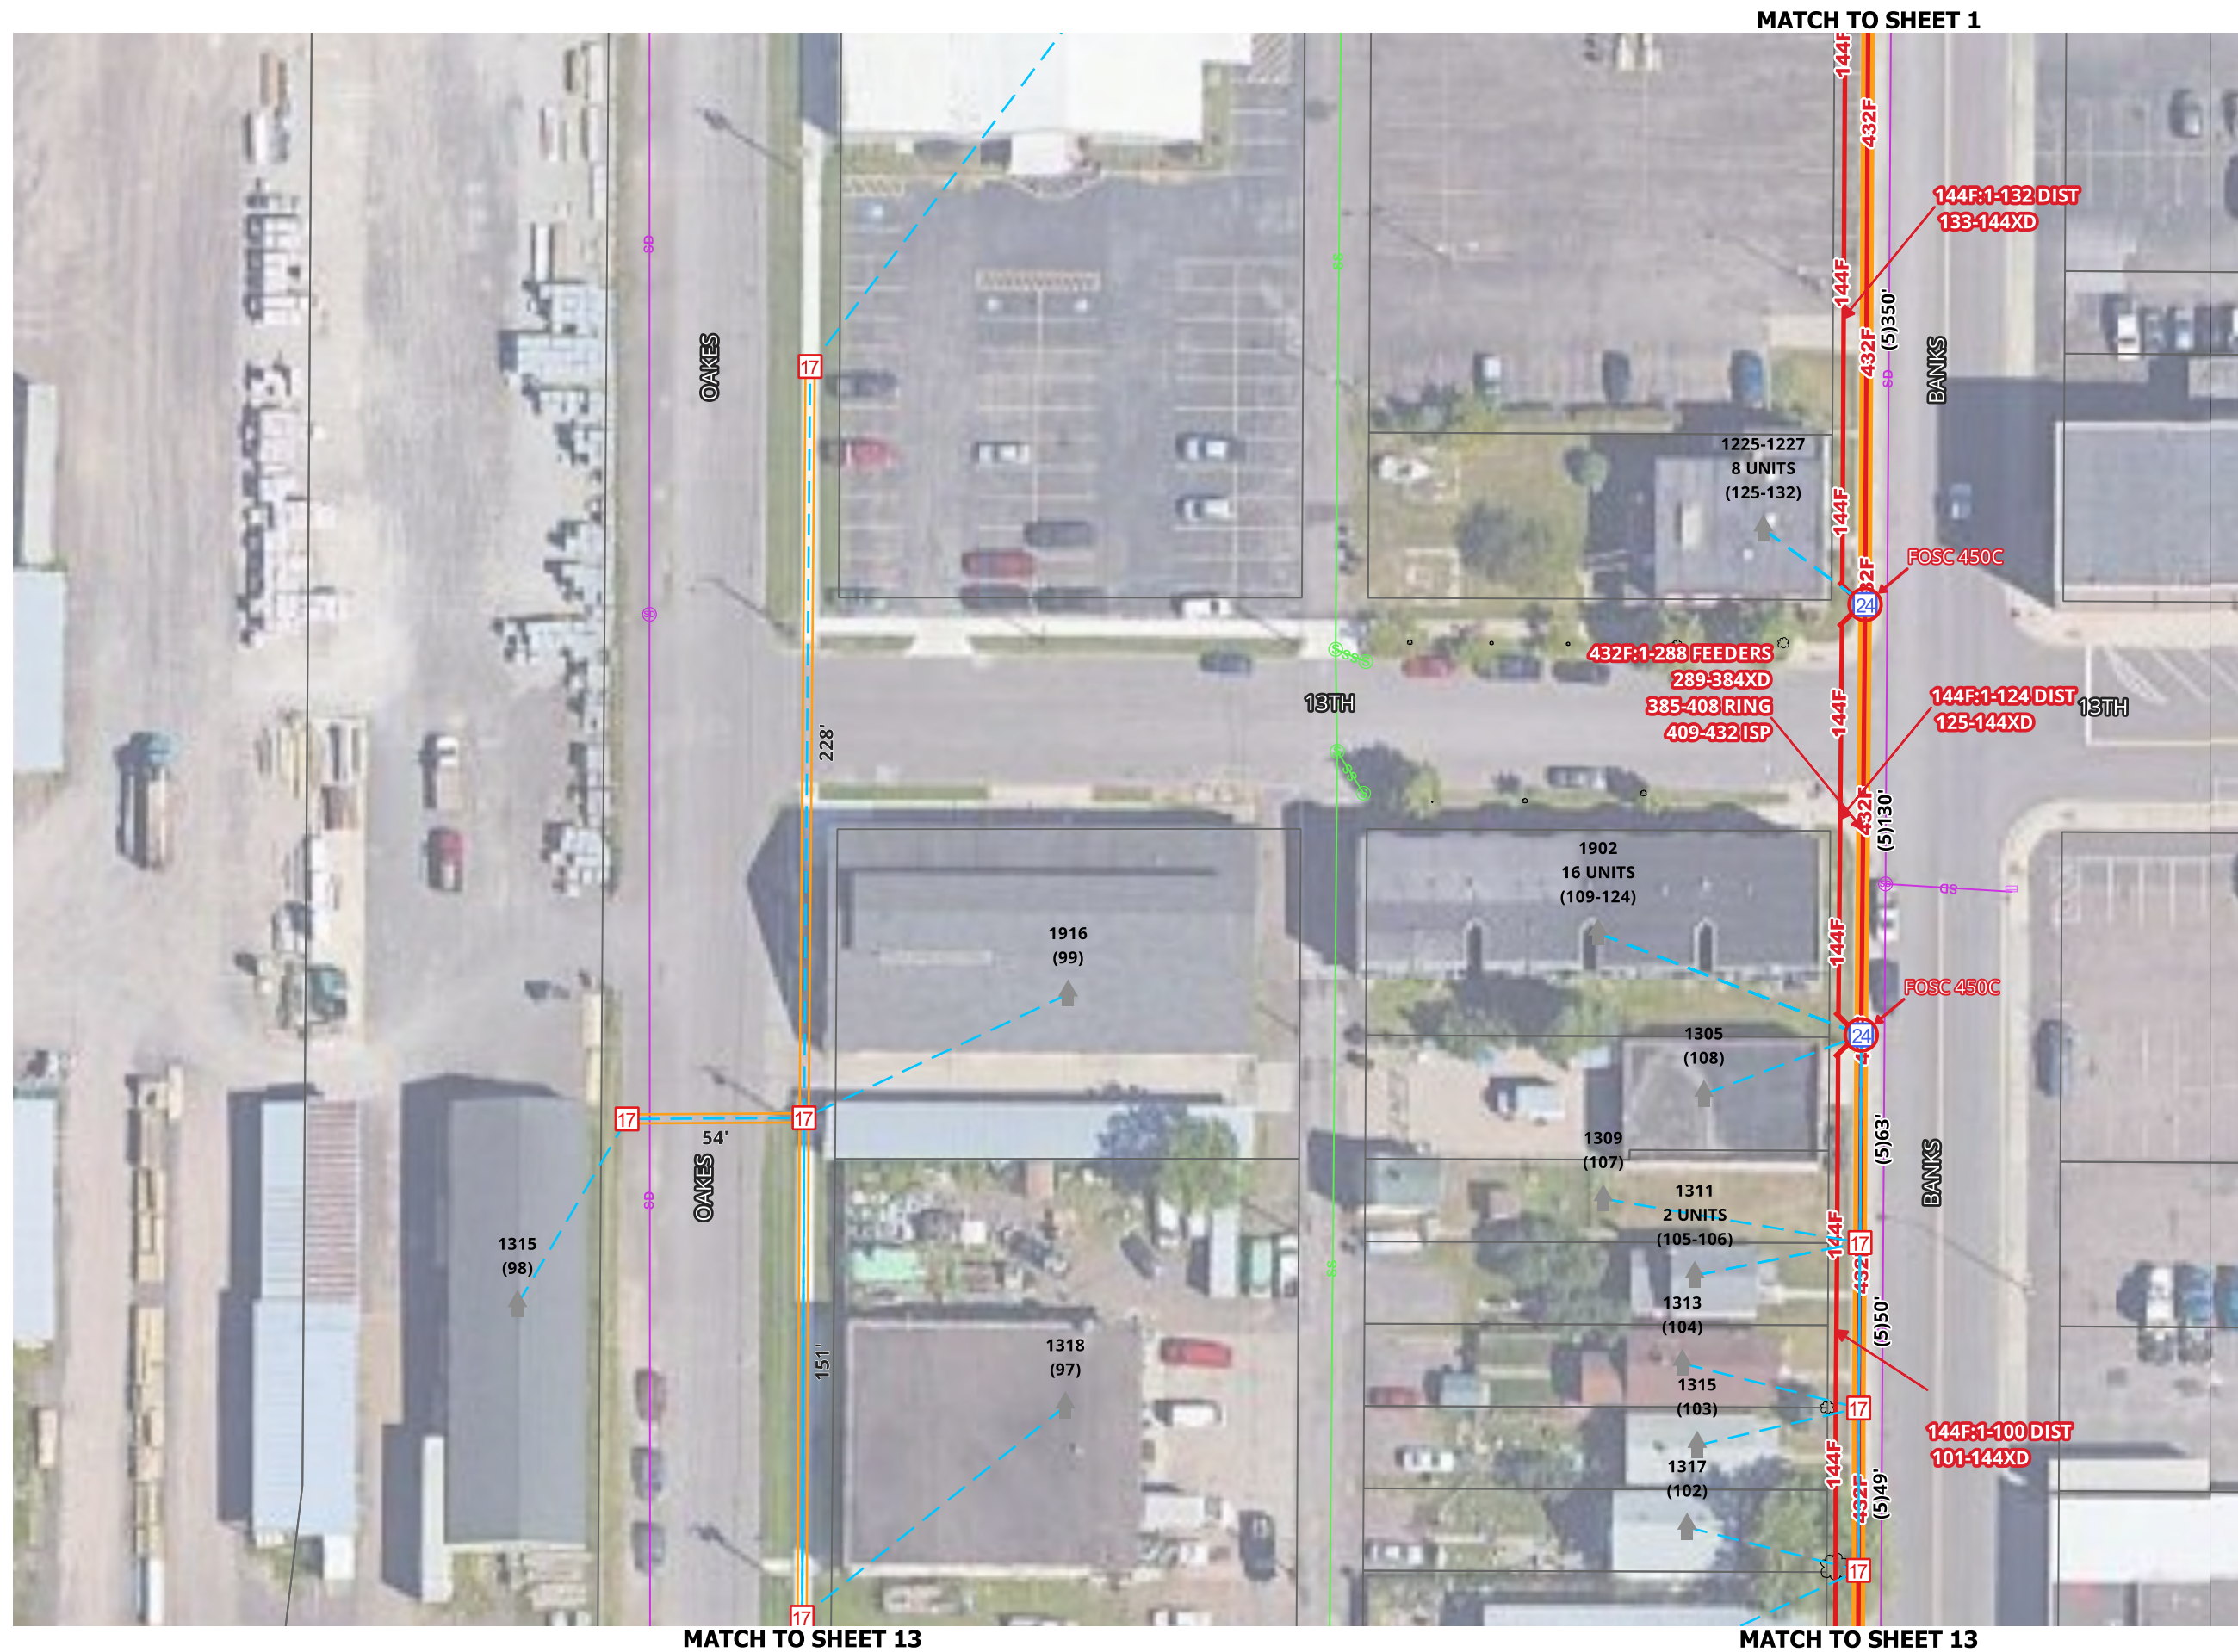

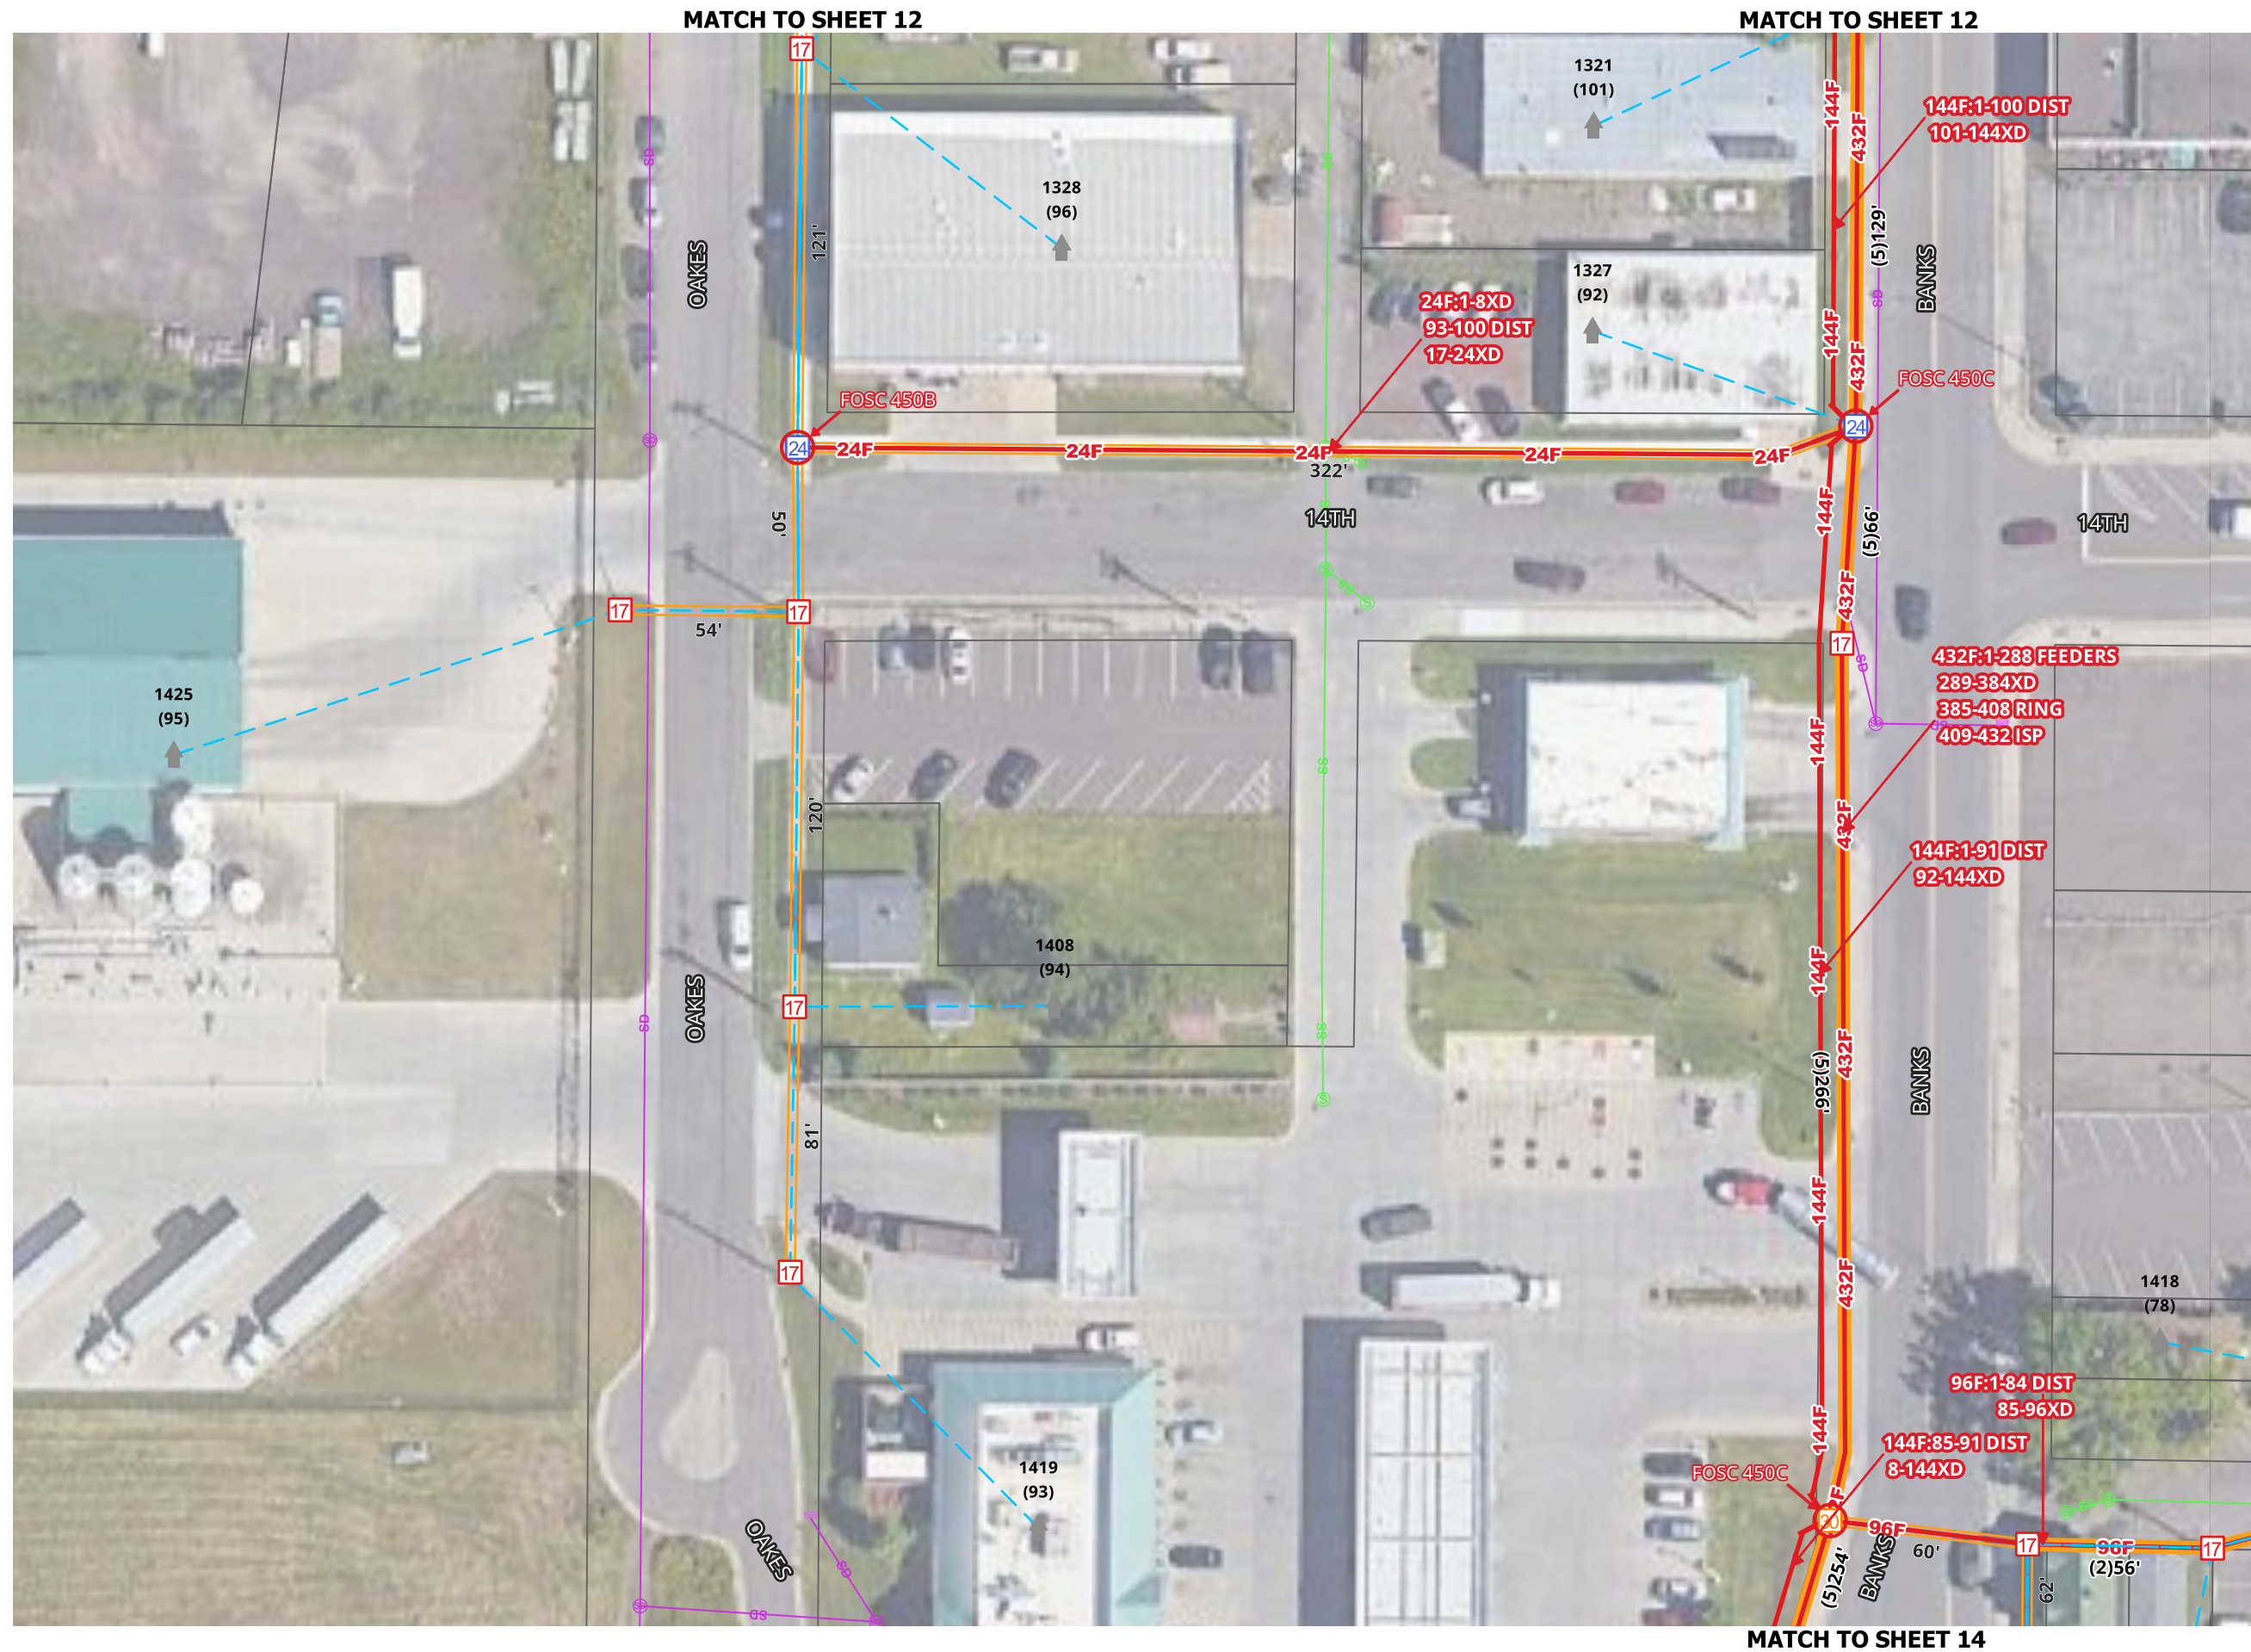

1. UTILITY AND ROW LINES ARE APPROXIMATE. CONTRACTOR SHALL DETERMINE EXACT LOCATIONS PRIOR TO CONSTRUCTION.
2. ALL UNDERGROUND CABLE SHALL BE PLACED AT A MINIMUM DEPTH OF 36" BELOW THE SURFACE UNLESS OTHERWISE NOTED.

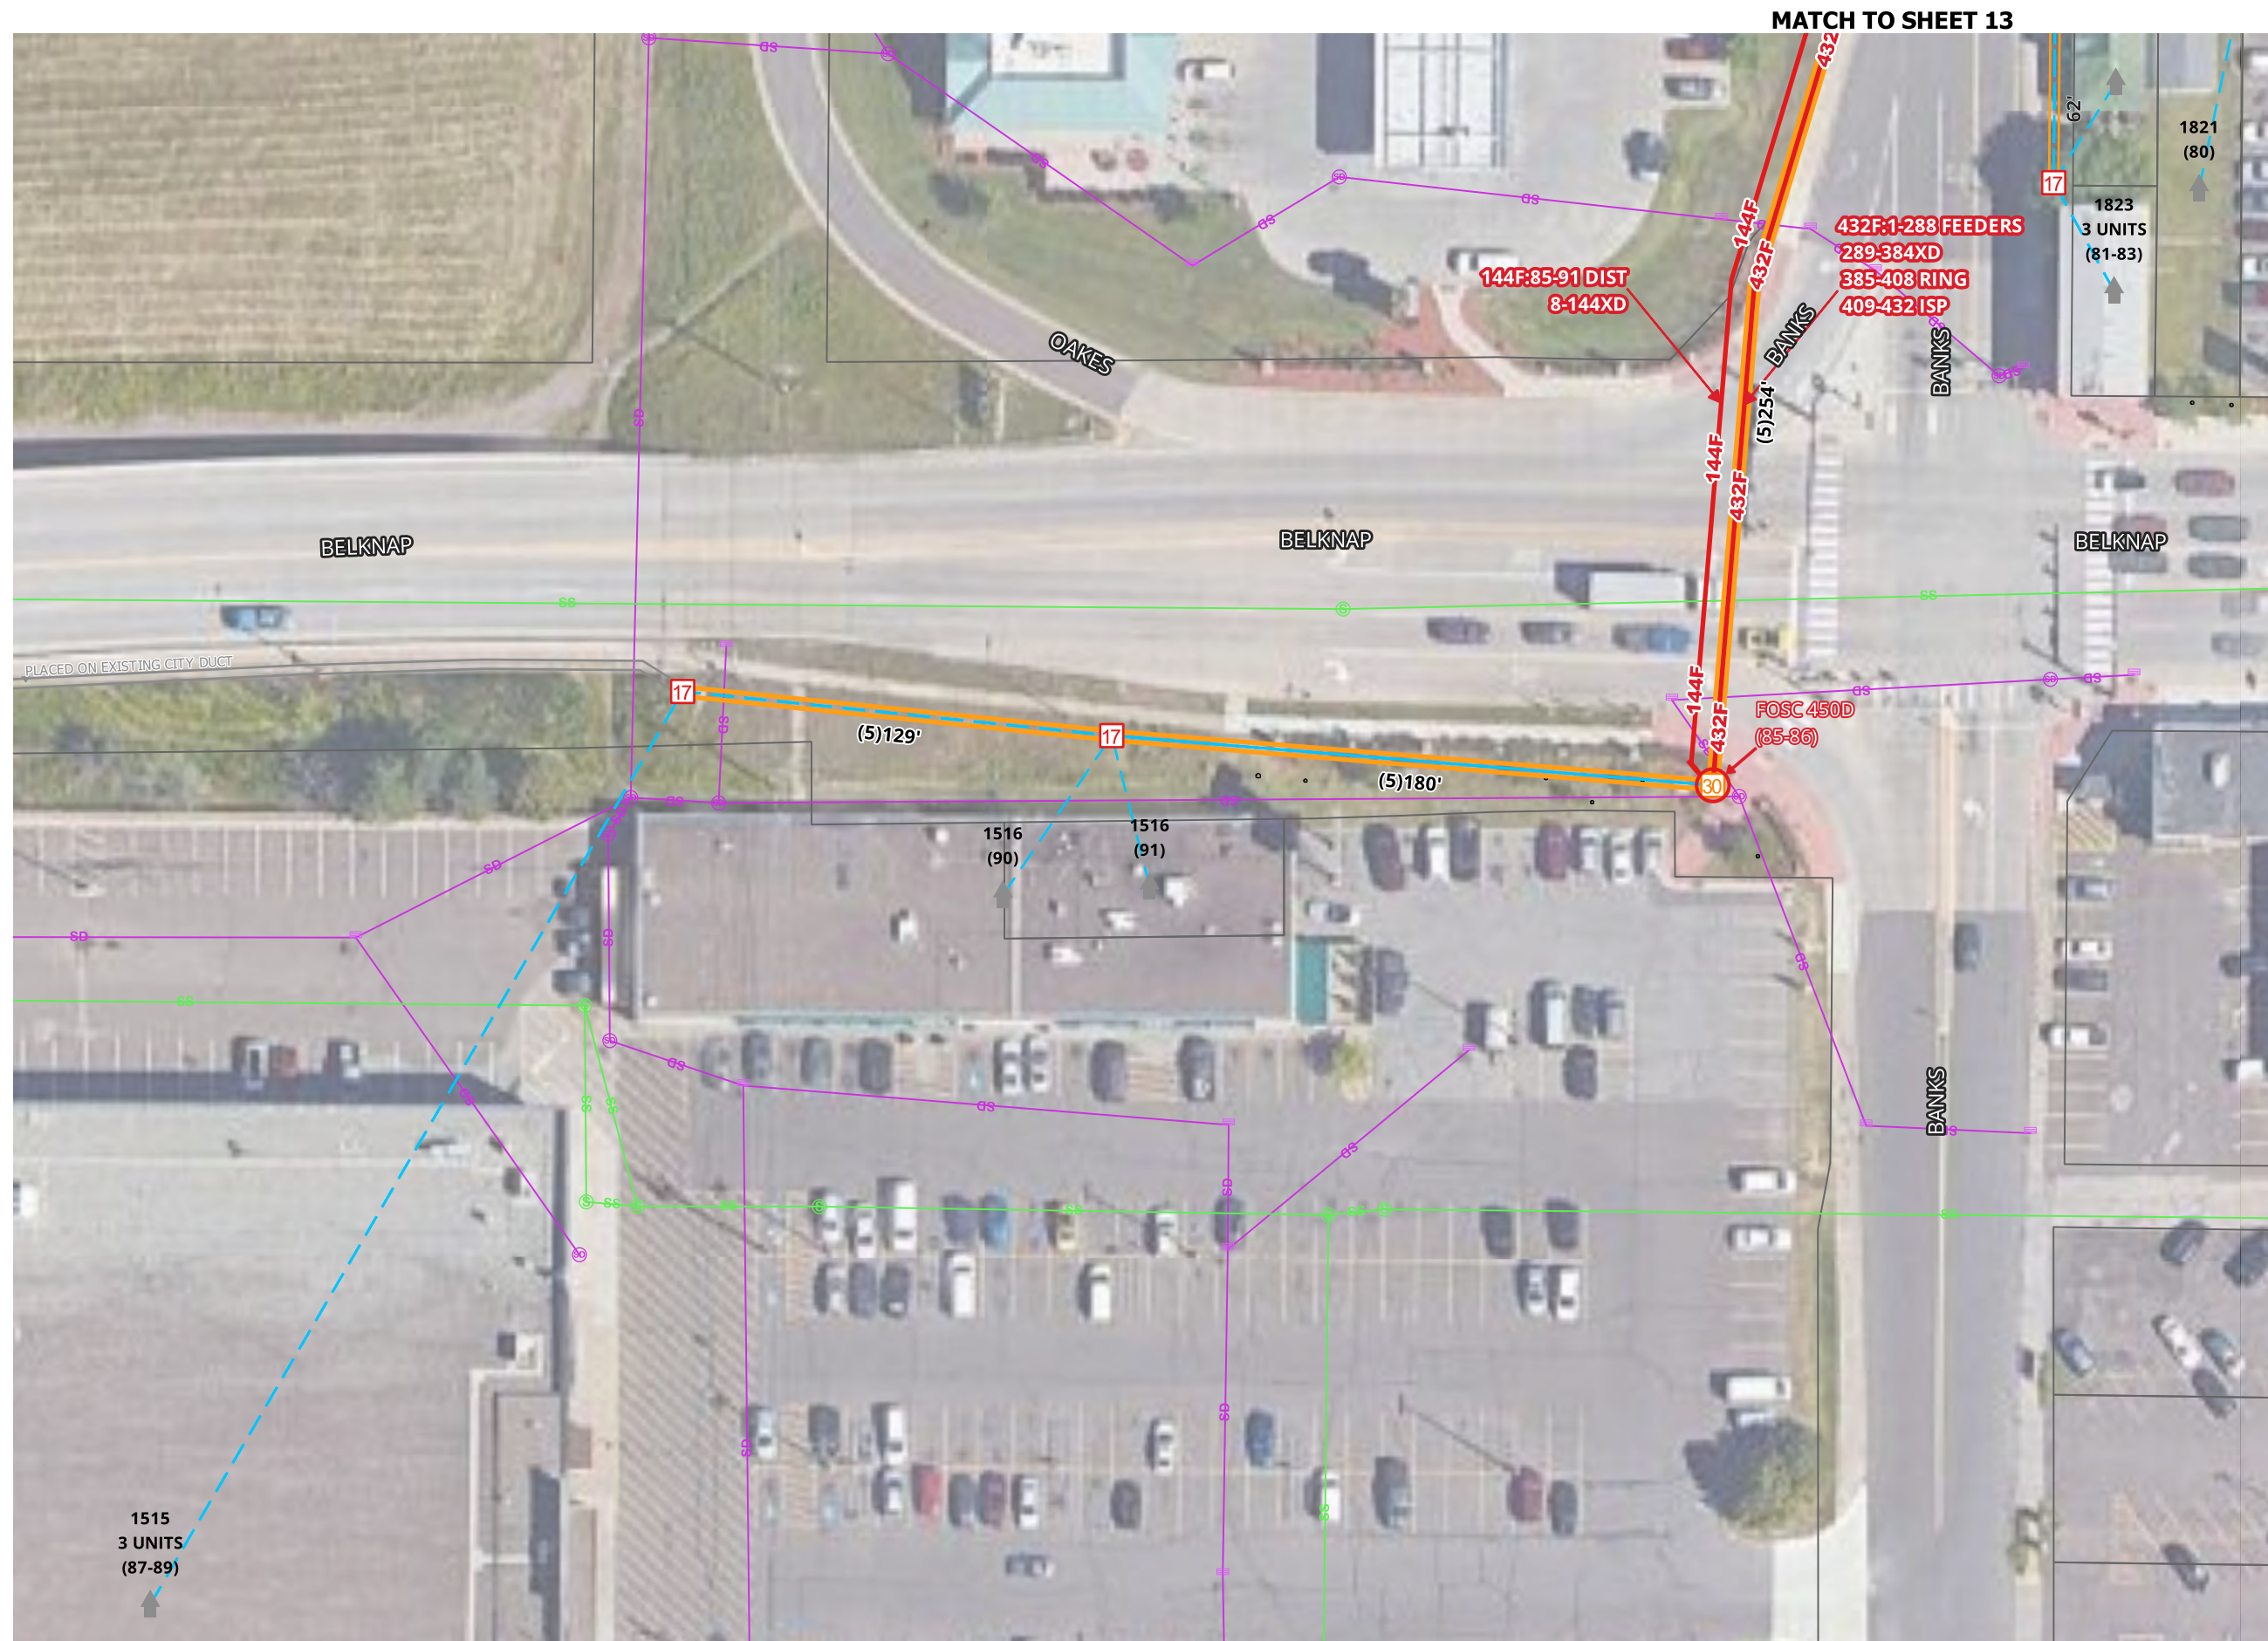

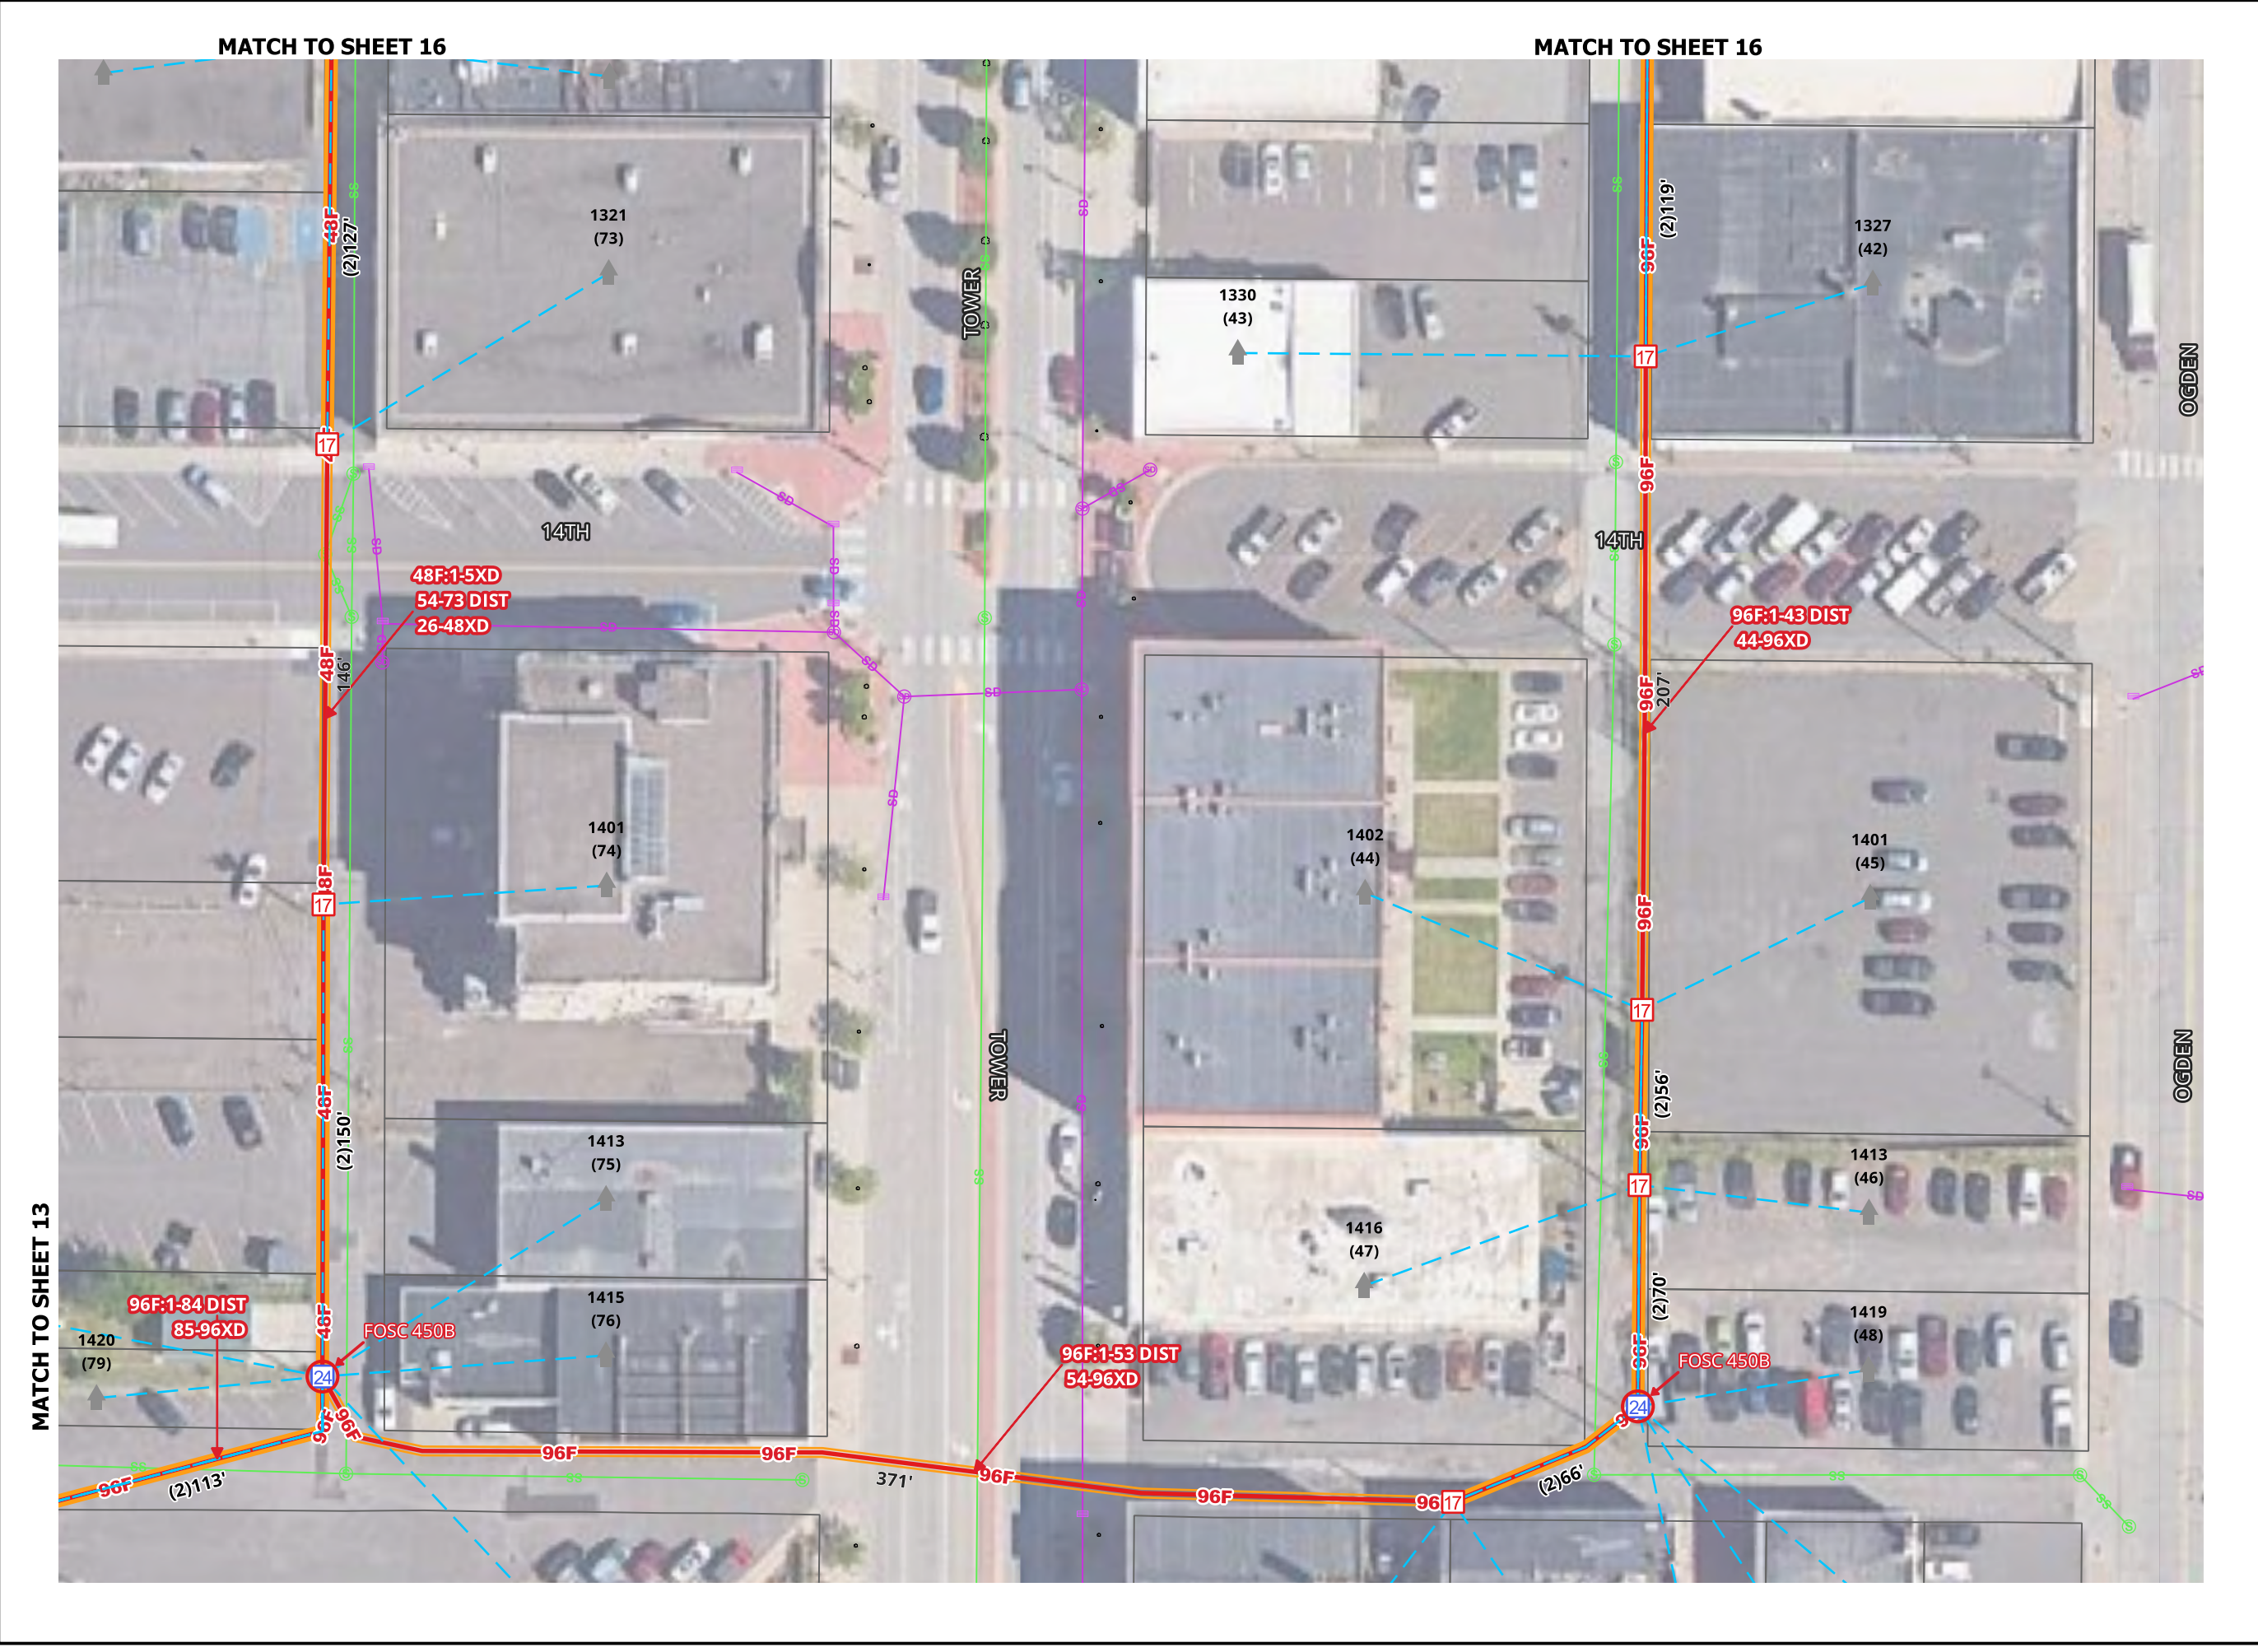



[illegible]

1. UTILITY AND ROW LINES ARE APPROXIMATE. CONTRACTOR SHALL DETERMINE EXACT LOCATIONS PRIOR TO CONSTRUCTION.
2. ALL UNDERGROUND CABLE SHALL BE PLACED AT A MINIMUM DEPTH OF 36" BELOW THE SURFACE UNLESS OTHERWISE NOTED.




1. UTILITY AND ROW LINES ARE APPROXIMATE. CONTRACTOR SHALL DETERMINE EXACT LOCATIONS PRIOR TO CONSTRUCTION.
2. ALL UNDERGROUND CABLE SHALL BE PLACED AT A MINIMUM DEPTH OF 36" BELOW THE SURFACE UNLESS OTHERWISE NOTED.

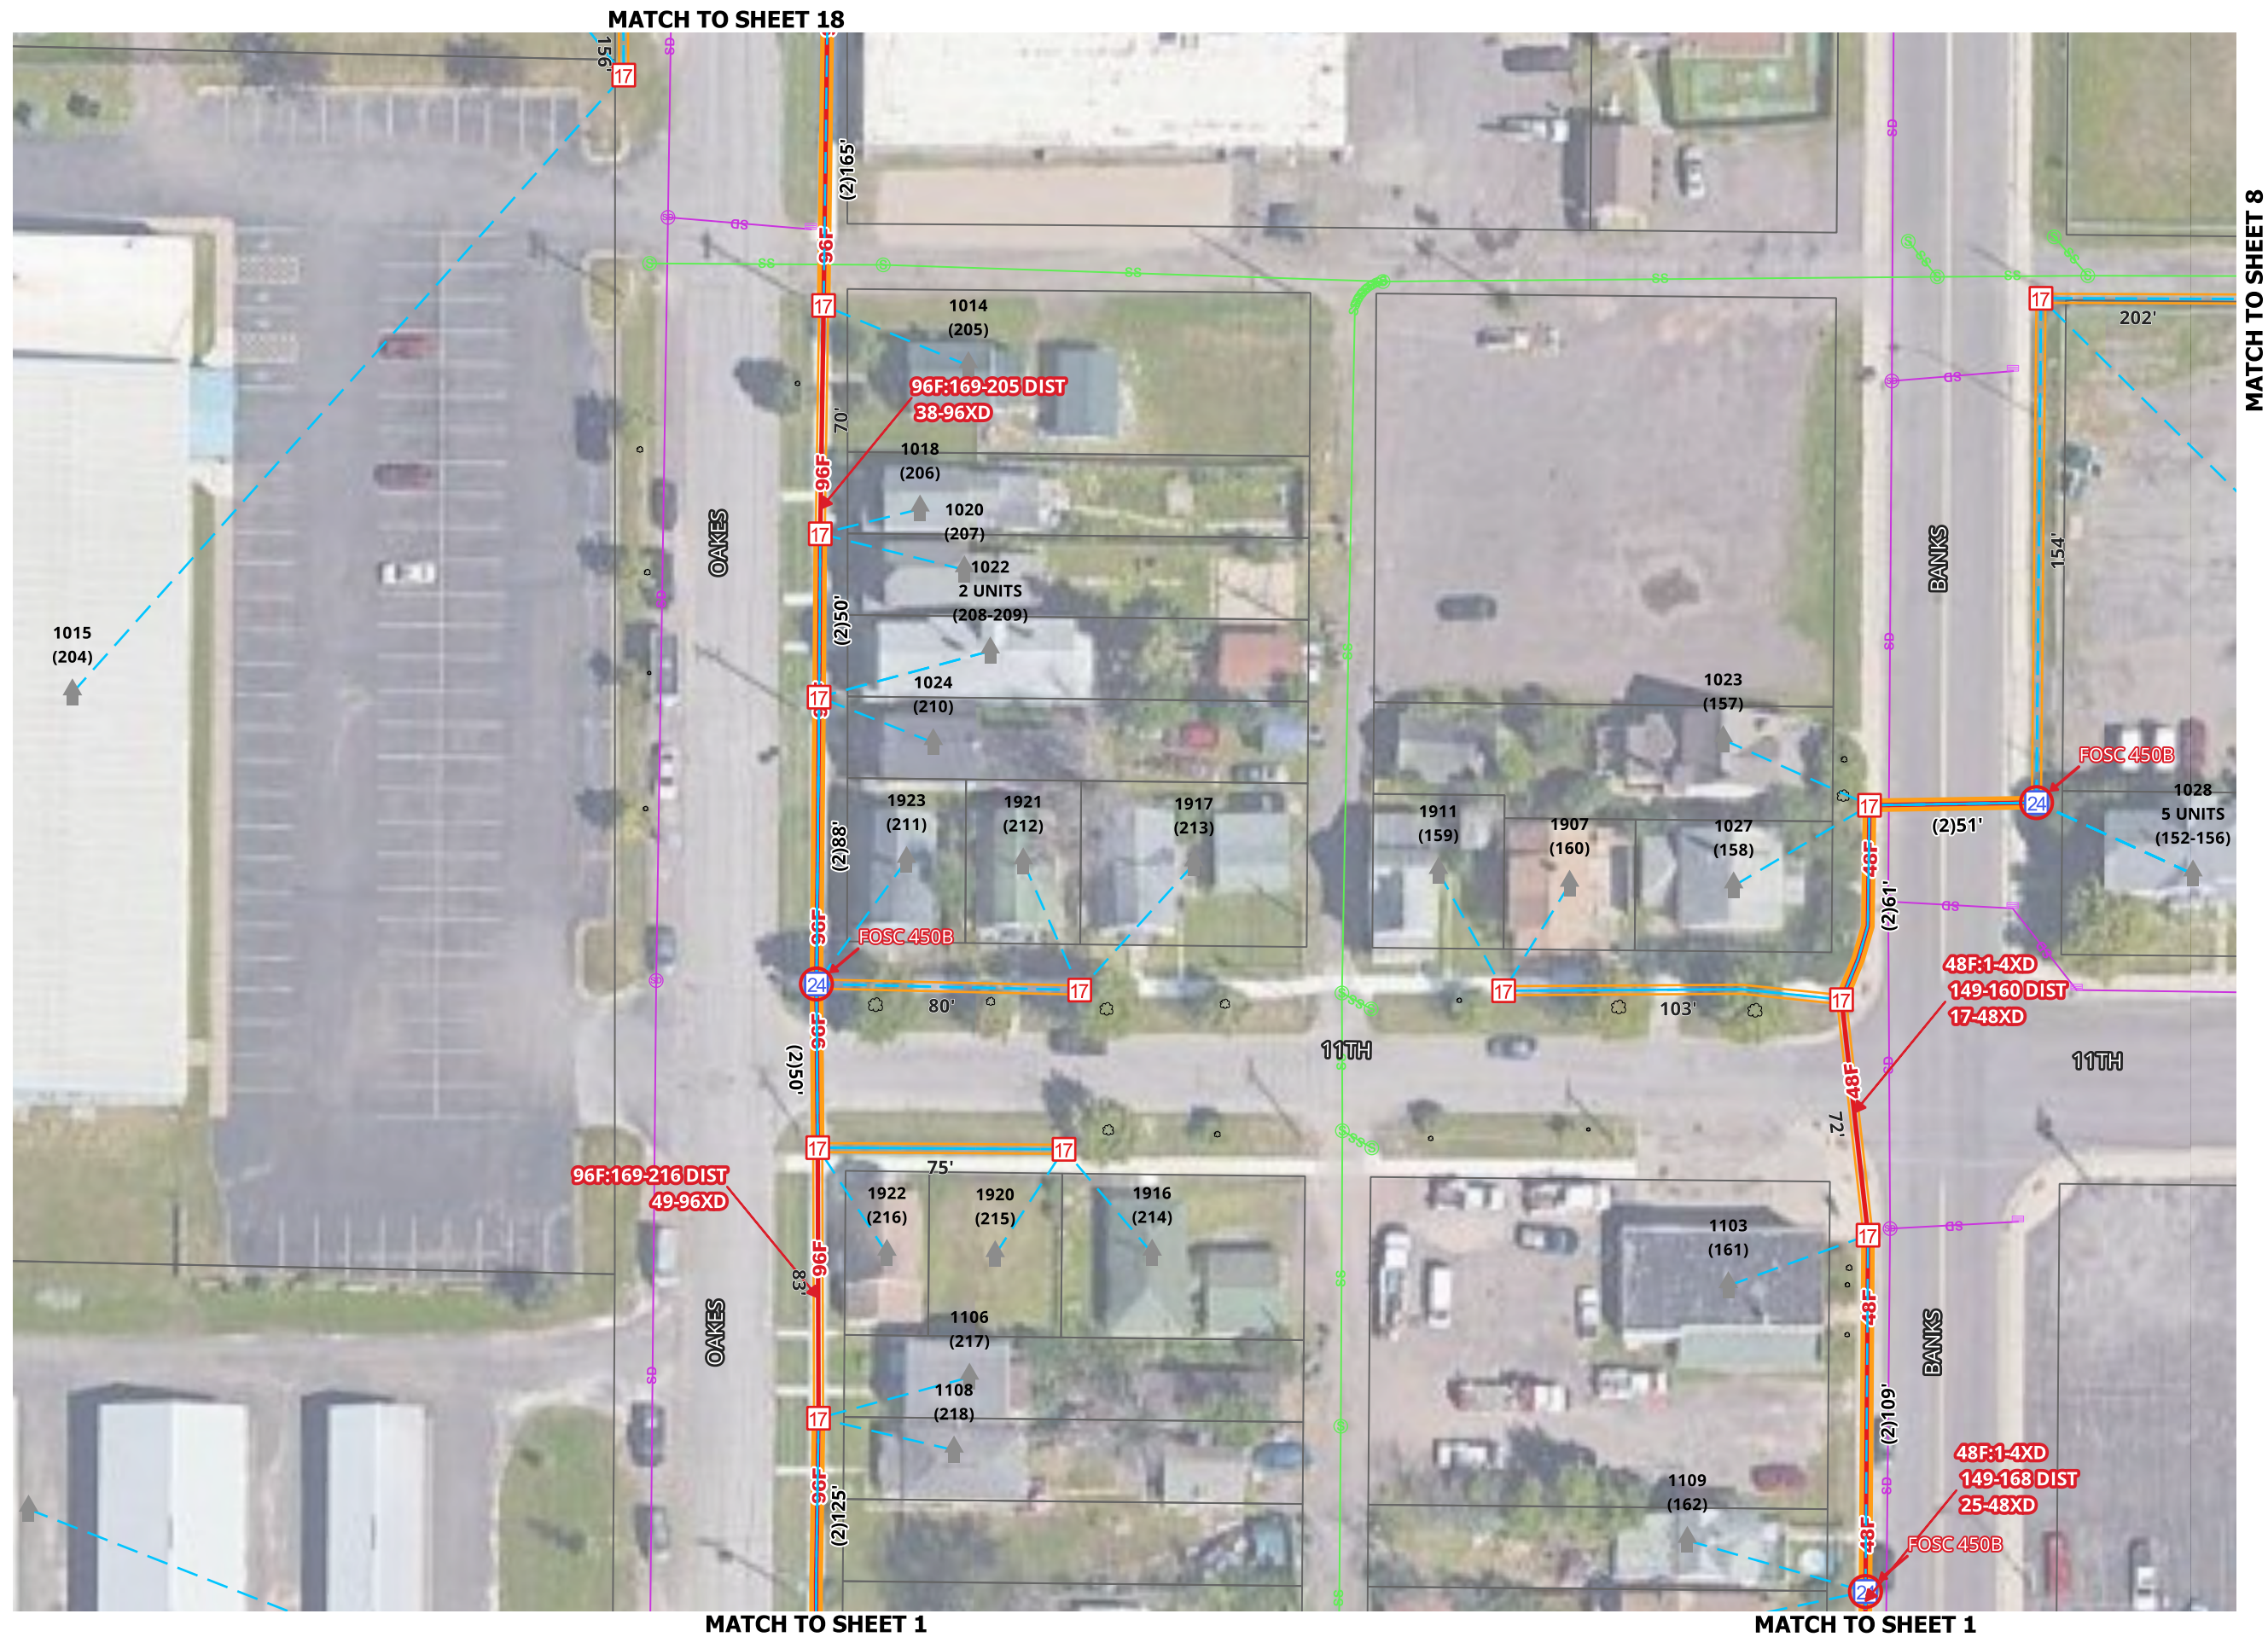

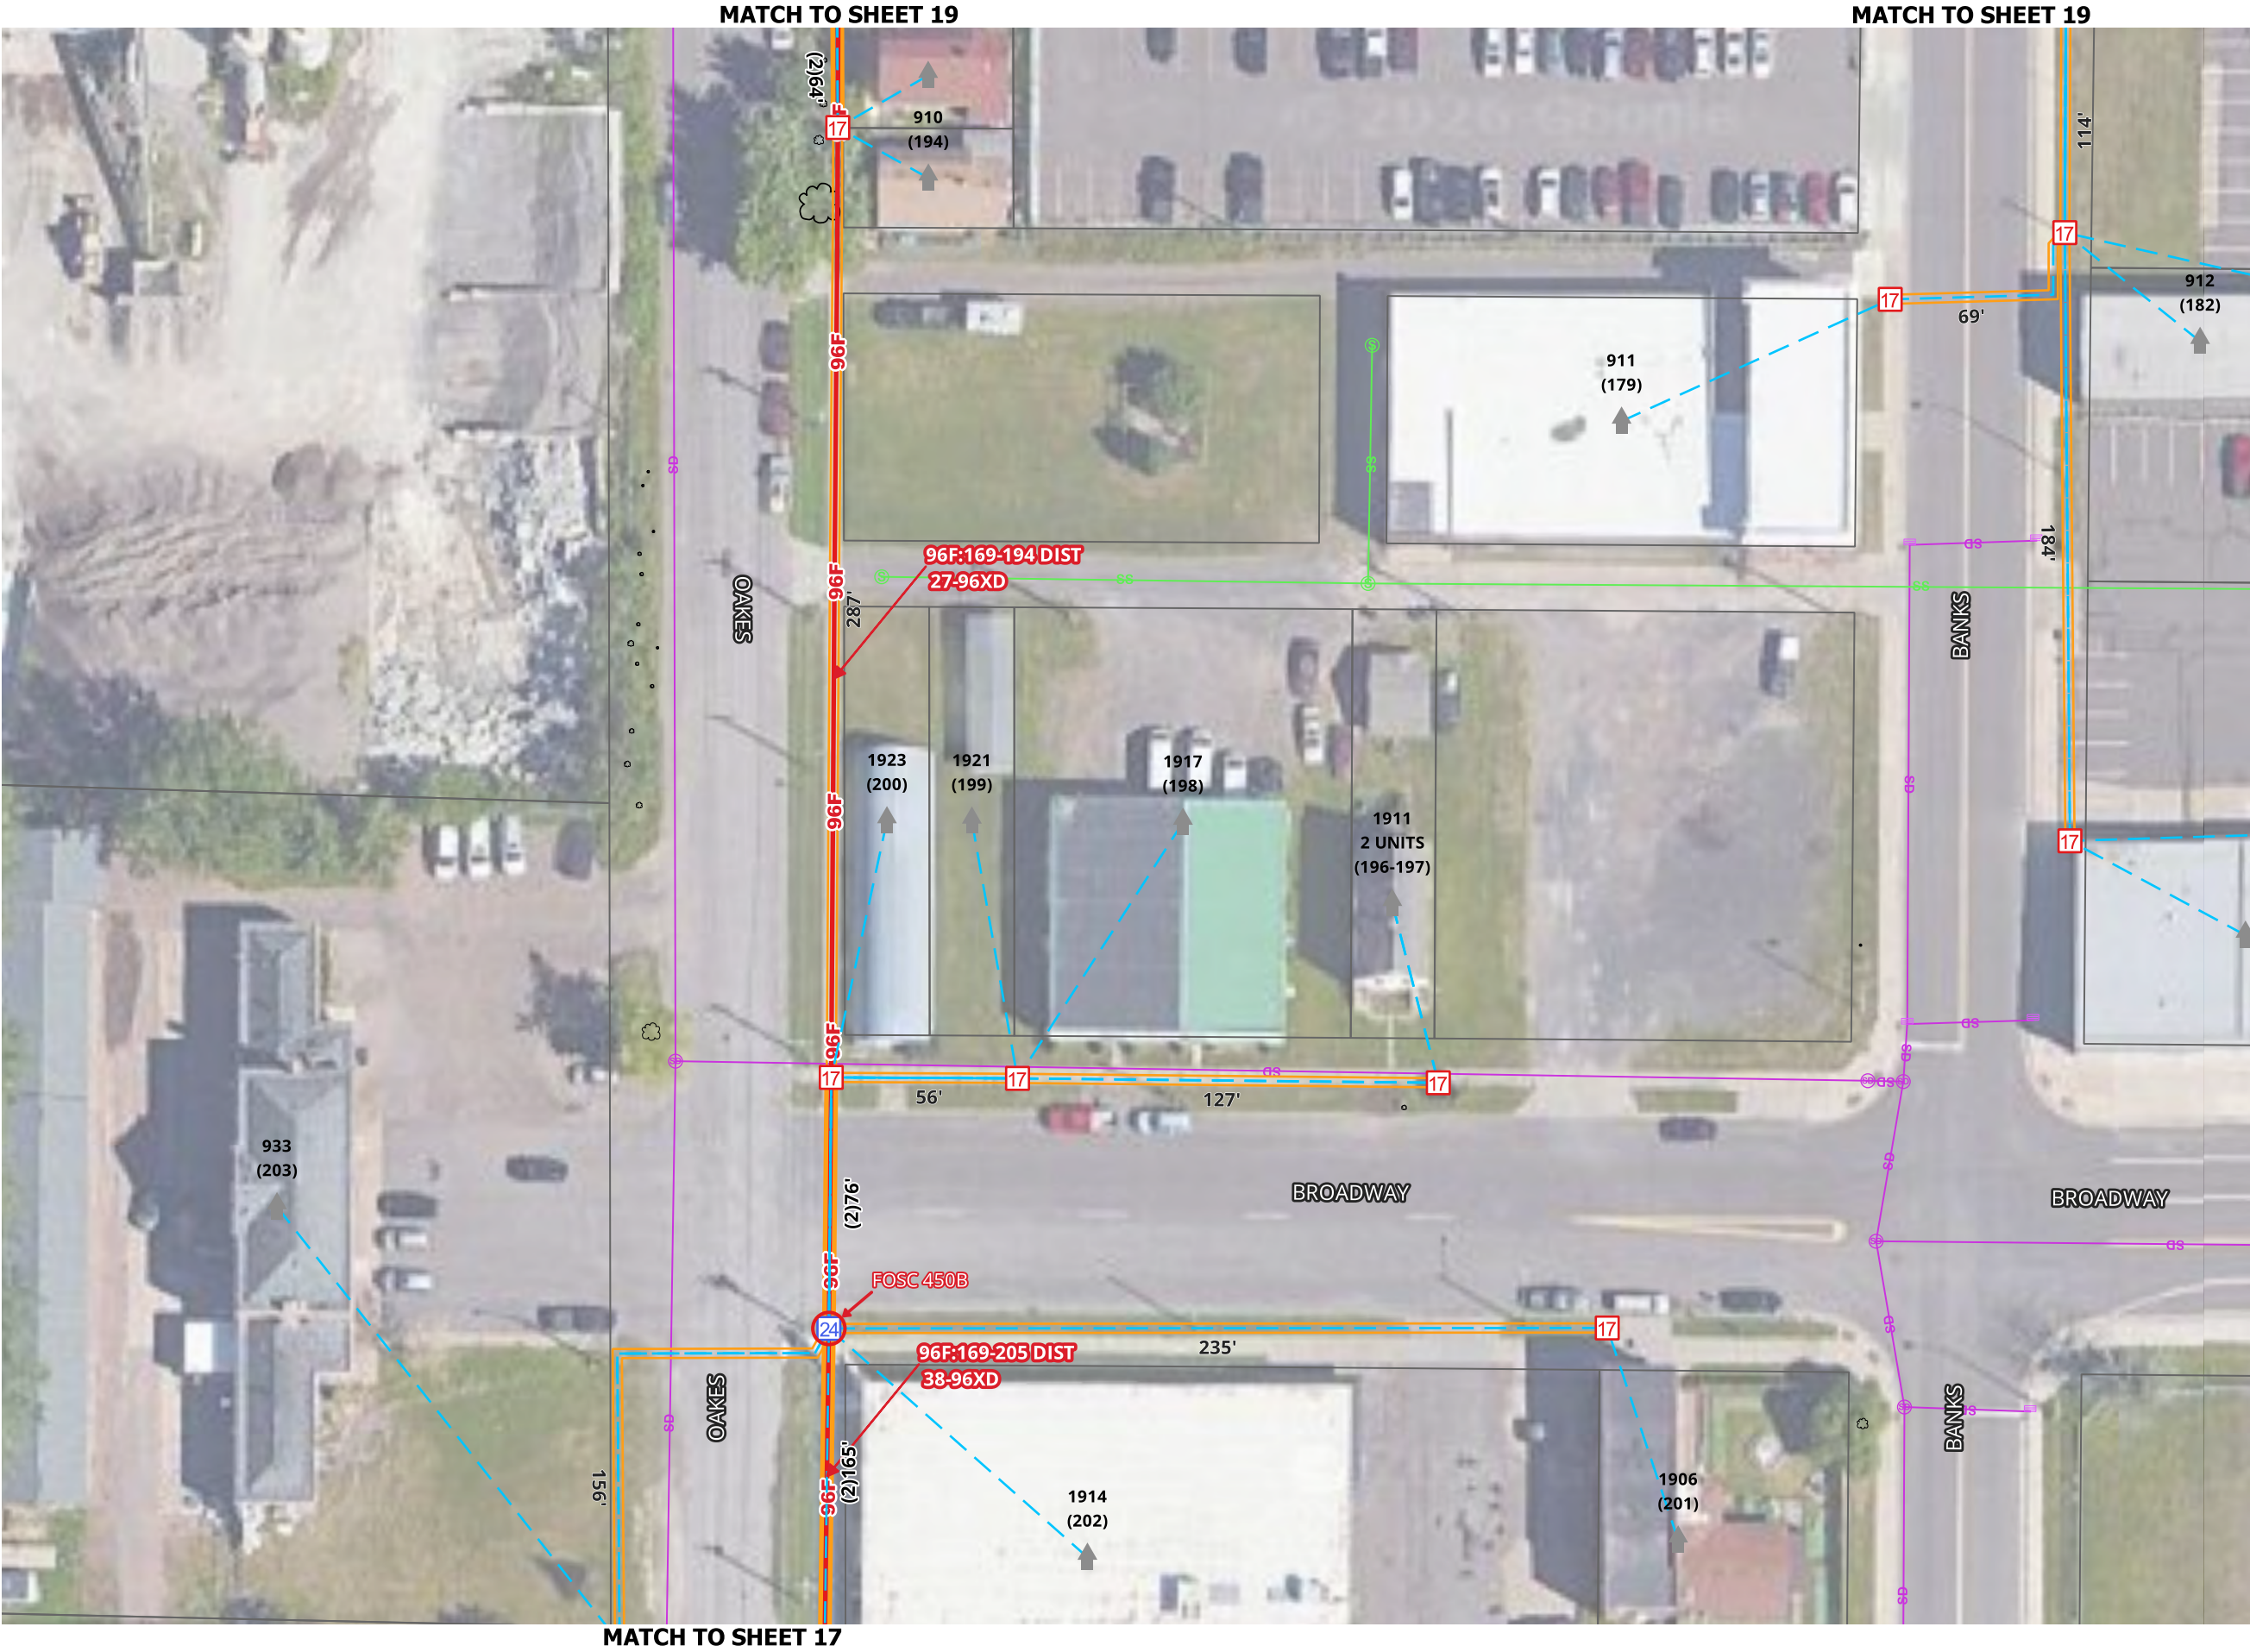



[illegible]

SCALE 1:50

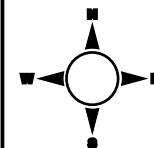

1. UTILITY AND ROW LINES ARE APPROXIMATE. CONTRACTOR SHALL DETERMINE EXACT LOCATIONS PRIOR TO CONSTRUCTION.
2. ALL UNDERGROUND CABLE SHALL BE PLACED AT A MINIMUM DEPTH OF 36" BELOW THE SURFACE UNLESS OTHERWISE NOTED.

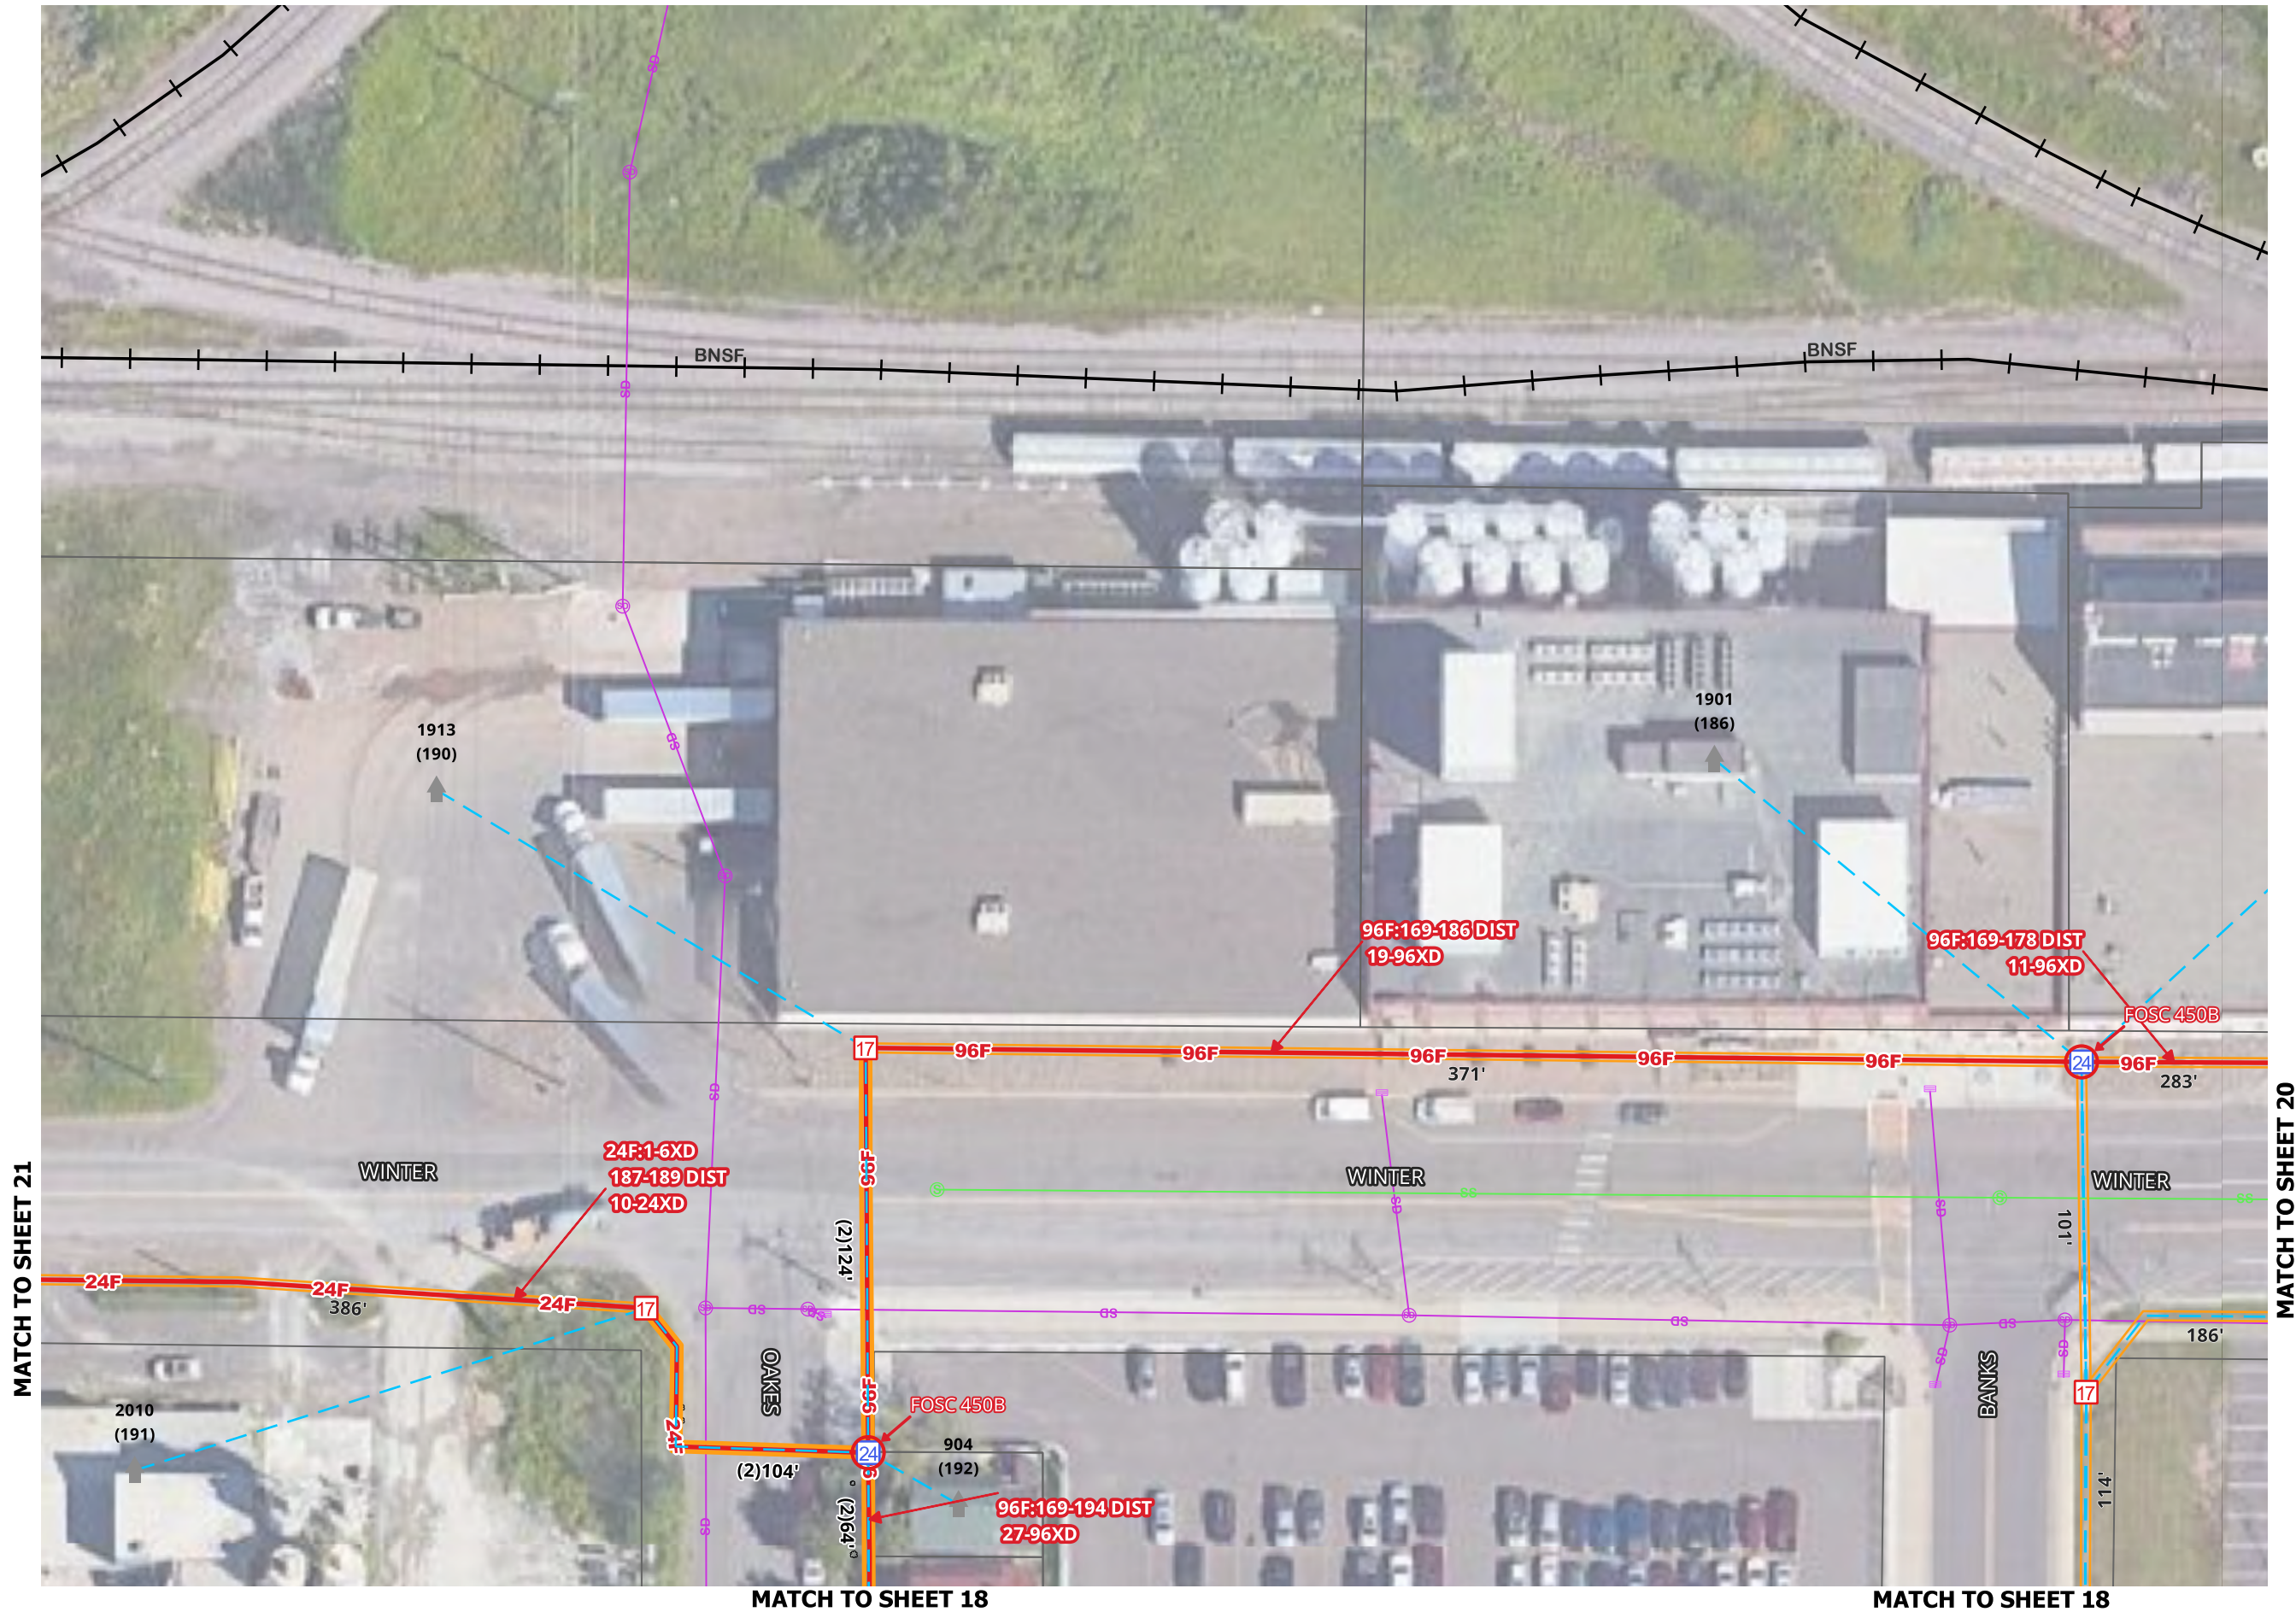

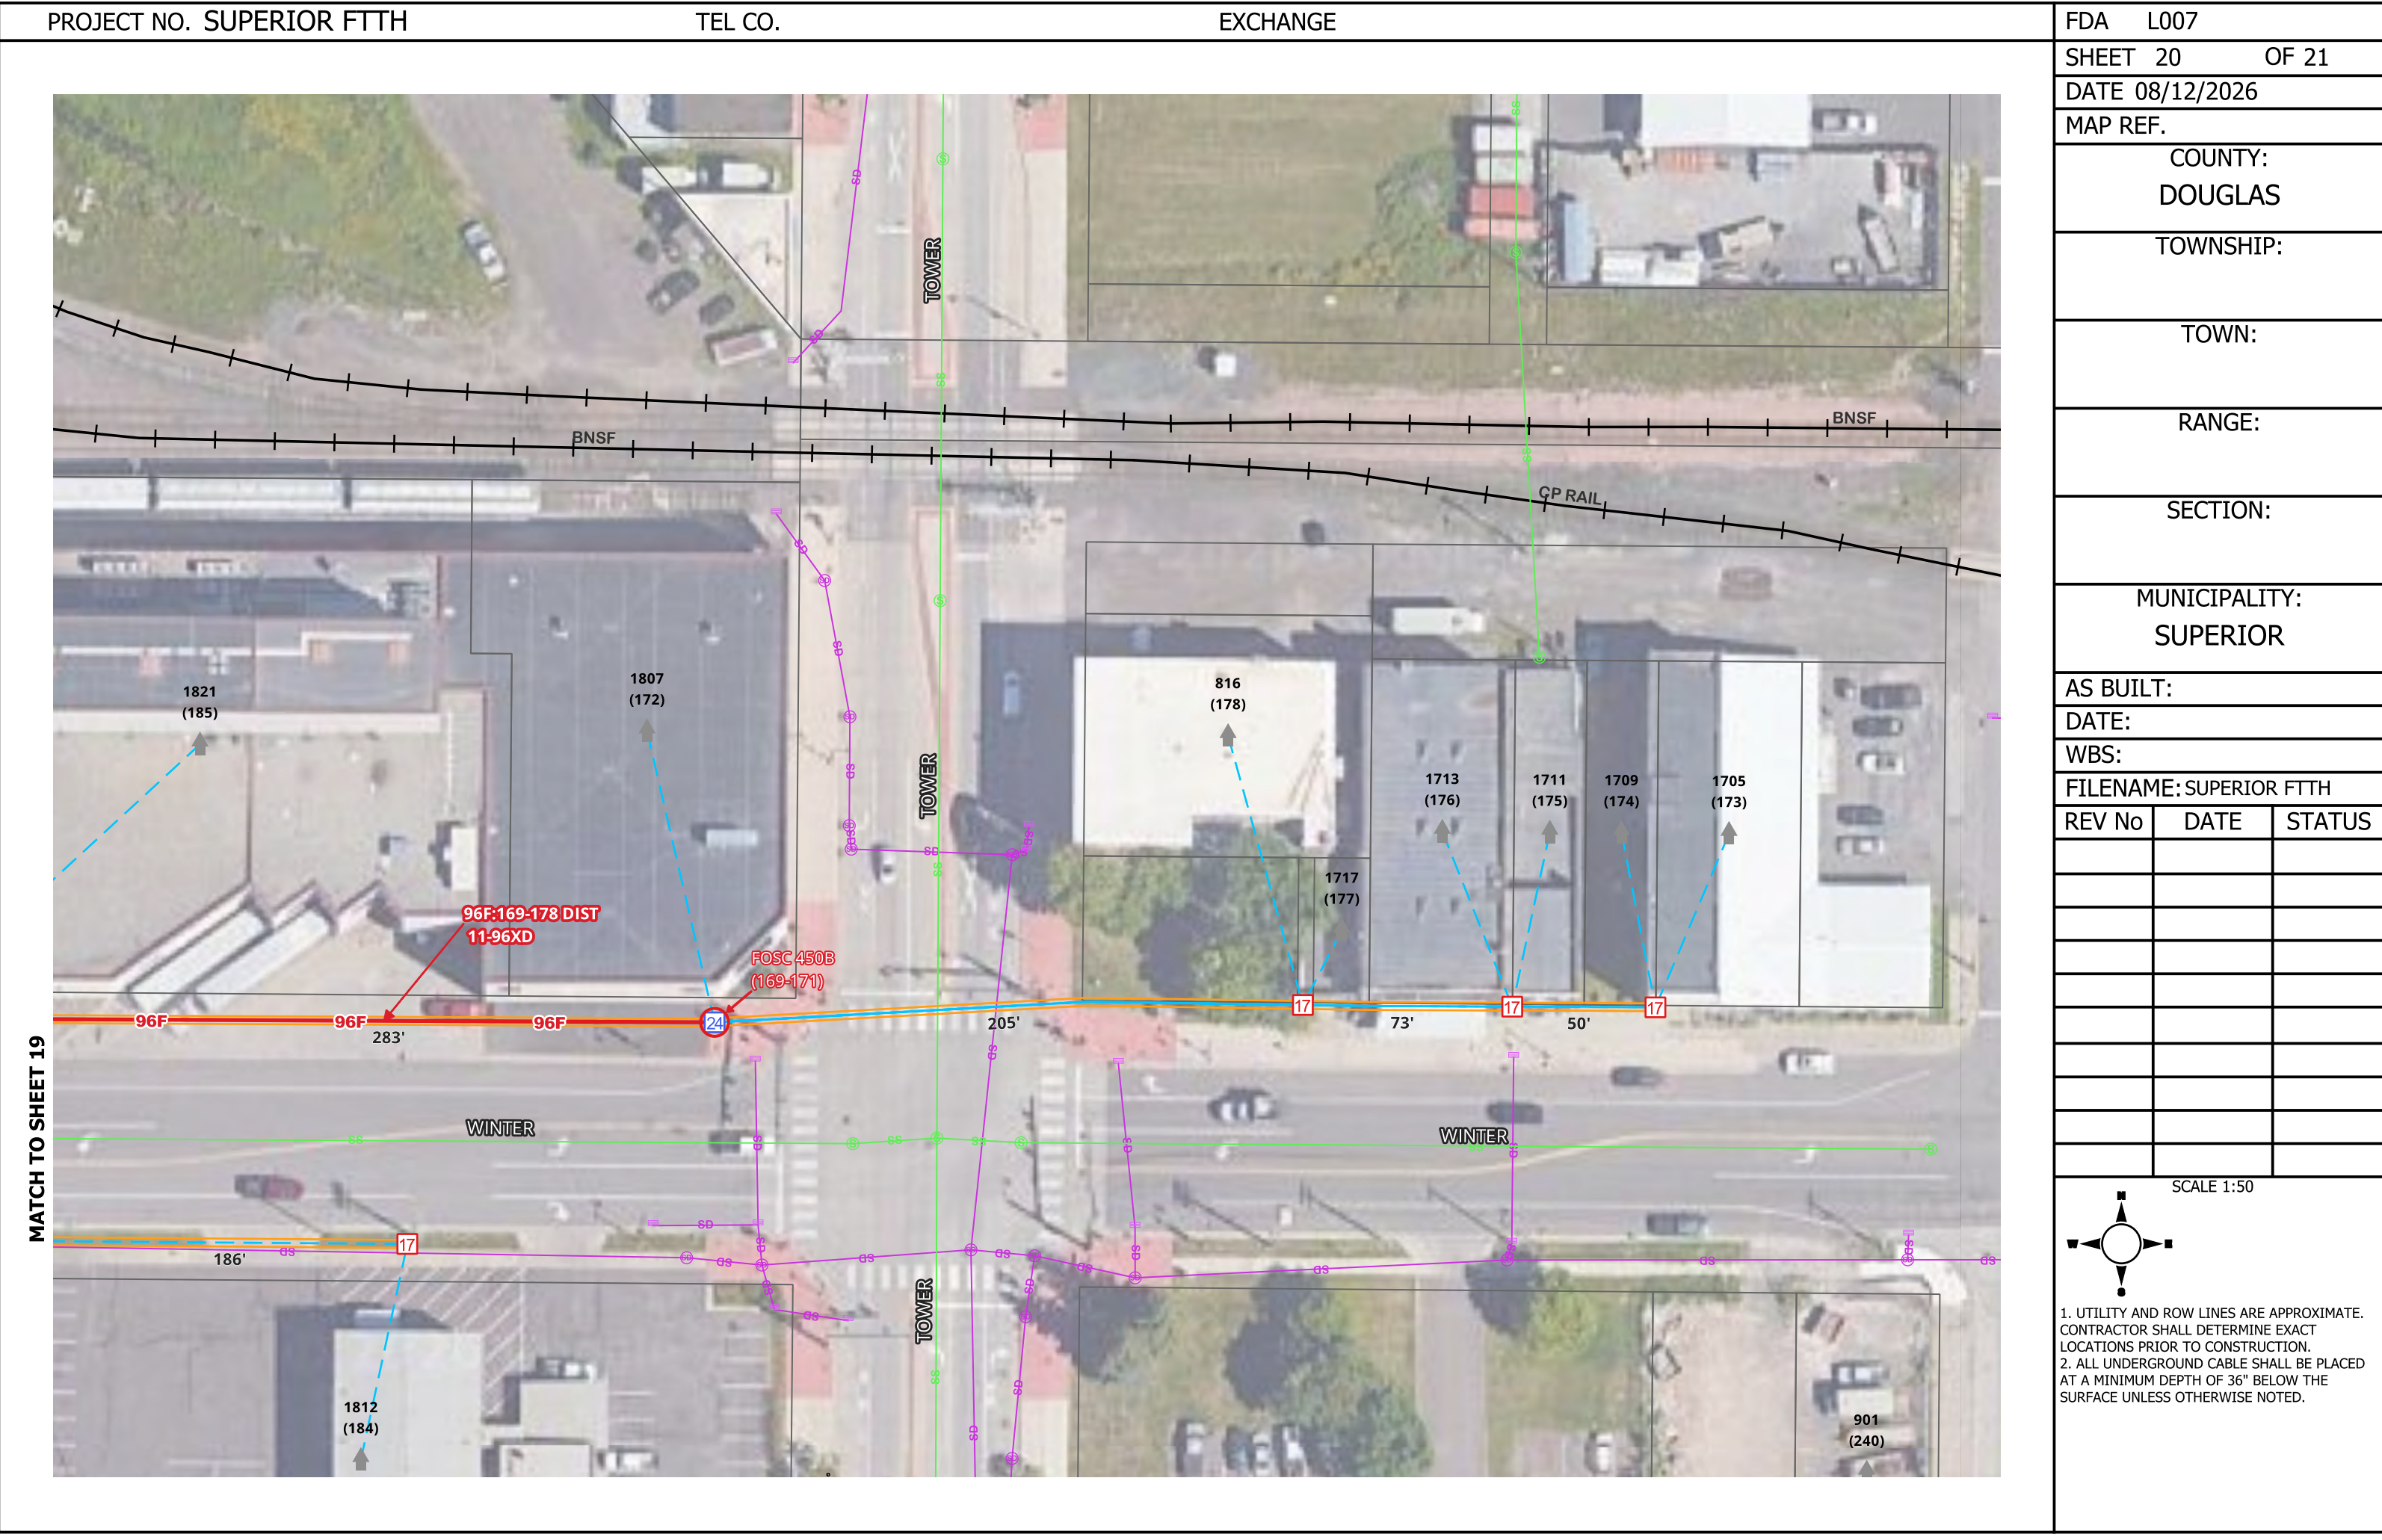



2206 (187)

2026 (189)

266'

188'

24

FOSC 450B

24F

386'

24F

24F:1-6XD
187-189 DIST
10-24XD

WINTER

WINTER

MATCH TO SHEET 19



SUPERIOR

W I S C O N S I N

Living up to our name.


CITY OF SUPERIOR FTTH

OUTSIDE PLANT CONSTRUCTION
FIBER OPTIC CABLE ROUTE

SPLICING PACKAGE: L011

DATE: 09-09-2026


SUPERIOR, WISCONSIN


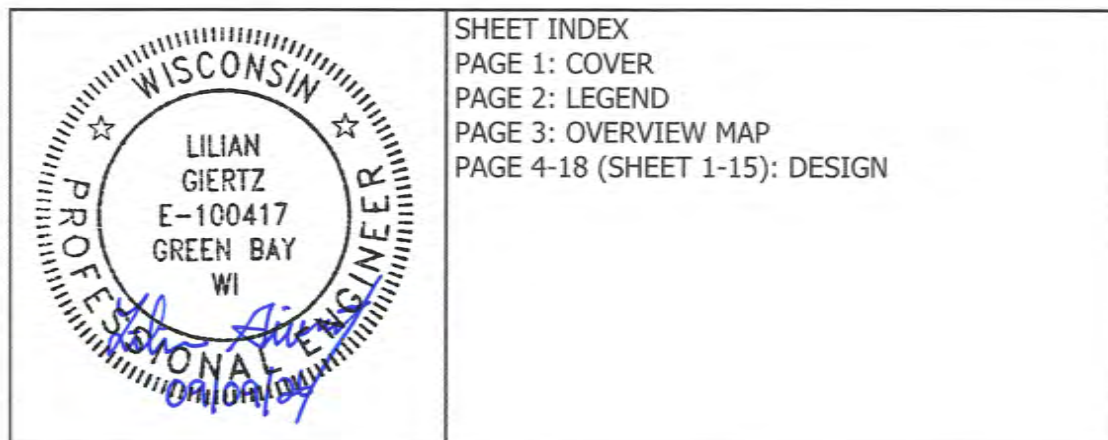



SHEET INDEX
PAGE 1: COVER
PAGE 2: LEGEND
PAGE 3: OVERVIEW MAP
PAGE 4-18 (SHEET 1-15): DESIGN

mi-TECH

A MICHELS Company

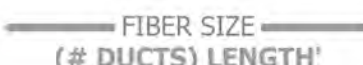
PROJECT NO. SUPERIOR FTTH			TEL CO.			EXCHANGE			FDA L011	
LEGEND  EXISTING PEDESTAL  BD02 PEDESTAL  BD03 PEDESTAL  BD04 PEDESTAL  BD05 PEDESTAL  EXISTING HANDHOLE  12X12 HANDHOLE  17X30 HANDHOLE  24X36 HANDHOLE  30X48 HANDHOLE  60X36 HANDHOLE  ANCHOR  SPLICE CASE  PASSING  NETWORK TERMINAL  UTILITY POLE  CABINET  RISER  FIBER CABLE  DUCT  MULTIPLE DUCTS  EXISTING FACILITY  SERVICE DROP  STRAND  RAILROAD  PARCELS <tr><td colspan="3">SHEET LEGEND</td><td colspan="3">OF 15</td></tr> <tr><td colspan="3">DATE</td><td colspan="3">08-12-2026</td></tr> <tr><td colspan="3">MAP REF.</td><td colspan="3">dc-4</td></tr> <tr><td colspan="3">COUNTY:</td><td colspan="3">DOUGLAS</td></tr> <tr><td colspan="3">TOWNSHIP:</td><td colspan="3"></td></tr> <tr><td colspan="3">TOWN:</td><td colspan="3"></td></tr> <tr><td colspan="3">RANGE:</td><td colspan="3"></td></tr> <tr><td colspan="3">SECTION:</td><td colspan="3"></td></tr> <tr><td colspan="3">MUNICIPALITY:</td><td colspan="3">SUPERIOR</td></tr> <tr><td colspan="3">AS BUILT:</td><td colspan="3"></td></tr> <tr><td colspan="3">DATE:</td><td colspan="3"></td></tr> <tr><td colspan="3">WBS:</td><td colspan="3"></td></tr> <tr><td colspan="3">FILENAME: SUPERIOR FTTH</td><td colspan="3"></td></tr> <tr><td>REV No</td><td>DATE</td><td>STATUS</td><td colspan="3"></td></tr> <tr><td></td><td></td><td></td><td colspan="3"></td></tr> <tr><td></td><td></td><td></td><td colspan="3"></td></tr> <tr><td></td><td></</td></tr>									SHEET LEGEND			OF 15			DATE			08-12-2026			MAP REF.			dc-4			COUNTY:			DOUGLAS			TOWNSHIP:						TOWN:						RANGE:						SECTION:						MUNICIPALITY:			SUPERIOR			AS BUILT:						DATE:						WBS:						FILENAME: SUPERIOR FTTH						REV No	DATE	STATUS	</
									SHEET LEGEND			OF 15	
									DATE			08-12-2026	
									MAP REF.			dc-4	
									COUNTY:			DOUGLAS	
									TOWNSHIP:	
									TOWN:	
									RANGE:	
									SECTION:	
									MUNICIPALITY:			SUPERIOR	
									AS BUILT:	
									DATE:	
WBS:	
FILENAME: SUPERIOR FTTH	
REV No	DATE	STATUS	
	</	

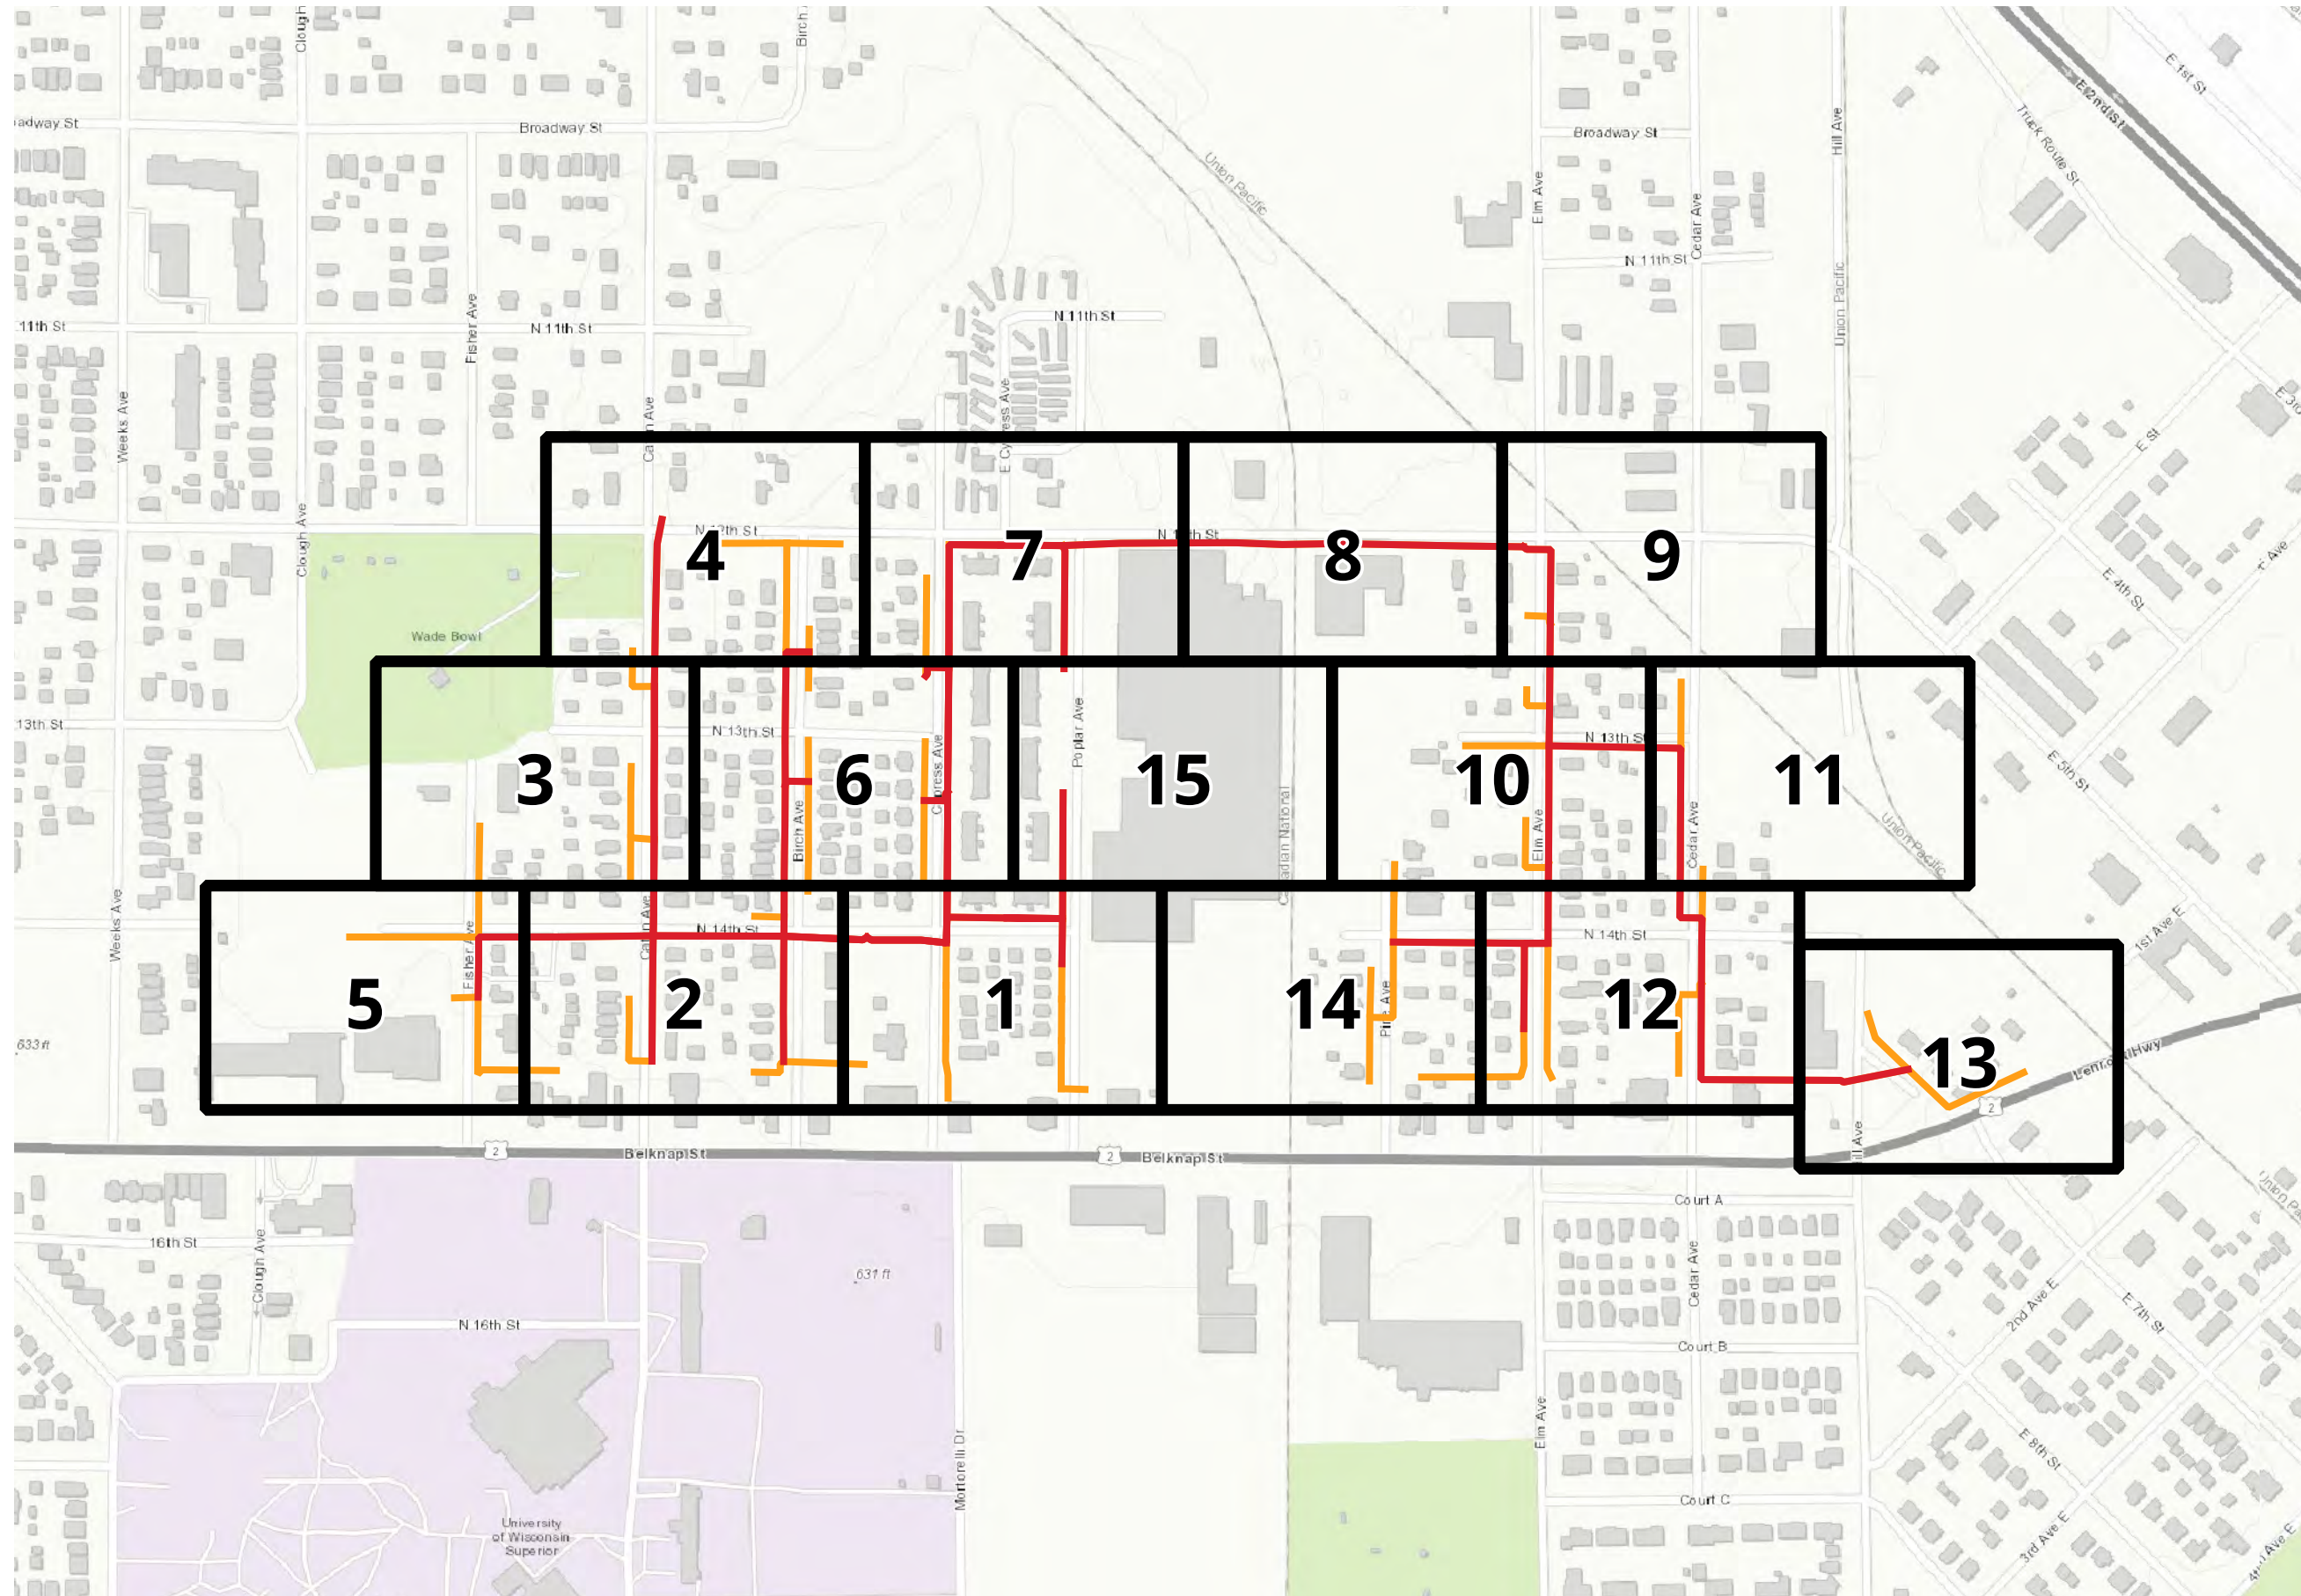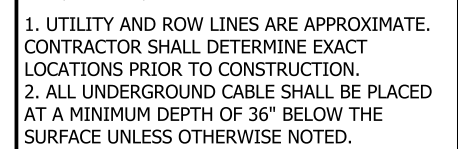[illegible]

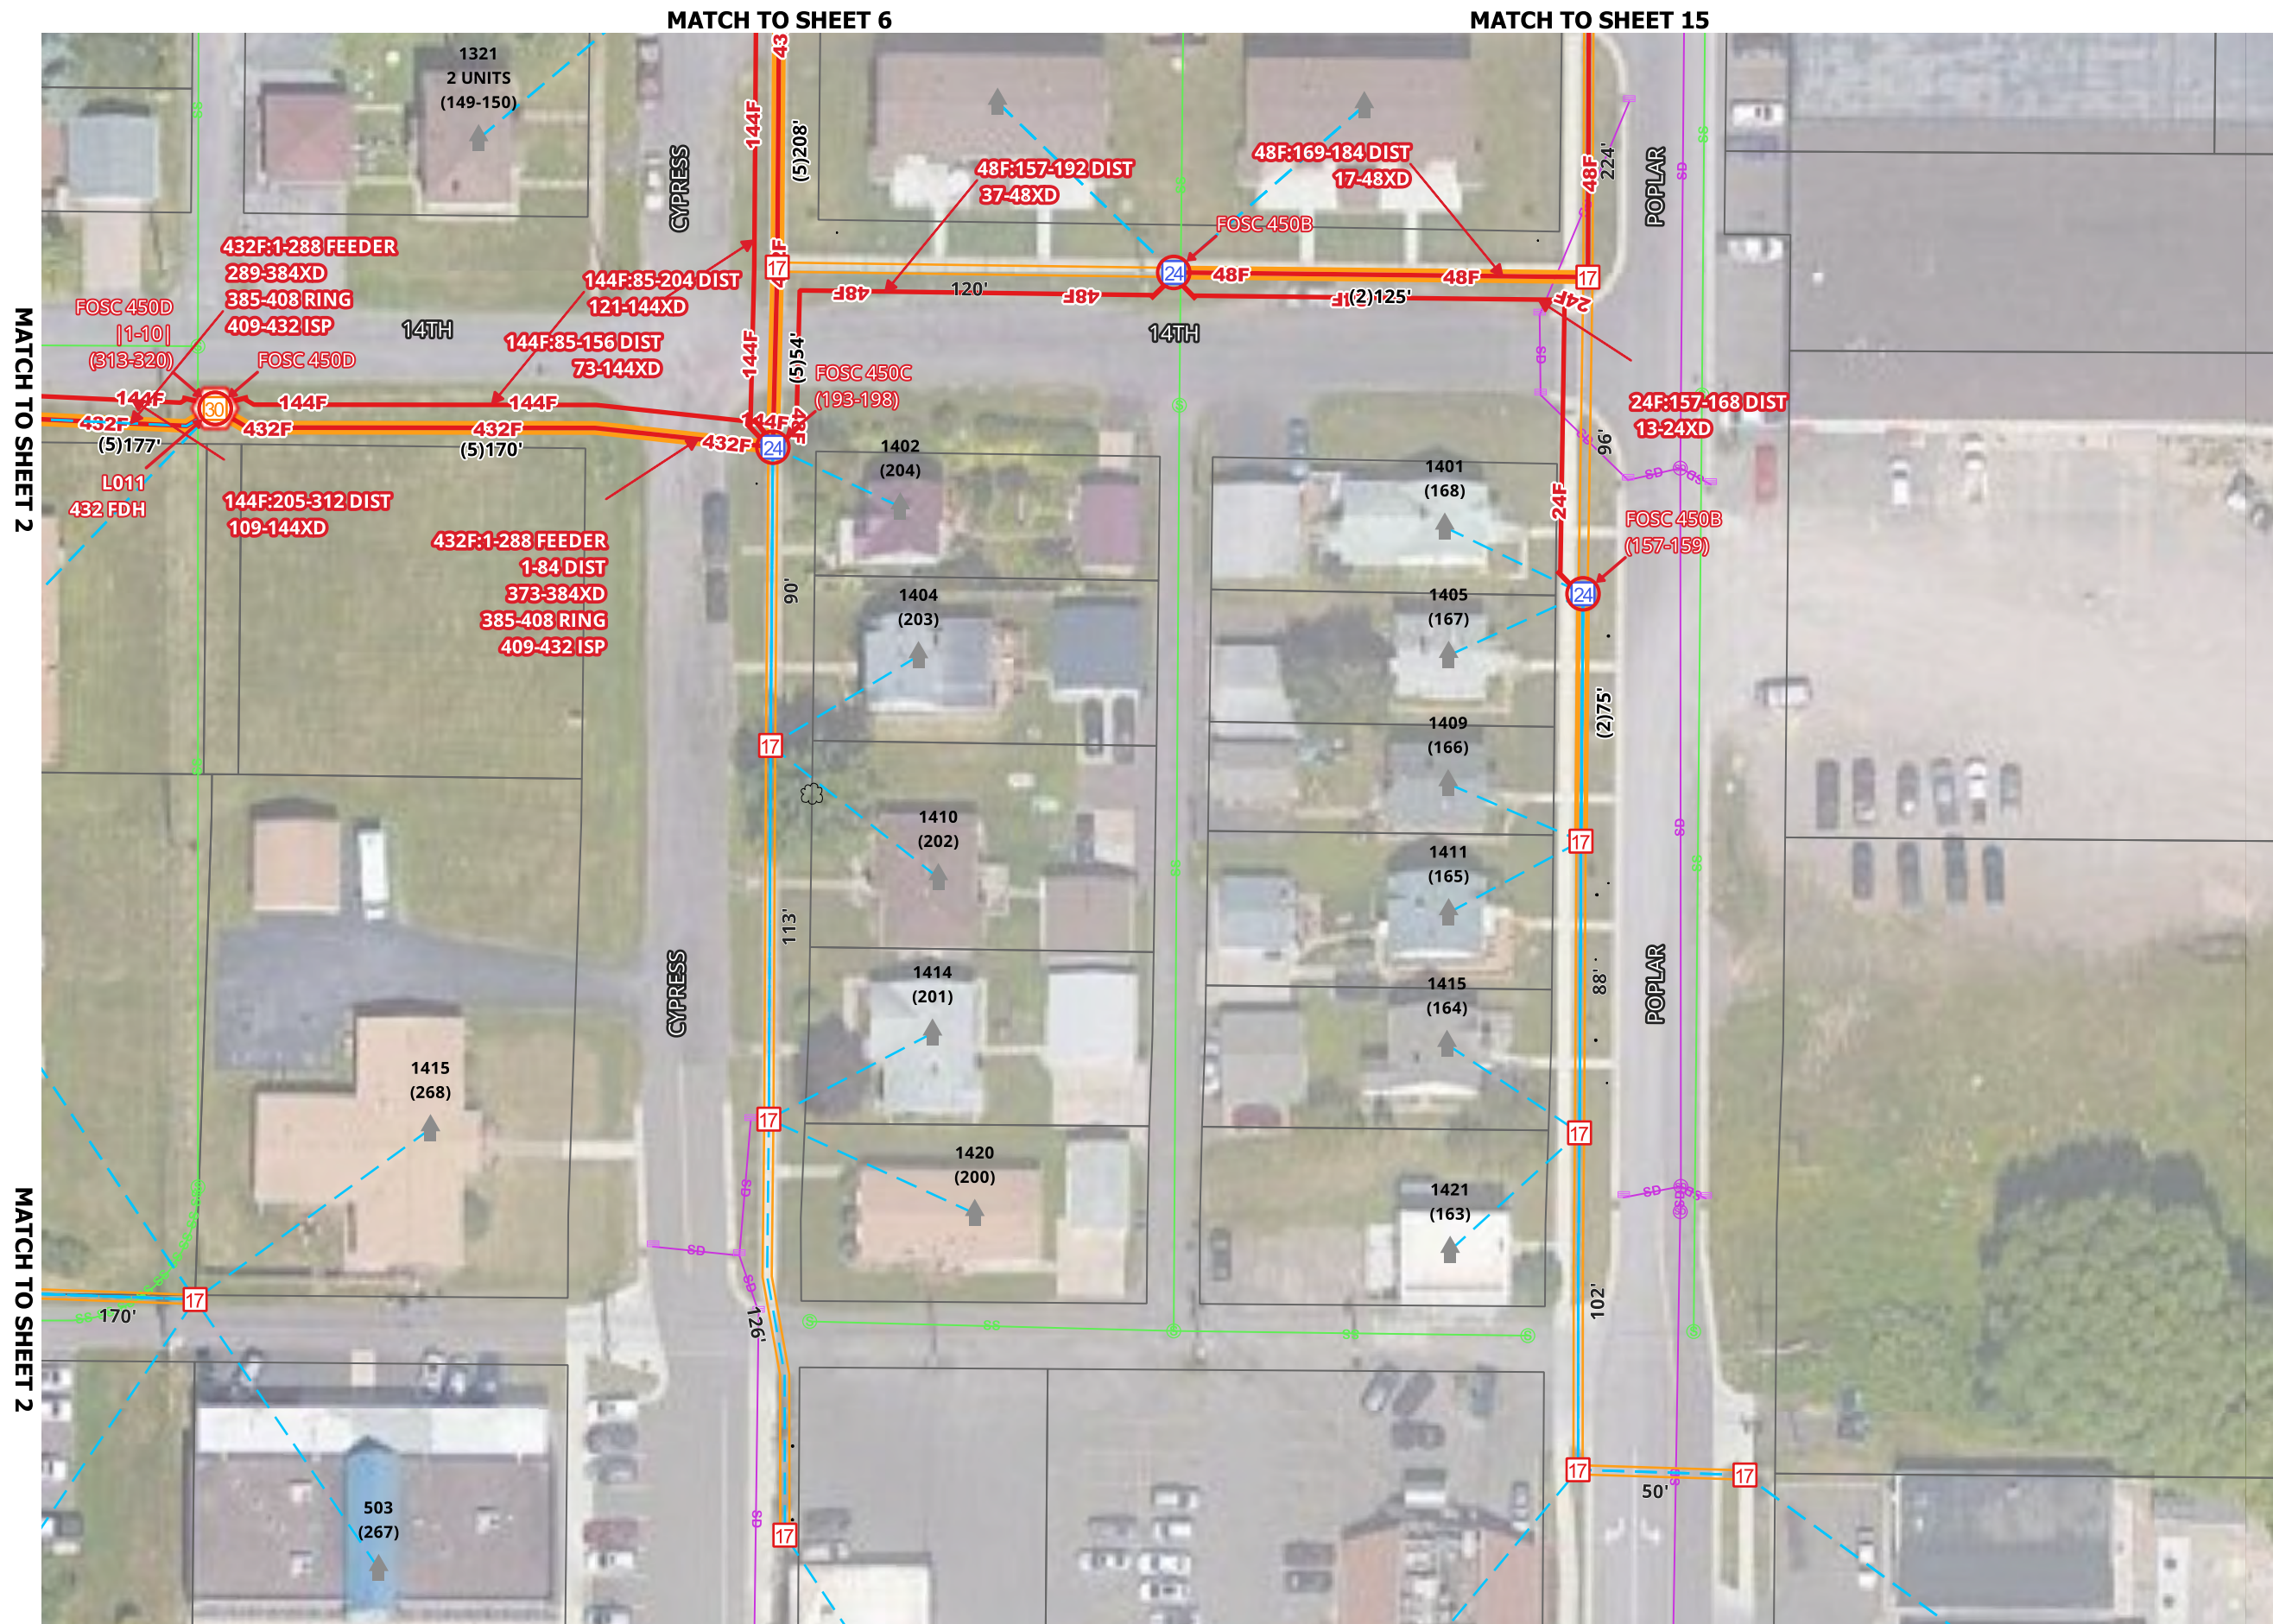

[illegible]

1. UTILITY AND ROW LINES ARE APPROXIMATE. CONTRACTOR SHALL DETERMINE EXACT LOCATIONS PRIOR TO CONSTRUCTION.
2. ALL UNDERGROUND CABLE SHALL BE PLACED AT A MINIMUM DEPTH OF 36" BELOW THE SURFACE UNLESS OTHERWISE NOTED.

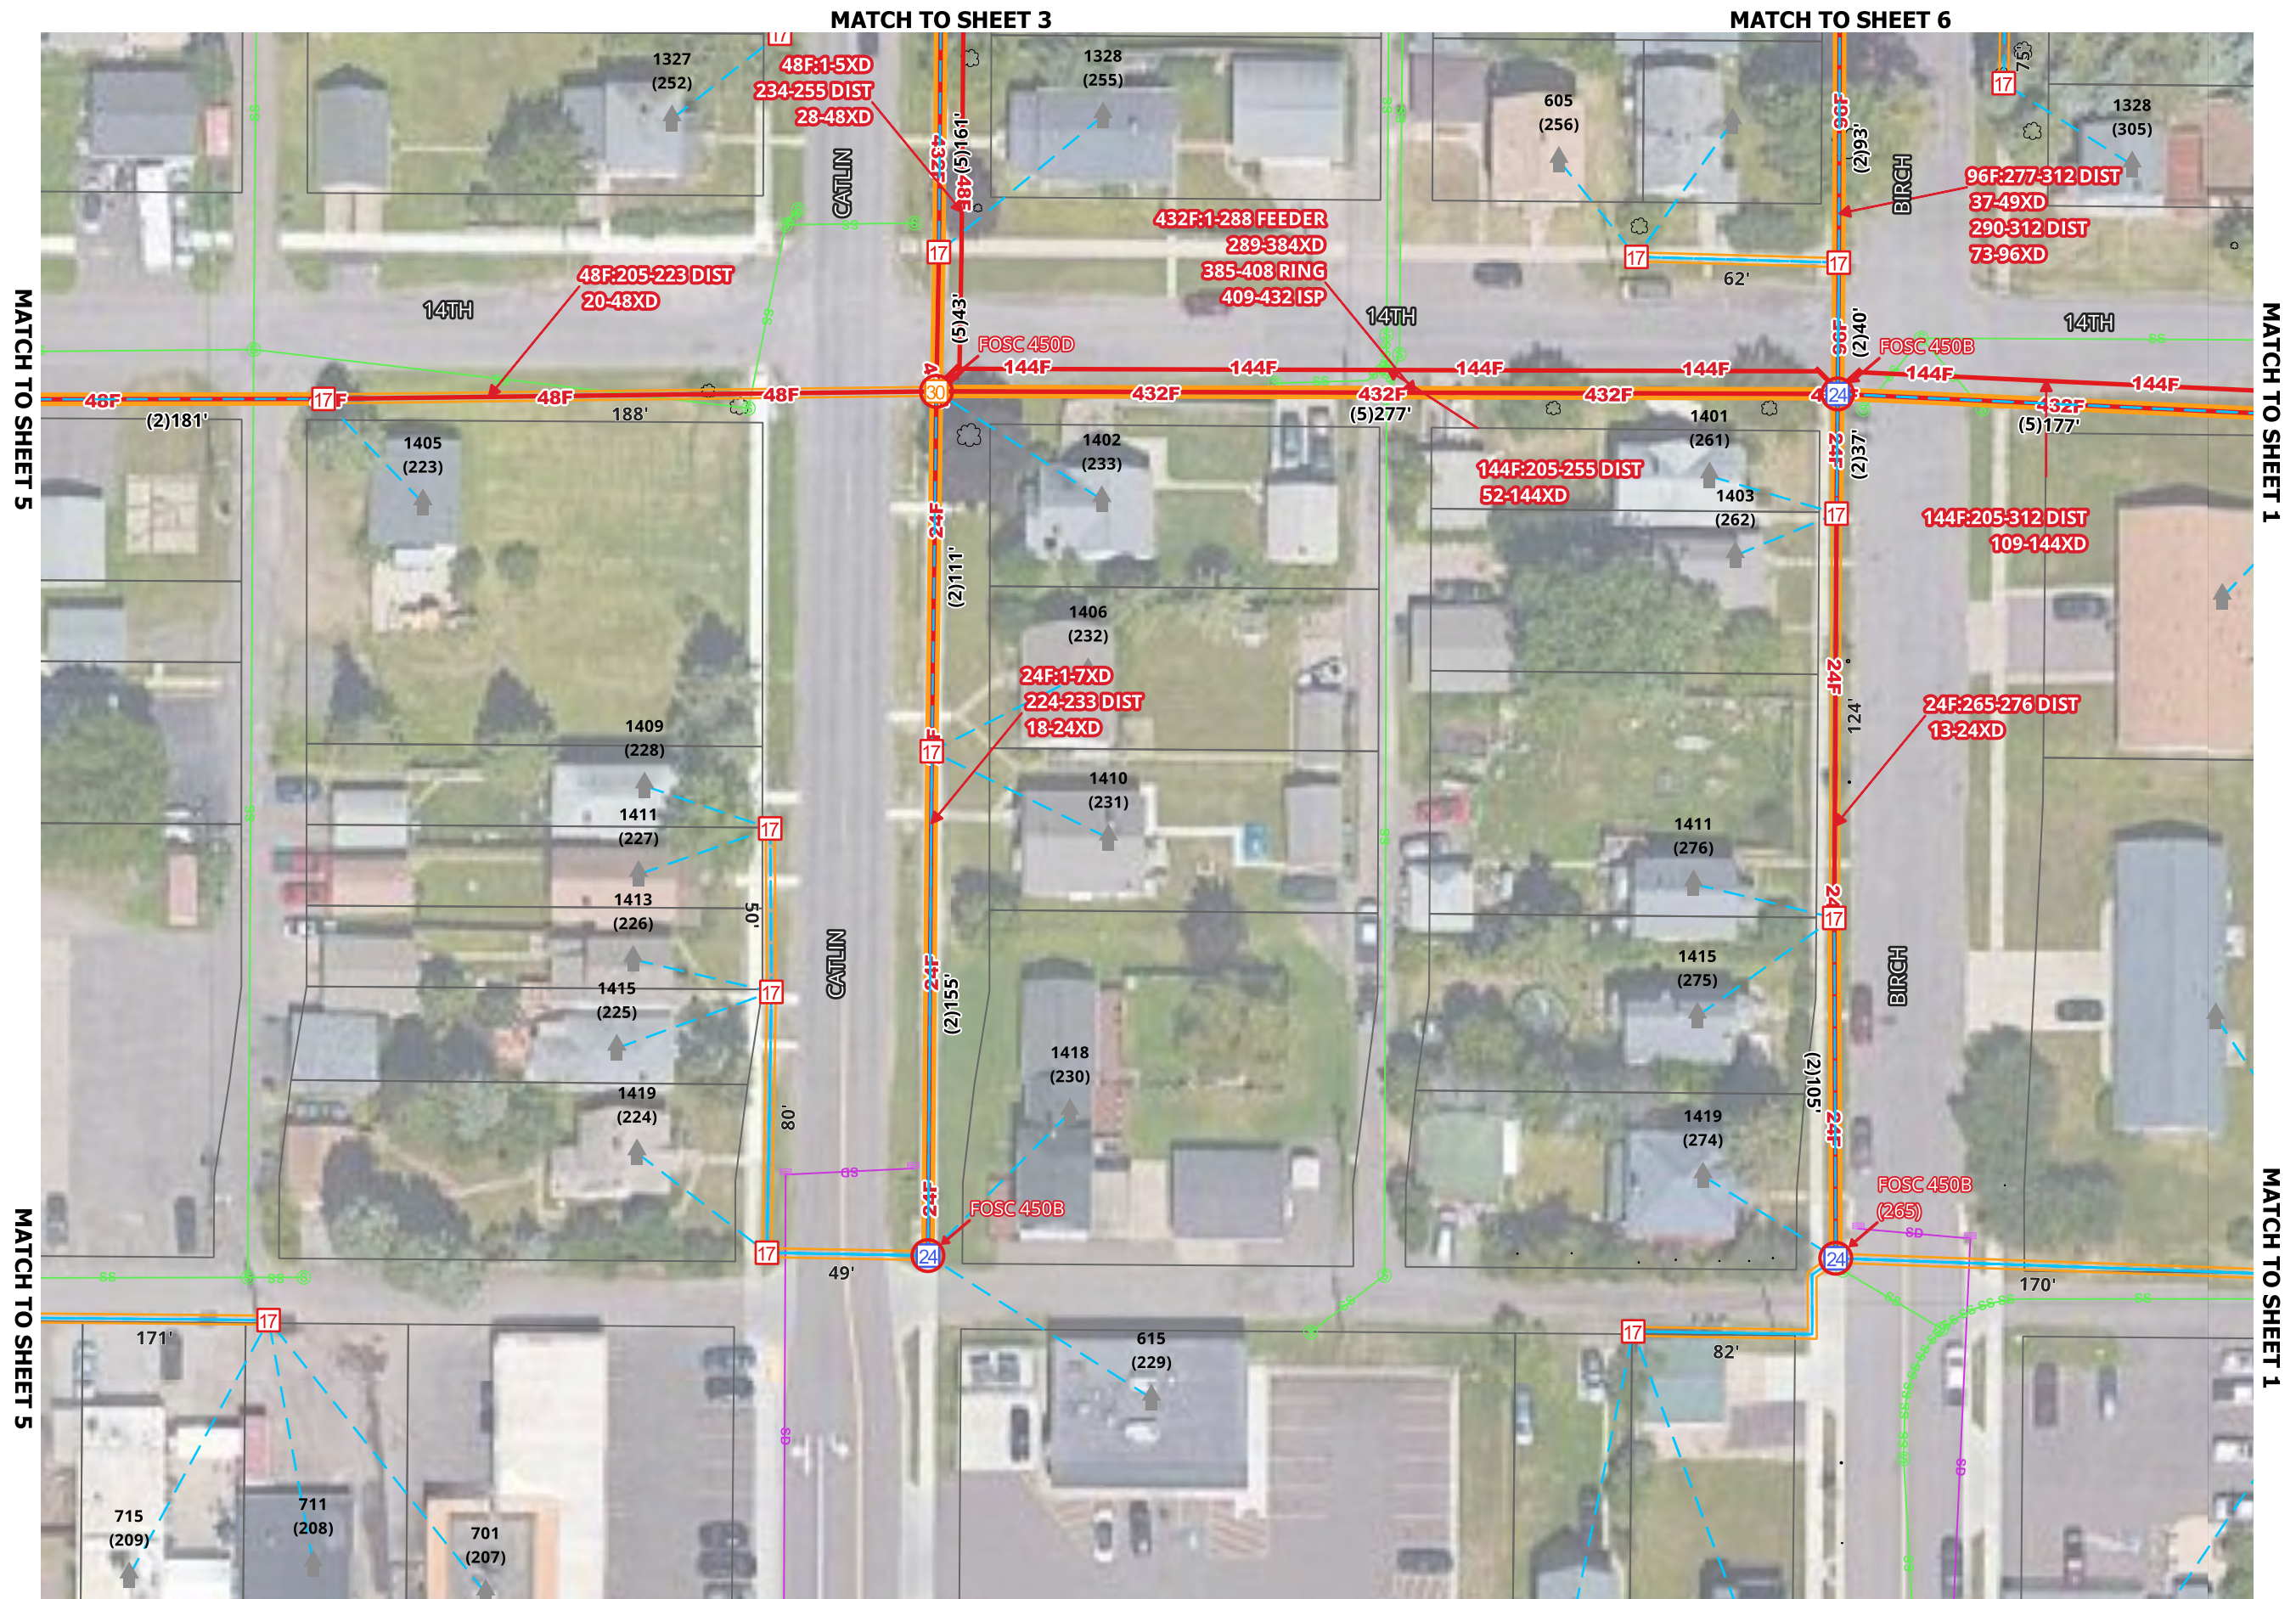

1. UTILITY AND ROW LINES ARE APPROXIMATE. CONTRACTOR SHALL DETERMINE EXACT LOCATIONS PRIOR TO CONSTRUCTION.
2. ALL UNDERGROUND CABLE SHALL BE PLACED AT A MINIMUM DEPTH OF 36" BELOW THE SURFACE UNLESS OTHERWISE NOTED.



COUNTY:
DOUGLAS

TOWNSHIP:

TOWN:

RANGE:

SECTION:

MUNICIPALITY:
SUPERIOR

AS BUILT:

DATE:


WBS:

FILENAME: SUPERIOR FTTH


REV No	DATE	STATUS

REV No	DATE	STATUS

SCALE 1:50

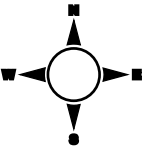

1. UTILITY AND ROW LINES ARE APPROXIMATE.
CONTRACTOR SHALL DETERMINE EXACT
LOCATIONS PRIOR TO CONSTRUCTION.
2. ALL UNDERGROUND CABLE SHALL BE PLACED
AT A MINIMUM DEPTH OF 36" BELOW THE
SURFACE UNLESS OTHERWISE NOTED.

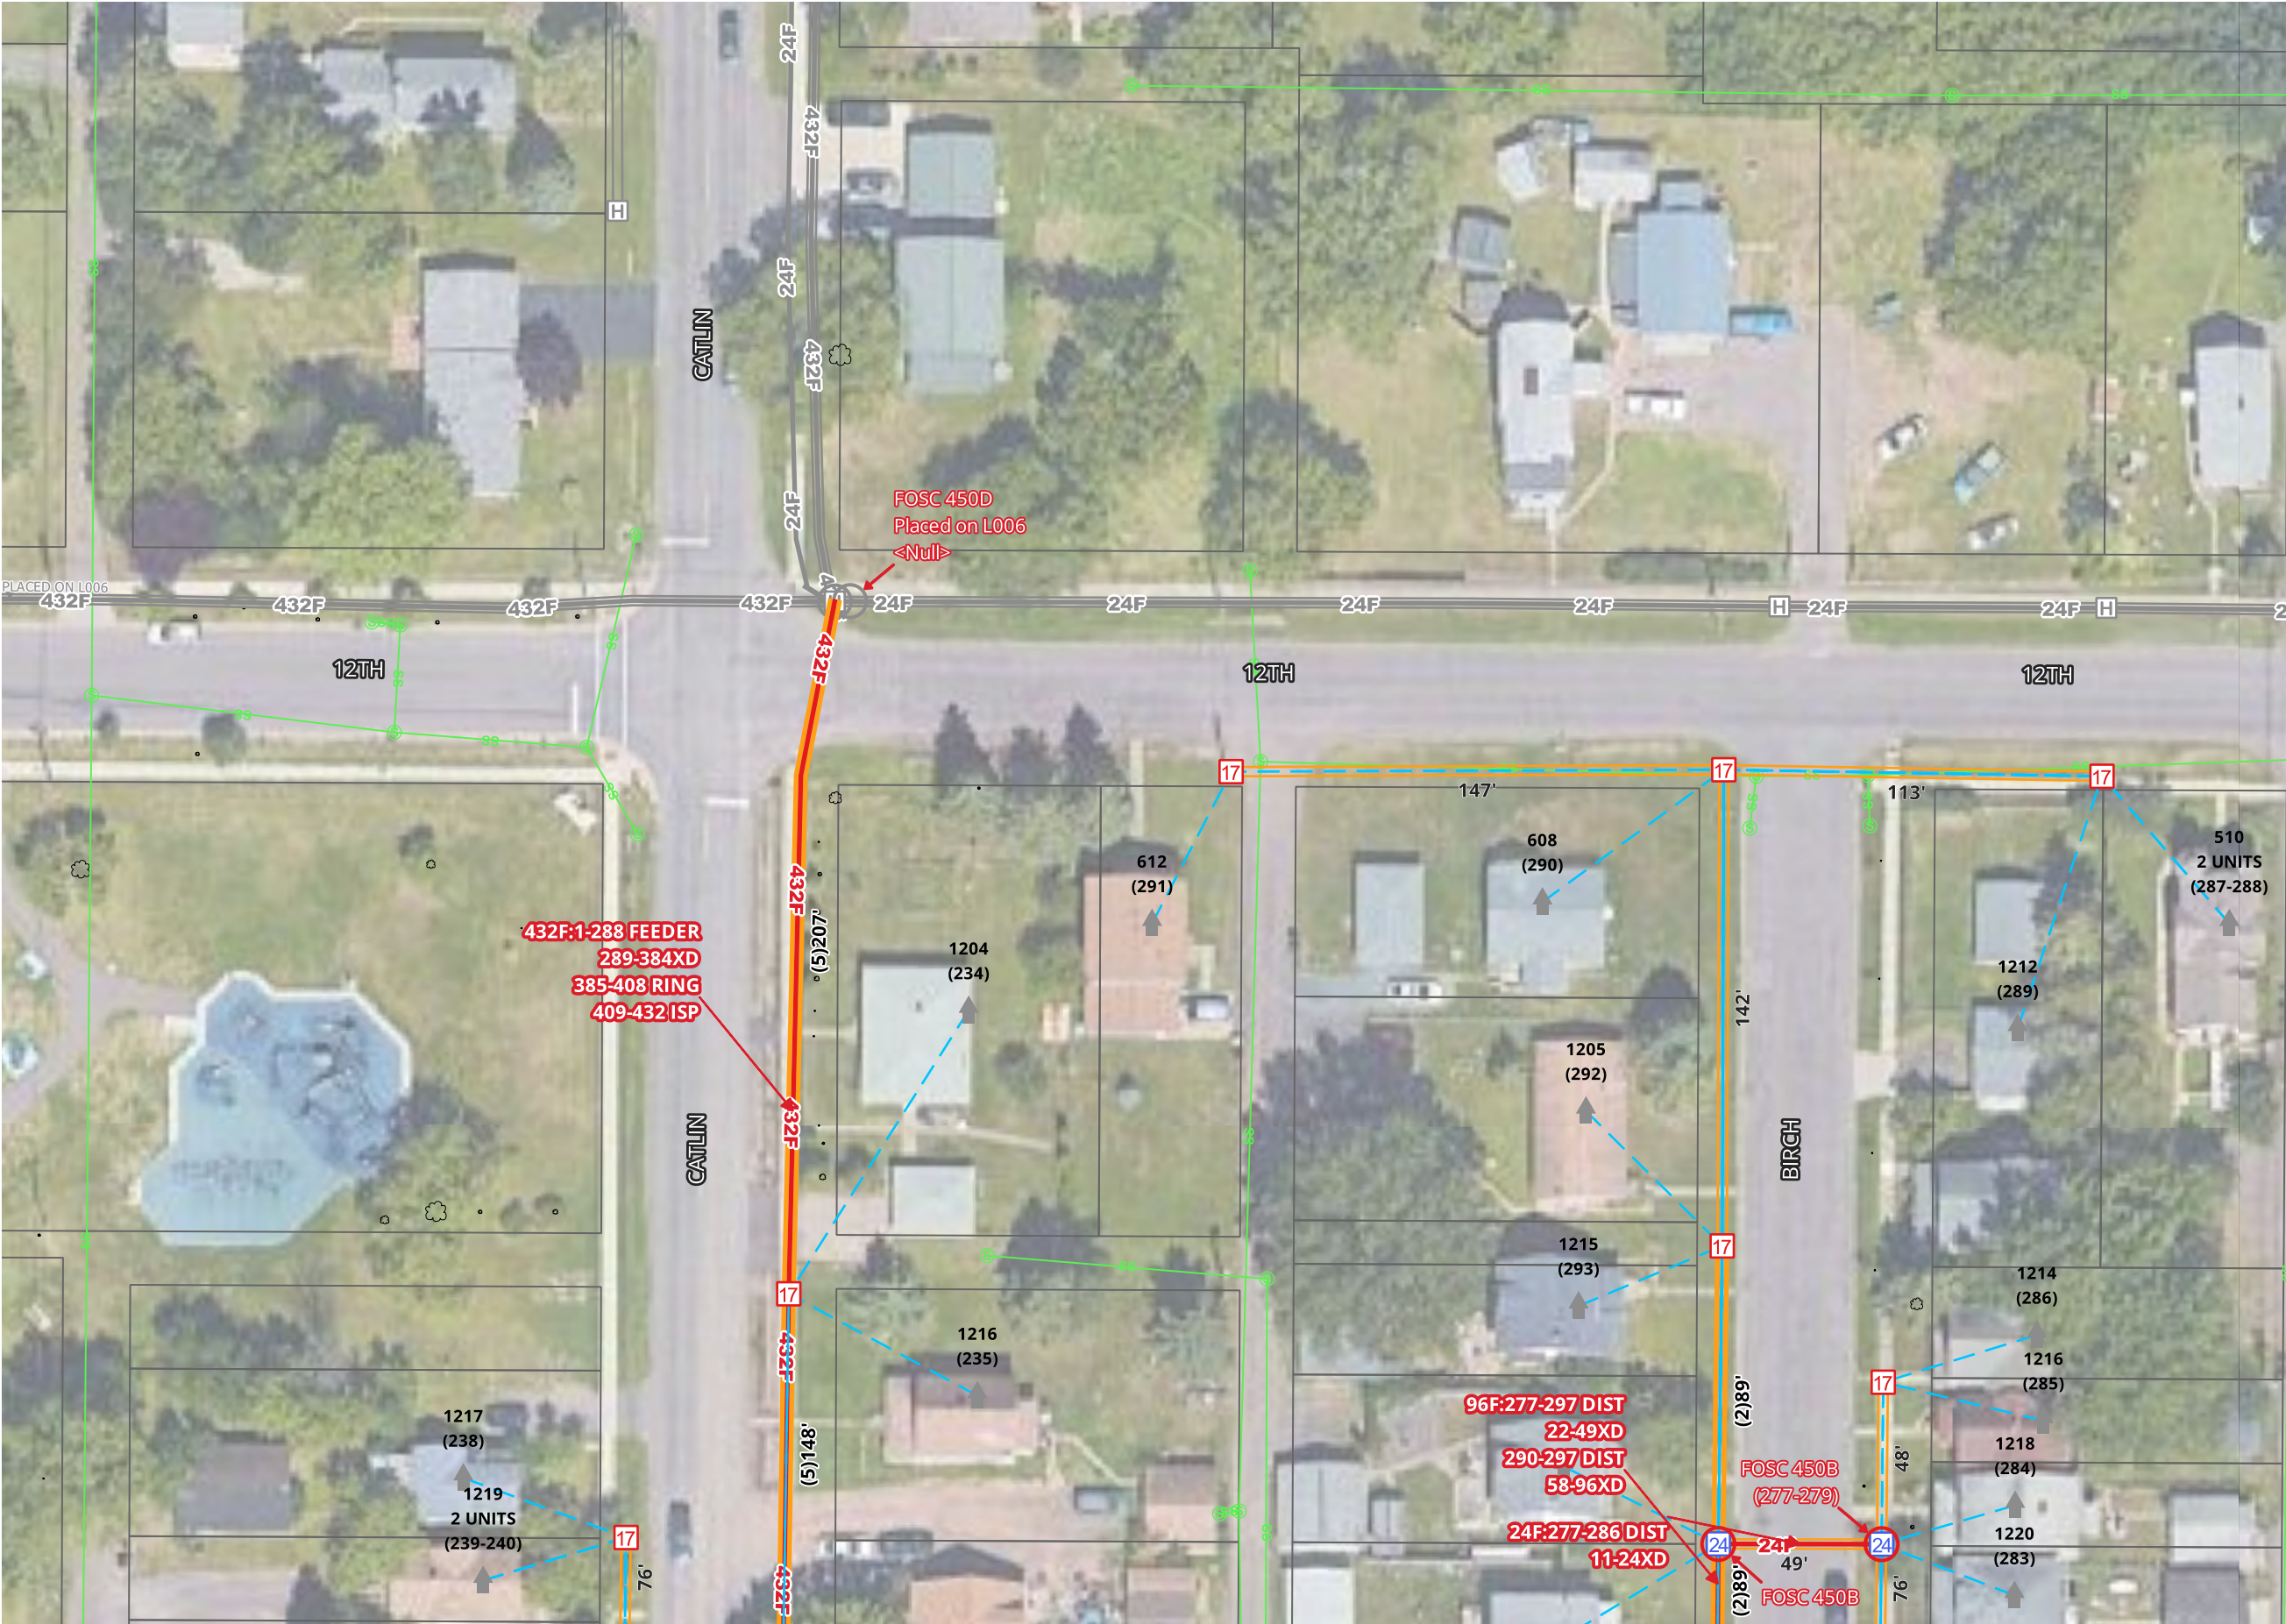


MATCH TO SHEET 3

MATCH TO SHEET 6




[illegible]

SCALE 1:50

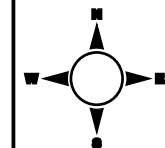


1. UTILITY AND ROW LINES ARE APPROXIMATE. CONTRACTOR SHALL DETERMINE EXACT LOCATIONS PRIOR TO CONSTRUCTION.

2. ALL UNDERGROUND CABLE SHALL BE PLACED AT A MINIMUM DEPTH OF 36" BELOW THE SURFACE UNLESS OTHERWISE NOTED.

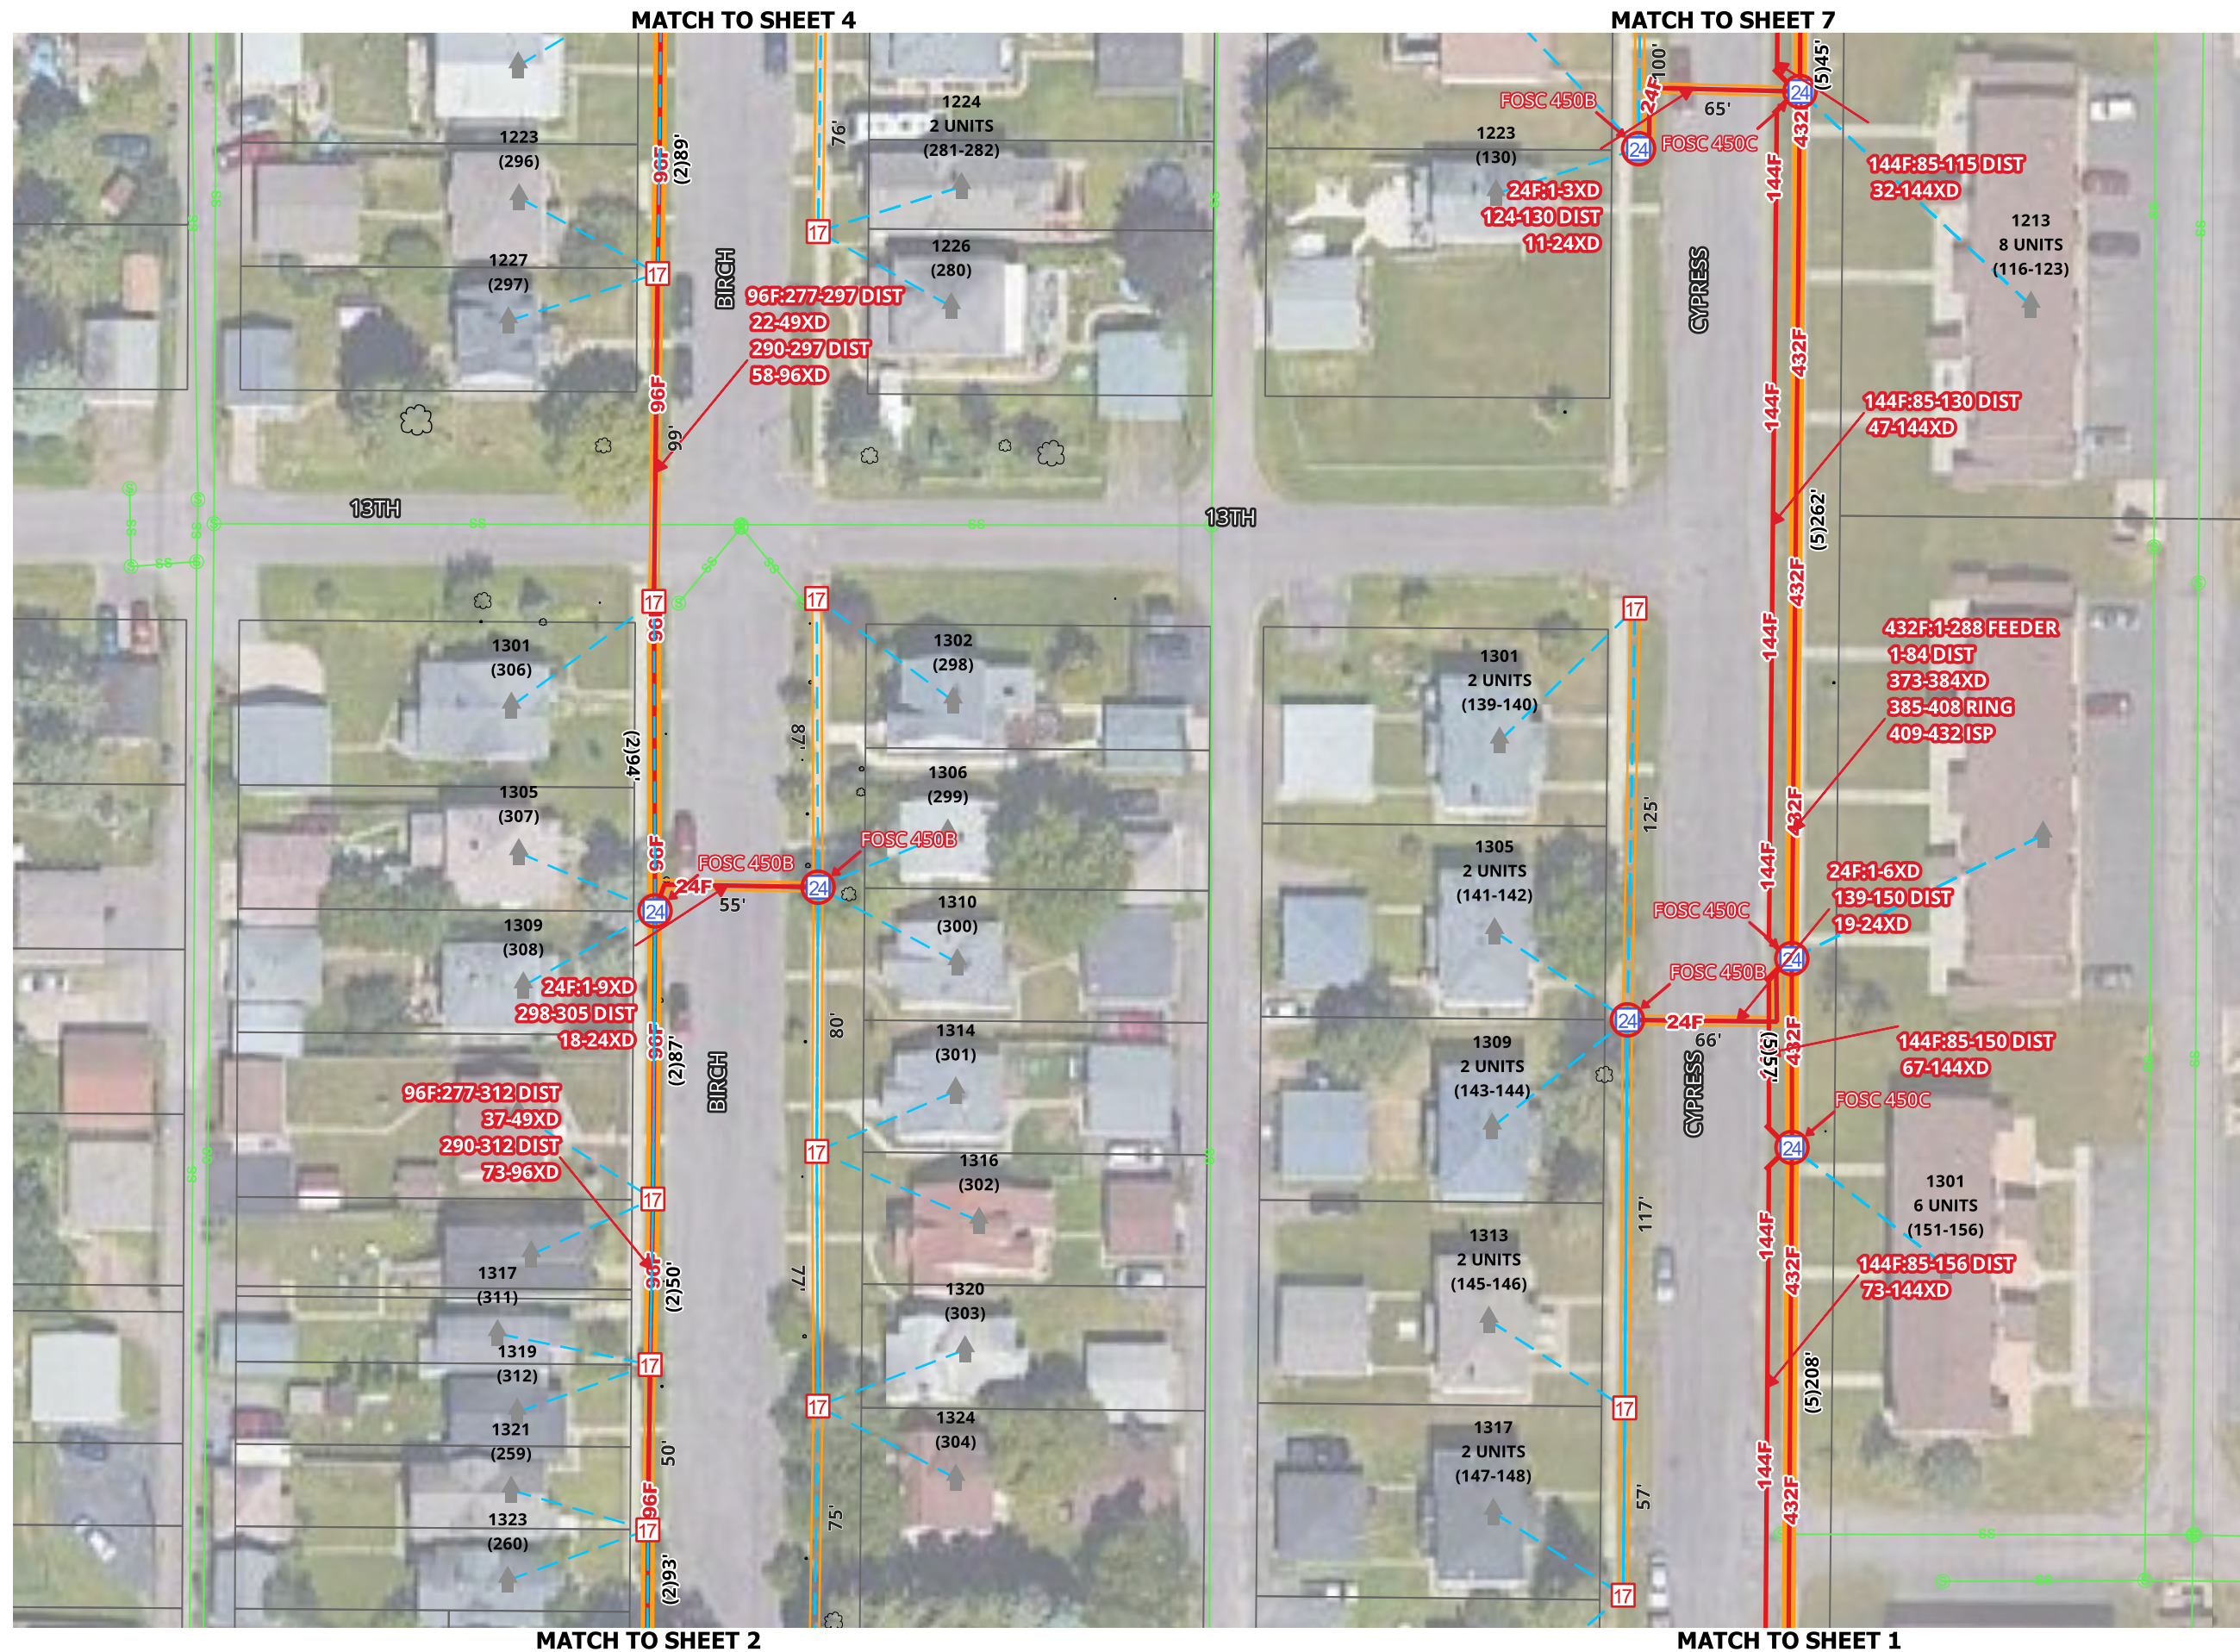


1. UTILITY AND ROW LINES ARE APPROXIMATE. CONTRACTOR SHALL DETERMINE EXACT LOCATIONS PRIOR TO CONSTRUCTION.
2. ALL UNDERGROUND CABLE SHALL BE PLACED AT A MINIMUM DEPTH OF 36" BELOW THE SURFACE UNLESS OTHERWISE NOTED.

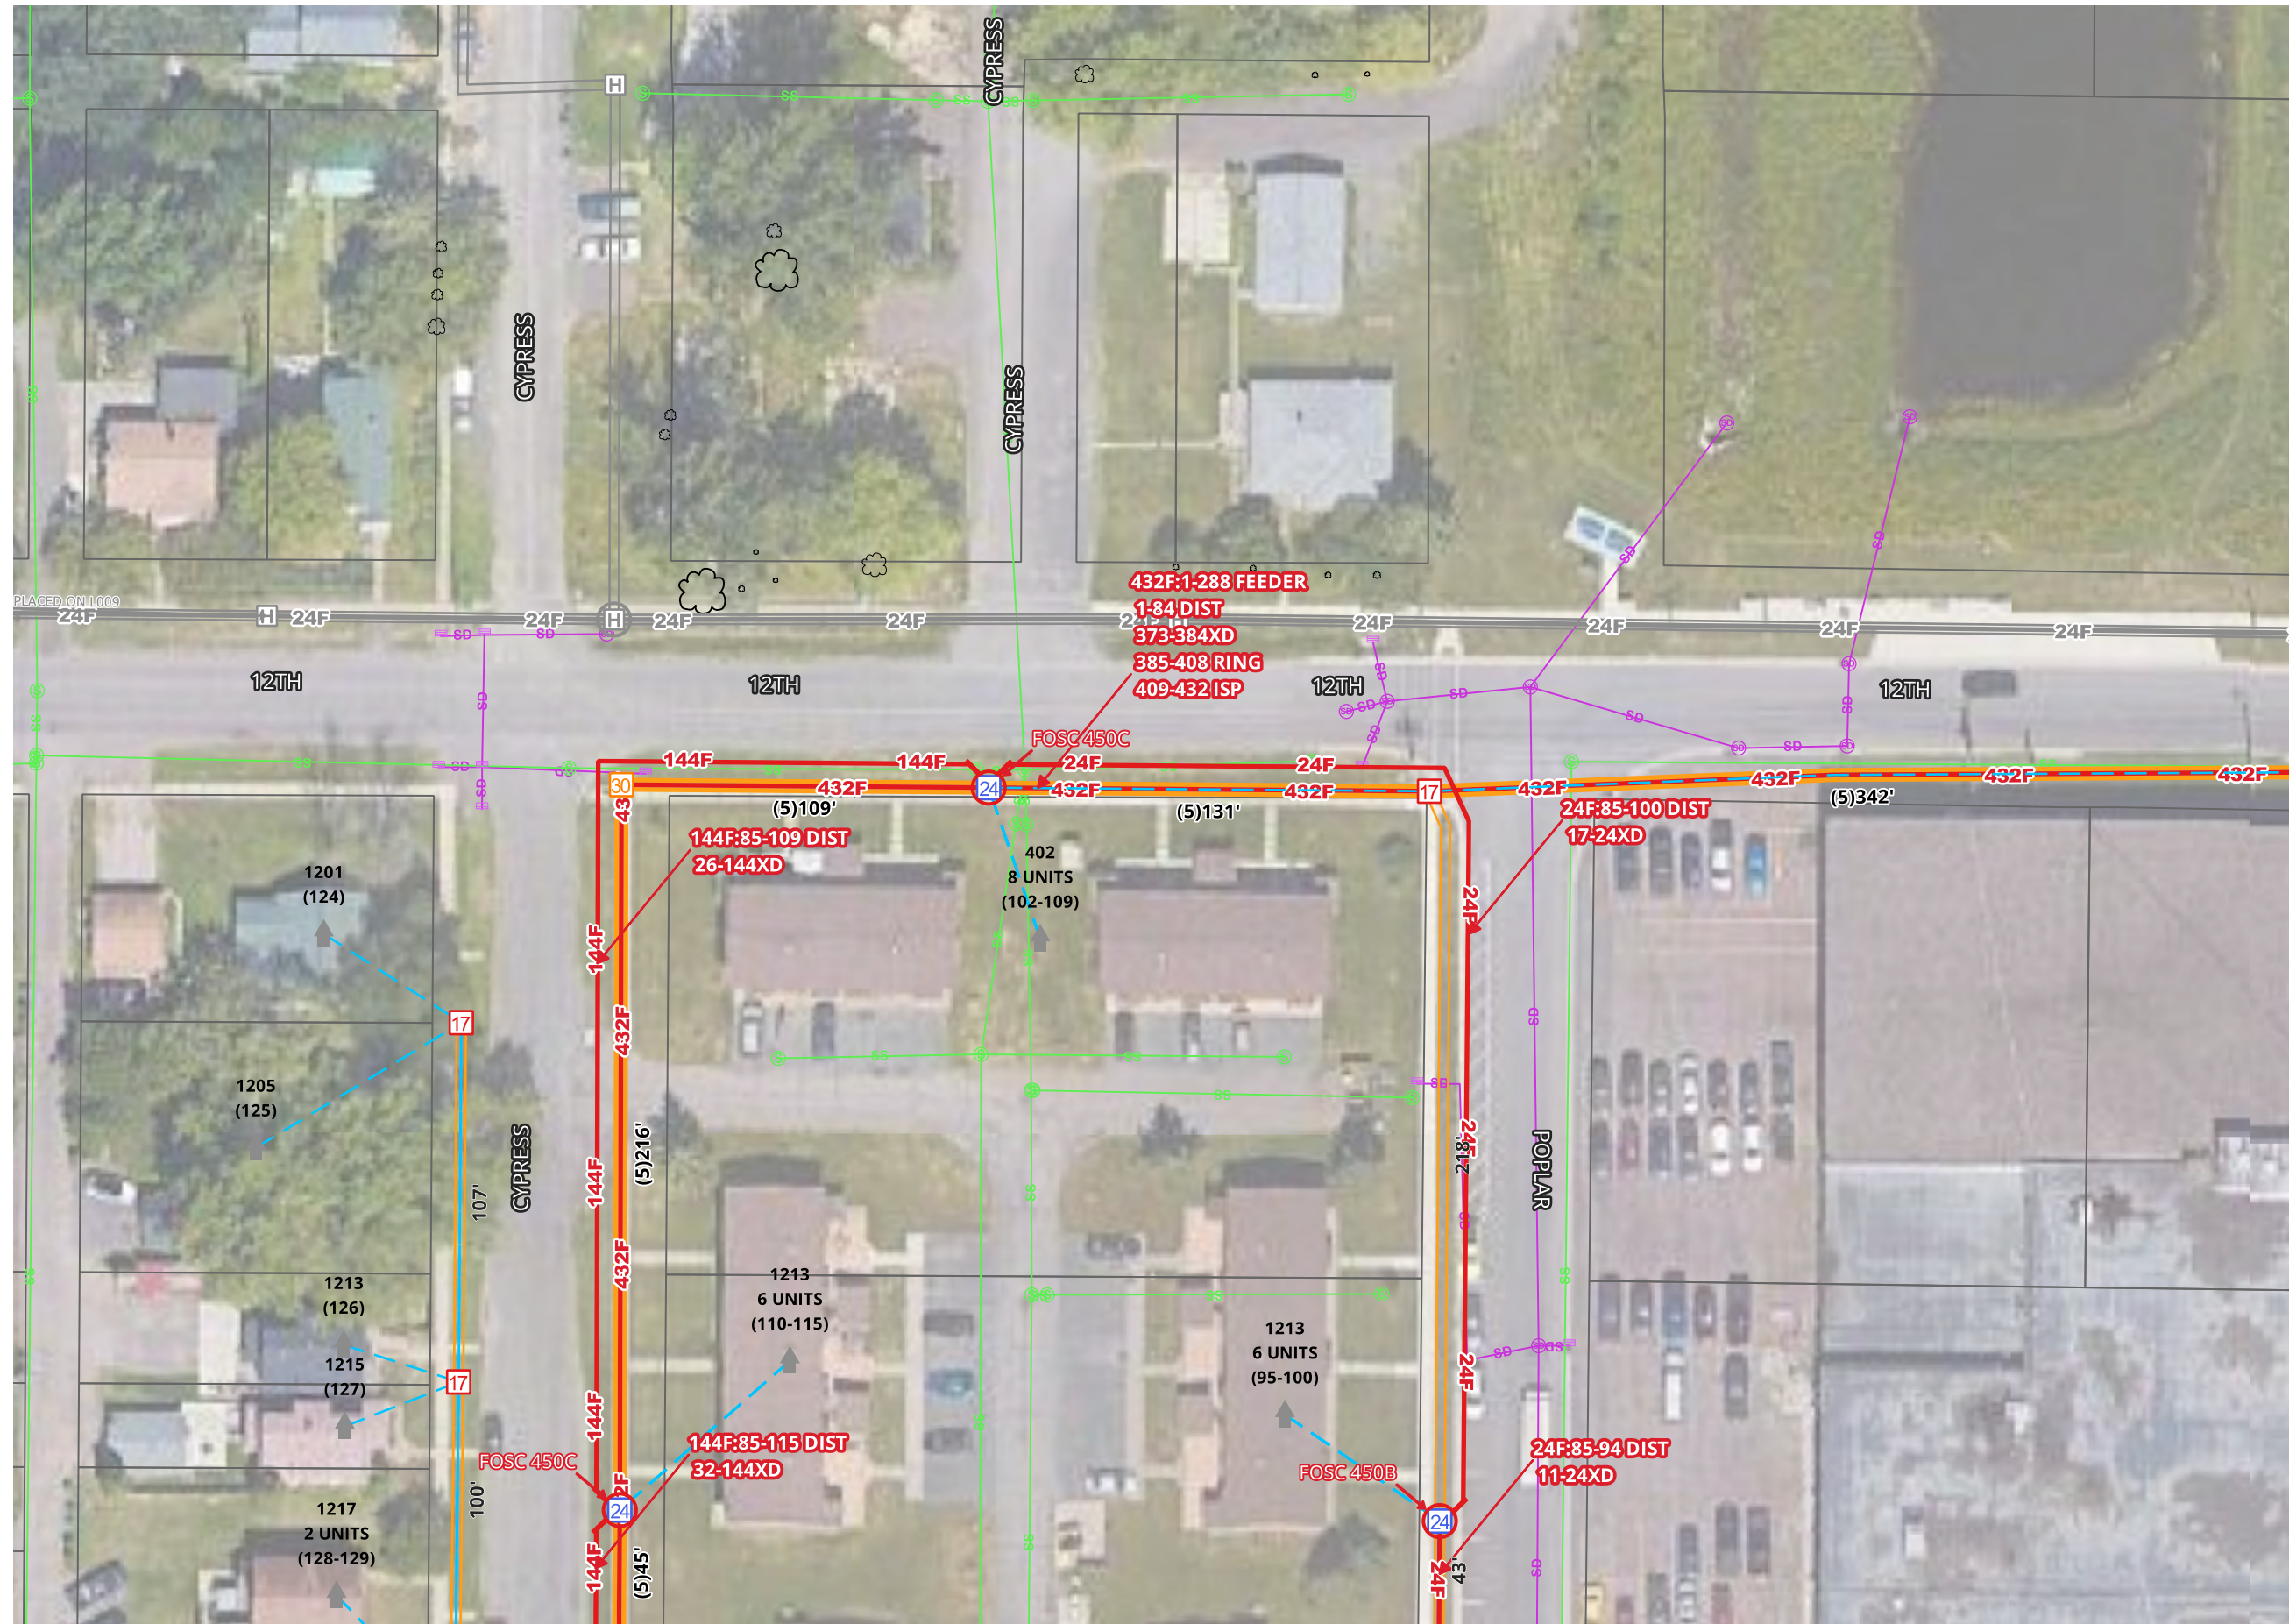

MATCH TO SHEET 8


MATCH TO SHEET 6

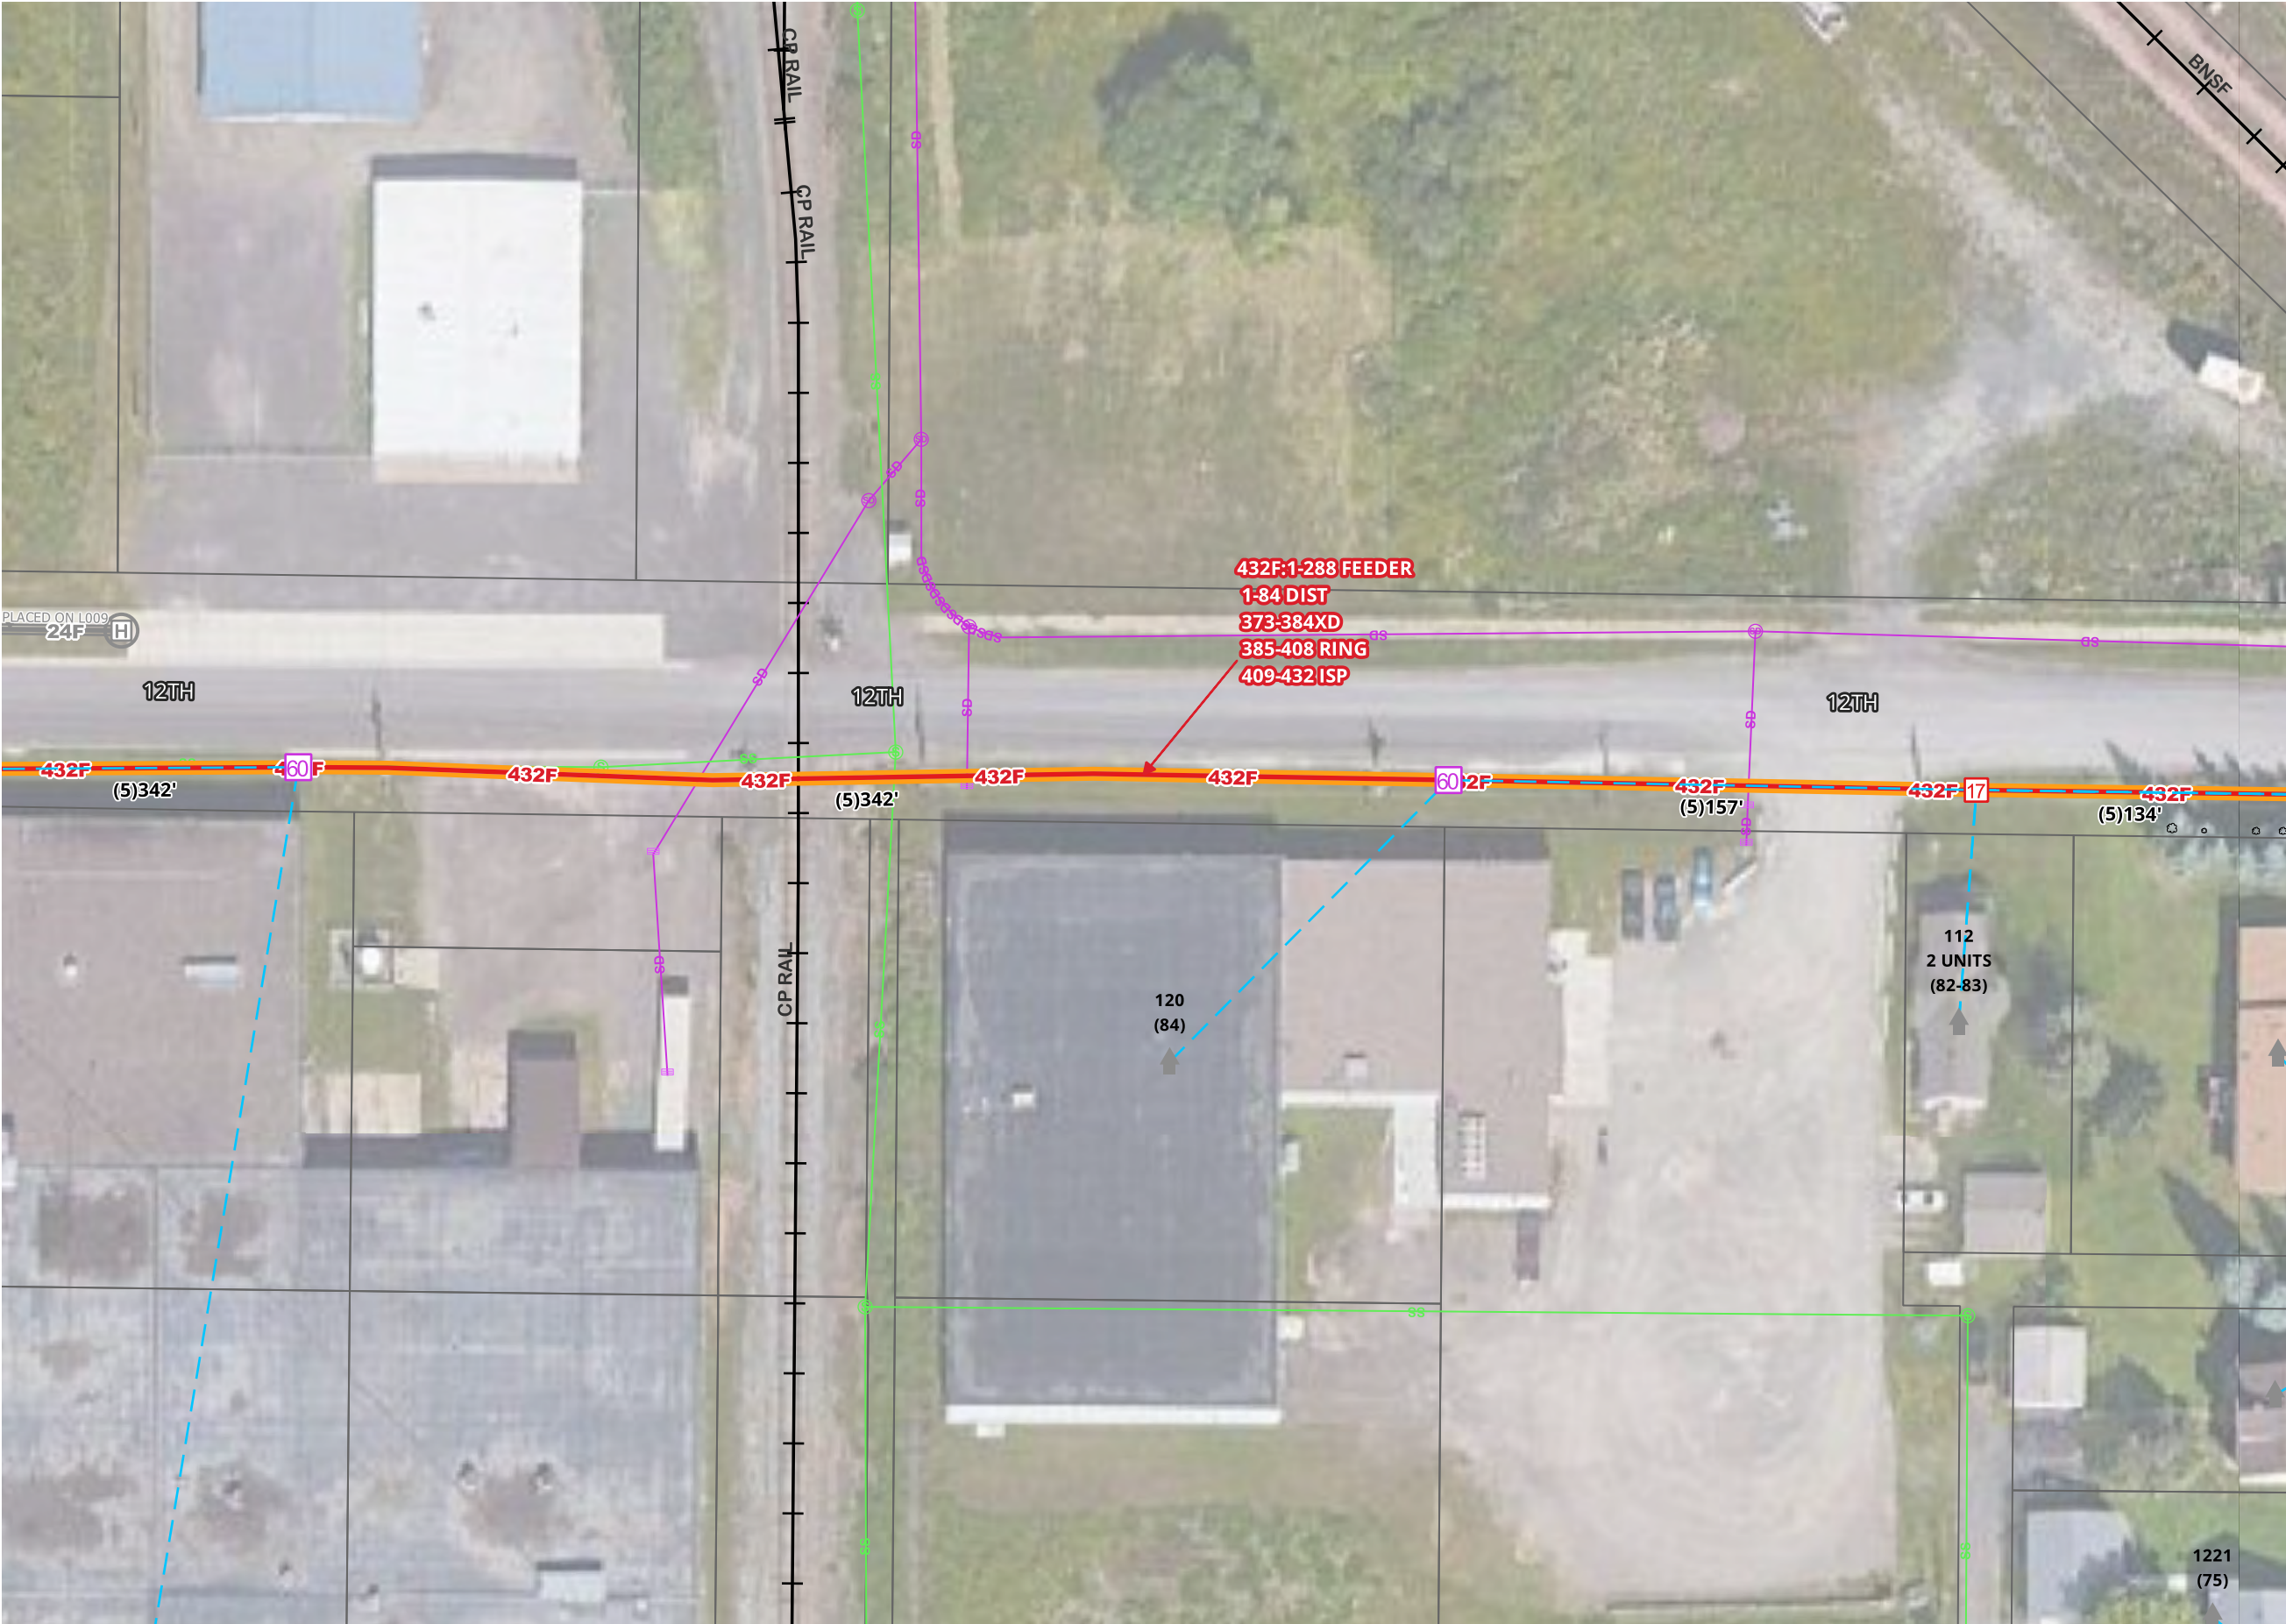

1. UTILITY AND ROW LINES ARE APPROXIMATE. CONTRACTOR SHALL DETERMINE EXACT LOCATIONS PRIOR TO CONSTRUCTION.
2. ALL UNDERGROUND CABLE SHALL BE PLACED AT A MINIMUM DEPTH OF 36" BELOW THE SURFACE UNLESS OTHERWISE NOTED.



1. UTILITY AND ROW LINES ARE APPROXIMATE. CONTRACTOR SHALL DETERMINE EXACT LOCATIONS PRIOR TO CONSTRUCTION.
2. ALL UNDERGROUND CABLE SHALL BE PLACED AT A MINIMUM DEPTH OF 36" BELOW THE SURFACE UNLESS OTHERWISE NOTED.

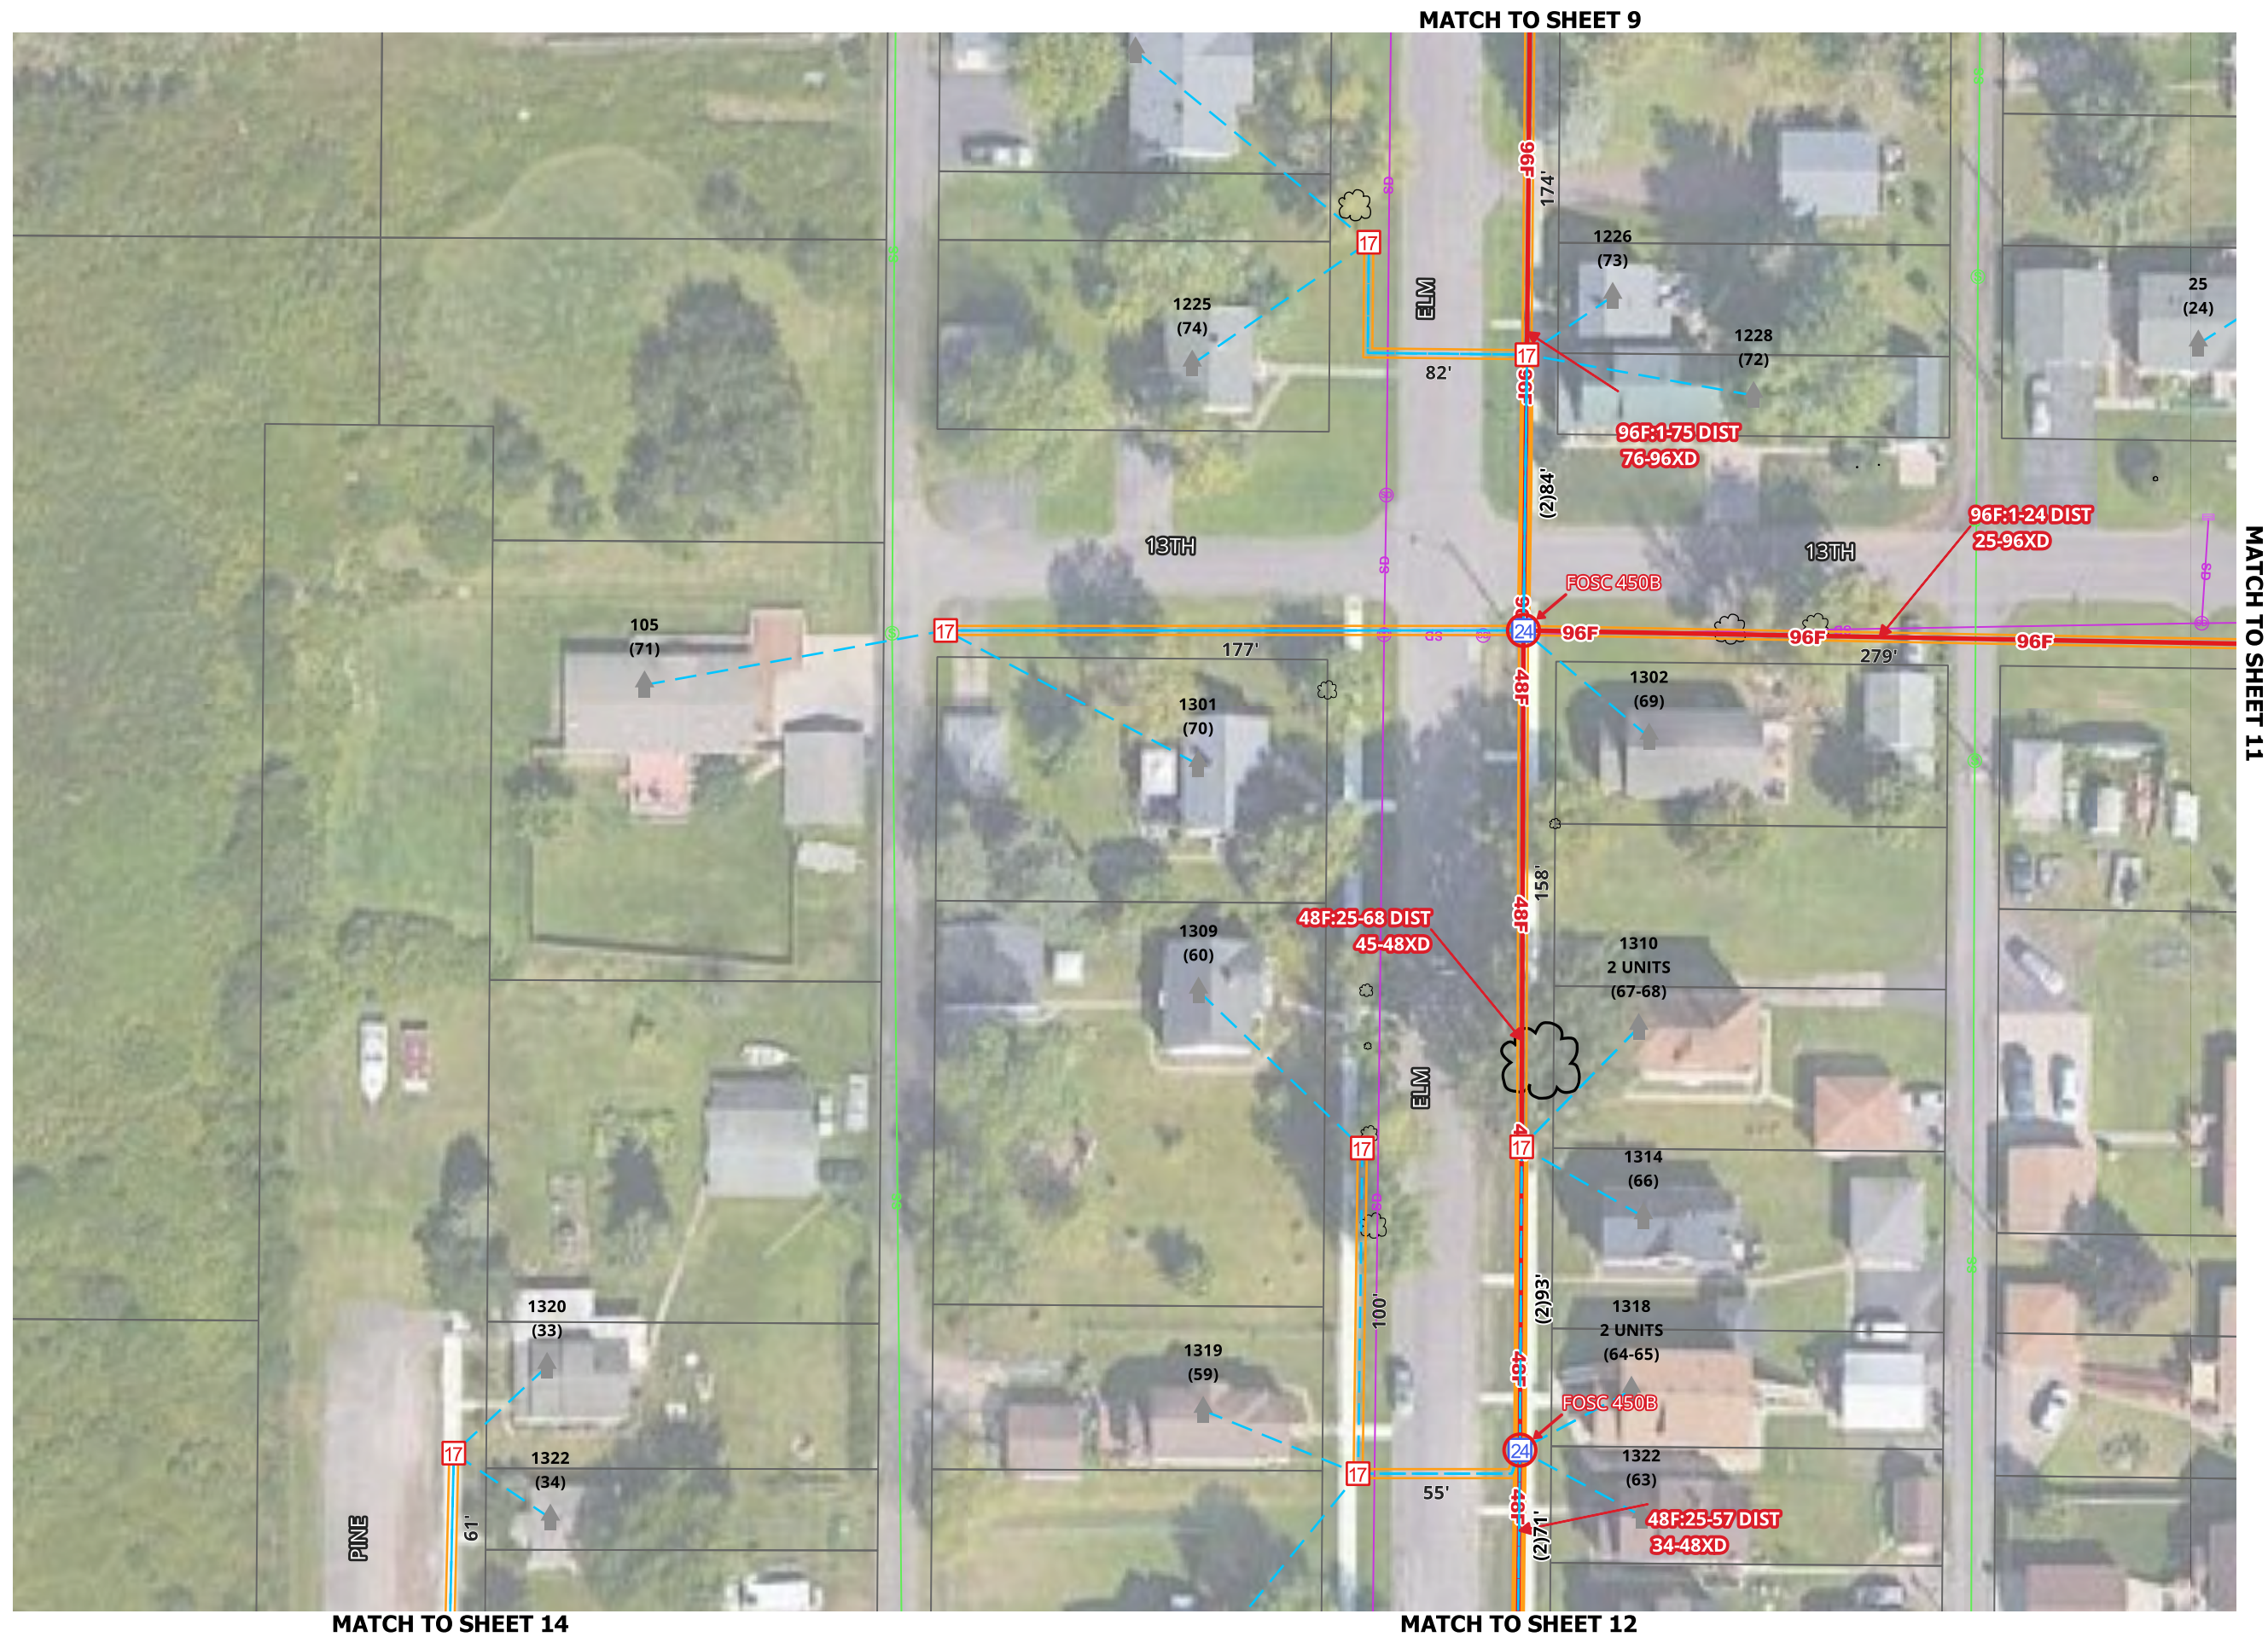


1. UTILITY AND ROW LINES ARE APPROXIMATE. CONTRACTOR SHALL DETERMINE EXACT LOCATIONS PRIOR TO CONSTRUCTION.
2. ALL UNDERGROUND CABLE SHALL BE PLACED AT A MINIMUM DEPTH OF 36" BELOW THE SURFACE UNLESS OTHERWISE NOTED.



[illegible]


1. UTILITY AND ROW LINES ARE APPROXIMATE. CONTRACTOR SHALL DETERMINE EXACT LOCATIONS PRIOR TO CONSTRUCTION.

2. ALL UNDERGROUND CABLE SHALL BE PLACED AT A MINIMUM DEPTH OF 36" BELOW THE SURFACE UNLESS OTHERWISE NOTED.

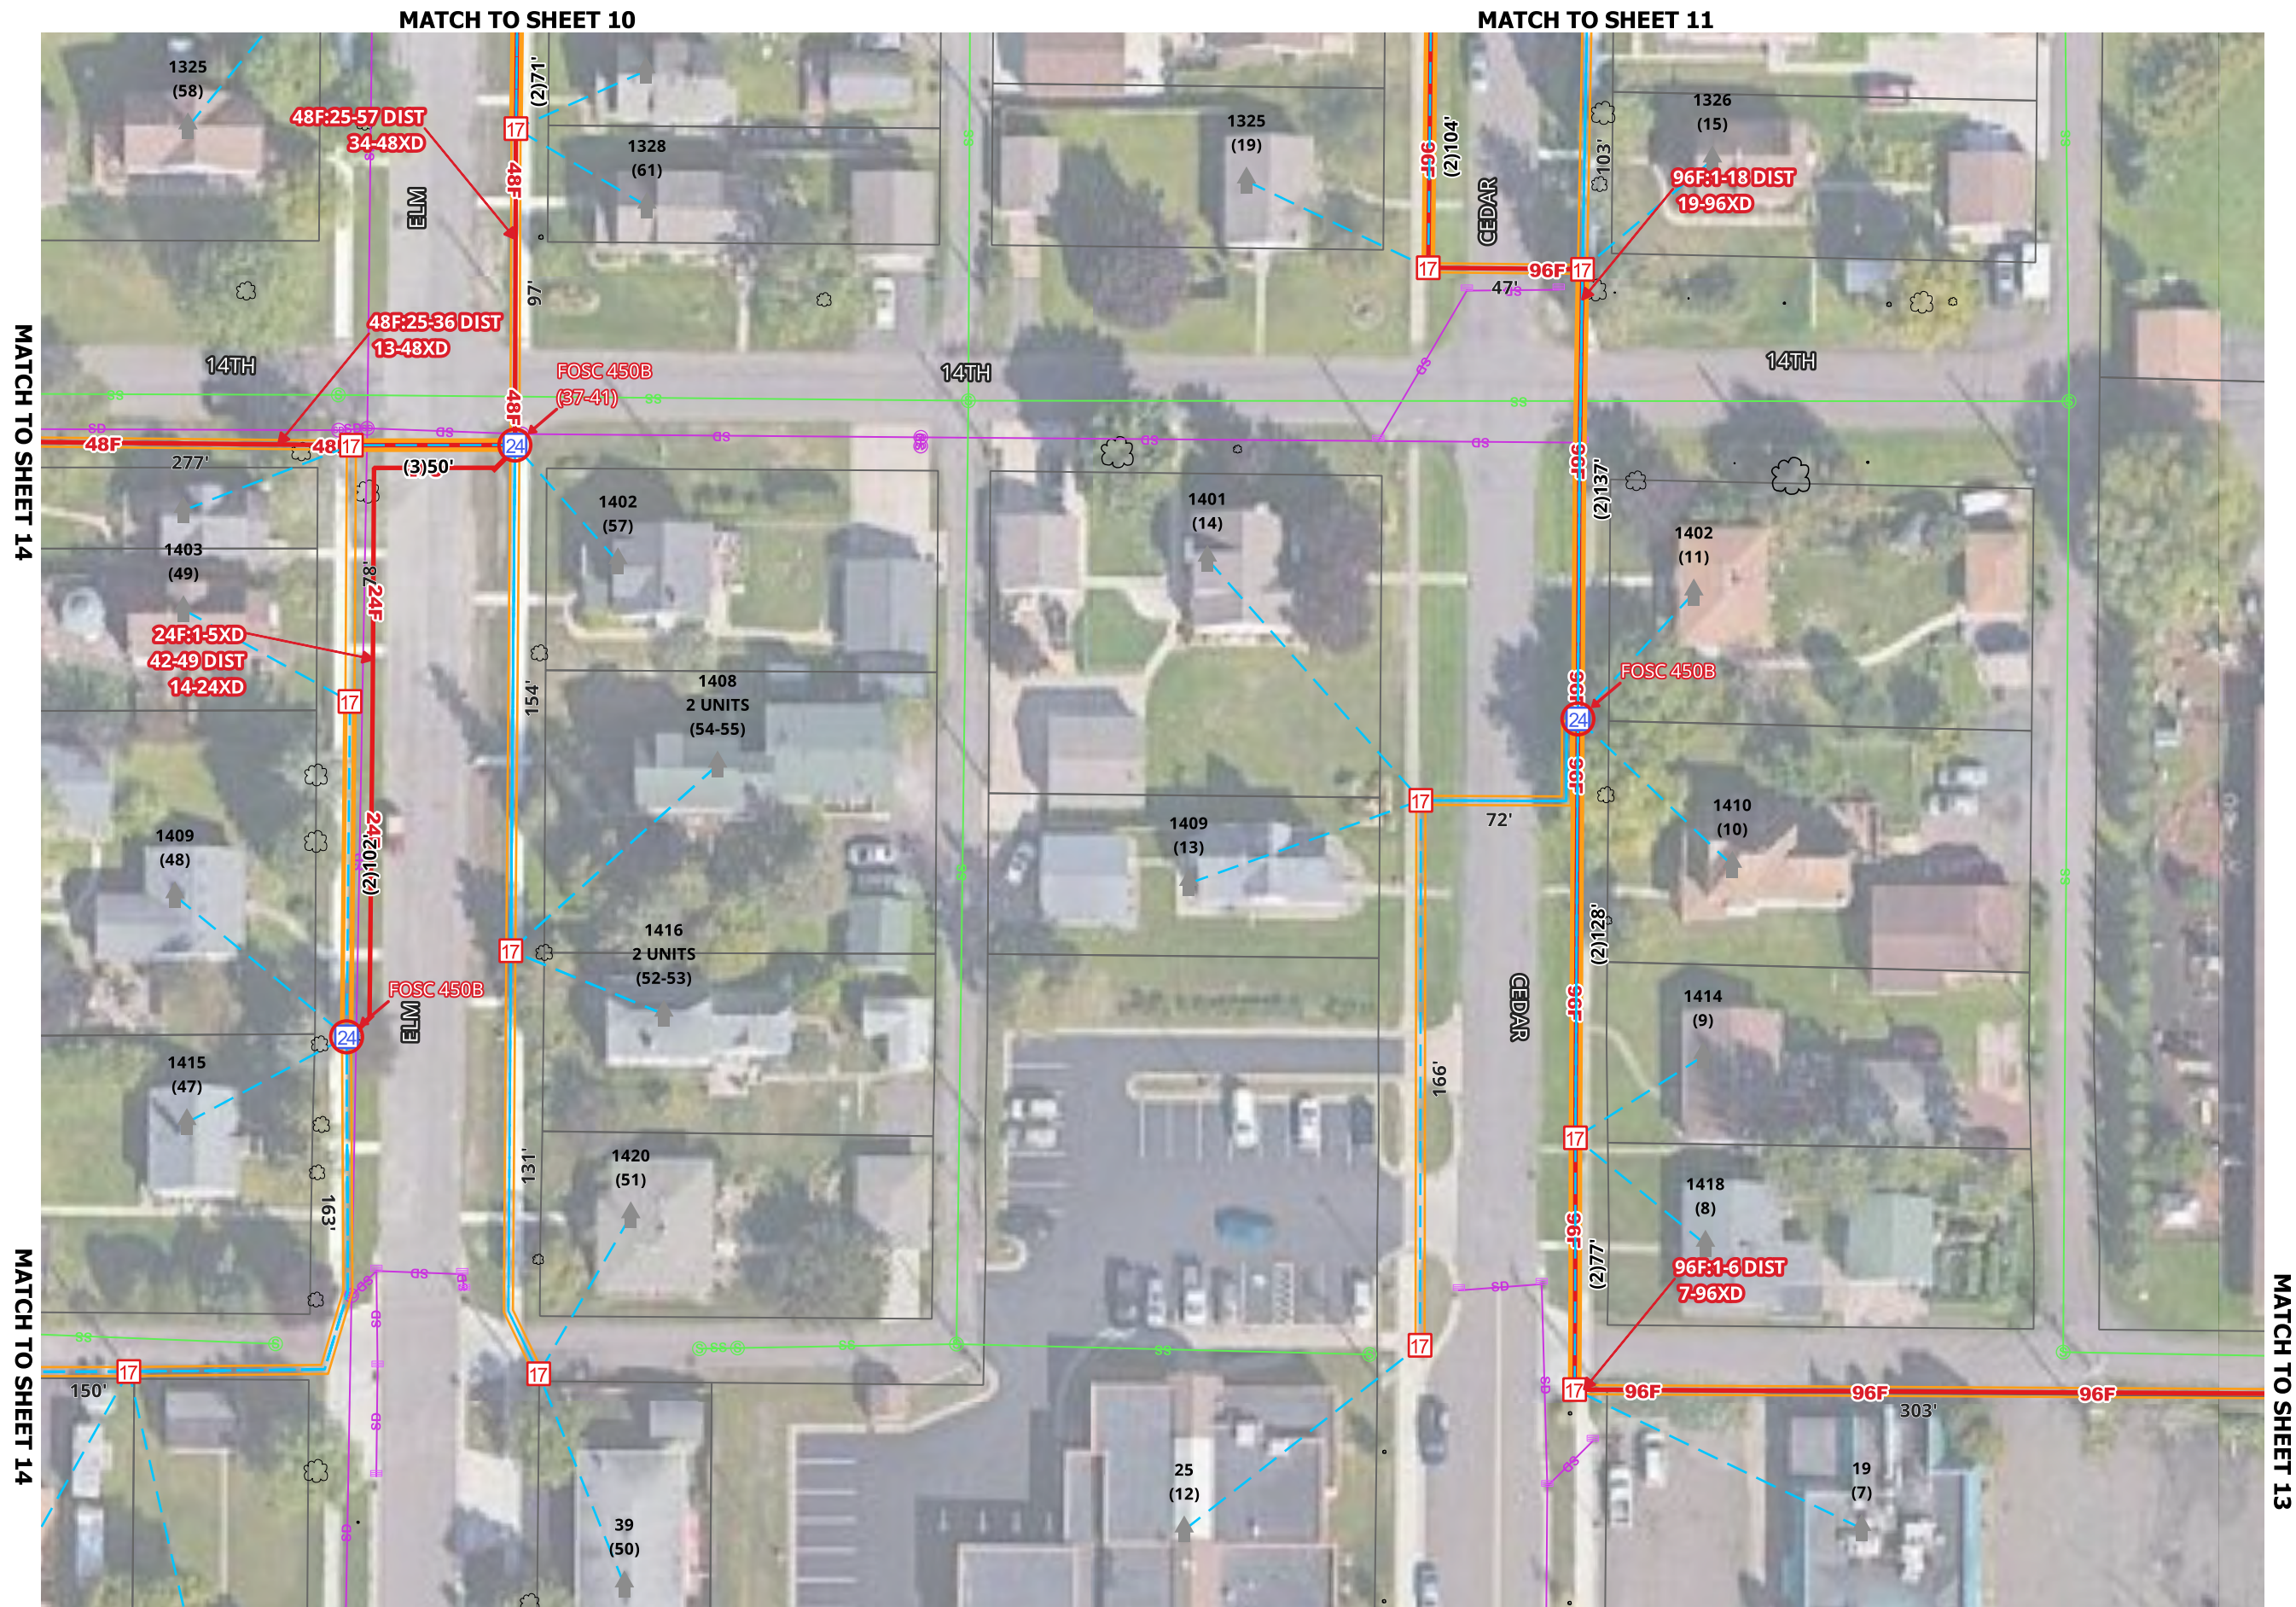



[illegible]

SCALE 1:50

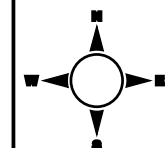


1. UTILITY AND ROW LINES ARE APPROXIMATE. CONTRACTOR SHALL DETERMINE EXACT LOCATIONS PRIOR TO CONSTRUCTION.
2. ALL UNDERGROUND CABLE SHALL BE PLACED AT A MINIMUM DEPTH OF 36" BELOW THE SURFACE UNLESS OTHERWISE NOTED.

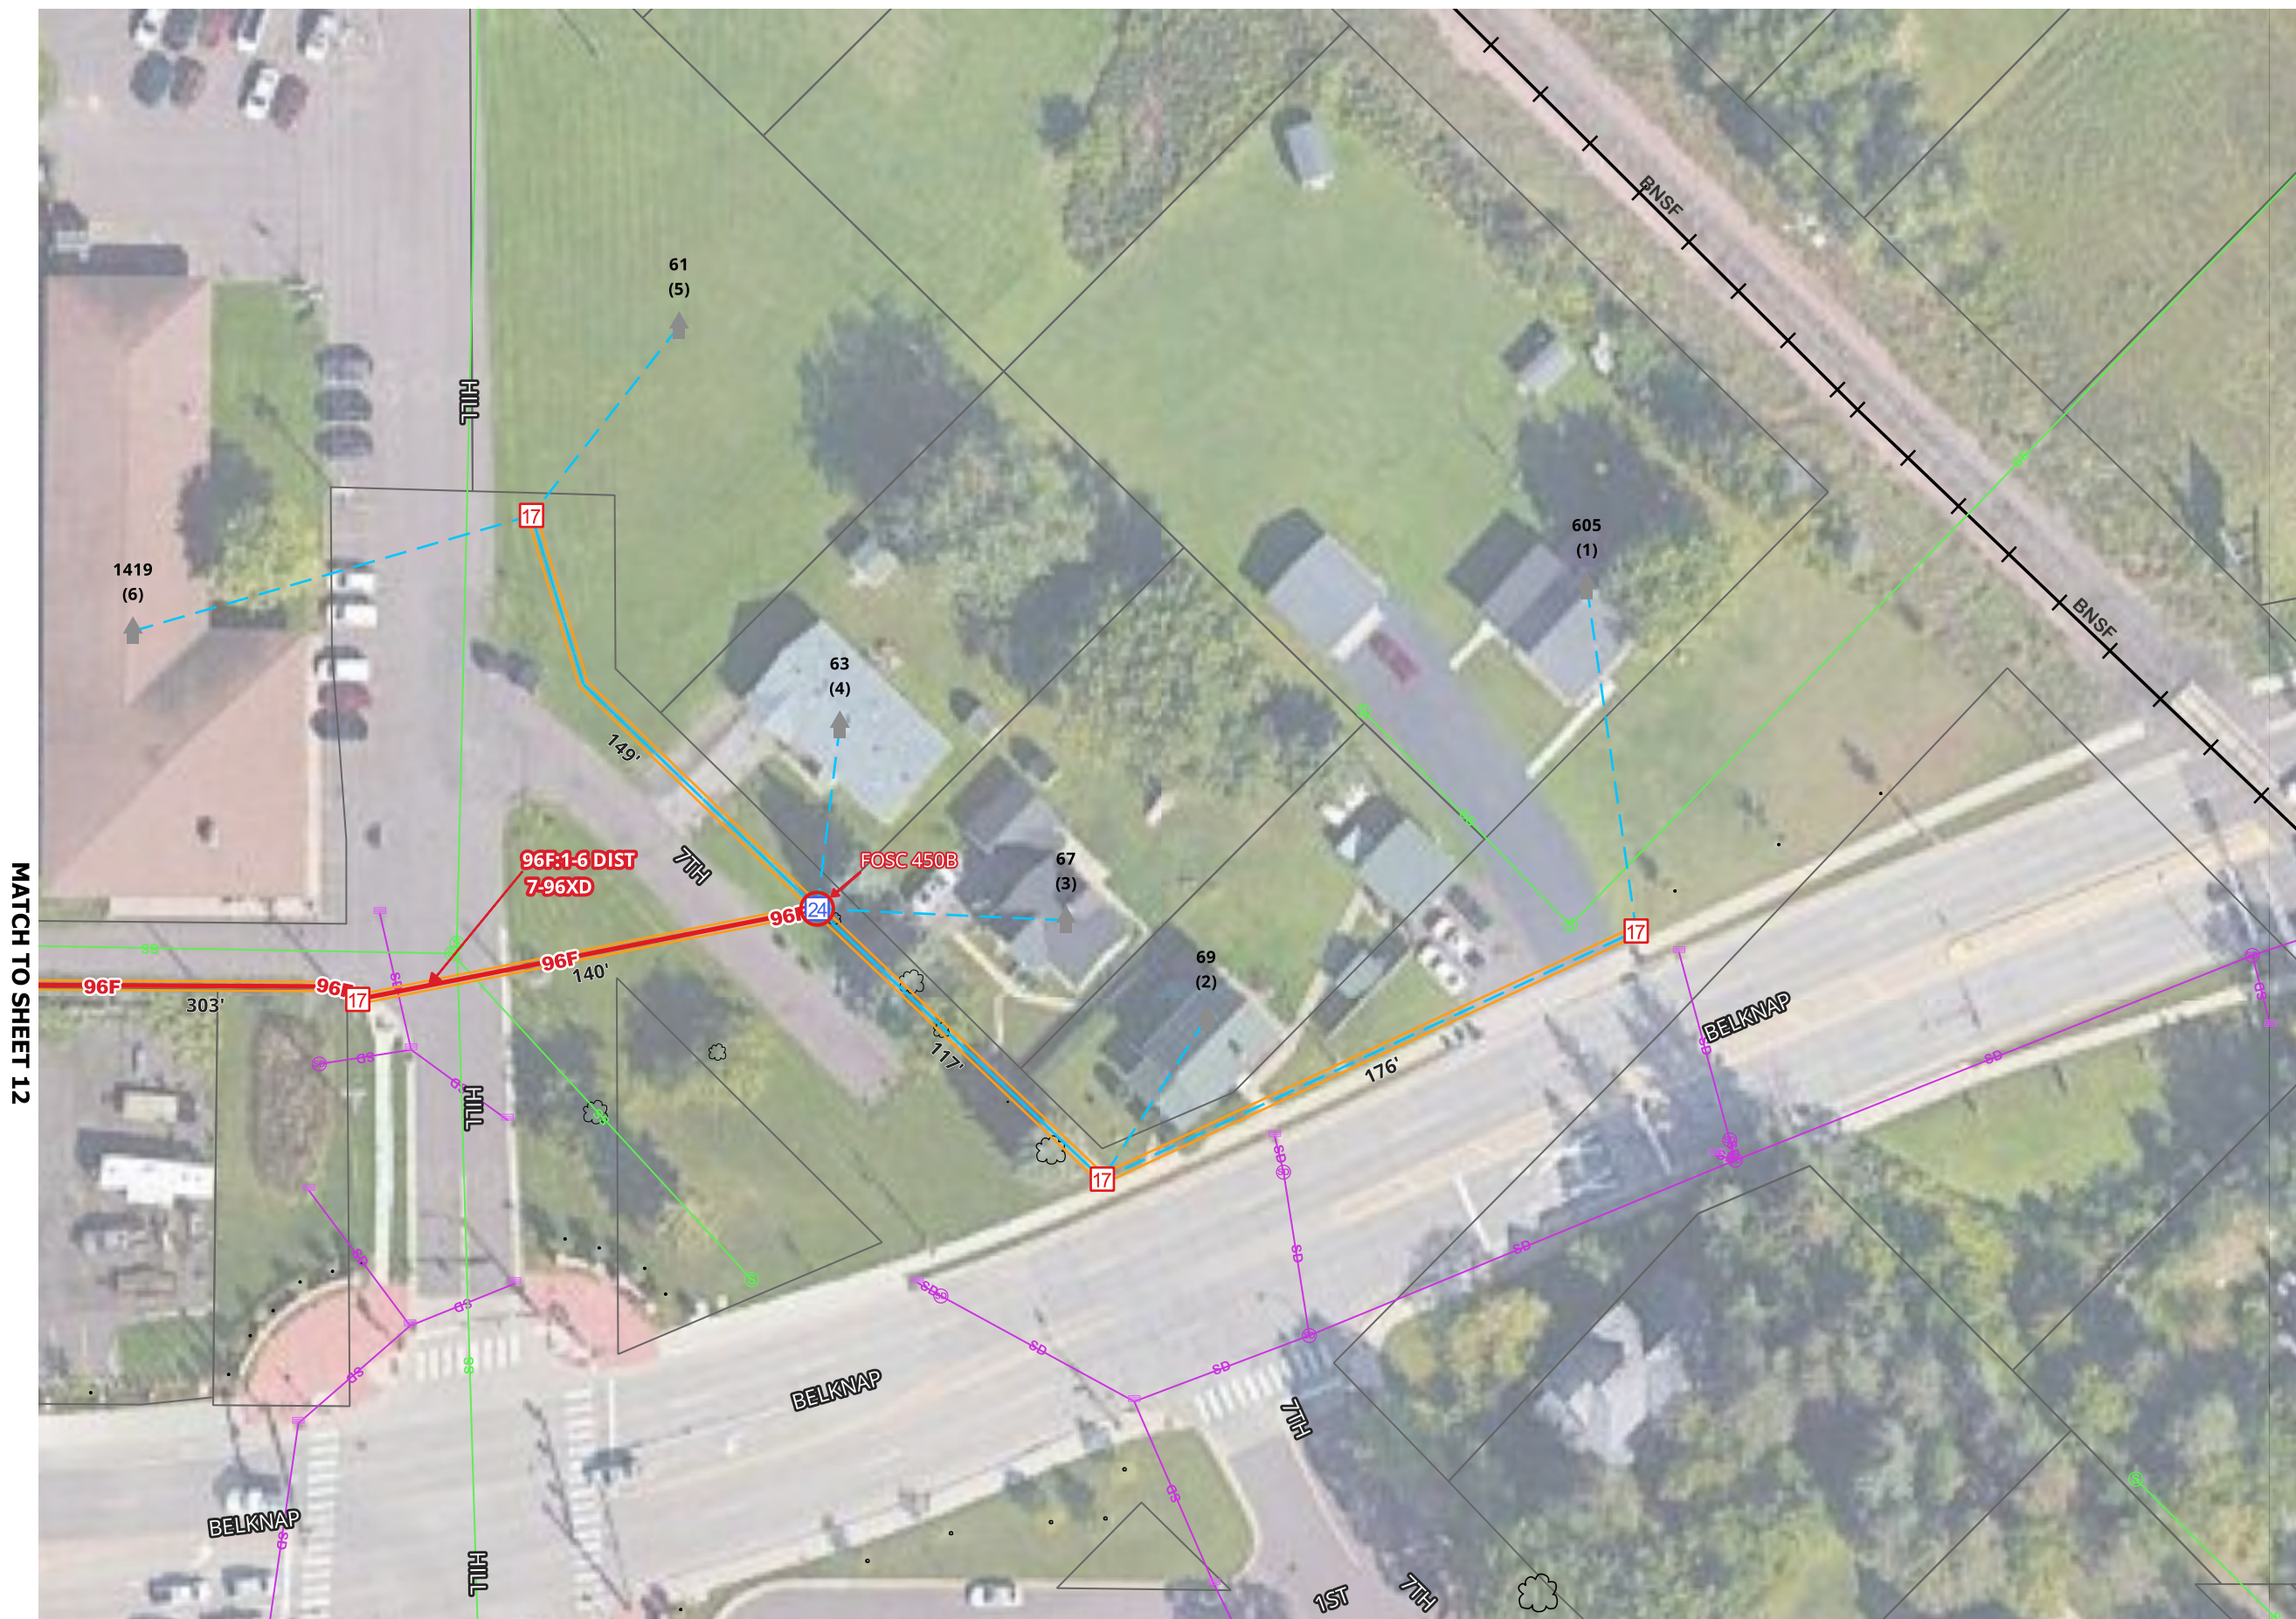

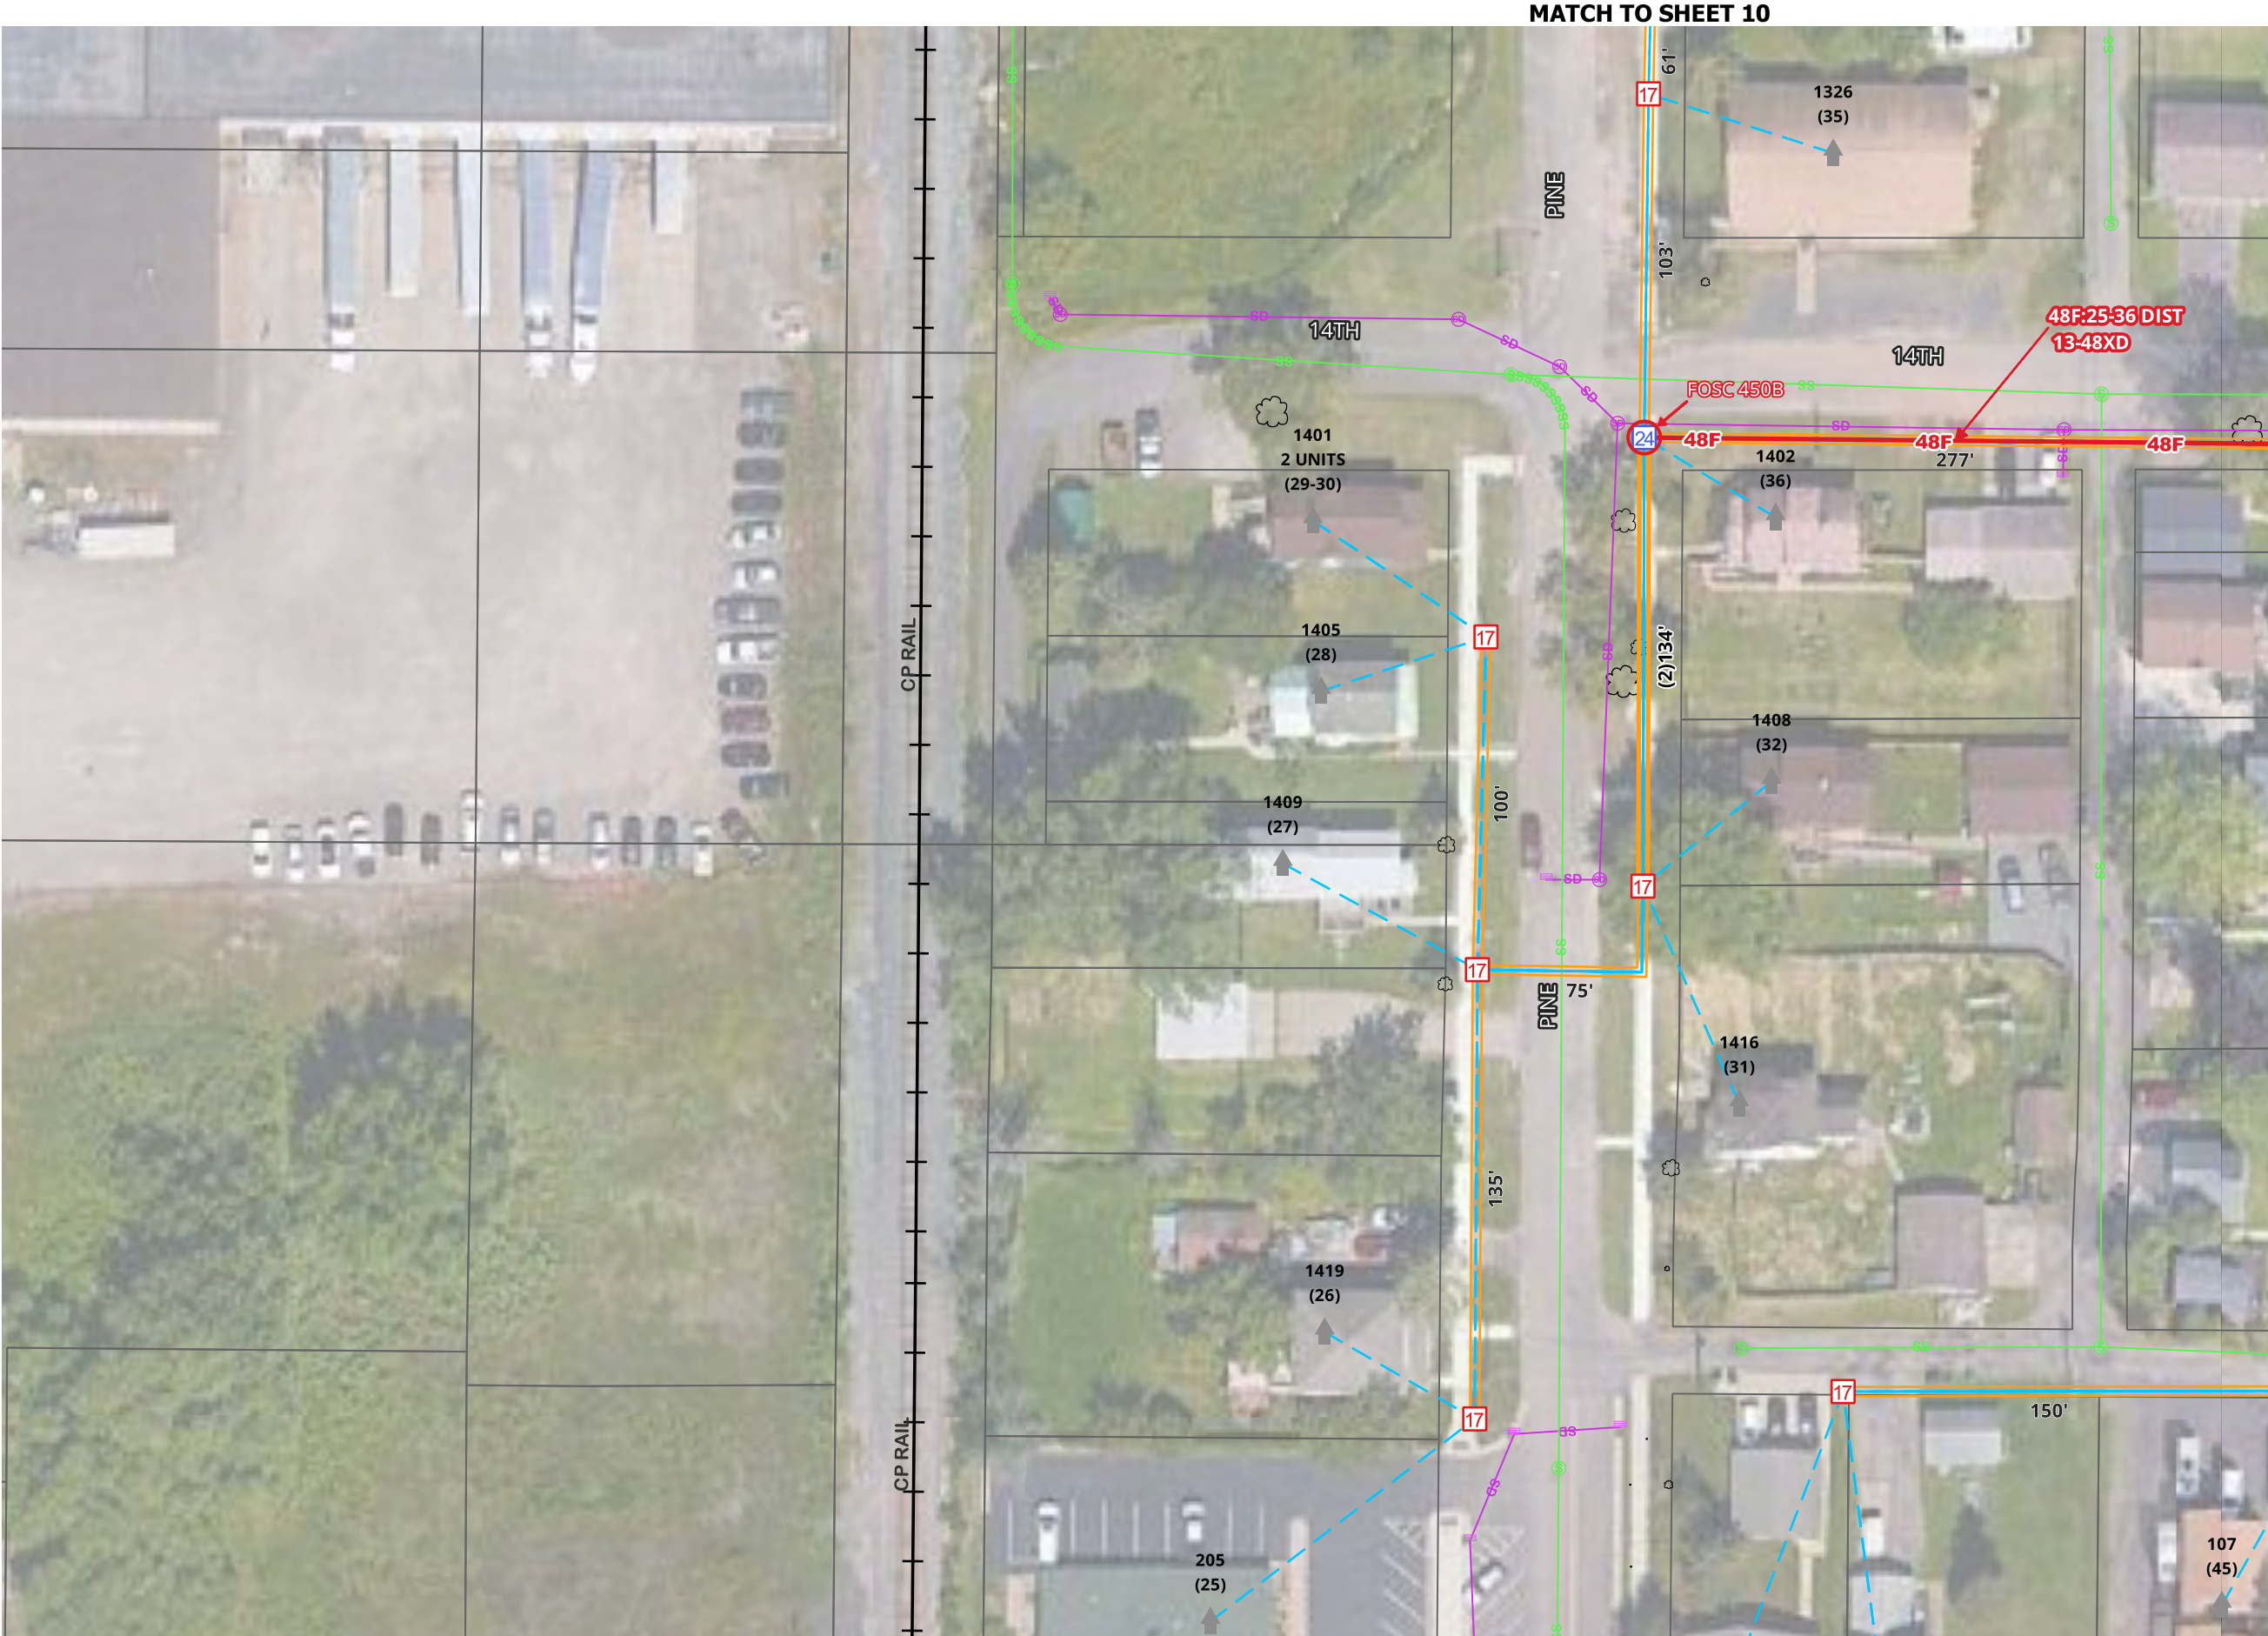

MATCH TO SHEET 12

MATCH TO SHEET 12

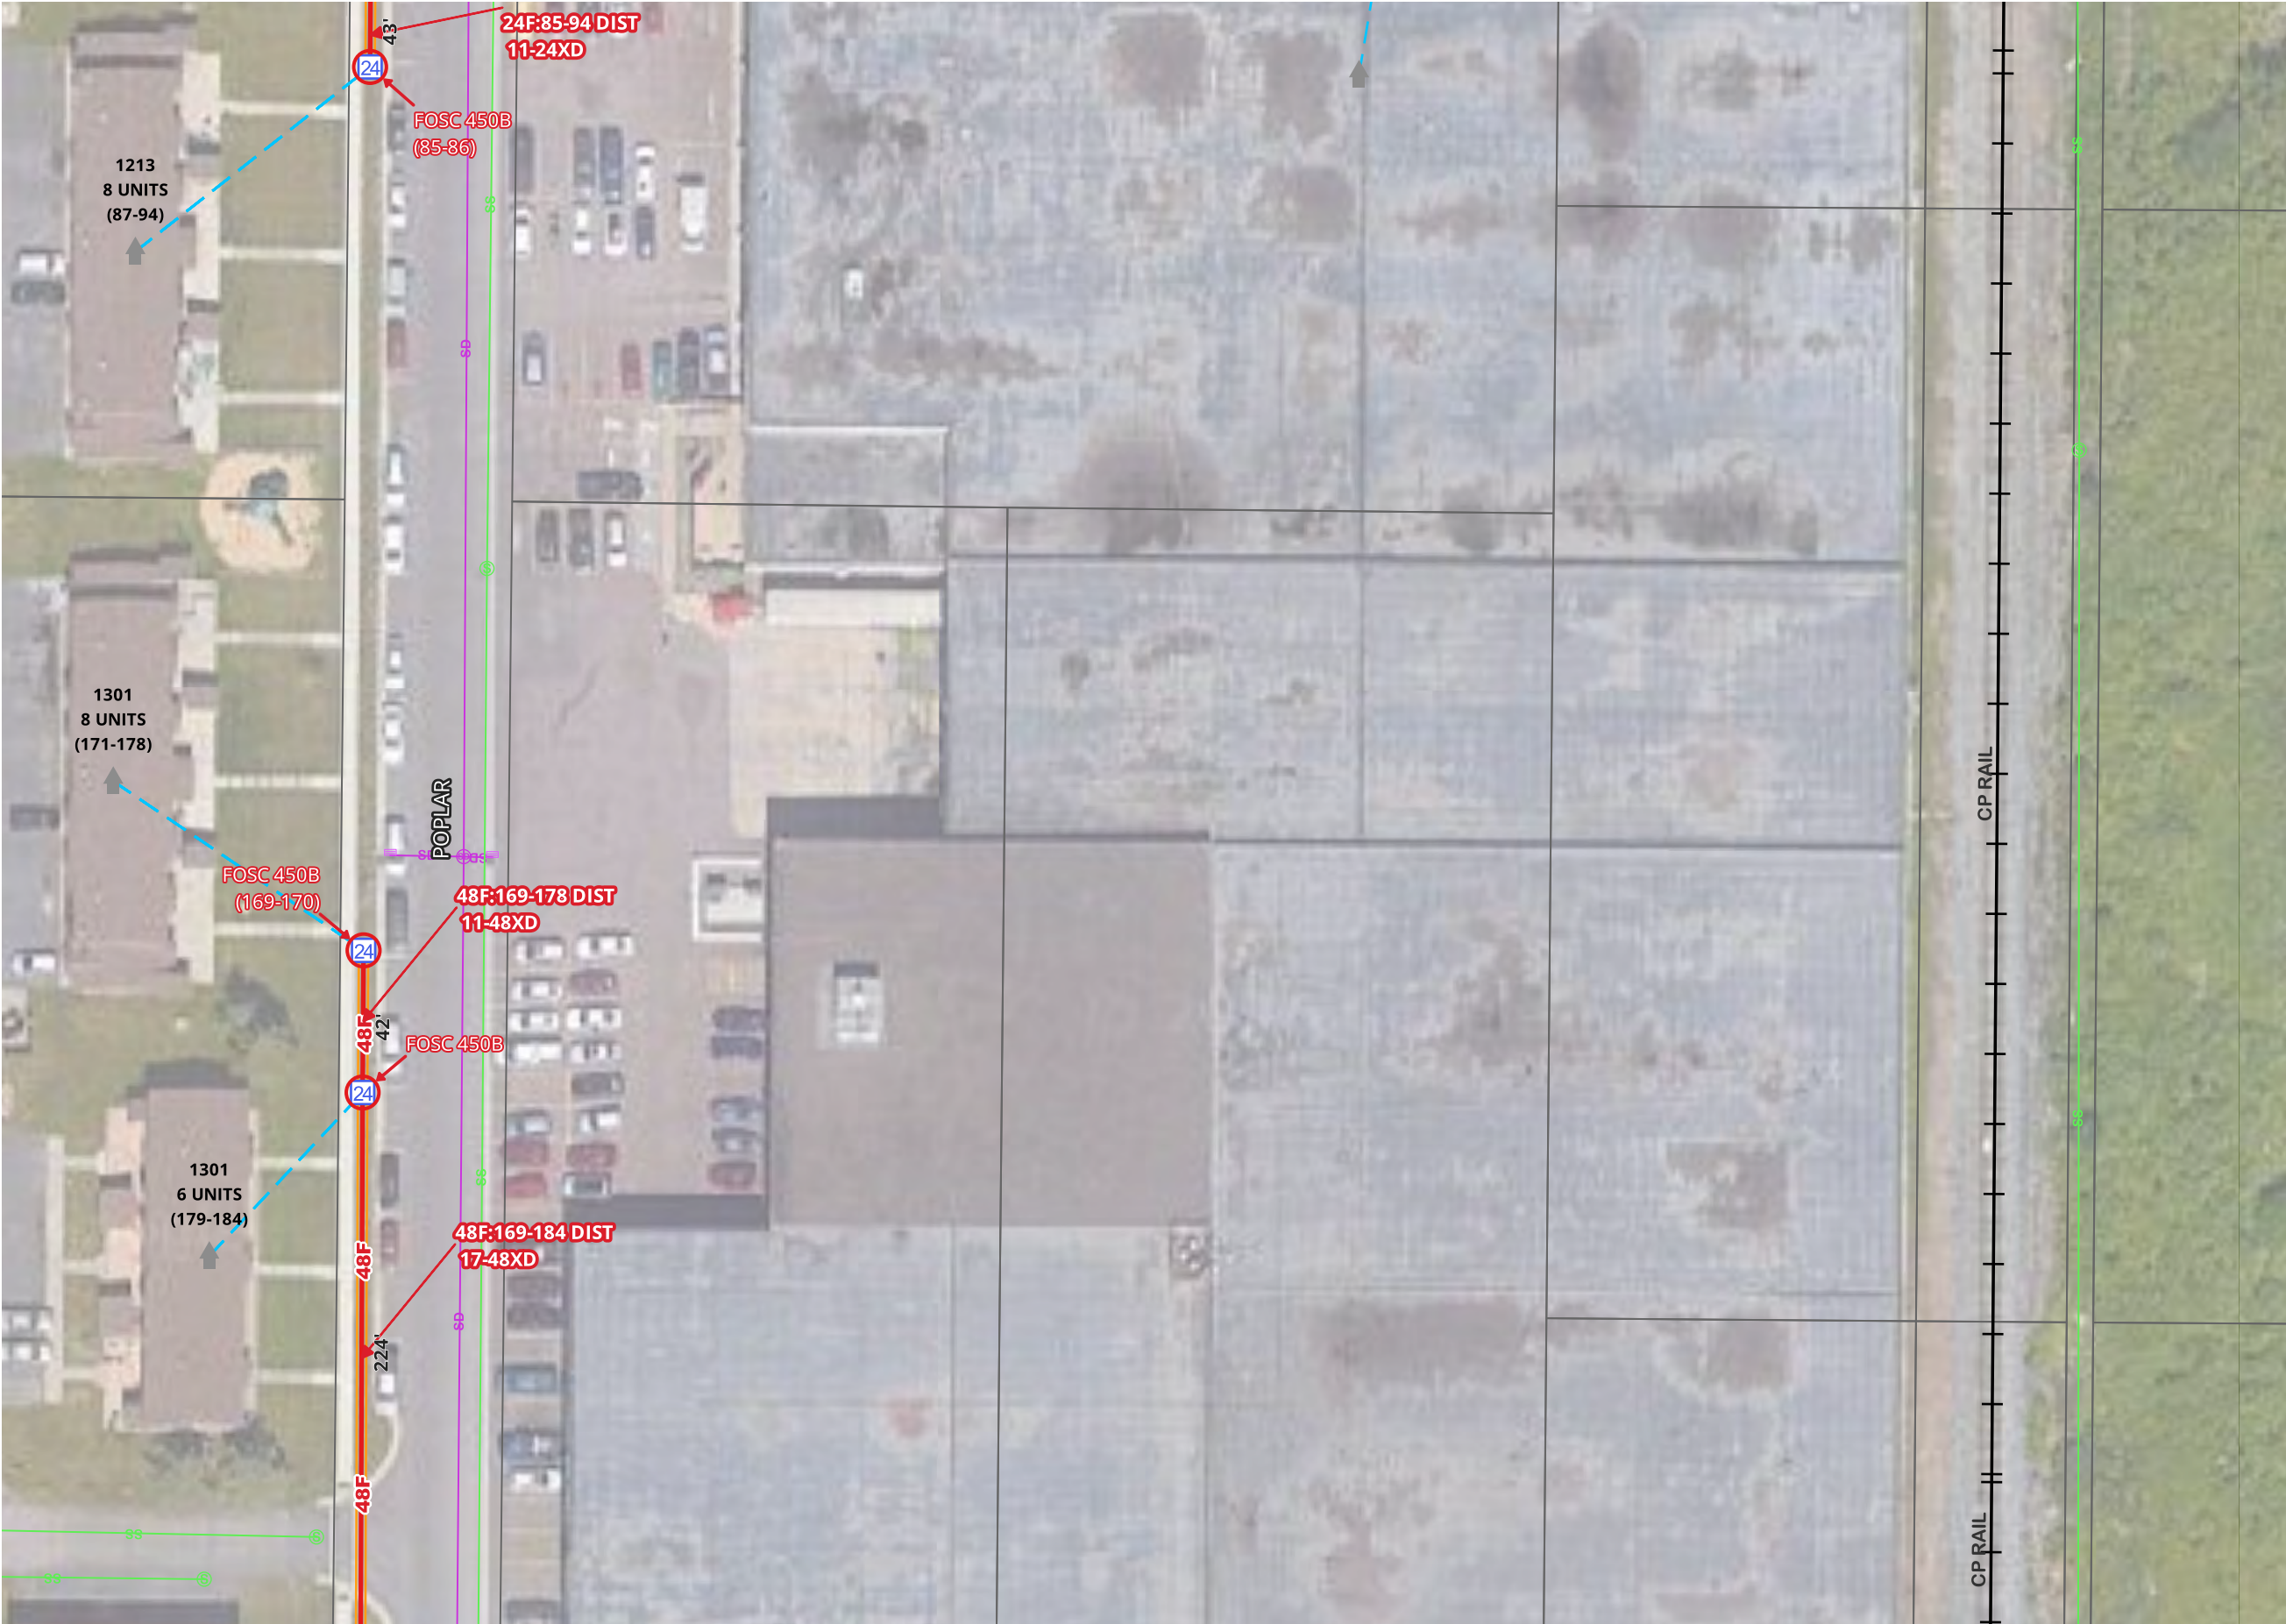

MATCH TO SHEET 1



SUPERIOR

W I S C O N S I N

Living up to our name.


CITY OF SUPERIOR FTTH

OUTSIDE PLANT CONSTRUCTION
FIBER OPTIC CABLE ROUTE

SPLICING PACKAGE: L014


DATE: 09-09-2026

SUPERIOR, WISCONSIN

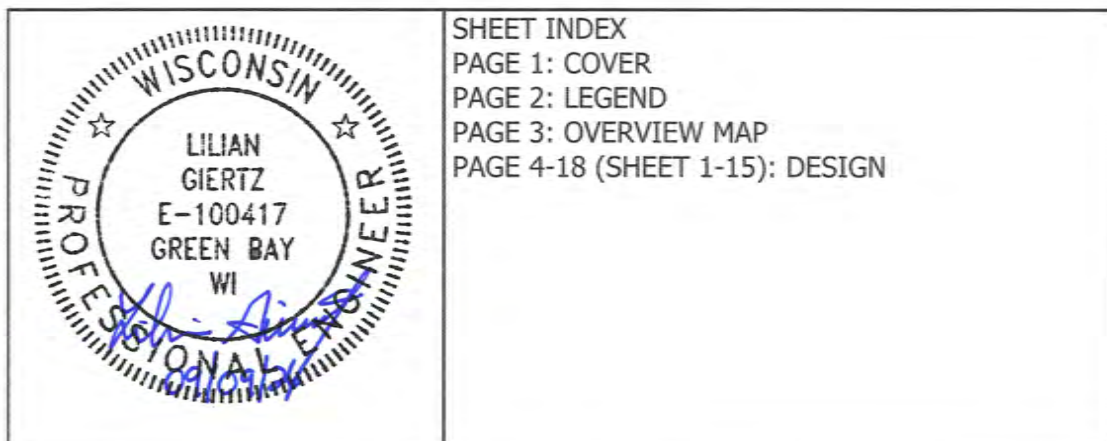

mi-TECH

A MICHELS Company

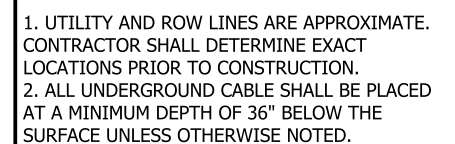


60X36 HANDHOLE


1. UTILITY AND ROW LINES ARE APPROXIMATE. CONTRACTOR SHALL DETERMINE EXACT LOCATIONS PRIOR TO CONSTRUCTION.
2. ALL UNDERGROUND CABLE SHALL BE PLACED AT A MINIMUM DEPTH OF 36" BELOW THE SURFACE UNLESS OTHERWISE NOTED.




[illegible]

1. UTILITY AND ROW LINES ARE APPROXIMATE. CONTRACTOR SHALL DETERMINE EXACT LOCATIONS PRIOR TO CONSTRUCTION.
2. ALL UNDERGROUND CABLE SHALL BE PLACED AT A MINIMUM DEPTH OF 36" BELOW THE SURFACE UNLESS OTHERWISE NOTED.

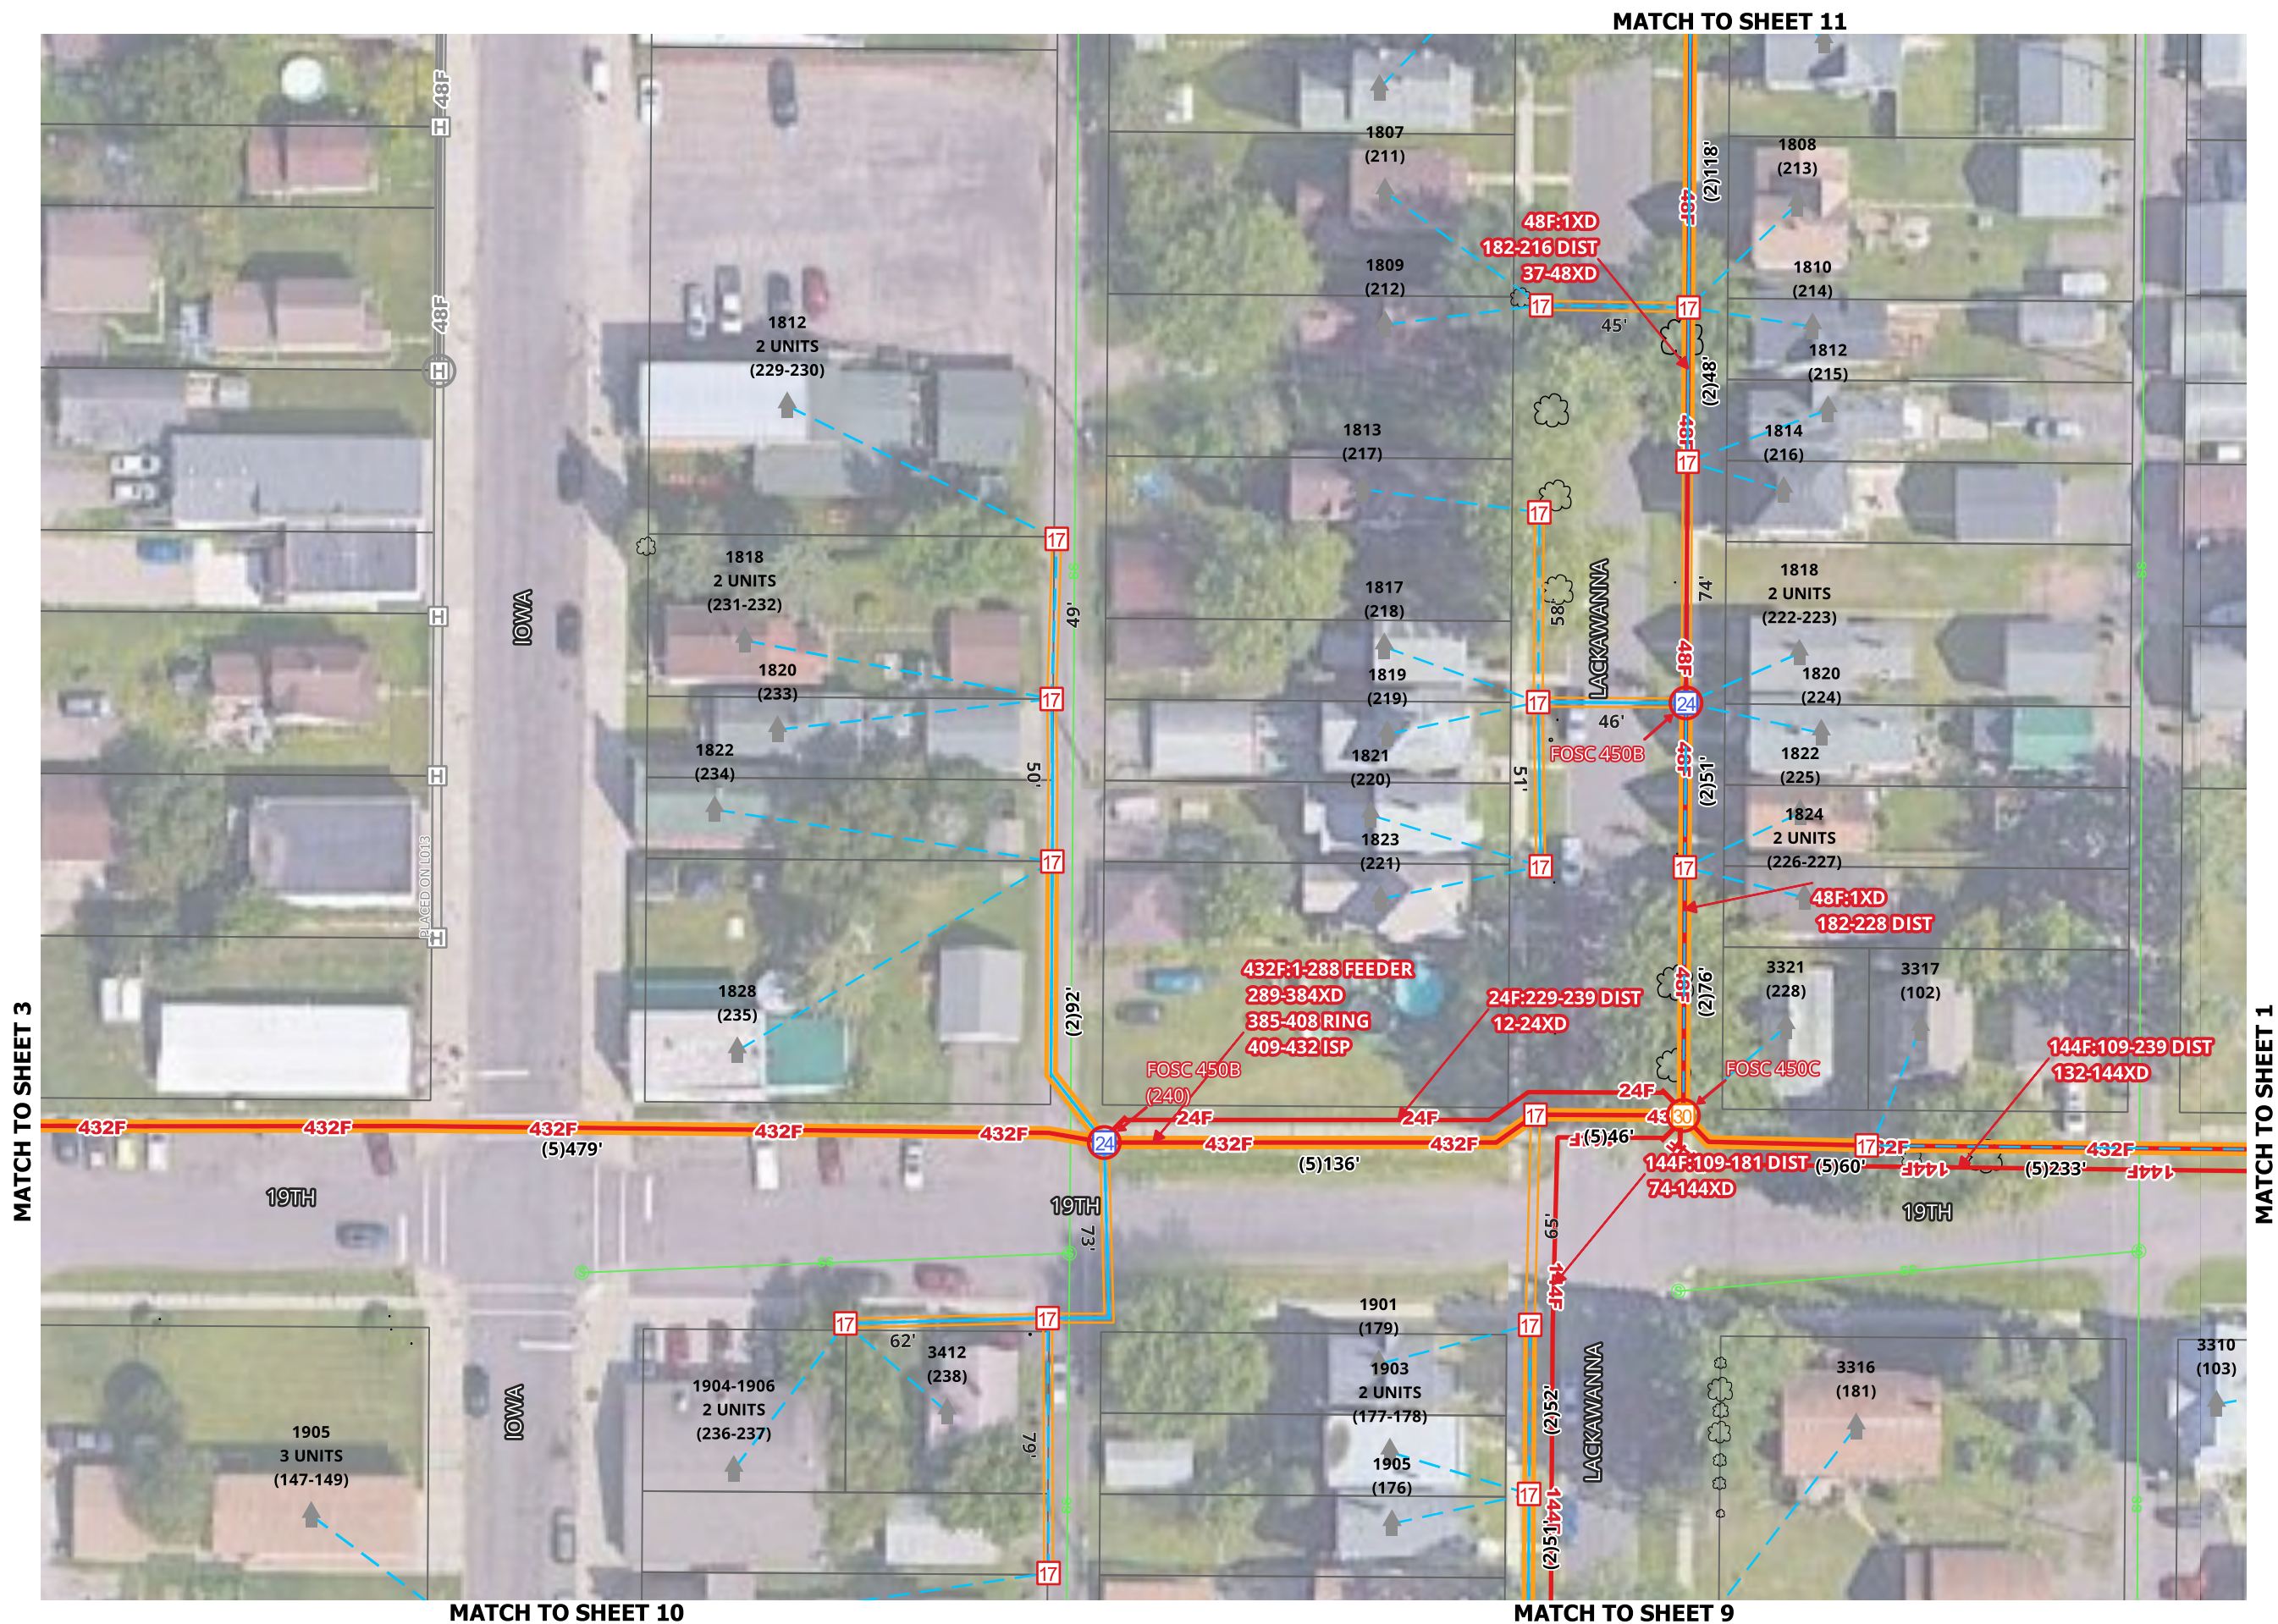


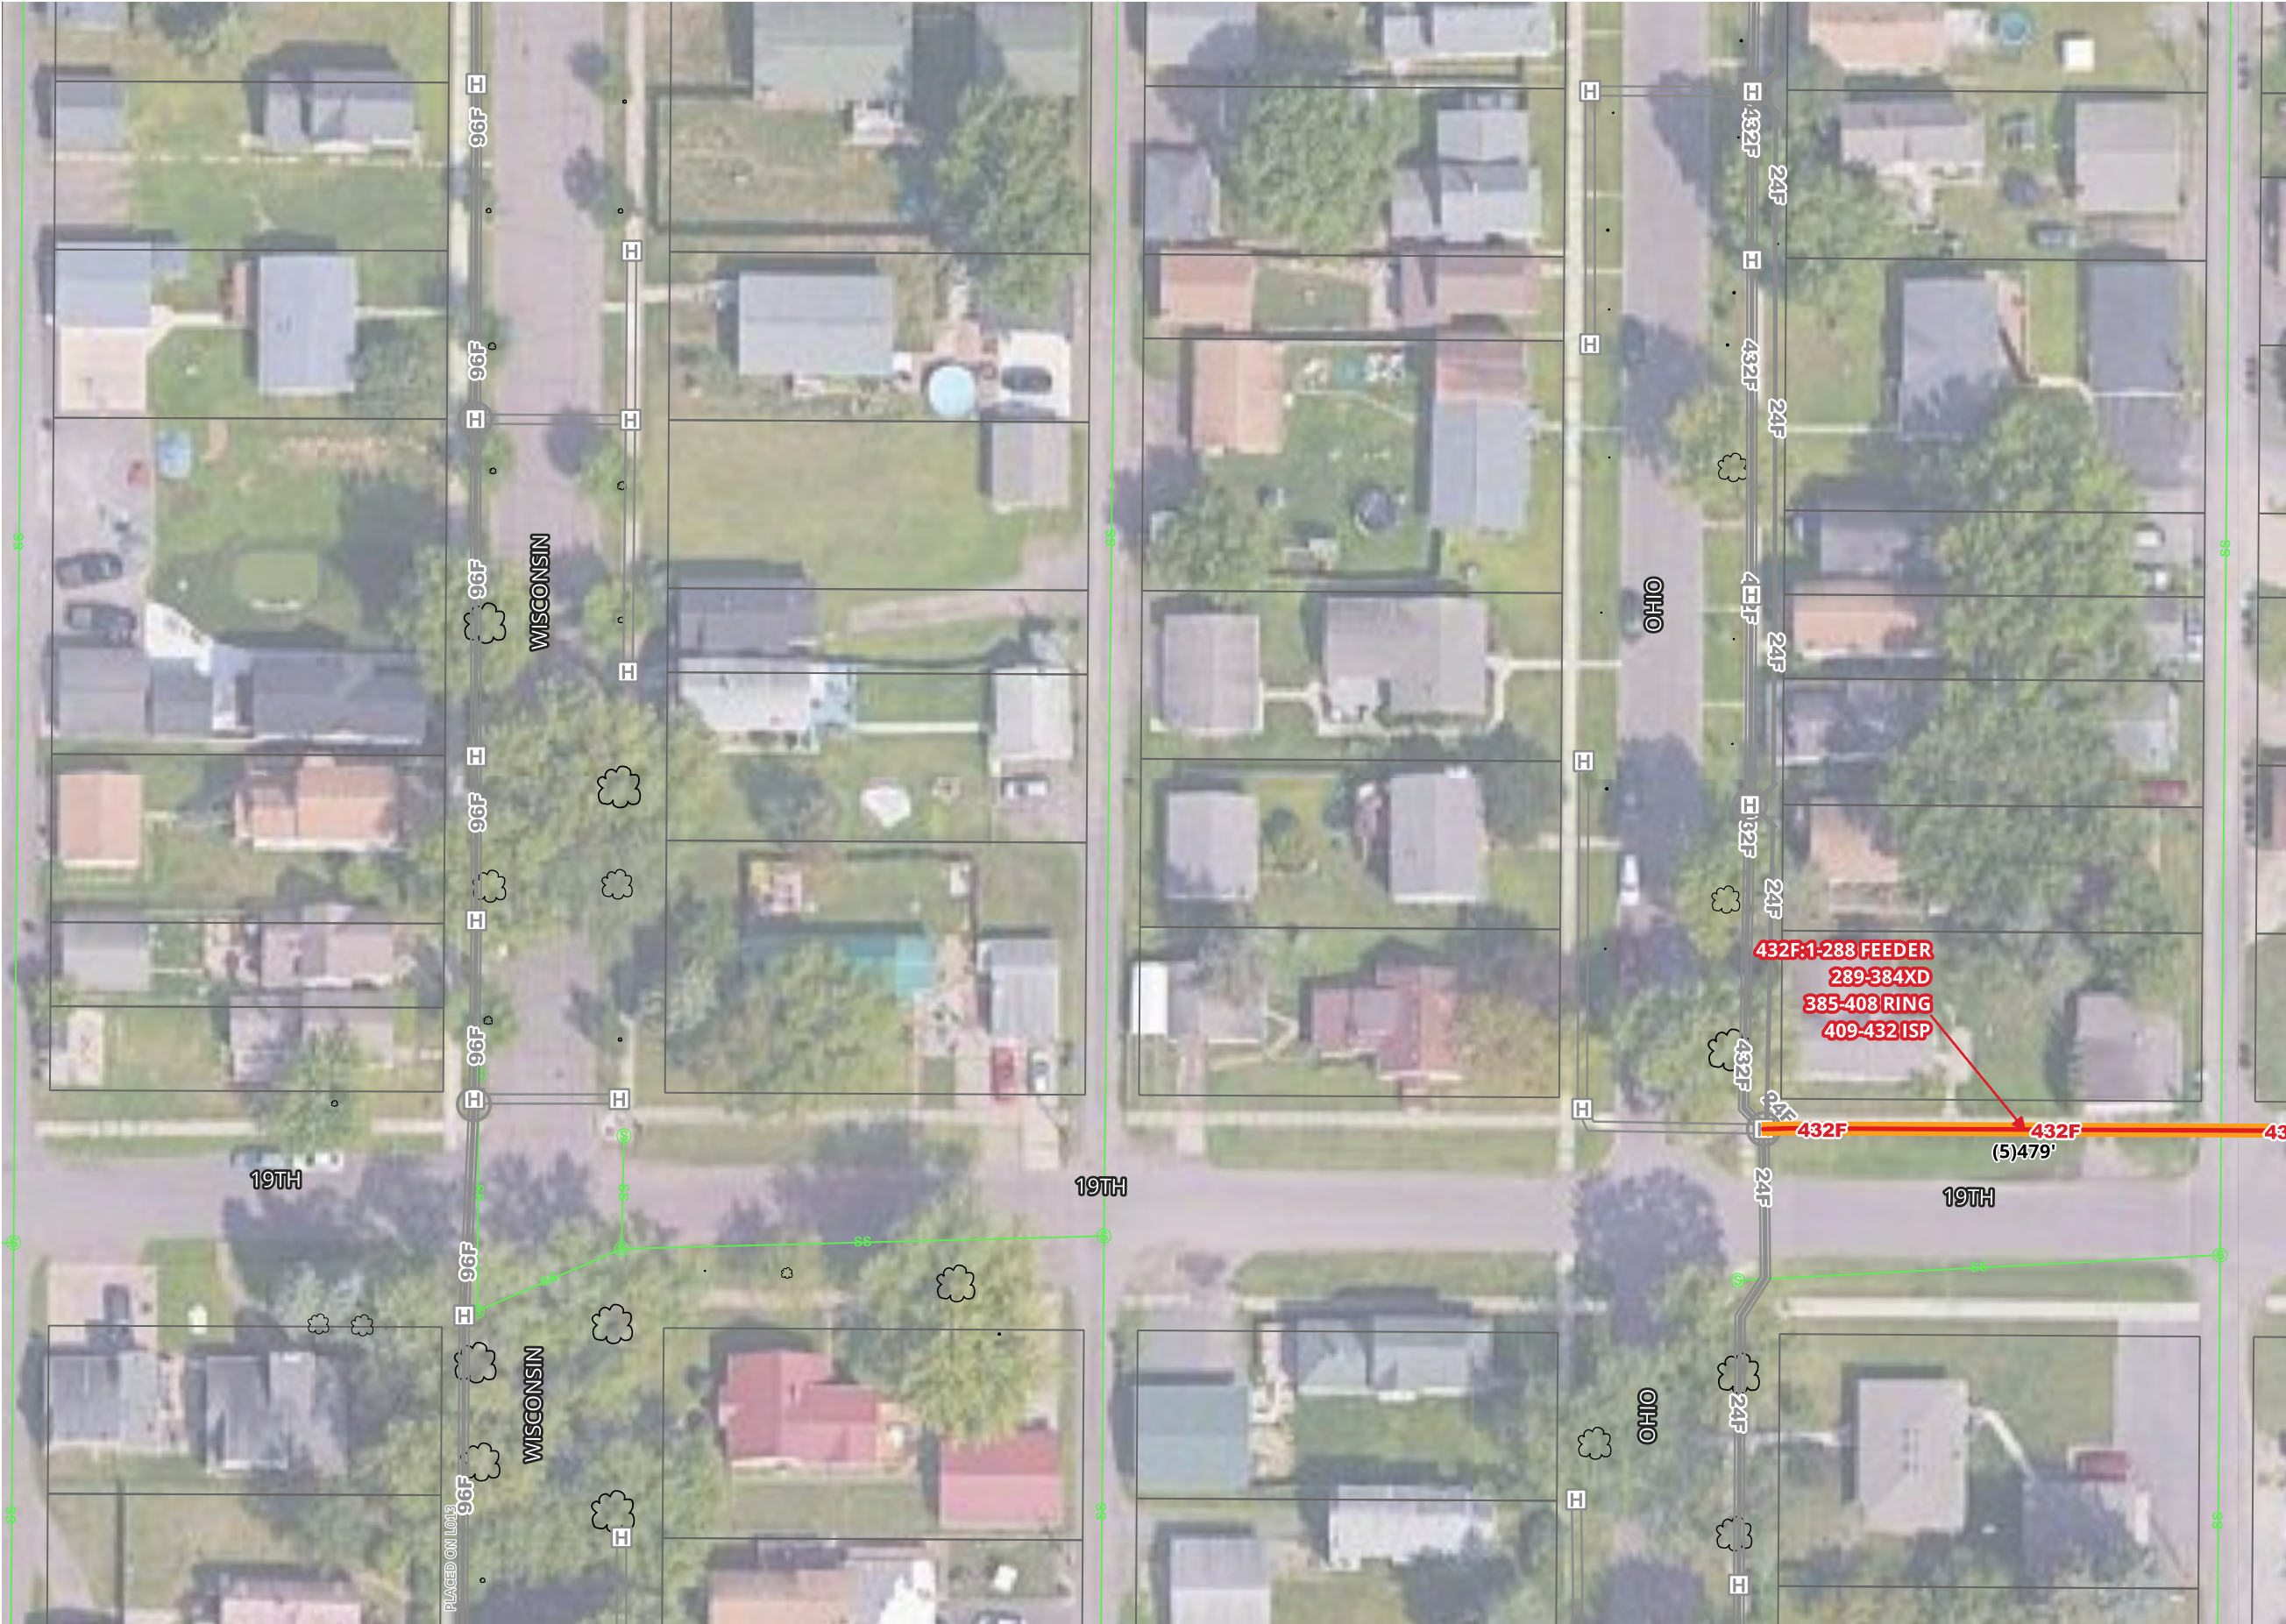

1. UTILITY AND ROW LINES ARE APPROXIMATE. CONTRACTOR SHALL DETERMINE EXACT LOCATIONS PRIOR TO CONSTRUCTION.
2. ALL UNDERGROUND CABLE SHALL BE PLACED AT A MINIMUM DEPTH OF 36" BELOW THE SURFACE UNLESS OTHERWISE NOTED.

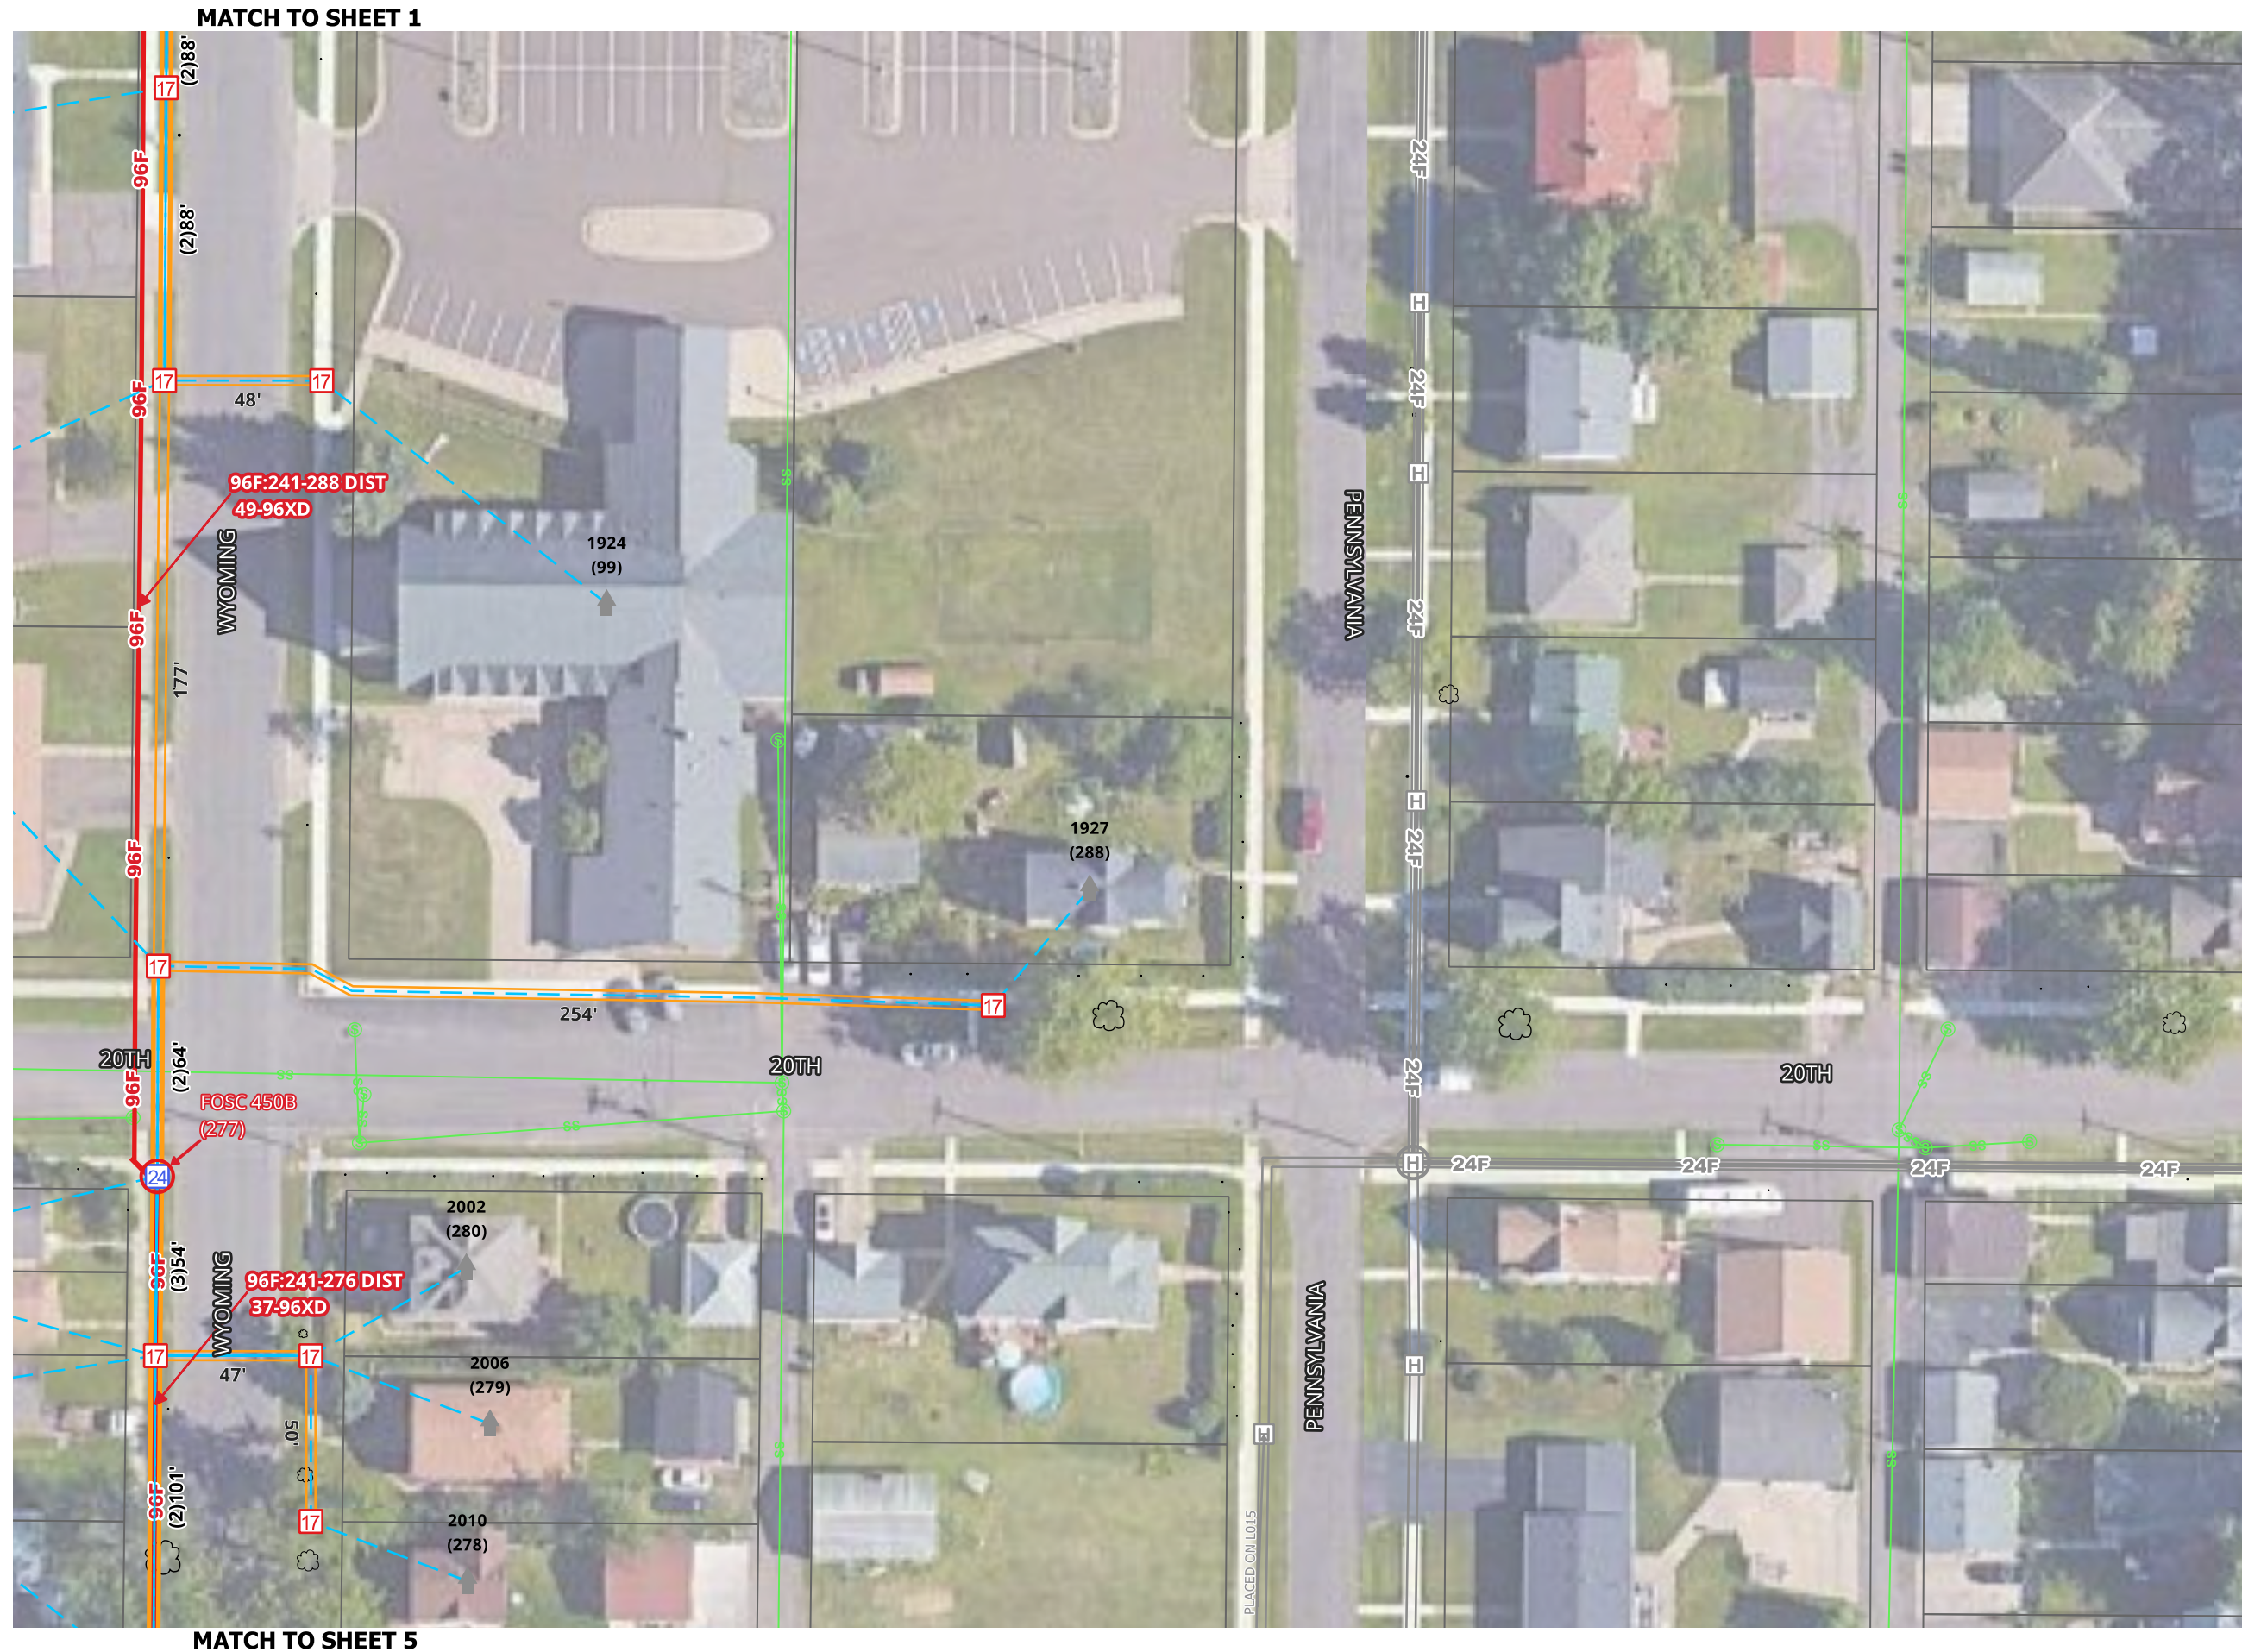

1. UTILITY AND ROW LINES ARE APPROXIMATE. CONTRACTOR SHALL DETERMINE EXACT LOCATIONS PRIOR TO CONSTRUCTION.
2. ALL UNDERGROUND CABLE SHALL BE PLACED AT A MINIMUM DEPTH OF 36" BELOW THE SURFACE UNLESS OTHERWISE NOTED.

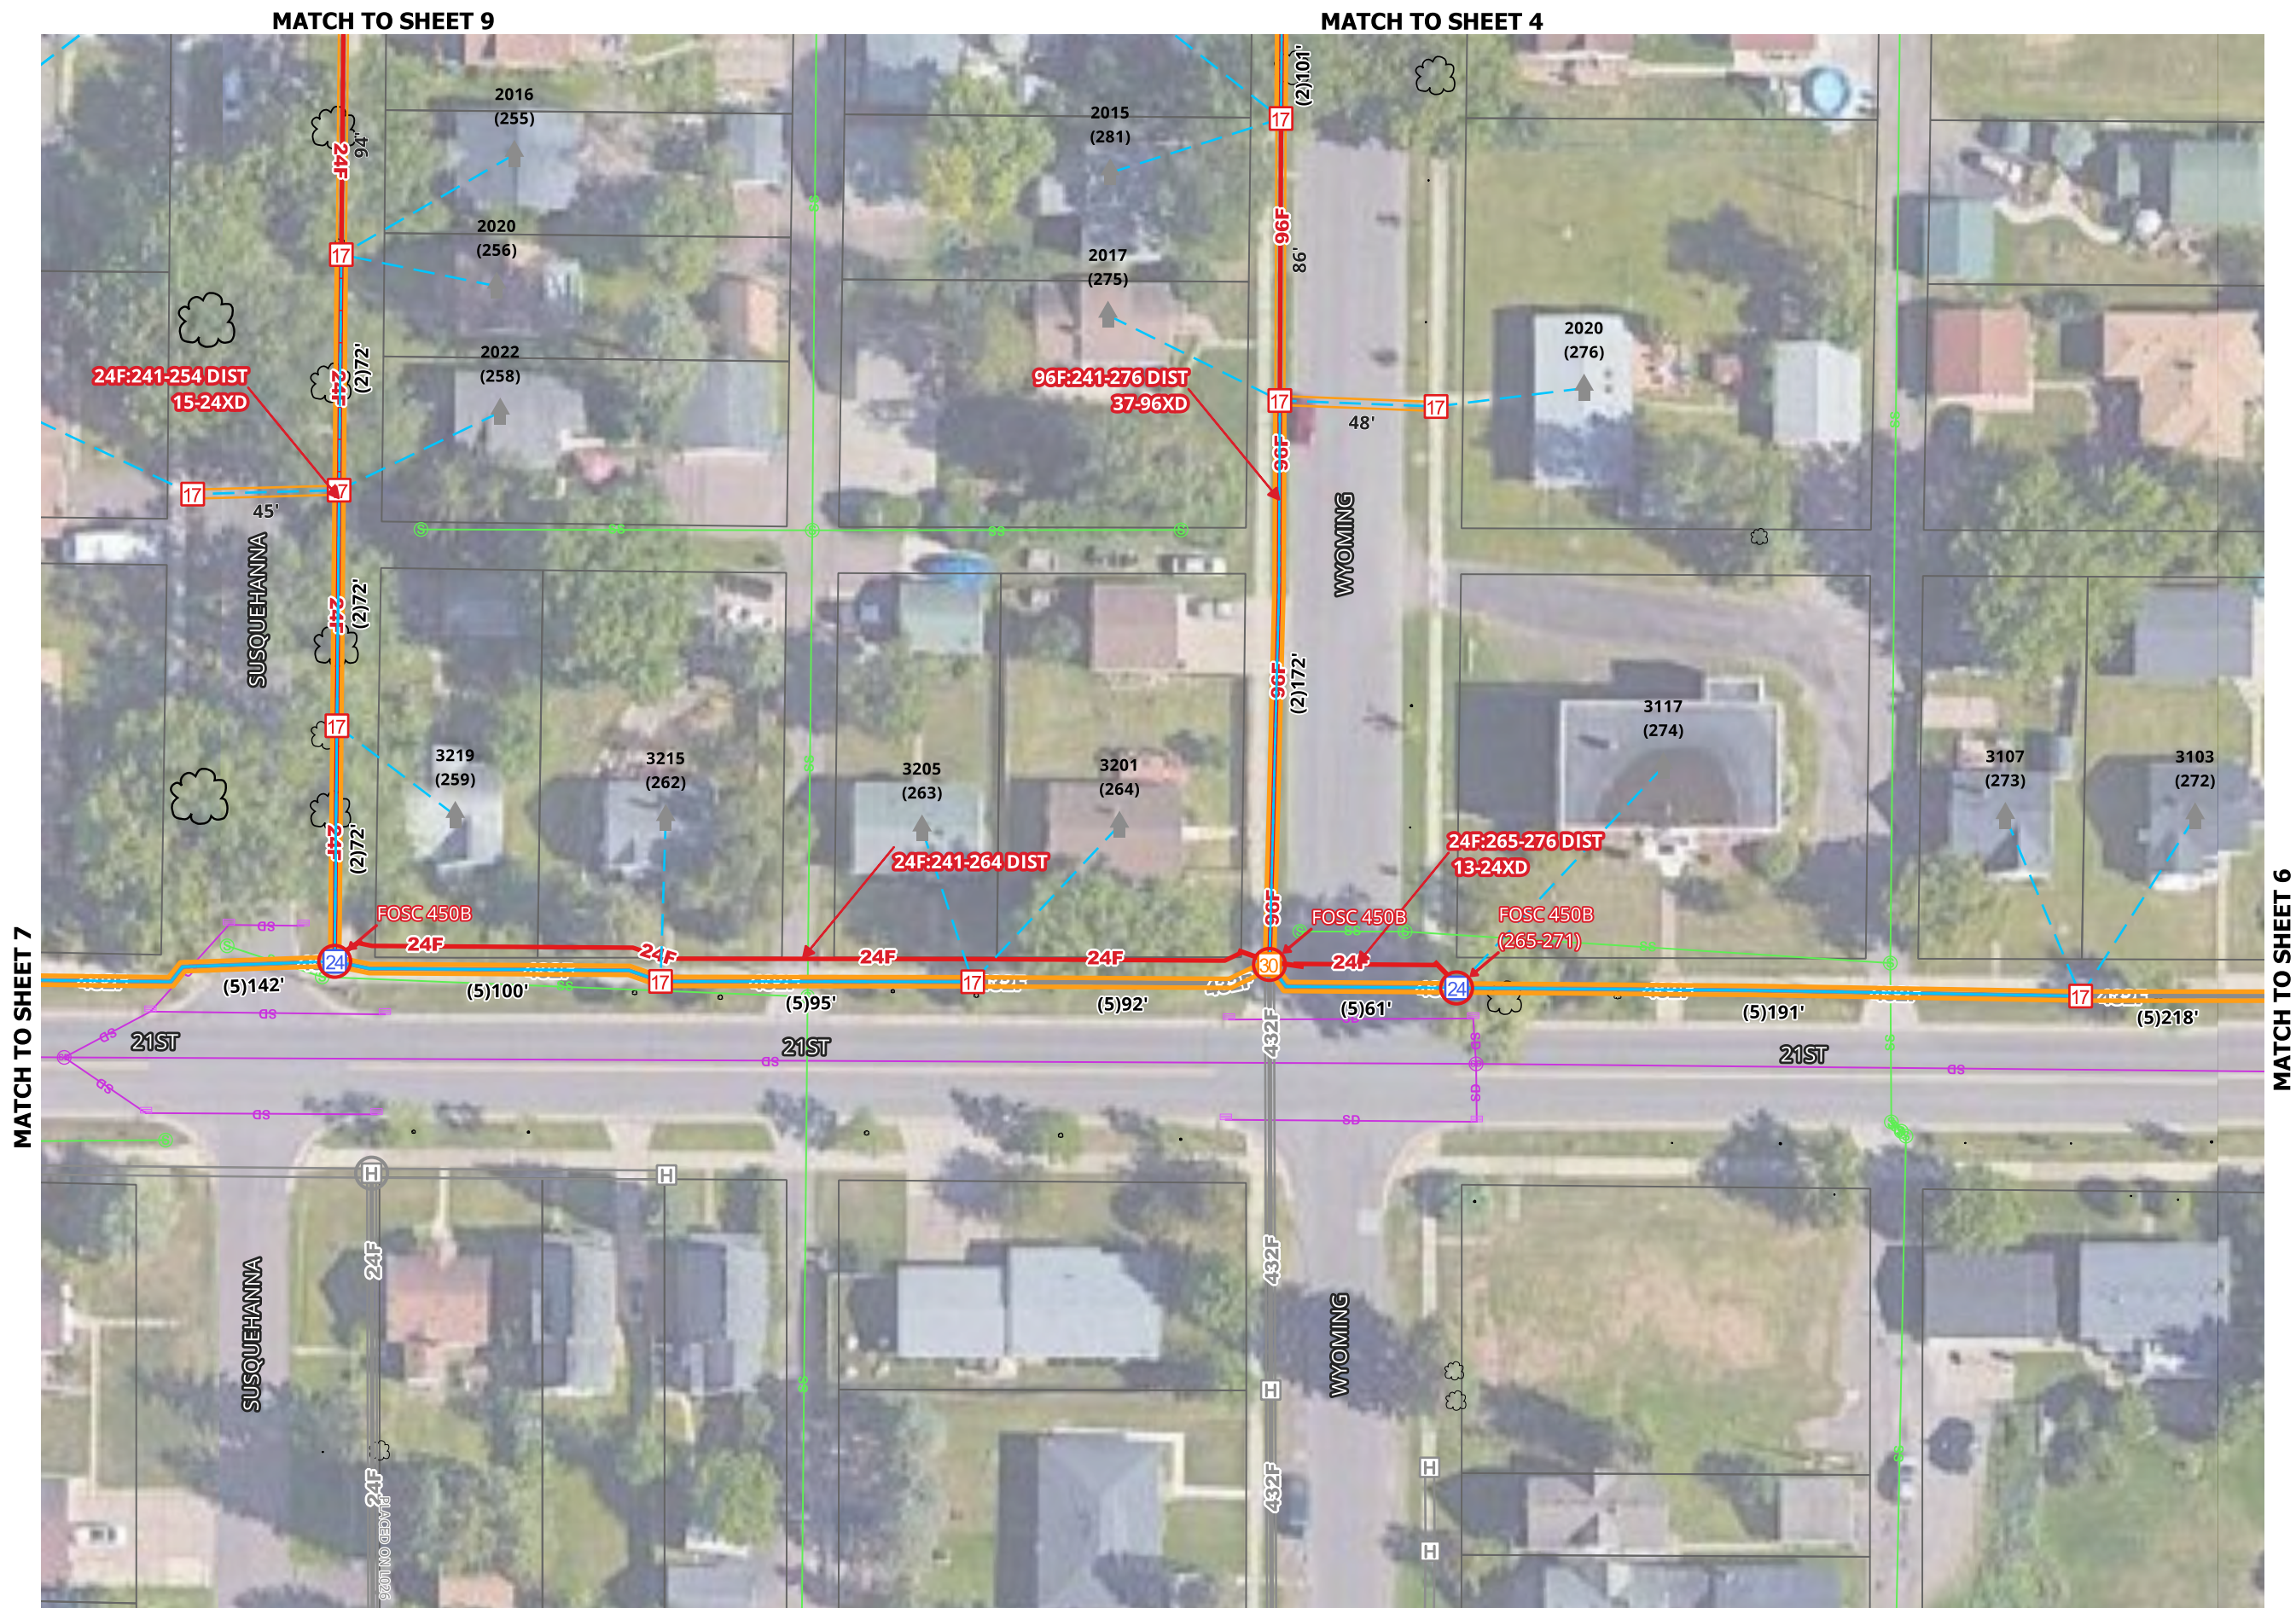

COUNTY:
DOUGLAS

TOWNSHIP:

TOWN:

RANGE:

SECTION:

MUNICIPALITY:
SUPERIOR

AS BUILT:


DATE:

WBS:

FILENAME: SUPERIOR FTTH

REV No	DATE	STATUS

SCALE 1:50

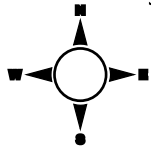



1. UTILITY AND ROW LINES ARE APPROXIMATE. CONTRACTOR SHALL DETERMINE EXACT LOCATIONS PRIOR TO CONSTRUCTION.

2. ALL UNDERGROUND CABLE SHALL BE PLACED AT A MINIMUM DEPTH OF 36" BELOW THE SURFACE UNLESS OTHERWISE NOTED.


MATCH TO SHEET 5




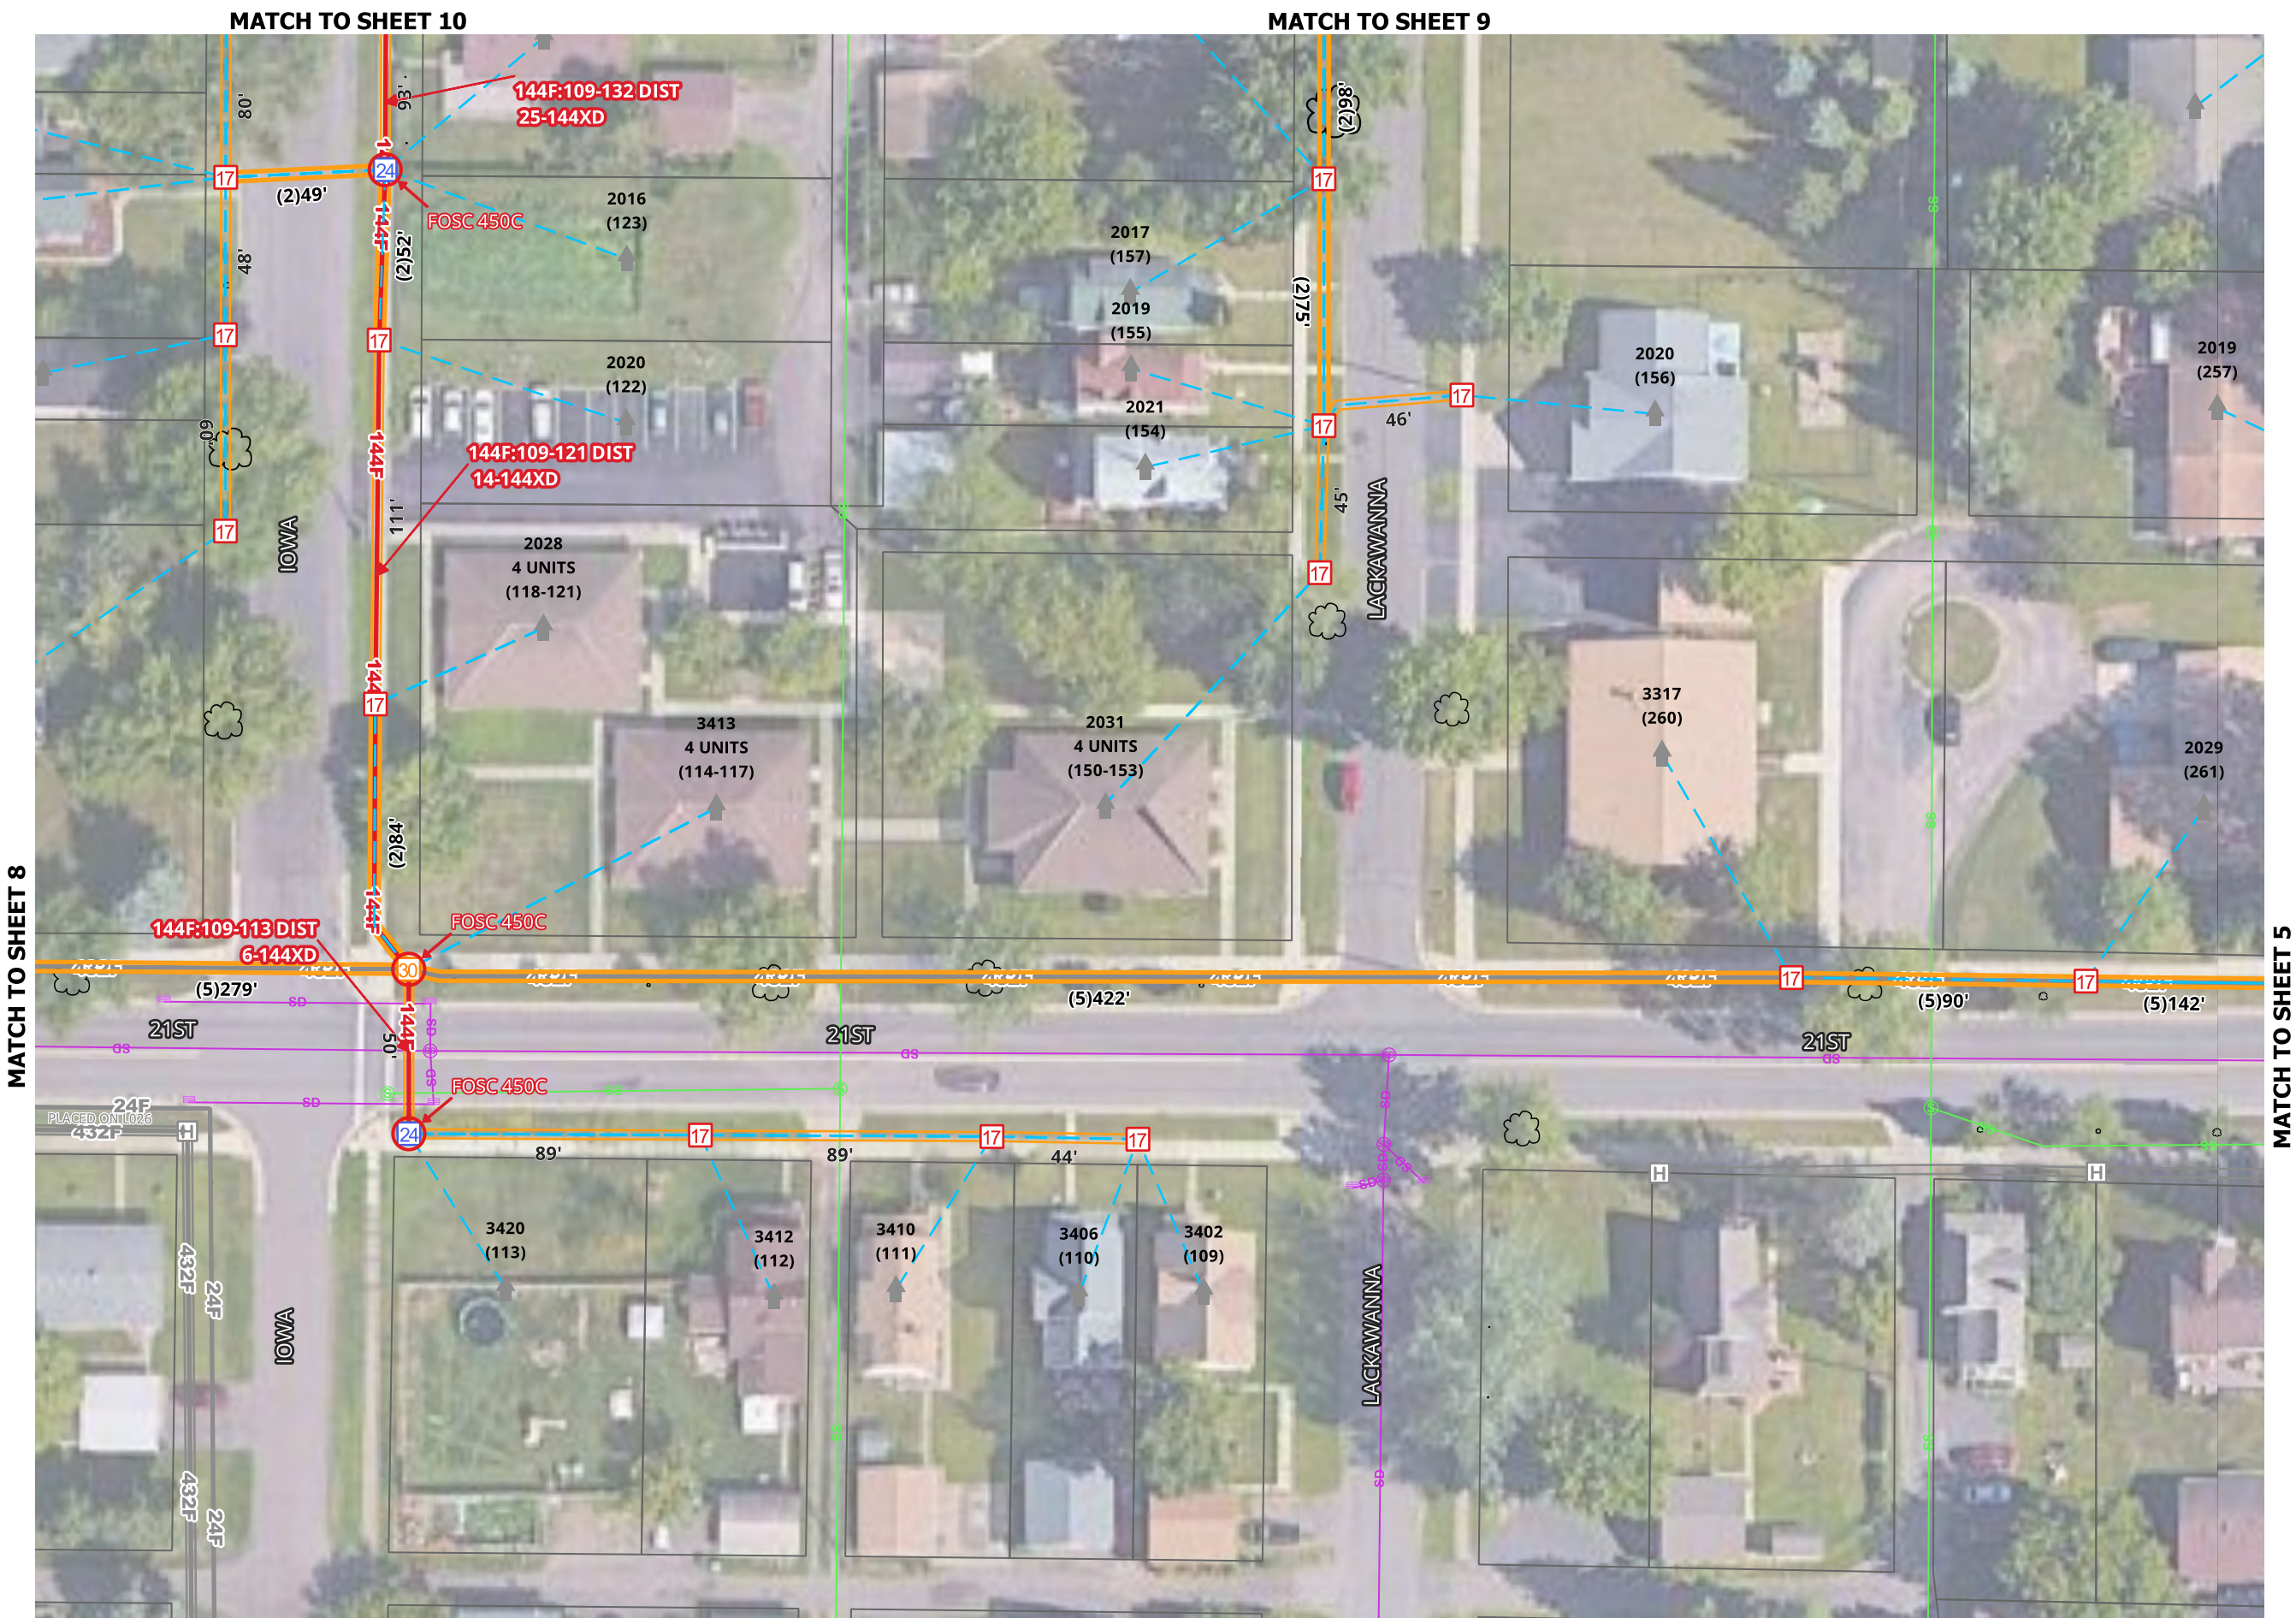

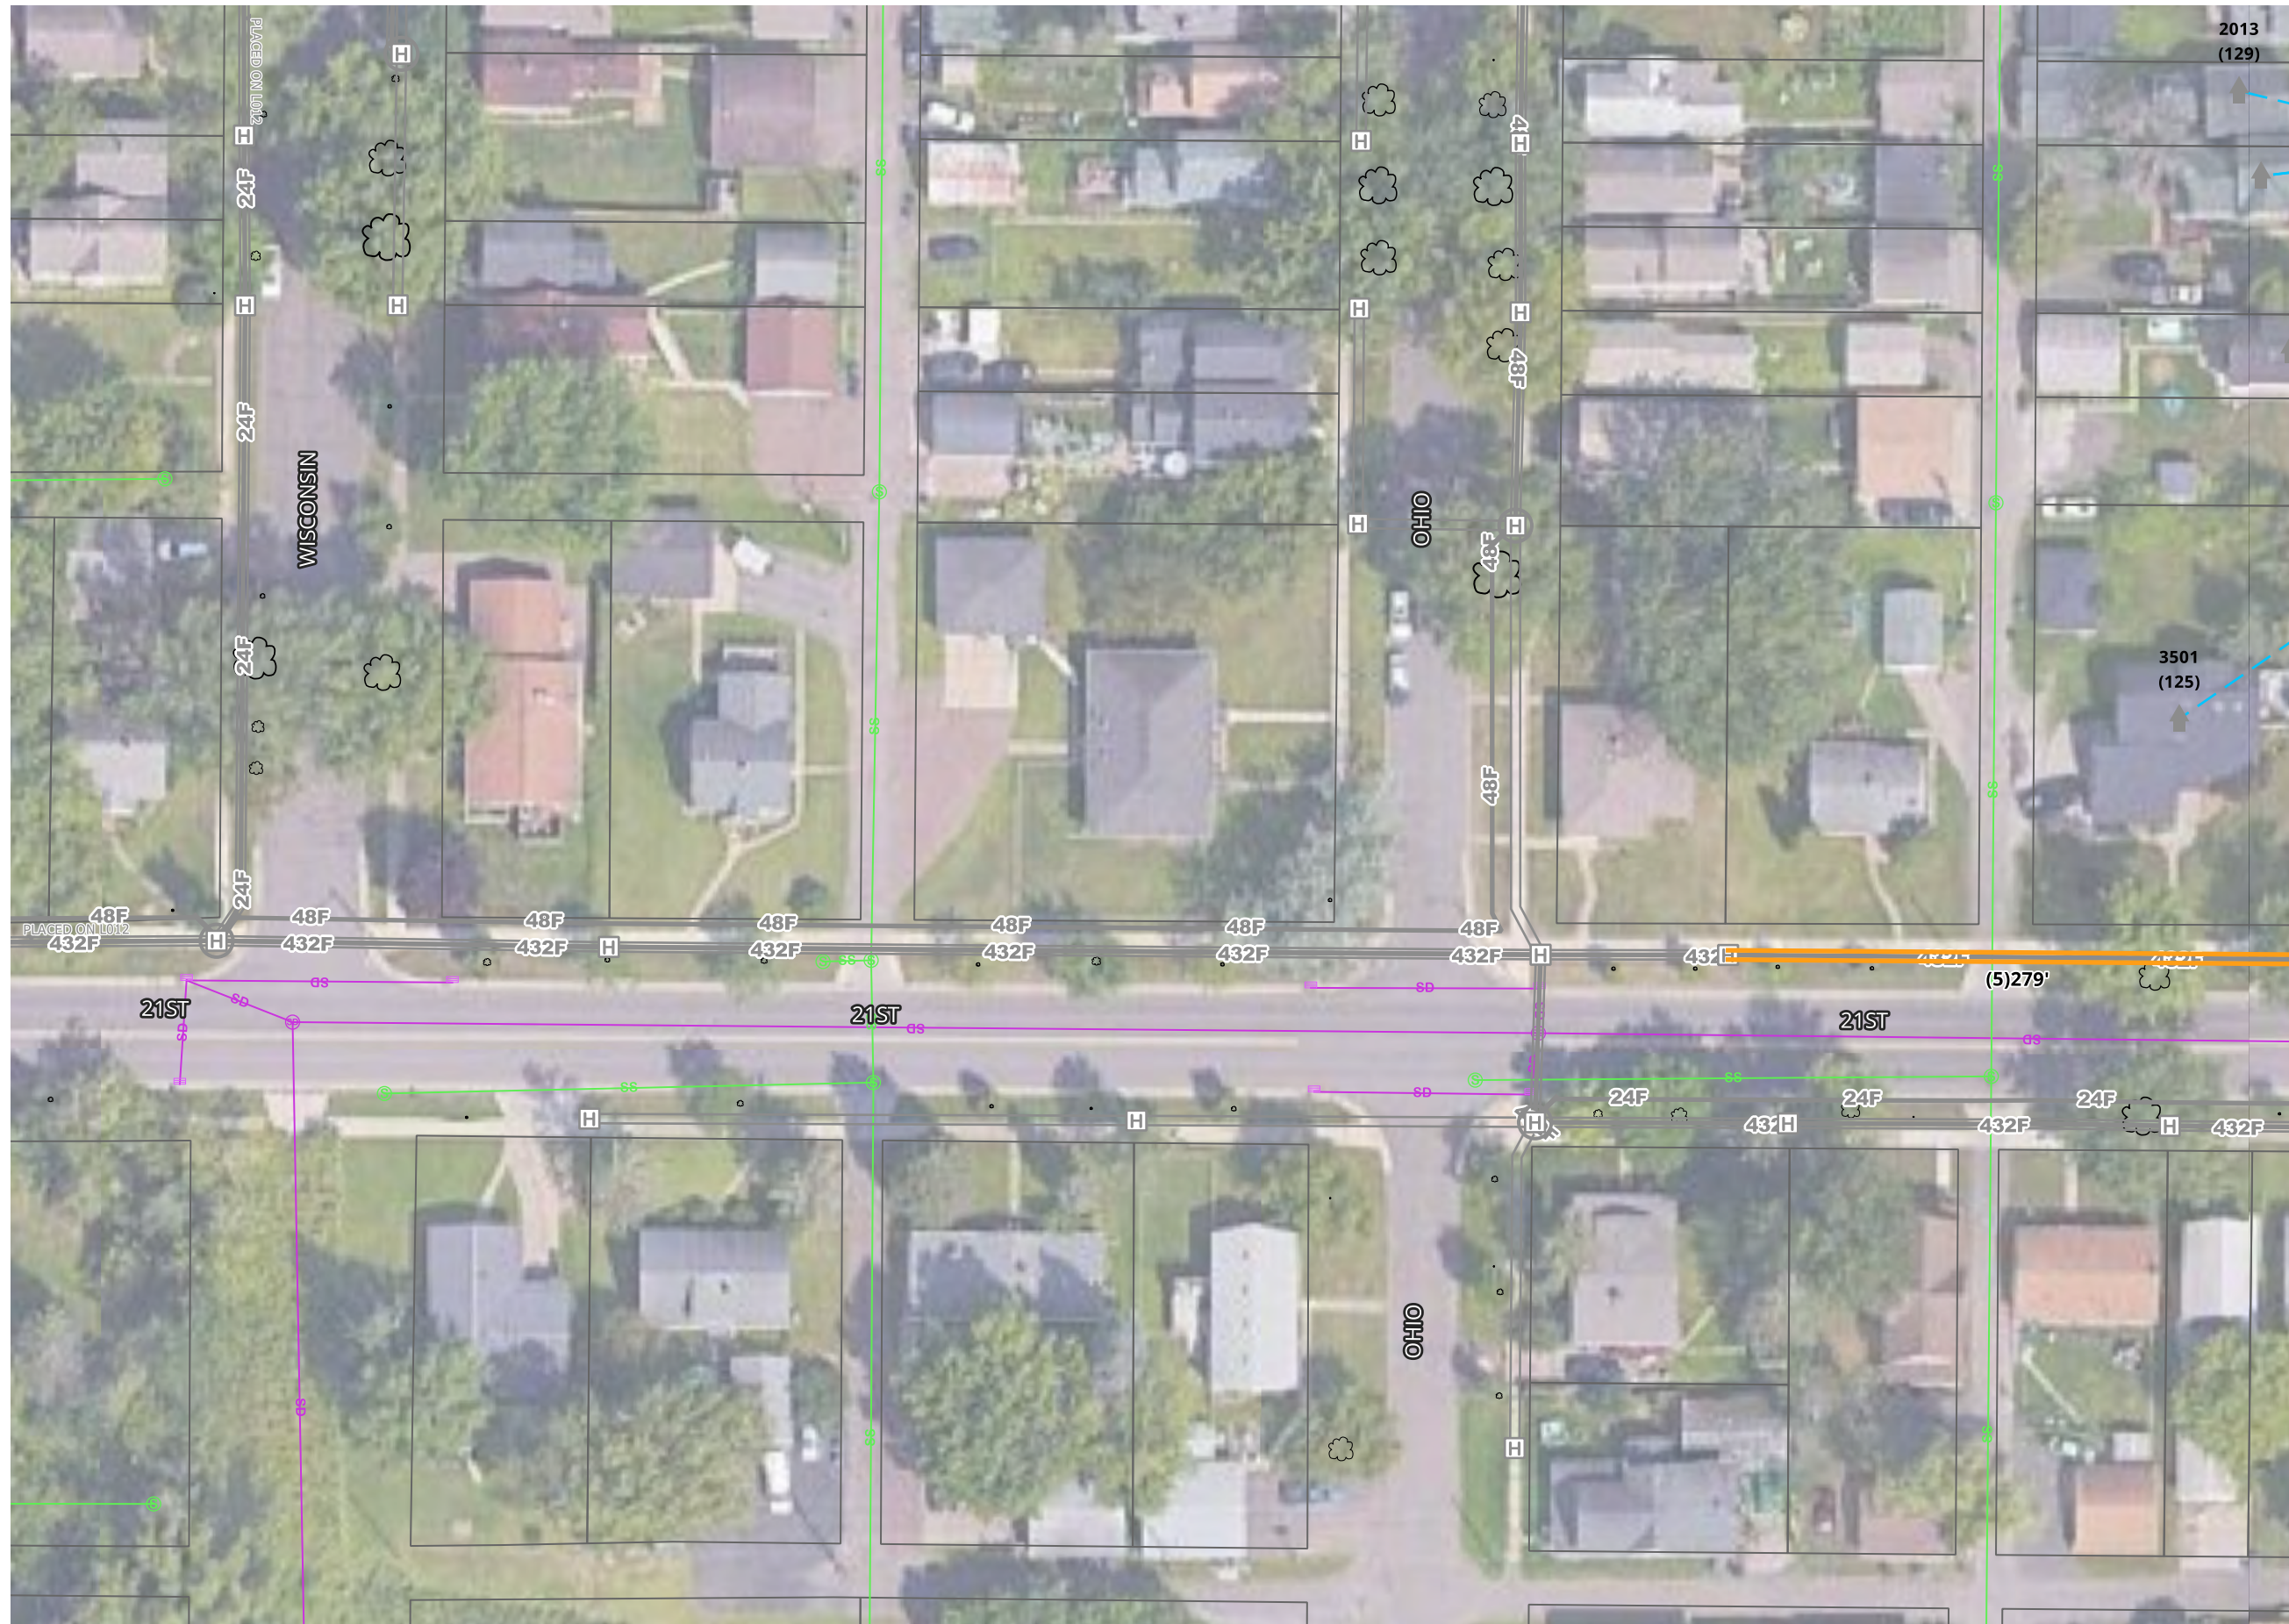

1. UTILITY AND ROW LINES ARE APPROXIMATE. CONTRACTOR SHALL DETERMINE EXACT LOCATIONS PRIOR TO CONSTRUCTION.
2. ALL UNDERGROUND CABLE SHALL BE PLACED AT A MINIMUM DEPTH OF 36" BELOW THE SURFACE UNLESS OTHERWISE NOTED.

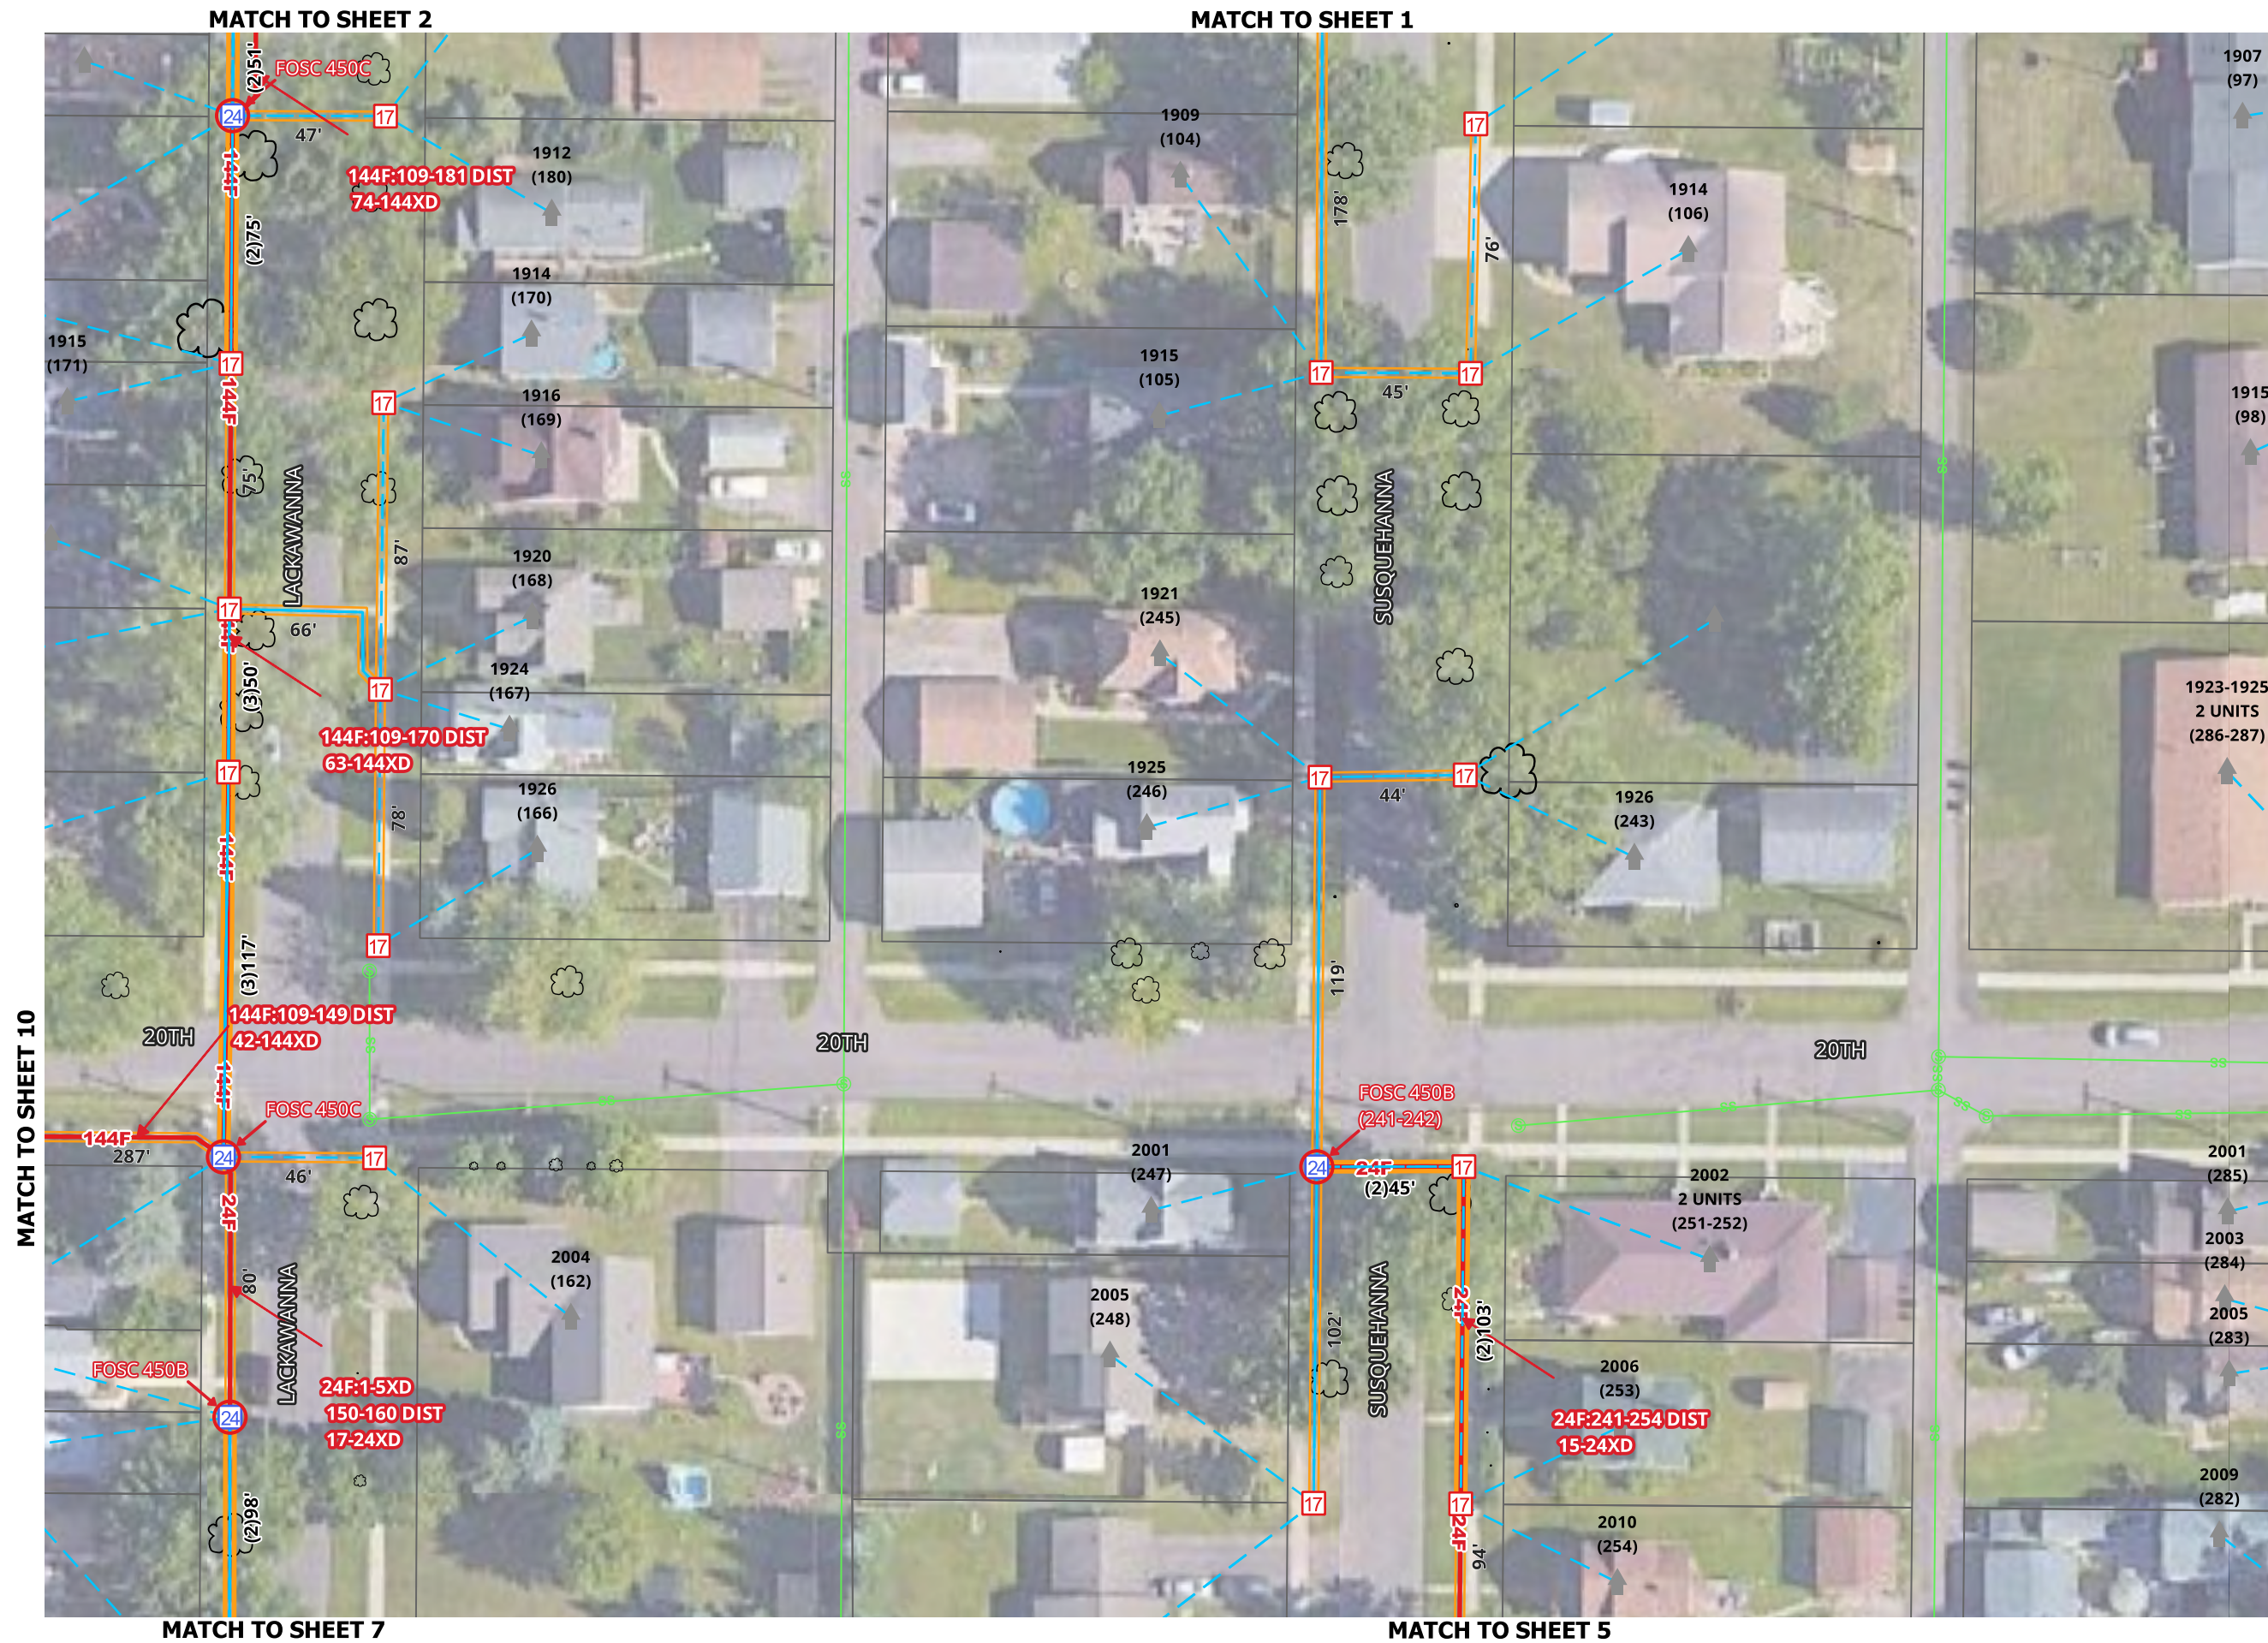


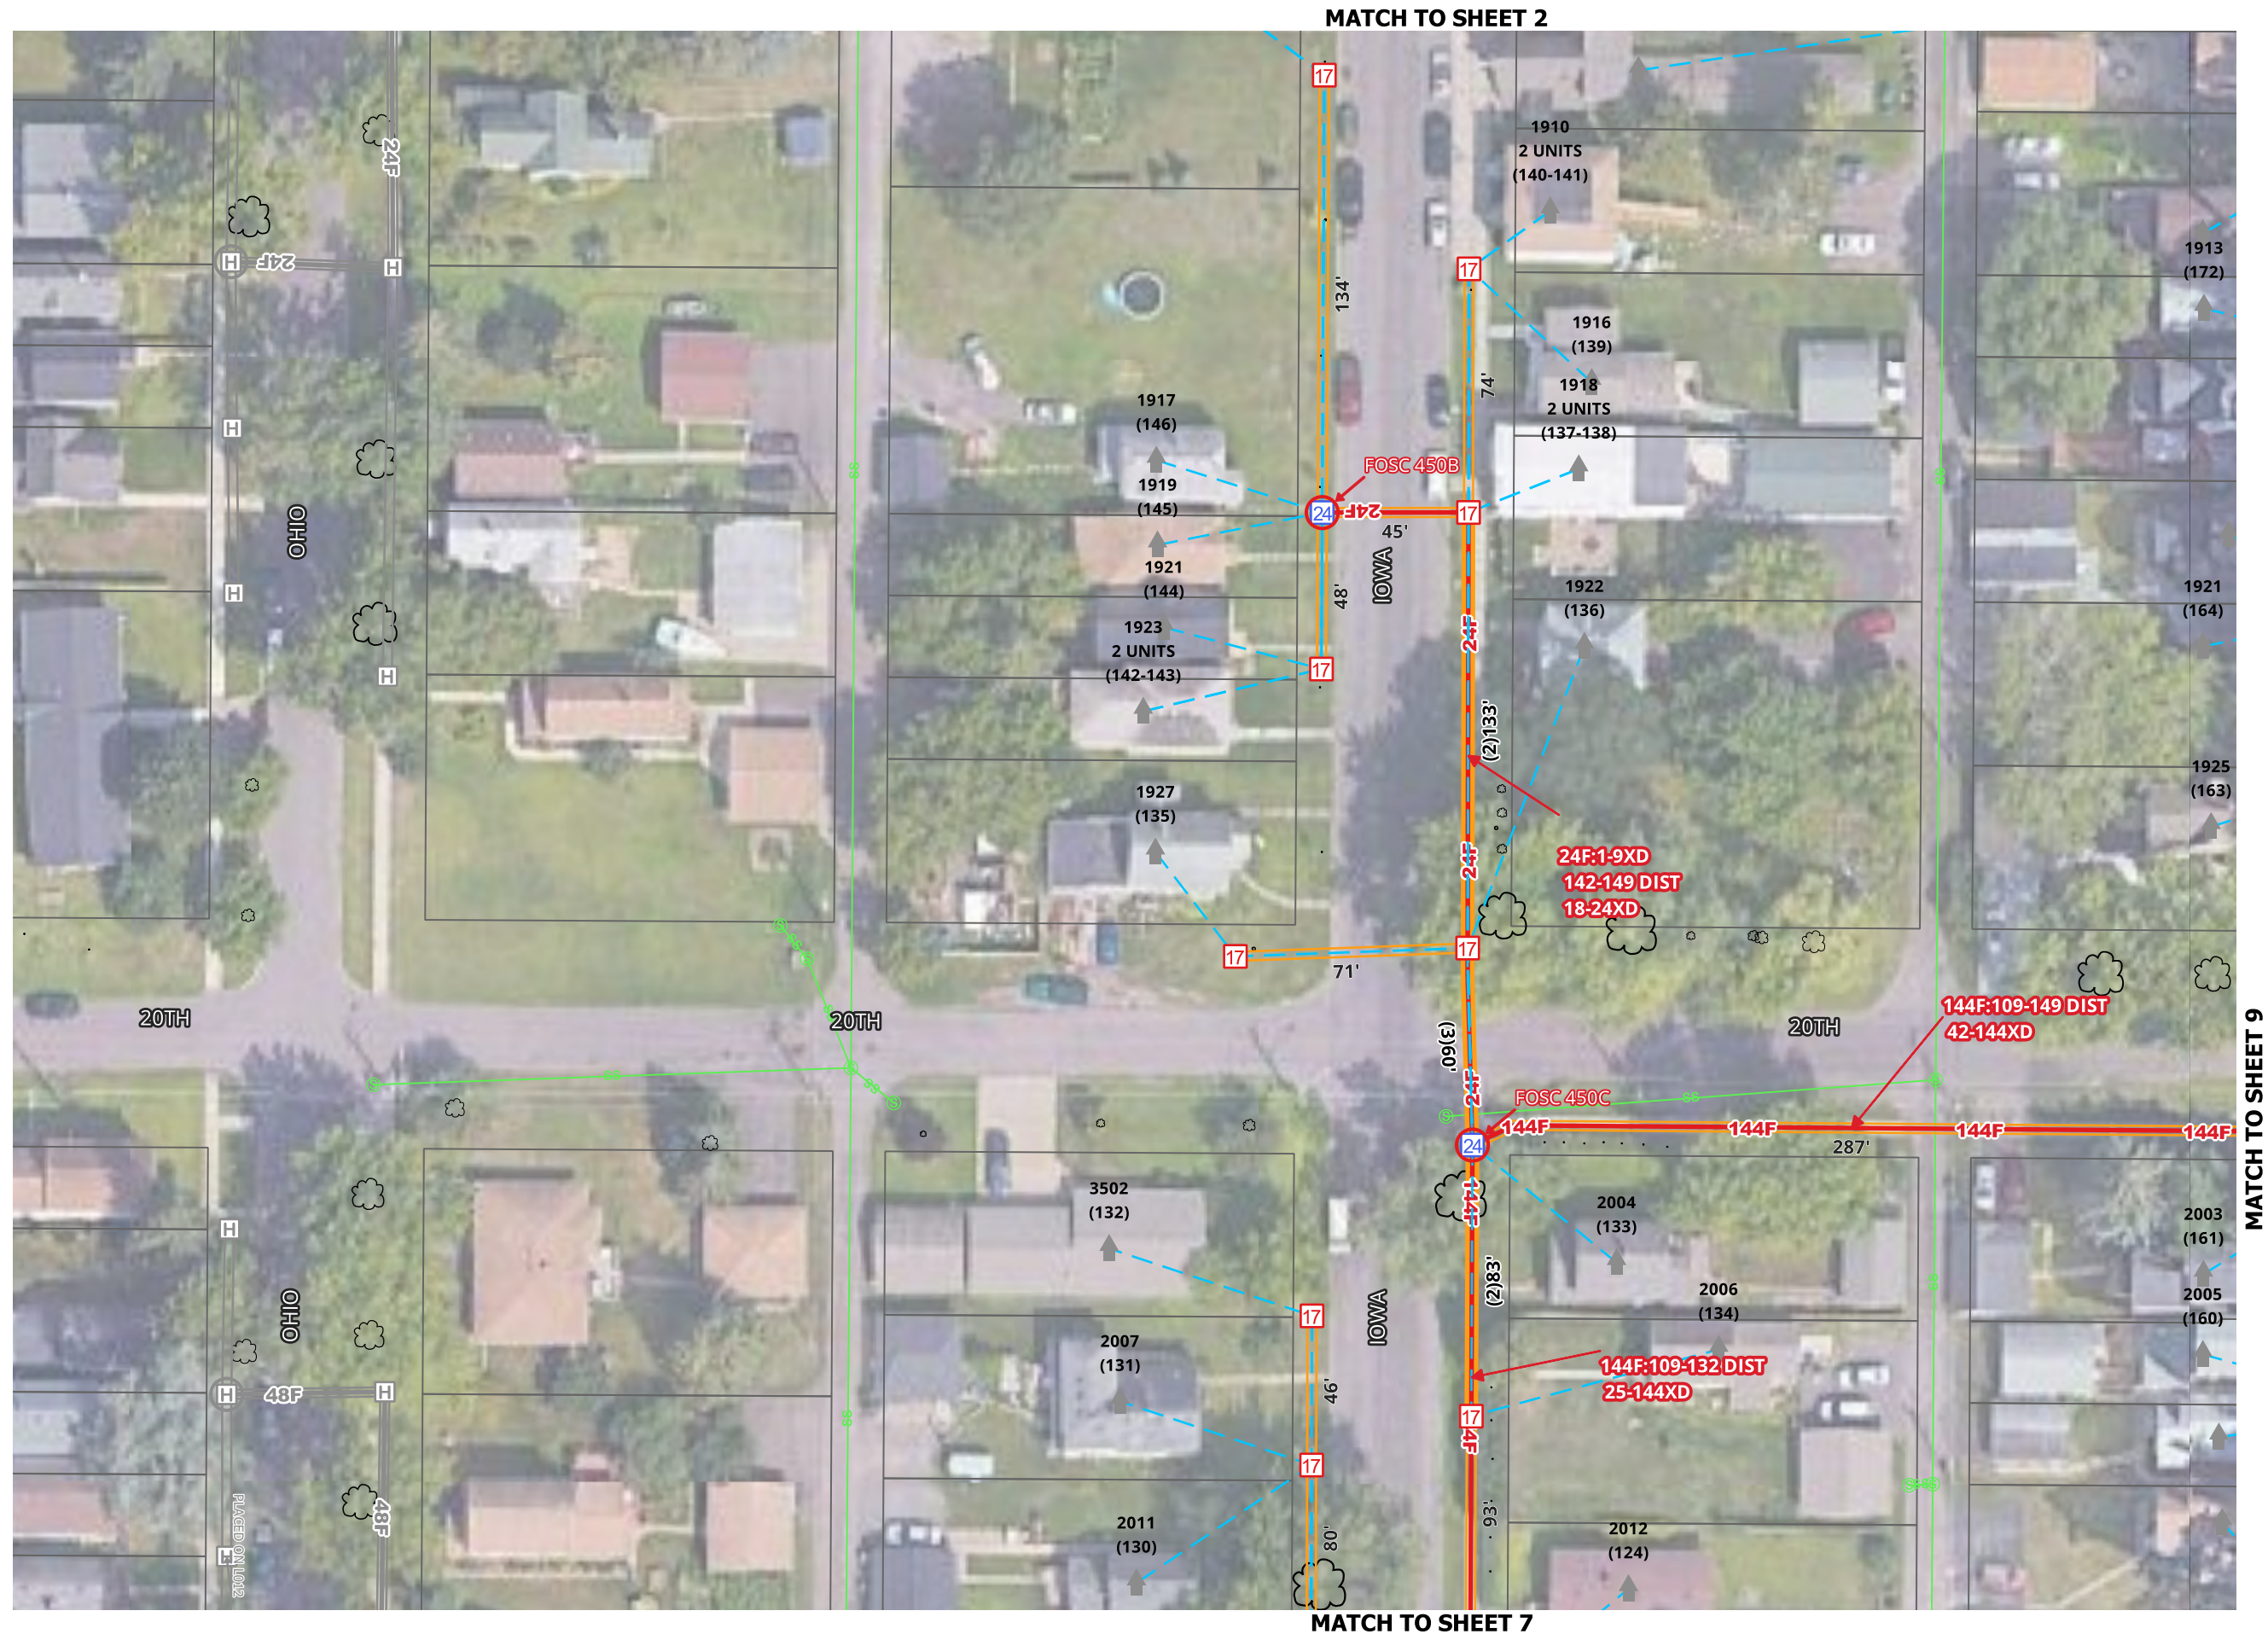

[illegible]


1. UTILITY AND ROW LINES ARE APPROXIMATE. CONTRACTOR SHALL DETERMINE EXACT LOCATIONS PRIOR TO CONSTRUCTION.

2. ALL UNDERGROUND CABLE SHALL BE PLACED AT A MINIMUM DEPTH OF 36" BELOW THE SURFACE UNLESS OTHERWISE NOTED.

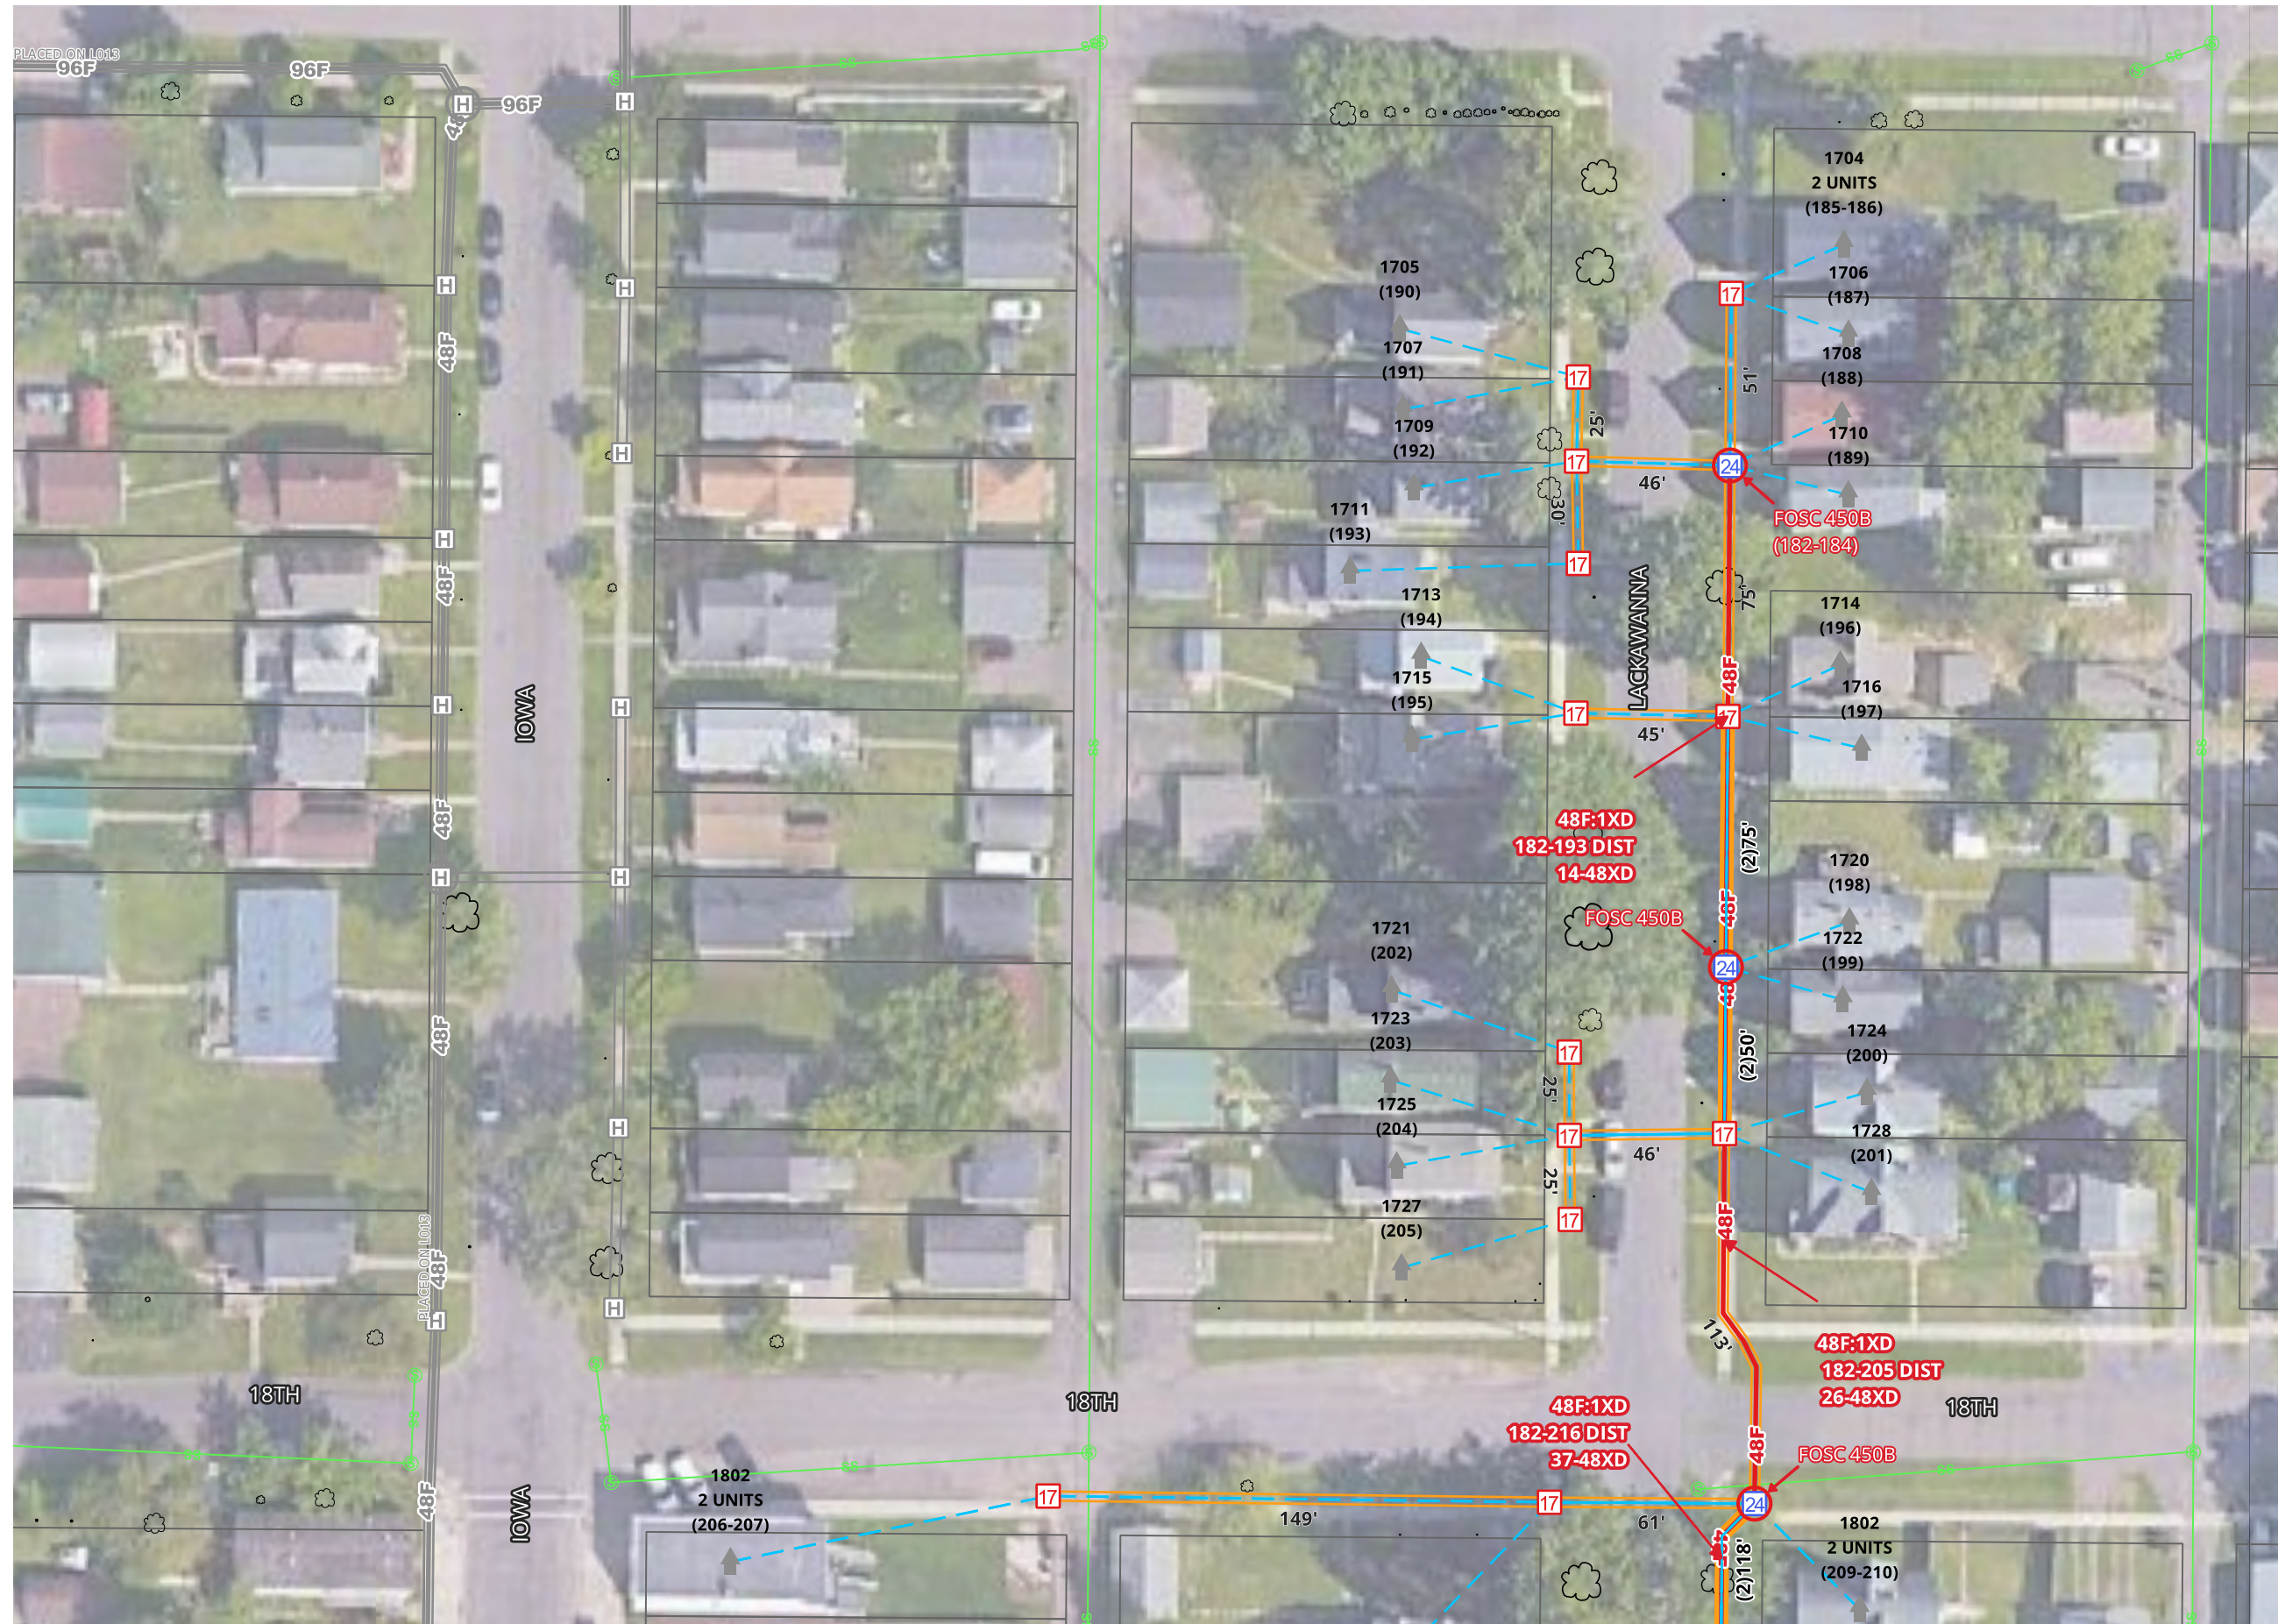

MATCH TO SHEET 2


1. UTILITY AND ROW LINES ARE APPROXIMATE. CONTRACTOR SHALL DETERMINE EXACT LOCATIONS PRIOR TO CONSTRUCTION.
2. ALL UNDERGROUND CABLE SHALL BE PLACED AT A MINIMUM DEPTH OF 36" BELOW THE SURFACE UNLESS OTHERWISE NOTED.

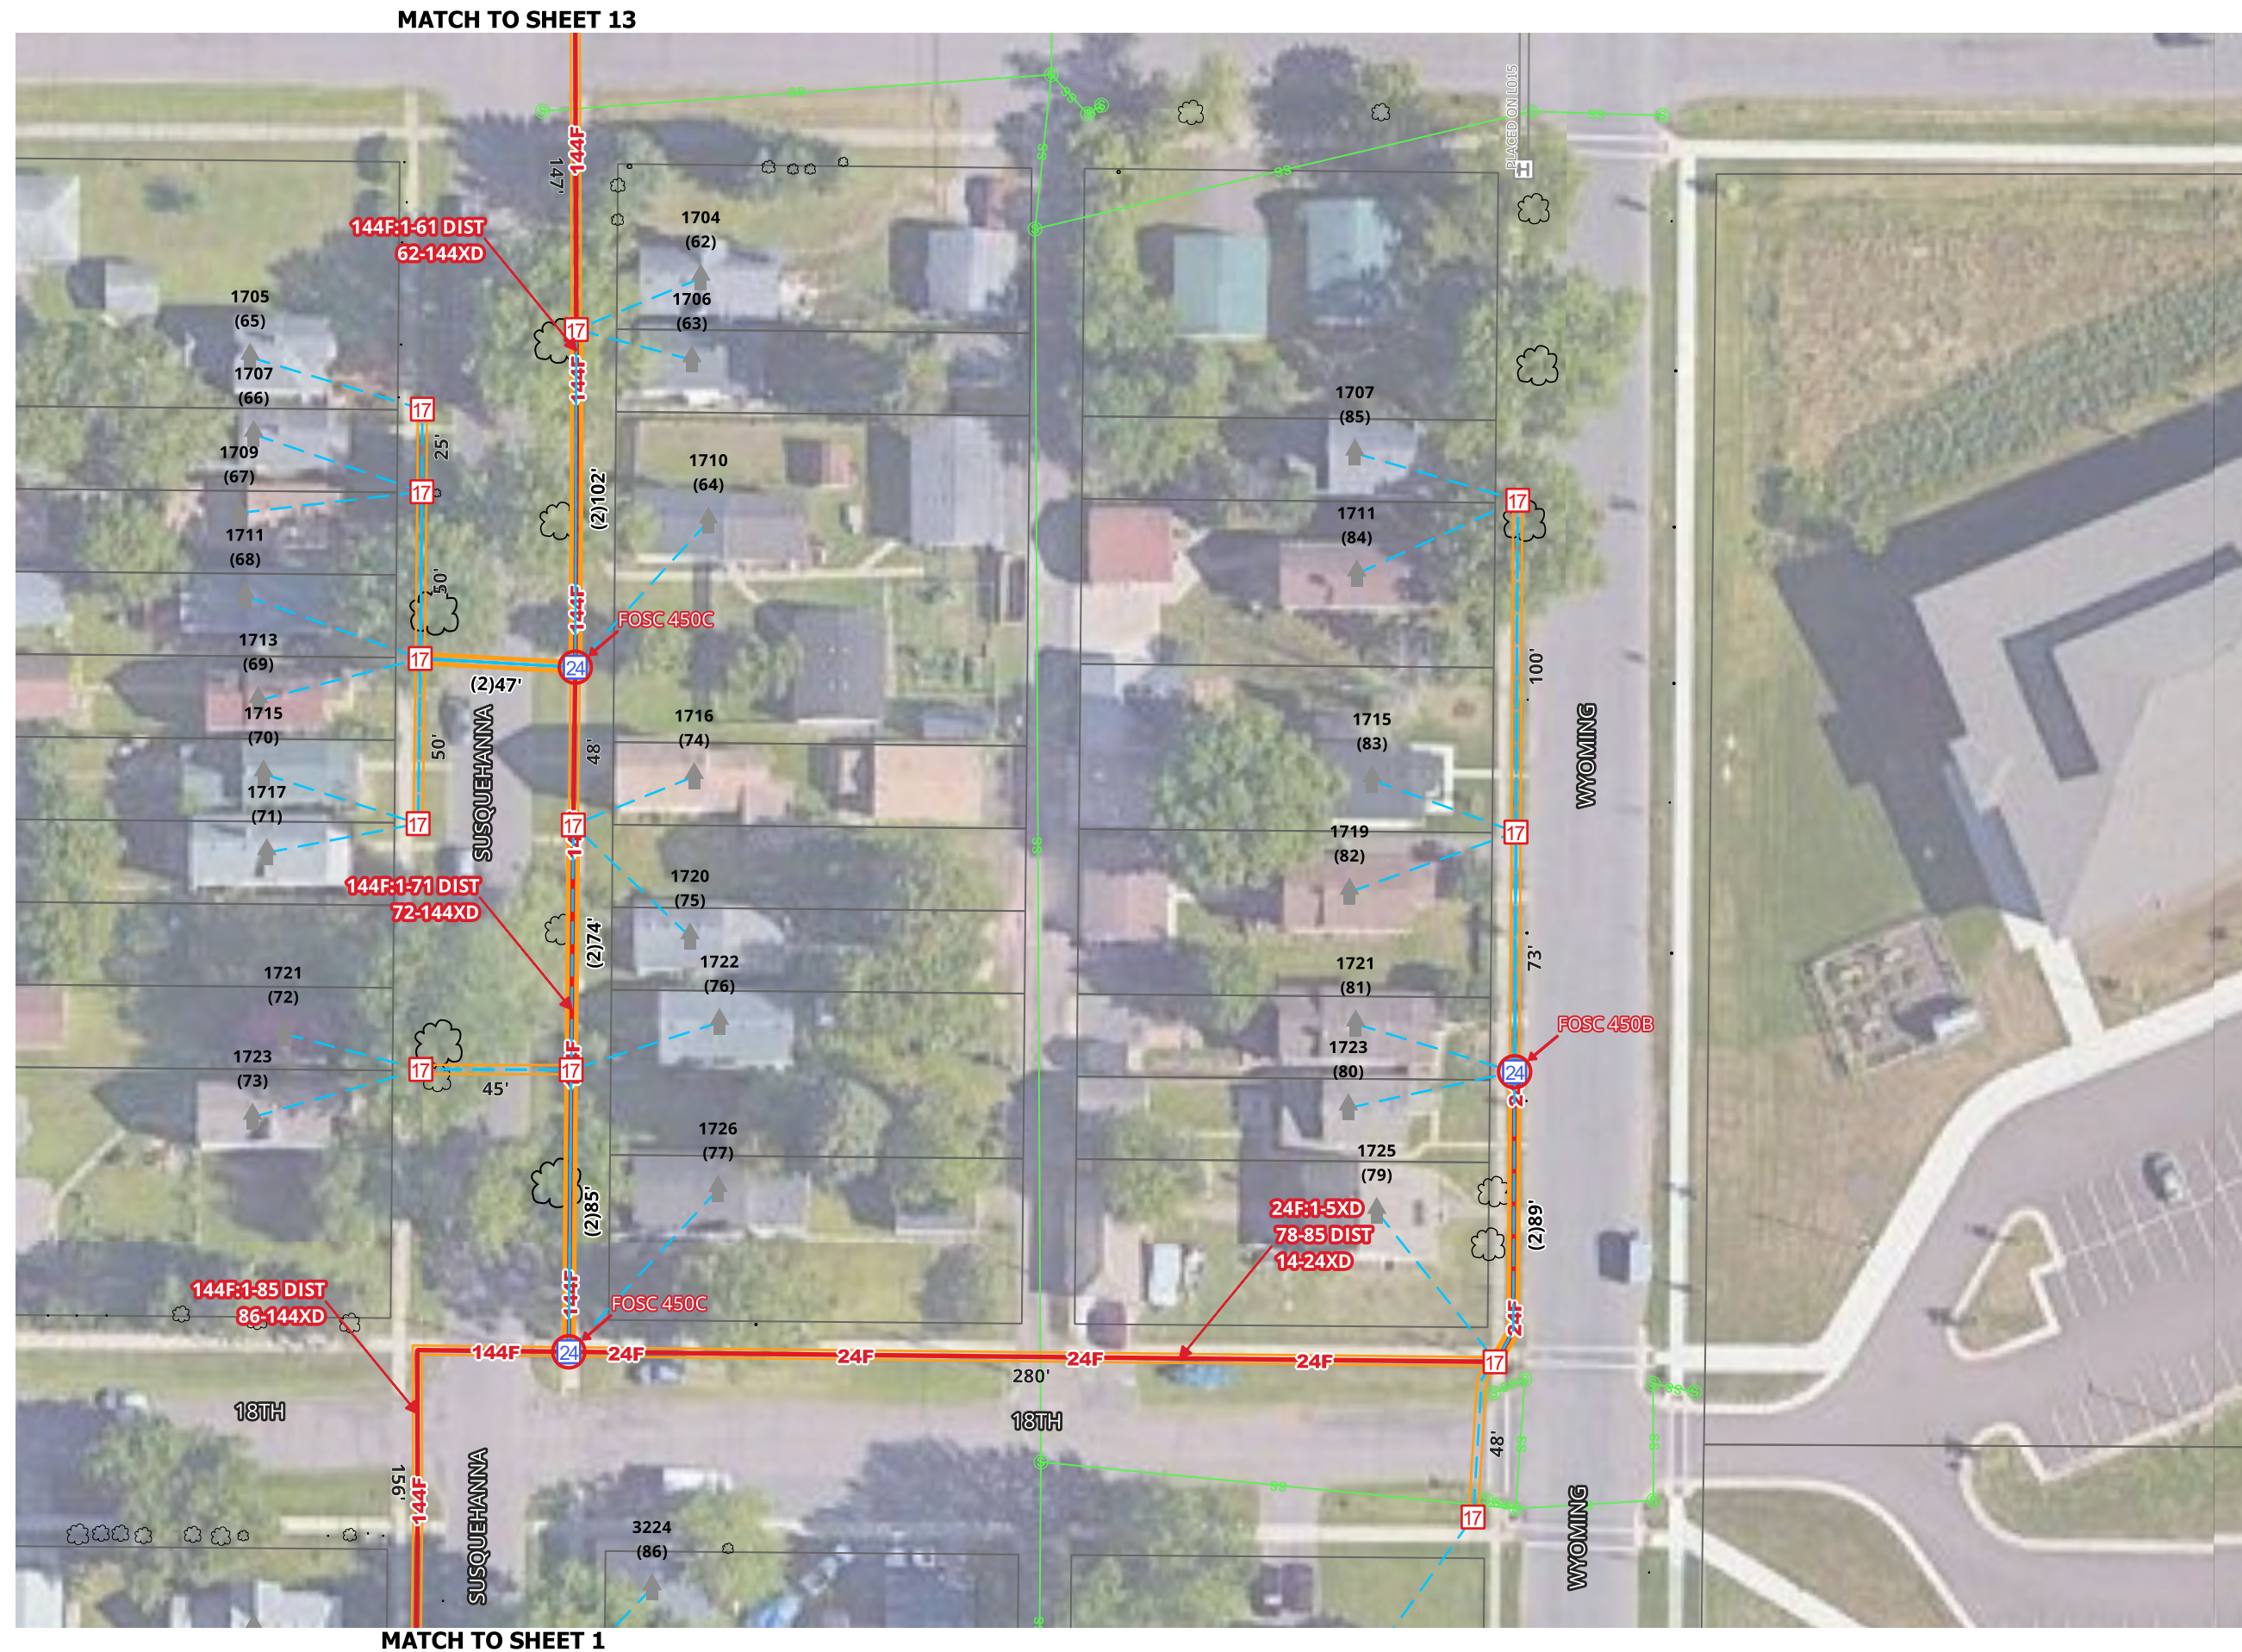

[illegible]

1. UTILITY AND ROW LINES ARE APPROXIMATE. CONTRACTOR SHALL DETERMINE EXACT LOCATIONS PRIOR TO CONSTRUCTION.
2. ALL UNDERGROUND CABLE SHALL BE PLACED AT A MINIMUM DEPTH OF 36" BELOW THE SURFACE UNLESS OTHERWISE NOTED.



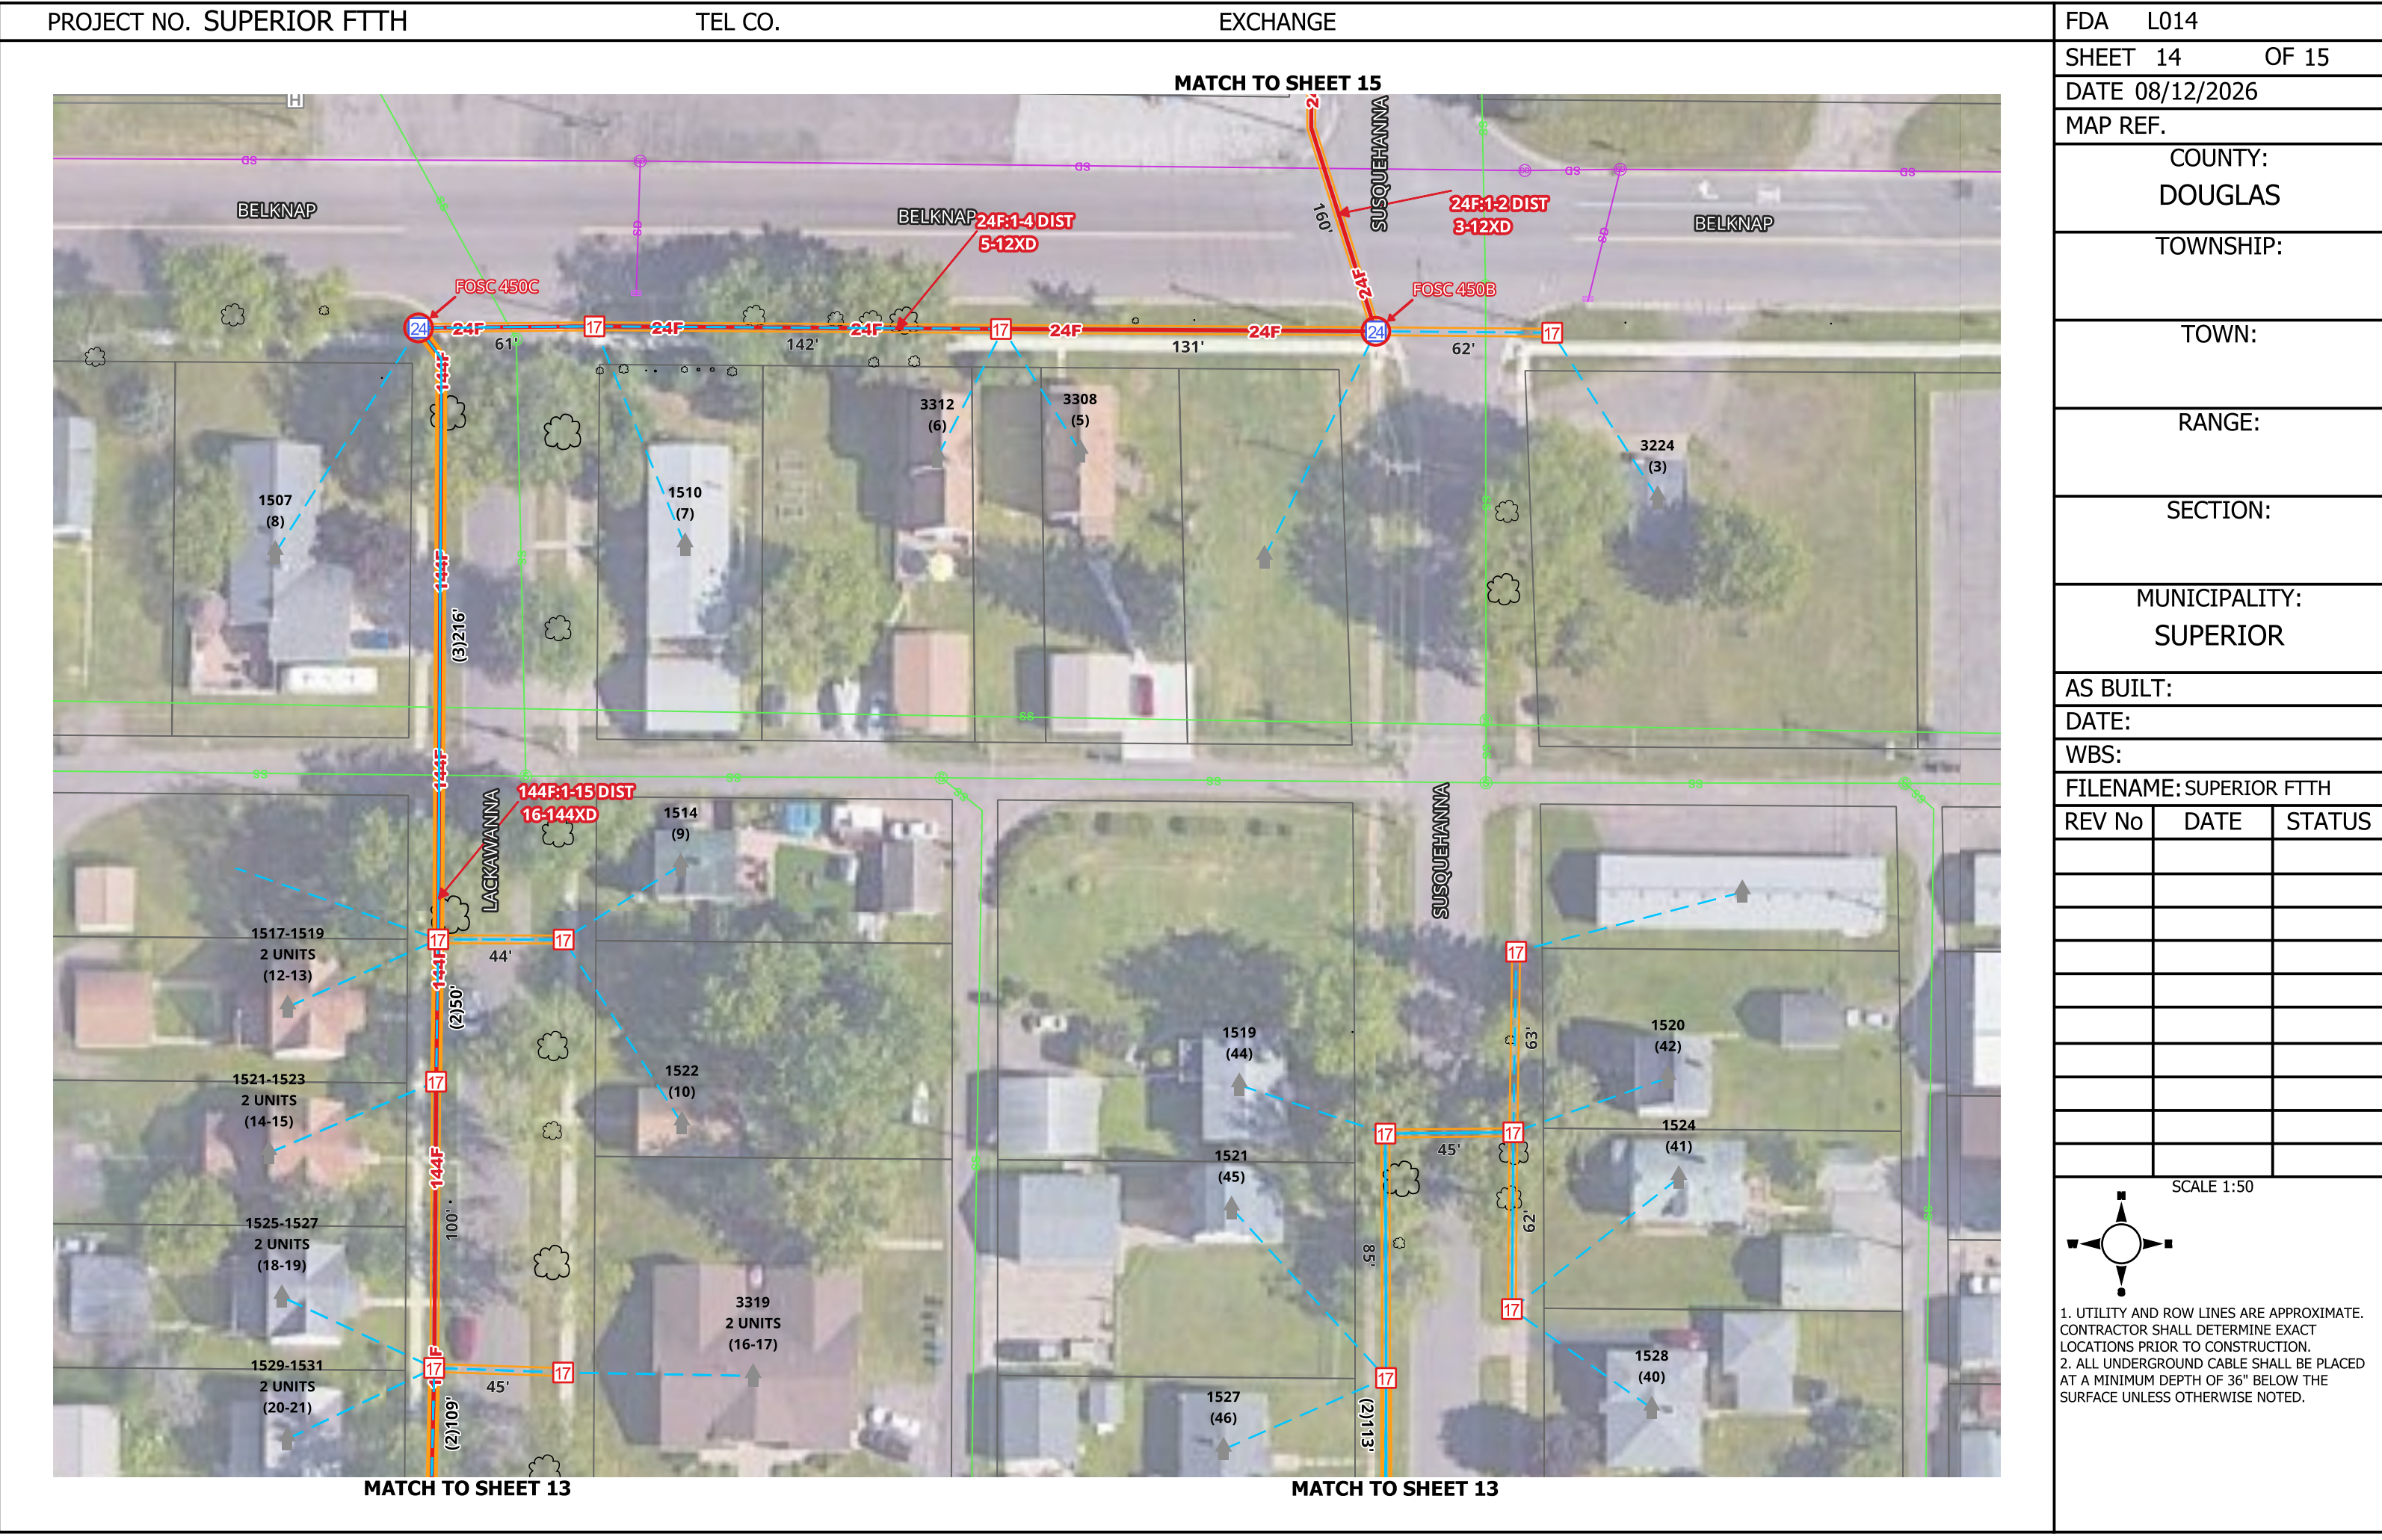





SUPERIOR

WISCONSIN

Living up to our name:


CITY OF SUPERIOR FTTH

OUTSIDE PLANT CONSTRUCTION
FIBER OPTIC CABLE ROUTE

SPLICING PACKAGE: L015


DATE: 09-09-2026

SUPERIOR, WISCONSIN

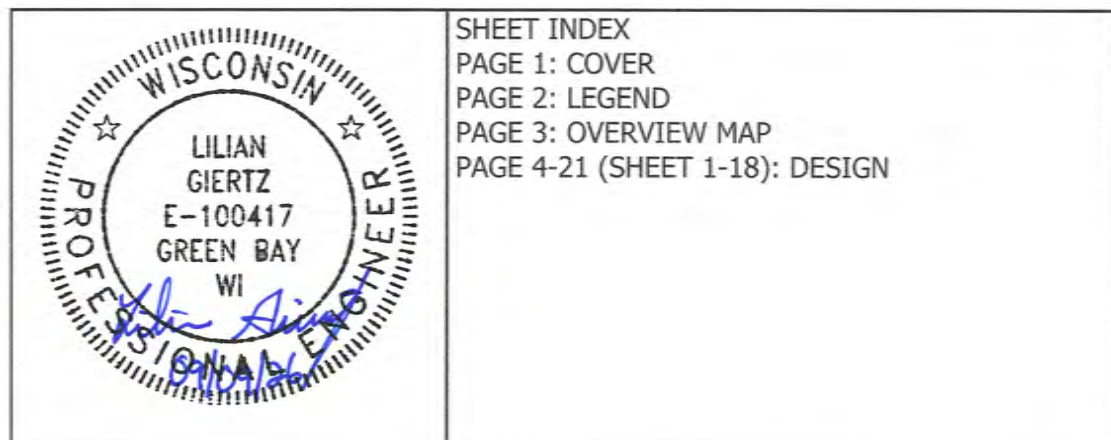

mi-TECH

A MICHELS Company

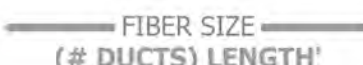PROJECT NO. SUPERIOR FTTH			TEL CO.			EXCHANGE			FDA L015	
LEGEND  EXISTING PEDESTAL  BD02 PEDESTAL  BD03 PEDESTAL  BD04 PEDESTAL  BD05 PEDESTAL  EXISTING HANDHOLE  12X12 HANDHOLE  17X30 HANDHOLE  24X36 HANDHOLE  30X48 HANDHOLE  60X36 HANDHOLE  ANCHOR  SPLICE CASE  PASSING  NETWORK TERMINAL  UTILITY POLE  CABINET  RISER  FIBER CABLE  DUCT  MULTIPLE DUCTS  EXISTING FACILITY  SERVICE DROP  STRAND  RAILROAD  PARCELS <tr><td colspan="3">SHEET LEGEND</td><td colspan="3">OF 18</td></tr> <tr><td colspan="3">DATE</td><td colspan="3">08-12-2026</td></tr> <tr><td colspan="3">MAP REF.</td><td colspan="3">dc-4</td></tr> <tr><td colspan="3">COUNTY:</td><td colspan="3">DOUGLAS</td></tr> <tr><td colspan="3">TOWNSHIP:</td><td colspan="3"></td></tr> <tr><td colspan="3">TOWN:</td><td colspan="3"></td></tr> <tr><td colspan="3">RANGE:</td><td colspan="3"></td></tr> <tr><td colspan="3">SECTION:</td><td colspan="3"></td></tr> <tr><td colspan="3">MUNICIPALITY:</td><td colspan="3">SUPERIOR</td></tr> <tr><td colspan="3">AS BUILT:</td><td colspan="3"></td></tr> <tr><td colspan="3">DATE:</td><td colspan="3"></td></tr> <tr><td colspan="3">WBS:</td><td colspan="3"></td></tr> <tr><td colspan="3">FILENAME: SUPERIOR FTTH</td><td colspan="3"></td></tr> <tr><td>REV No</td><td>DATE</td><td>STATUS</td><td colspan="3"></td></tr> <tr><td></td><td></td><td></td><td colspan="3"></td></tr> <tr><td></td><td></td><td></td><td colspan="3"></td></tr> <tr><td></td><td></td><td></td></tr>									SHEET LEGEND			OF 18			DATE			08-12-2026			MAP REF.			dc-4			COUNTY:			DOUGLAS			TOWNSHIP:						TOWN:						RANGE:						SECTION:						MUNICIPALITY:			SUPERIOR			AS BUILT:						DATE:						WBS:						FILENAME: SUPERIOR FTTH						REV No	DATE	STATUS	
									SHEET LEGEND			OF 18	
									DATE			08-12-2026	
									MAP REF.			dc-4	
									COUNTY:			DOUGLAS	
									TOWNSHIP:	
									TOWN:	
									RANGE:	
									SECTION:	
									MUNICIPALITY:			SUPERIOR	
									AS BUILT:	
									DATE:	
WBS:	
FILENAME: SUPERIOR FTTH	
REV No	DATE	STATUS	

COUNTY:
DOUGLAS

TOWNSHIP:

TOWN:

RANGE:

SECTION:

MUNICIPALITY:
SUPERIOR

AS BUILT:

DATE:


WBS:

FILENAME: SUPERIOR FTTH

REV No	DATE	STATUS




1. UTILITY AND ROW LINES ARE APPROXIMATE.
CONTRACTOR SHALL DETERMINE EXACT
LOCATIONS PRIOR TO CONSTRUCTION.
2. ALL UNDERGROUND CABLE SHALL BE PLACED
AT A MINIMUM DEPTH OF 36" BELOW THE
SURFACE UNLESS OTHERWISE NOTED.

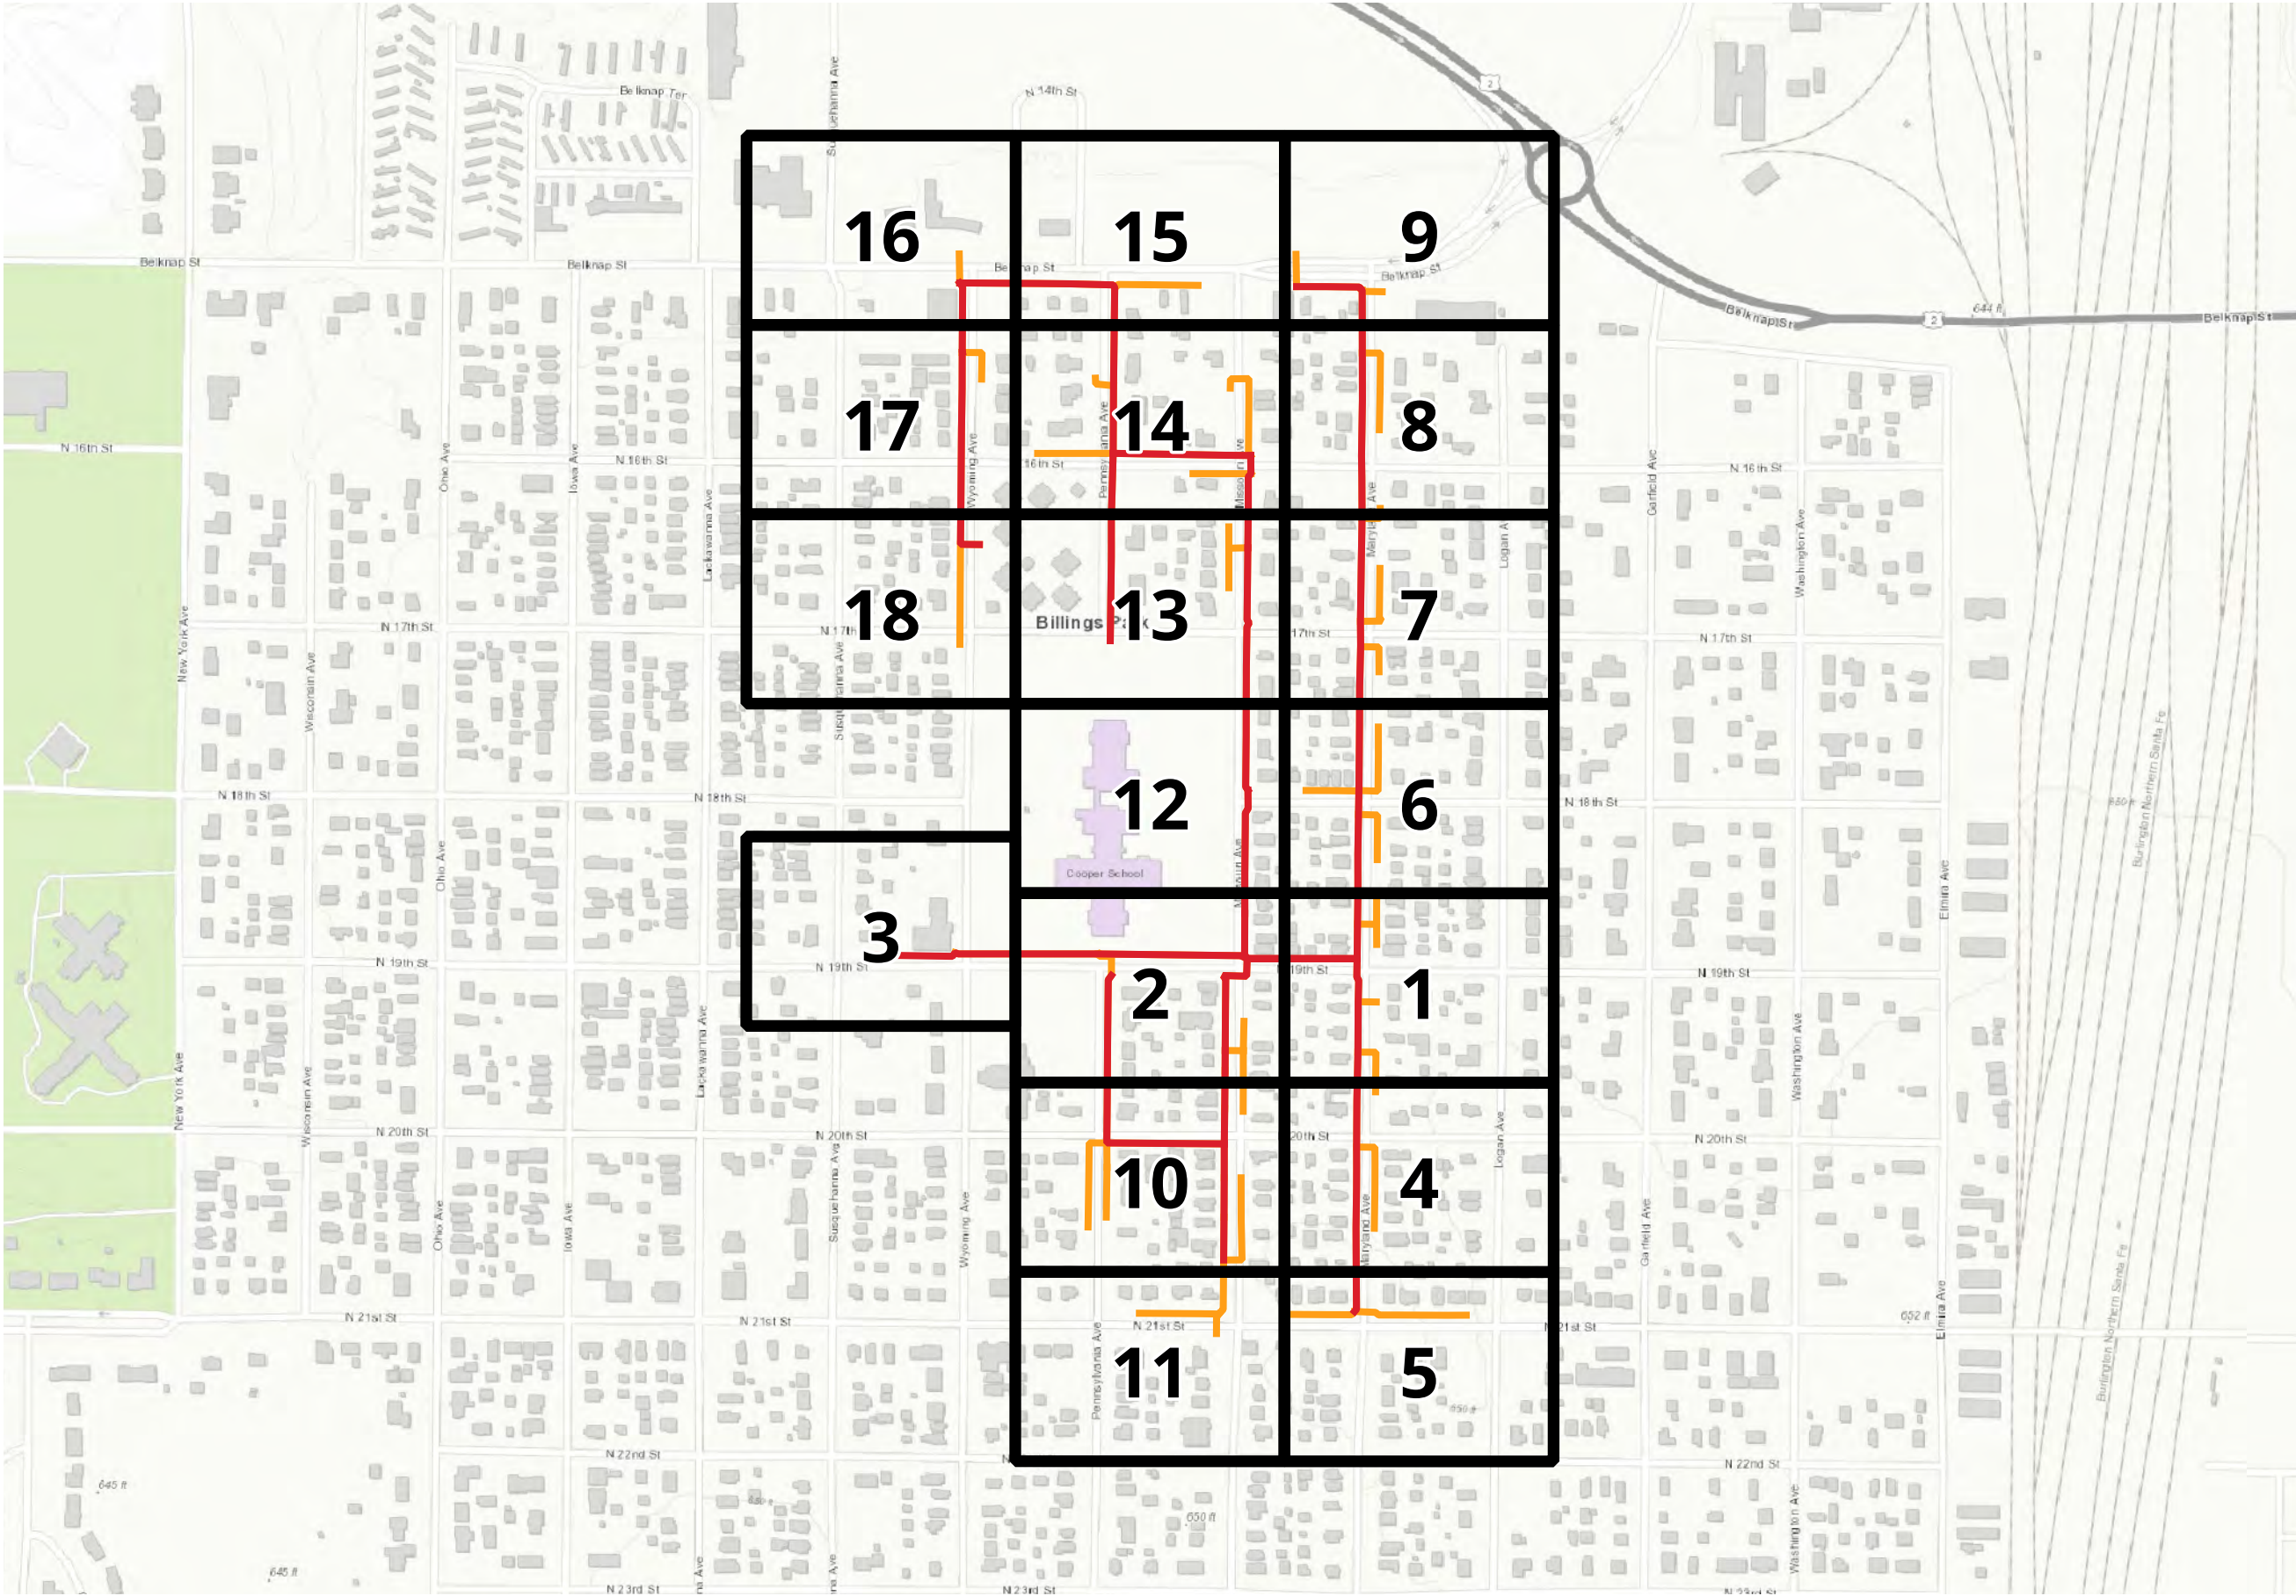




1. UTILITY AND ROW LINES ARE APPROXIMATE. CONTRACTOR SHALL DETERMINE EXACT LOCATIONS PRIOR TO CONSTRUCTION.
2. ALL UNDERGROUND CABLE SHALL BE PLACED AT A MINIMUM DEPTH OF 36" BELOW THE SURFACE UNLESS OTHERWISE NOTED.

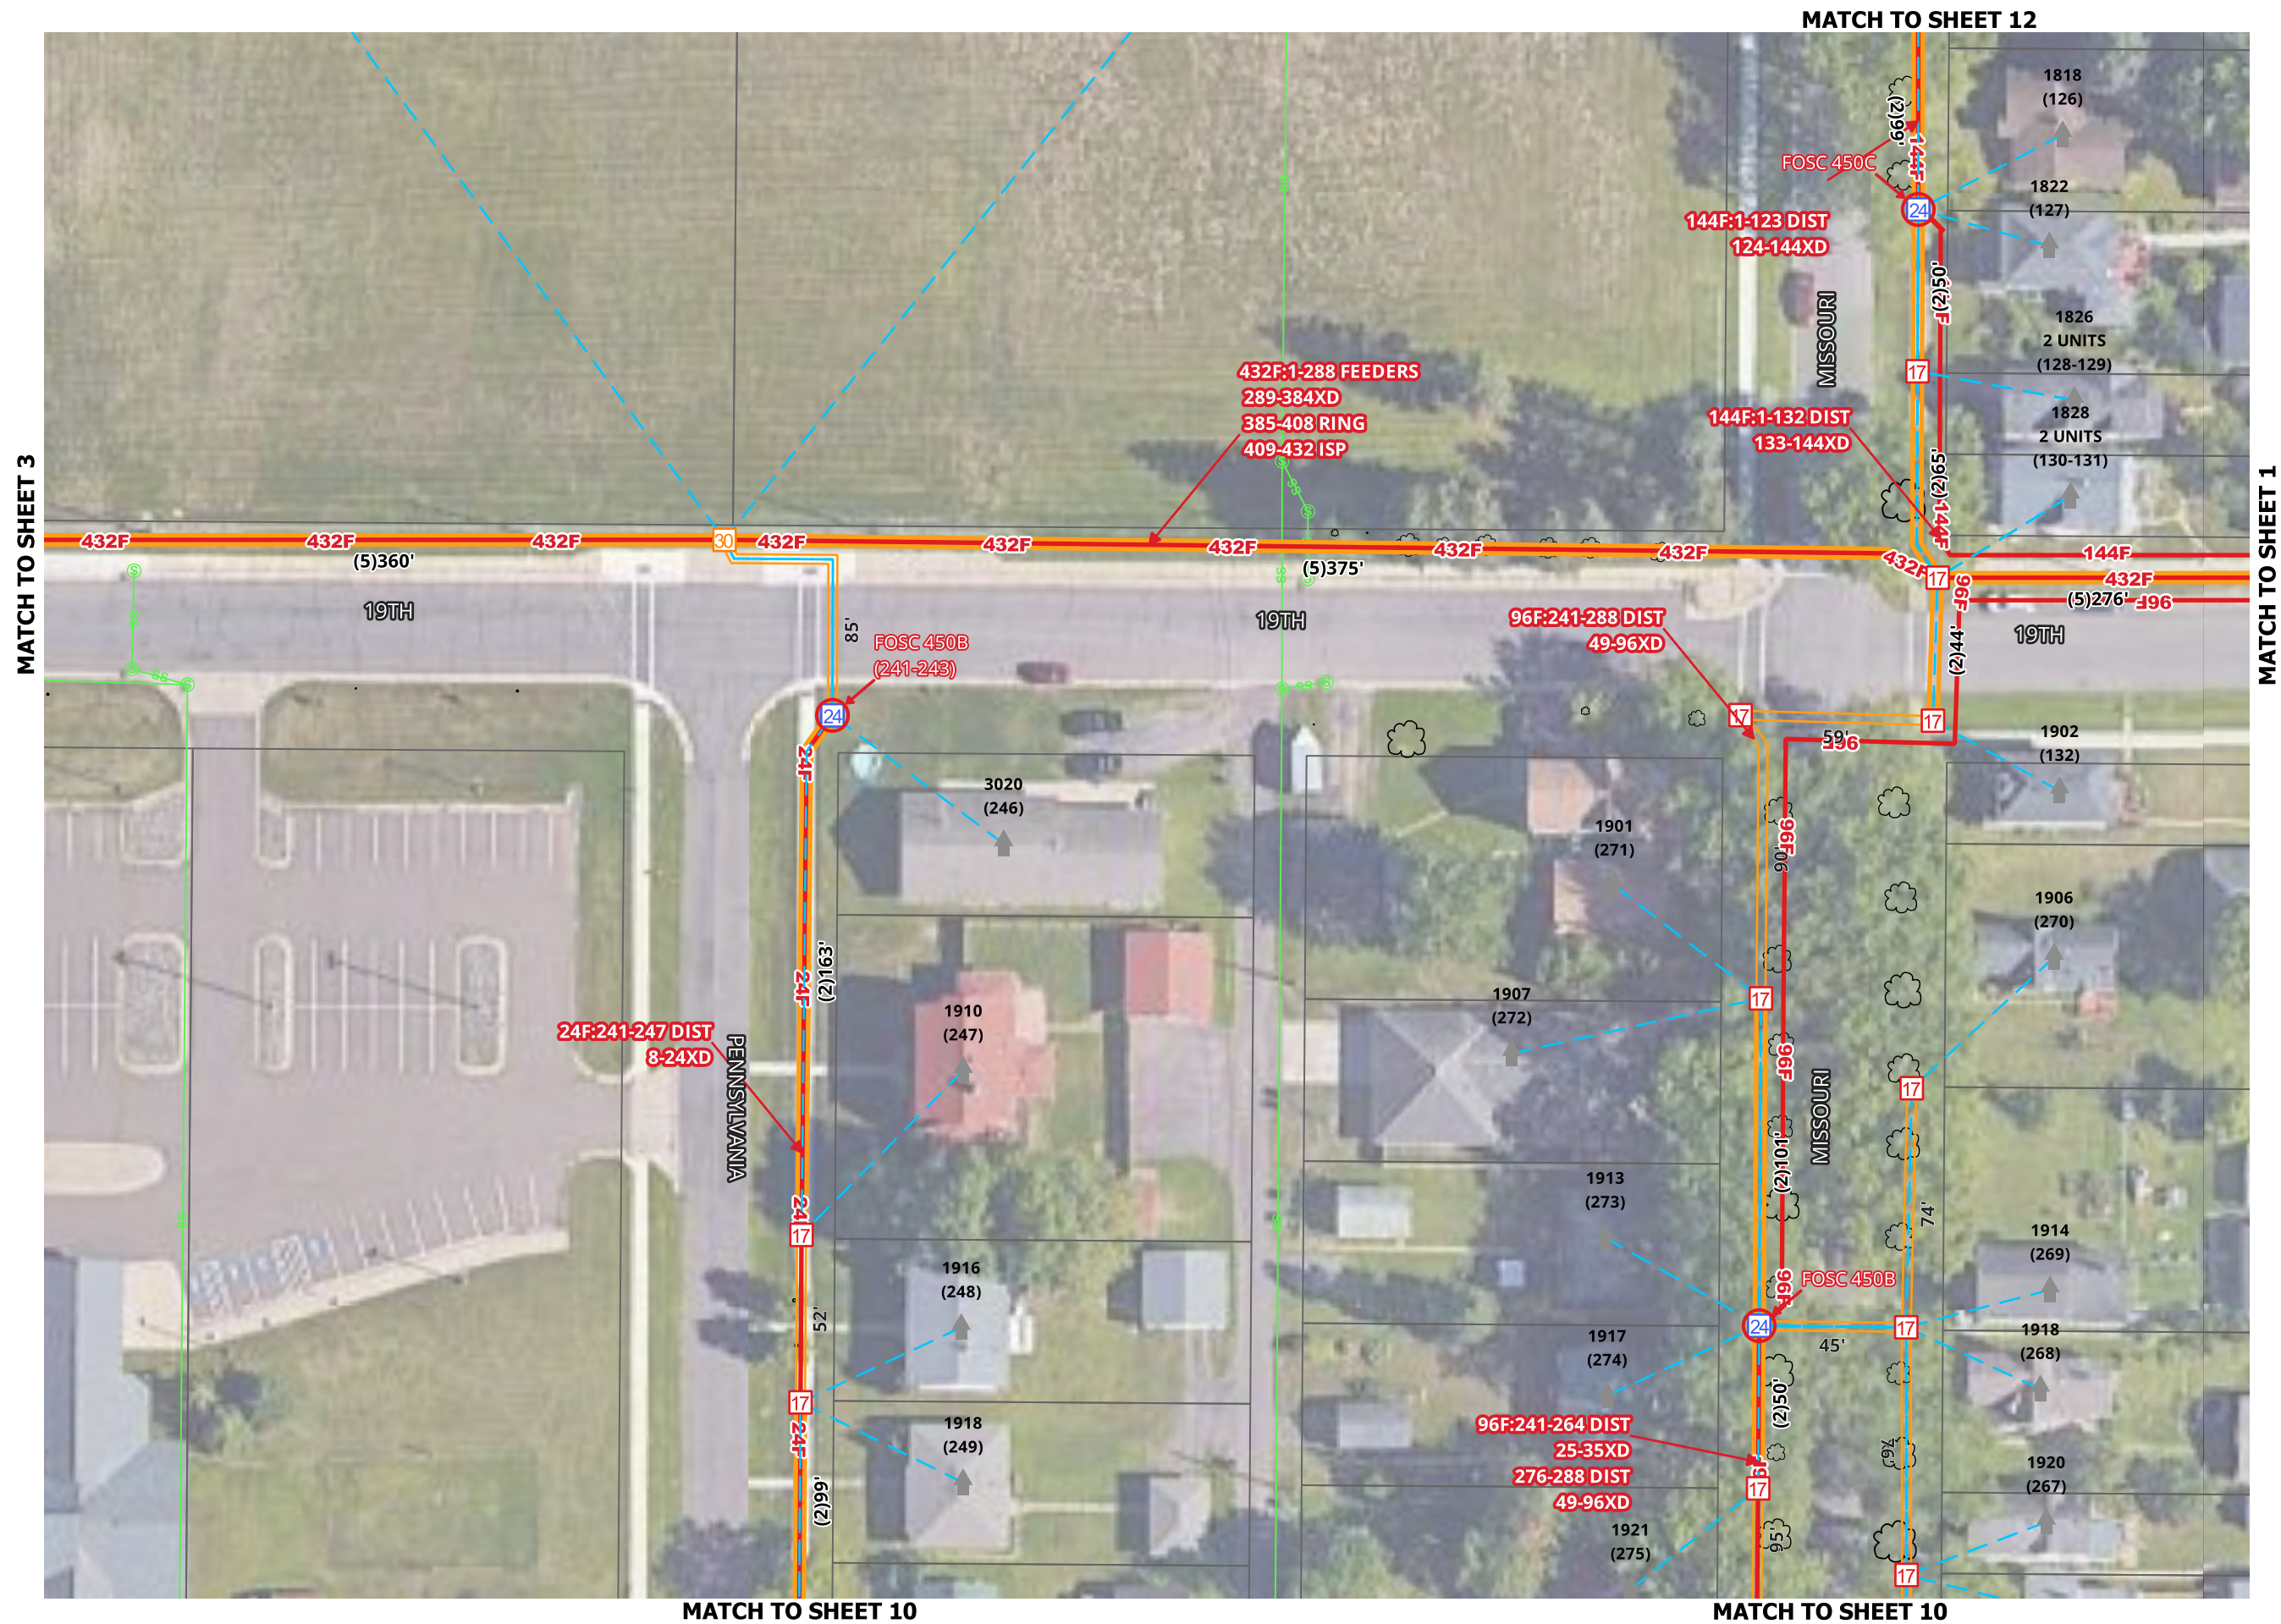


[illegible]

SCALE 1:50

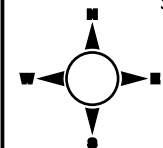

1. UTILITY AND ROW LINES ARE APPROXIMATE. CONTRACTOR SHALL DETERMINE EXACT LOCATIONS PRIOR TO CONSTRUCTION.
2. ALL UNDERGROUND CABLE SHALL BE PLACED AT A MINIMUM DEPTH OF 36" BELOW THE SURFACE UNLESS OTHERWISE NOTED.

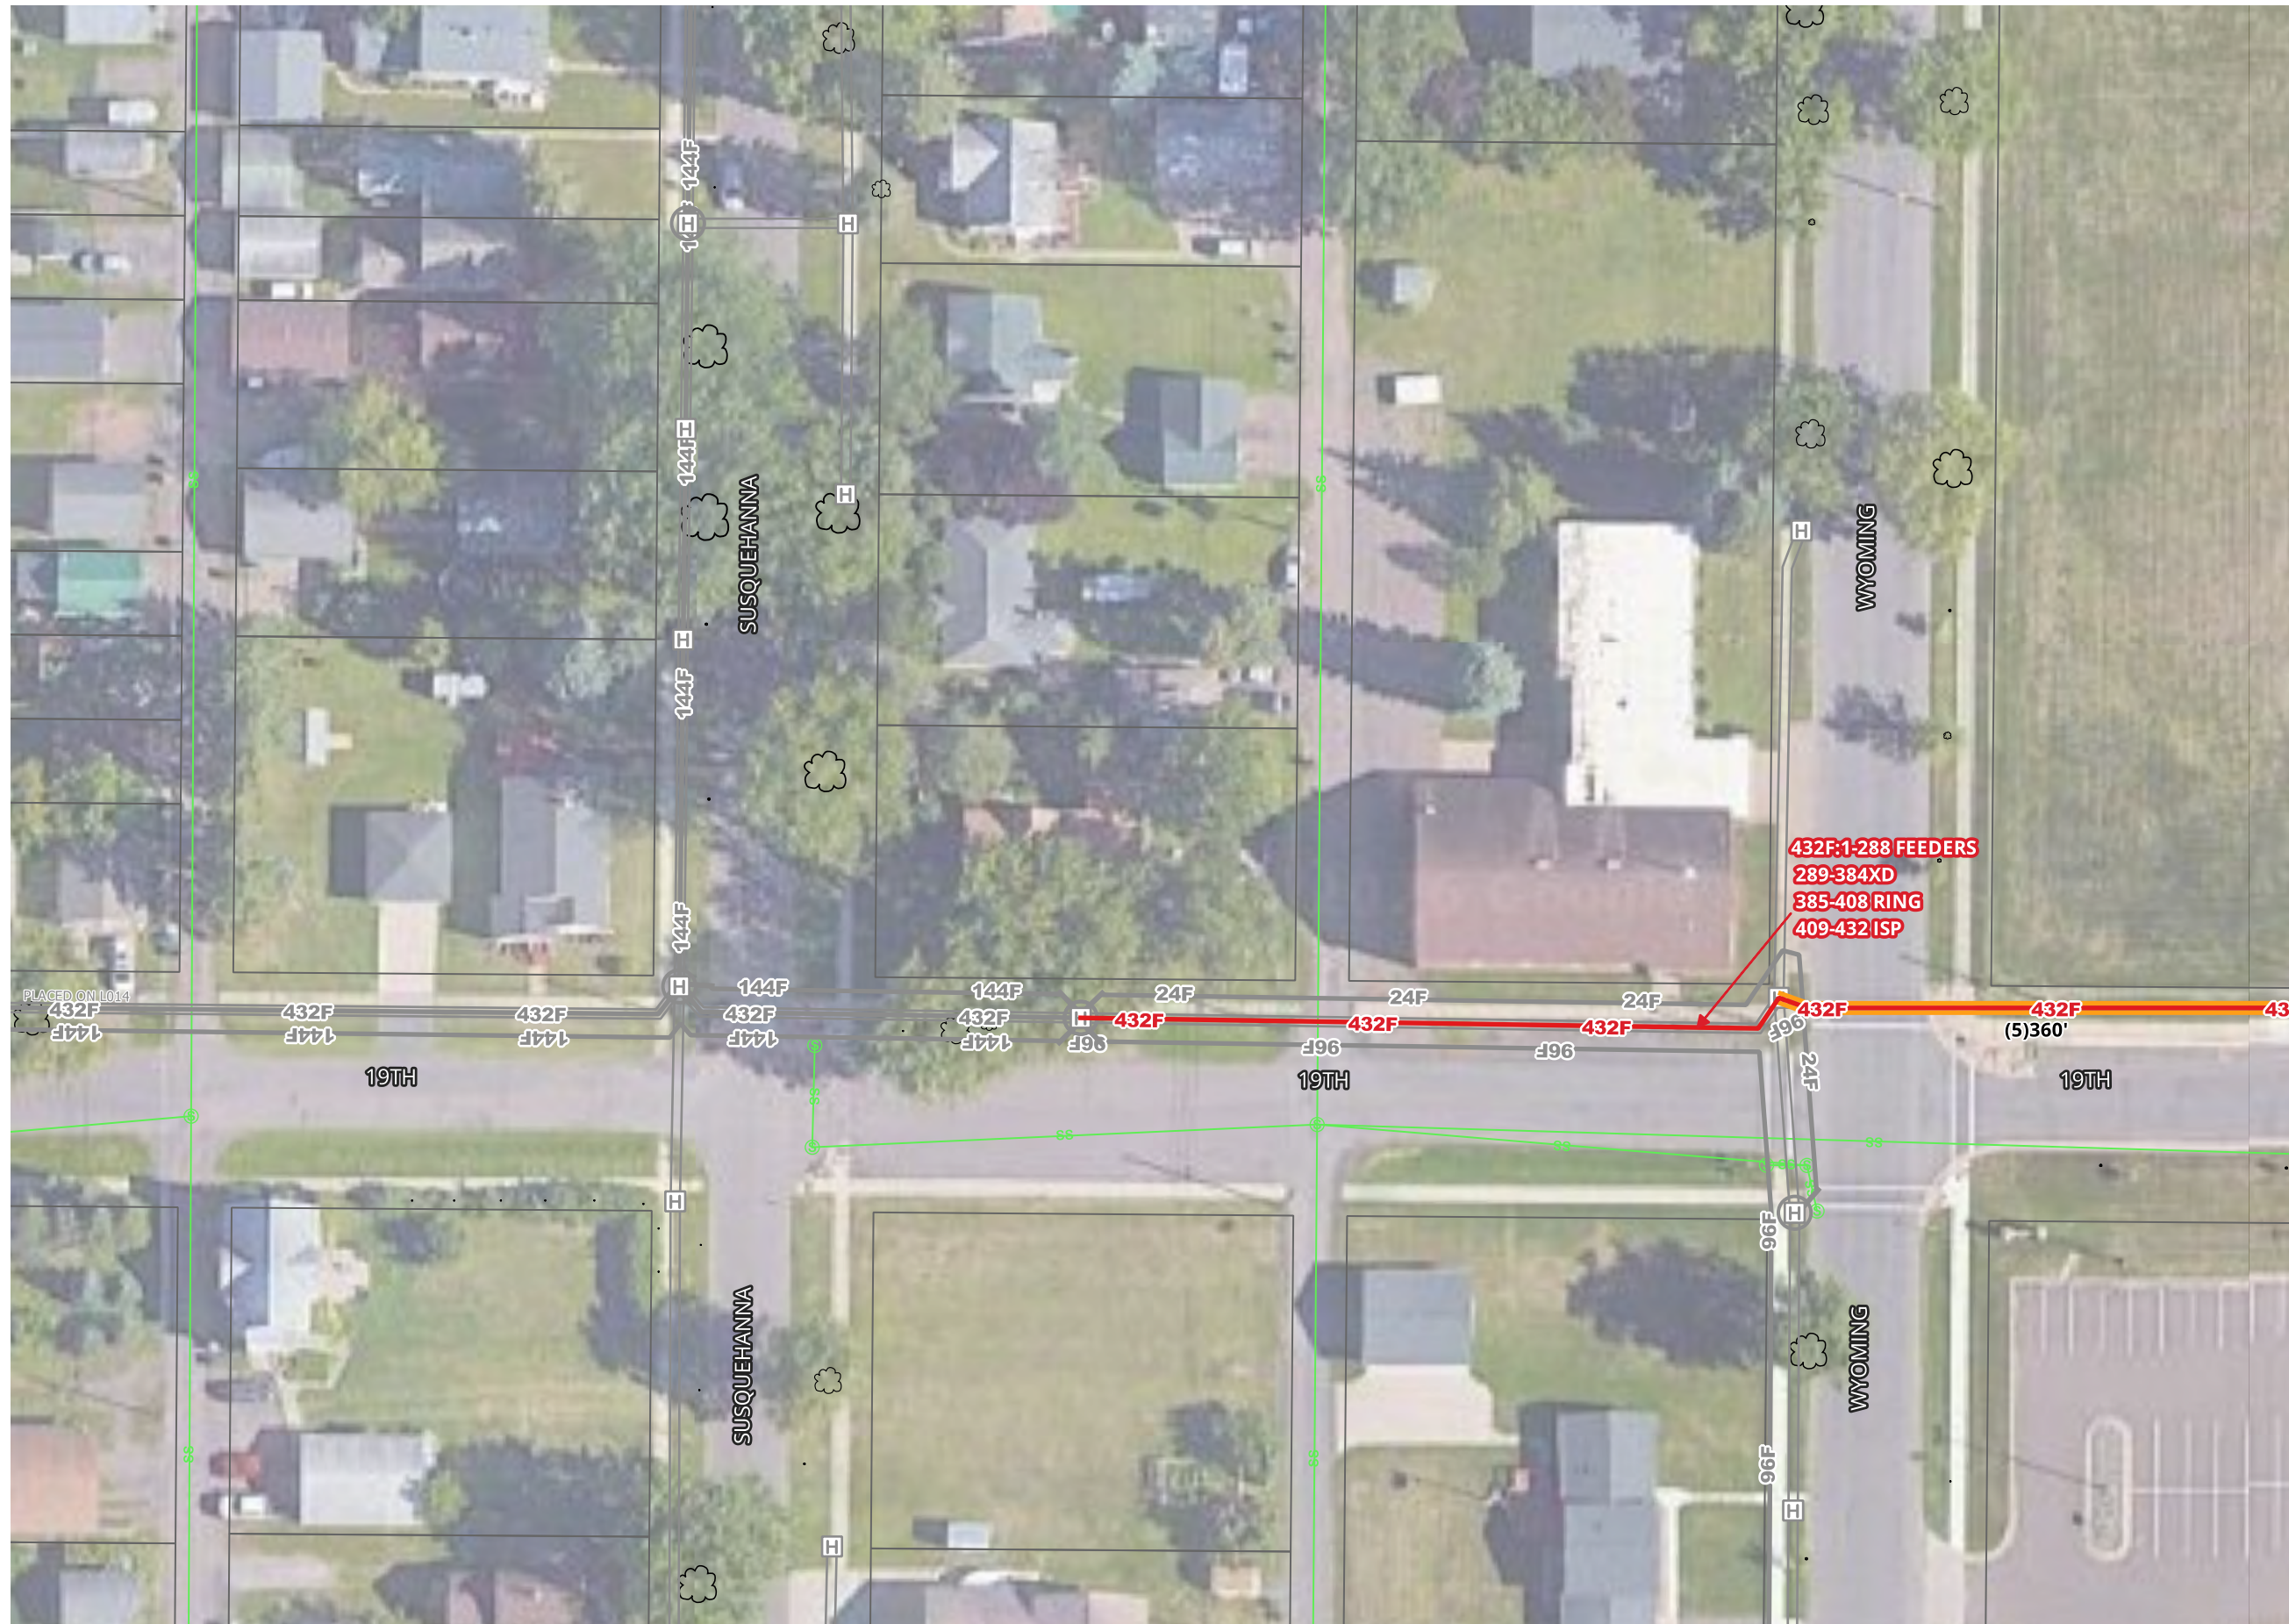

MATCH TO SHEET 2

1. UTILITY AND ROW LINES ARE APPROXIMATE. CONTRACTOR SHALL DETERMINE EXACT LOCATIONS PRIOR TO CONSTRUCTION.
2. ALL UNDERGROUND CABLE SHALL BE PLACED AT A MINIMUM DEPTH OF 36" BELOW THE SURFACE UNLESS OTHERWISE NOTED.



COUNTY:
DOUGLAS

TOWNSHIP:

TOWN:

RANGE:

SECTION:

MUNICIPALITY:
SUPERIOR

AS BUILT:


DATE:

WBS:

FILENAME: SUPERIOR FTTH


REV No	DATE	STATUS

SCALE 1:50

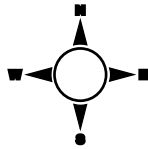


1. UTILITY AND ROW LINES ARE APPROXIMATE. CONTRACTOR SHALL DETERMINE EXACT LOCATIONS PRIOR TO CONSTRUCTION.
2. ALL UNDERGROUND CABLE SHALL BE PLACED AT A MINIMUM DEPTH OF 36" BELOW THE SURFACE UNLESS OTHERWISE NOTED.

MATCH TO SHEET 4

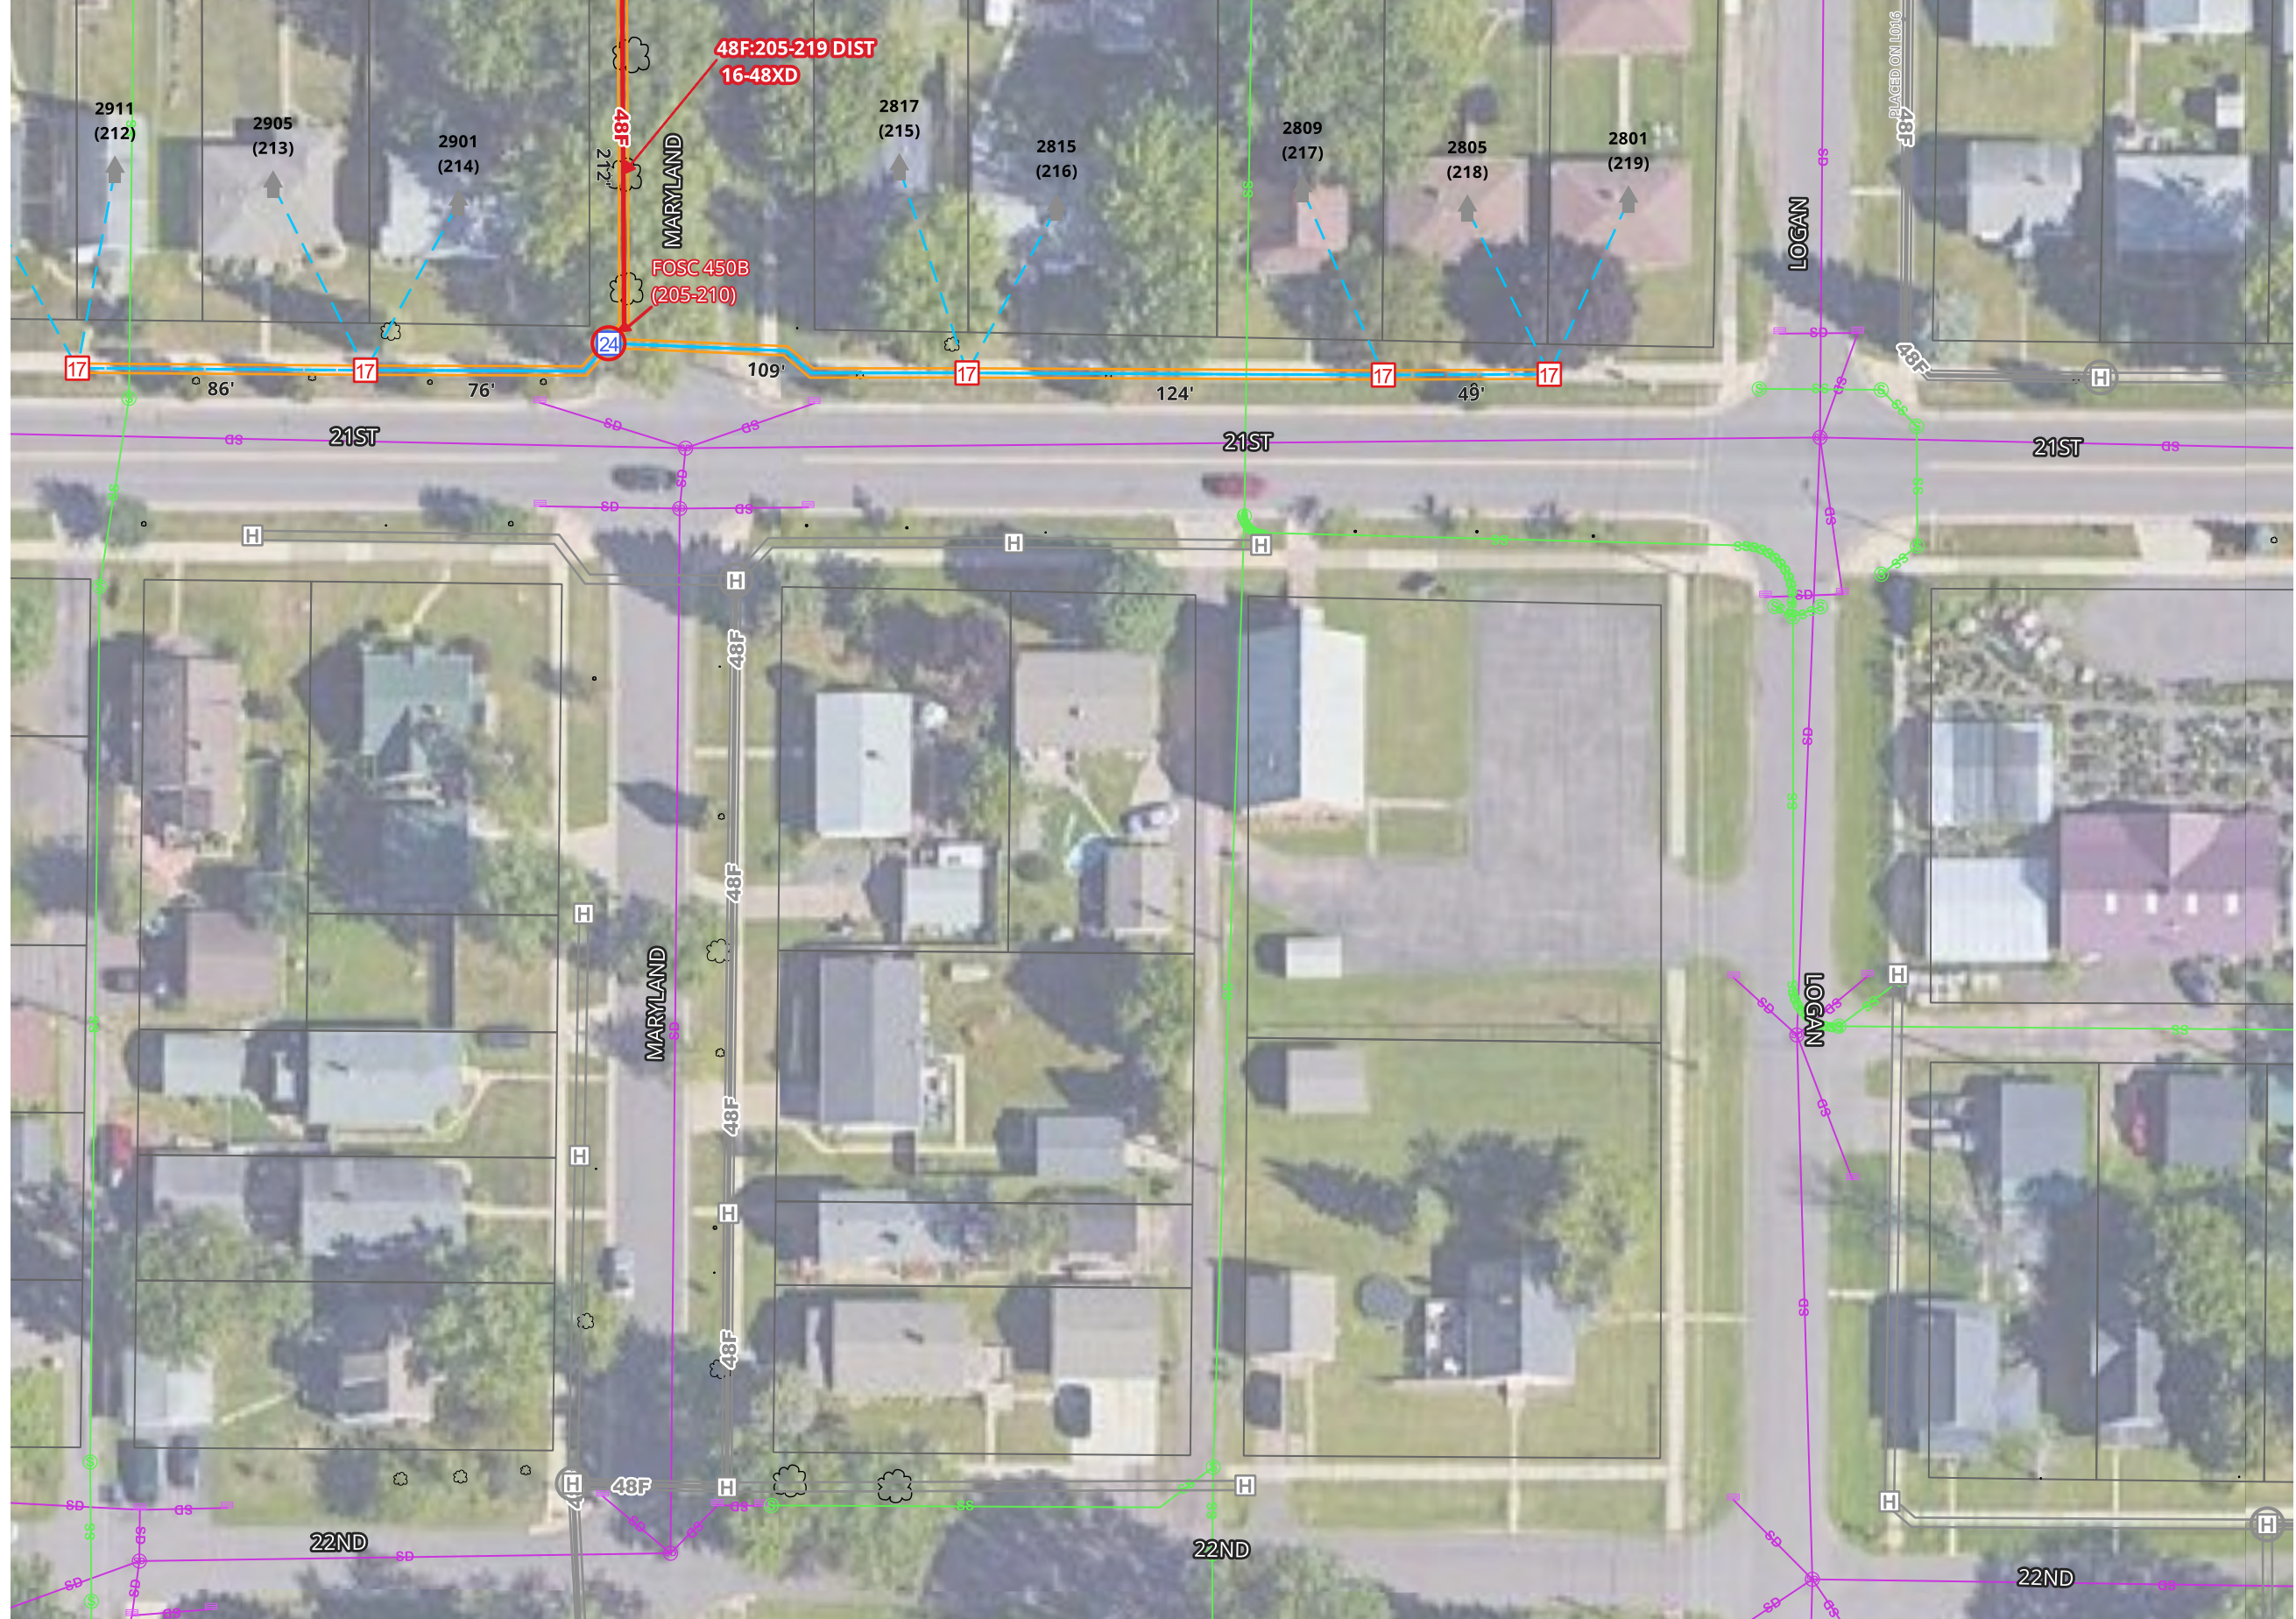

[illegible]


SCALE 1:50

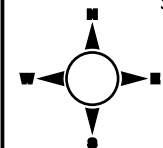

1. UTILITY AND ROW LINES ARE APPROXIMATE. CONTRACTOR SHALL DETERMINE EXACT LOCATIONS PRIOR TO CONSTRUCTION.

2. ALL UNDERGROUND CABLE SHALL BE PLACED AT A MINIMUM DEPTH OF 36" BELOW THE SURFACE UNLESS OTHERWISE NOTED.


MATCH TO SHEET 7

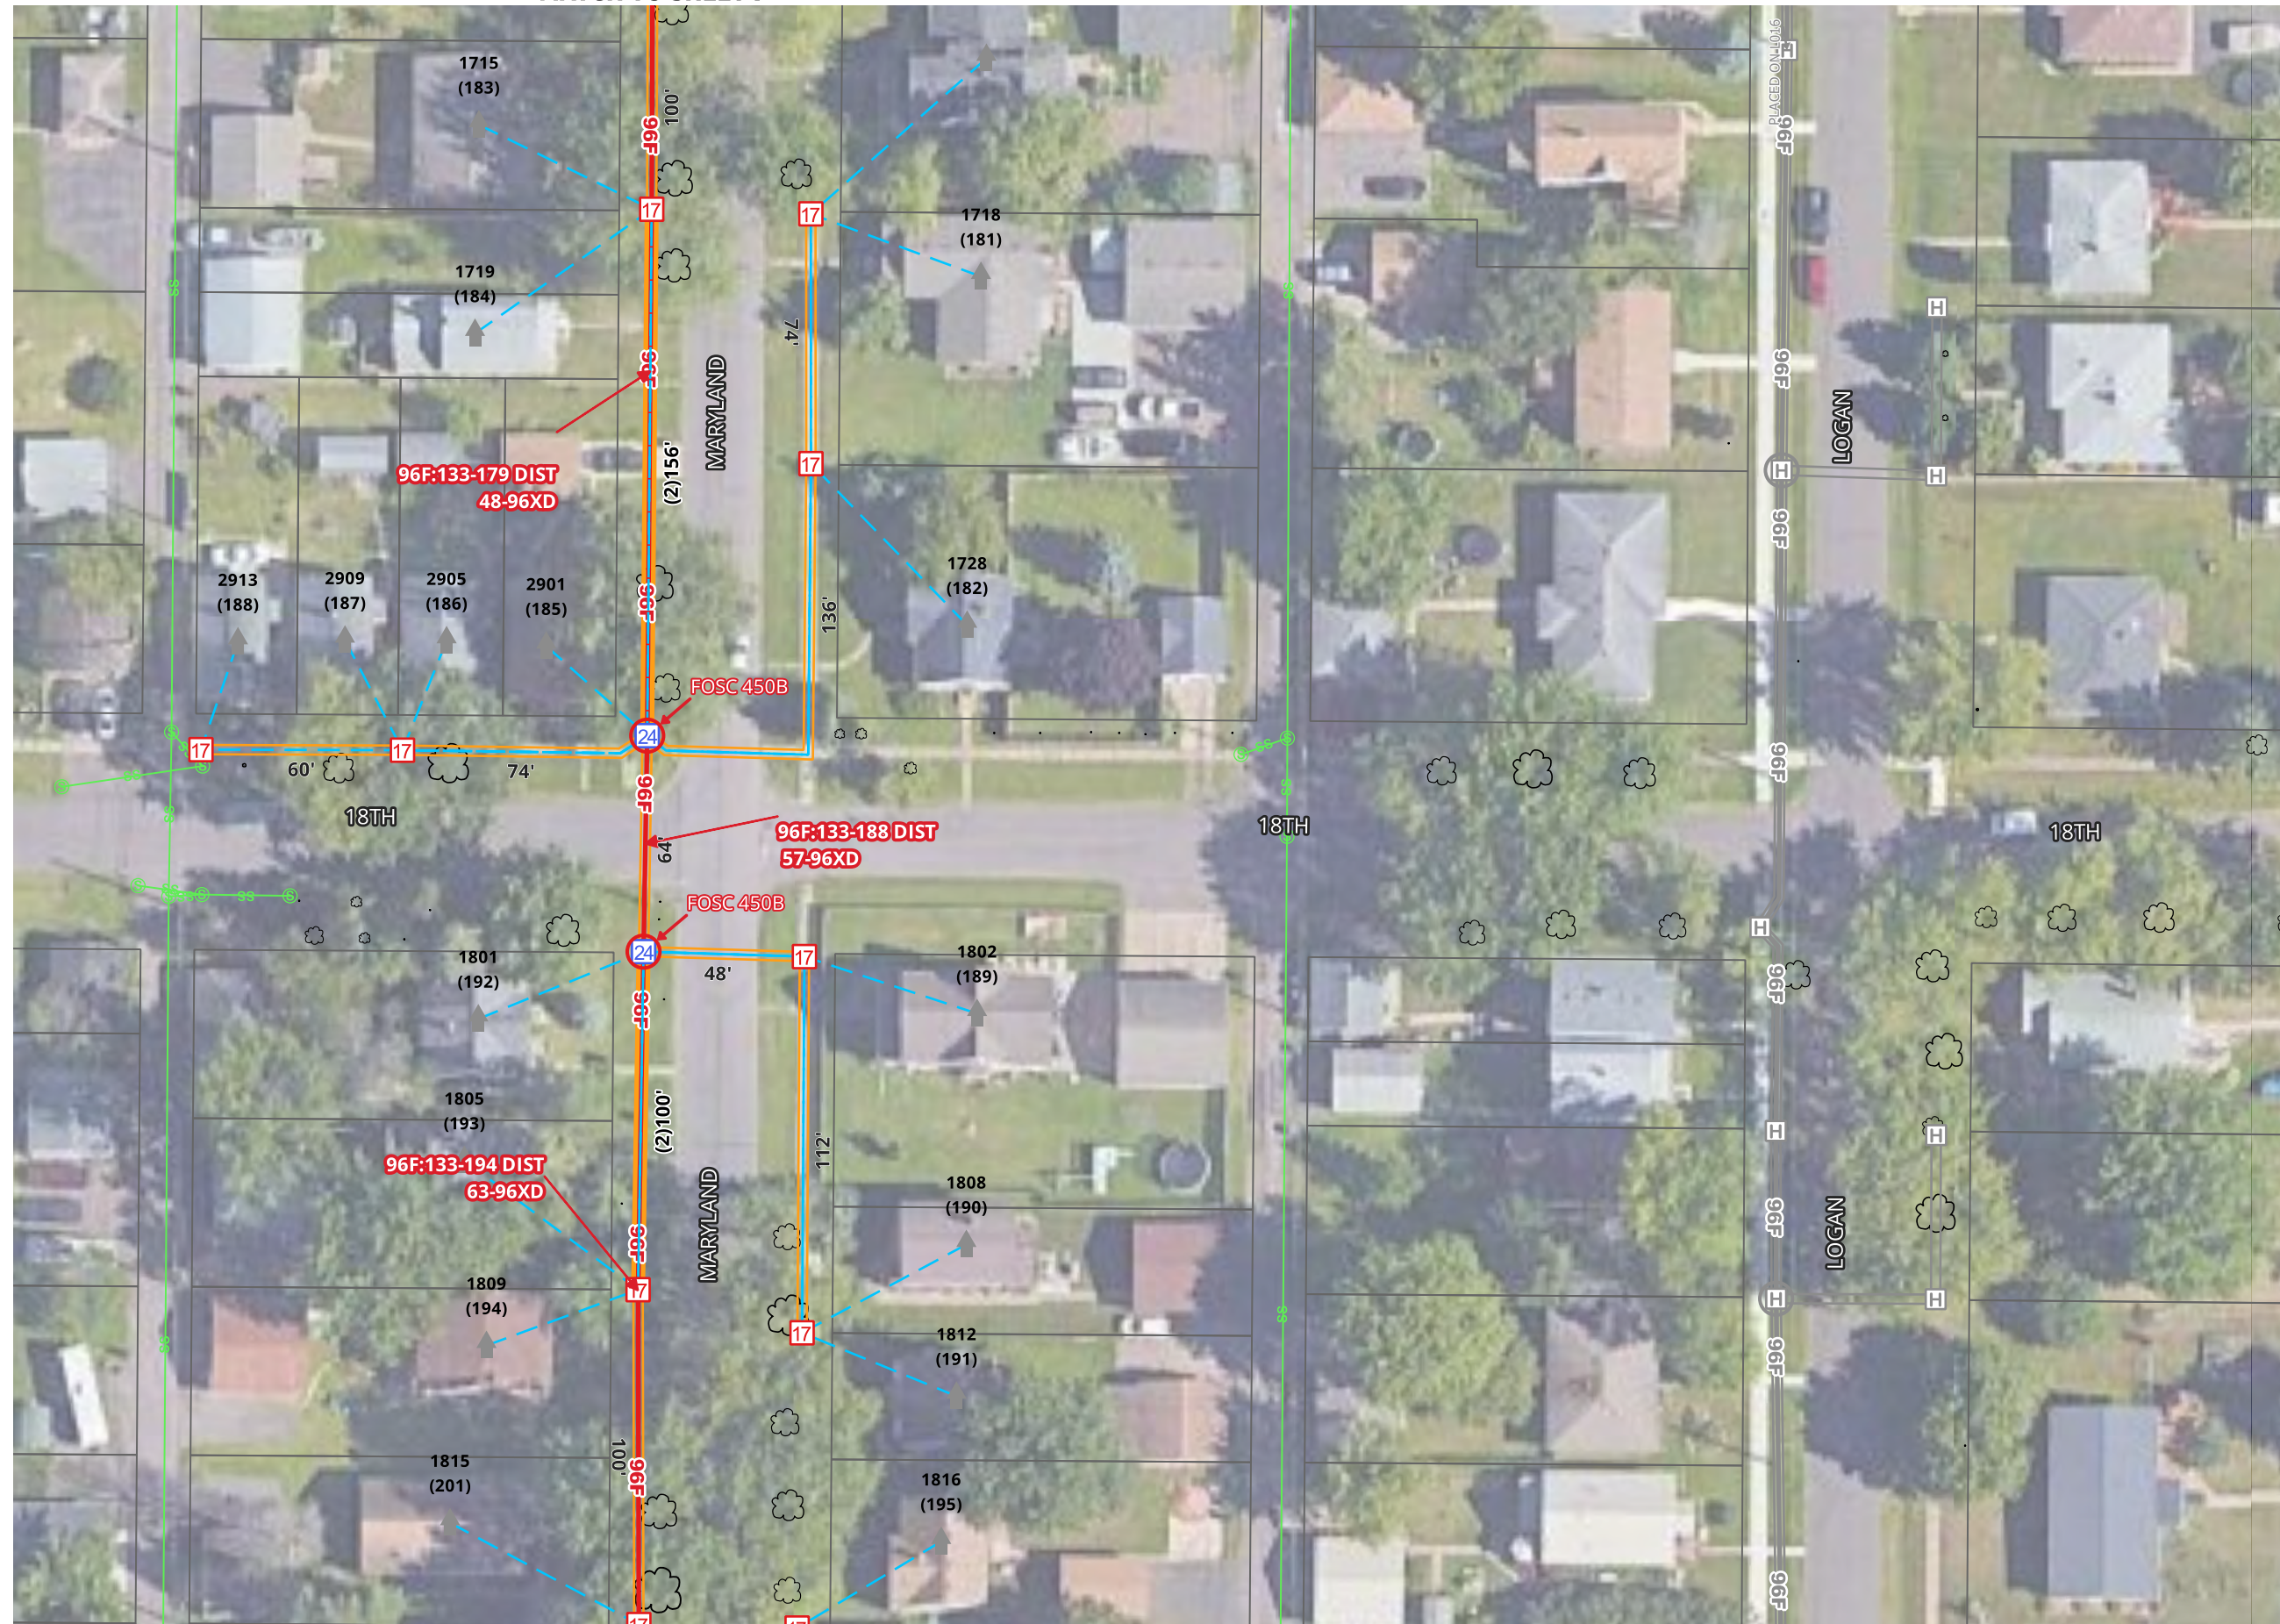


MATCH TO SHEET 1

REV No	DATE	STATUS

SCALE 1:50

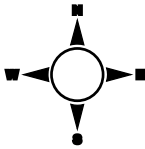

1. UTILITY AND ROW LINES ARE APPROXIMATE. CONTRACTOR SHALL DETERMINE EXACT LOCATIONS PRIOR TO CONSTRUCTION.
2. ALL UNDERGROUND CABLE SHALL BE PLACED AT A MINIMUM DEPTH OF 36" BELOW THE SURFACE UNLESS OTHERWISE NOTED.

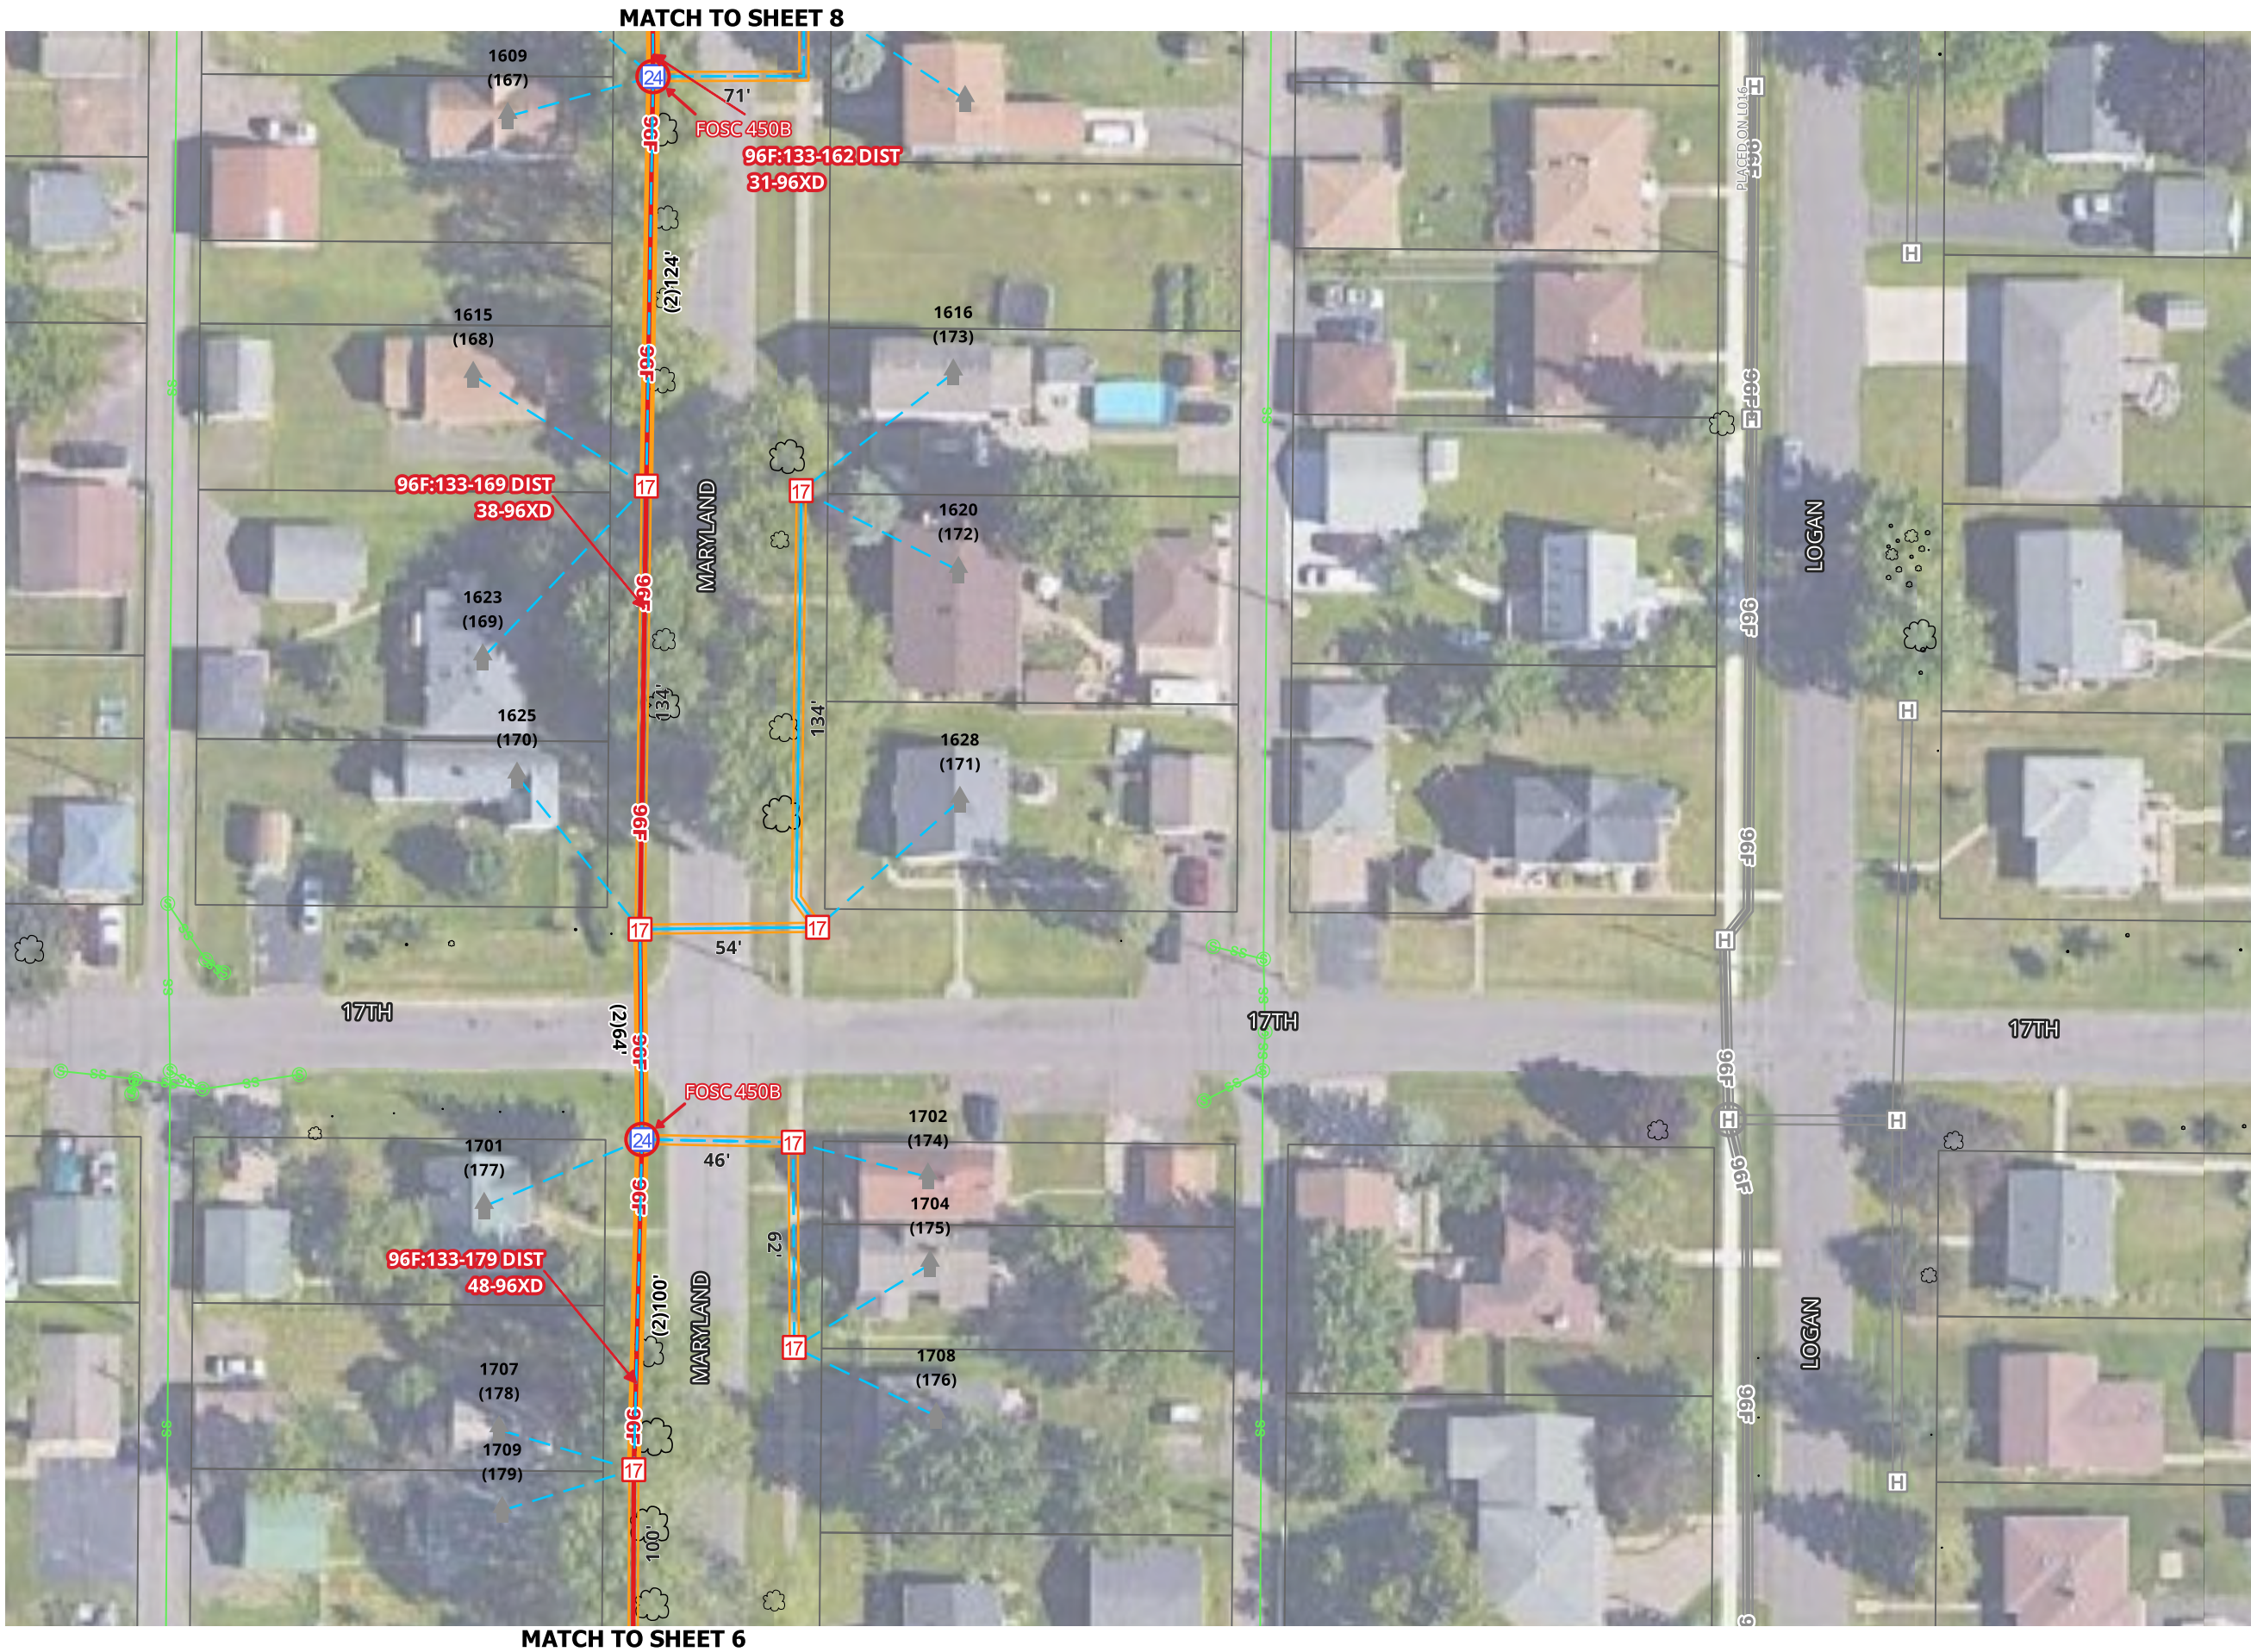

COUNTY:
DOUGLAS

TOWNSHIP:

TOWN:

RANGE:

SECTION:

MUNICIPALITY:
SUPERIOR

AS BUILT:


DATE:

WBS:

FILENAME: SUPERIOR FTTH


REV No	DATE	STATUS

SCALE 1:50

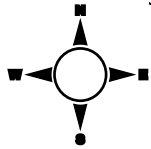


1. UTILITY AND ROW LINES ARE APPROXIMATE.
CONTRACTOR SHALL DETERMINE EXACT
LOCATIONS PRIOR TO CONSTRUCTION.
2. ALL UNDERGROUND CABLE SHALL BE PLACED
AT A MINIMUM DEPTH OF 36" BELOW THE
SURFACE UNLESS OTHERWISE NOTED.

MATCH TO SHEET 9

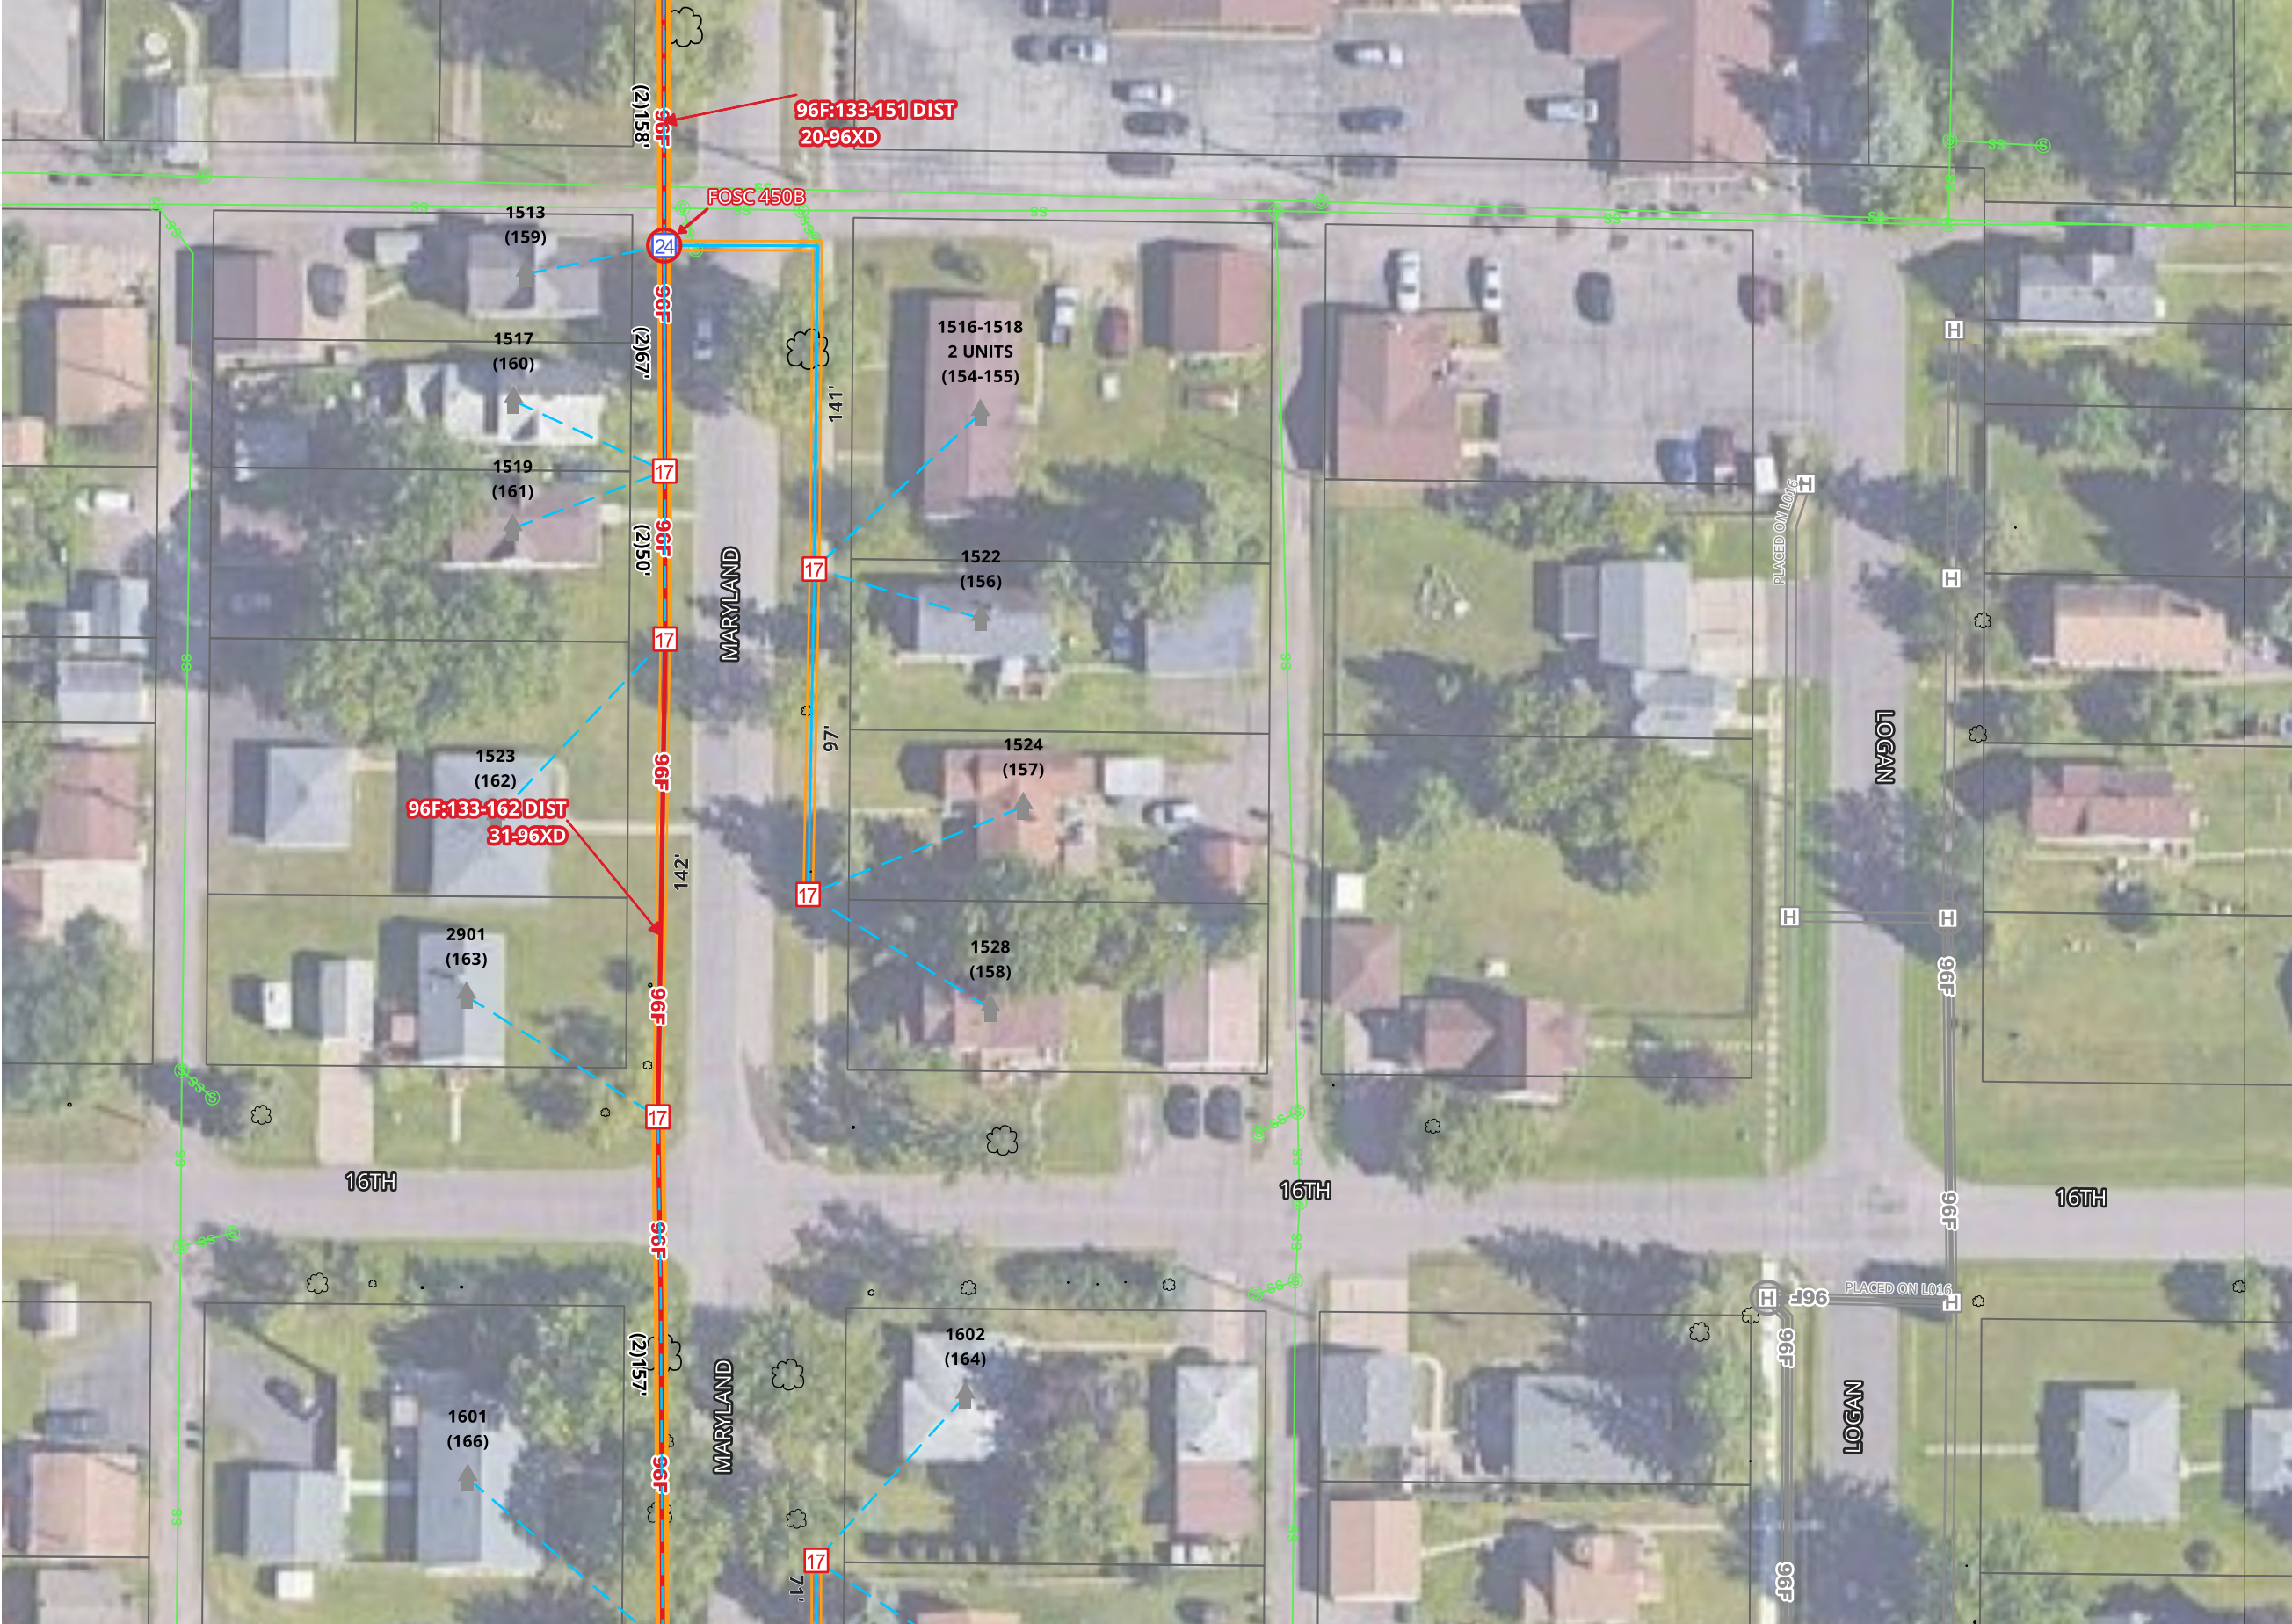

MATCH TO SHEET 7

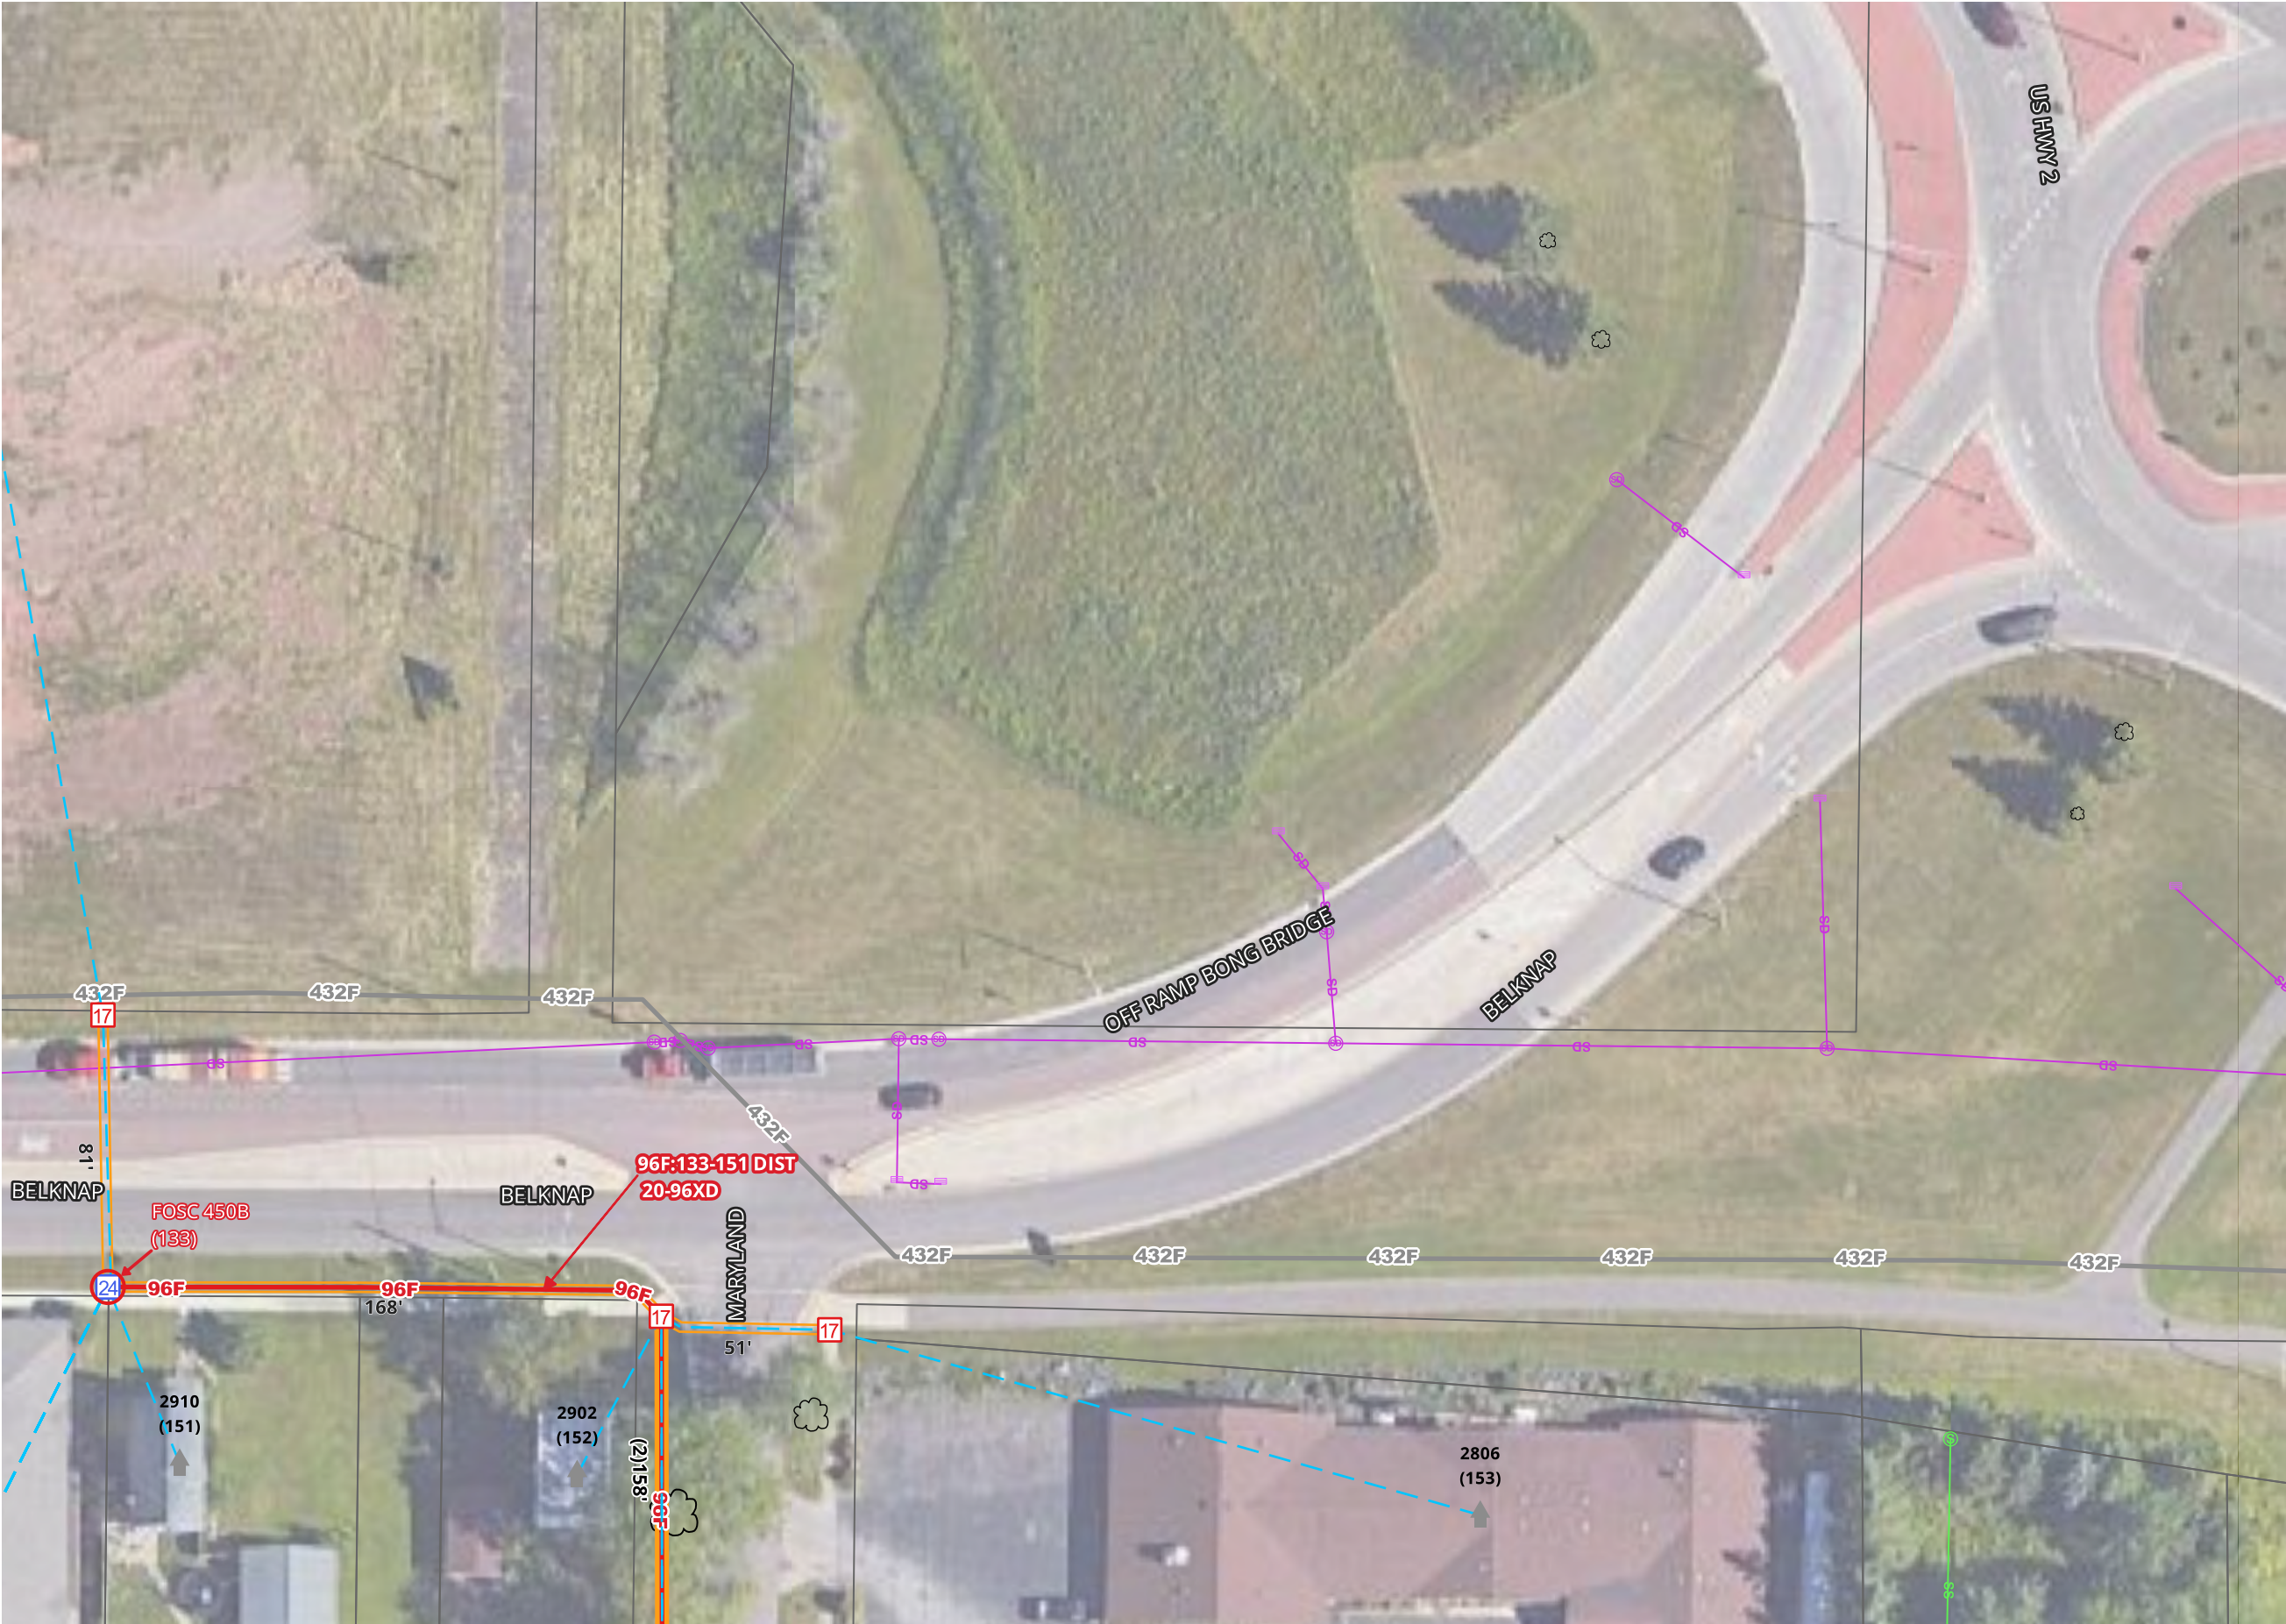

MATCH TO SHEET 8

[illegible]

1. UTILITY AND ROW LINES ARE APPROXIMATE. CONTRACTOR SHALL DETERMINE EXACT LOCATIONS PRIOR TO CONSTRUCTION.
2. ALL UNDERGROUND CABLE SHALL BE PLACED AT A MINIMUM DEPTH OF 36" BELOW THE SURFACE UNLESS OTHERWISE NOTED.



COUNTY:
DOUGLAS

TOWNSHIP:

TOWN:

RANGE:

SECTION:

MUNICIPALITY:
SUPERIOR

AS BUILT:


DATE:

WBS:


FILENAME: SUPERIOR FTTH

REV No	DATE	STATUS


SCALE 1:50

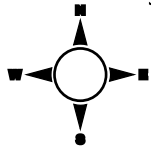


1. UTILITY AND ROW LINES ARE APPROXIMATE.
CONTRACTOR SHALL DETERMINE EXACT
LOCATIONS PRIOR TO CONSTRUCTION.
2. ALL UNDERGROUND CABLE SHALL BE PLACED
AT A MINIMUM DEPTH OF 36" BELOW THE
SURFACE UNLESS OTHERWISE NOTED.


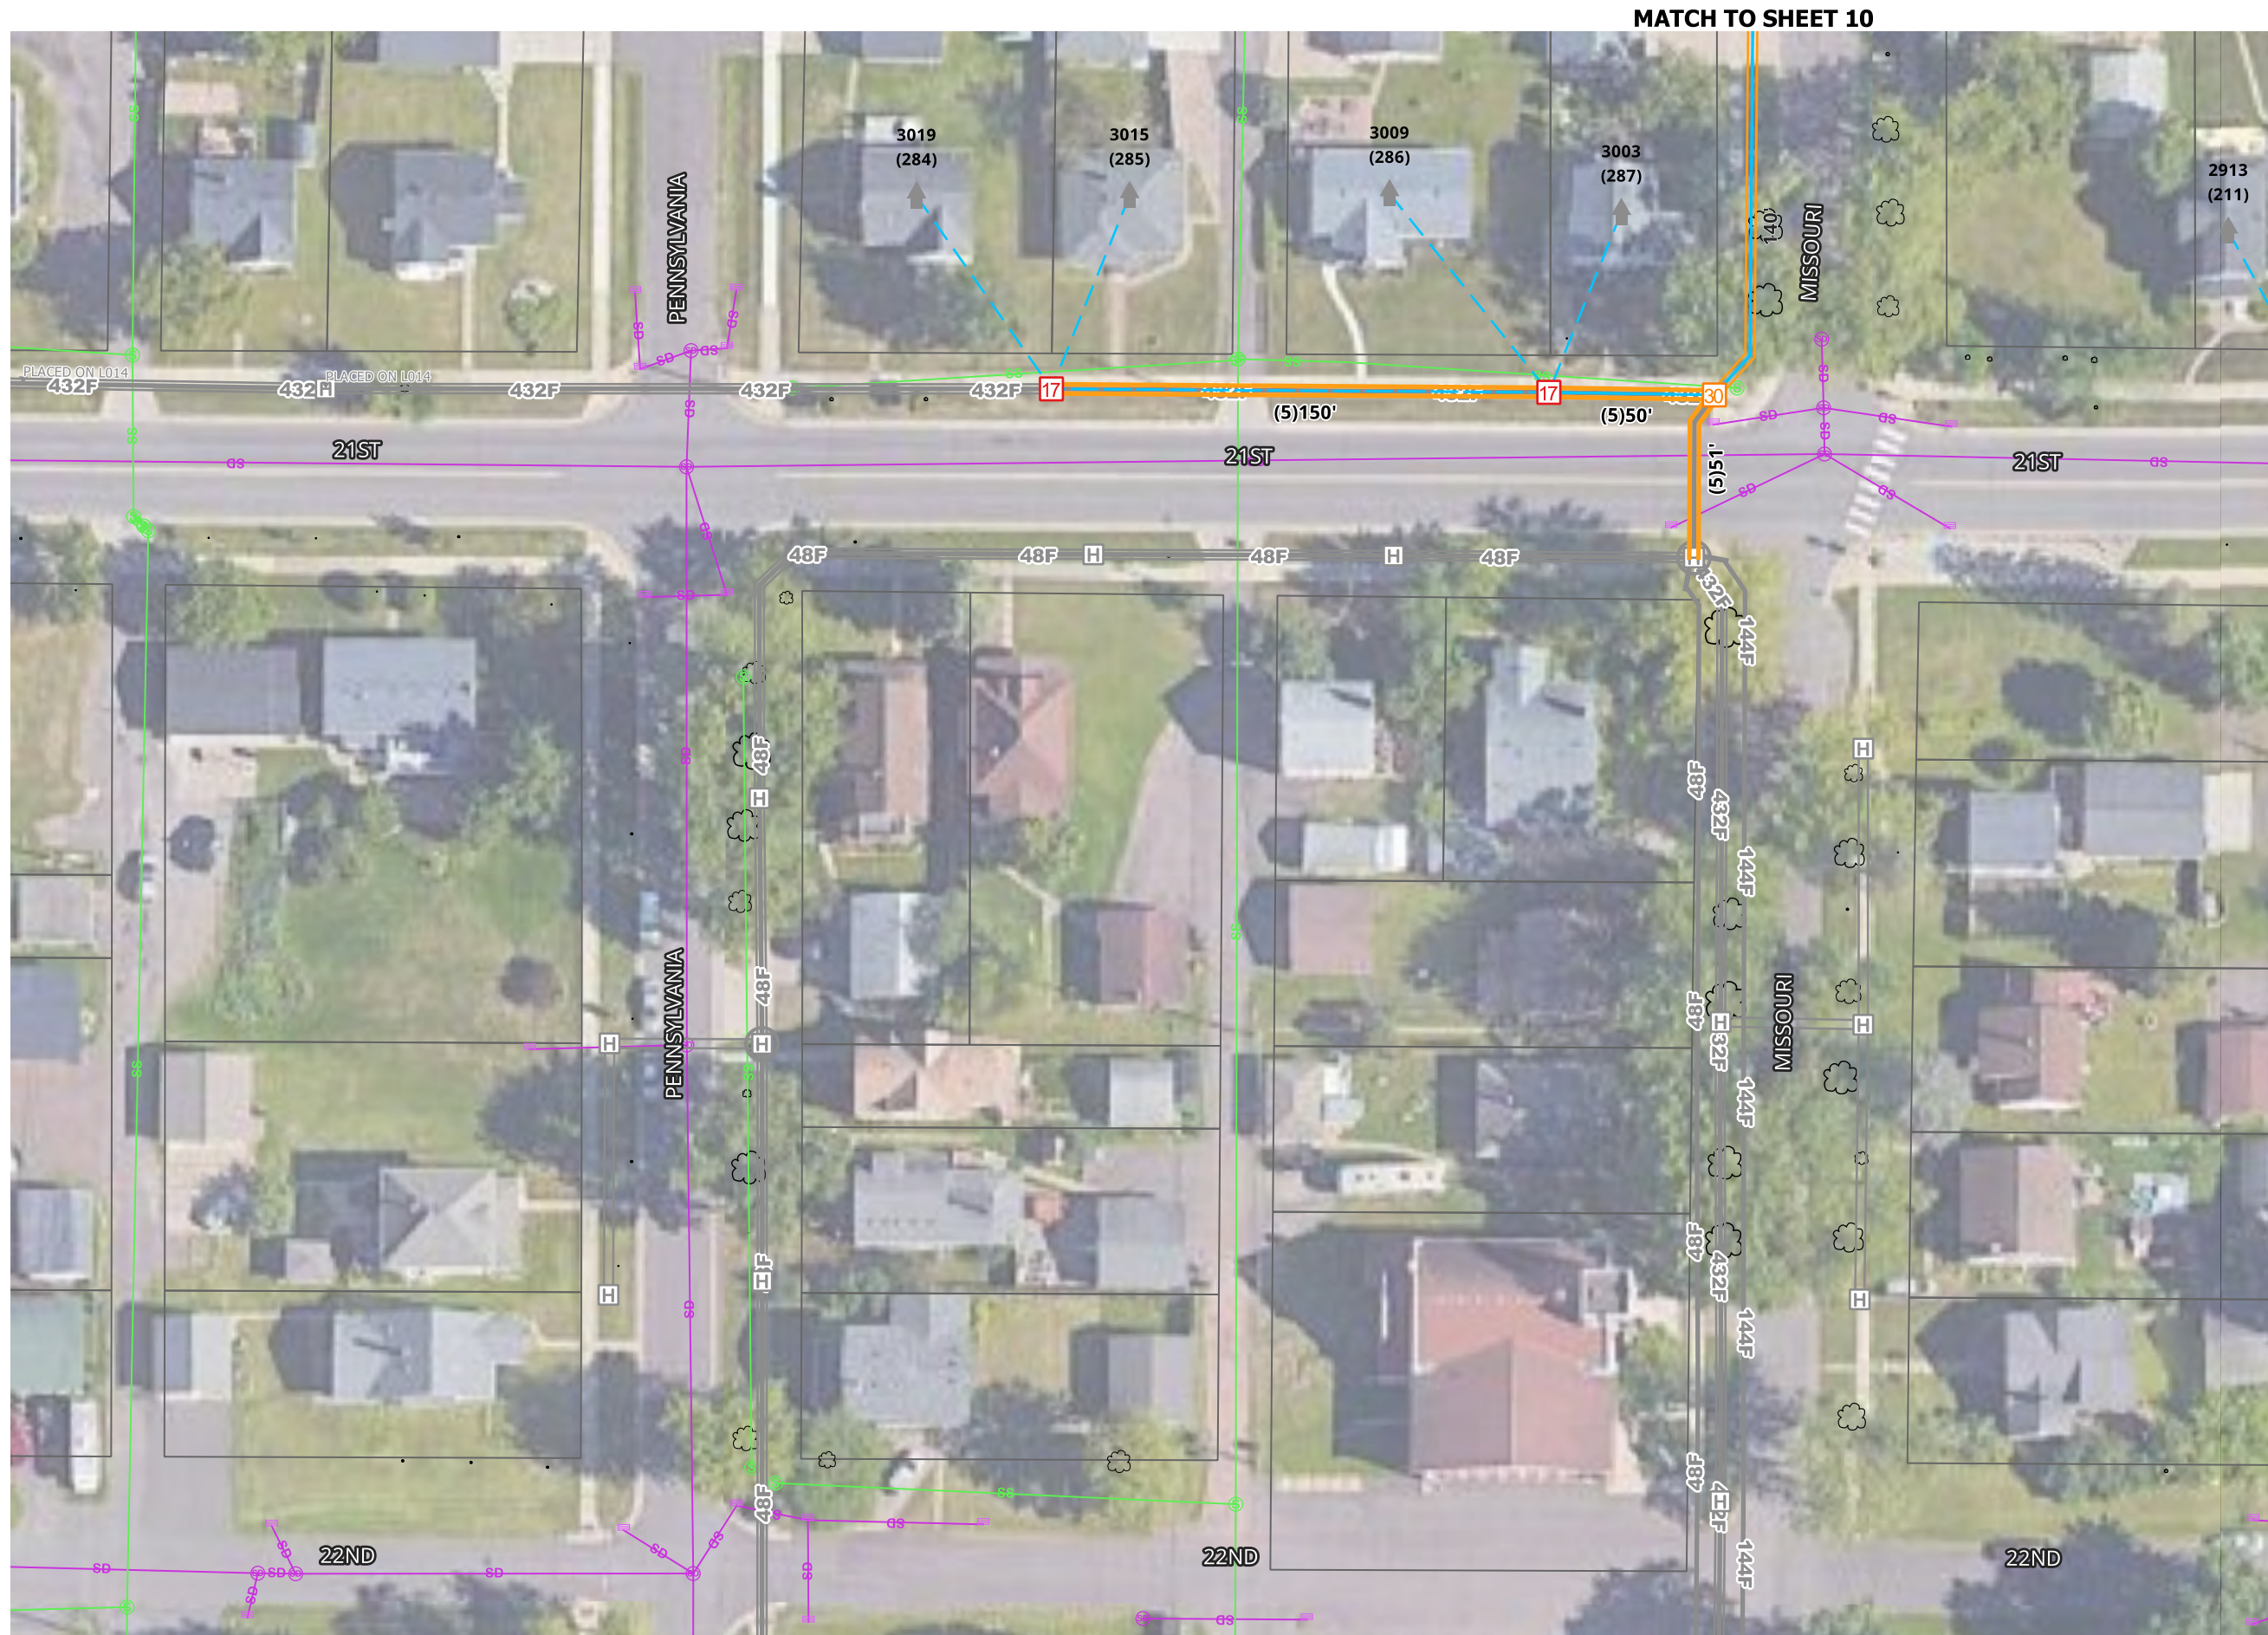




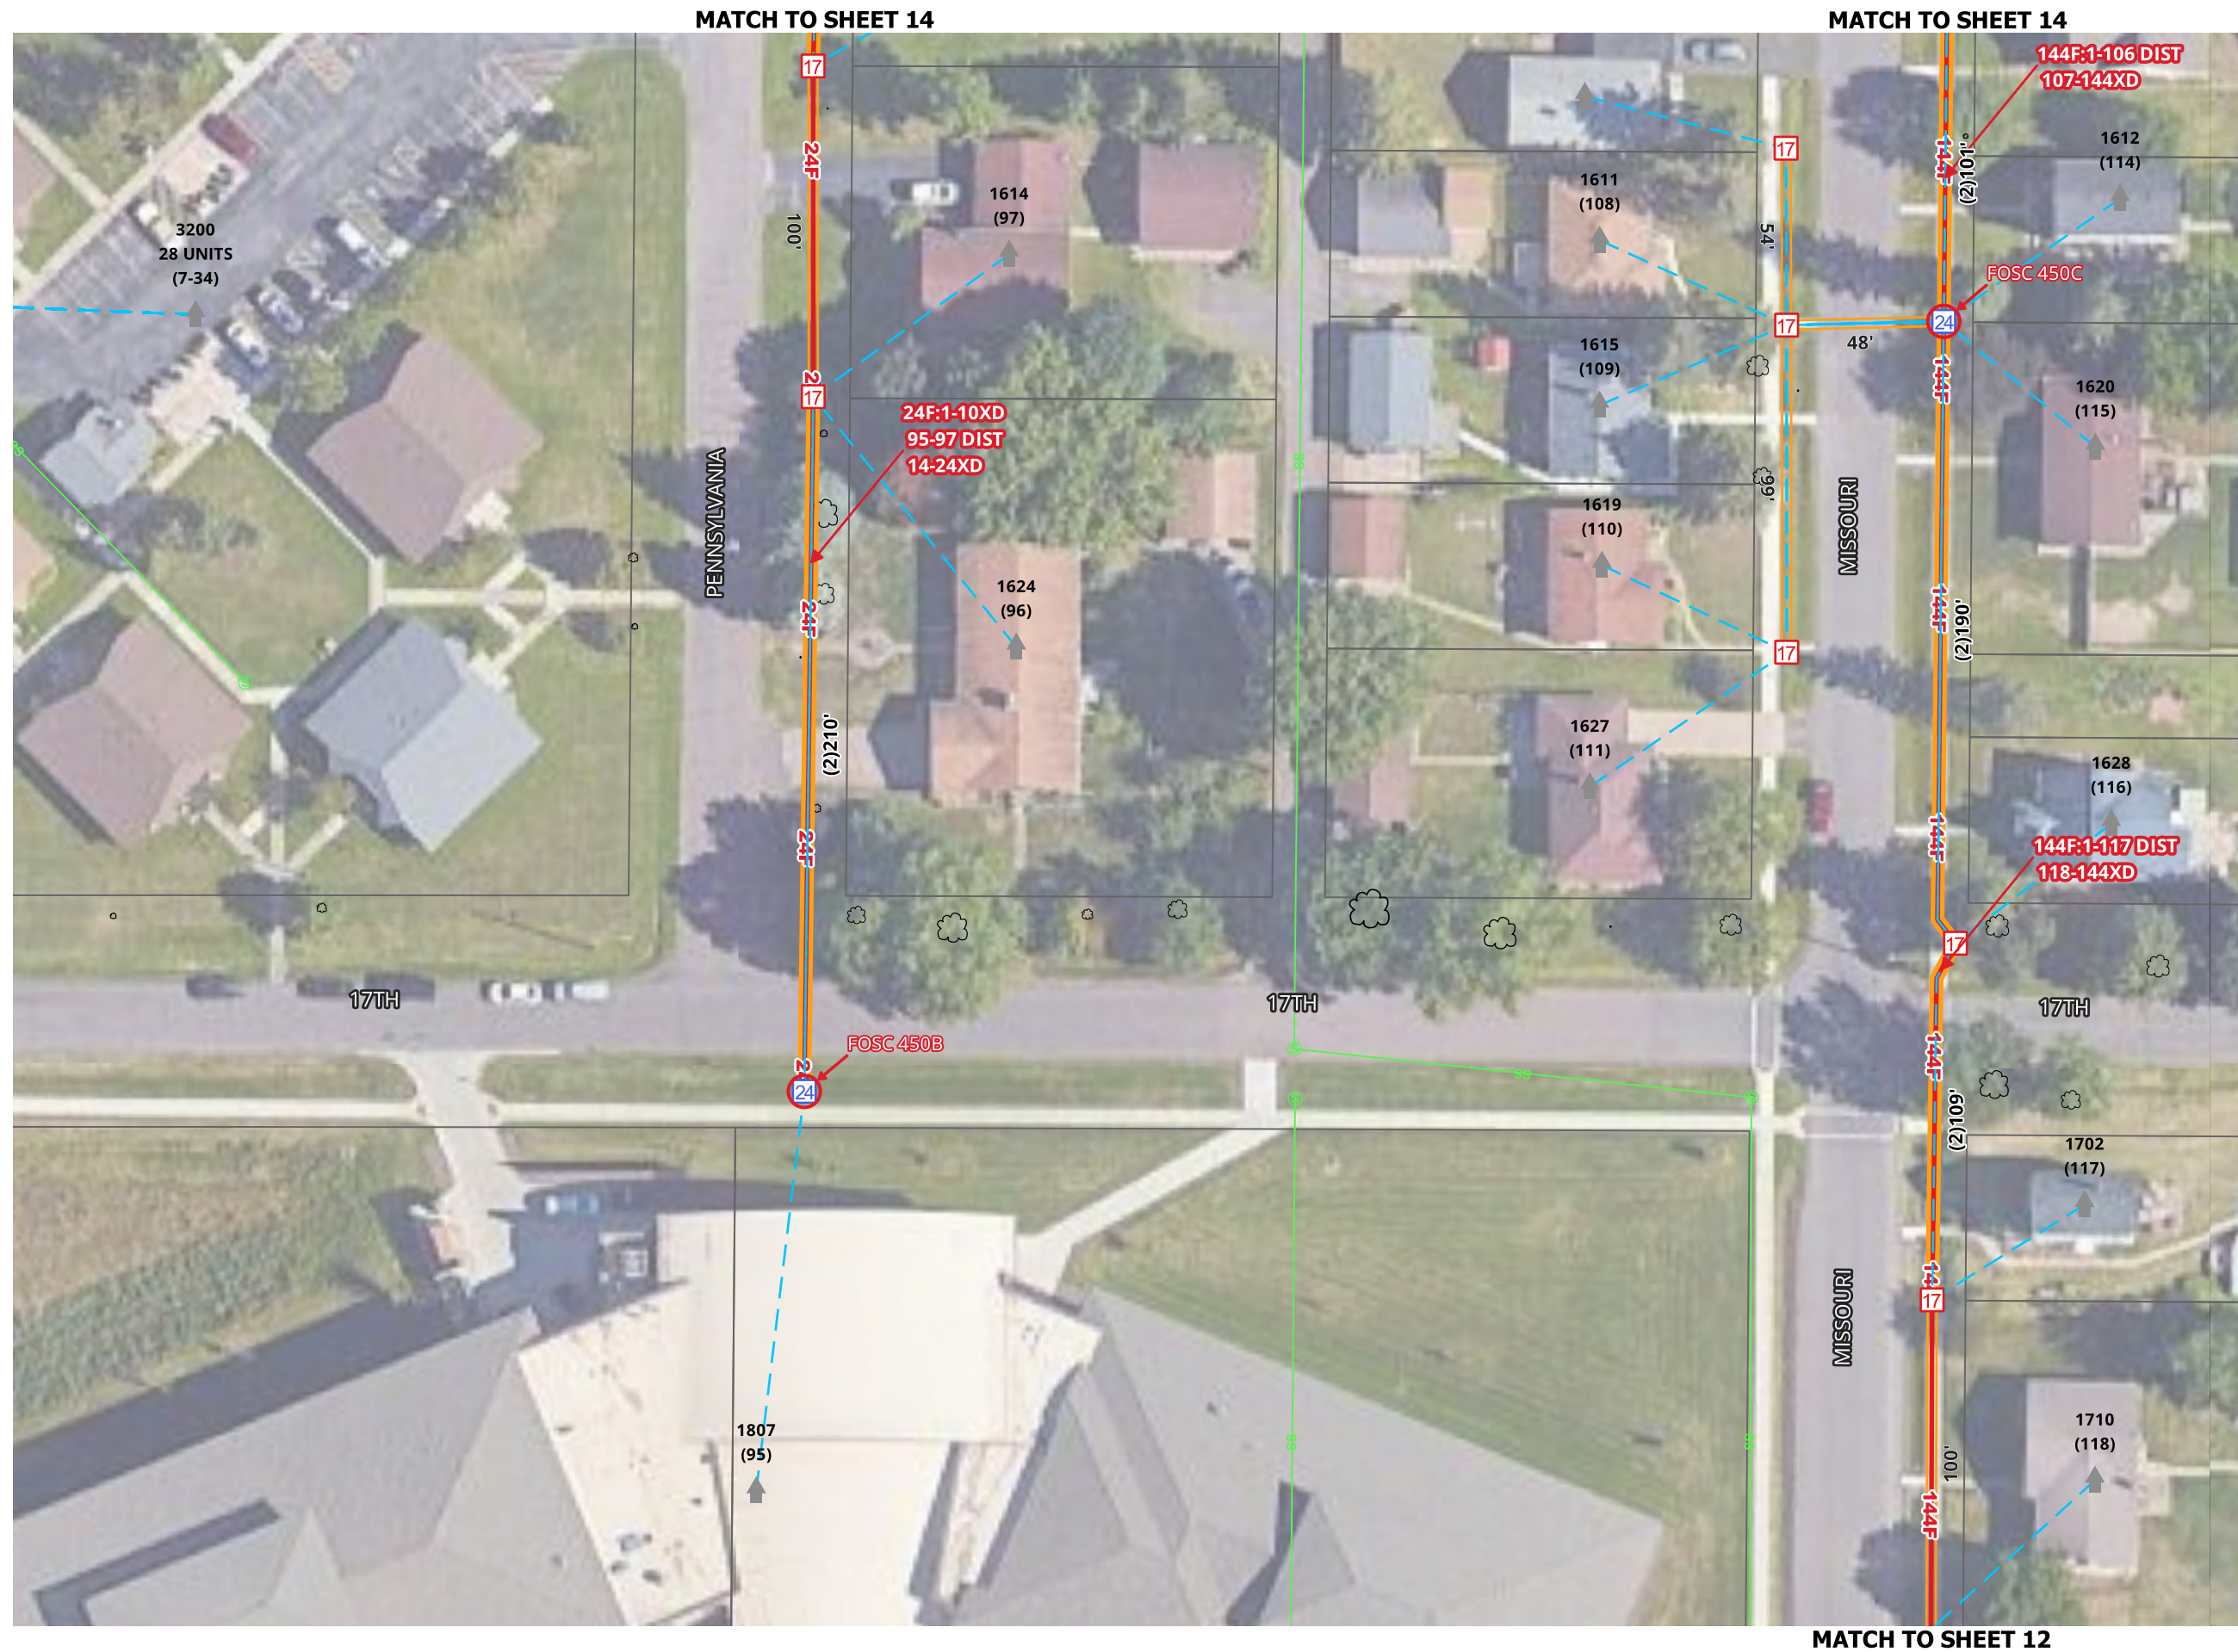


1. UTILITY AND ROW LINES ARE APPROXIMATE. CONTRACTOR SHALL DETERMINE EXACT LOCATIONS PRIOR TO CONSTRUCTION.
2. ALL UNDERGROUND CABLE SHALL BE PLACED AT A MINIMUM DEPTH OF 36" BELOW THE SURFACE UNLESS OTHERWISE NOTED.

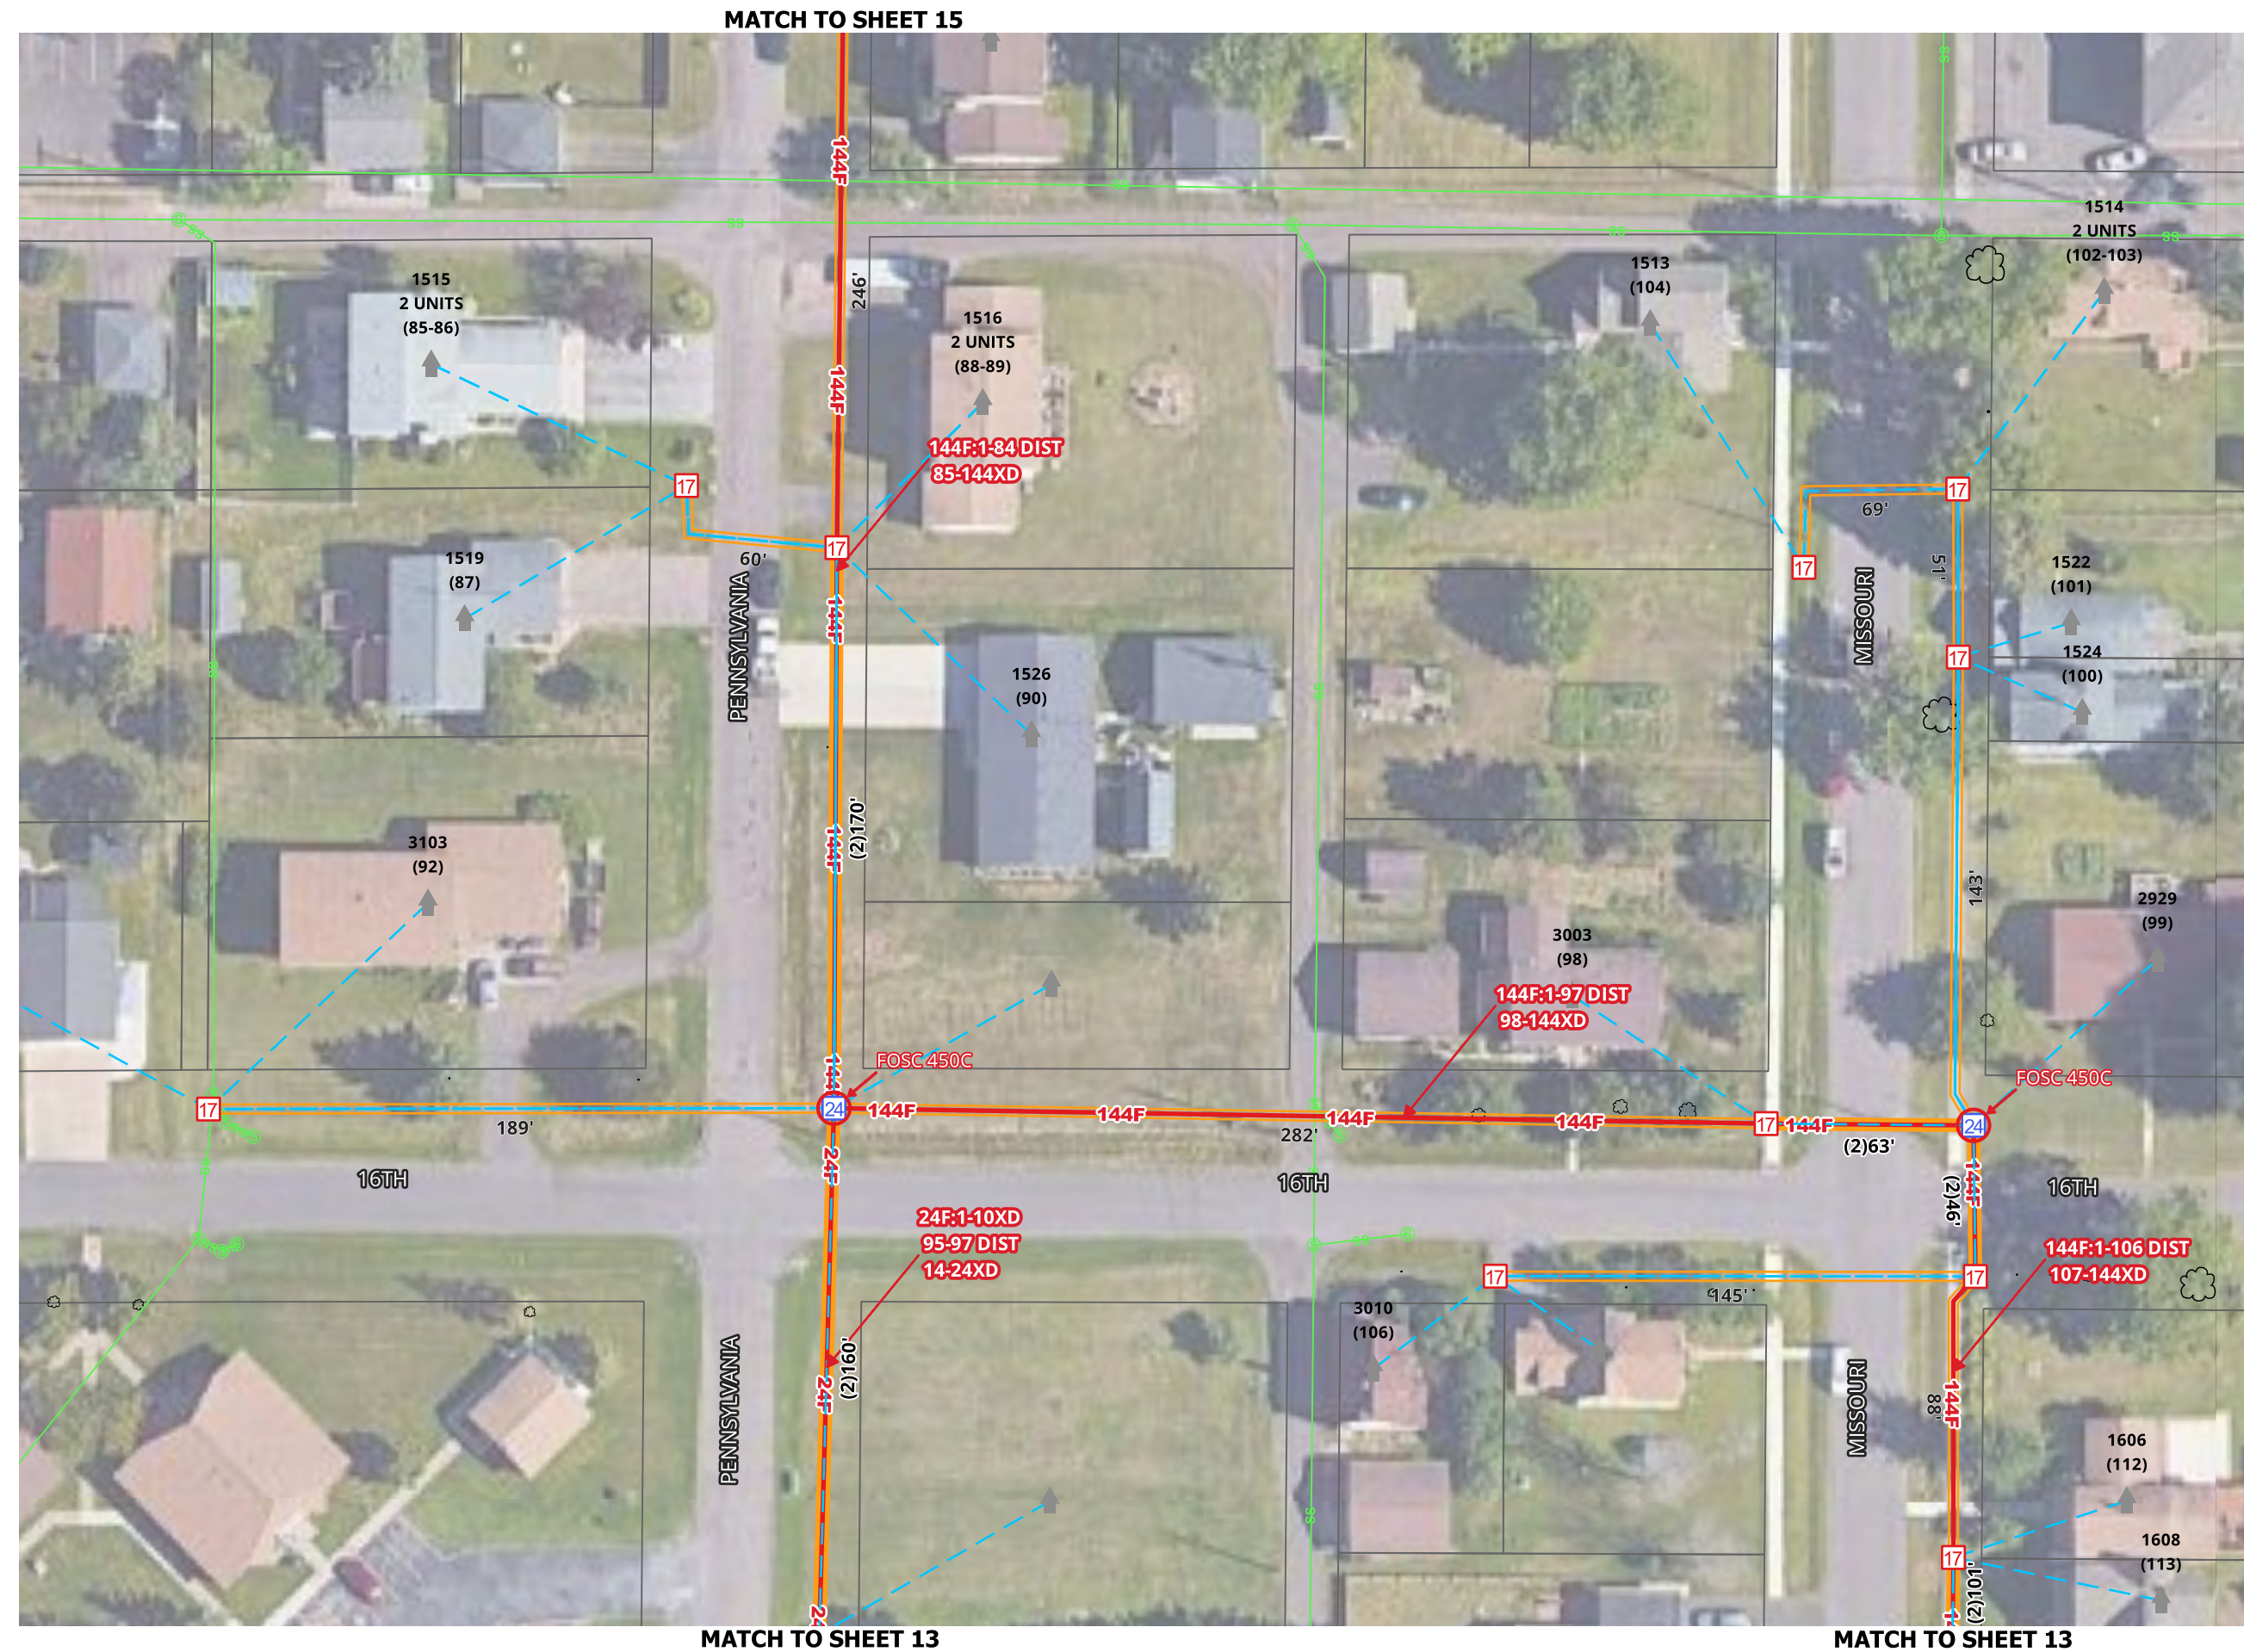

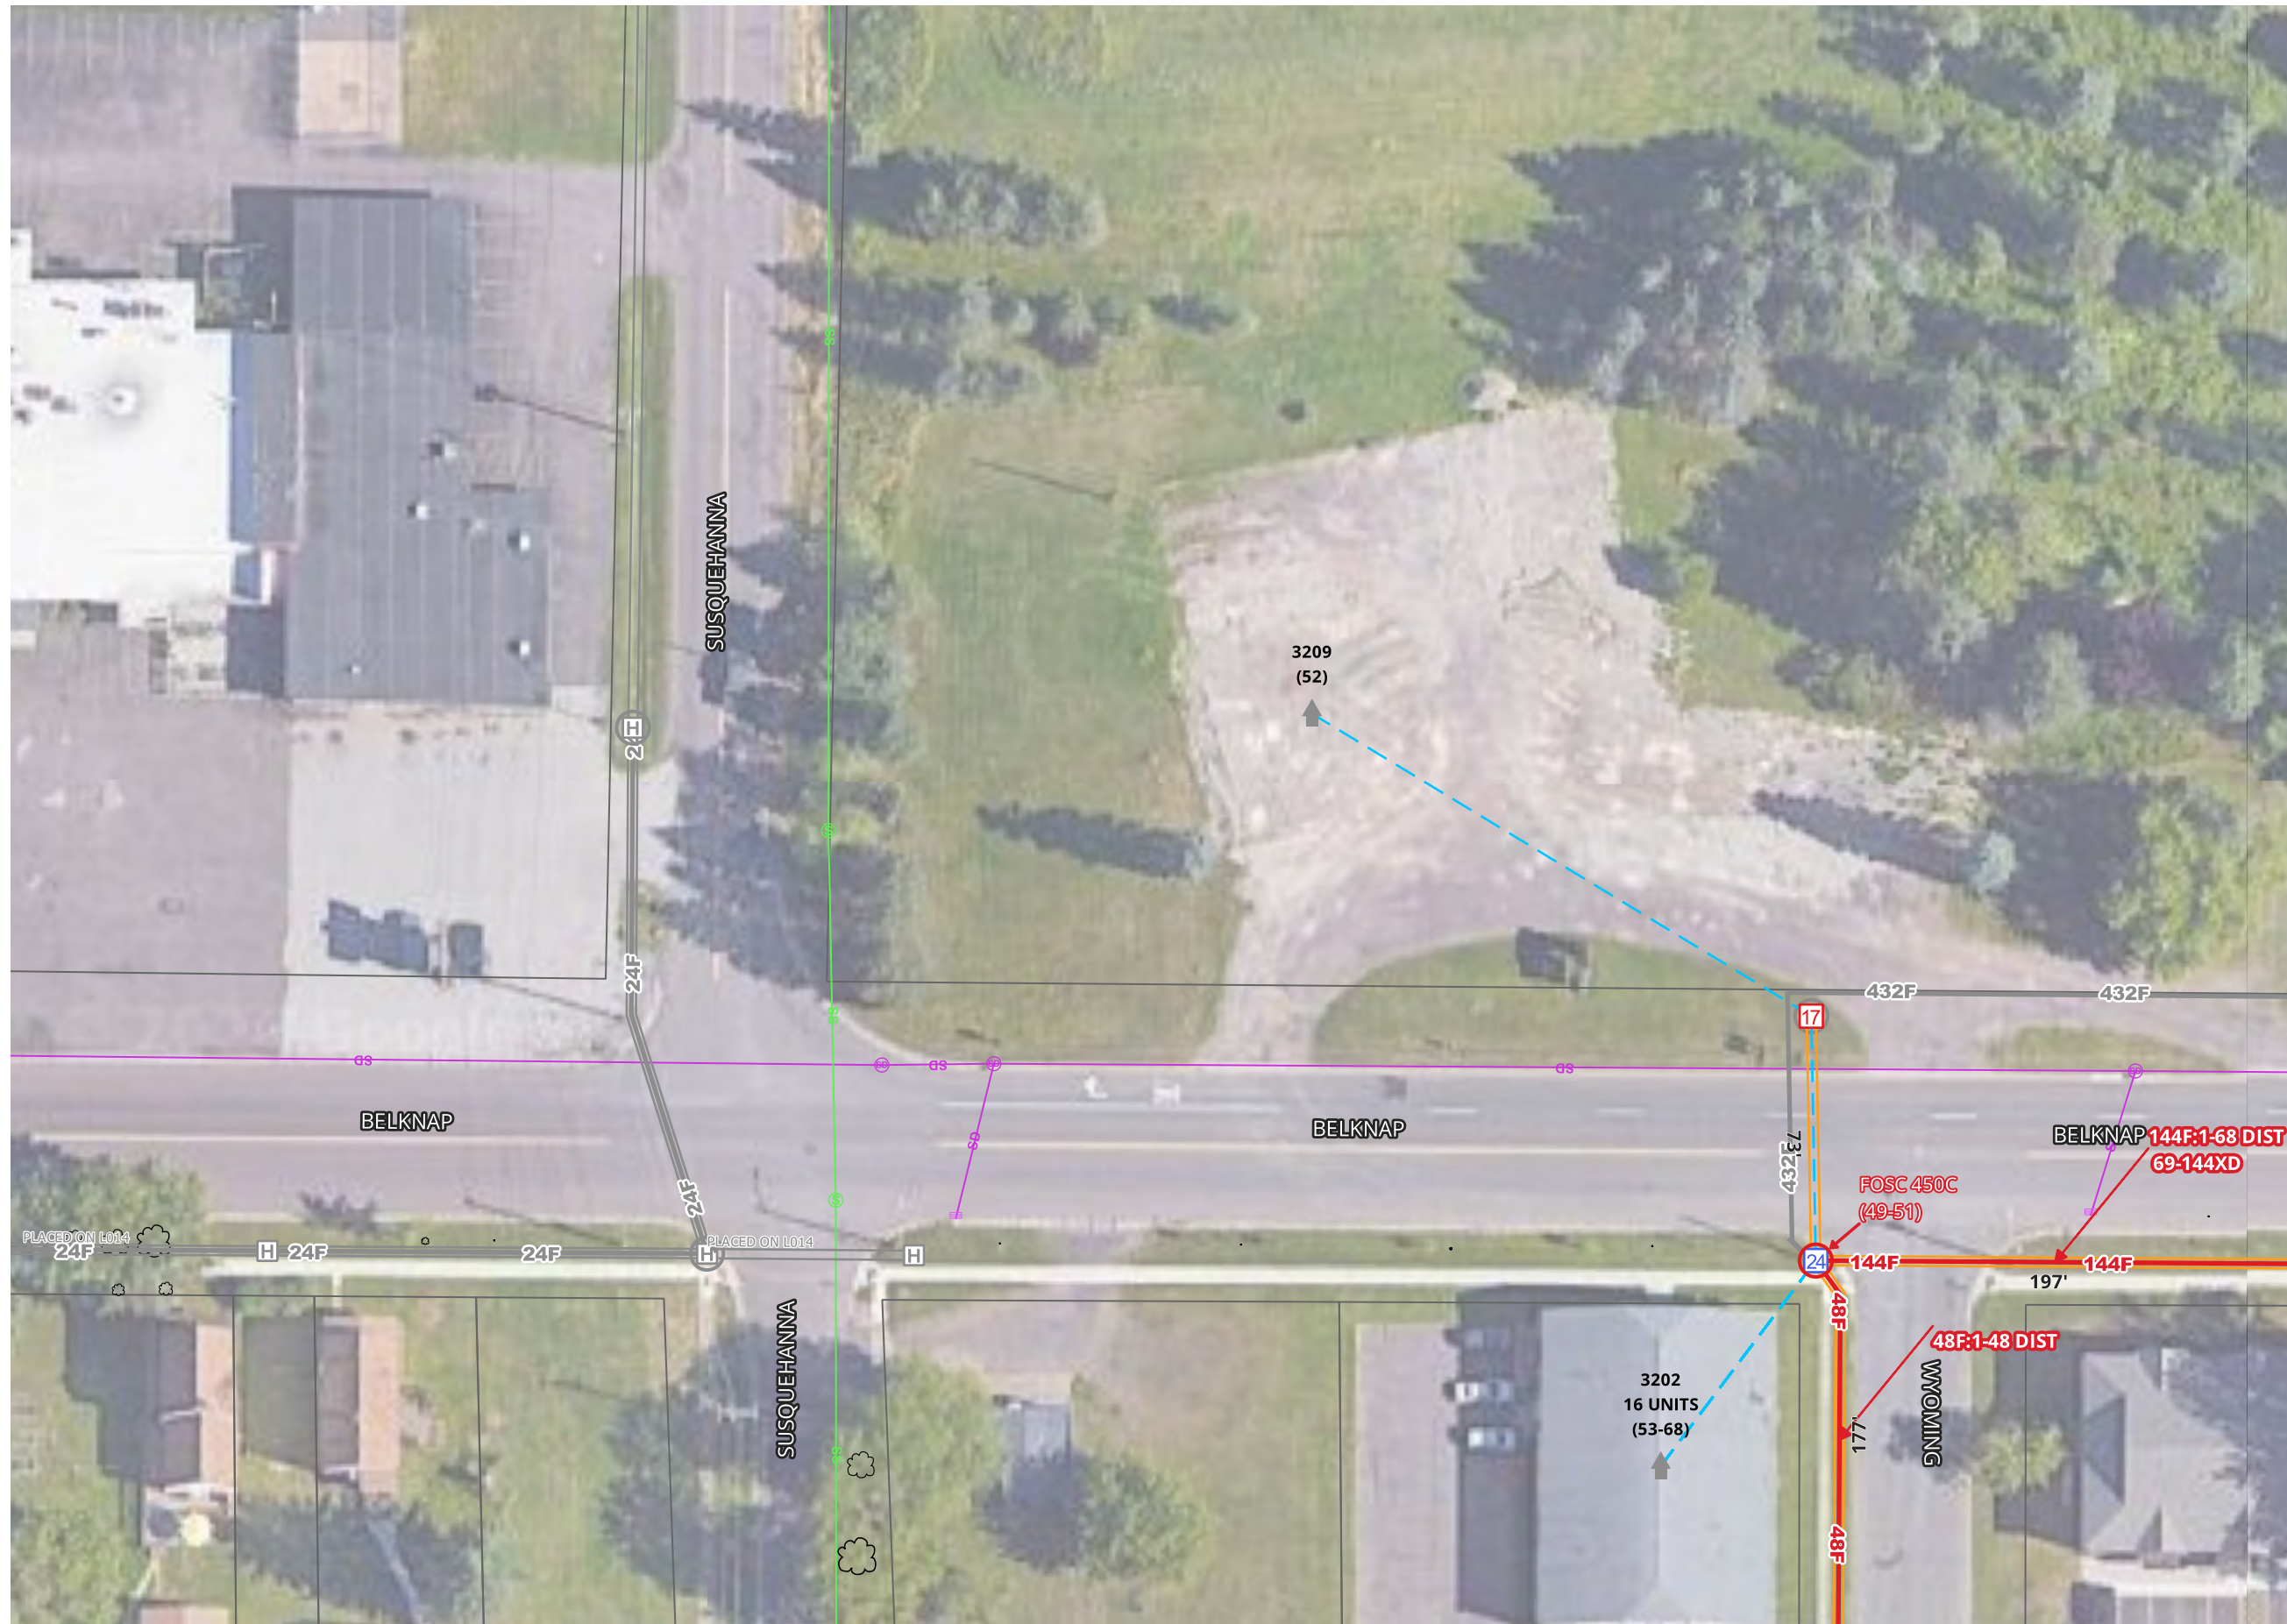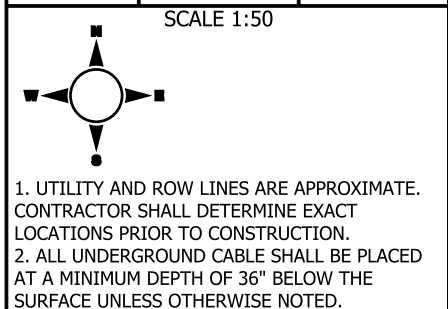
[illegible]


[illegible]

SCALE 1:50

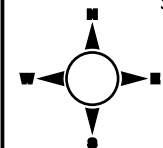

1. UTILITY AND ROW LINES ARE APPROXIMATE. CONTRACTOR SHALL DETERMINE EXACT LOCATIONS PRIOR TO CONSTRUCTION.
2. ALL UNDERGROUND CABLE SHALL BE PLACED AT A MINIMUM DEPTH OF 36" BELOW THE SURFACE UNLESS OTHERWISE NOTED.

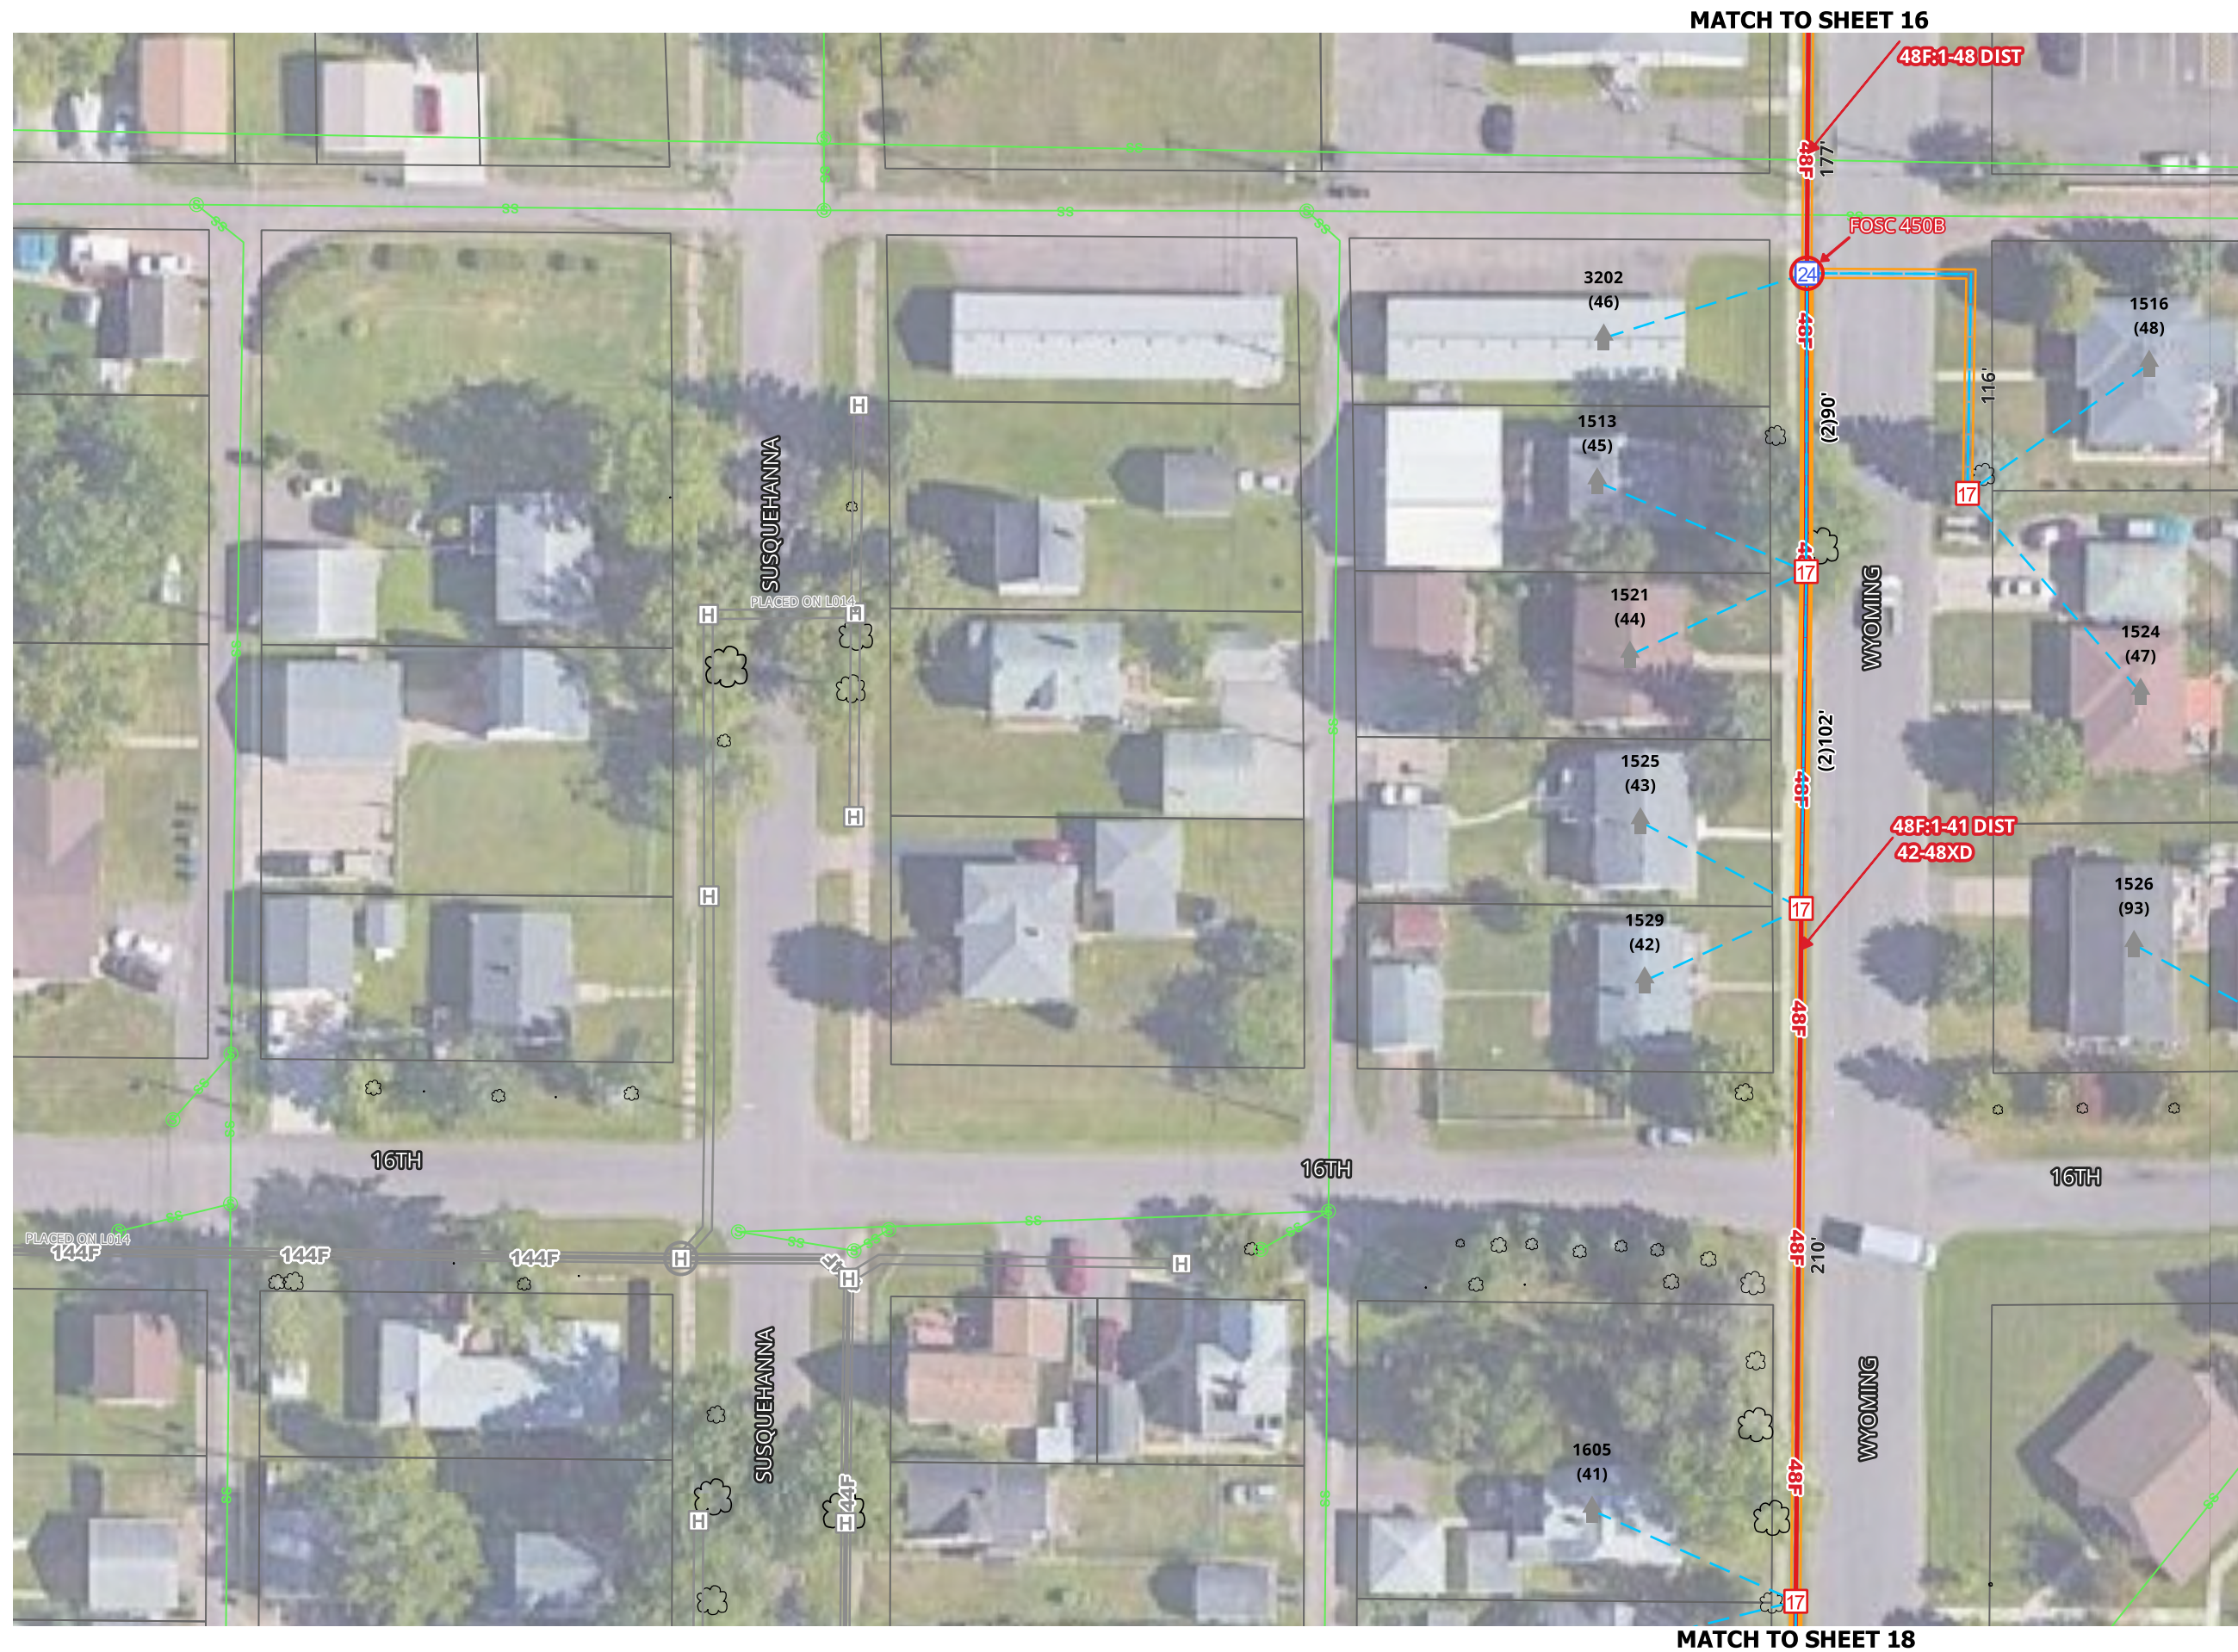

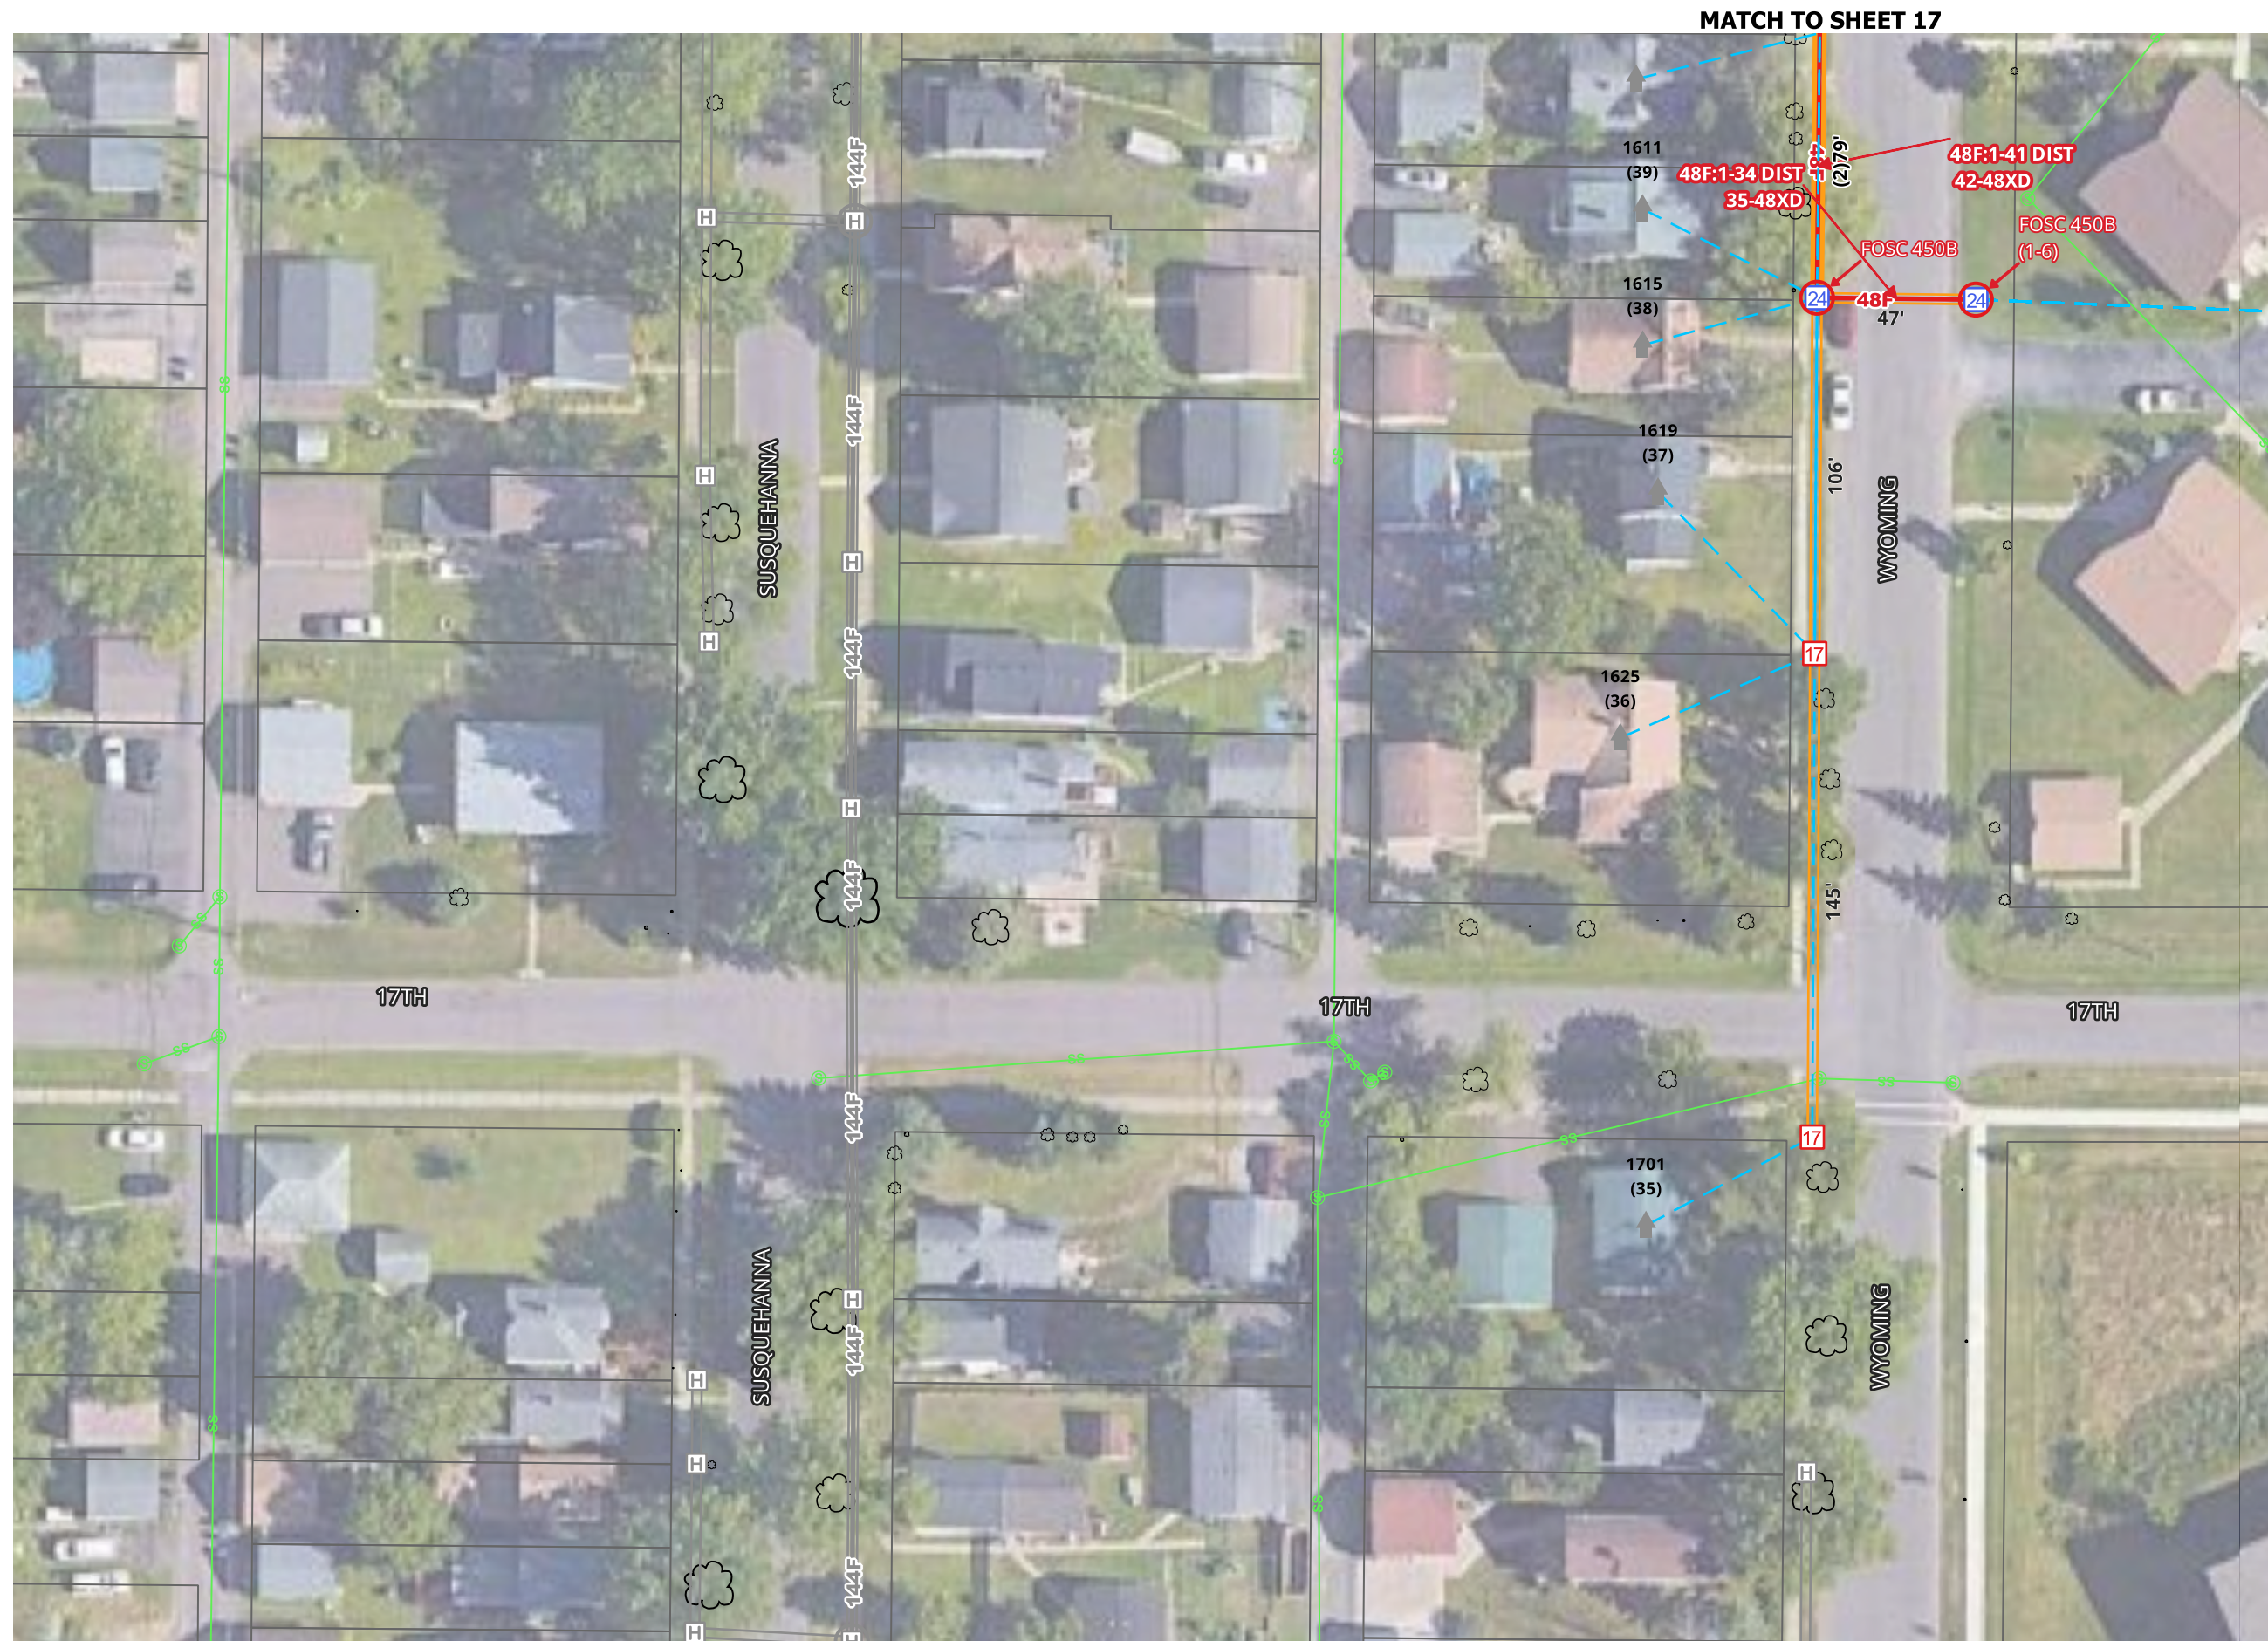



SUPERIOR

WISCONSIN

Living up to our name.


CITY OF SUPERIOR FTTH

OUTSIDE PLANT CONSTRUCTION
FIBER OPTIC CABLE ROUTE

SPLICING PACKAGE: L016

DATE: 09-09-2026


SUPERIOR, WISCONSIN

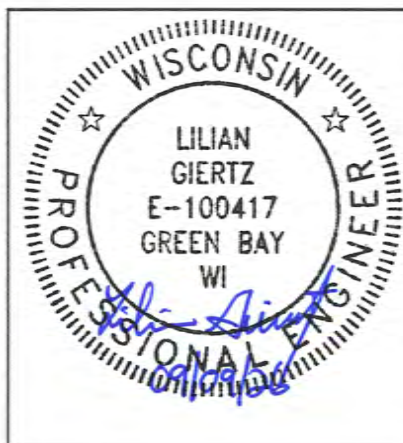

SHEET INDEX
PAGE 1: COVER
PAGE 2: LEGEND
PAGE 3: OVERVIEW MAP
PAGE 4-24 (SHEET 1-21): DESIGN

mi-TECH


A MICHELS Company

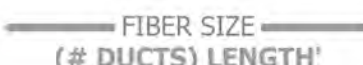PROJECT NO. SUPERIOR FTTH			TEL CO.			EXCHANGE			FDA L016	
LEGEND  EXISTING PEDESTAL  BD02 PEDESTAL  BD03 PEDESTAL  BD04 PEDESTAL  BD05 PEDESTAL  EXISTING HANDHOLE  12X12 HANDHOLE  17X30 HANDHOLE  24X36 HANDHOLE  30X48 HANDHOLE  60X36 HANDHOLE  ANCHOR  SPLICE CASE  PASSING  NETWORK TERMINAL  UTILITY POLE  CABINET  RISER  FIBER CABLE  DUCT  MULTIPLE DUCTS  EXISTING FACILITY  SERVICE DROP  STRAND  RAILROAD  PARCELS <tr><td colspan="3">SHEET LEGEND</td><td colspan="3">OF 21</td></tr> <tr><td colspan="6">DATE 08-12-2026</td></tr> <tr><td colspan="6">MAP REF. dc-4</td></tr> <tr><td colspan="6">COUNTY: DOUGLAS</td></tr> <tr><td colspan="6">TOWNSHIP:</td></tr> <tr><td colspan="6">TOWN:</td></tr> <tr><td colspan="6">RANGE:</td></tr> <tr><td colspan="6">SECTION:</td></tr> <tr><td colspan="6">MUNICIPALITY: SUPERIOR</td></tr> <tr><td colspan="6">AS BUILT:</td></tr> <tr><td colspan="6">DATE:</td></tr> <tr><td colspan="6">WBS:</td></tr> <tr><td colspan="6">FILENAME: SUPERIOR FTTH</td></tr> <tr><td>REV No</td><td>DATE</td><td colspan="4">STATUS</td></tr> <tr><td></td><td></td><td colspan="4"></td></tr> <tr><td></td><td></td><td colspan="4"></td></tr> <tr><td></</td></tr>									SHEET LEGEND			OF 21			DATE 08-12-2026						MAP REF. dc-4						COUNTY: DOUGLAS						TOWNSHIP:						TOWN:						RANGE:						SECTION:						MUNICIPALITY: SUPERIOR						AS BUILT:						DATE:						WBS:						FILENAME: SUPERIOR FTTH						REV No	DATE	STATUS	</
									SHEET LEGEND			OF 21	
									DATE 08-12-2026	
									MAP REF. dc-4	
									COUNTY: DOUGLAS	
									TOWNSHIP:	
									TOWN:	
									RANGE:	
									SECTION:	
									MUNICIPALITY: SUPERIOR	
									AS BUILT:	
									DATE:	
WBS:	
FILENAME: SUPERIOR FTTH	
REV No	DATE	STATUS	
</	

REV No	DATE	STATUS



1. UTILITY AND ROW LINES ARE APPROXIMATE.
CONTRACTOR SHALL DETERMINE EXACT
LOCATIONS PRIOR TO CONSTRUCTION.
2. ALL UNDERGROUND CABLE SHALL BE PLACED
AT A MINIMUM DEPTH OF 36" BELOW THE
SURFACE UNLESS OTHERWISE NOTED.

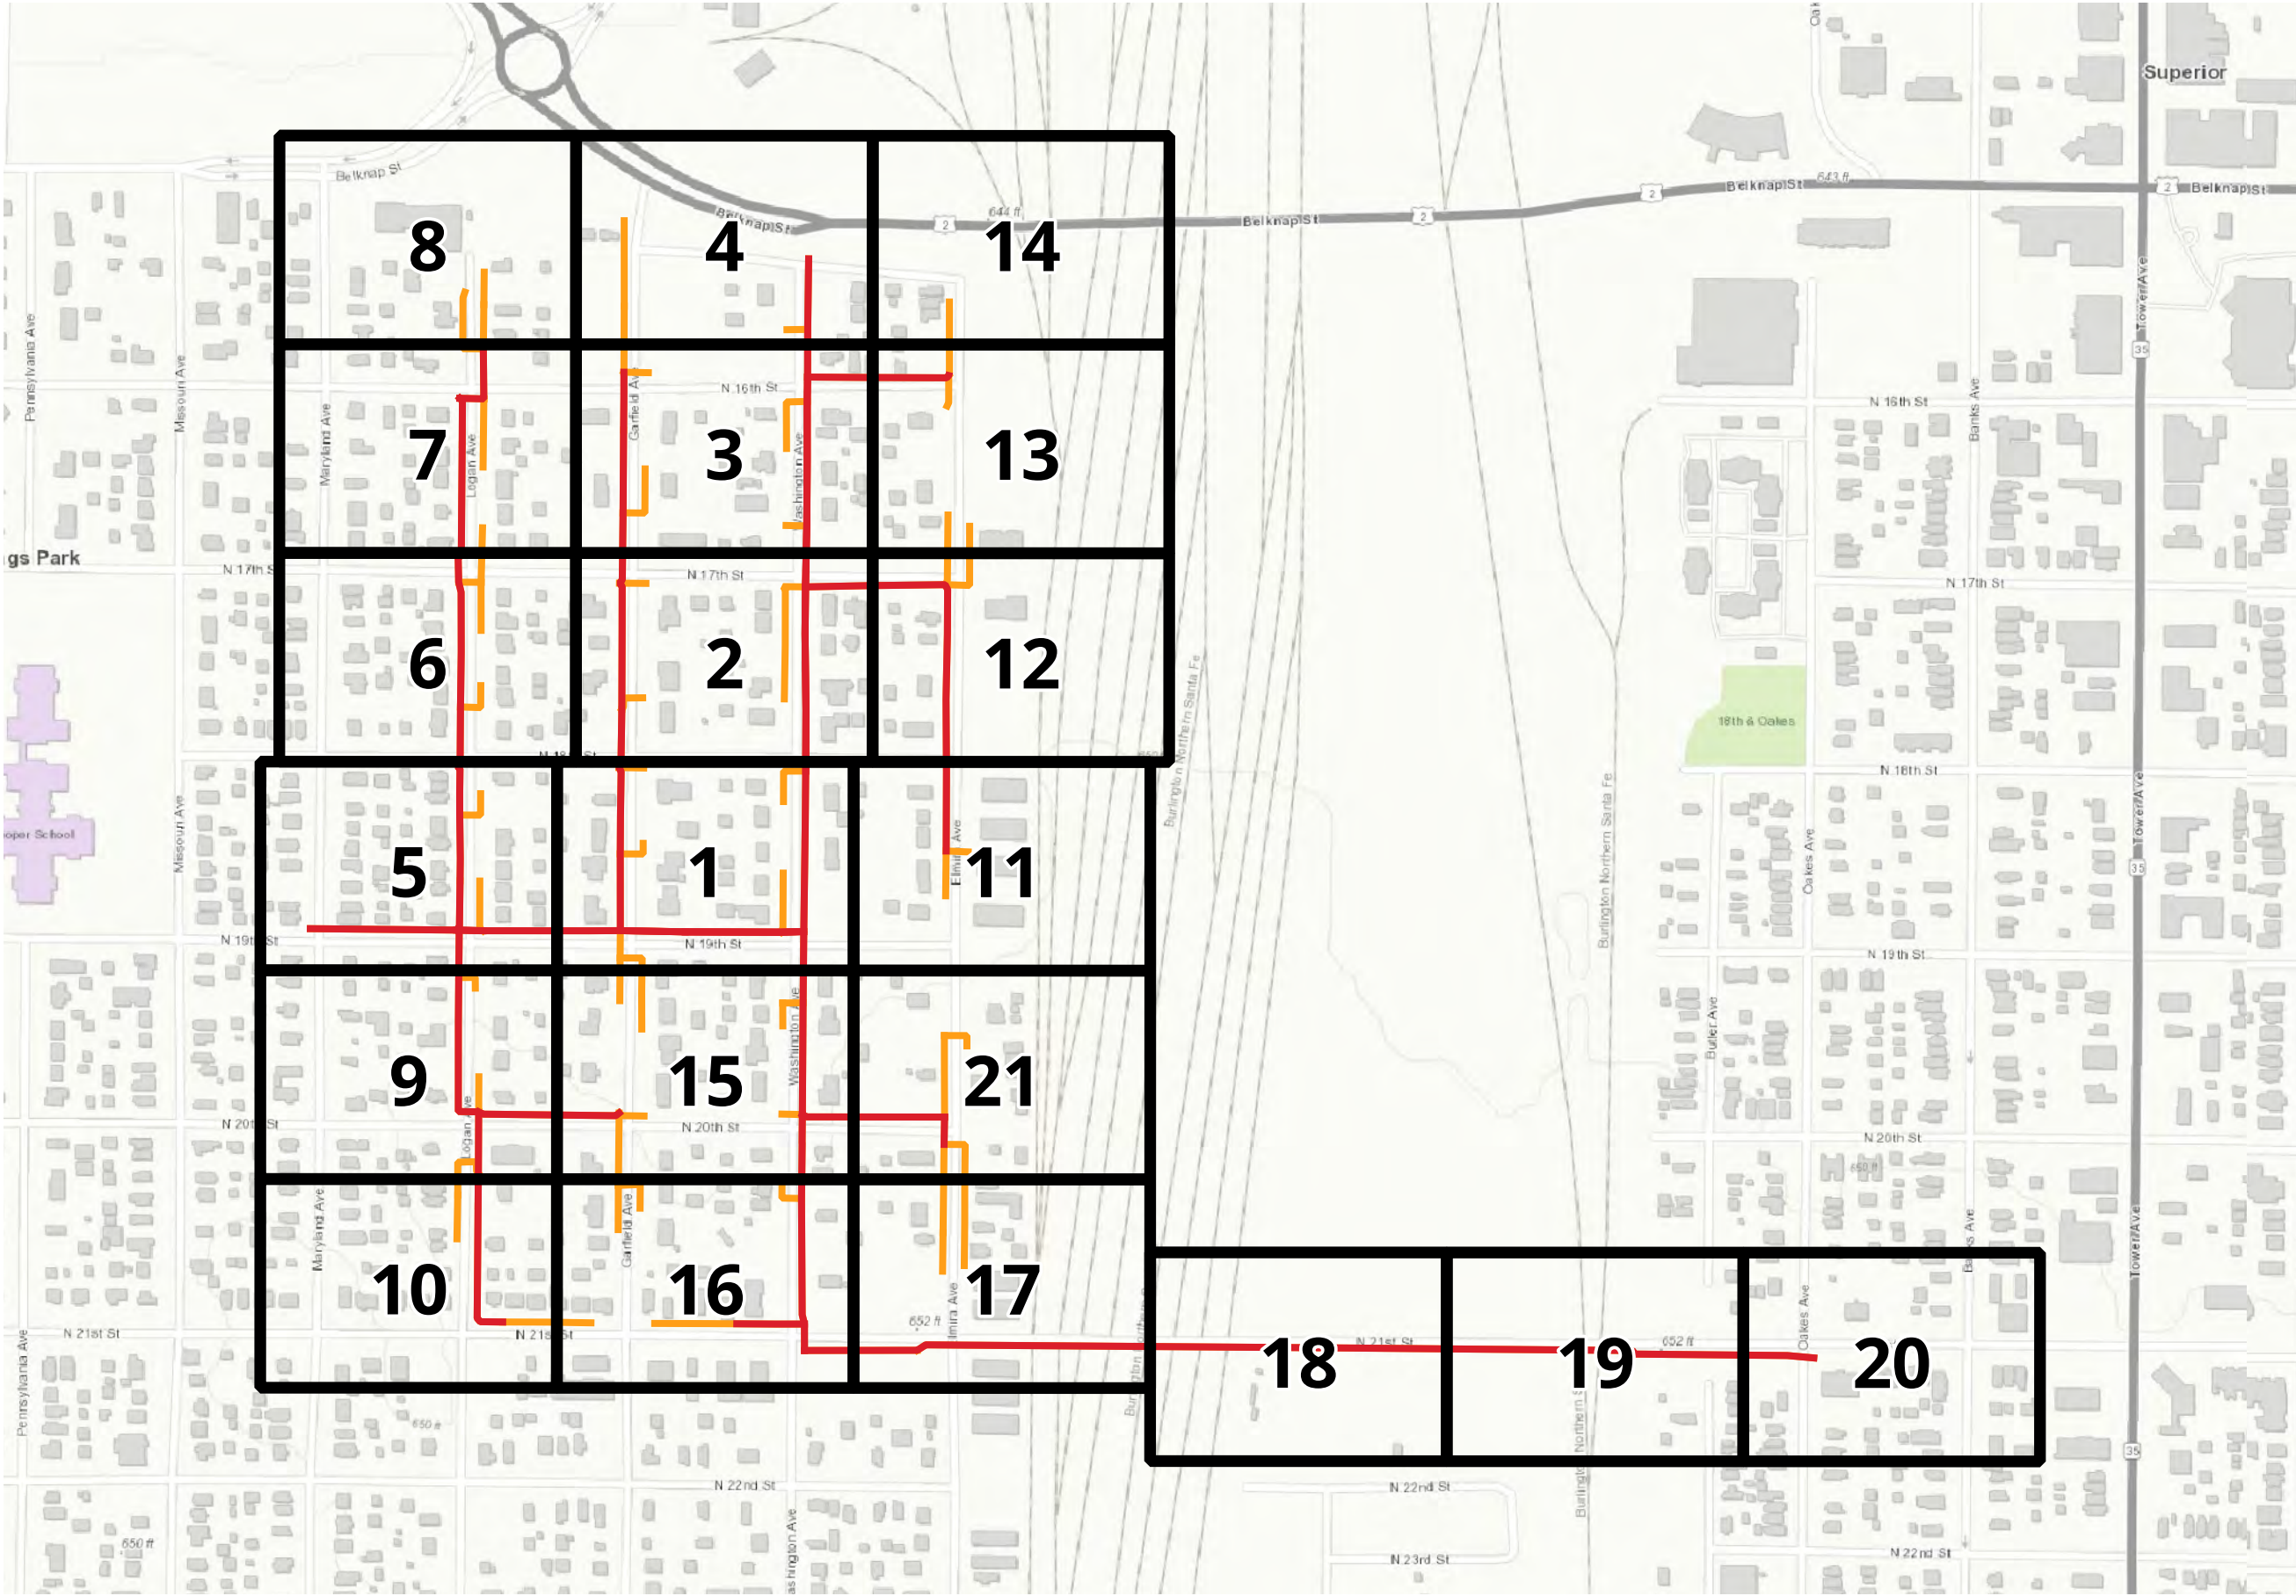


[illegible]

1. UTILITY AND ROW LINES ARE APPROXIMATE. CONTRACTOR SHALL DETERMINE EXACT LOCATIONS PRIOR TO CONSTRUCTION.
2. ALL UNDERGROUND CABLE SHALL BE PLACED AT A MINIMUM DEPTH OF 36" BELOW THE SURFACE UNLESS OTHERWISE NOTED.




MATCH TO SHEET 15


1. UTILITY AND ROW LINES ARE APPROXIMATE. CONTRACTOR SHALL DETERMINE EXACT LOCATIONS PRIOR TO CONSTRUCTION.
2. ALL UNDERGROUND CABLE SHALL BE PLACED AT A MINIMUM DEPTH OF 36" BELOW THE SURFACE UNLESS OTHERWISE NOTED.

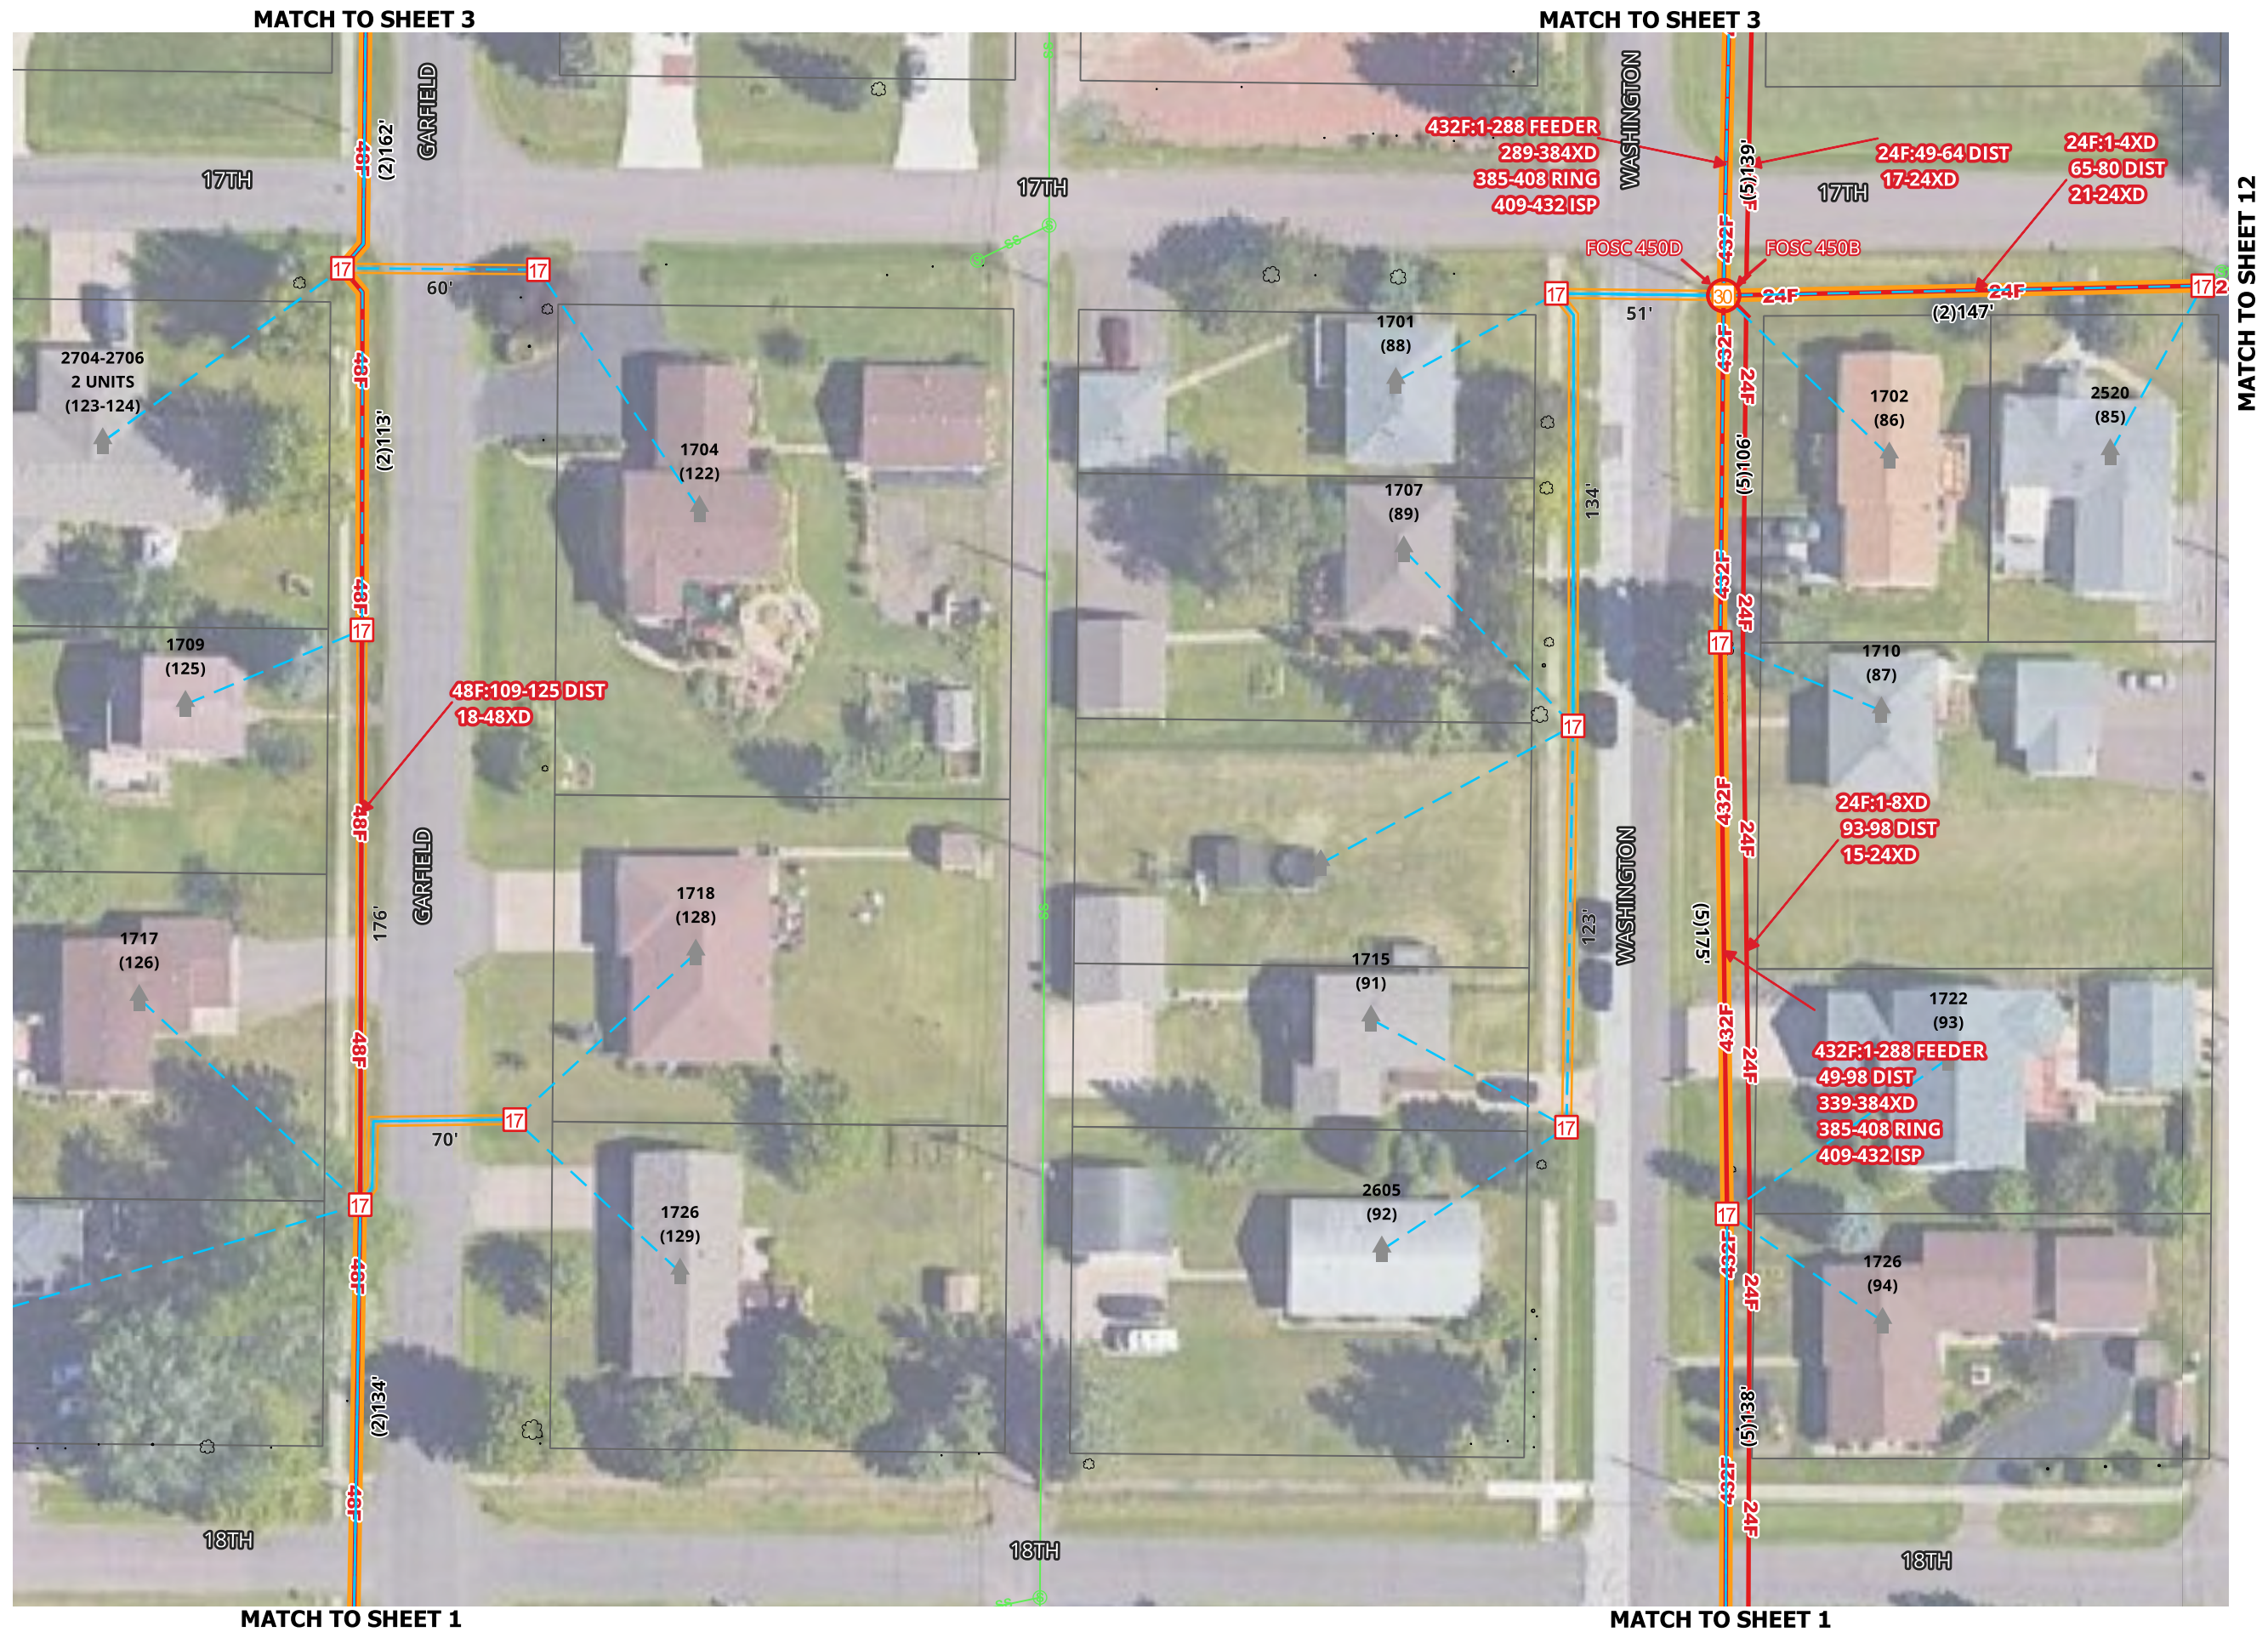

1. UTILITY AND ROW LINES ARE APPROXIMATE. CONTRACTOR SHALL DETERMINE EXACT LOCATIONS PRIOR TO CONSTRUCTION.


2. ALL UNDERGROUND CABLE SHALL BE PLACED AT A MINIMUM DEPTH OF 36" BELOW THE SURFACE UNLESS OTHERWISE NOTED.

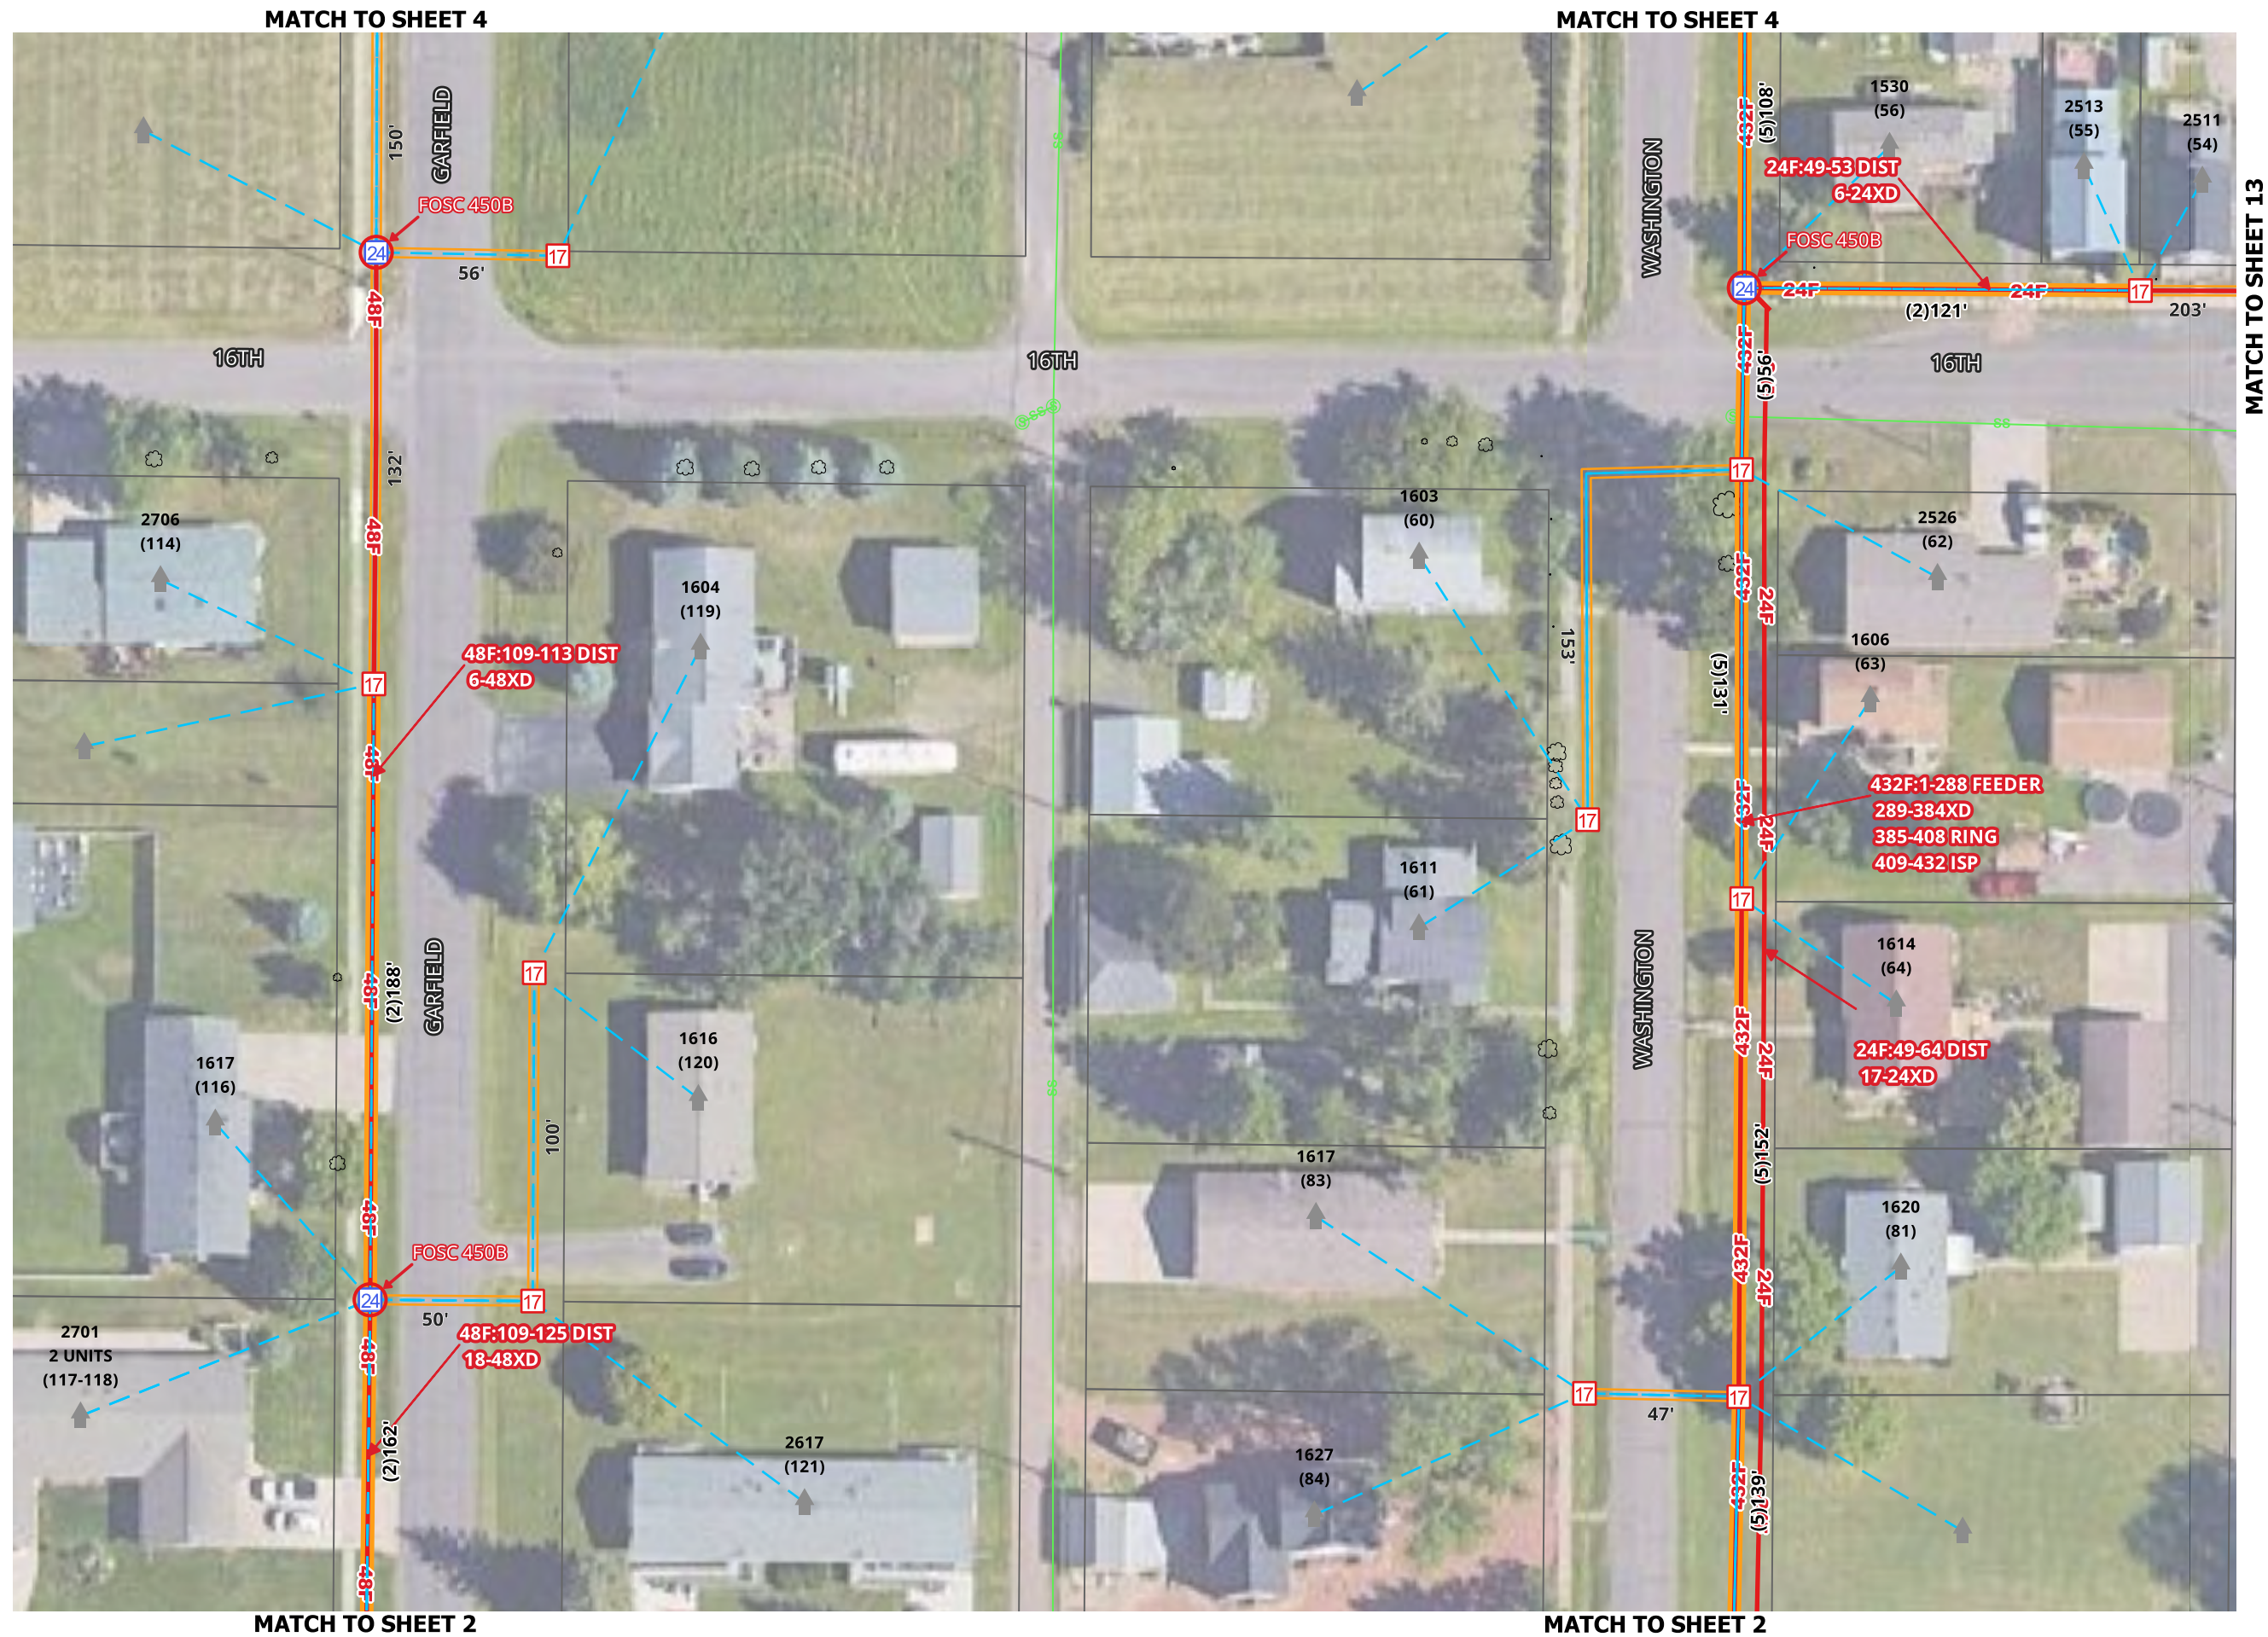


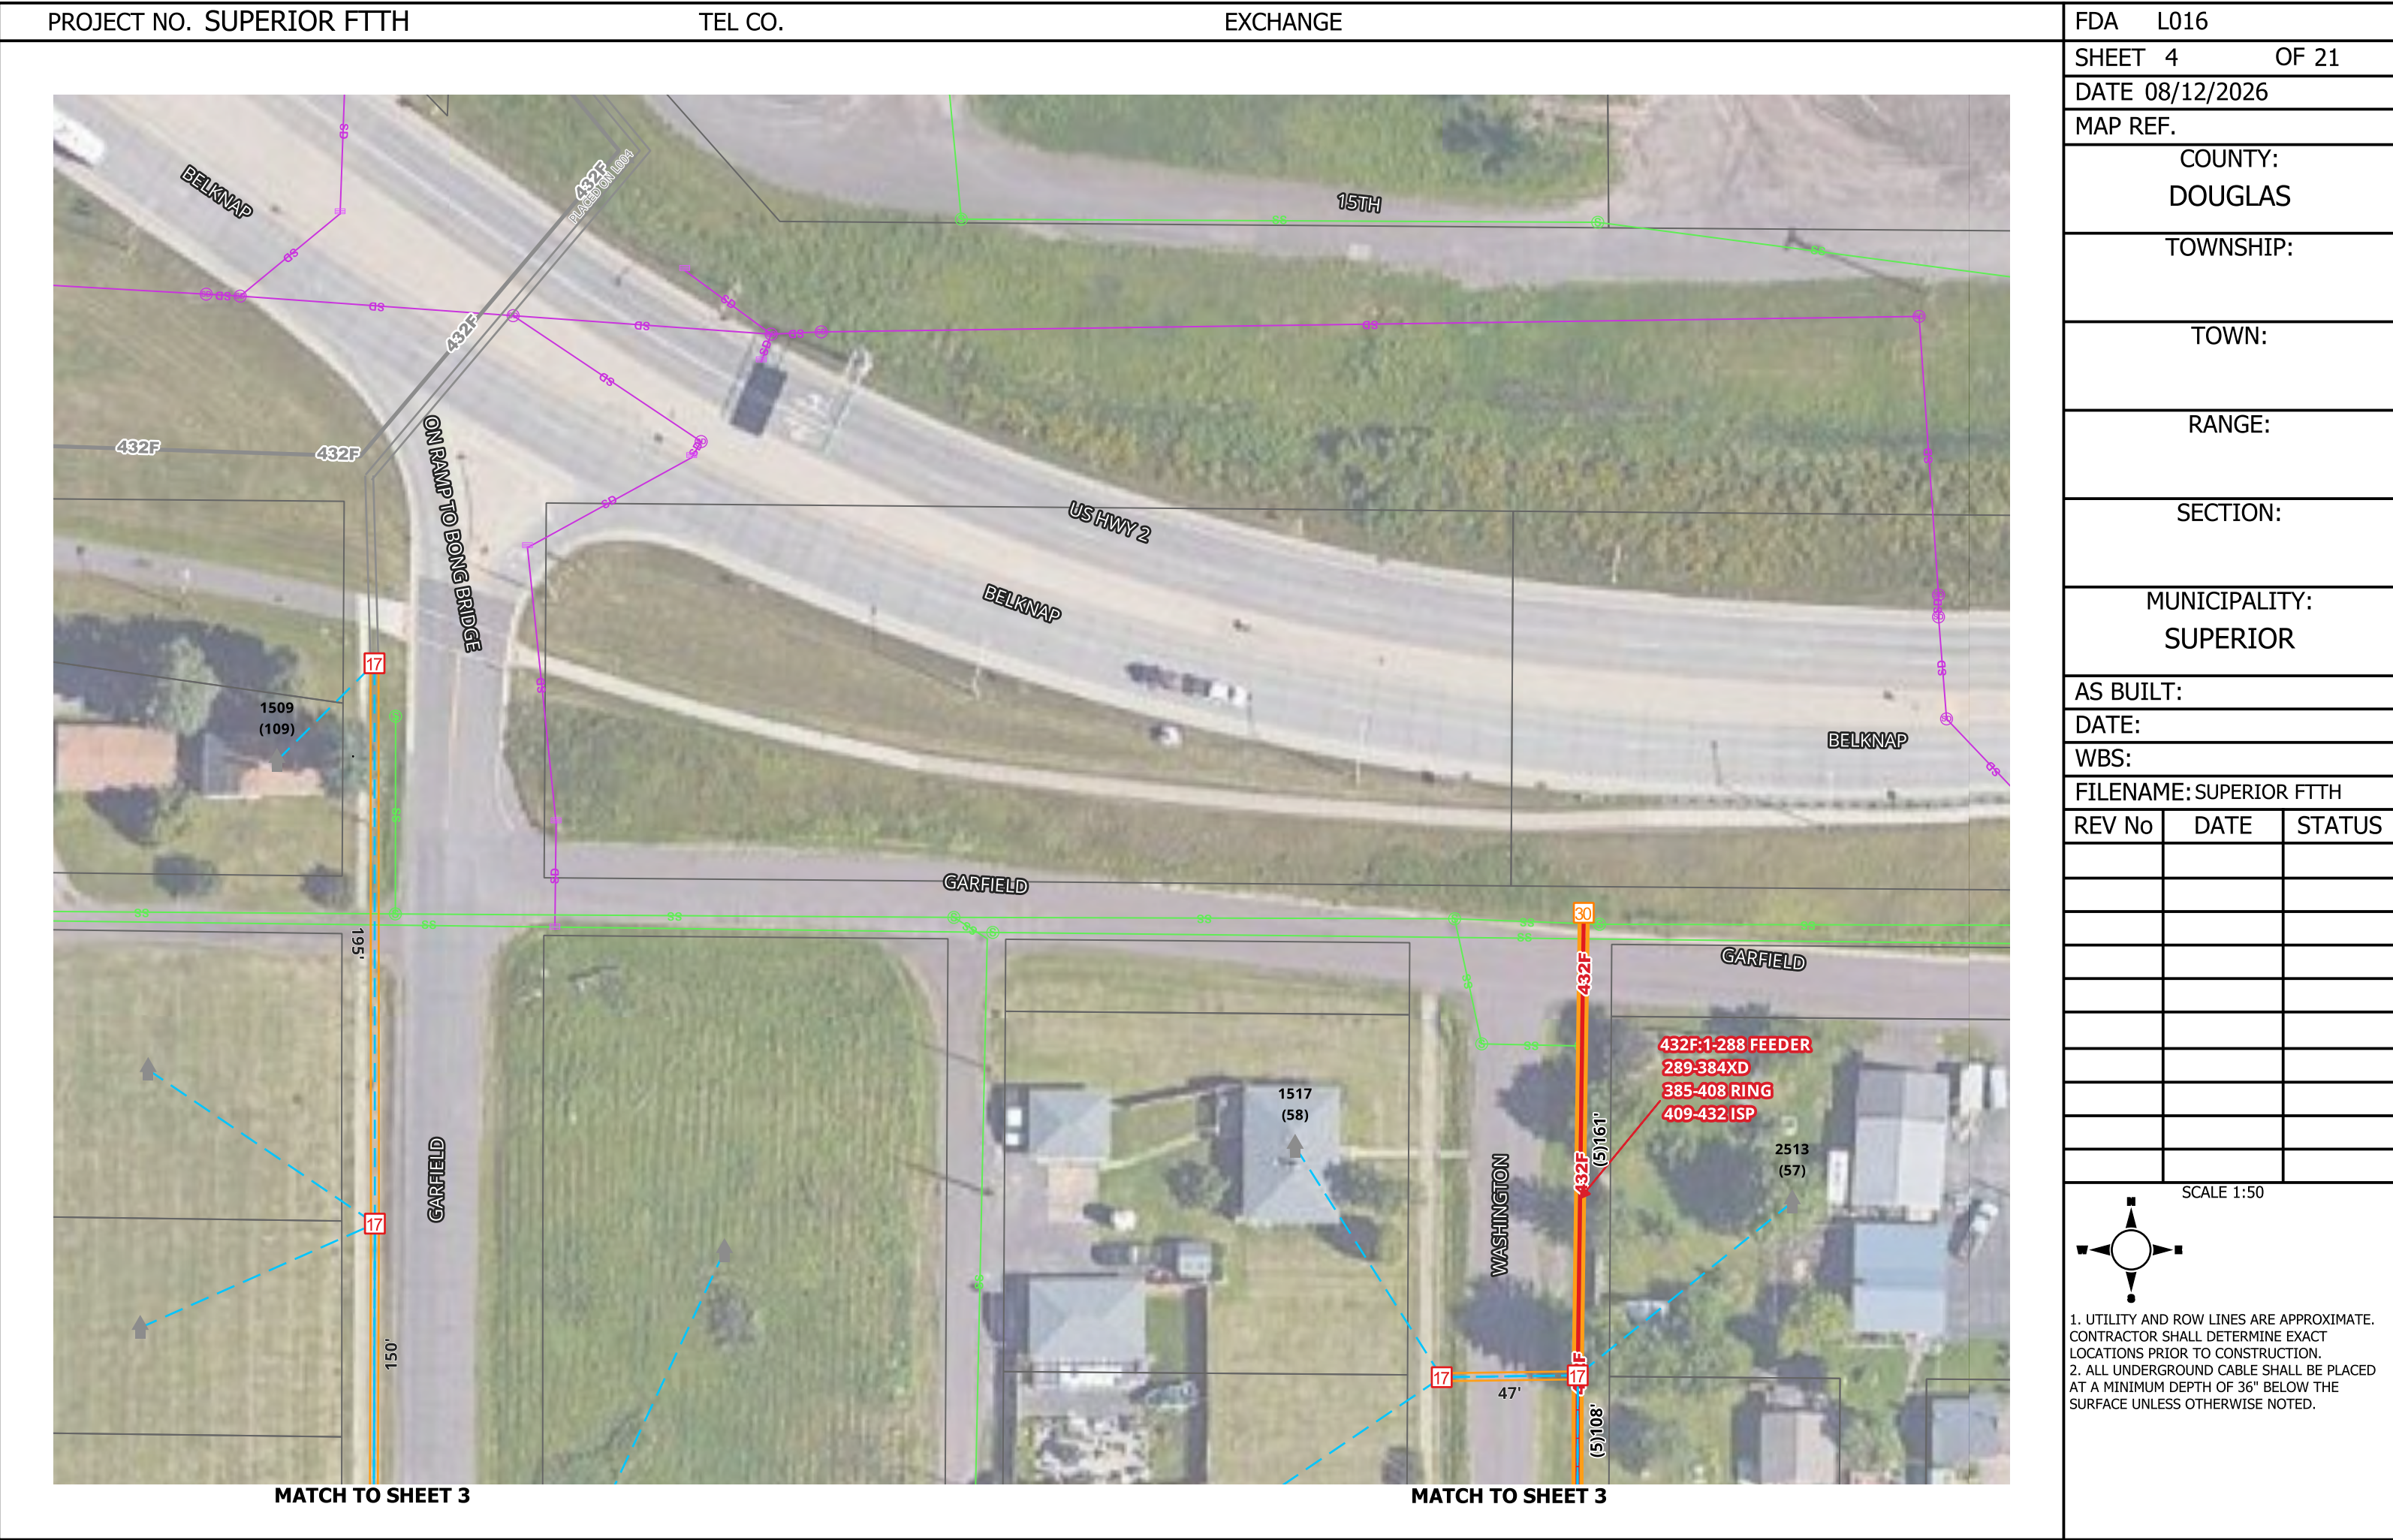

[illegible]

1. UTILITY AND ROW LINES ARE APPROXIMATE. CONTRACTOR SHALL DETERMINE EXACT LOCATIONS PRIOR TO CONSTRUCTION.
2. ALL UNDERGROUND CABLE SHALL BE PLACED AT A MINIMUM DEPTH OF 36" BELOW THE SURFACE UNLESS OTHERWISE NOTED.

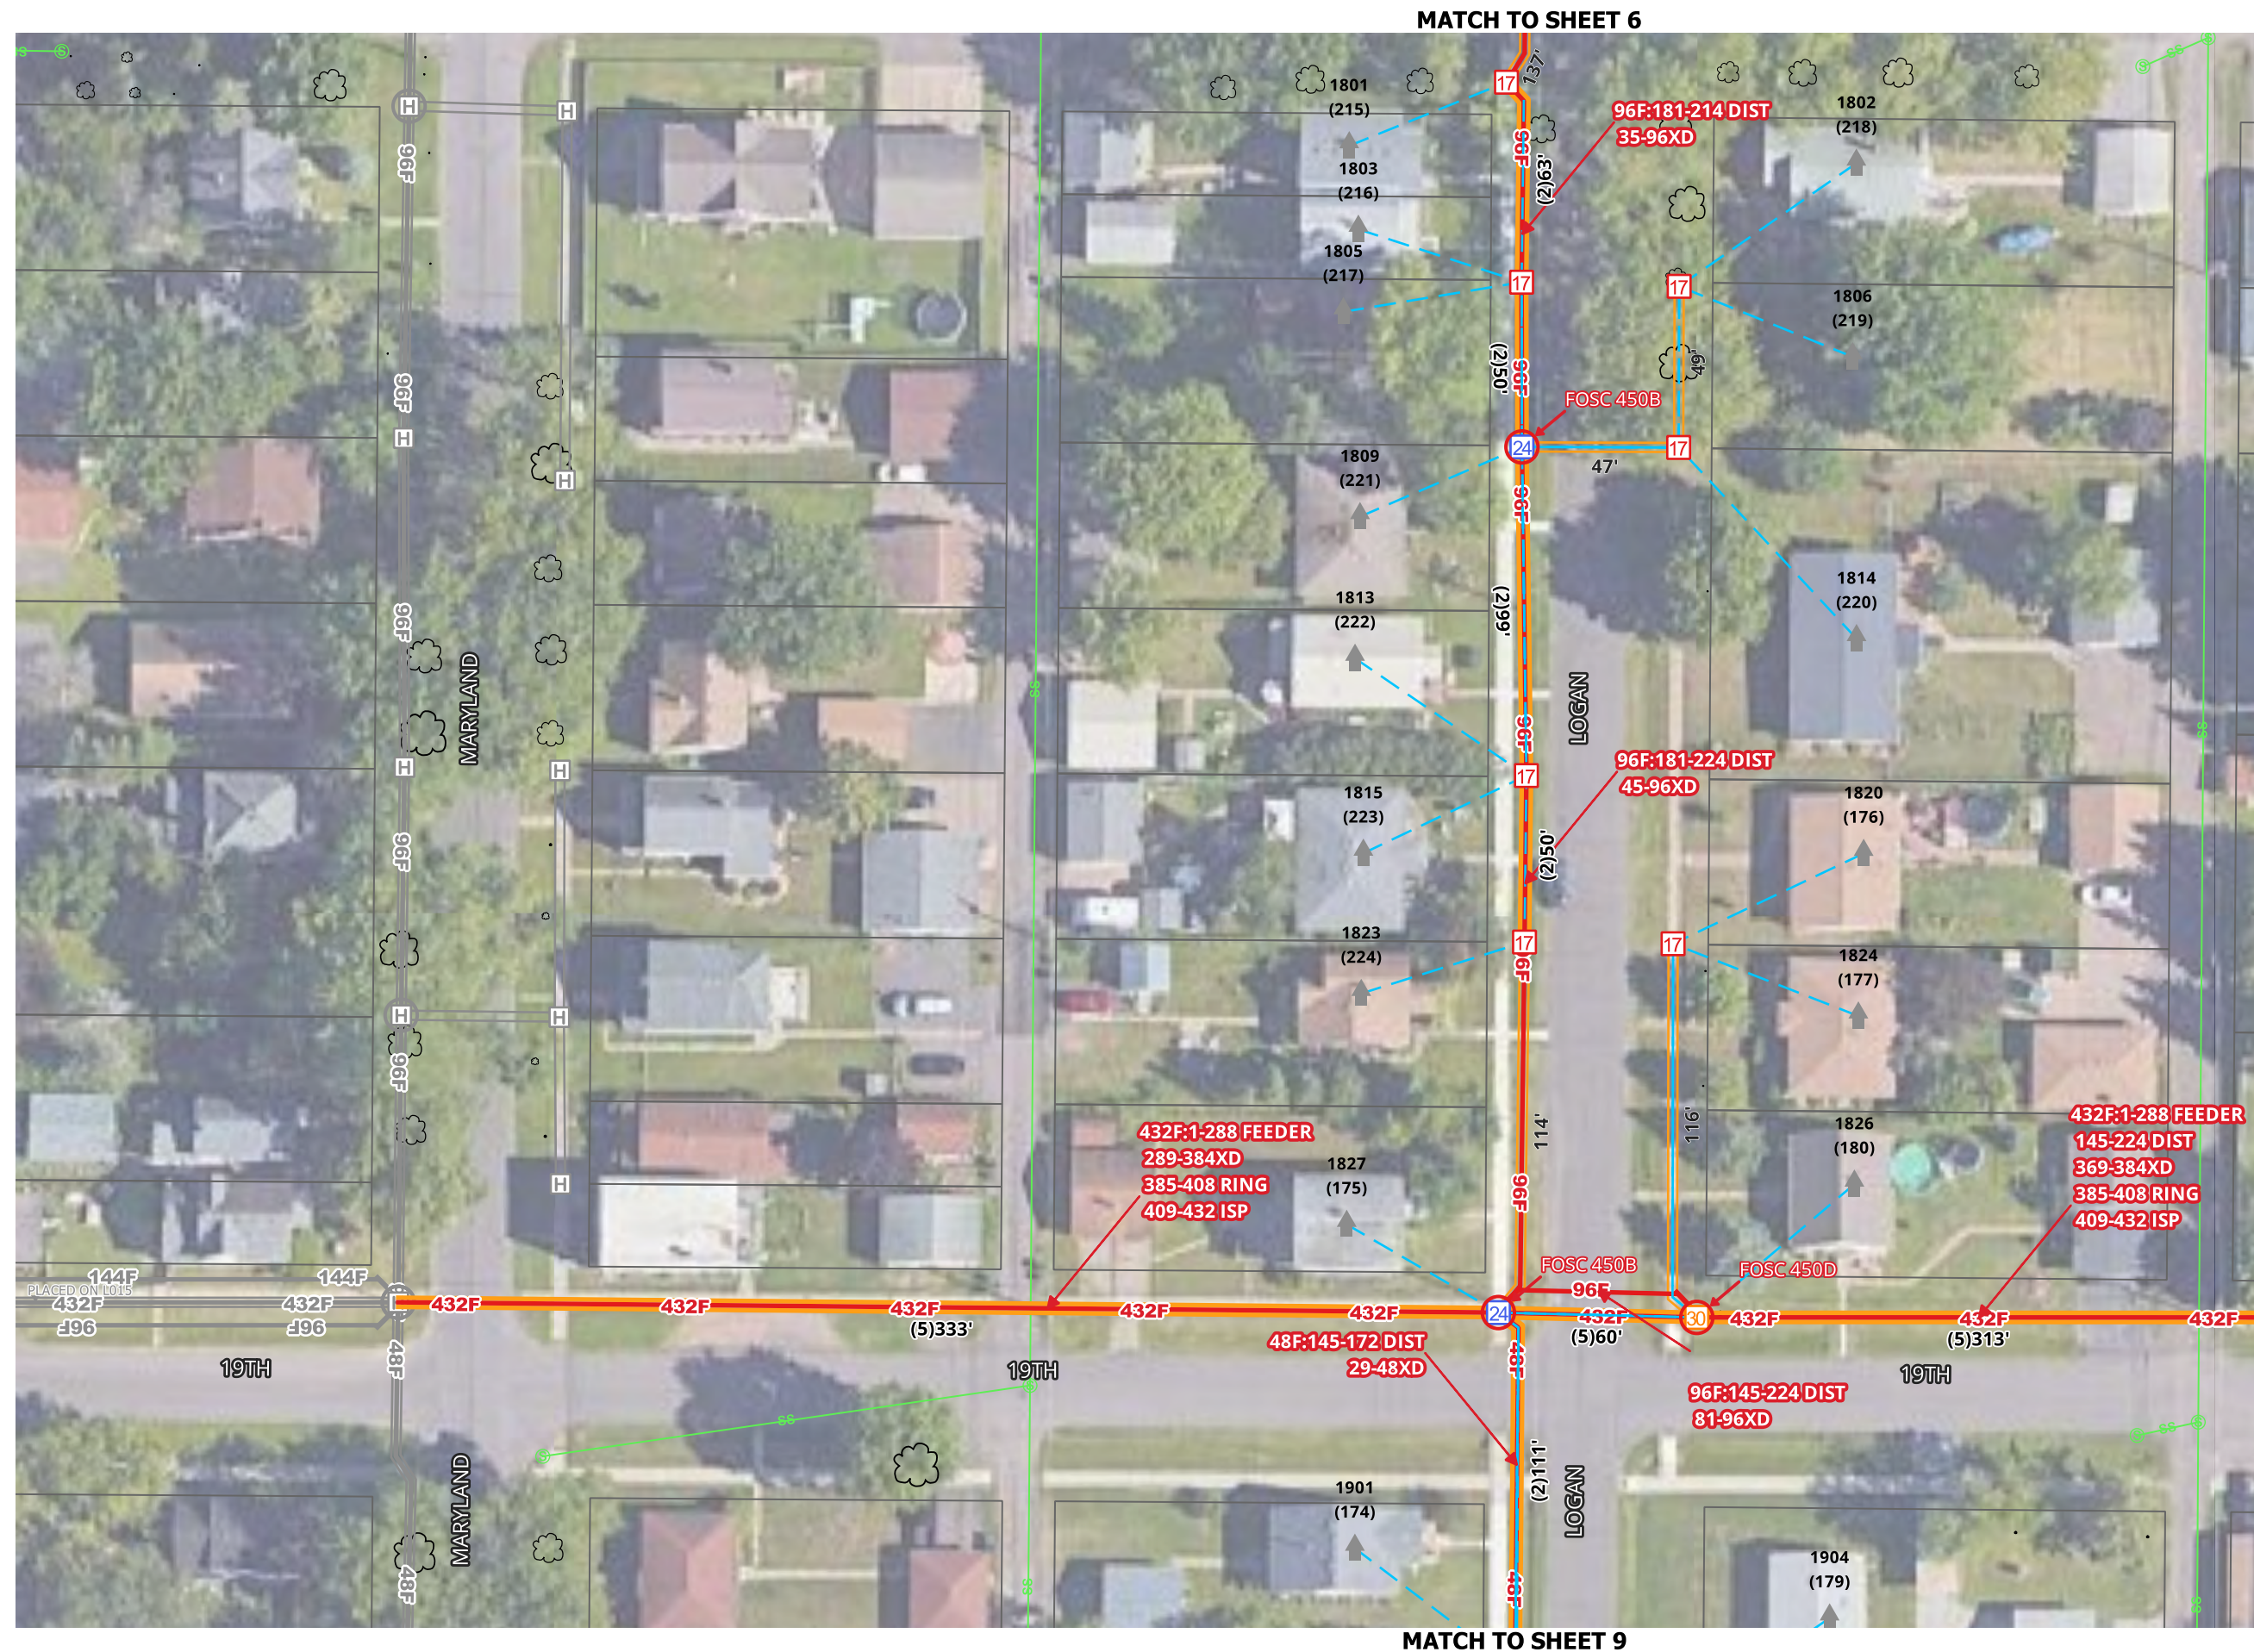

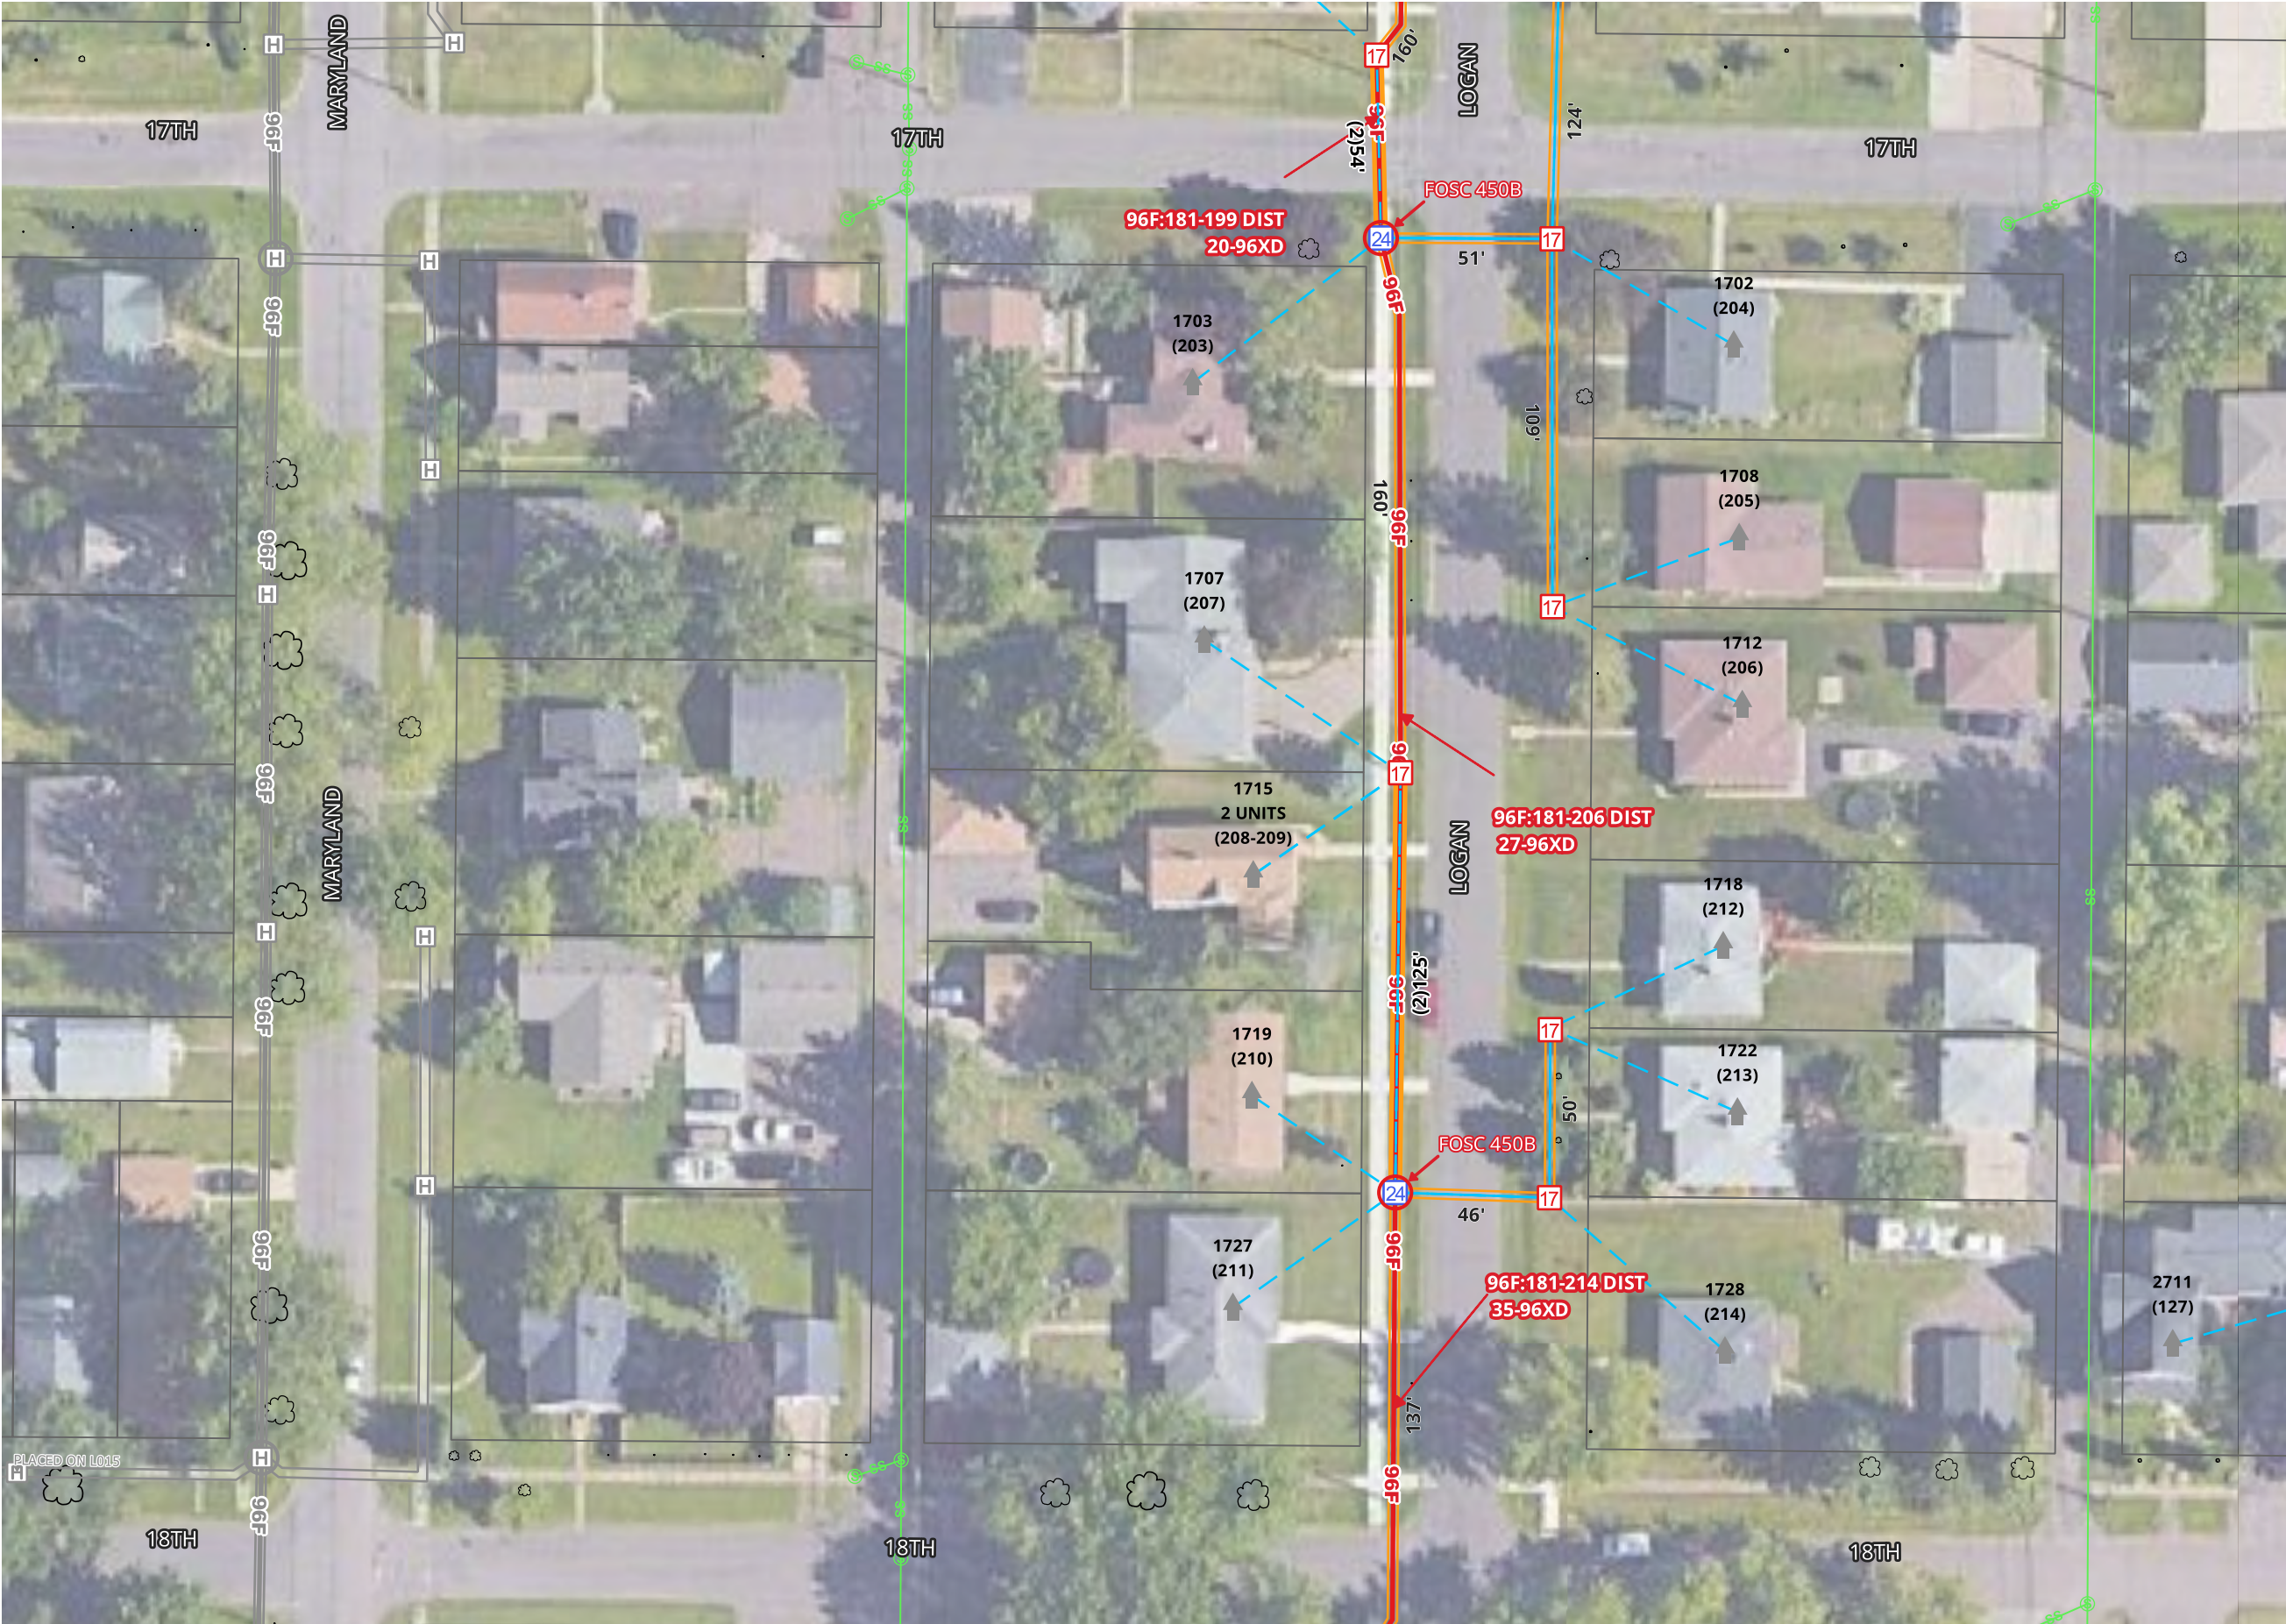

MATCH TO SHEET 7

96F:181-199 DIST
20-96XD

FOSC 450B


96F:181-206 DIST
27-96XD

FOSC 450B

96F:181-214 DIST
35-96XD

PLACED ON L015

MATCH TO SHEET 5

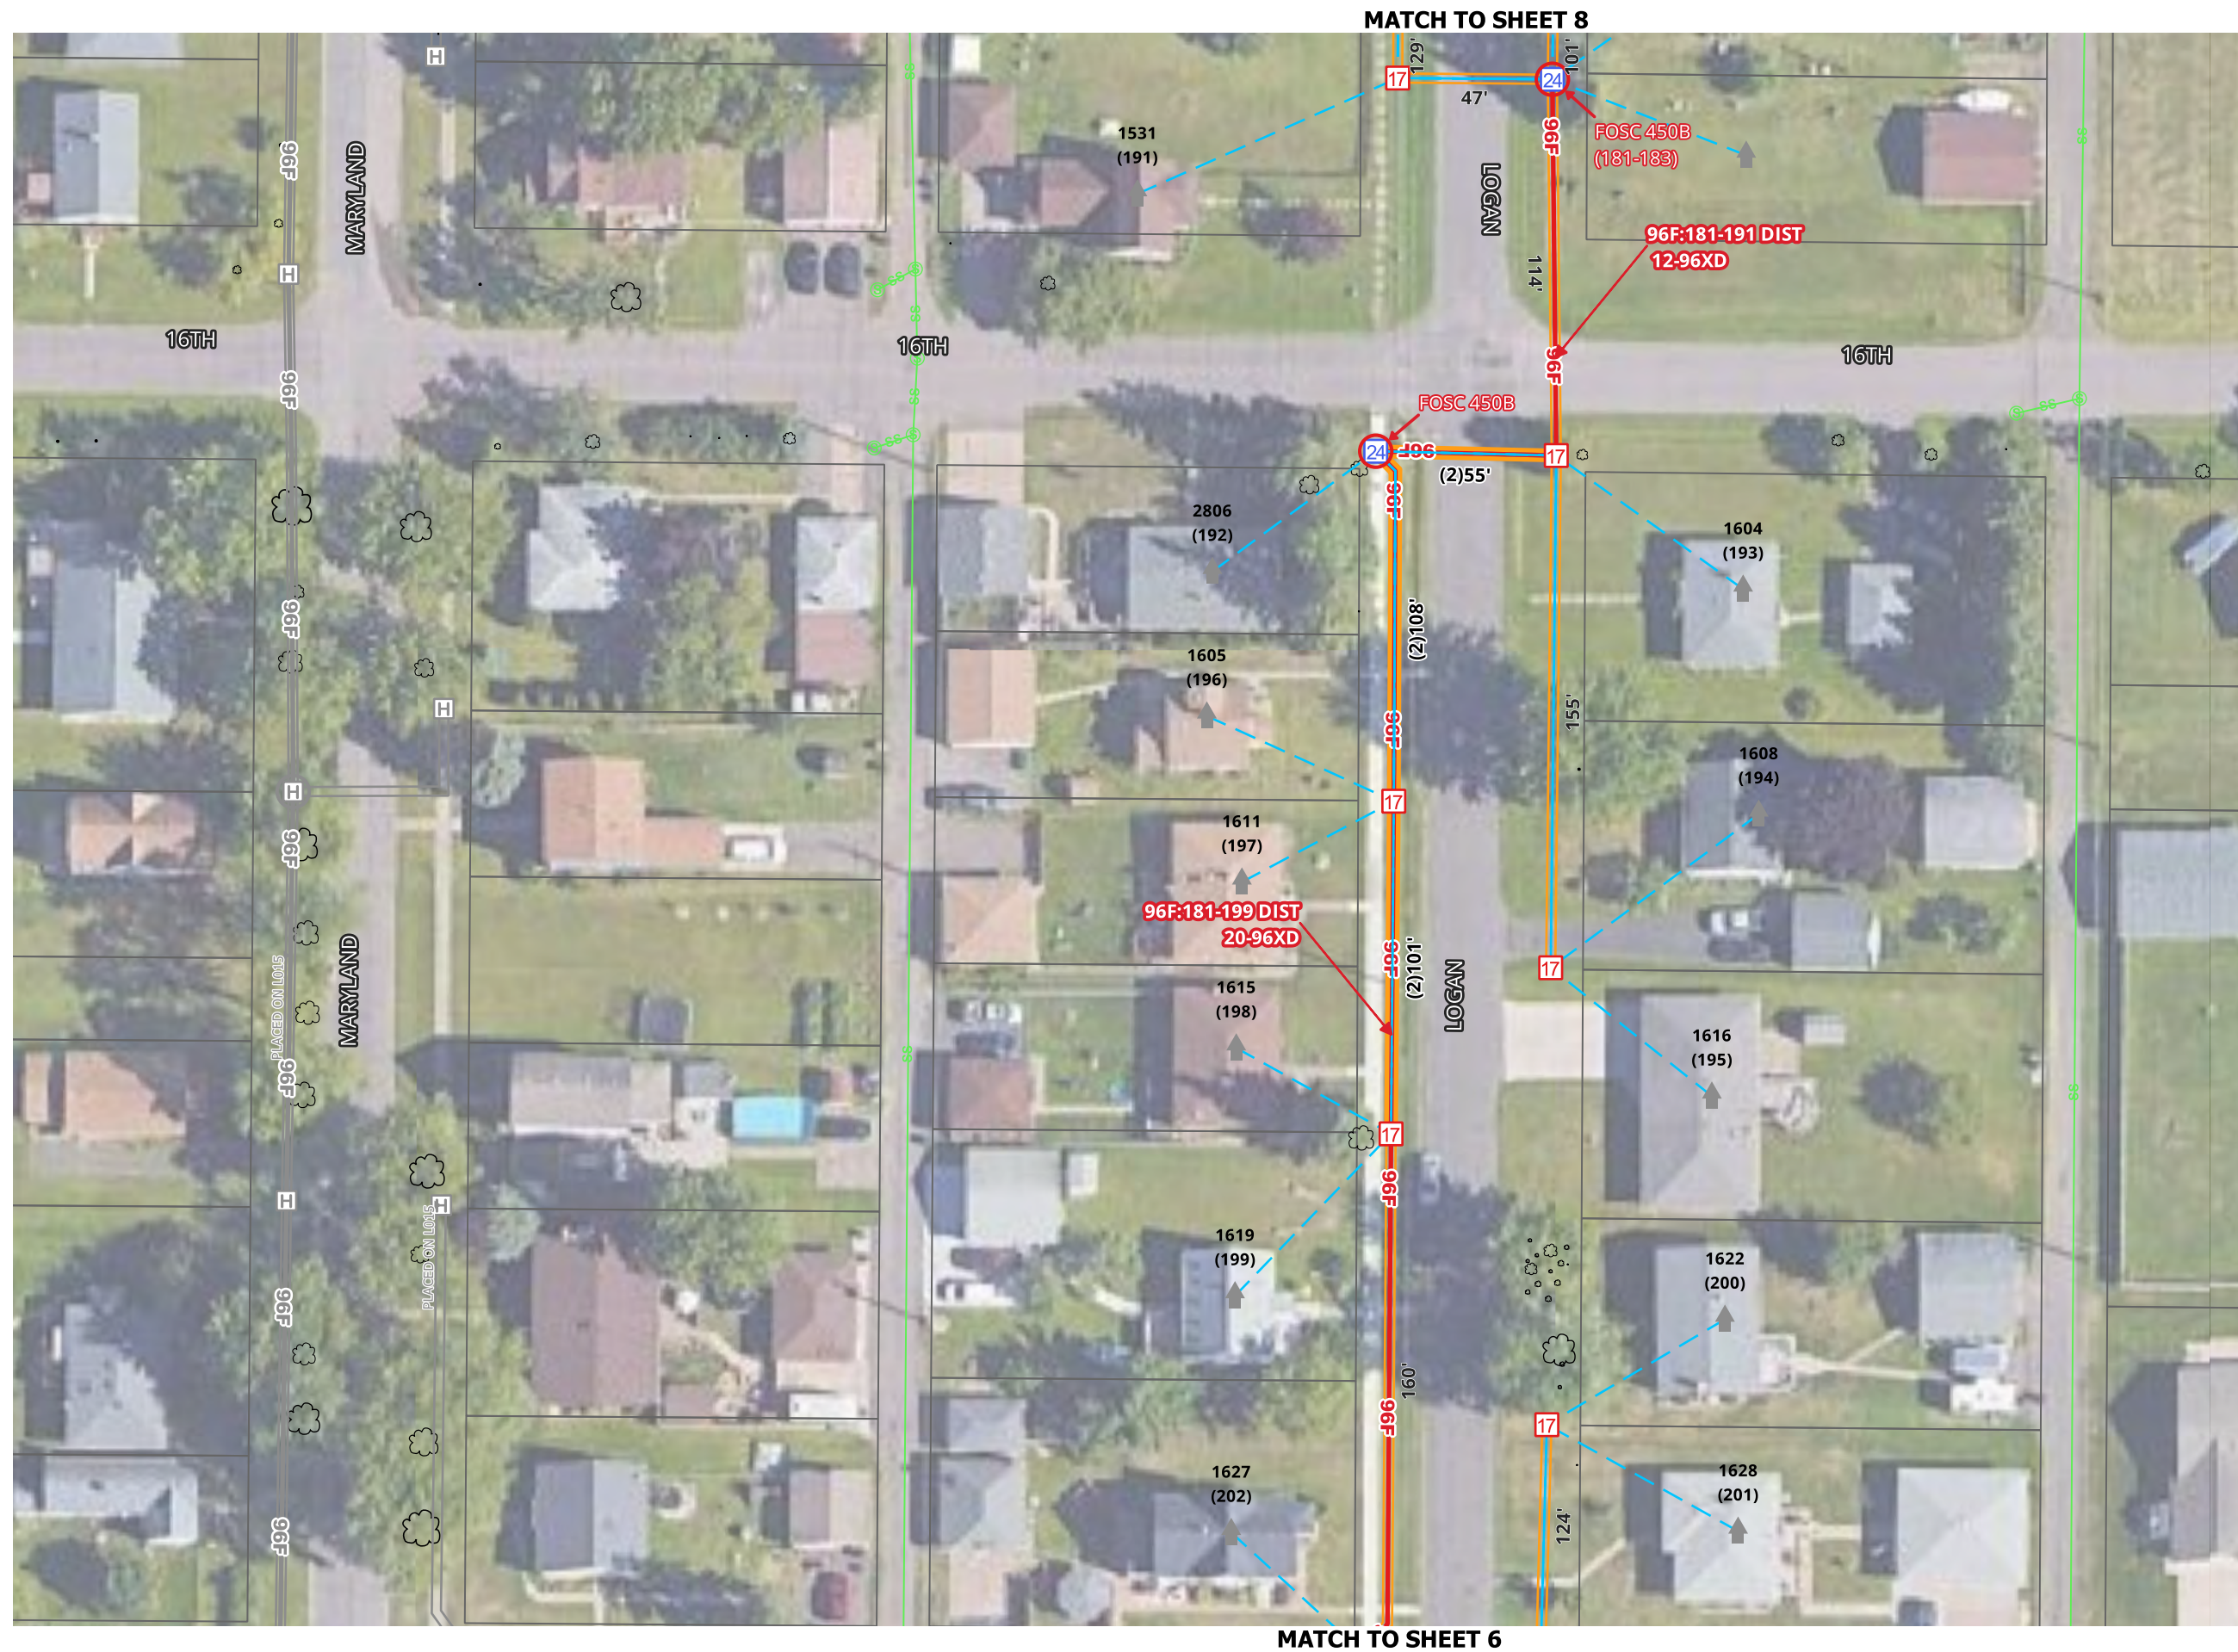


1. UTILITY AND ROW LINES ARE APPROXIMATE. CONTRACTOR SHALL DETERMINE EXACT LOCATIONS PRIOR TO CONSTRUCTION.
2. ALL UNDERGROUND CABLE SHALL BE PLACED AT A MINIMUM DEPTH OF 36" BELOW THE SURFACE UNLESS OTHERWISE NOTED.




MATCH TO SHEET 7

[illegible]

SCALE 1:50

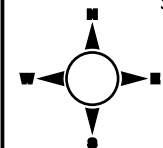

1. UTILITY AND ROW LINES ARE APPROXIMATE. CONTRACTOR SHALL DETERMINE EXACT LOCATIONS PRIOR TO CONSTRUCTION.
2. ALL UNDERGROUND CABLE SHALL BE PLACED AT A MINIMUM DEPTH OF 36" BELOW THE SURFACE UNLESS OTHERWISE NOTED.

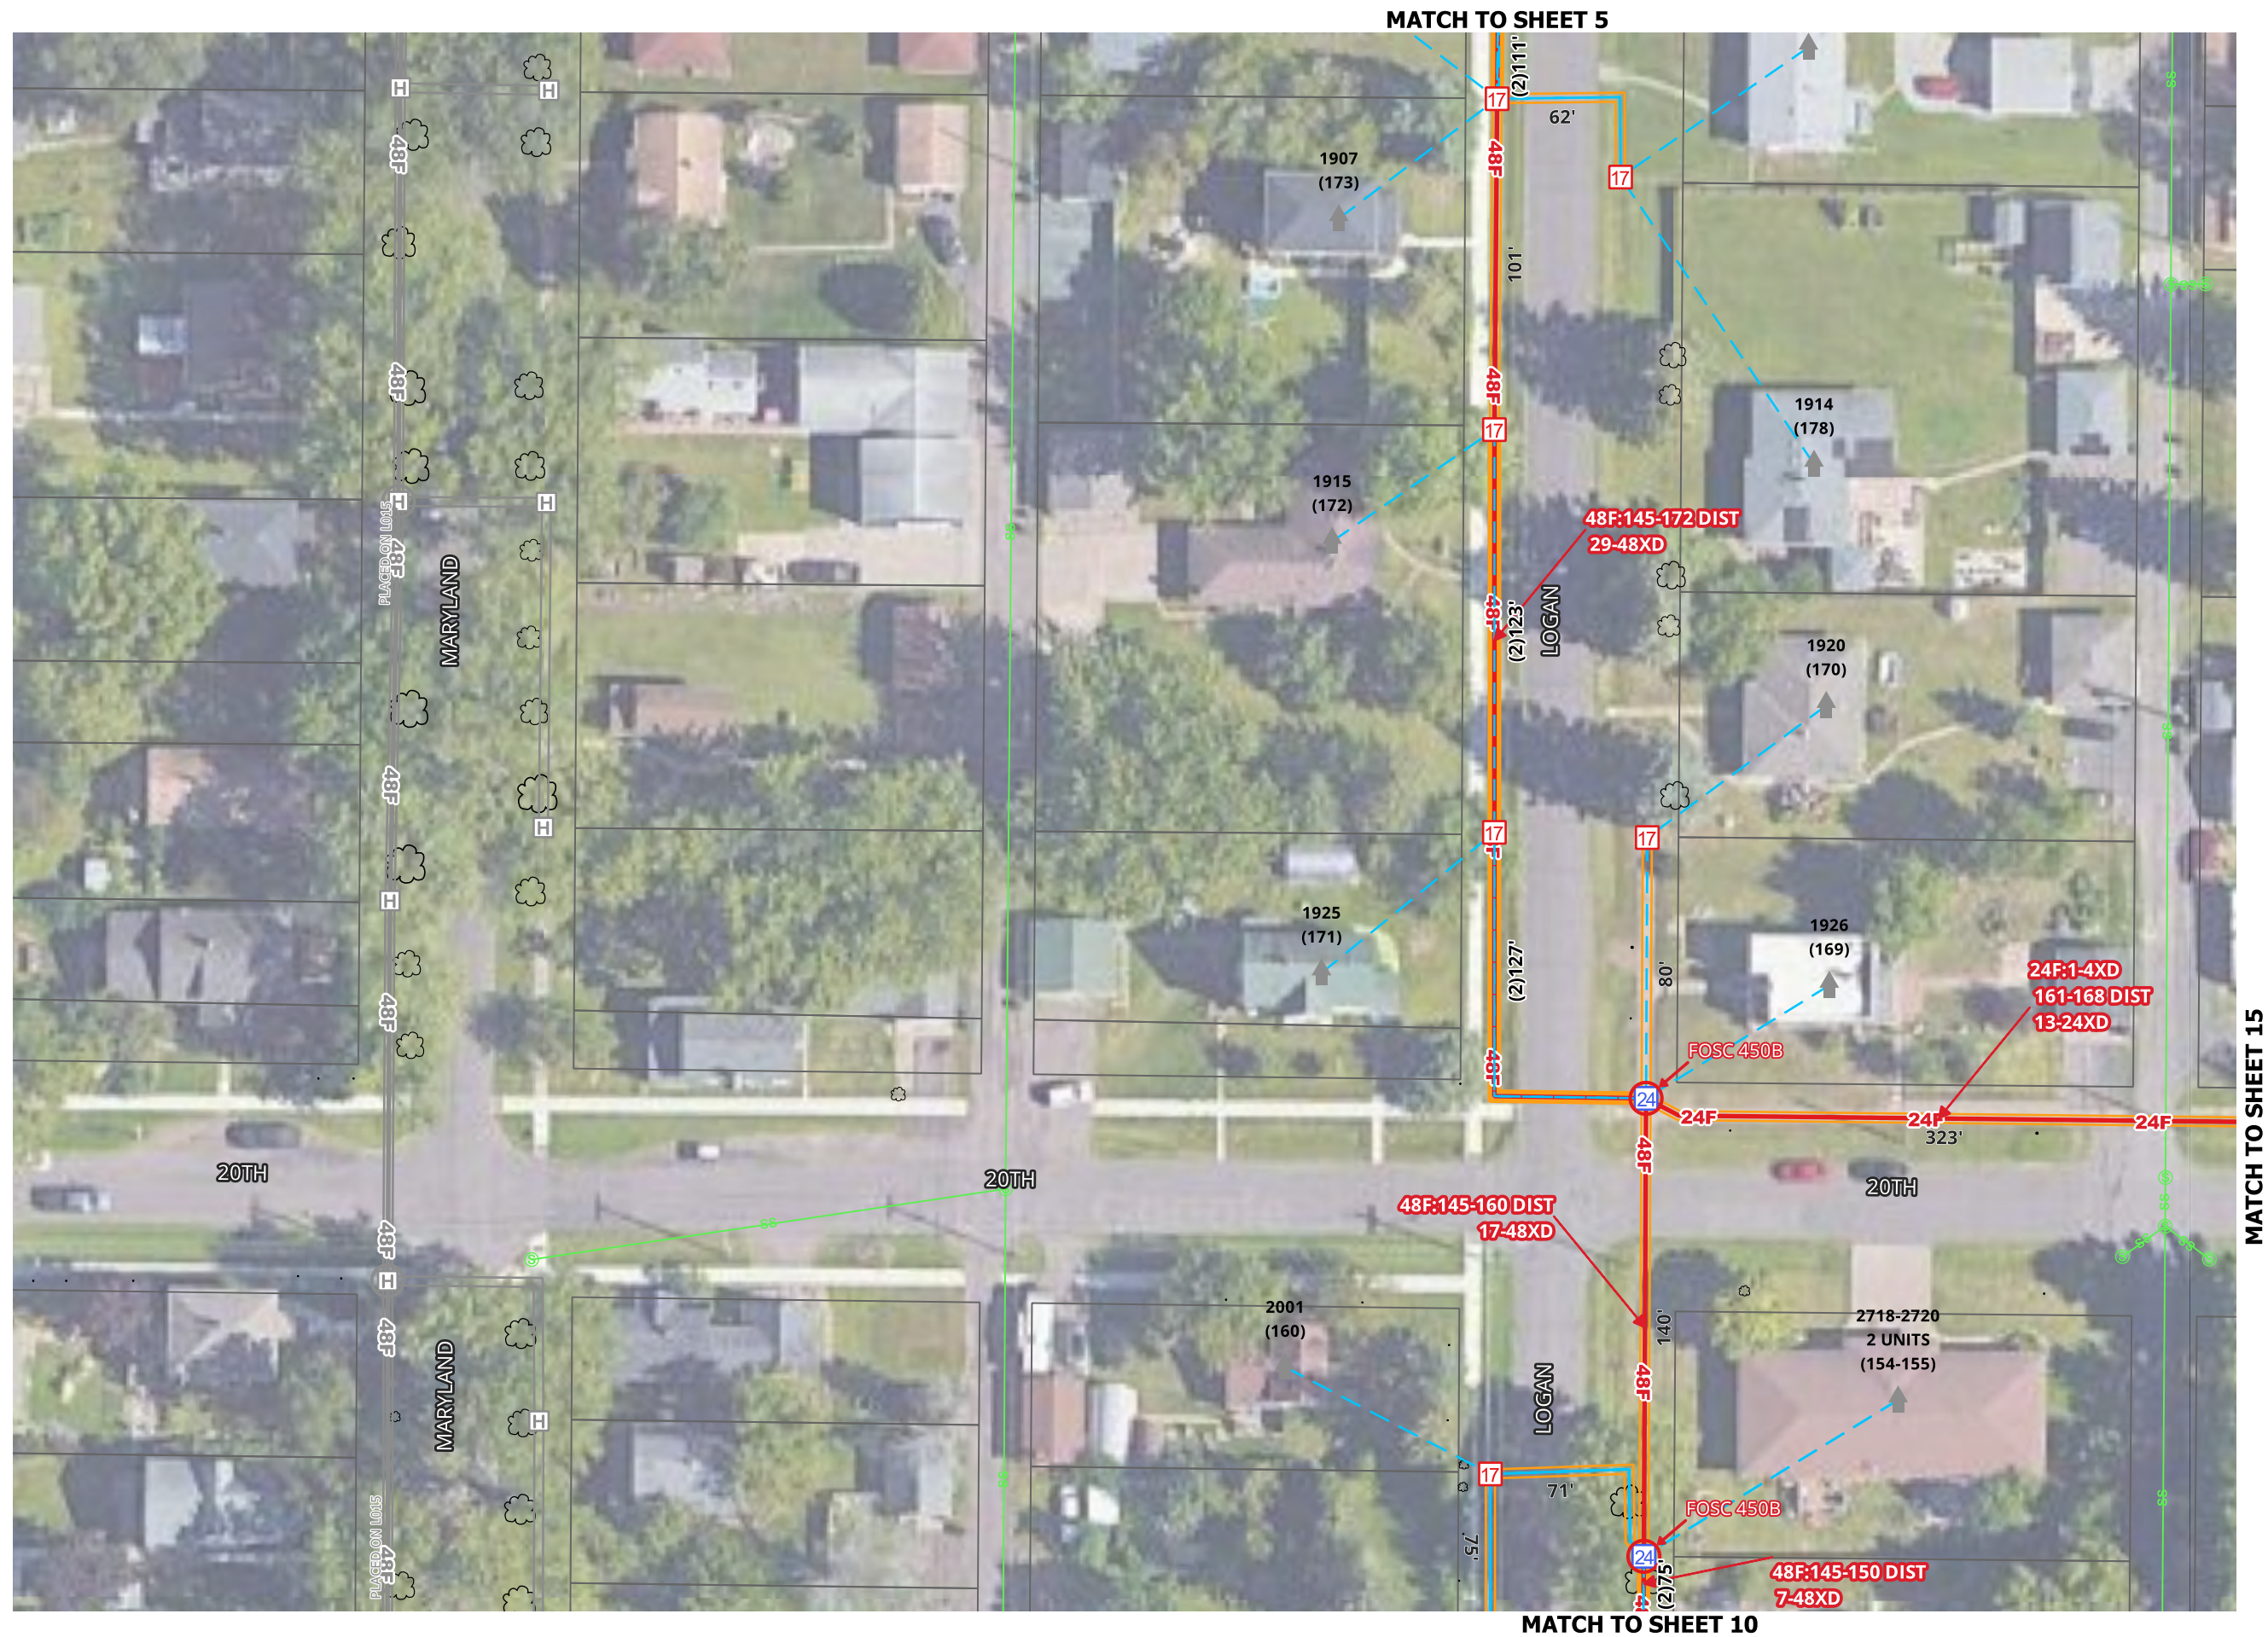


MATCH TO SHEET 10

MUNICIPALITY:
SUPERIOR

FILENAME: SUPERIOR FTTH

[illegible]


SCALE 1:50

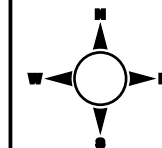

1. UTILITY AND ROW LINES ARE APPROXIMATE. CONTRACTOR SHALL DETERMINE EXACT LOCATIONS PRIOR TO CONSTRUCTION.
2. ALL UNDERGROUND CABLE SHALL BE PLACED AT A MINIMUM DEPTH OF 36" BELOW THE SURFACE UNLESS OTHERWISE NOTED.

REV No	DATE	STATUS

SCALE 1:50

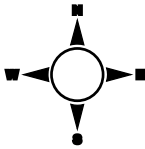


1. UTILITY AND ROW LINES ARE APPROXIMATE. CONTRACTOR SHALL DETERMINE EXACT LOCATIONS PRIOR TO CONSTRUCTION.

2. ALL UNDERGROUND CABLE SHALL BE PLACED AT A MINIMUM DEPTH OF 36" BELOW THE SURFACE UNLESS OTHERWISE NOTED.



REV No	DATE	STATUS

SCALE 1:50

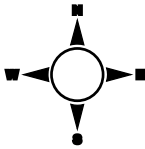

1. UTILITY AND ROW LINES ARE APPROXIMATE. CONTRACTOR SHALL DETERMINE EXACT LOCATIONS PRIOR TO CONSTRUCTION.


2. ALL UNDERGROUND CABLE SHALL BE PLACED AT A MINIMUM DEPTH OF 36" BELOW THE SURFACE UNLESS OTHERWISE NOTED.





REV No	DATE	STATUS

SCALE 1:50

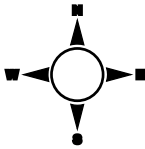


1. UTILITY AND ROW LINES ARE APPROXIMATE. CONTRACTOR SHALL DETERMINE EXACT LOCATIONS PRIOR TO CONSTRUCTION.
2. ALL UNDERGROUND CABLE SHALL BE PLACED AT A MINIMUM DEPTH OF 36" BELOW THE SURFACE UNLESS OTHERWISE NOTED.




MATCH TO SHEET 13

1. UTILITY AND ROW LINES ARE APPROXIMATE. CONTRACTOR SHALL DETERMINE EXACT LOCATIONS PRIOR TO CONSTRUCTION.
2. ALL UNDERGROUND CABLE SHALL BE PLACED AT A MINIMUM DEPTH OF 36" BELOW THE SURFACE UNLESS OTHERWISE NOTED.

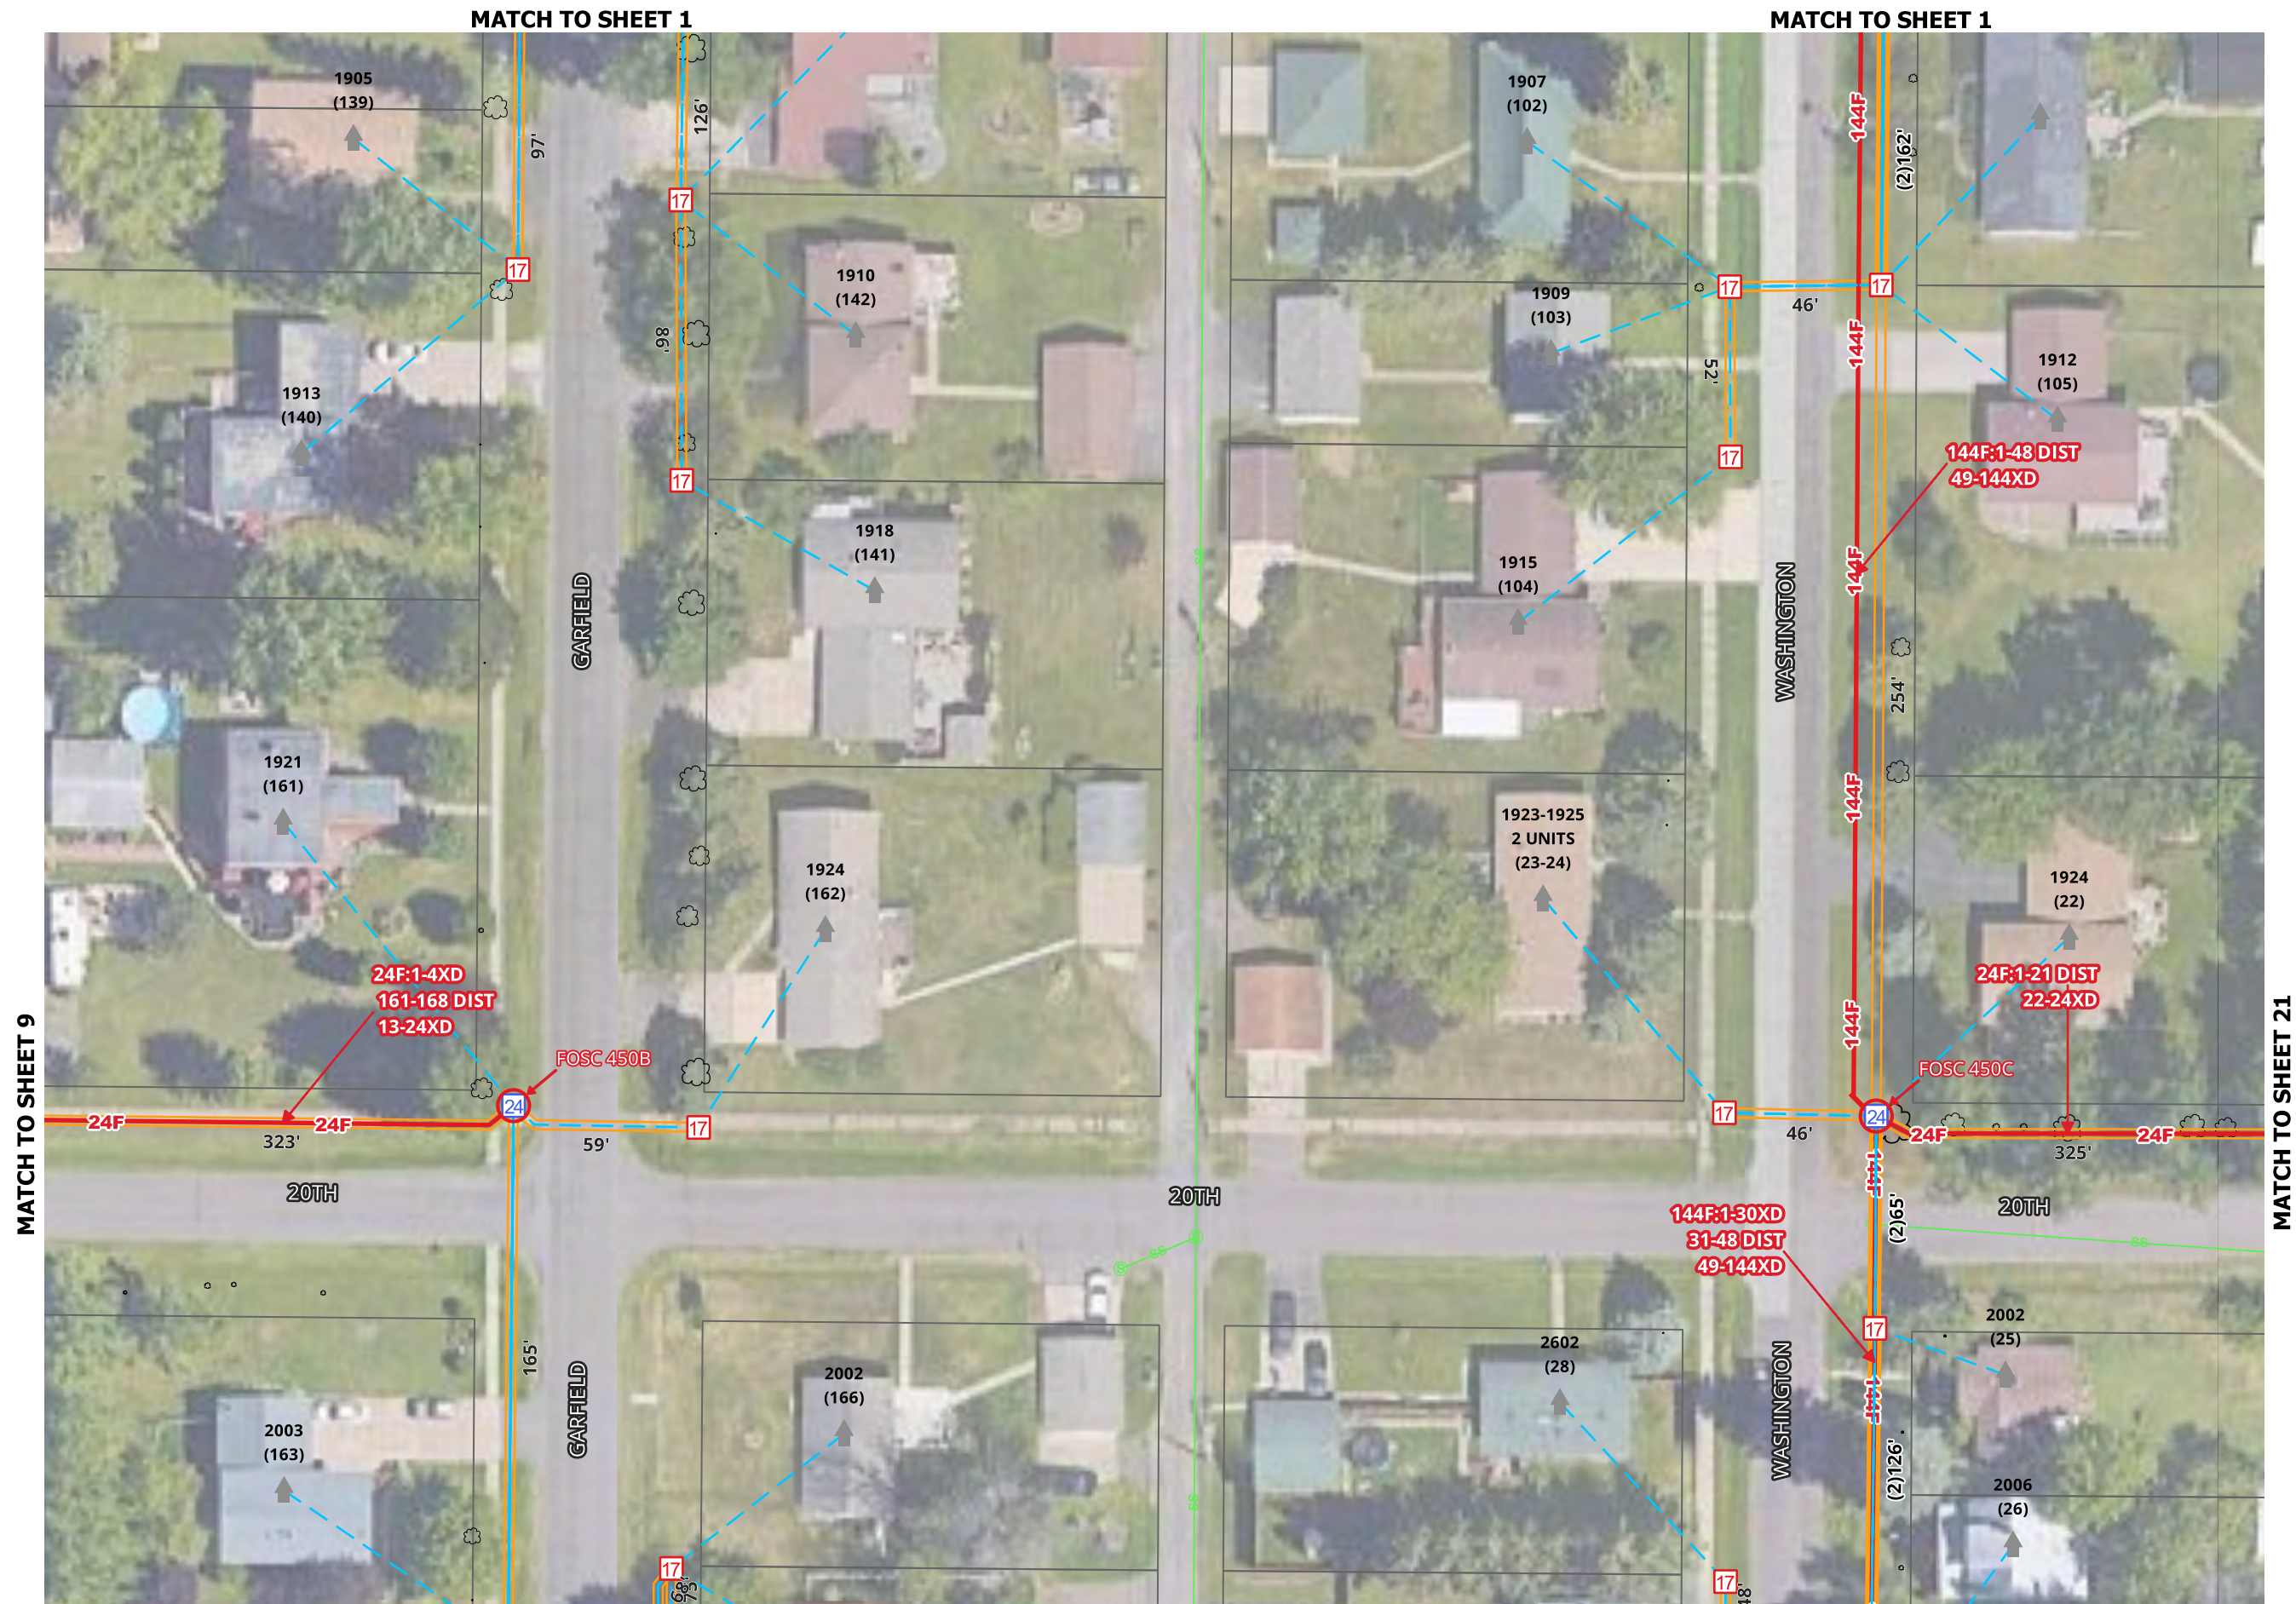

1. UTILITY AND ROW LINES ARE APPROXIMATE. CONTRACTOR SHALL DETERMINE EXACT LOCATIONS PRIOR TO CONSTRUCTION.


2. ALL UNDERGROUND CABLE SHALL BE PLACED AT A MINIMUM DEPTH OF 36" BELOW THE SURFACE UNLESS OTHERWISE NOTED.

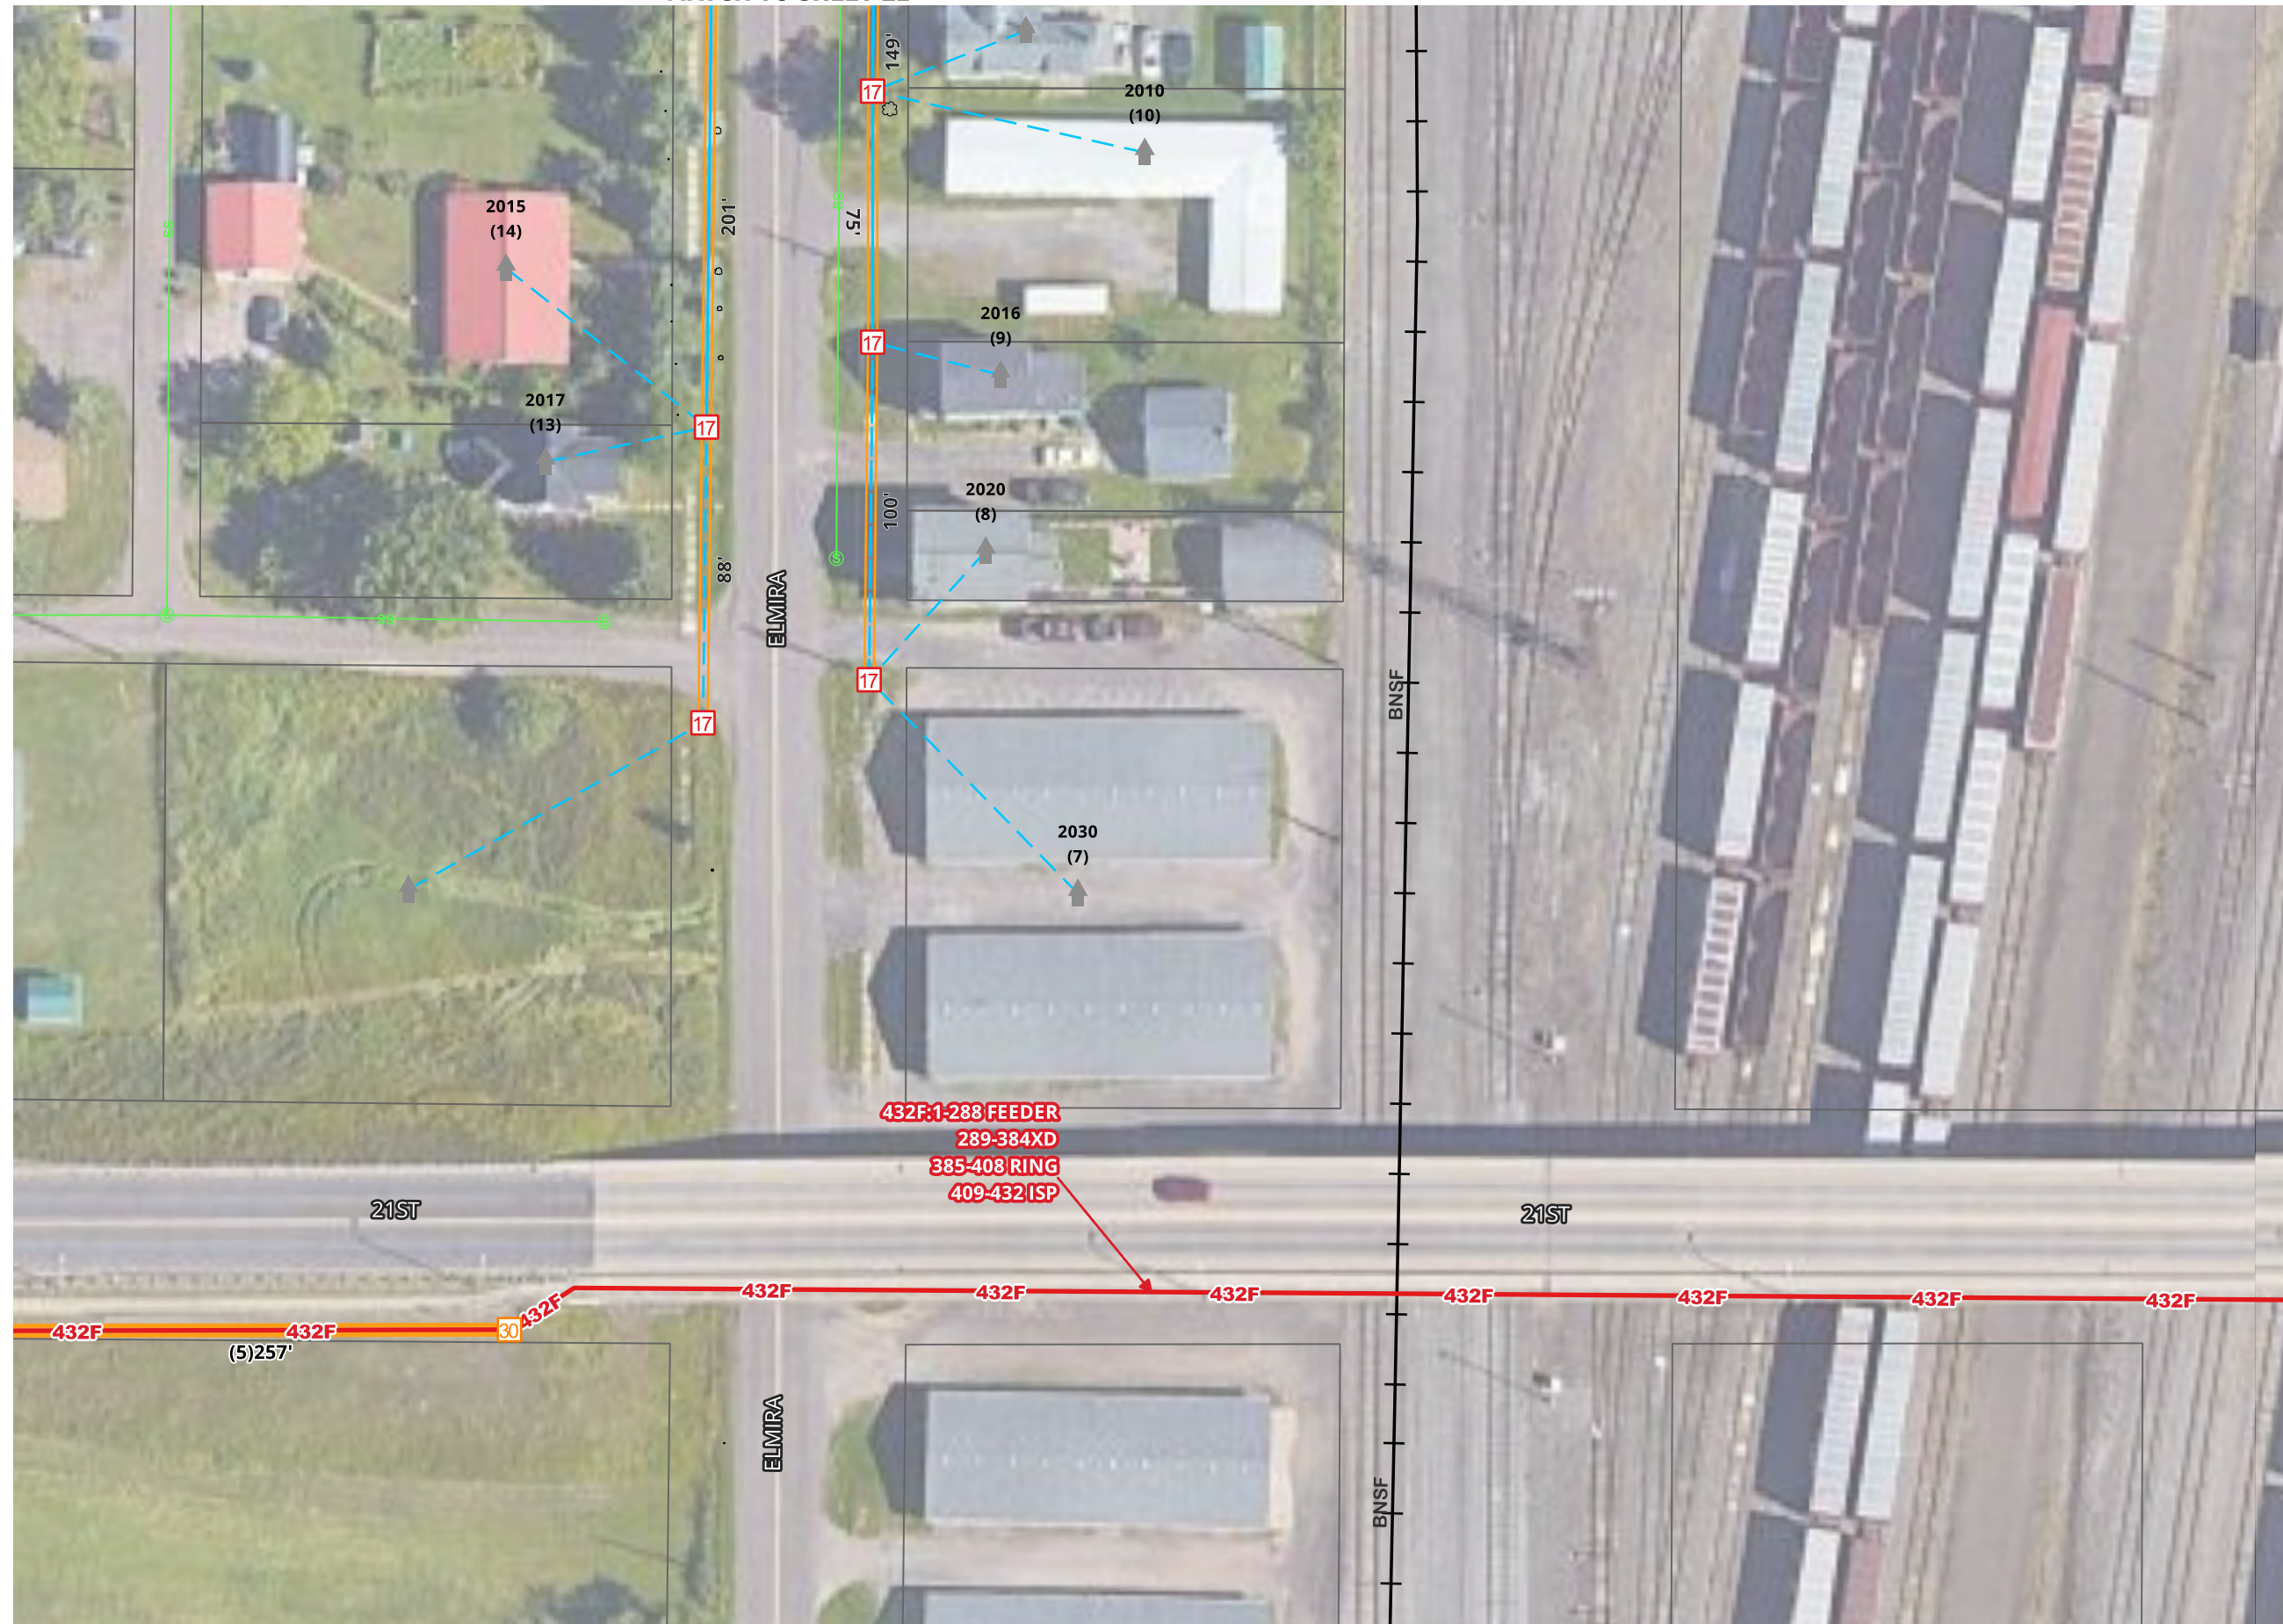

MATCH TO SHEET 18


[illegible]

SCALE 1:50


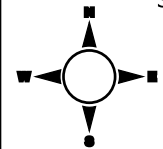


1. UTILITY AND ROW LINES ARE APPROXIMATE. CONTRACTOR SHALL DETERMINE EXACT LOCATIONS PRIOR TO CONSTRUCTION.

2. ALL UNDERGROUND CABLE SHALL BE PLACED AT A MINIMUM DEPTH OF 36" BELOW THE SURFACE UNLESS OTHERWISE NOTED.

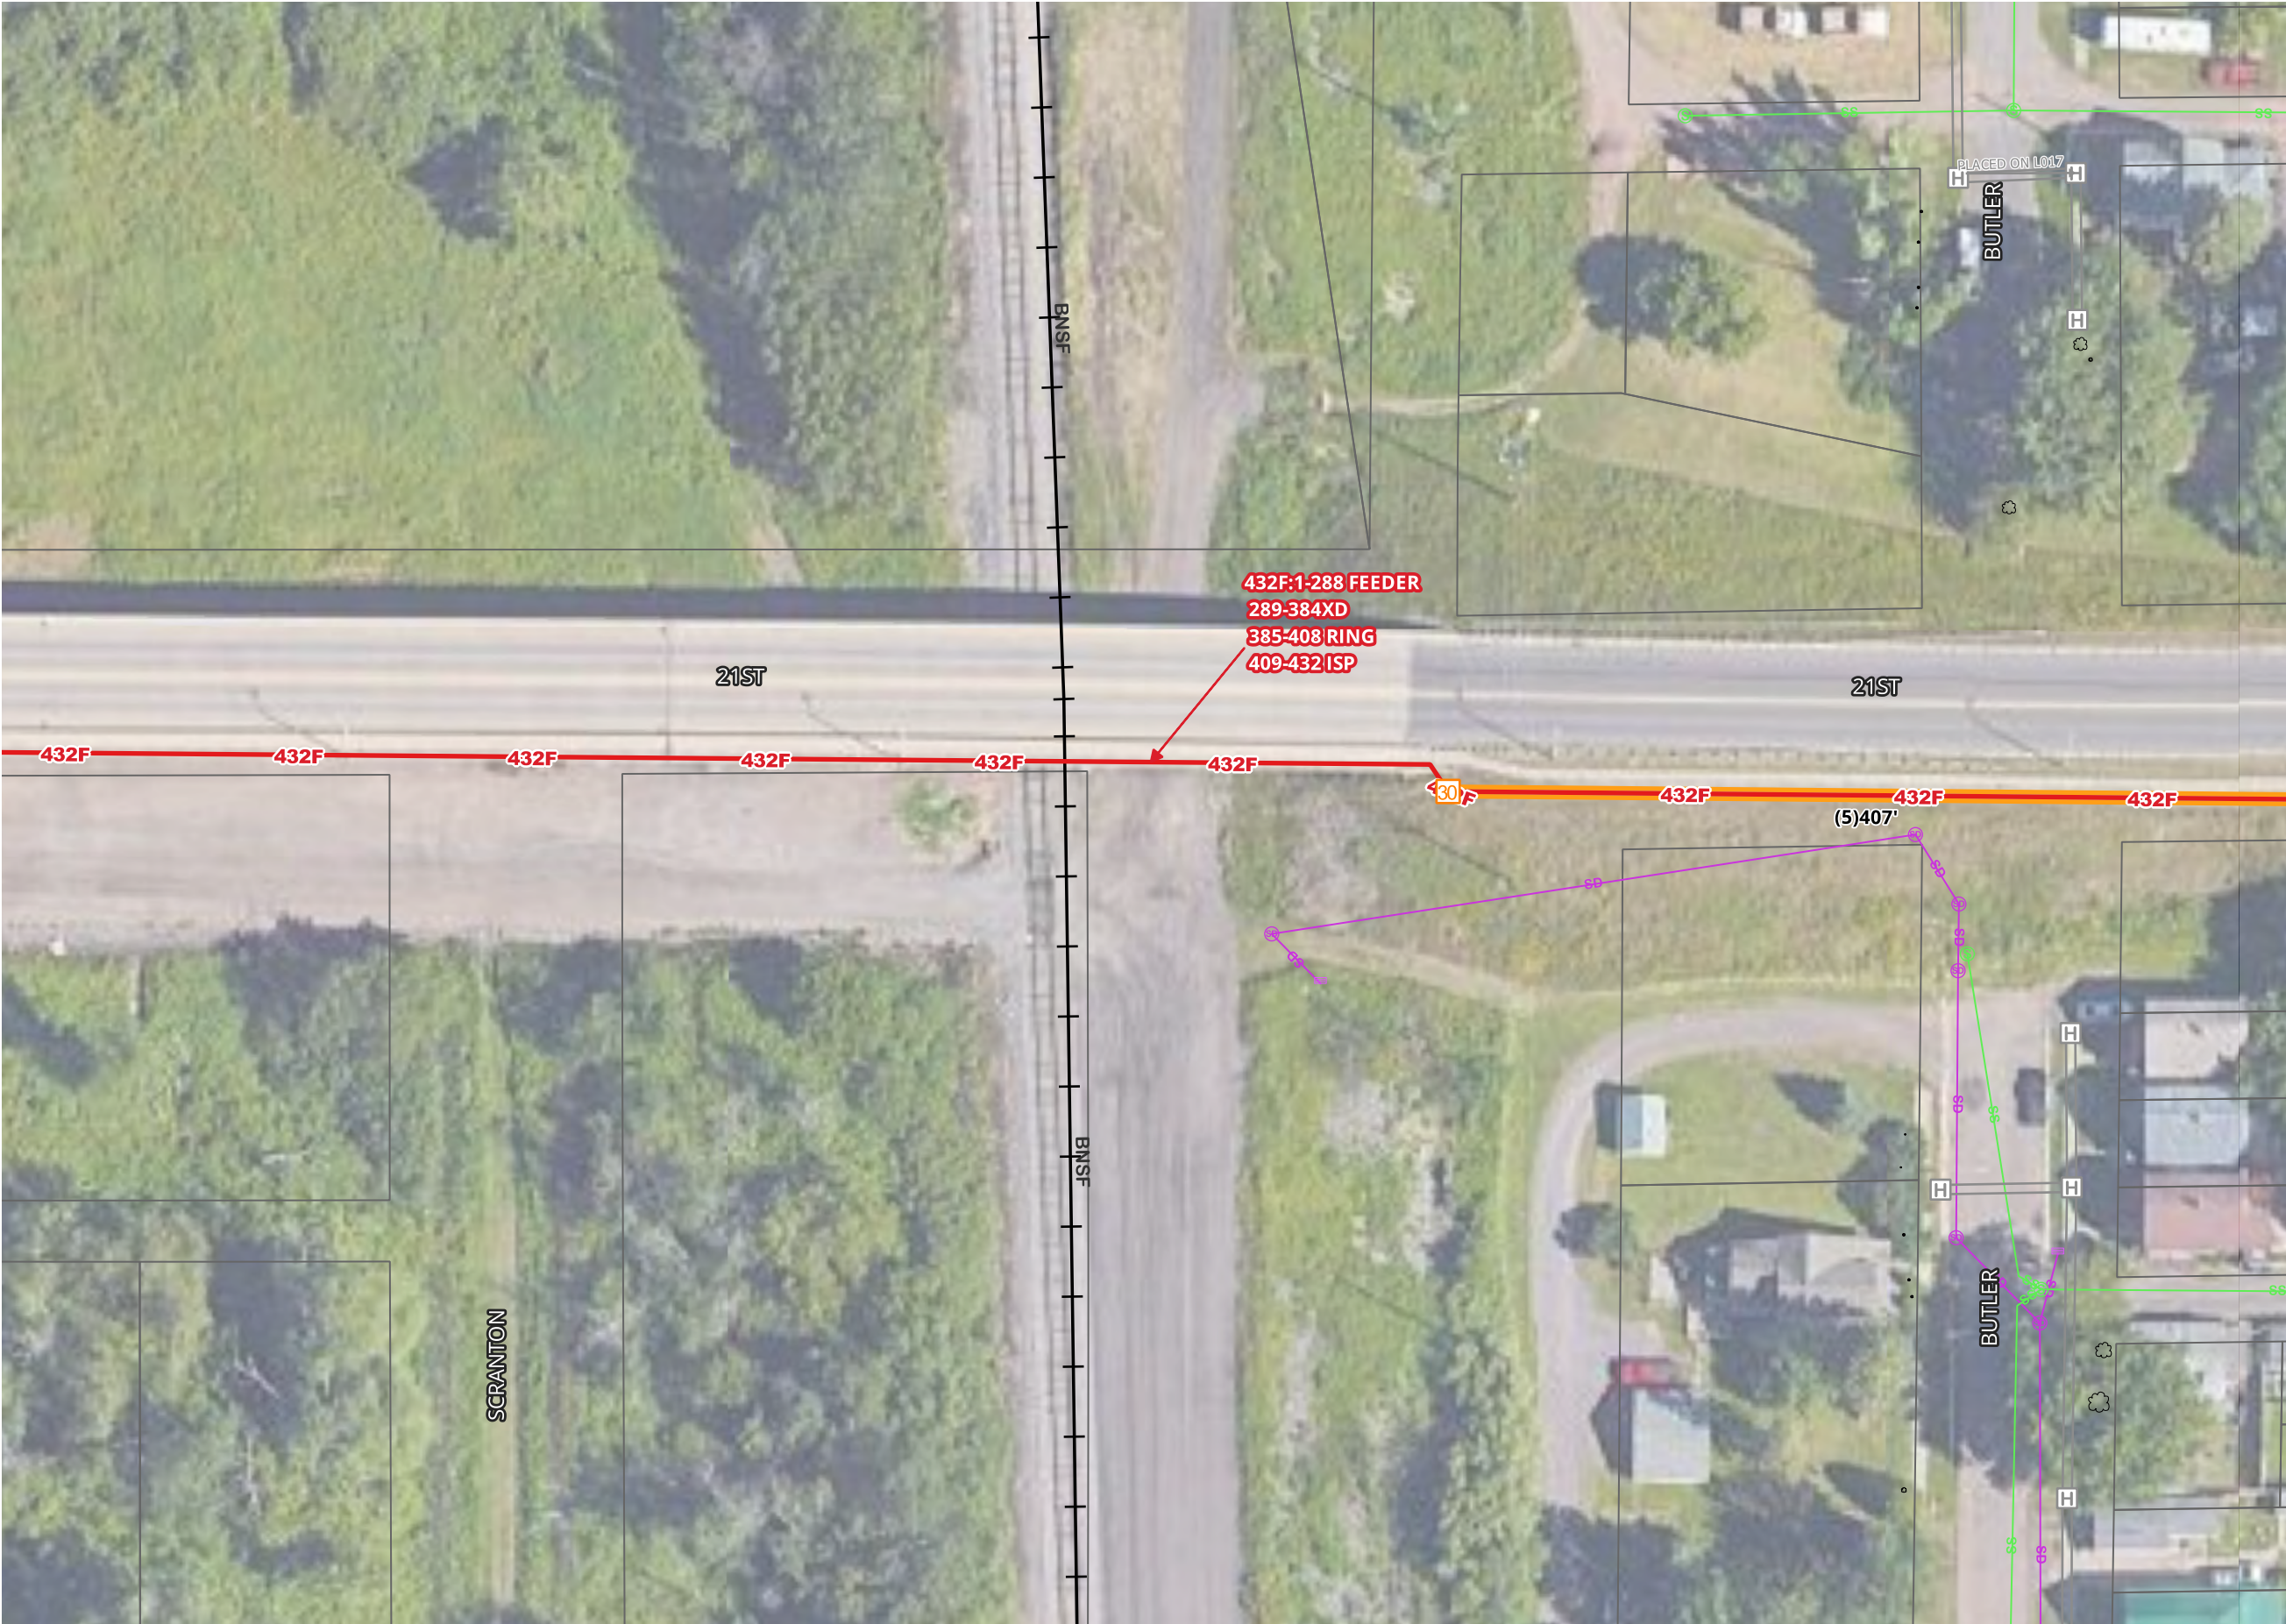


1. UTILITY AND ROW LINES ARE APPROXIMATE. CONTRACTOR SHALL DETERMINE EXACT LOCATIONS PRIOR TO CONSTRUCTION.
2. ALL UNDERGROUND CABLE SHALL BE PLACED AT A MINIMUM DEPTH OF 36" BELOW THE SURFACE UNLESS OTHERWISE NOTED.

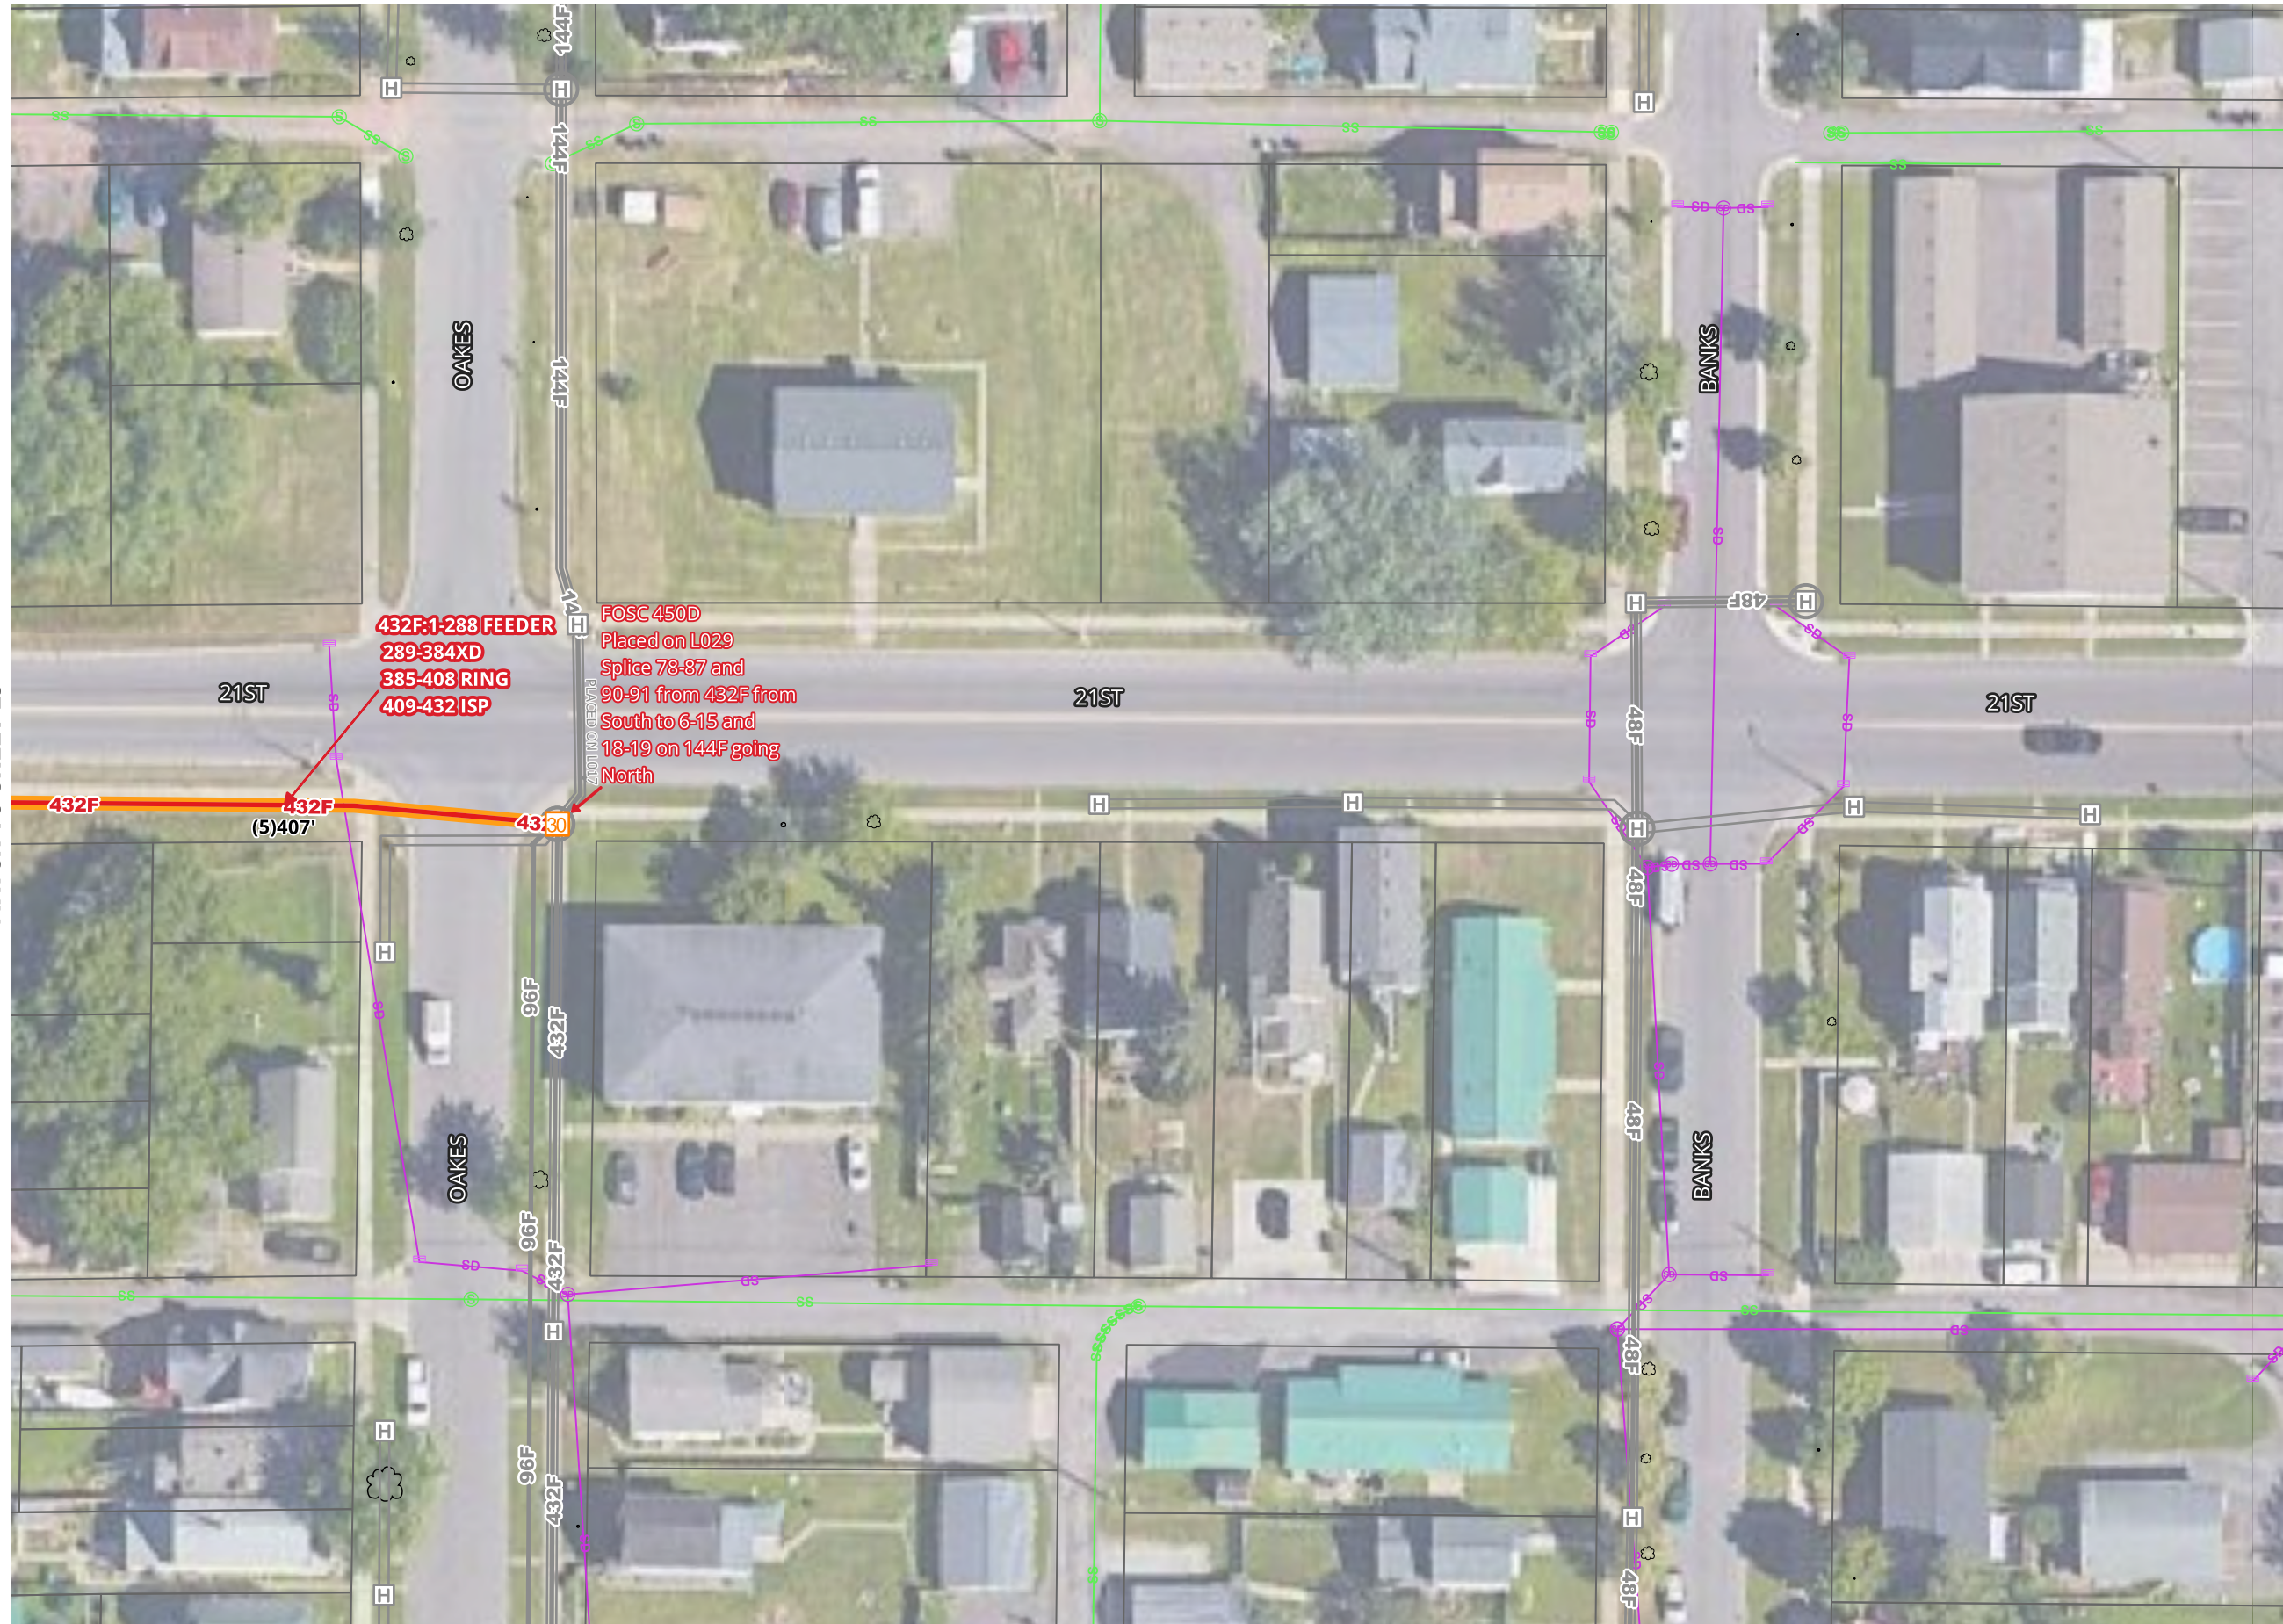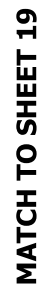


[illegible]

SCALE 1:50

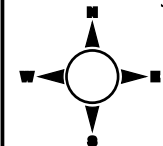

1. UTILITY AND ROW LINES ARE APPROXIMATE. CONTRACTOR SHALL DETERMINE EXACT LOCATIONS PRIOR TO CONSTRUCTION.
2. ALL UNDERGROUND CABLE SHALL BE PLACED AT A MINIMUM DEPTH OF 36" BELOW THE SURFACE UNLESS OTHERWISE NOTED.

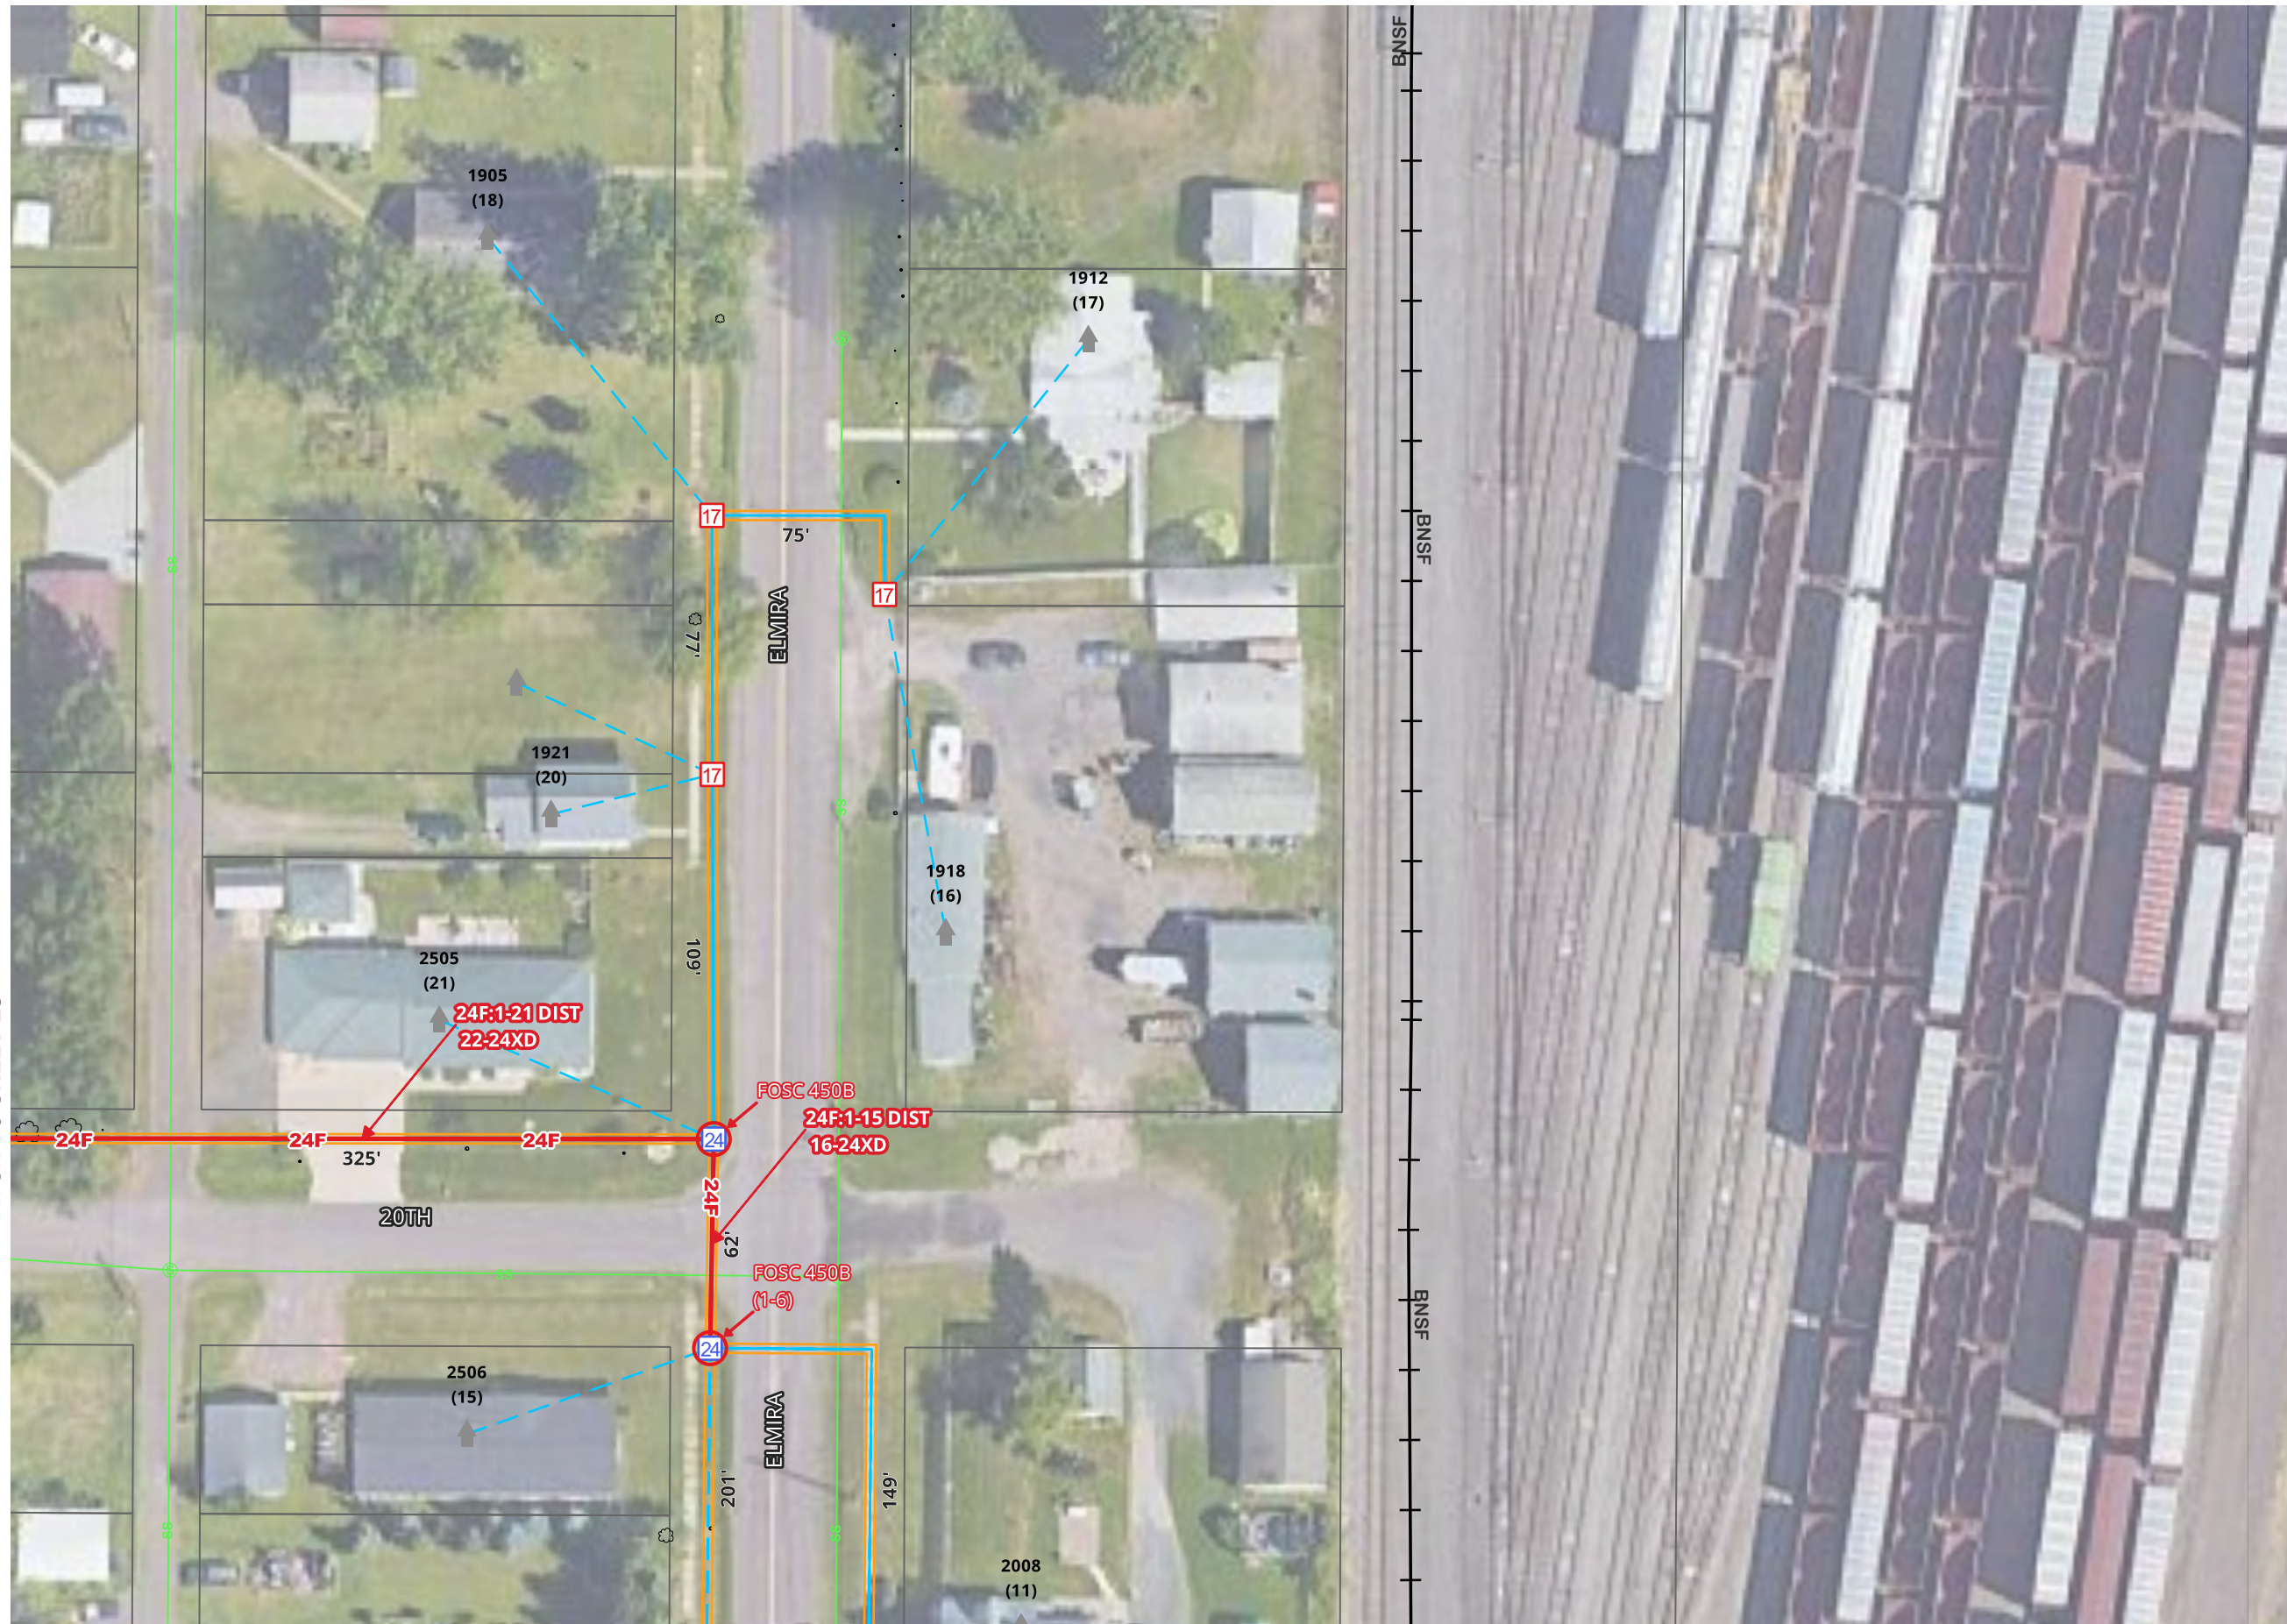

MATCH TO SHEET 17



SUPERIOR

WISCONSIN

Living up to our name.


CITY OF SUPERIOR FTTH

OUTSIDE PLANT CONSTRUCTION
FIBER OPTIC CABLE ROUTE

SPLICING PACKAGE: L017

DATE: 09-09-2026



SUPERIOR, WISCONSIN

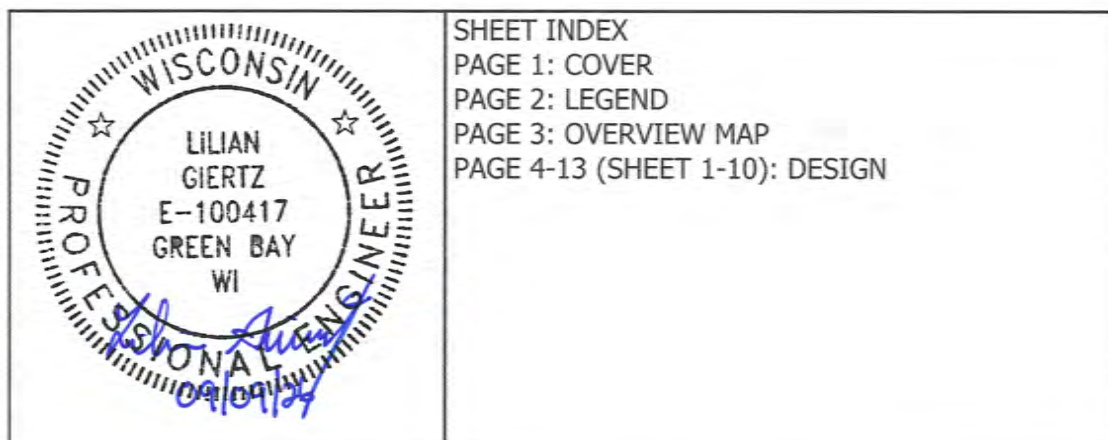

mi-TECH

— A MICHELS Company —

PROJECT NO. SUPERIOR FTTH			TEL CO.			EXCHANGE			FDA L017																																
LEGEND  EXISTING PEDESTAL  BD02 PEDESTAL  BD03 PEDESTAL  BD04 PEDESTAL  BD05 PEDESTAL  EXISTING HANDHOLE  12X12 HANDHOLE  17X30 HANDHOLE  24X36 HANDHOLE  30X48 HANDHOLE  60X36 HANDHOLE  ANCHOR  SPLICE CASE  PASSING  NETWORK TERMINAL  UTILITY POLE  CABINET  RISER  FIBER CABLE  DUCT  MULTIPLE DUCTS  EXISTING FACILITY  SERVICE DROP  STRAND  RAILROAD  PARCELS COUNTY: DOUGLAS TOWNSHIP: TOWN: RANGE: SECTION: MUNICIPALITY: SUPERIOR AS BUILT: DATE: WBS: FILENAME: SUPERIOR FTTH <table><tr><th>REV No</th><th>DATE</th><th>STATUS</th></tr><tr><td></td><td></td><td></td></tr><tr><td></td><td></td><td></td></tr><tr><td></td><td></td><td></td></tr><tr><td></td><td></td><td></td></tr><tr><td></td><td></td><td></td></tr><tr><td></td><td></td><td></td></tr><tr><td></td><td></td><td></td></tr><tr><td></td><td></td><td></td></tr><tr><td></td><td></td><td></td></tr><tr><td></td><td></td><td></td></tr></table>  N 1. UTILITY AND ROW LINES ARE APPROXIMATE. CONTRACTOR SHALL DETERMINE EXACT LOCATIONS PRIOR TO CONSTRUCTION. 2. ALL UNDERGROUND CABLE SHALL BE PLACED AT A MINIMUM DEPTH OF 36" BELOW THE SURFACE UNLESS OTHERWISE NOTED.									REV No	DATE	STATUS																														
									REV No	DATE	STATUS																														

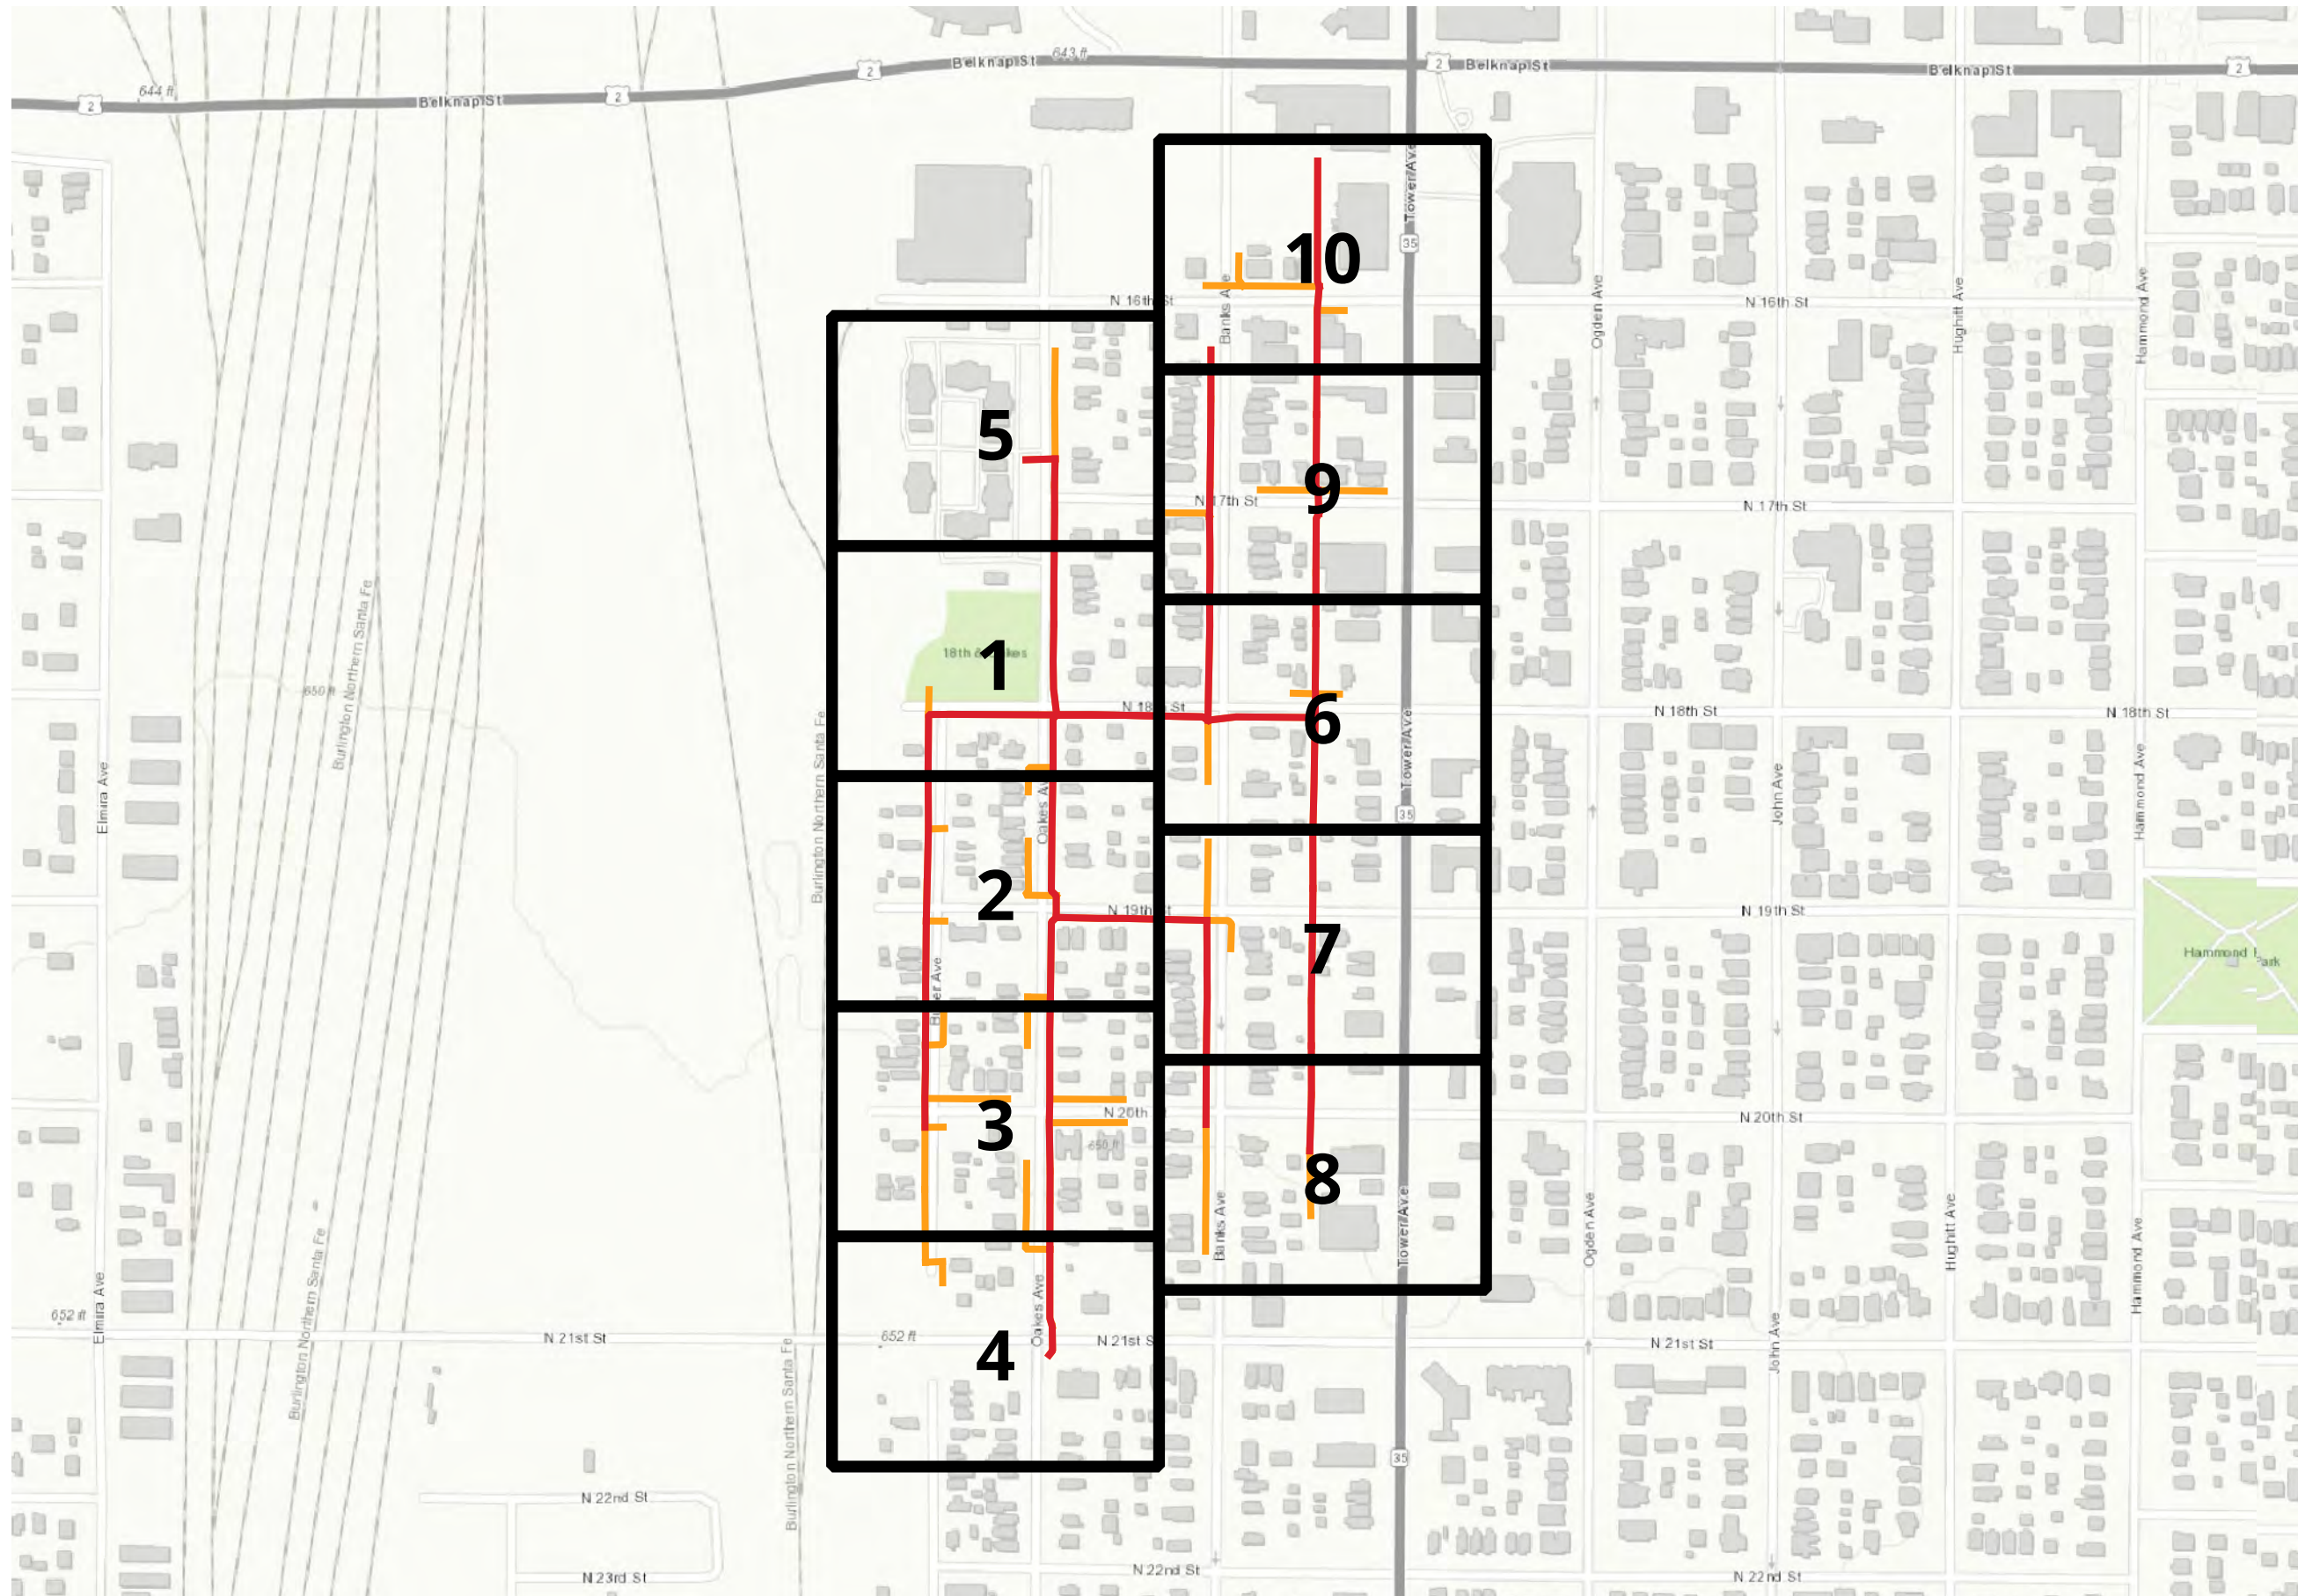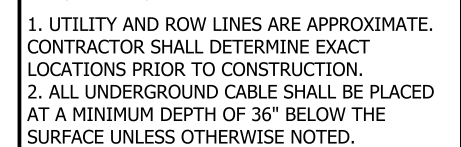

[illegible]


1. UTILITY AND ROW LINES ARE APPROXIMATE. CONTRACTOR SHALL DETERMINE EXACT LOCATIONS PRIOR TO CONSTRUCTION.
2. ALL UNDERGROUND CABLE SHALL BE PLACED AT A MINIMUM DEPTH OF 36" BELOW THE SURFACE UNLESS OTHERWISE NOTED.



MATCH TO SHEET 6


[illegible]

SCALE 1:50

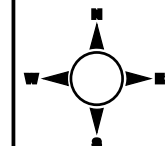


1. UTILITY AND ROW LINES ARE APPROXIMATE. CONTRACTOR SHALL DETERMINE EXACT LOCATIONS PRIOR TO CONSTRUCTION.

2. ALL UNDERGROUND CABLE SHALL BE PLACED AT A MINIMUM DEPTH OF 36" BELOW THE SURFACE UNLESS OTHERWISE NOTED.

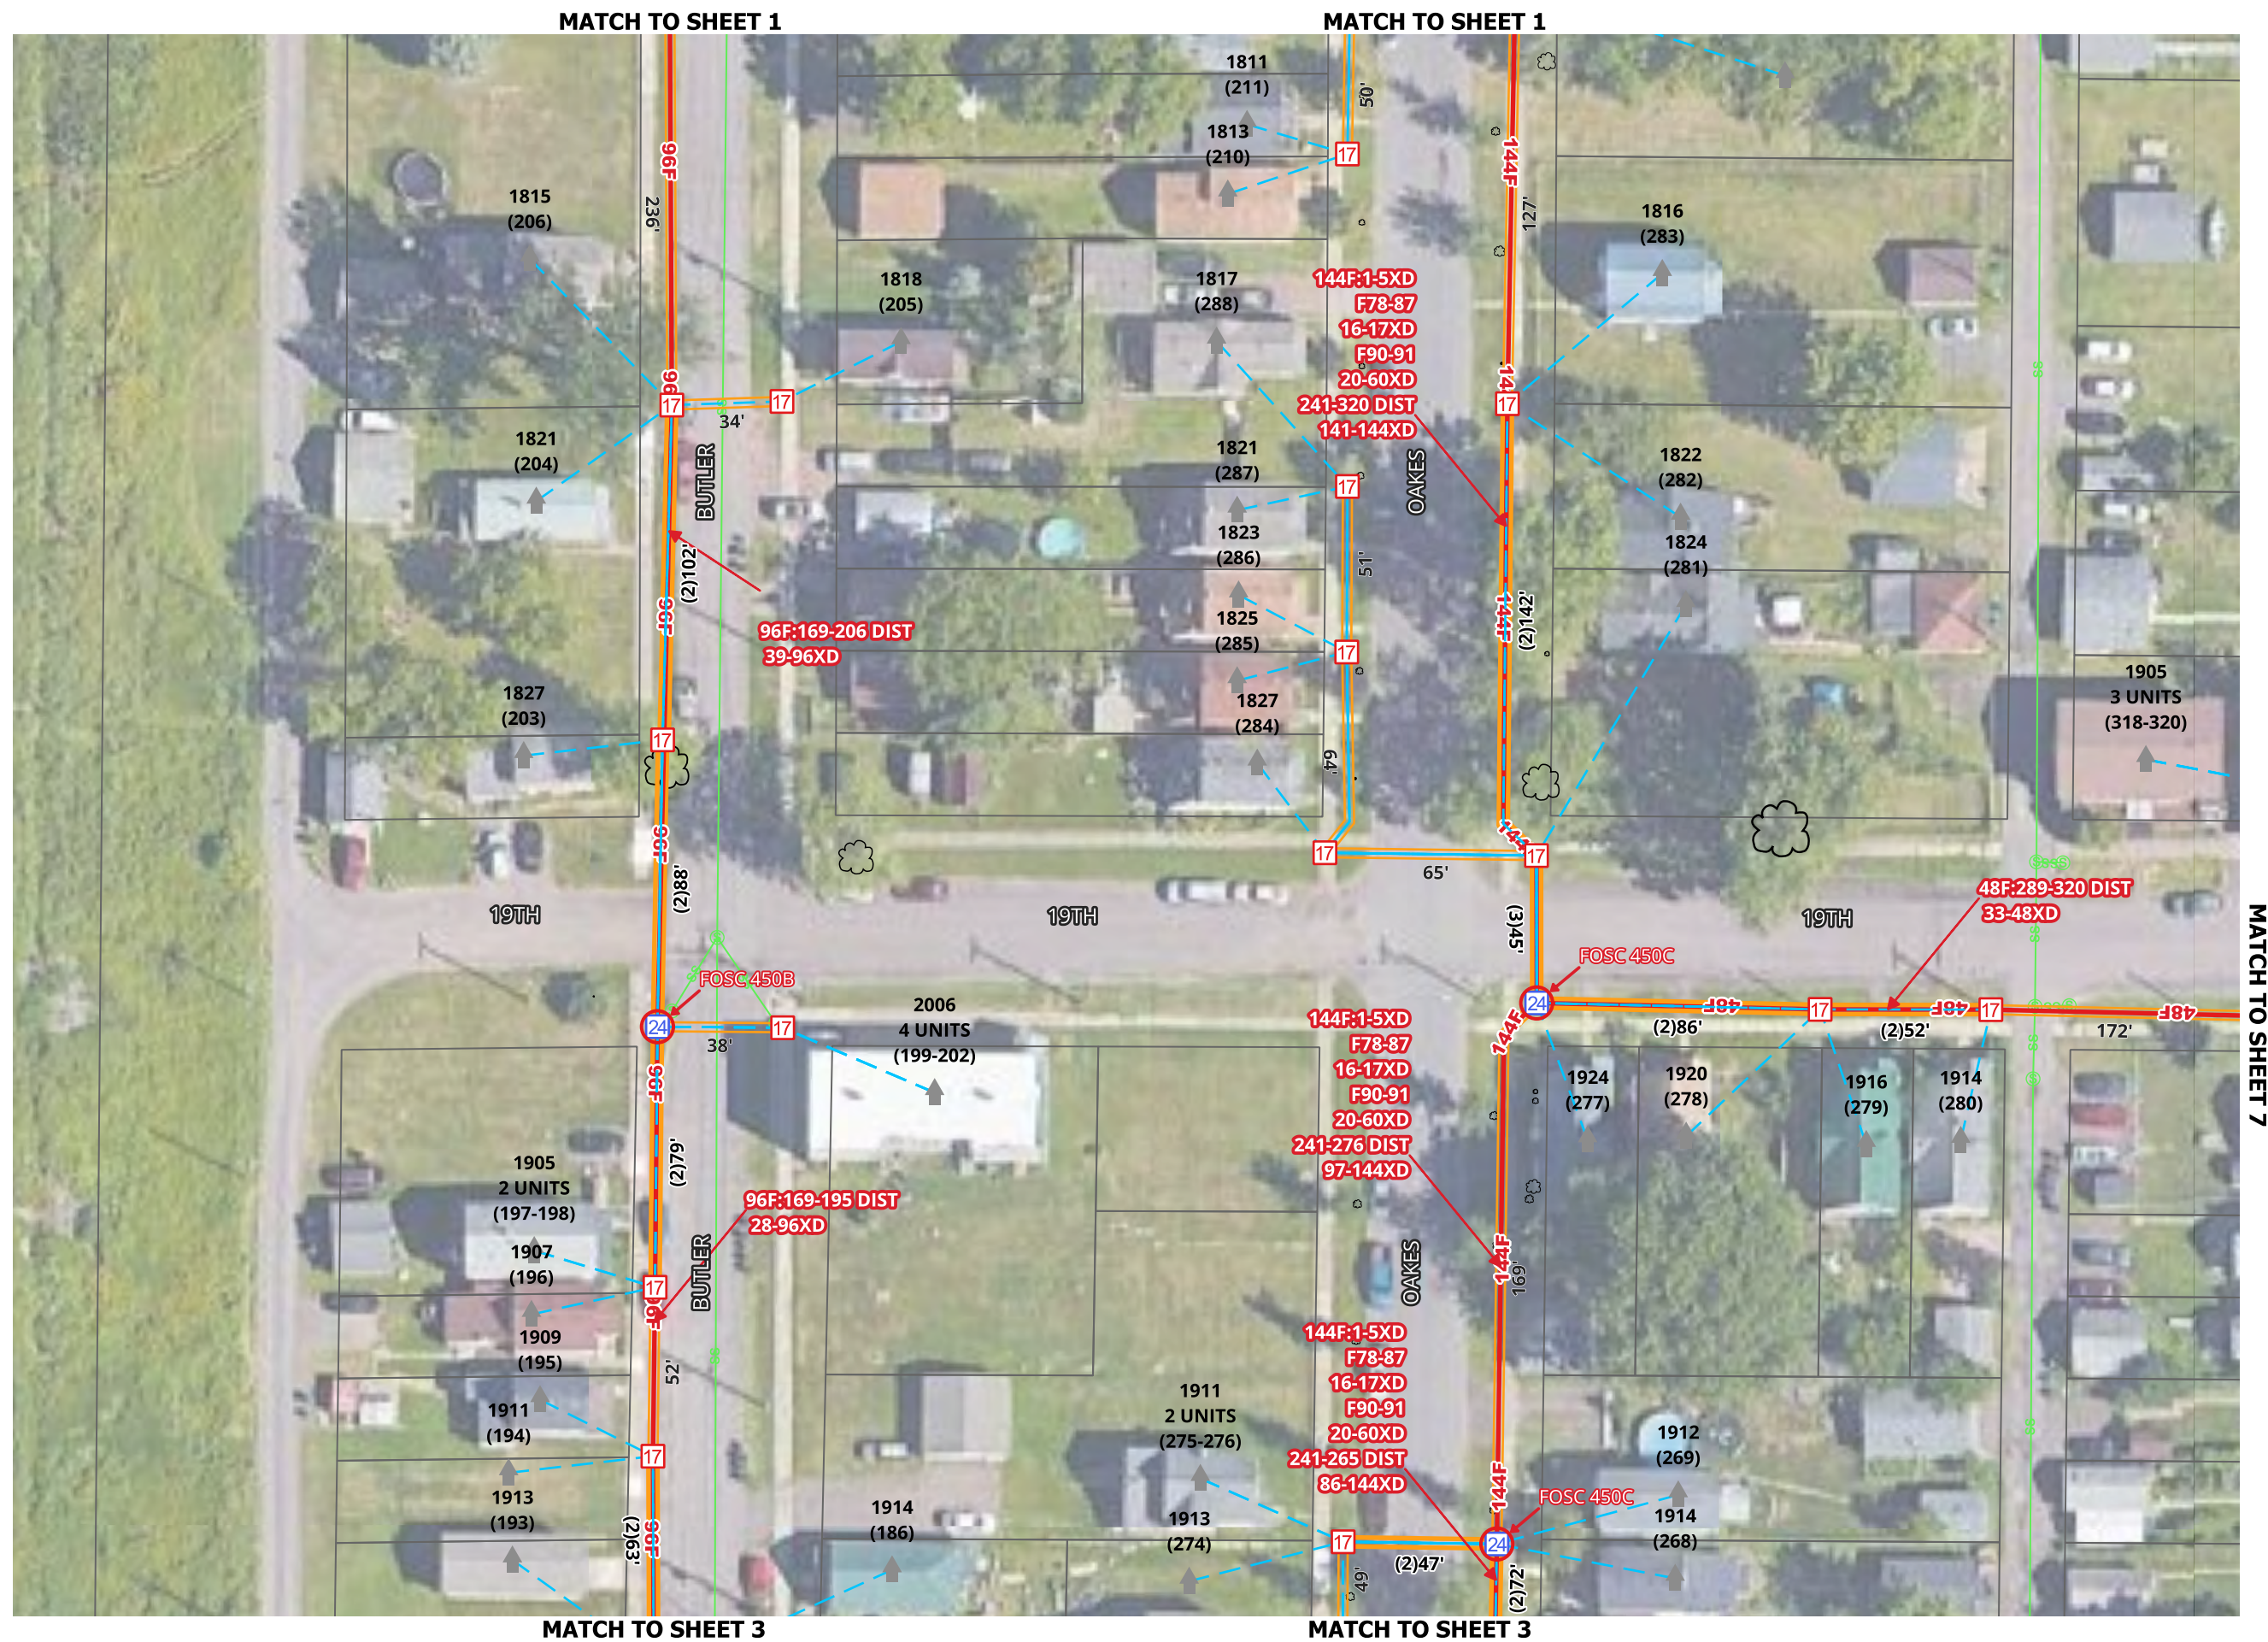


[illegible]


SCALE 1:50

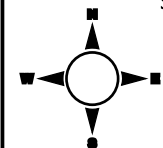


1. UTILITY AND ROW LINES ARE APPROXIMATE. CONTRACTOR SHALL DETERMINE EXACT LOCATIONS PRIOR TO CONSTRUCTION.

2. ALL UNDERGROUND CABLE SHALL BE PLACED AT A MINIMUM DEPTH OF 36" BELOW THE SURFACE UNLESS OTHERWISE NOTED.

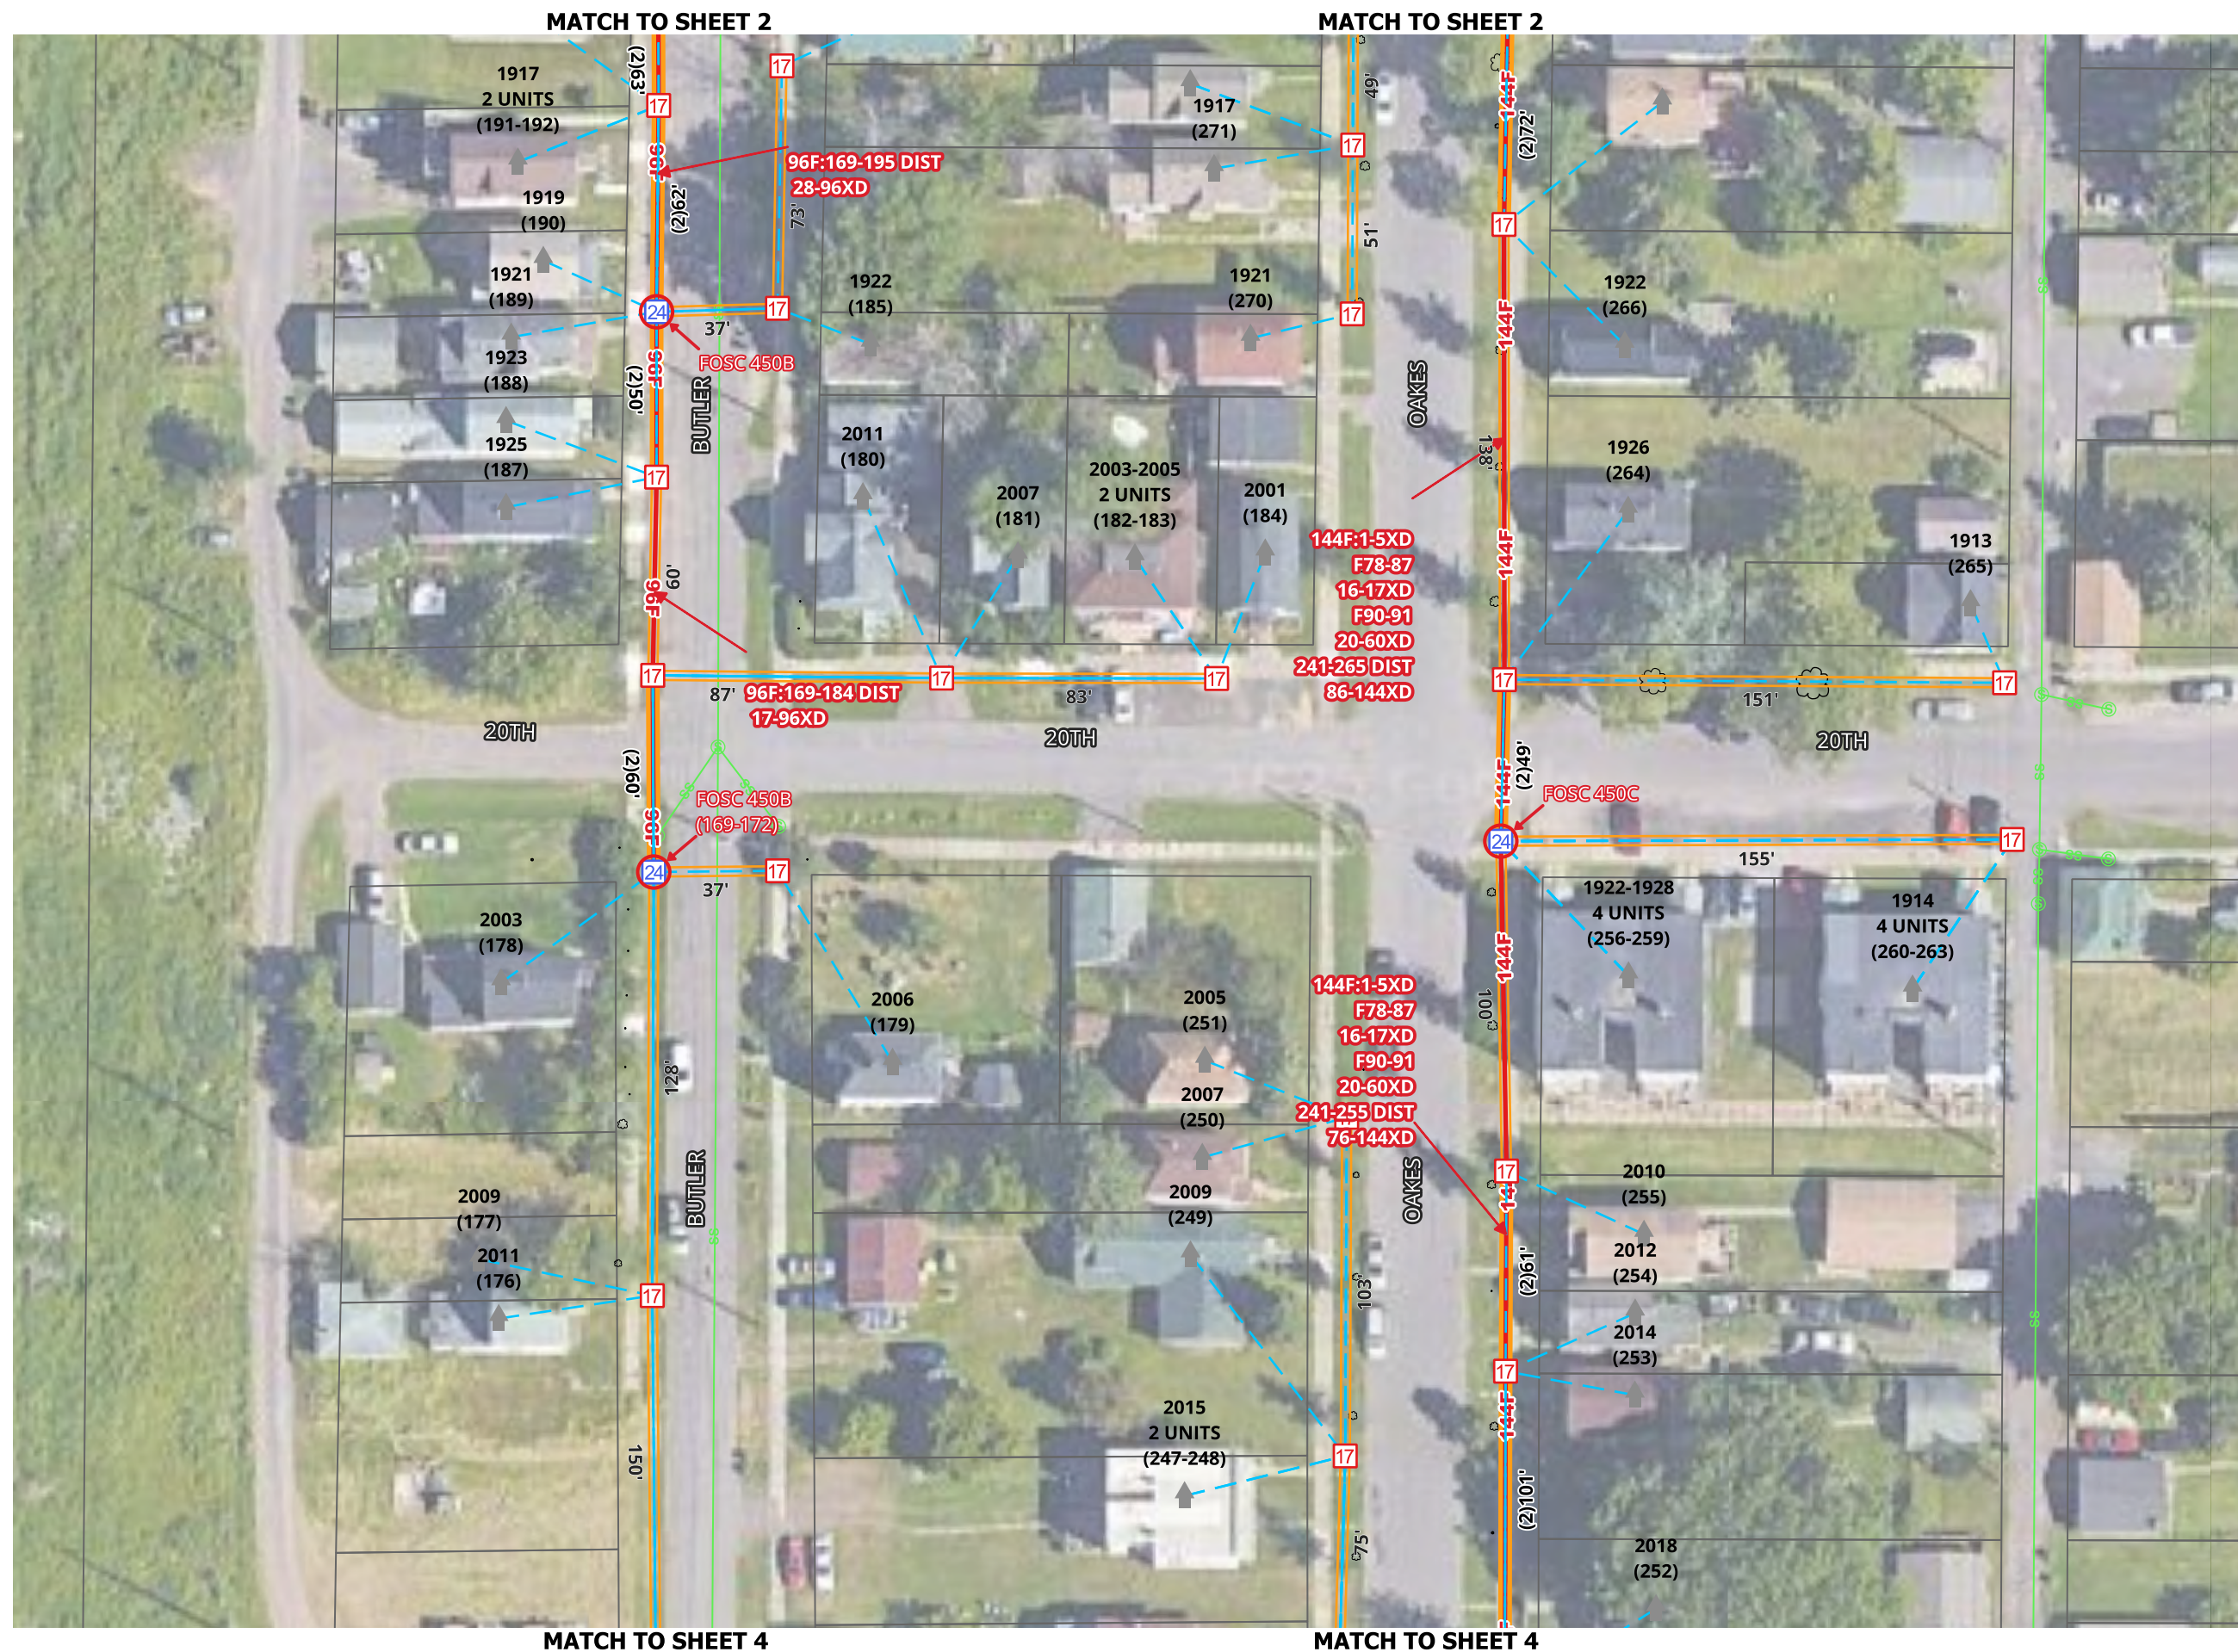


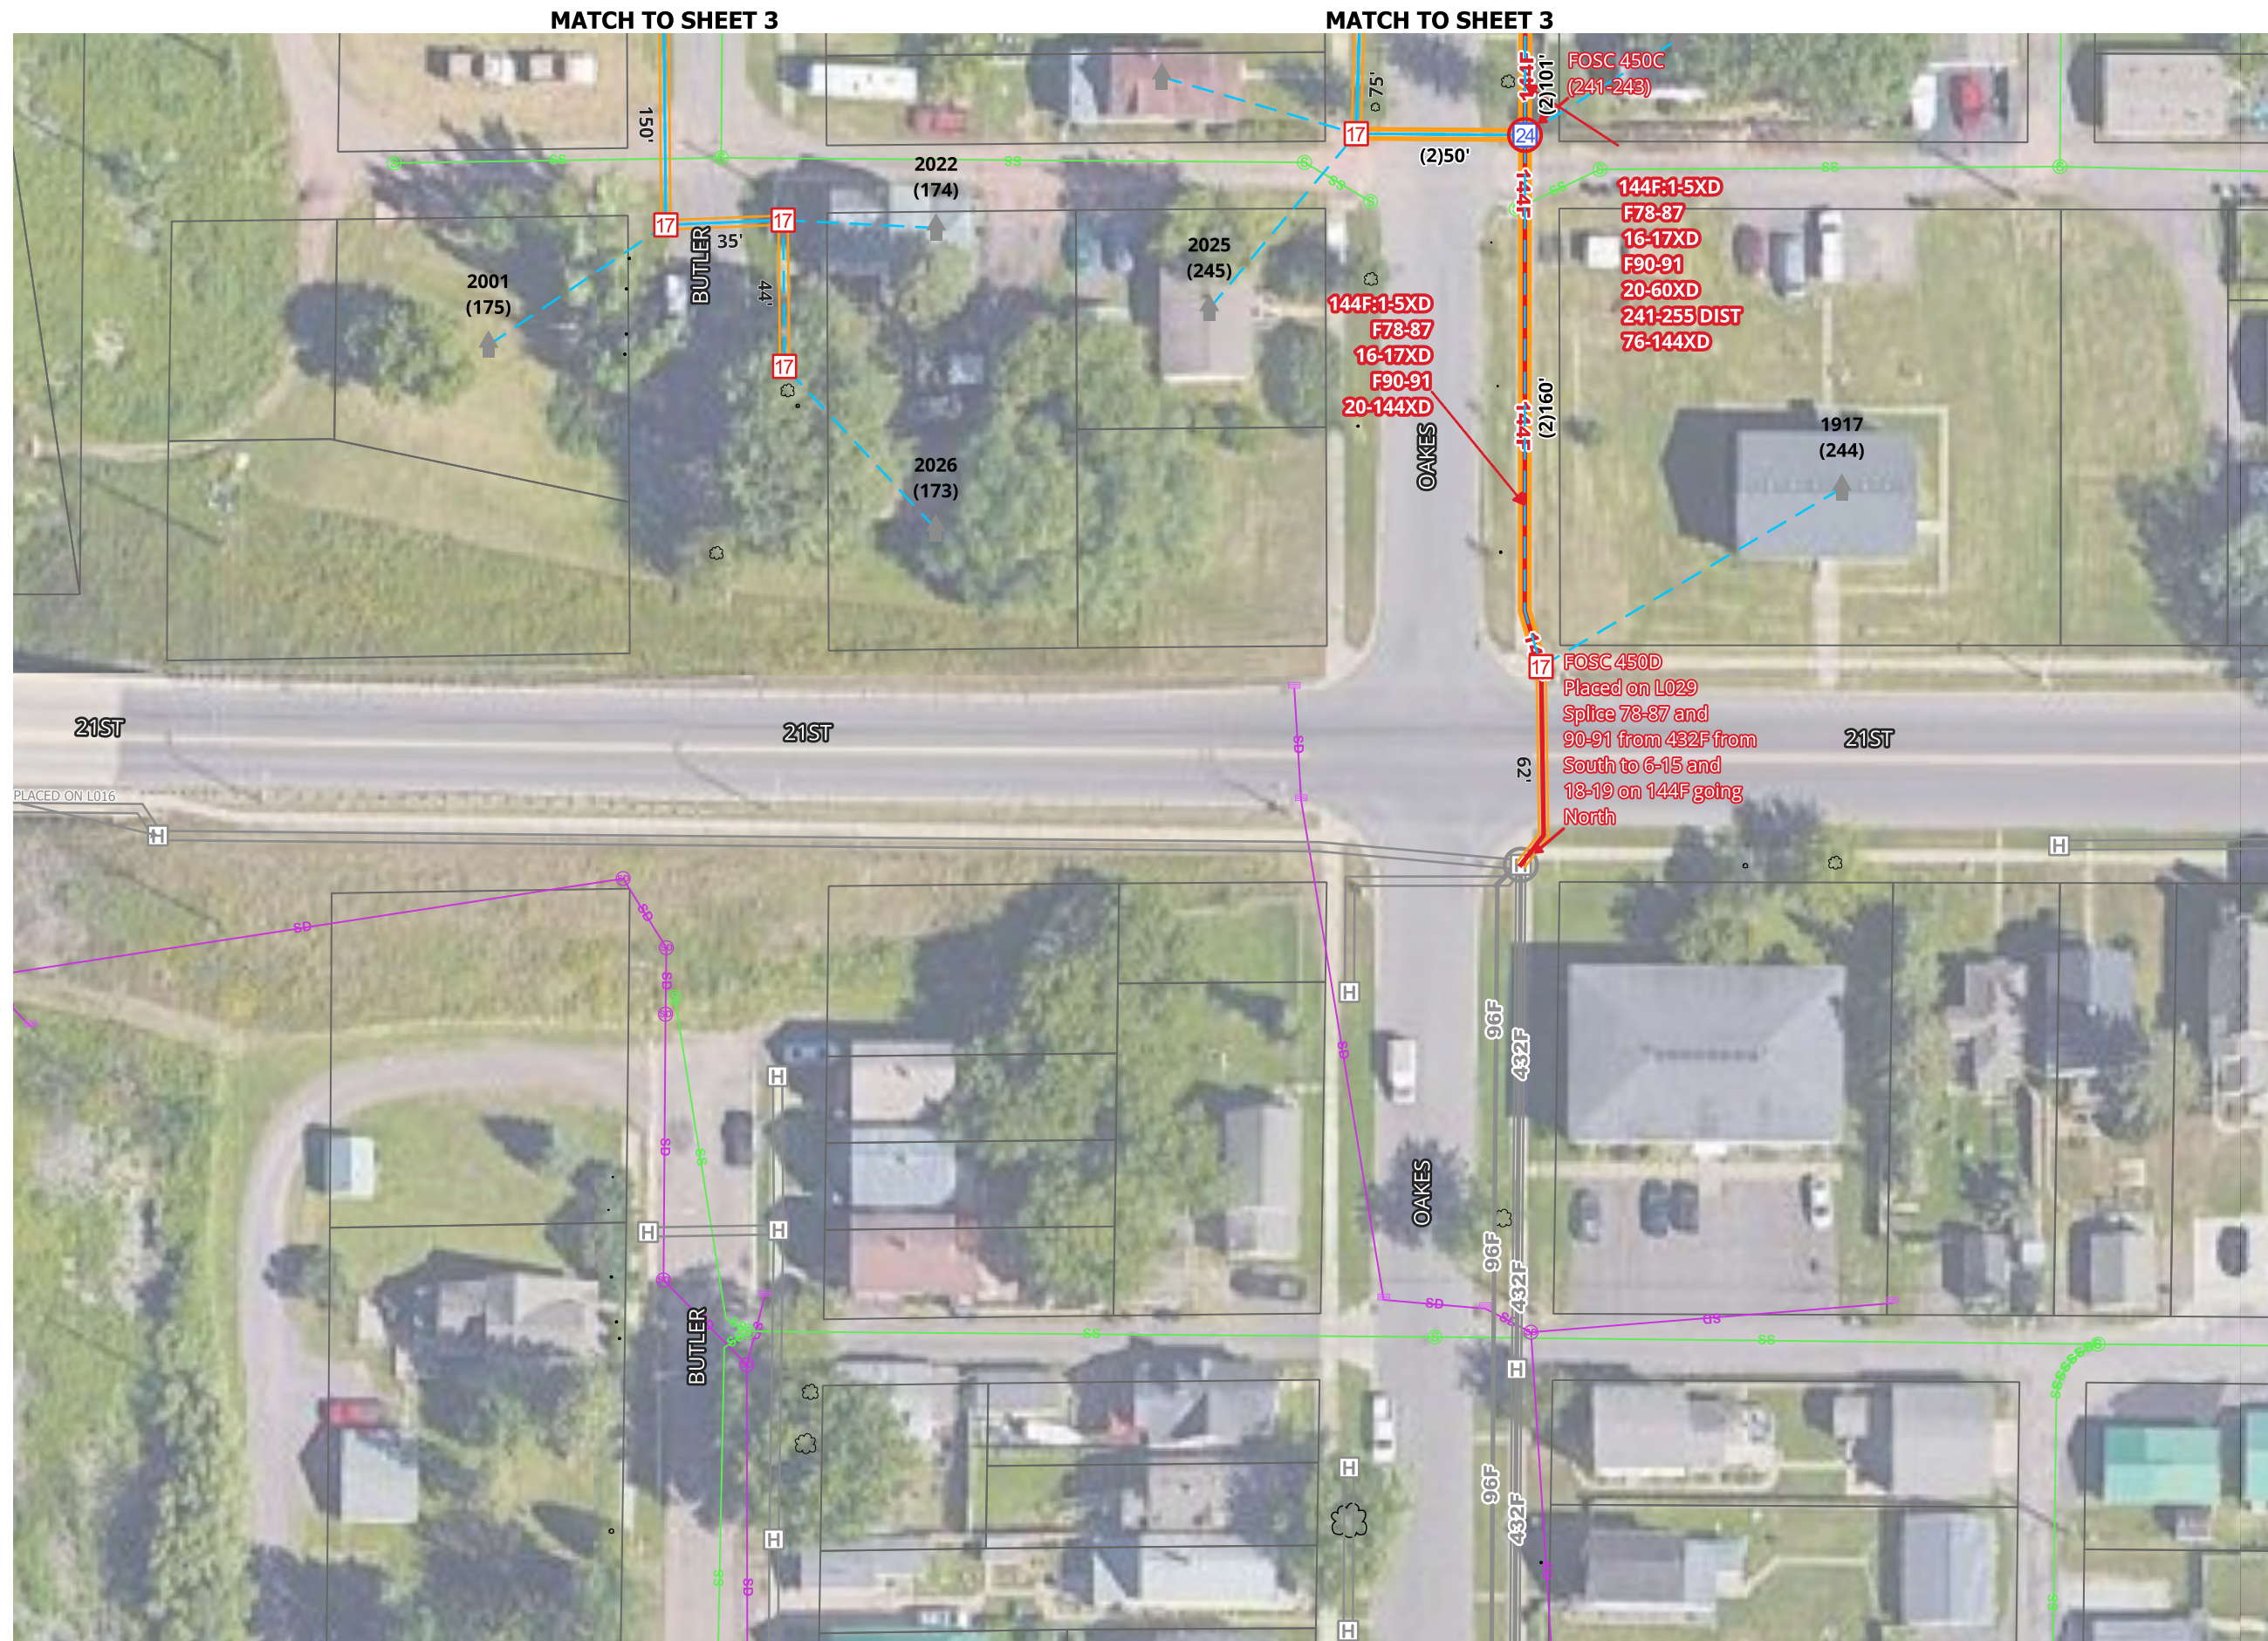

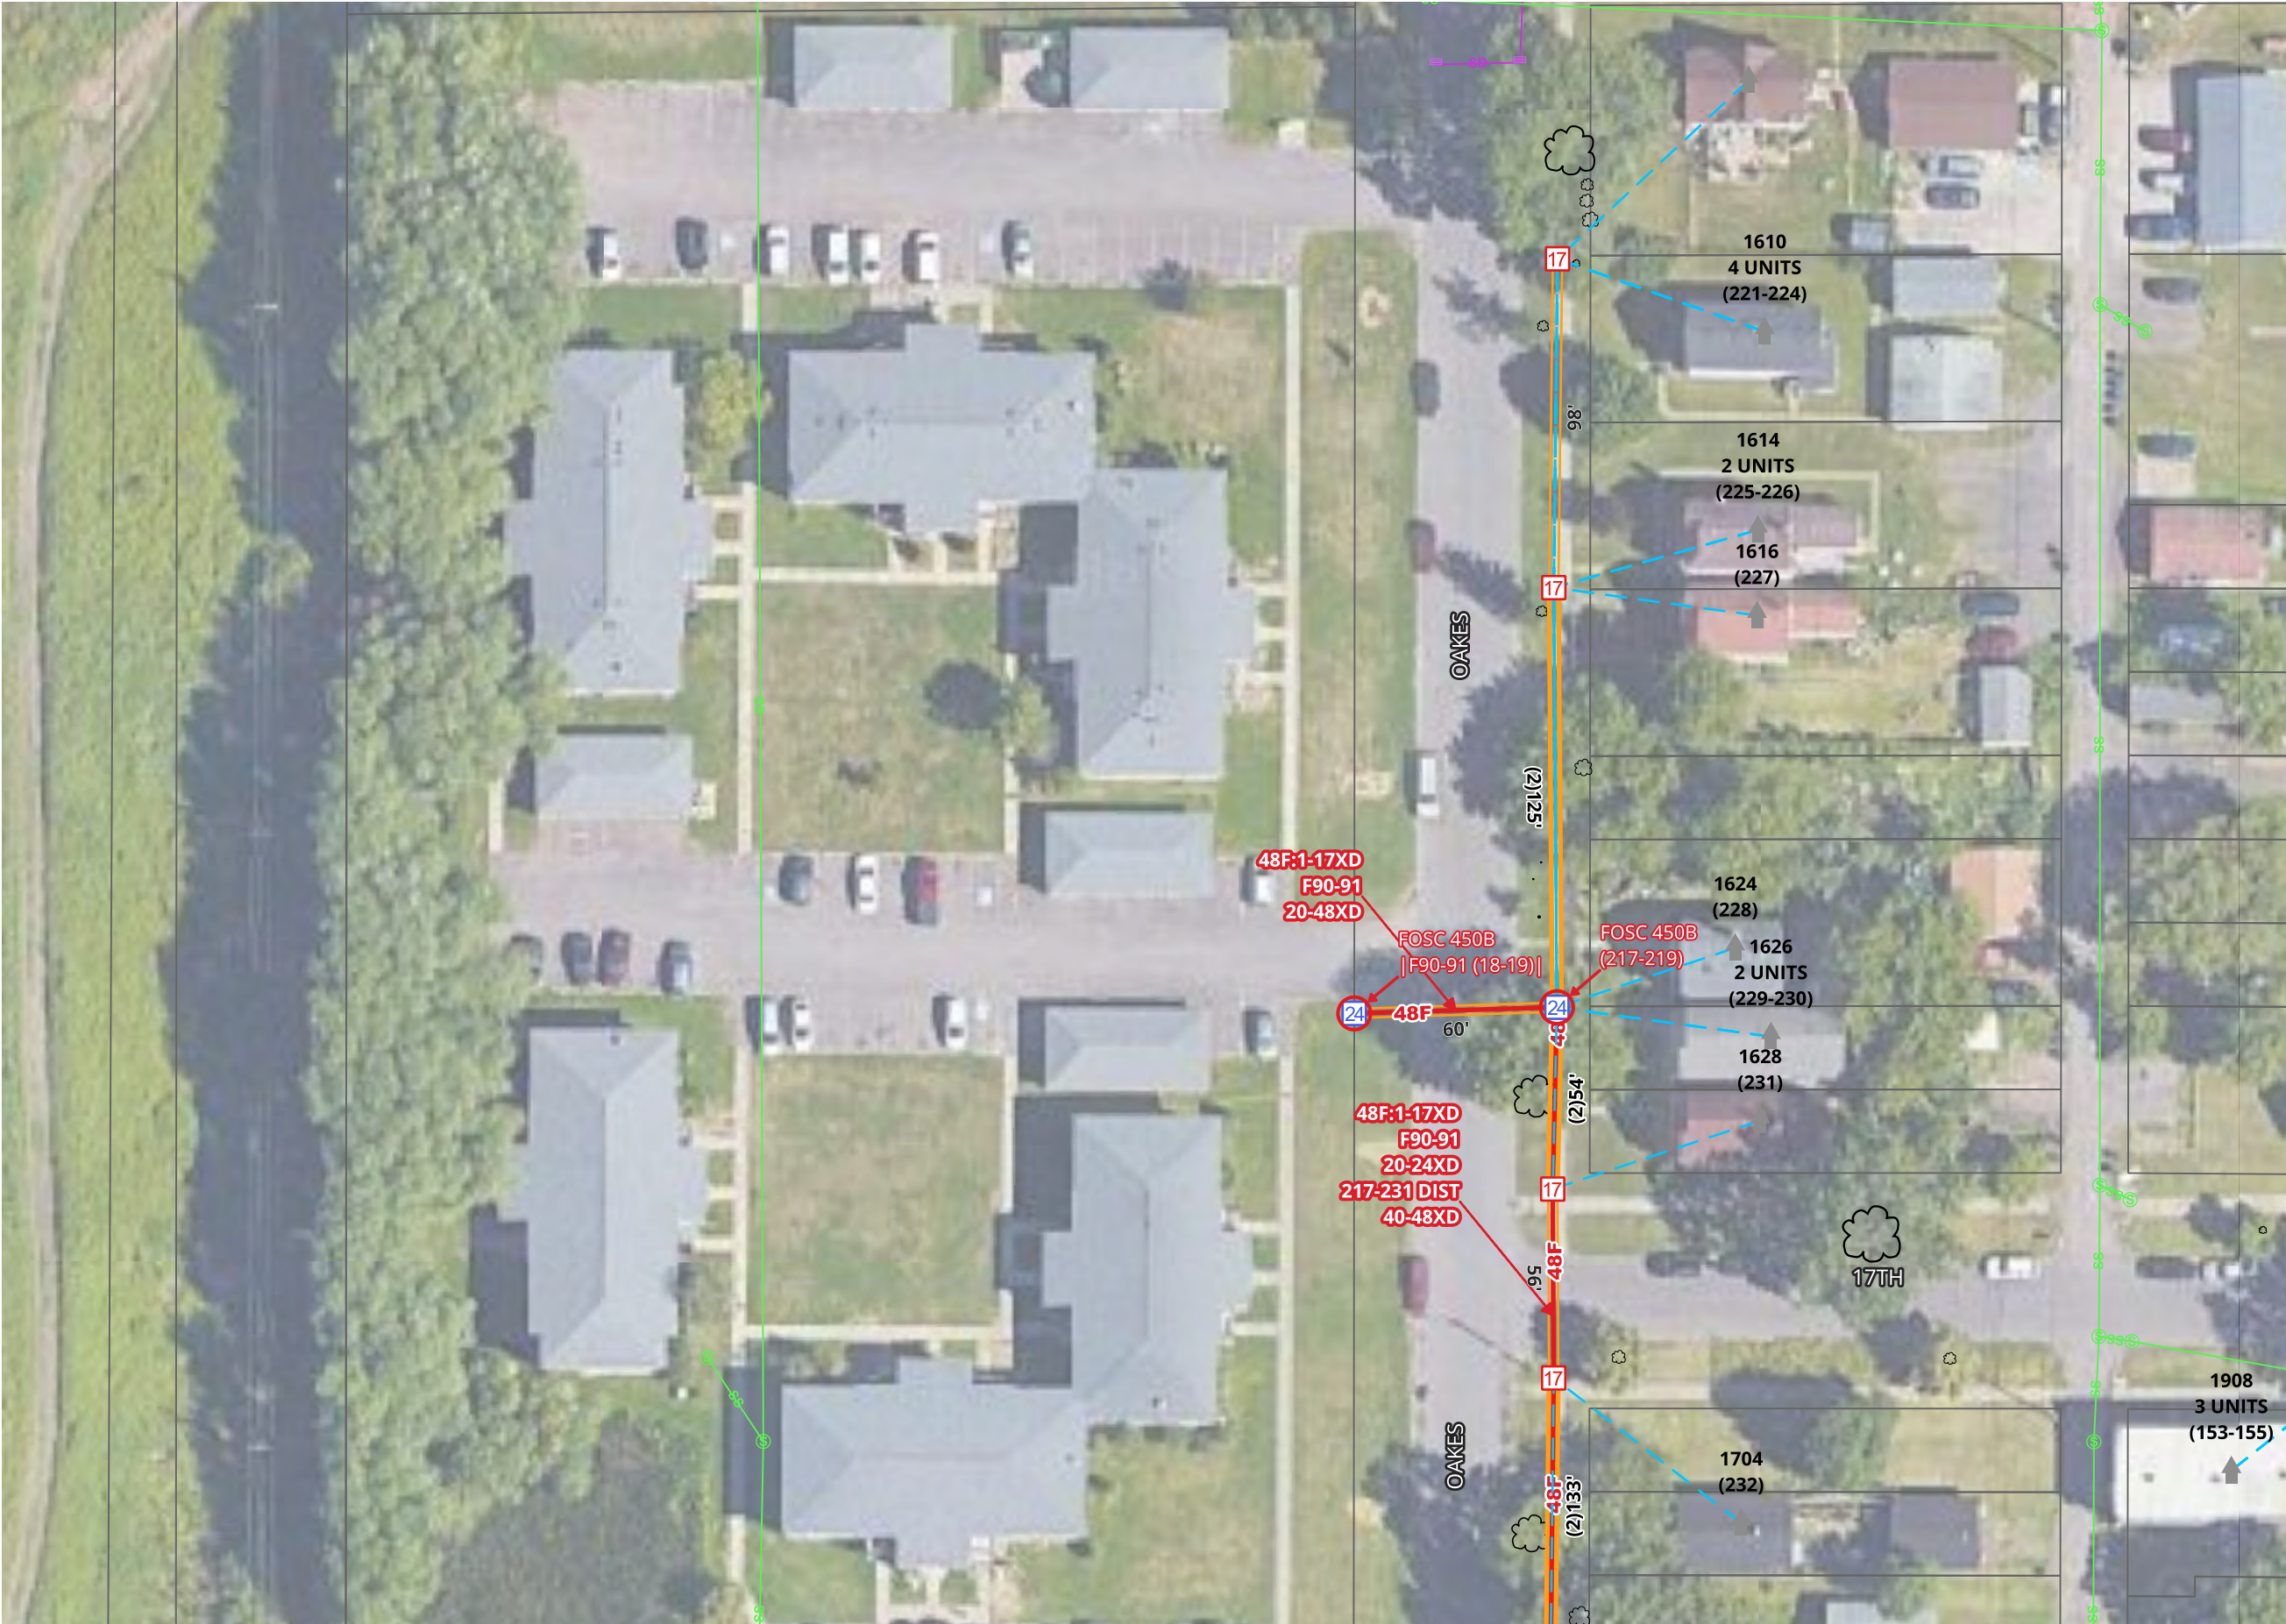


MATCH TO SHEET 1

1. UTILITY AND ROW LINES ARE APPROXIMATE. CONTRACTOR SHALL DETERMINE EXACT LOCATIONS PRIOR TO CONSTRUCTION.
2. ALL UNDERGROUND CABLE SHALL BE PLACED AT A MINIMUM DEPTH OF 36" BELOW THE SURFACE UNLESS OTHERWISE NOTED.

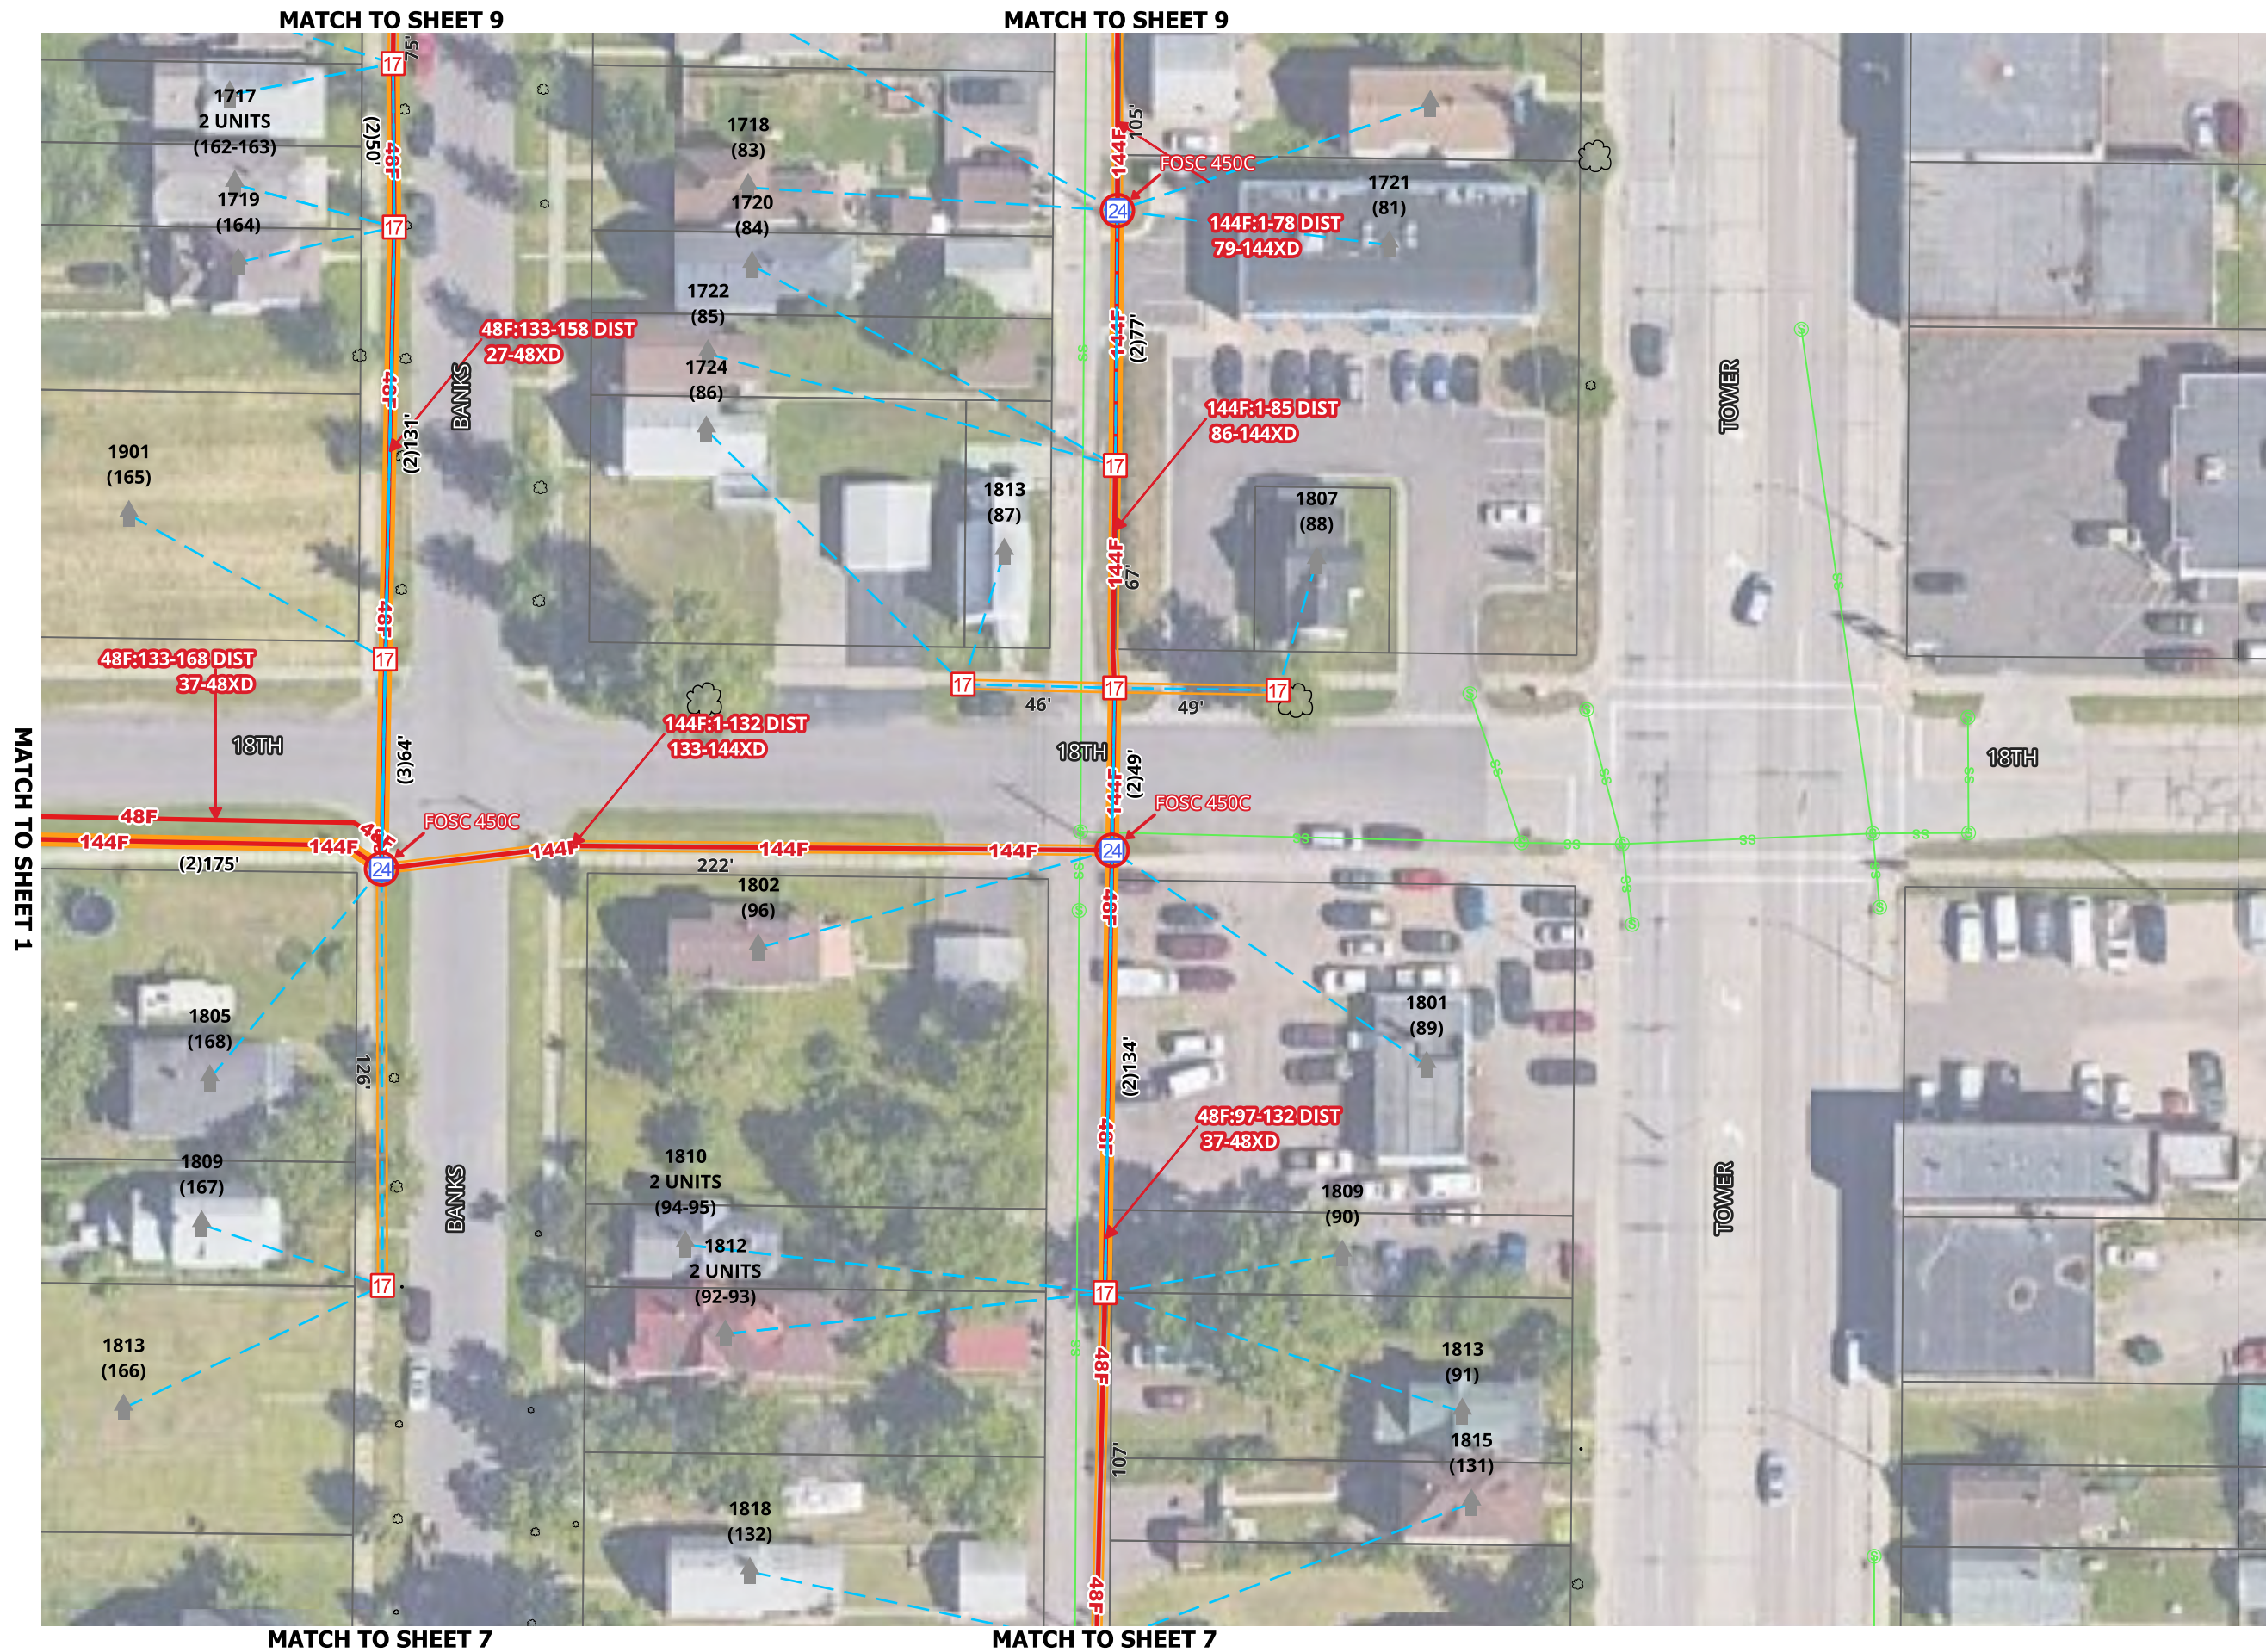

1. UTILITY AND ROW LINES ARE APPROXIMATE. CONTRACTOR SHALL DETERMINE EXACT LOCATIONS PRIOR TO CONSTRUCTION.


2. ALL UNDERGROUND CABLE SHALL BE PLACED AT A MINIMUM DEPTH OF 36" BELOW THE SURFACE UNLESS OTHERWISE NOTED.

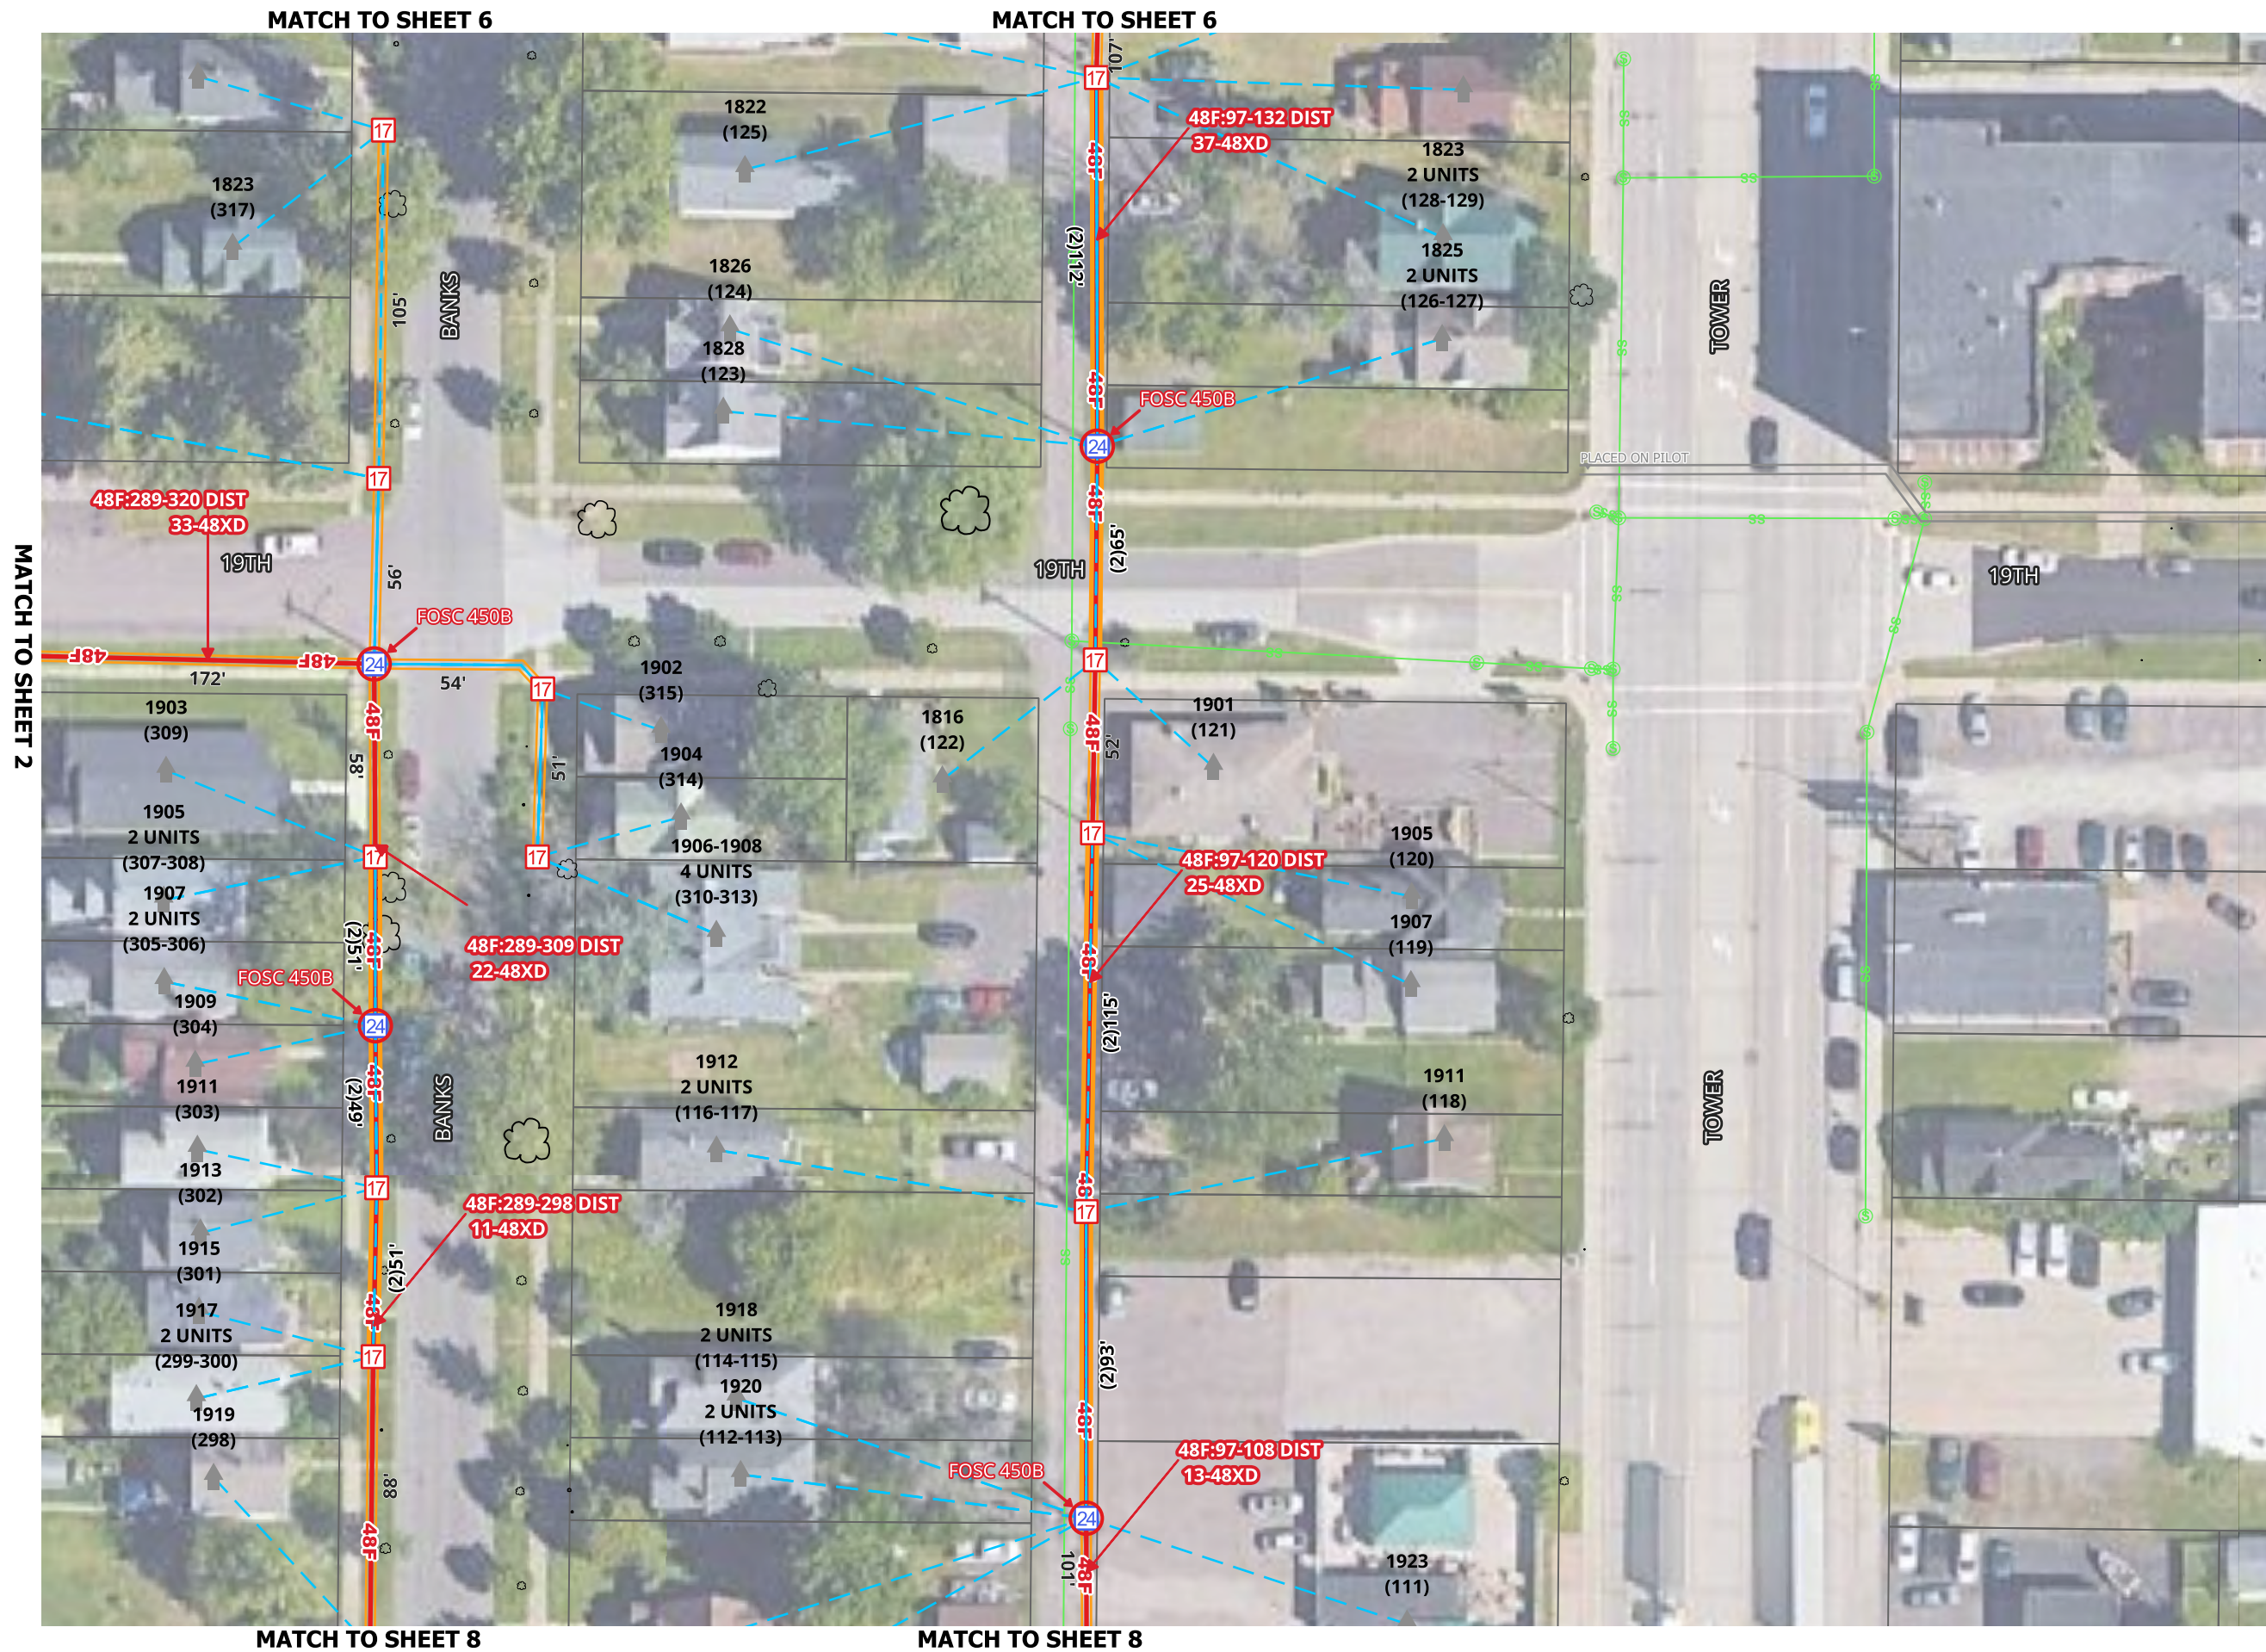


1. UTILITY AND ROW LINES ARE APPROXIMATE. CONTRACTOR SHALL DETERMINE EXACT LOCATIONS PRIOR TO CONSTRUCTION.
2. ALL UNDERGROUND CABLE SHALL BE PLACED AT A MINIMUM DEPTH OF 36" BELOW THE SURFACE UNLESS OTHERWISE NOTED.



1. UTILITY AND ROW LINES ARE APPROXIMATE. CONTRACTOR SHALL DETERMINE EXACT LOCATIONS PRIOR TO CONSTRUCTION.
2. ALL UNDERGROUND CABLE SHALL BE PLACED AT A MINIMUM DEPTH OF 36" BELOW THE SURFACE UNLESS OTHERWISE NOTED.

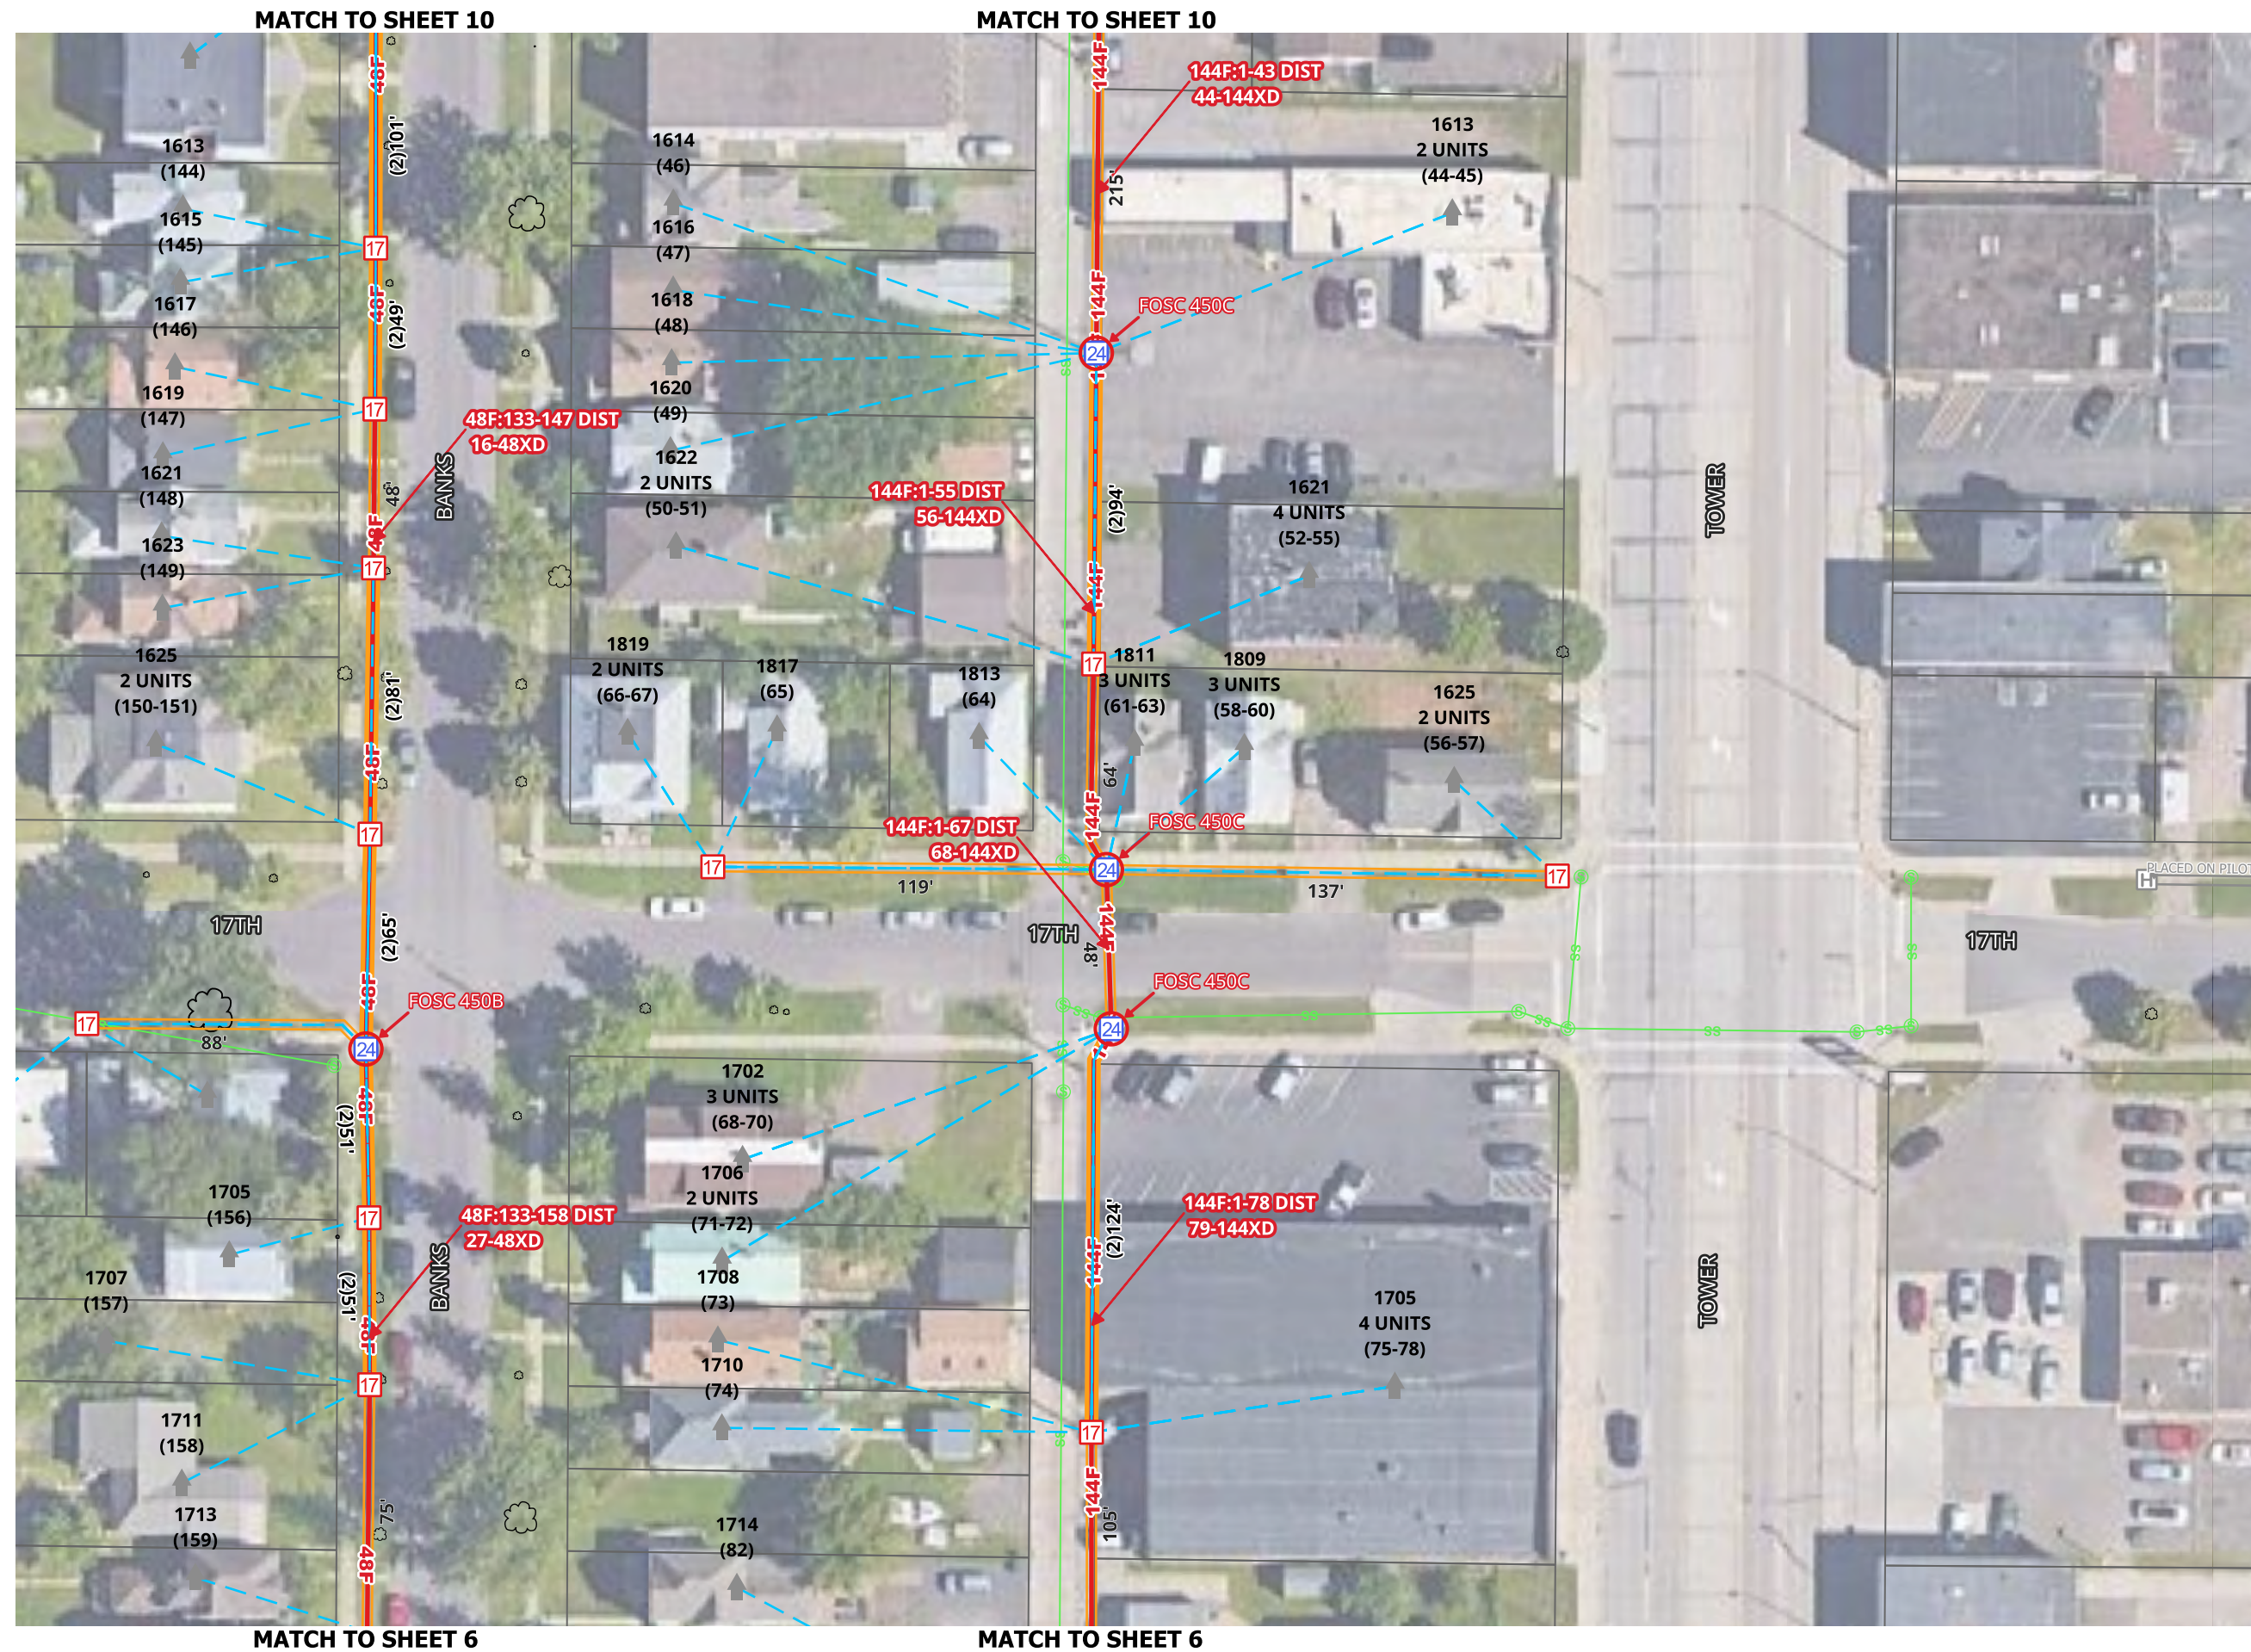

1. UTILITY AND ROW LINES ARE APPROXIMATE. CONTRACTOR SHALL DETERMINE EXACT LOCATIONS PRIOR TO CONSTRUCTION.
2. ALL UNDERGROUND CABLE SHALL BE PLACED AT A MINIMUM DEPTH OF 36" BELOW THE SURFACE UNLESS OTHERWISE NOTED.

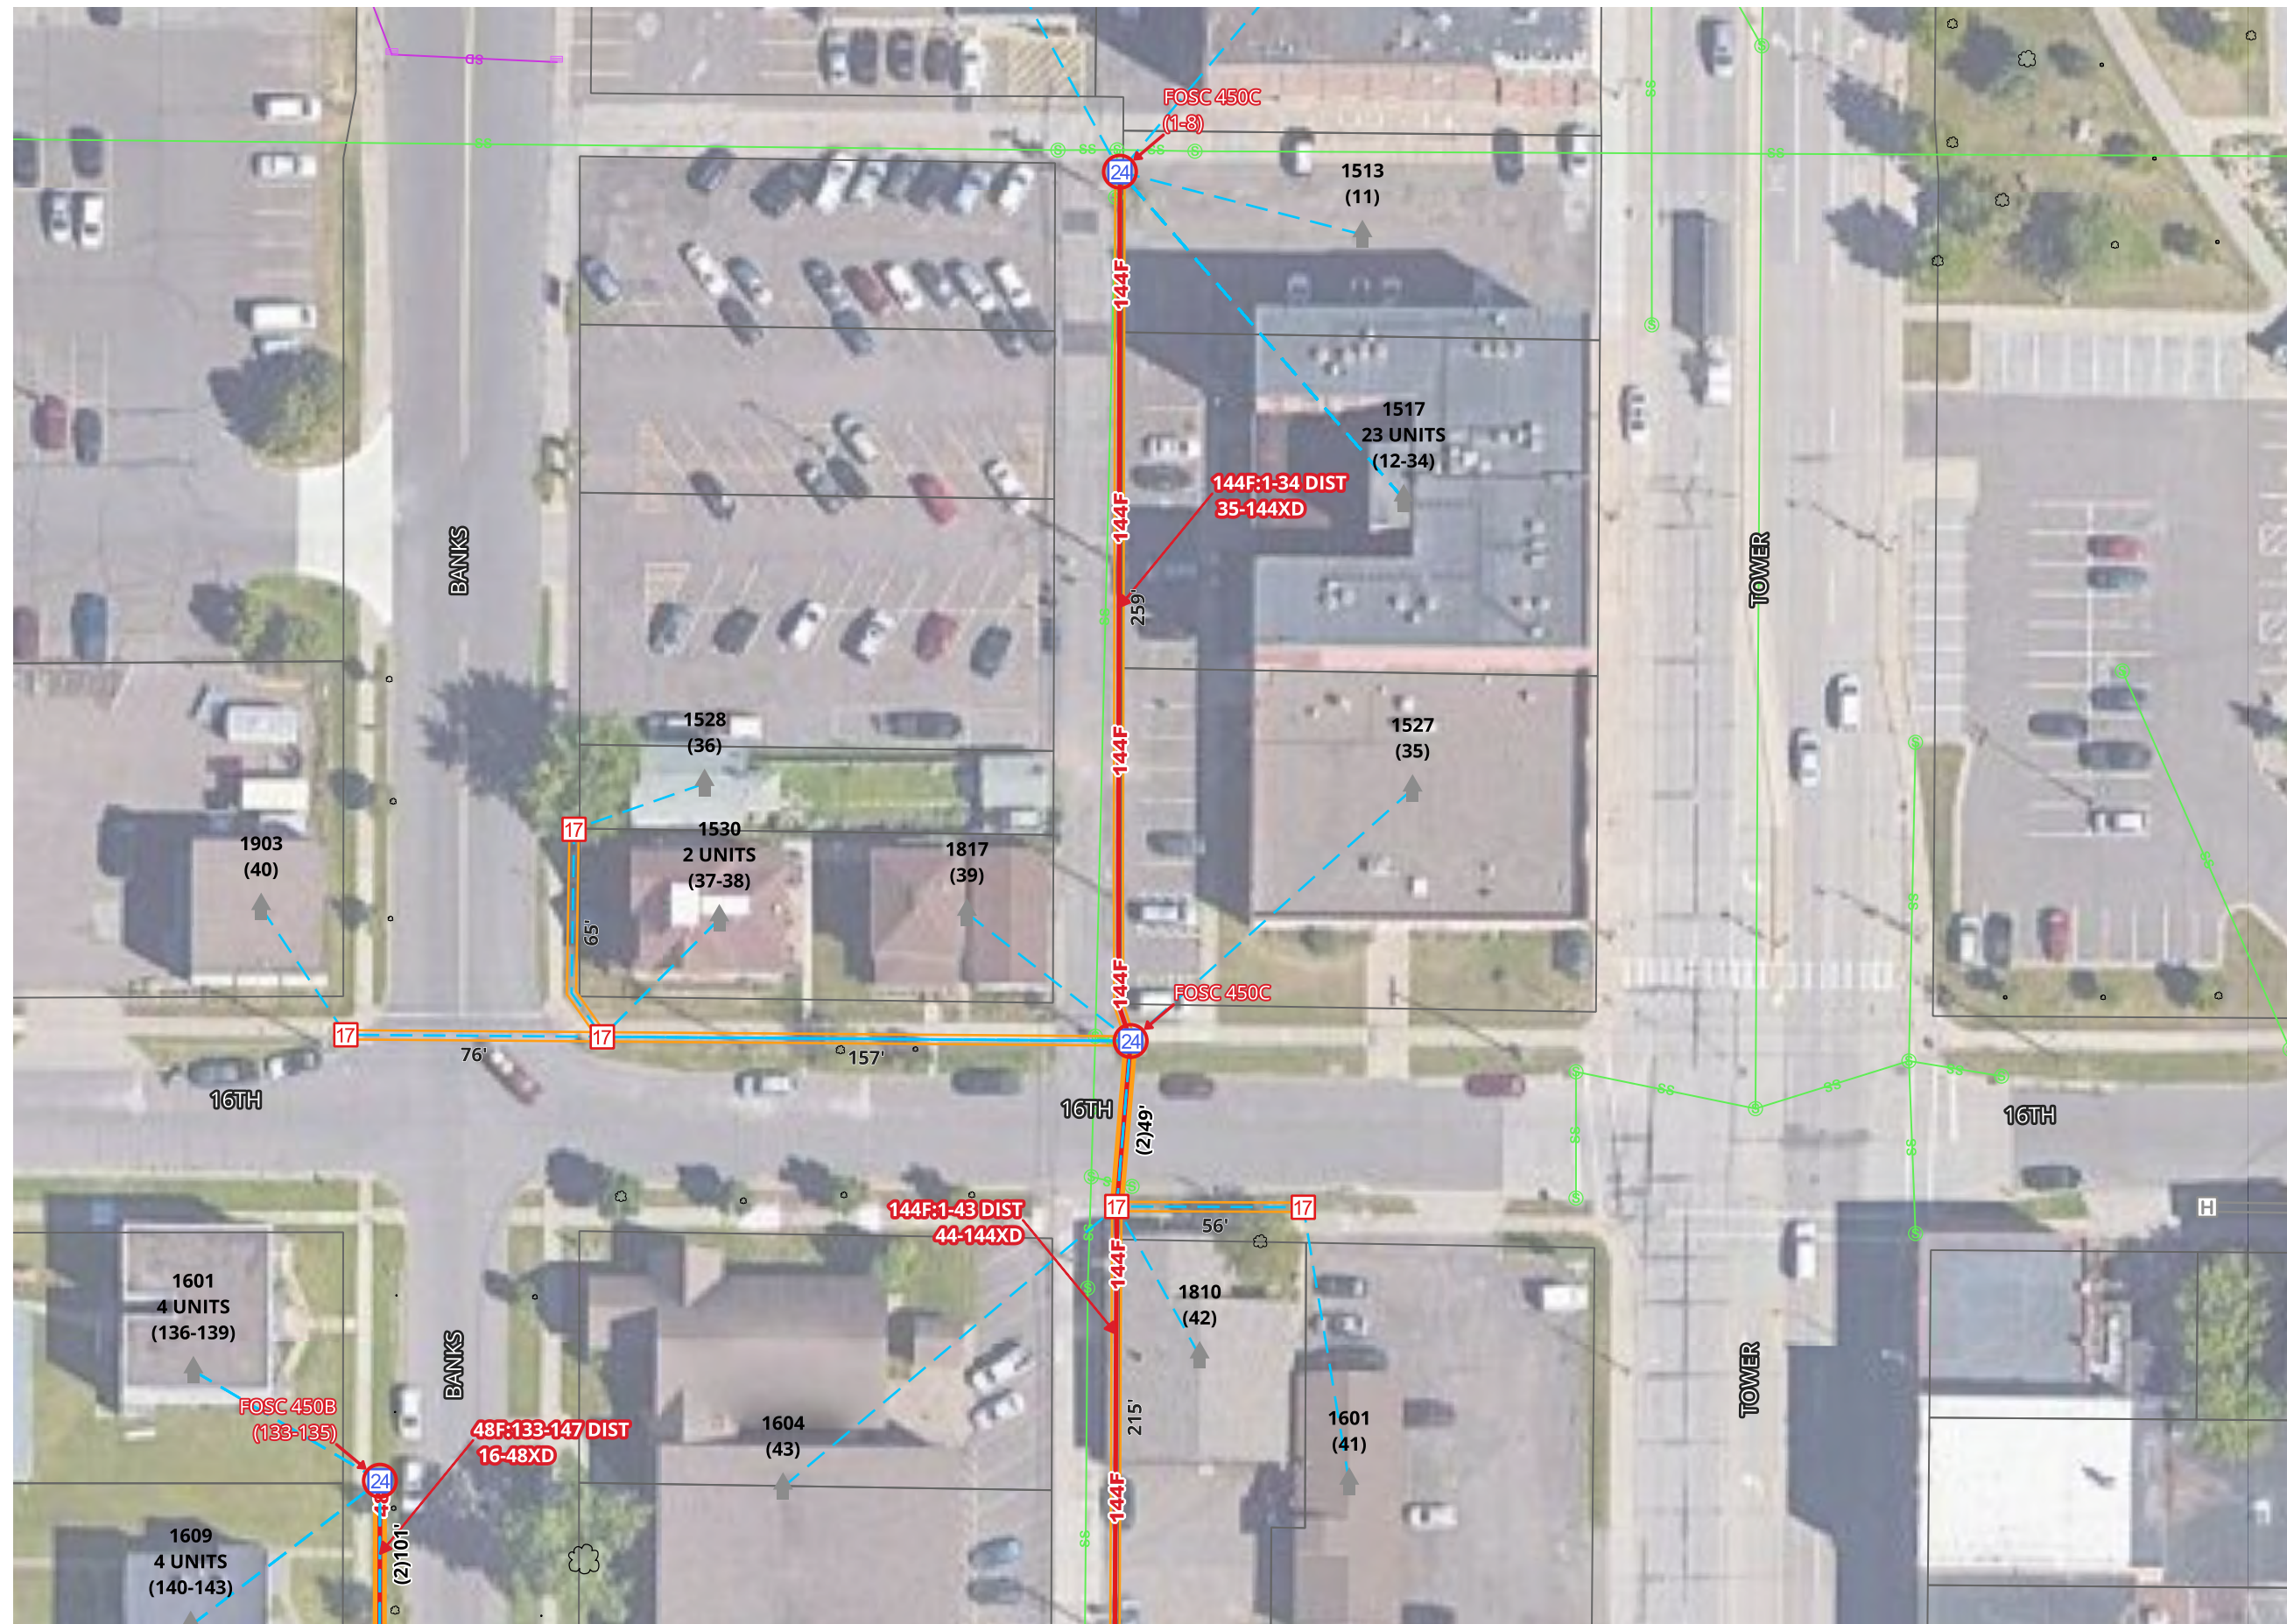

MATCH TO SHEET 9



SUPERIOR

W I S C O N S I N

Living up to our name.


CITY OF SUPERIOR FTTH

OUTSIDE PLANT CONSTRUCTION
FIBER OPTIC CABLE ROUTE

SPLICING PACKAGE: L021

DATE: 09-09-2026

SUPERIOR, WISCONSIN


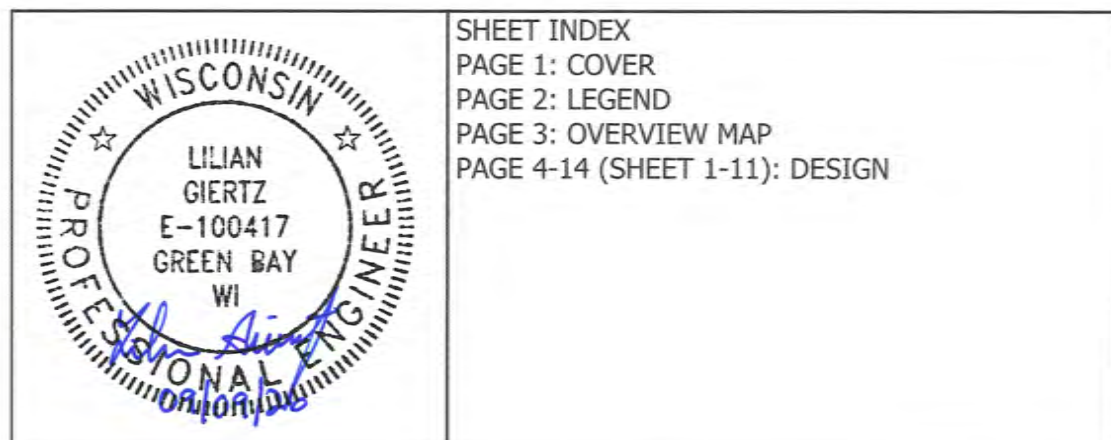


SHEET INDEX
PAGE 1: COVER
PAGE 2: LEGEND
PAGE 3: OVERVIEW MAP
PAGE 4-14 (SHEET 1-11): DESIGN

mi-TECH

A MICHELS Company

PROJECT NO. SUPERIOR FTTH			TEL CO.			EXCHANGE			FDA L021	
LEGEND  EXISTING PEDESTAL  BD02 PEDESTAL  BD03 PEDESTAL  BD04 PEDESTAL  BD05 PEDESTAL  EXISTING HANDHOLE  12X12 HANDHOLE  17X30 HANDHOLE  24X36 HANDHOLE  30X48 HANDHOLE  60X36 HANDHOLE  ANCHOR  SPLICE CASE  PASSING  NETWORK TERMINAL  UTILITY POLE  CABINET  RISER  FIBER SIZE FIBER CABLE  LENGTH' DUCT  (# DUCTS) LENGTH' MULTIPLE DUCTS  FIBER SIZE (# DUCTS) LENGTH' EXISTING FACILITY  SERVICE DROP  STRAND  RAILROAD  PARCELS <tr><td colspan="3">SHEET LEGEND</td><td colspan="3">OF 11</td><td colspan="3">DATE 08-11-2026</td><td colspan="3">MAP REF. dc-4</td></tr><tr><td colspan="3">COUNTY:</td><td colspan="3">DOUGLAS</td><td colspan="3">TOWNSHIP:</td><td colspan="3">TOWN:</td></tr><tr><td colspan="3">RANGE:</td><td colspan="3">SECTION:</td><td colspan="3">MUNICIPALITY:</td><td colspan="3">SUPERIOR</td></tr><tr><td colspan="3">AS BUILT:</td><td colspan="3">DATE:</td><td colspan="3">WBS:</td><td colspan="3">FILENAME: SUPERIOR FTTH</td></tr><tr><td>REV No</td><td>DATE</td><td colspan="2">STATUS</td><td colspan="2"></td><td colspan="2"></td><td colspan="2"></td><td colspan="2"></td></tr><tr><td></td><td></td><td colspan="2"></td><td colspan="2"></td><td colspan="2"></td><td colspan="2"></td><td colspan="2"></td></tr><tr><td></td><td></td><td colspan="2"></td><td colspan="2"></td><td colspan="2"></td><</tr>									SHEET LEGEND			OF 11			DATE 08-11-2026			MAP REF. dc-4			COUNTY:			DOUGLAS			TOWNSHIP:			TOWN:			RANGE:			SECTION:			MUNICIPALITY:			SUPERIOR			AS BUILT:			DATE:			WBS:			FILENAME: SUPERIOR FTTH			REV No	DATE	STATUS	
									SHEET LEGEND			OF 11			DATE 08-11-2026			MAP REF. dc-4	
									COUNTY:			DOUGLAS			TOWNSHIP:			TOWN:	
									RANGE:			SECTION:			MUNICIPALITY:			SUPERIOR	
									AS BUILT:			DATE:			WBS:			FILENAME: SUPERIOR FTTH	
									REV No	DATE	STATUS	

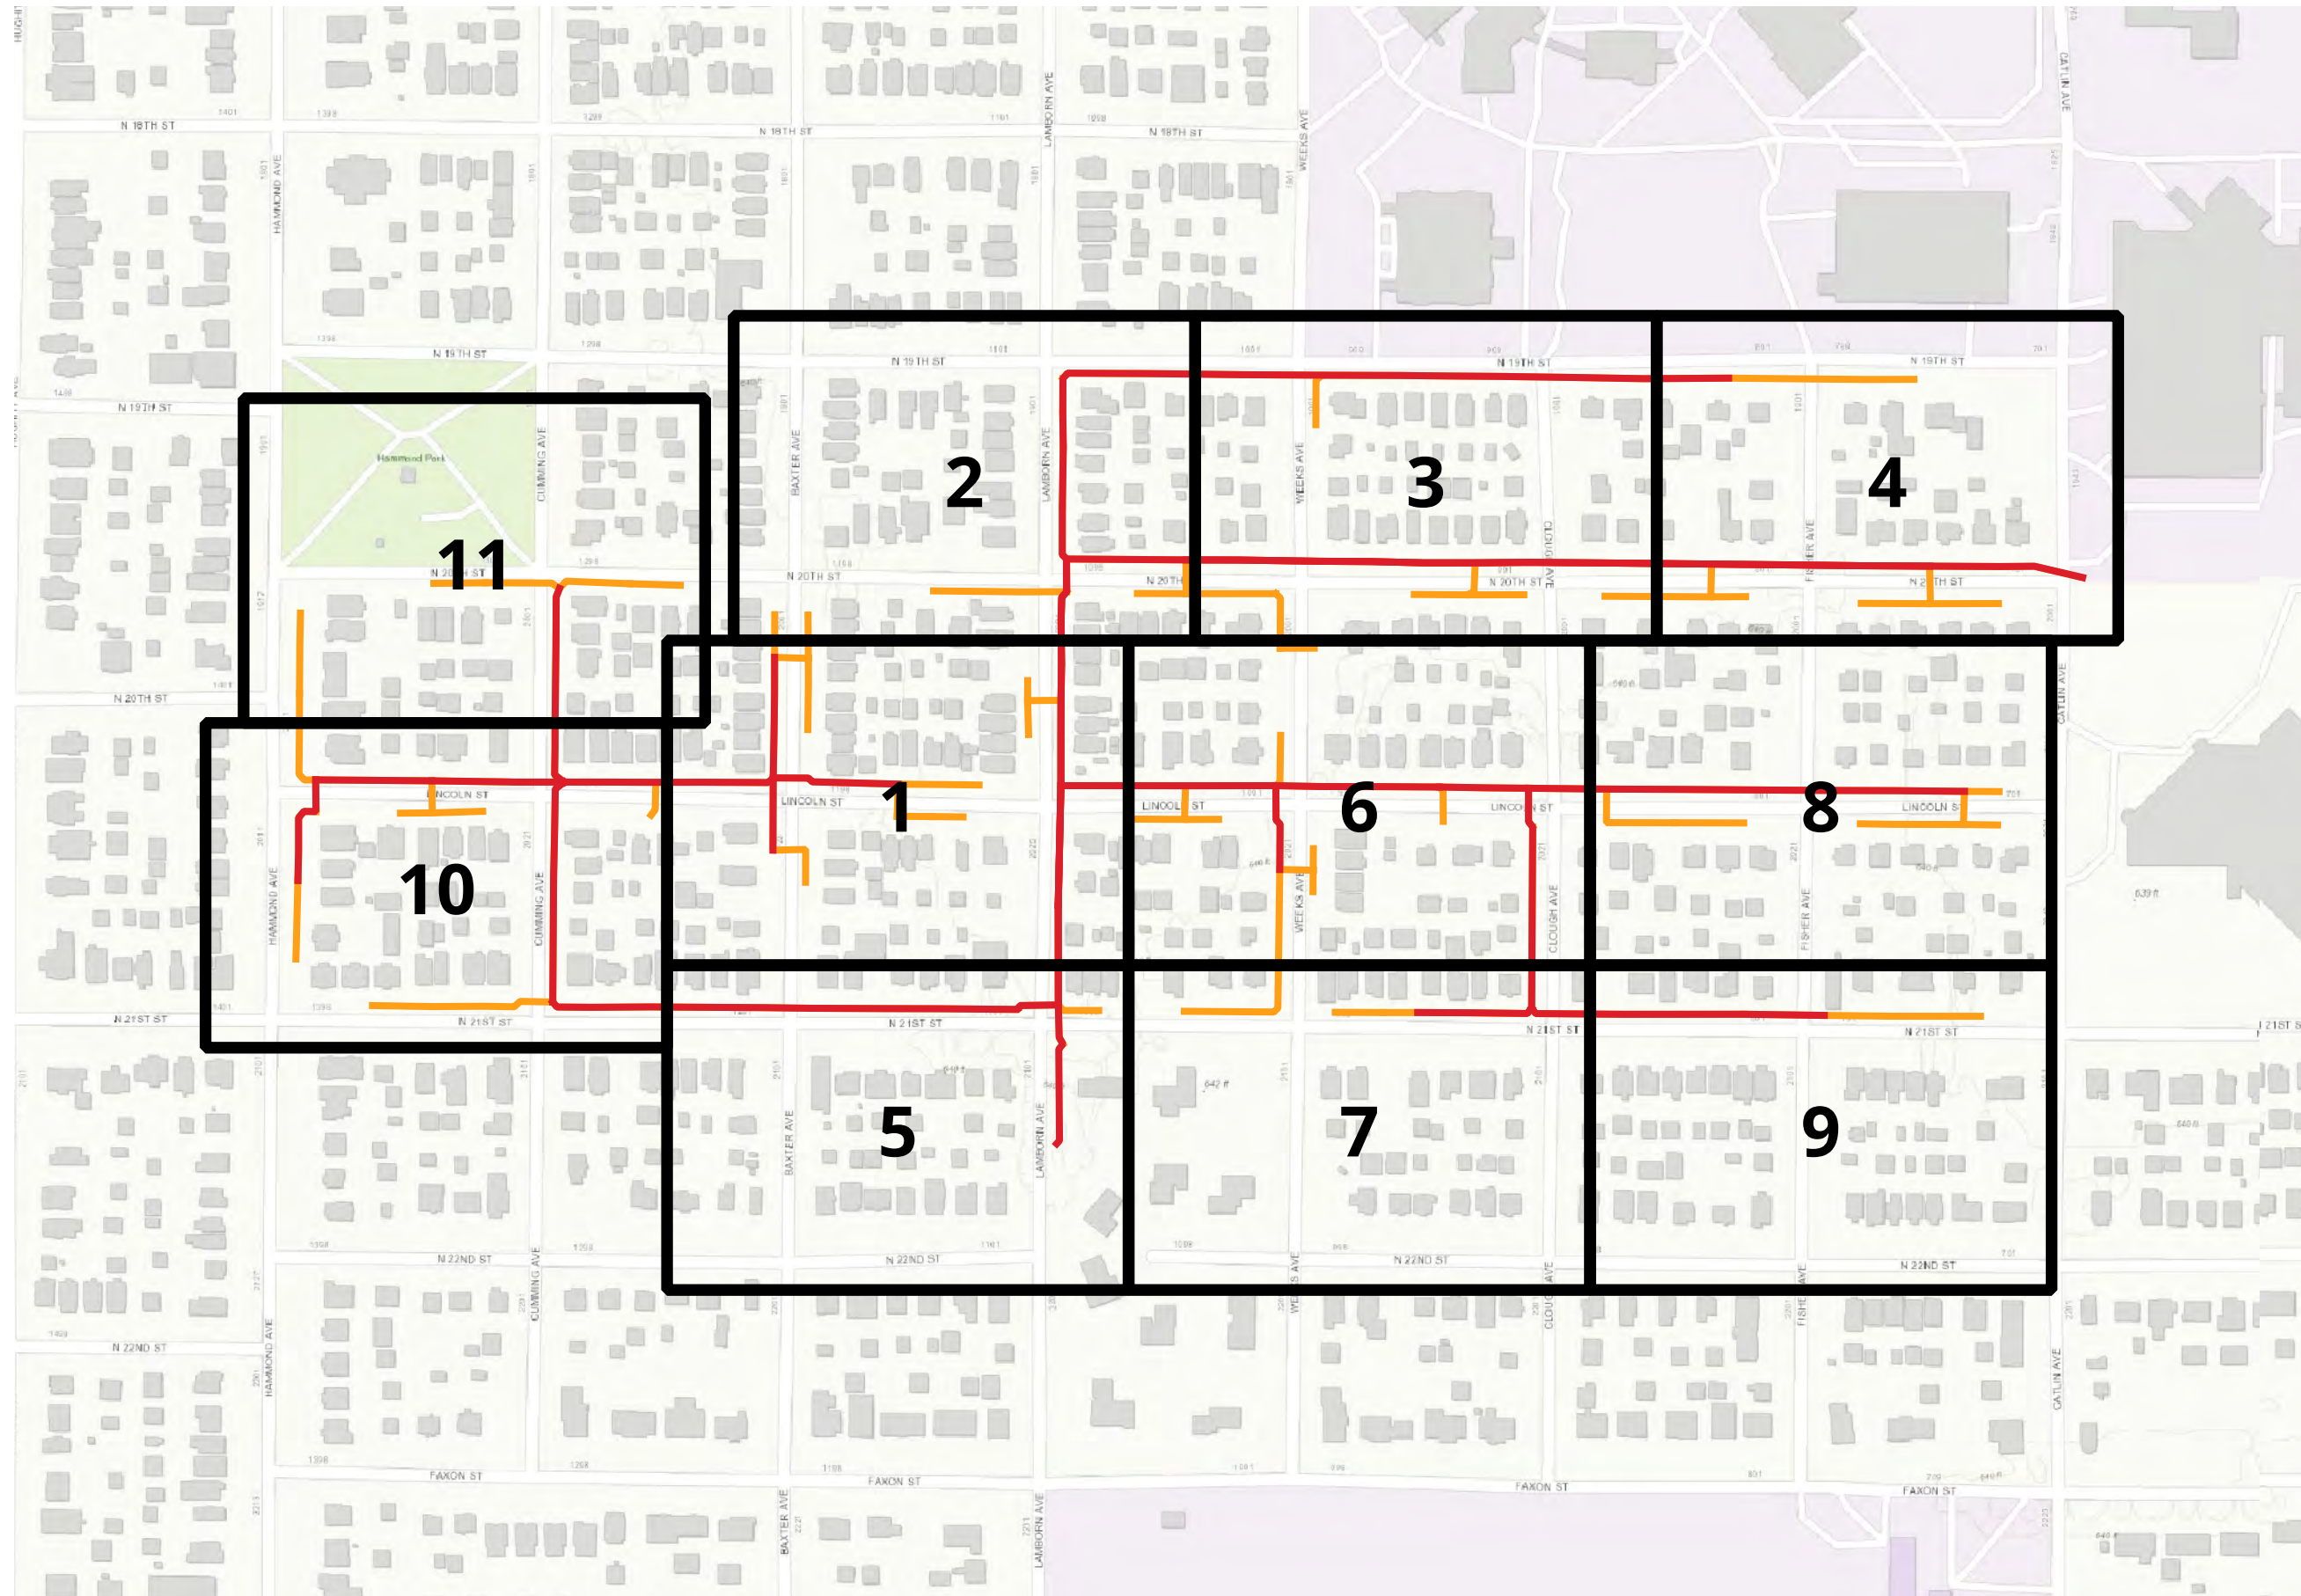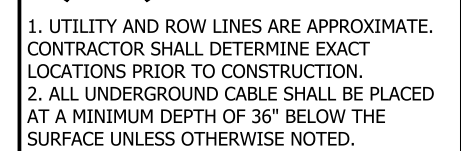

COUNTY:
DOUGLAS

TOWNSHIP:

TOWN:

RANGE:

SECTION:

MUNICIPALITY:
SUPERIOR

AS BUILT:


DATE:

WBS:


FILENAME: SUPERIOR FTTH


REV No	DATE	STATUS
--------	------	--------

SCALE 1:50

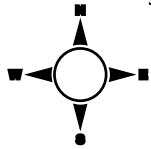

1. UTILITY AND ROW LINES ARE APPROXIMATE. CONTRACTOR SHALL DETERMINE EXACT LOCATIONS PRIOR TO CONSTRUCTION.
2. ALL UNDERGROUND CABLE SHALL BE PLACED AT A MINIMUM DEPTH OF 36" BELOW THE SURFACE UNLESS OTHERWISE NOTED.

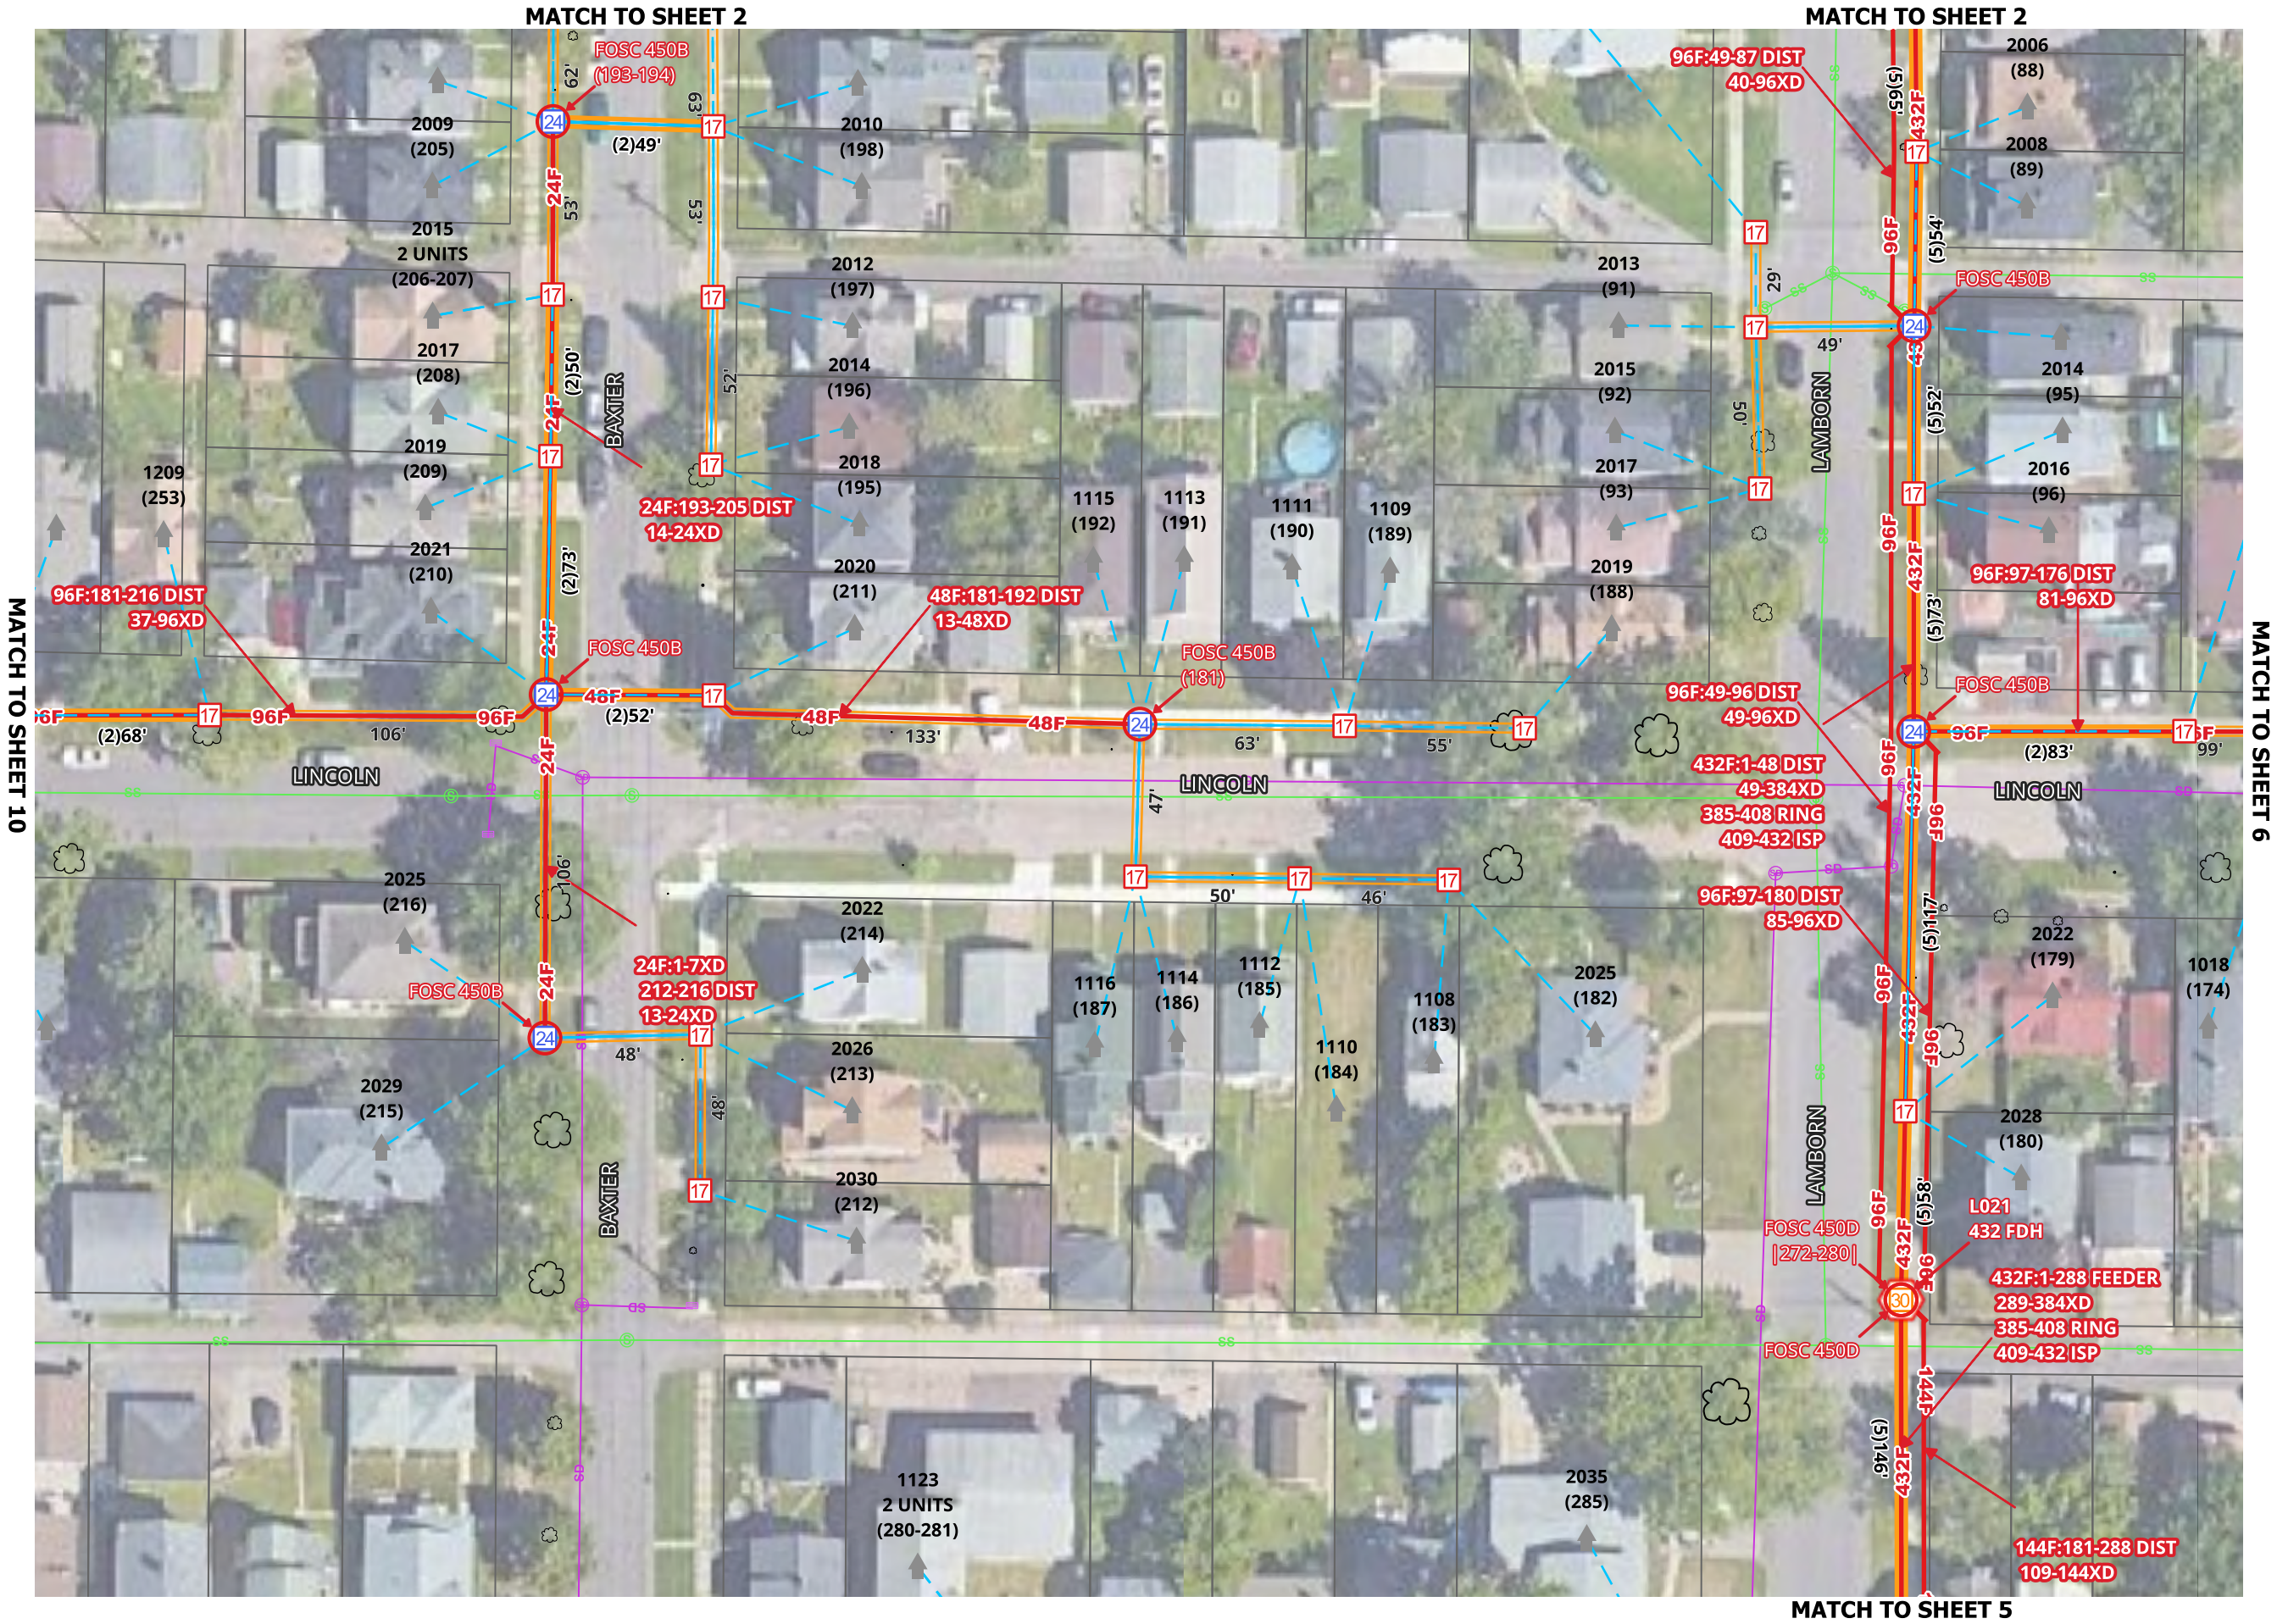

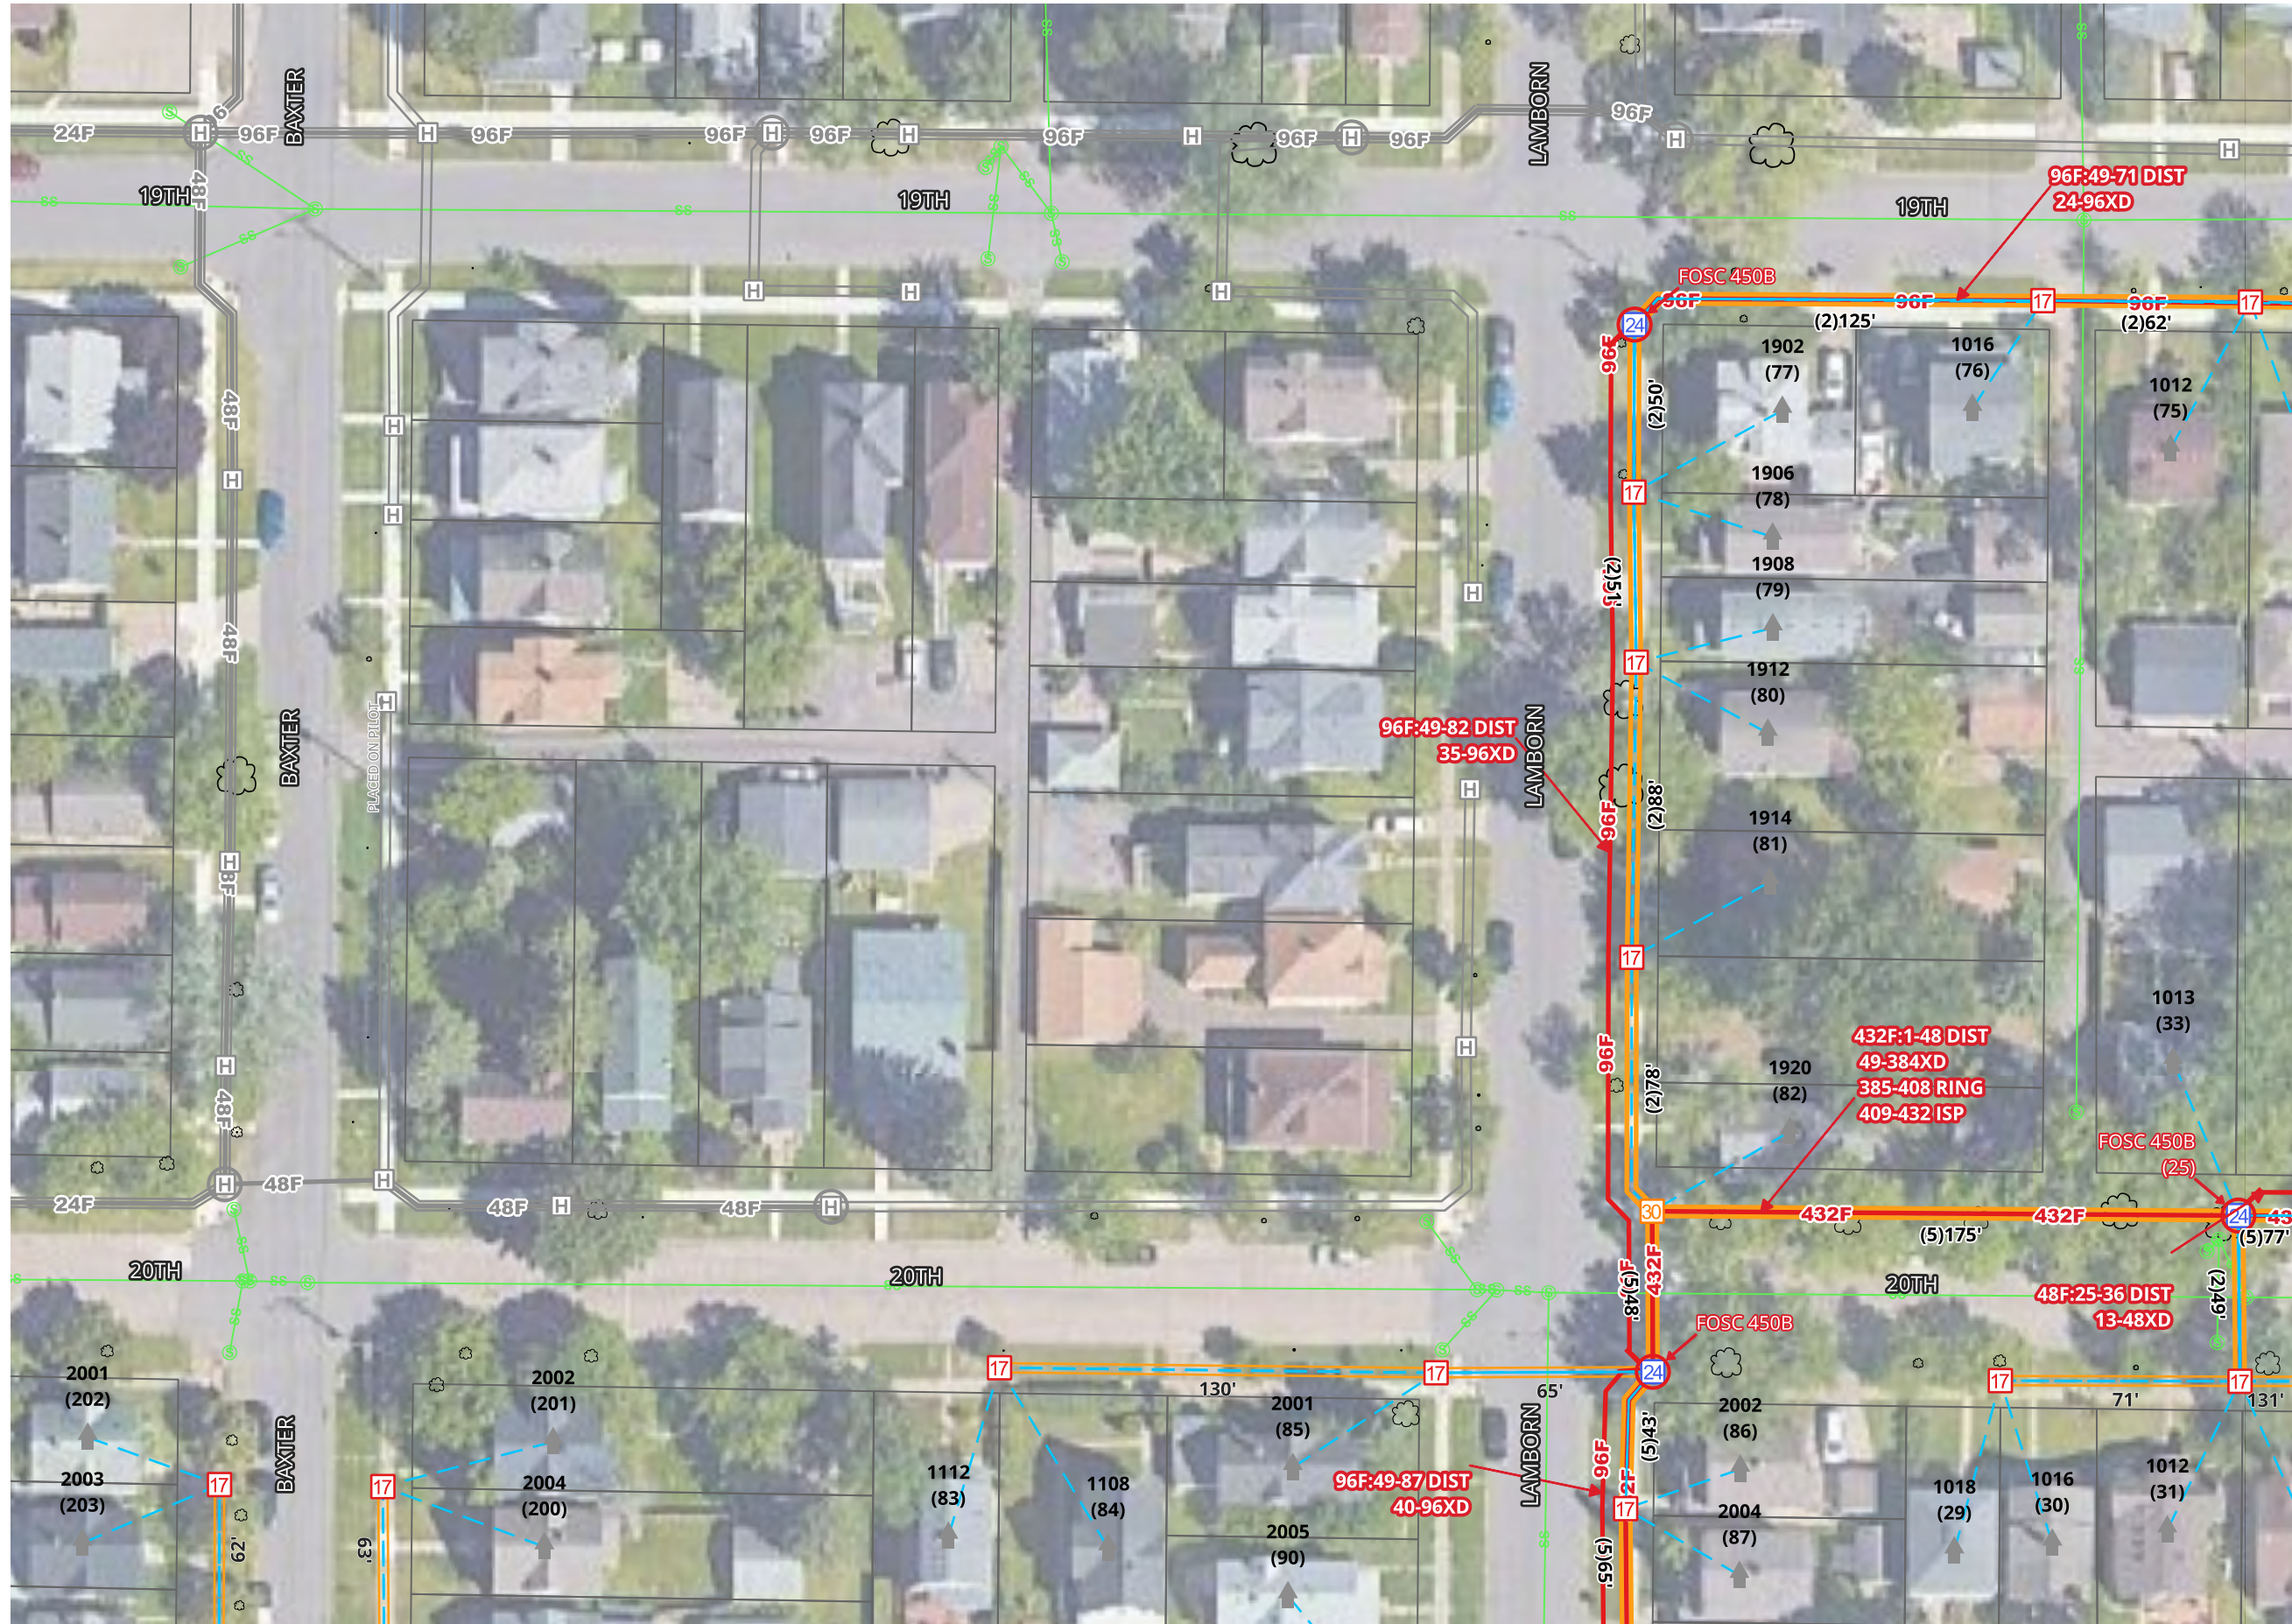

FDA L021

SHEET 2 OF 11

DATE 08/11/2026

MAP REF.

COUNTY:
DOUGLAS

TOWNSHIP:

TOWN:

RANGE:

SECTION:

MUNICIPALITY:
SUPERIOR

AS BUILT:

DATE:

WBS:

FILENAME: SUPERIOR FTTH


REV No	DATE	STATUS

SCALE 1:50


1. UTILITY AND ROW LINES ARE APPROXIMATE. CONTRACTOR SHALL DETERMINE EXACT LOCATIONS PRIOR TO CONSTRUCTION.
2. ALL UNDERGROUND CABLE SHALL BE PLACED AT A MINIMUM DEPTH OF 36" BELOW THE SURFACE UNLESS OTHERWISE NOTED.

[illegible]

SCALE 1:50

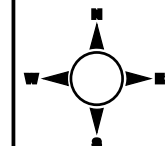


1. UTILITY AND ROW LINES ARE APPROXIMATE. CONTRACTOR SHALL DETERMINE EXACT LOCATIONS PRIOR TO CONSTRUCTION.
2. ALL UNDERGROUND CABLE SHALL BE PLACED AT A MINIMUM DEPTH OF 36" BELOW THE SURFACE UNLESS OTHERWISE NOTED.

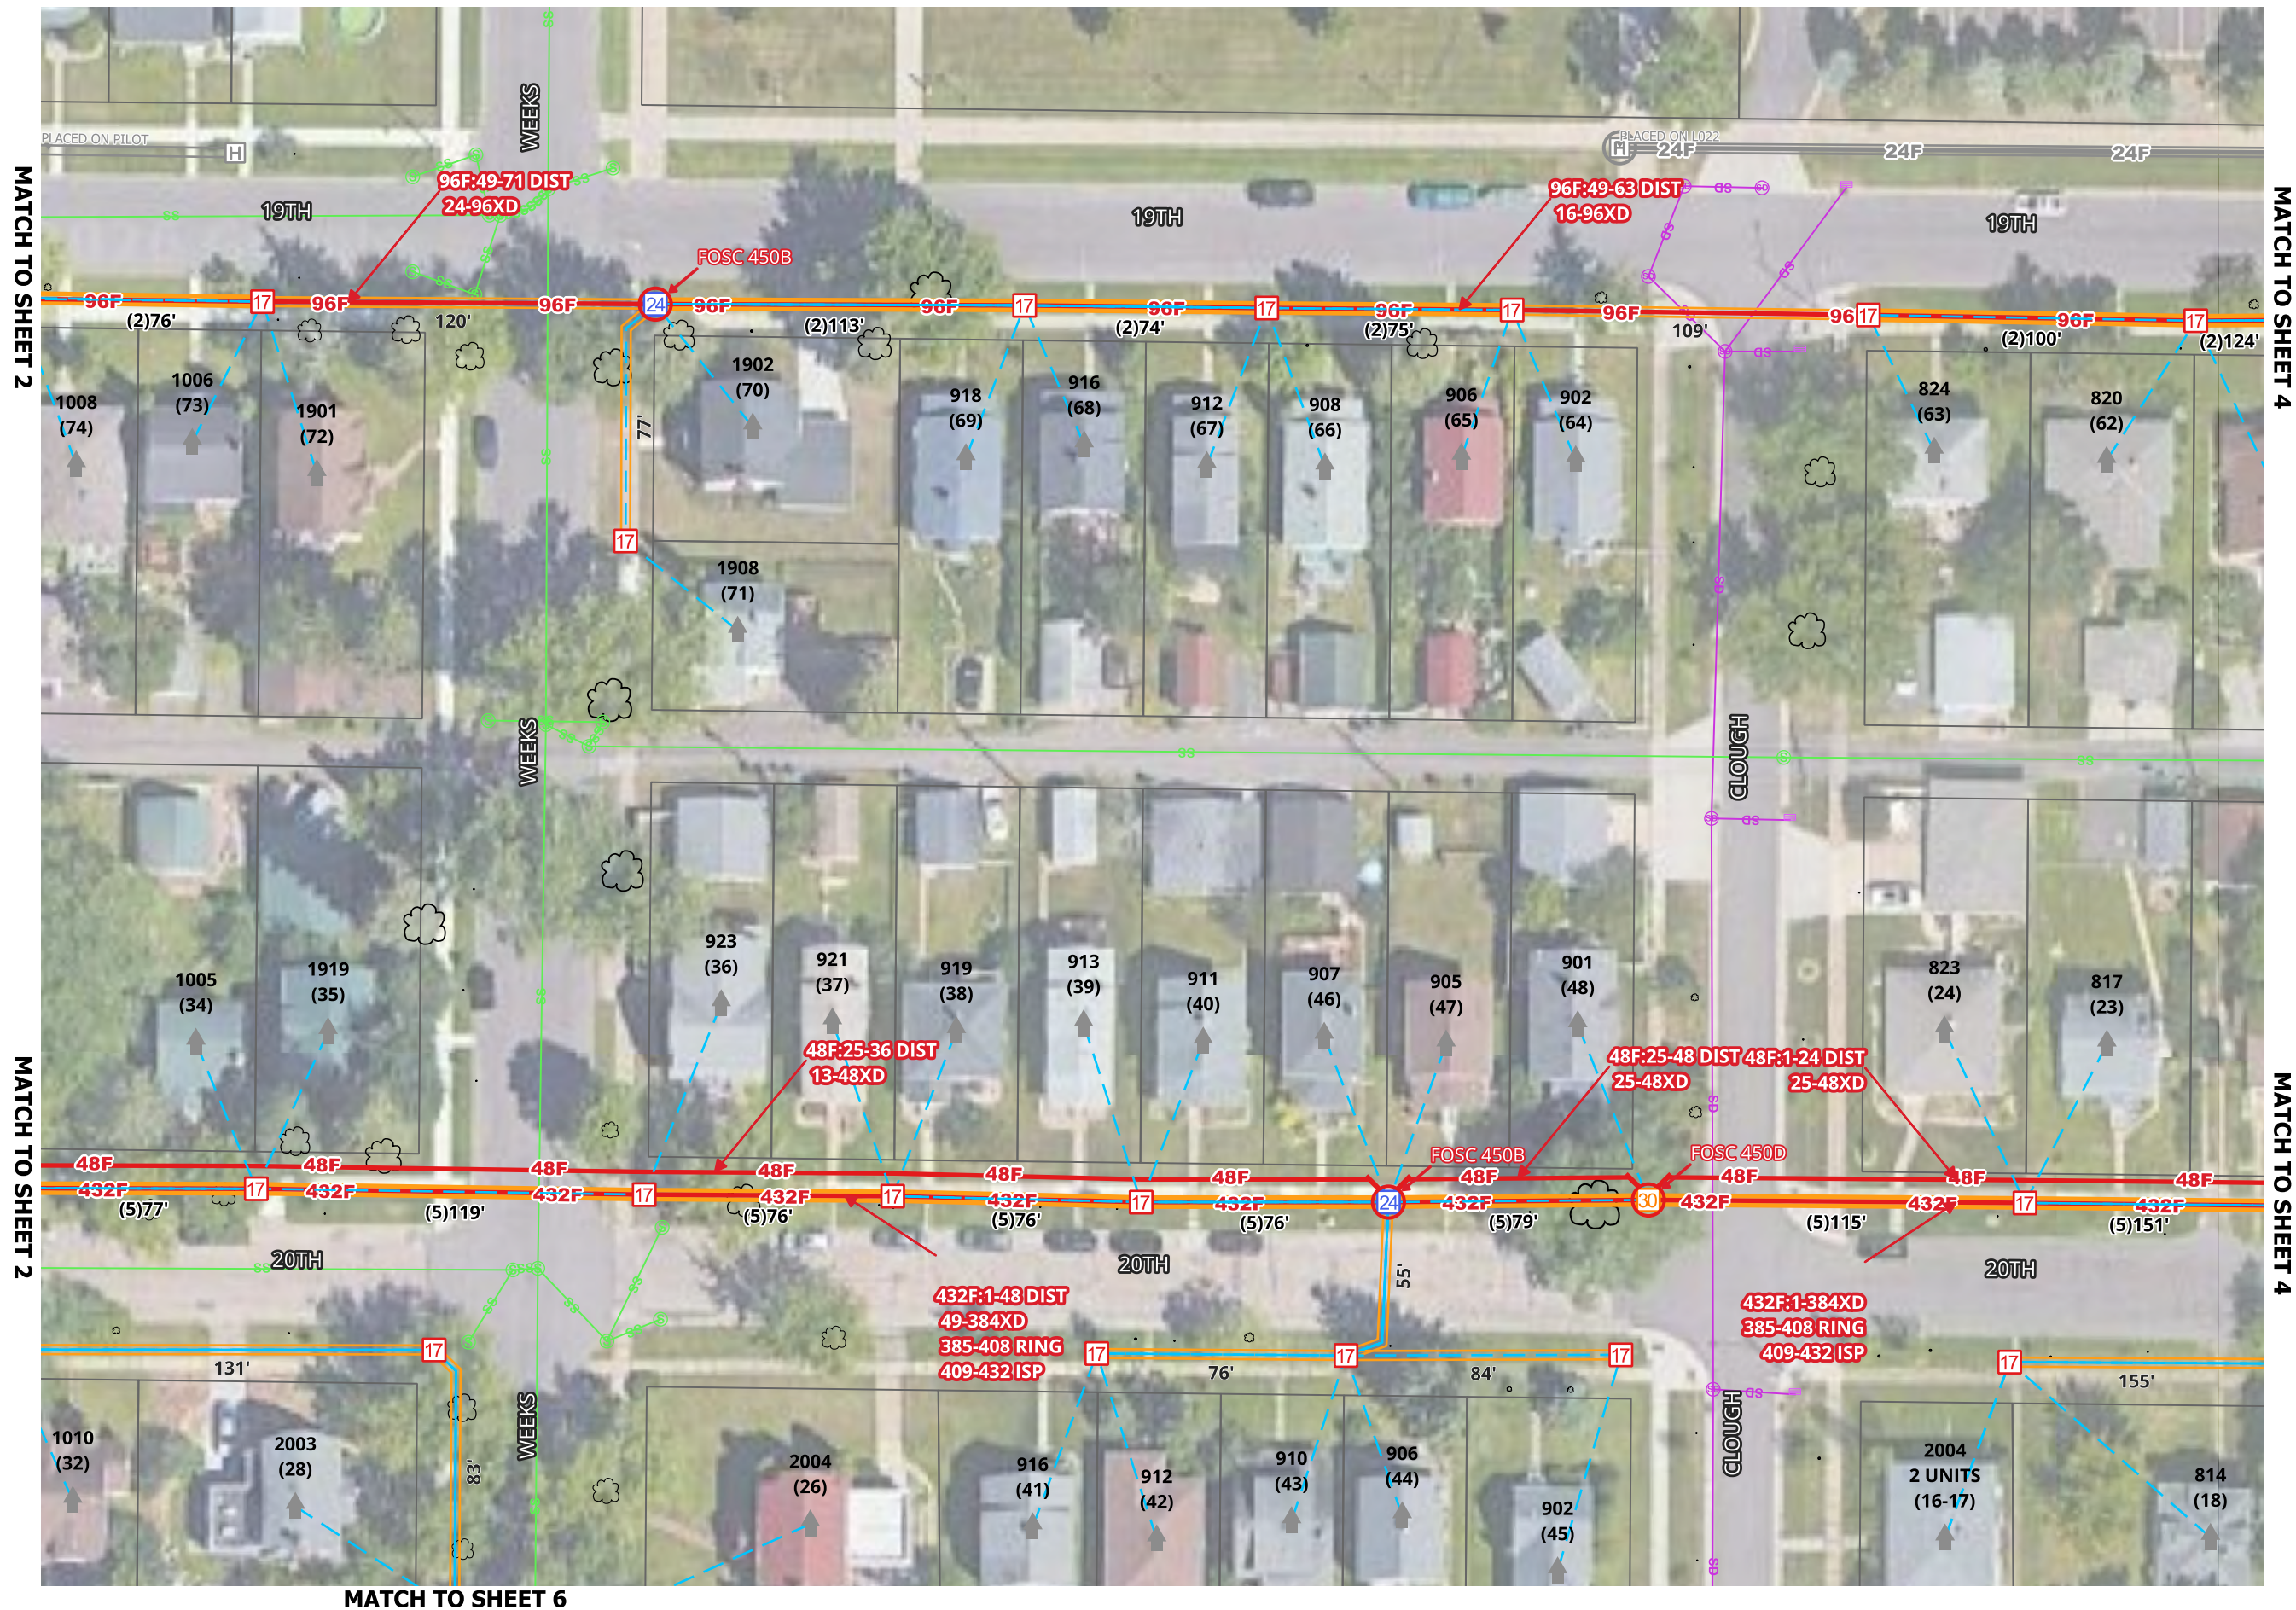

1. UTILITY AND ROW LINES ARE APPROXIMATE. CONTRACTOR SHALL DETERMINE EXACT LOCATIONS PRIOR TO CONSTRUCTION.
2. ALL UNDERGROUND CABLE SHALL BE PLACED AT A MINIMUM DEPTH OF 36" BELOW THE SURFACE UNLESS OTHERWISE NOTED.

MATCH TO SHEET 3

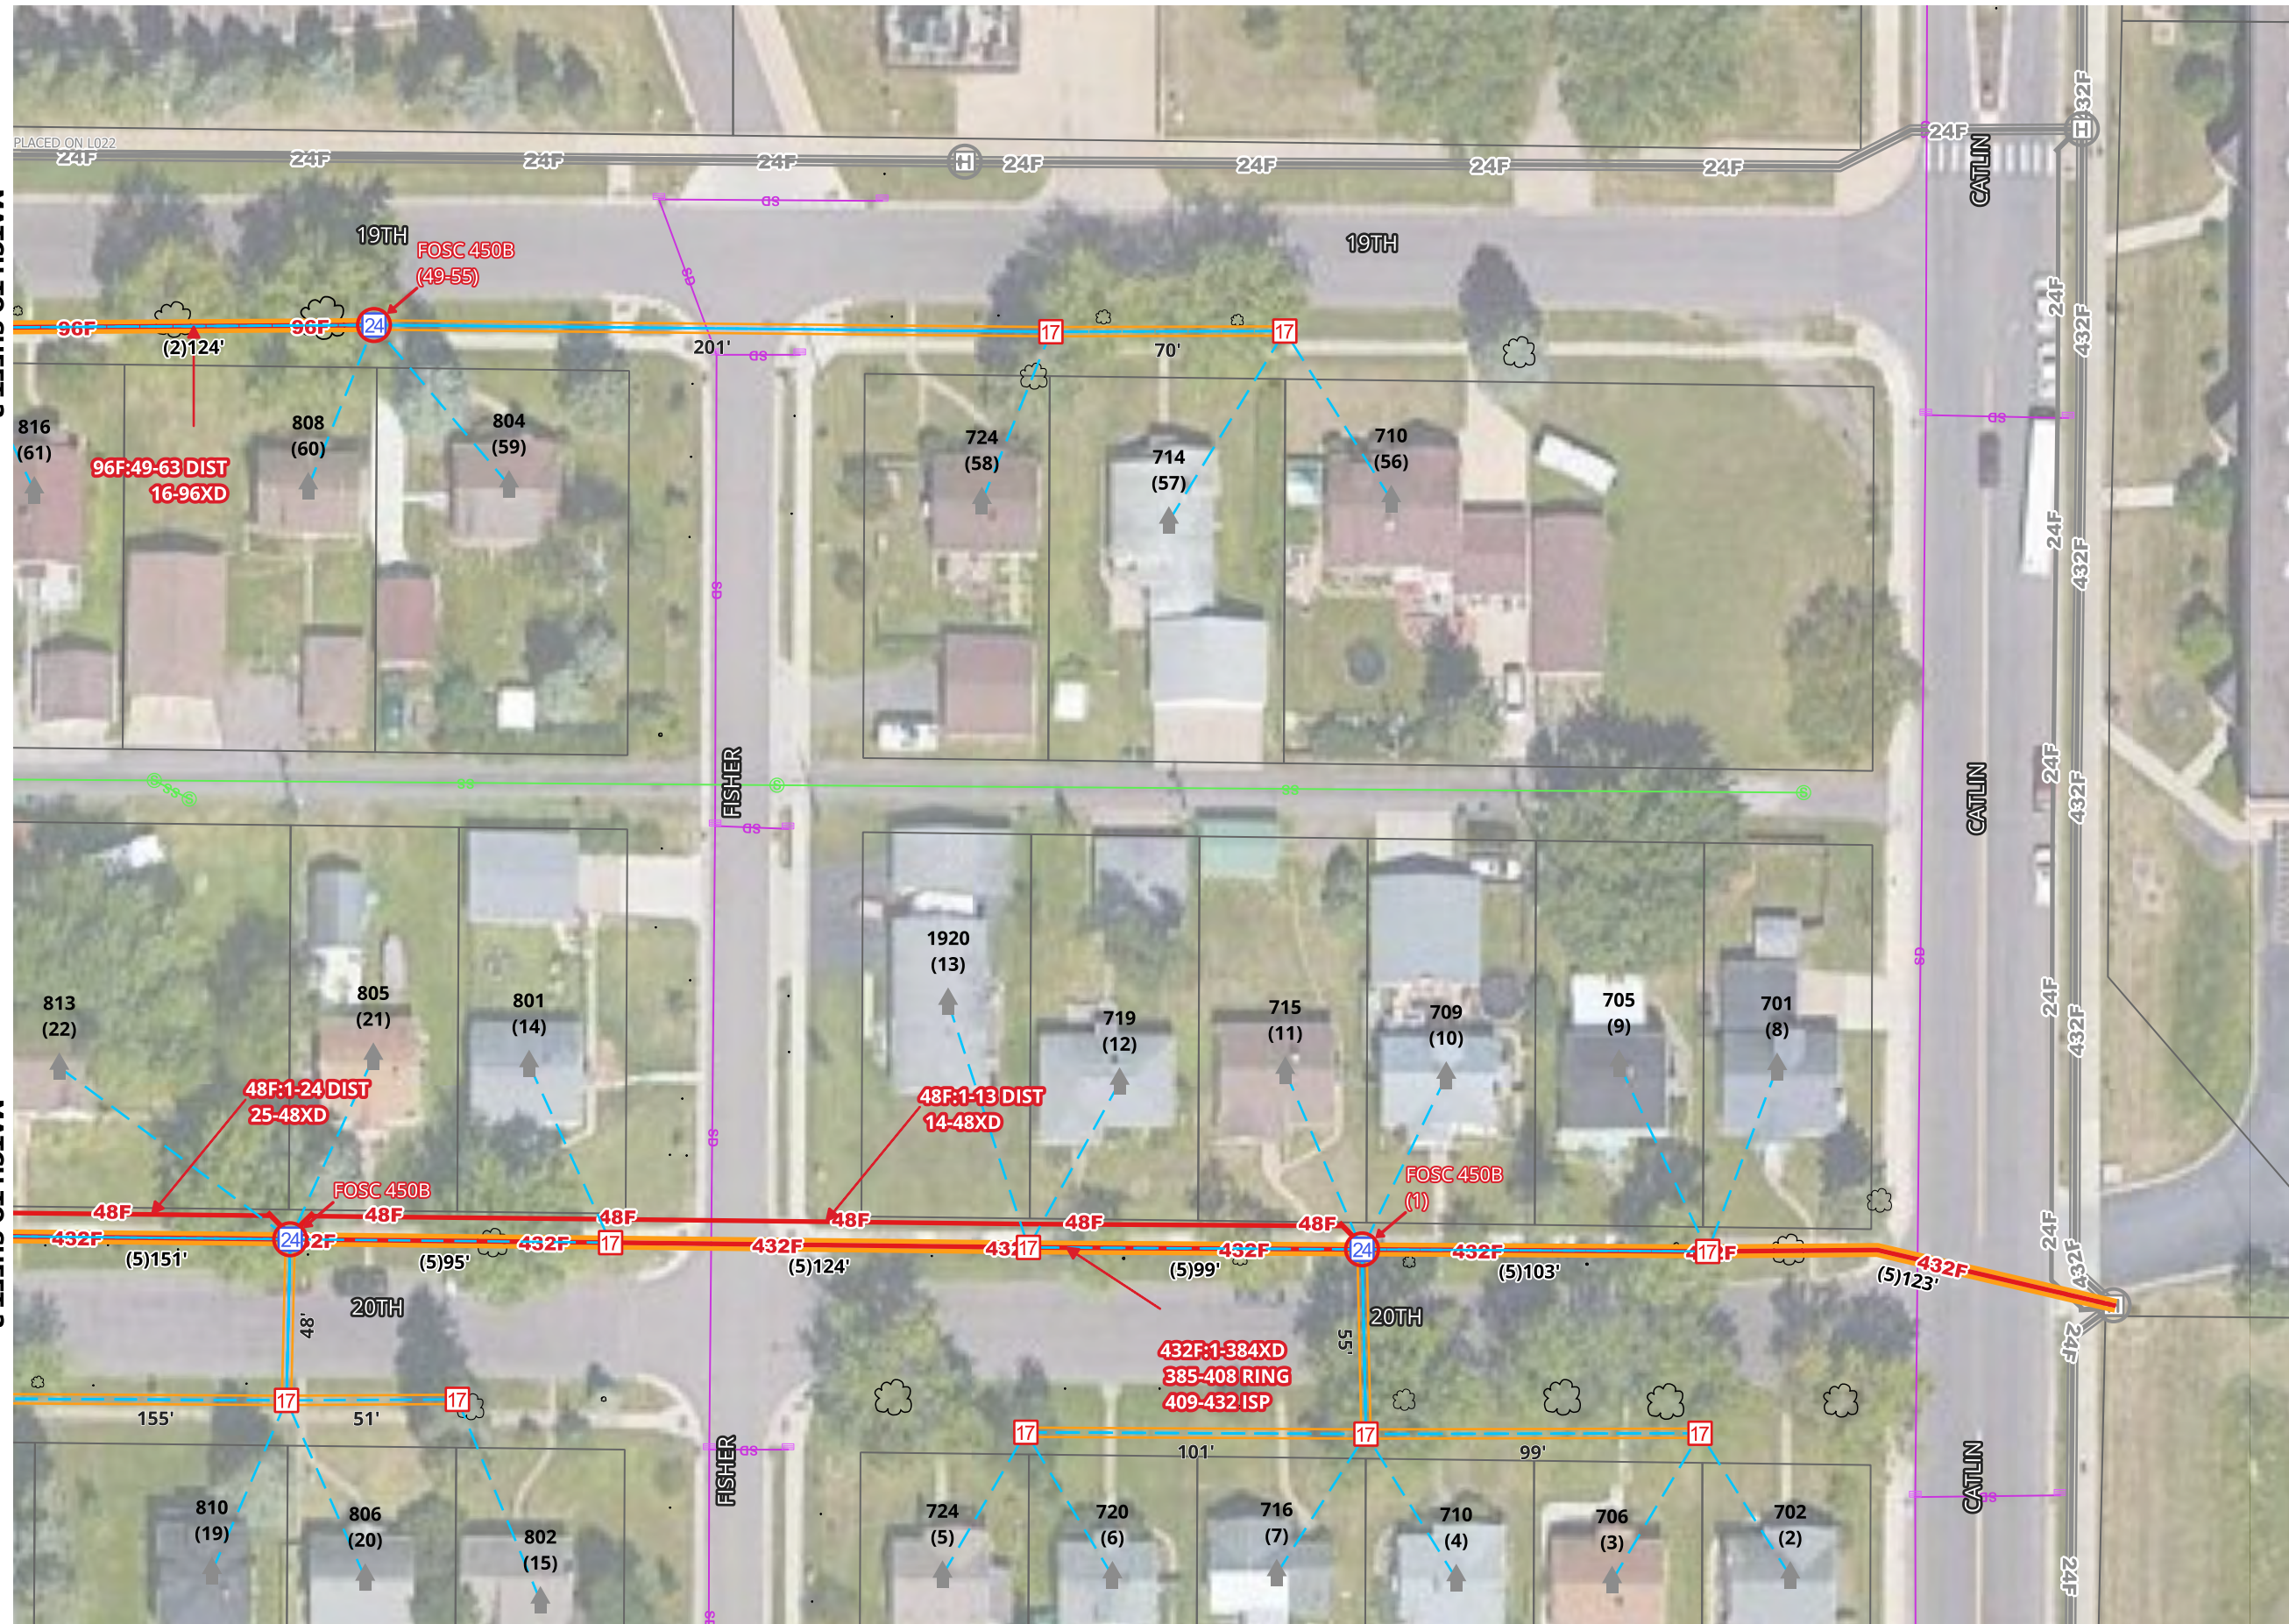

COUNTY:
DOUGLAS

TOWNSHIP:

TOWN:

RANGE:

SECTION:

MUNICIPALITY:
SUPERIOR

AS BUILT:


DATE:

WBS:

FILENAME: SUPERIOR FTTH

REV No	DATE	STATUS
--------	------	--------

SCALE 1:50

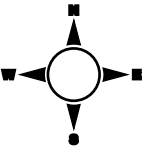


1. UTILITY AND ROW LINES ARE APPROXIMATE. CONTRACTOR SHALL DETERMINE EXACT LOCATIONS PRIOR TO CONSTRUCTION.
2. ALL UNDERGROUND CABLE SHALL BE PLACED AT A MINIMUM DEPTH OF 36" BELOW THE SURFACE UNLESS OTHERWISE NOTED.

MATCH TO SHEET 10




[illegible]

SCALE 1:50

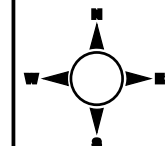

1. UTILITY AND ROW LINES ARE APPROXIMATE. CONTRACTOR SHALL DETERMINE EXACT LOCATIONS PRIOR TO CONSTRUCTION.

2. ALL UNDERGROUND CABLE SHALL BE PLACED AT A MINIMUM DEPTH OF 36" BELOW THE SURFACE UNLESS OTHERWISE NOTED.

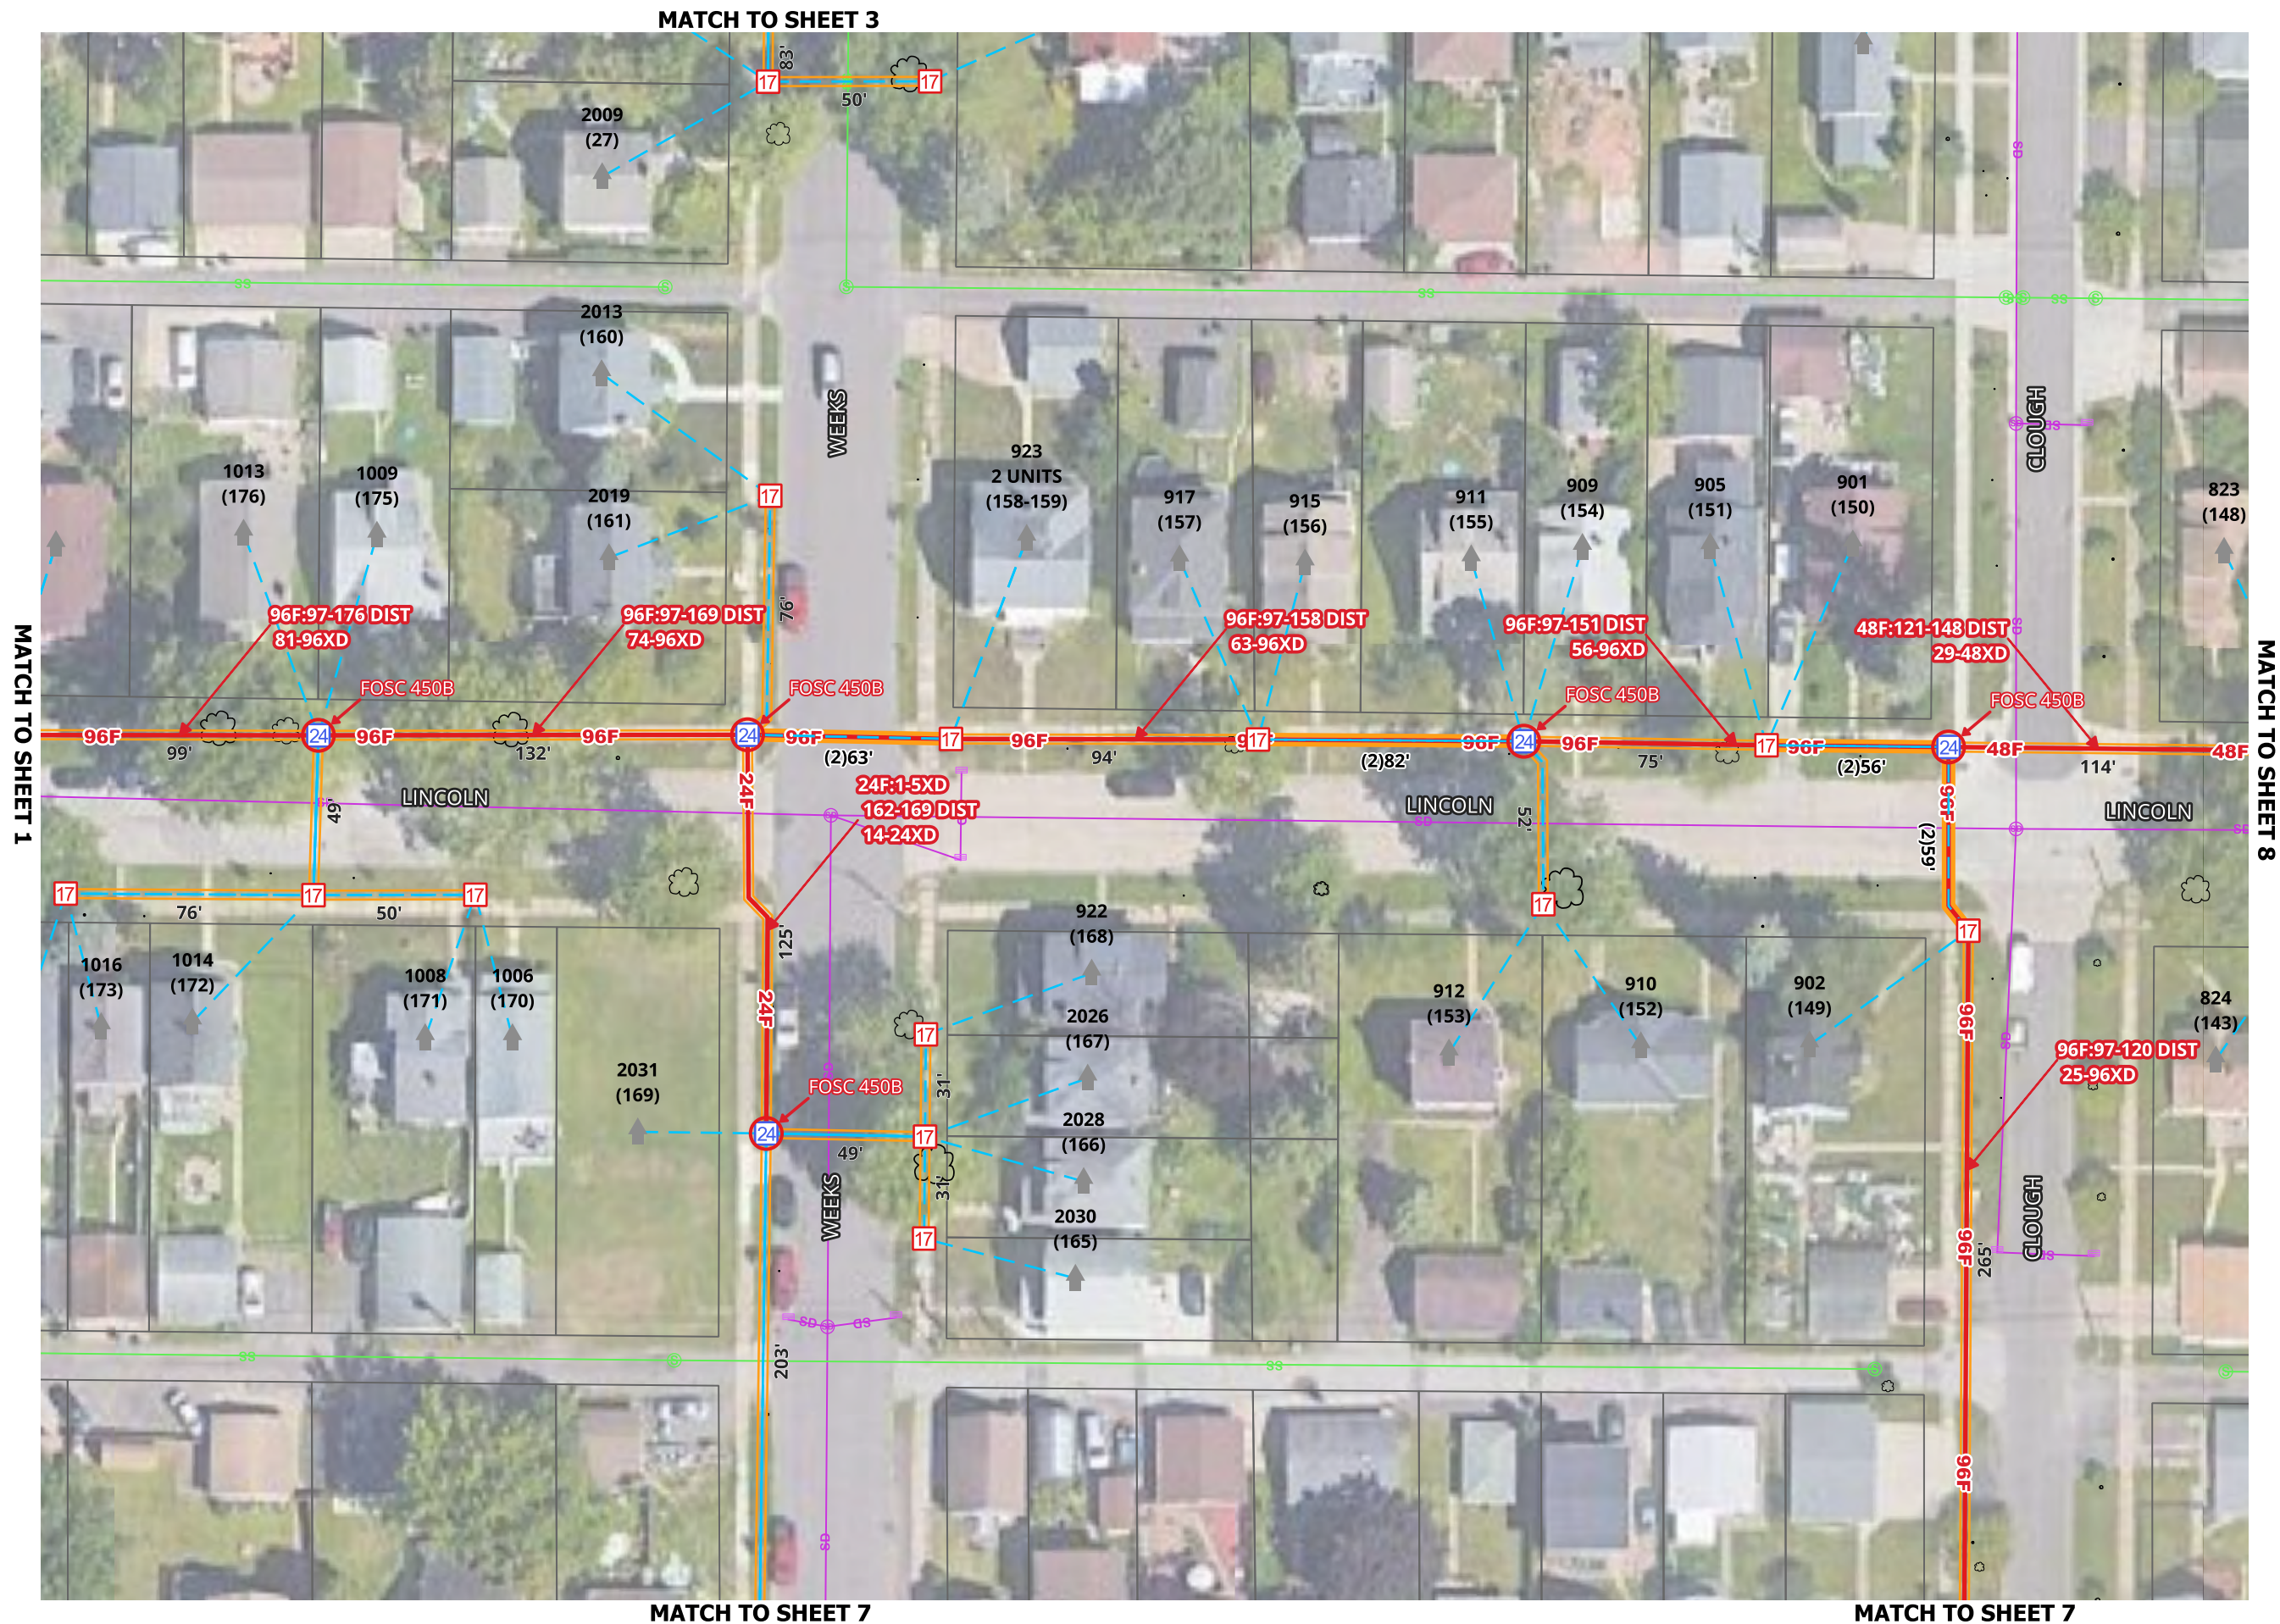




1. UTILITY AND ROW LINES ARE APPROXIMATE. CONTRACTOR SHALL DETERMINE EXACT LOCATIONS PRIOR TO CONSTRUCTION.
2. ALL UNDERGROUND CABLE SHALL BE PLACED AT A MINIMUM DEPTH OF 36" BELOW THE SURFACE UNLESS OTHERWISE NOTED.




MATCH TO SHEET 7

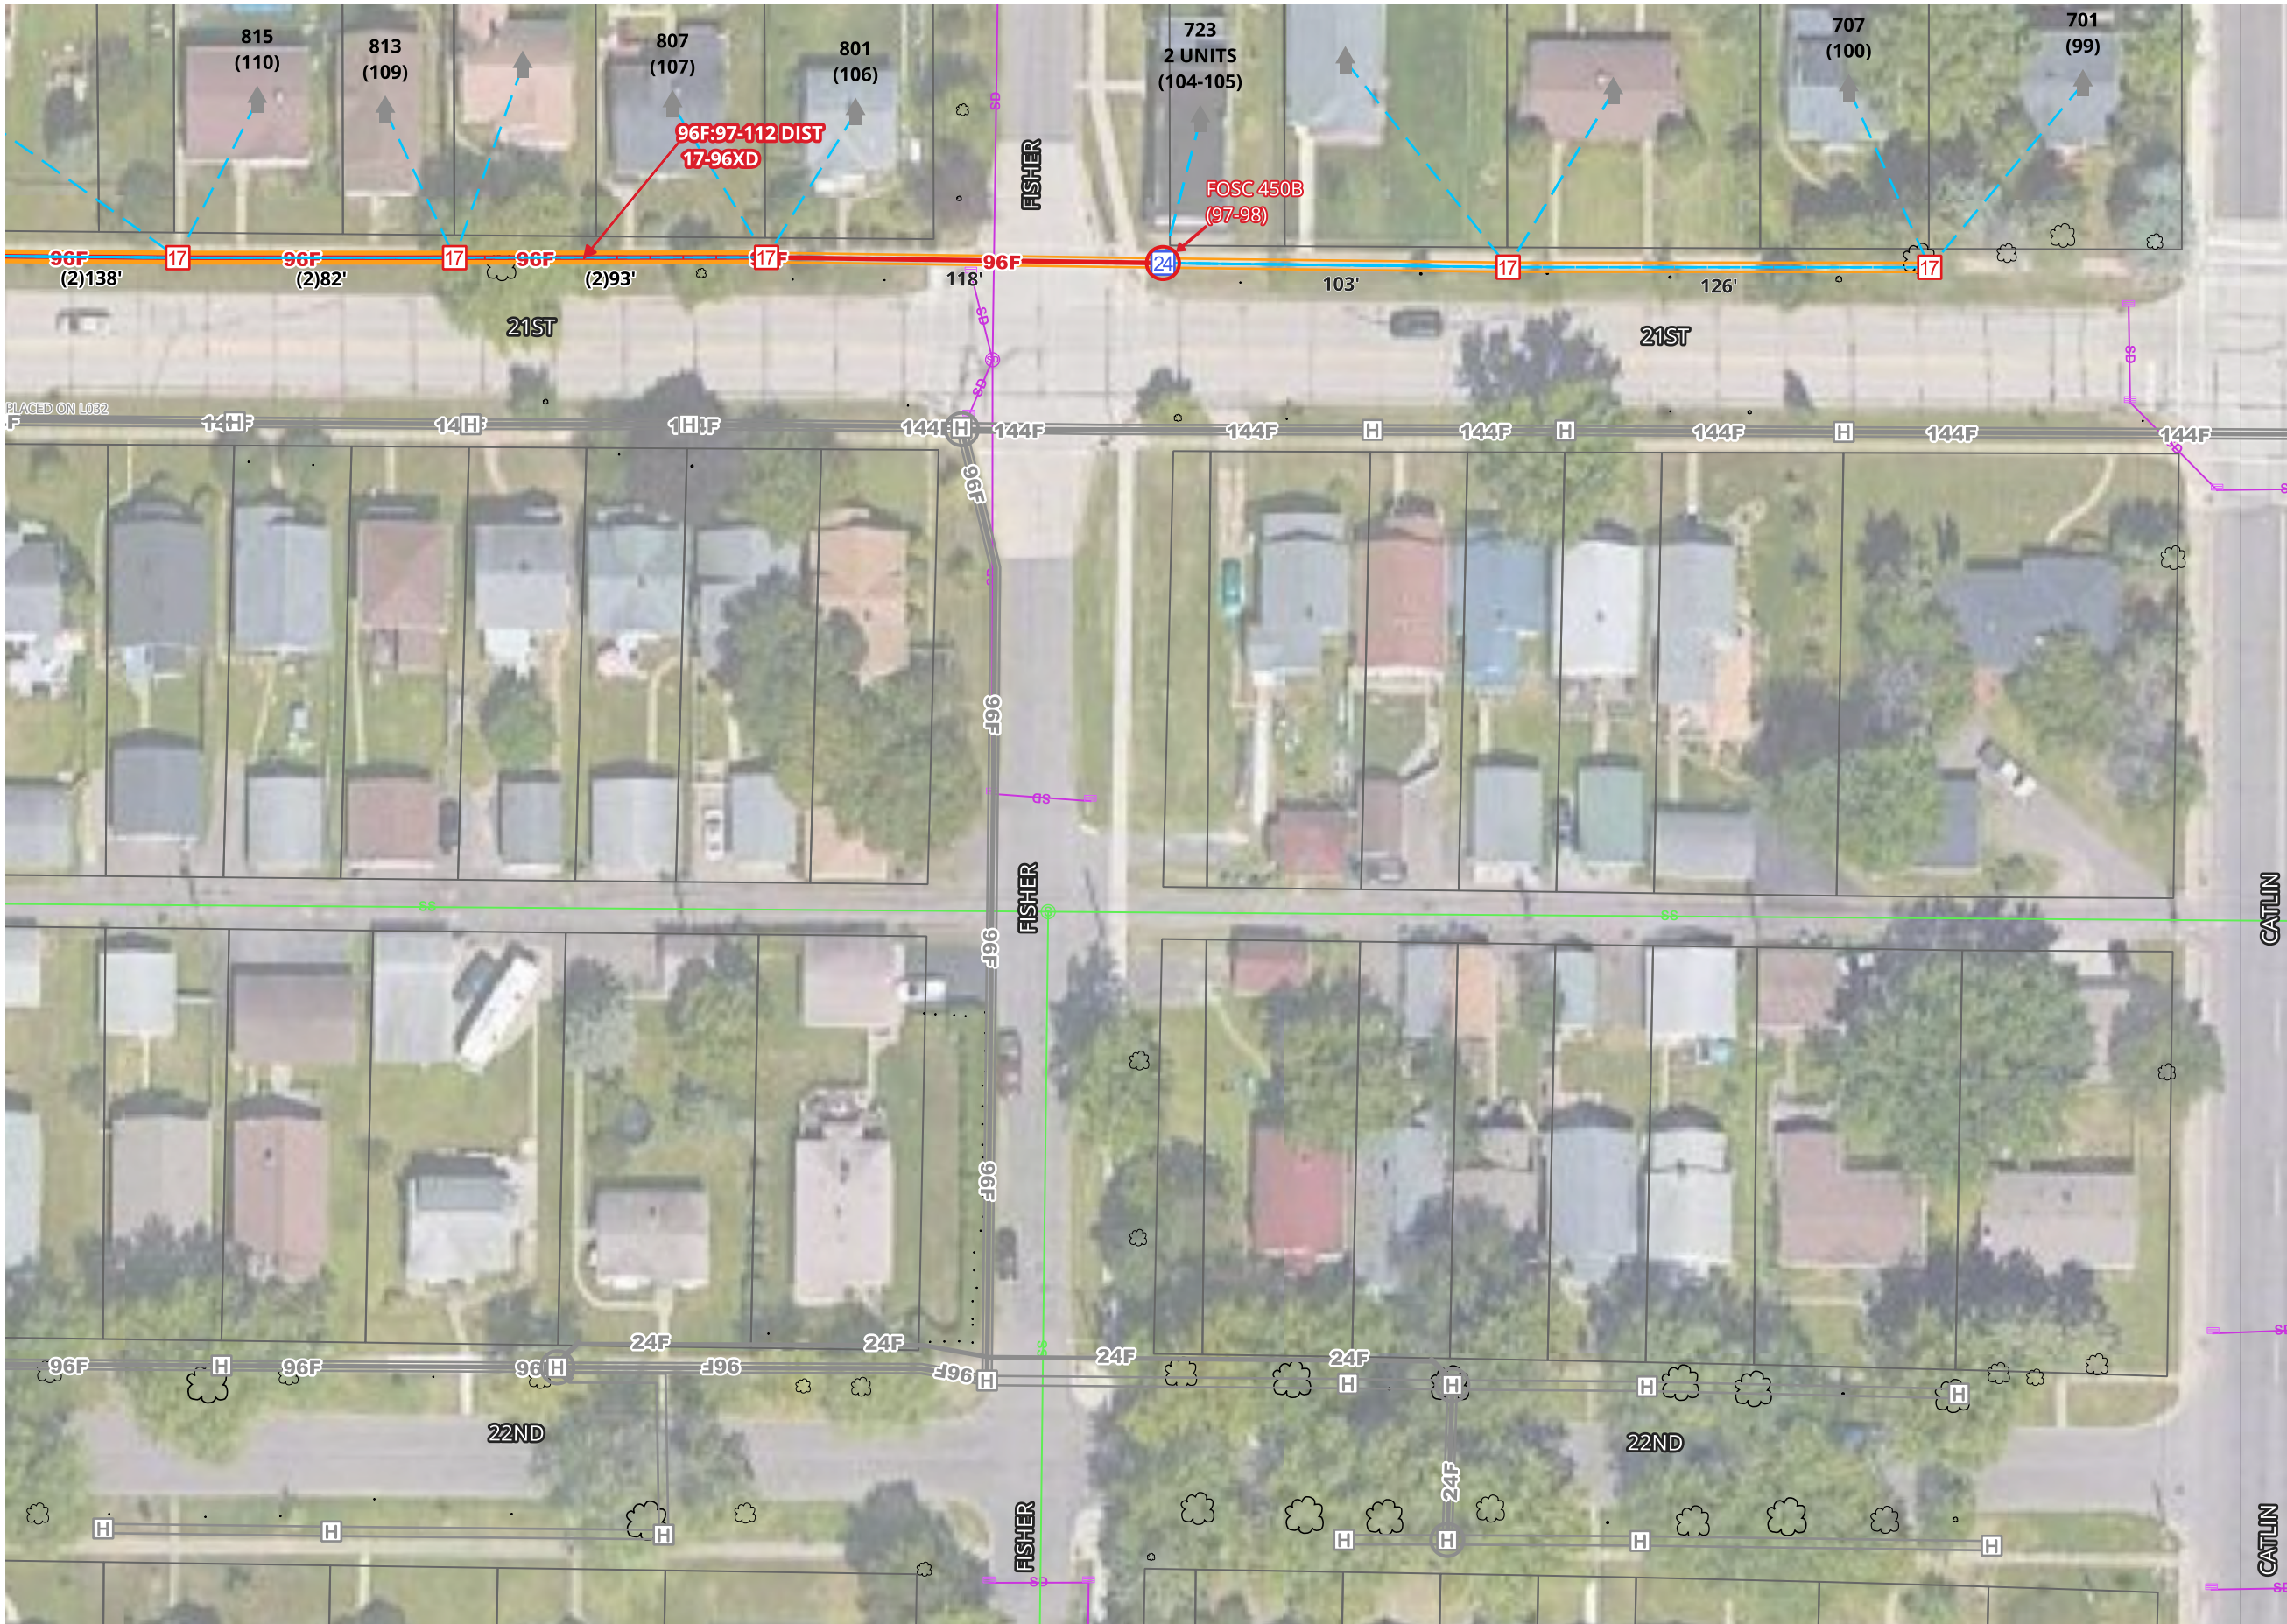


[illegible]

SCALE 1:50

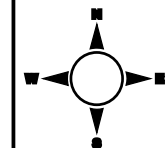

1. UTILITY AND ROW LINES ARE APPROXIMATE. CONTRACTOR SHALL DETERMINE EXACT LOCATIONS PRIOR TO CONSTRUCTION.

2. ALL UNDERGROUND CABLE SHALL BE PLACED AT A MINIMUM DEPTH OF 36" BELOW THE SURFACE UNLESS OTHERWISE NOTED.

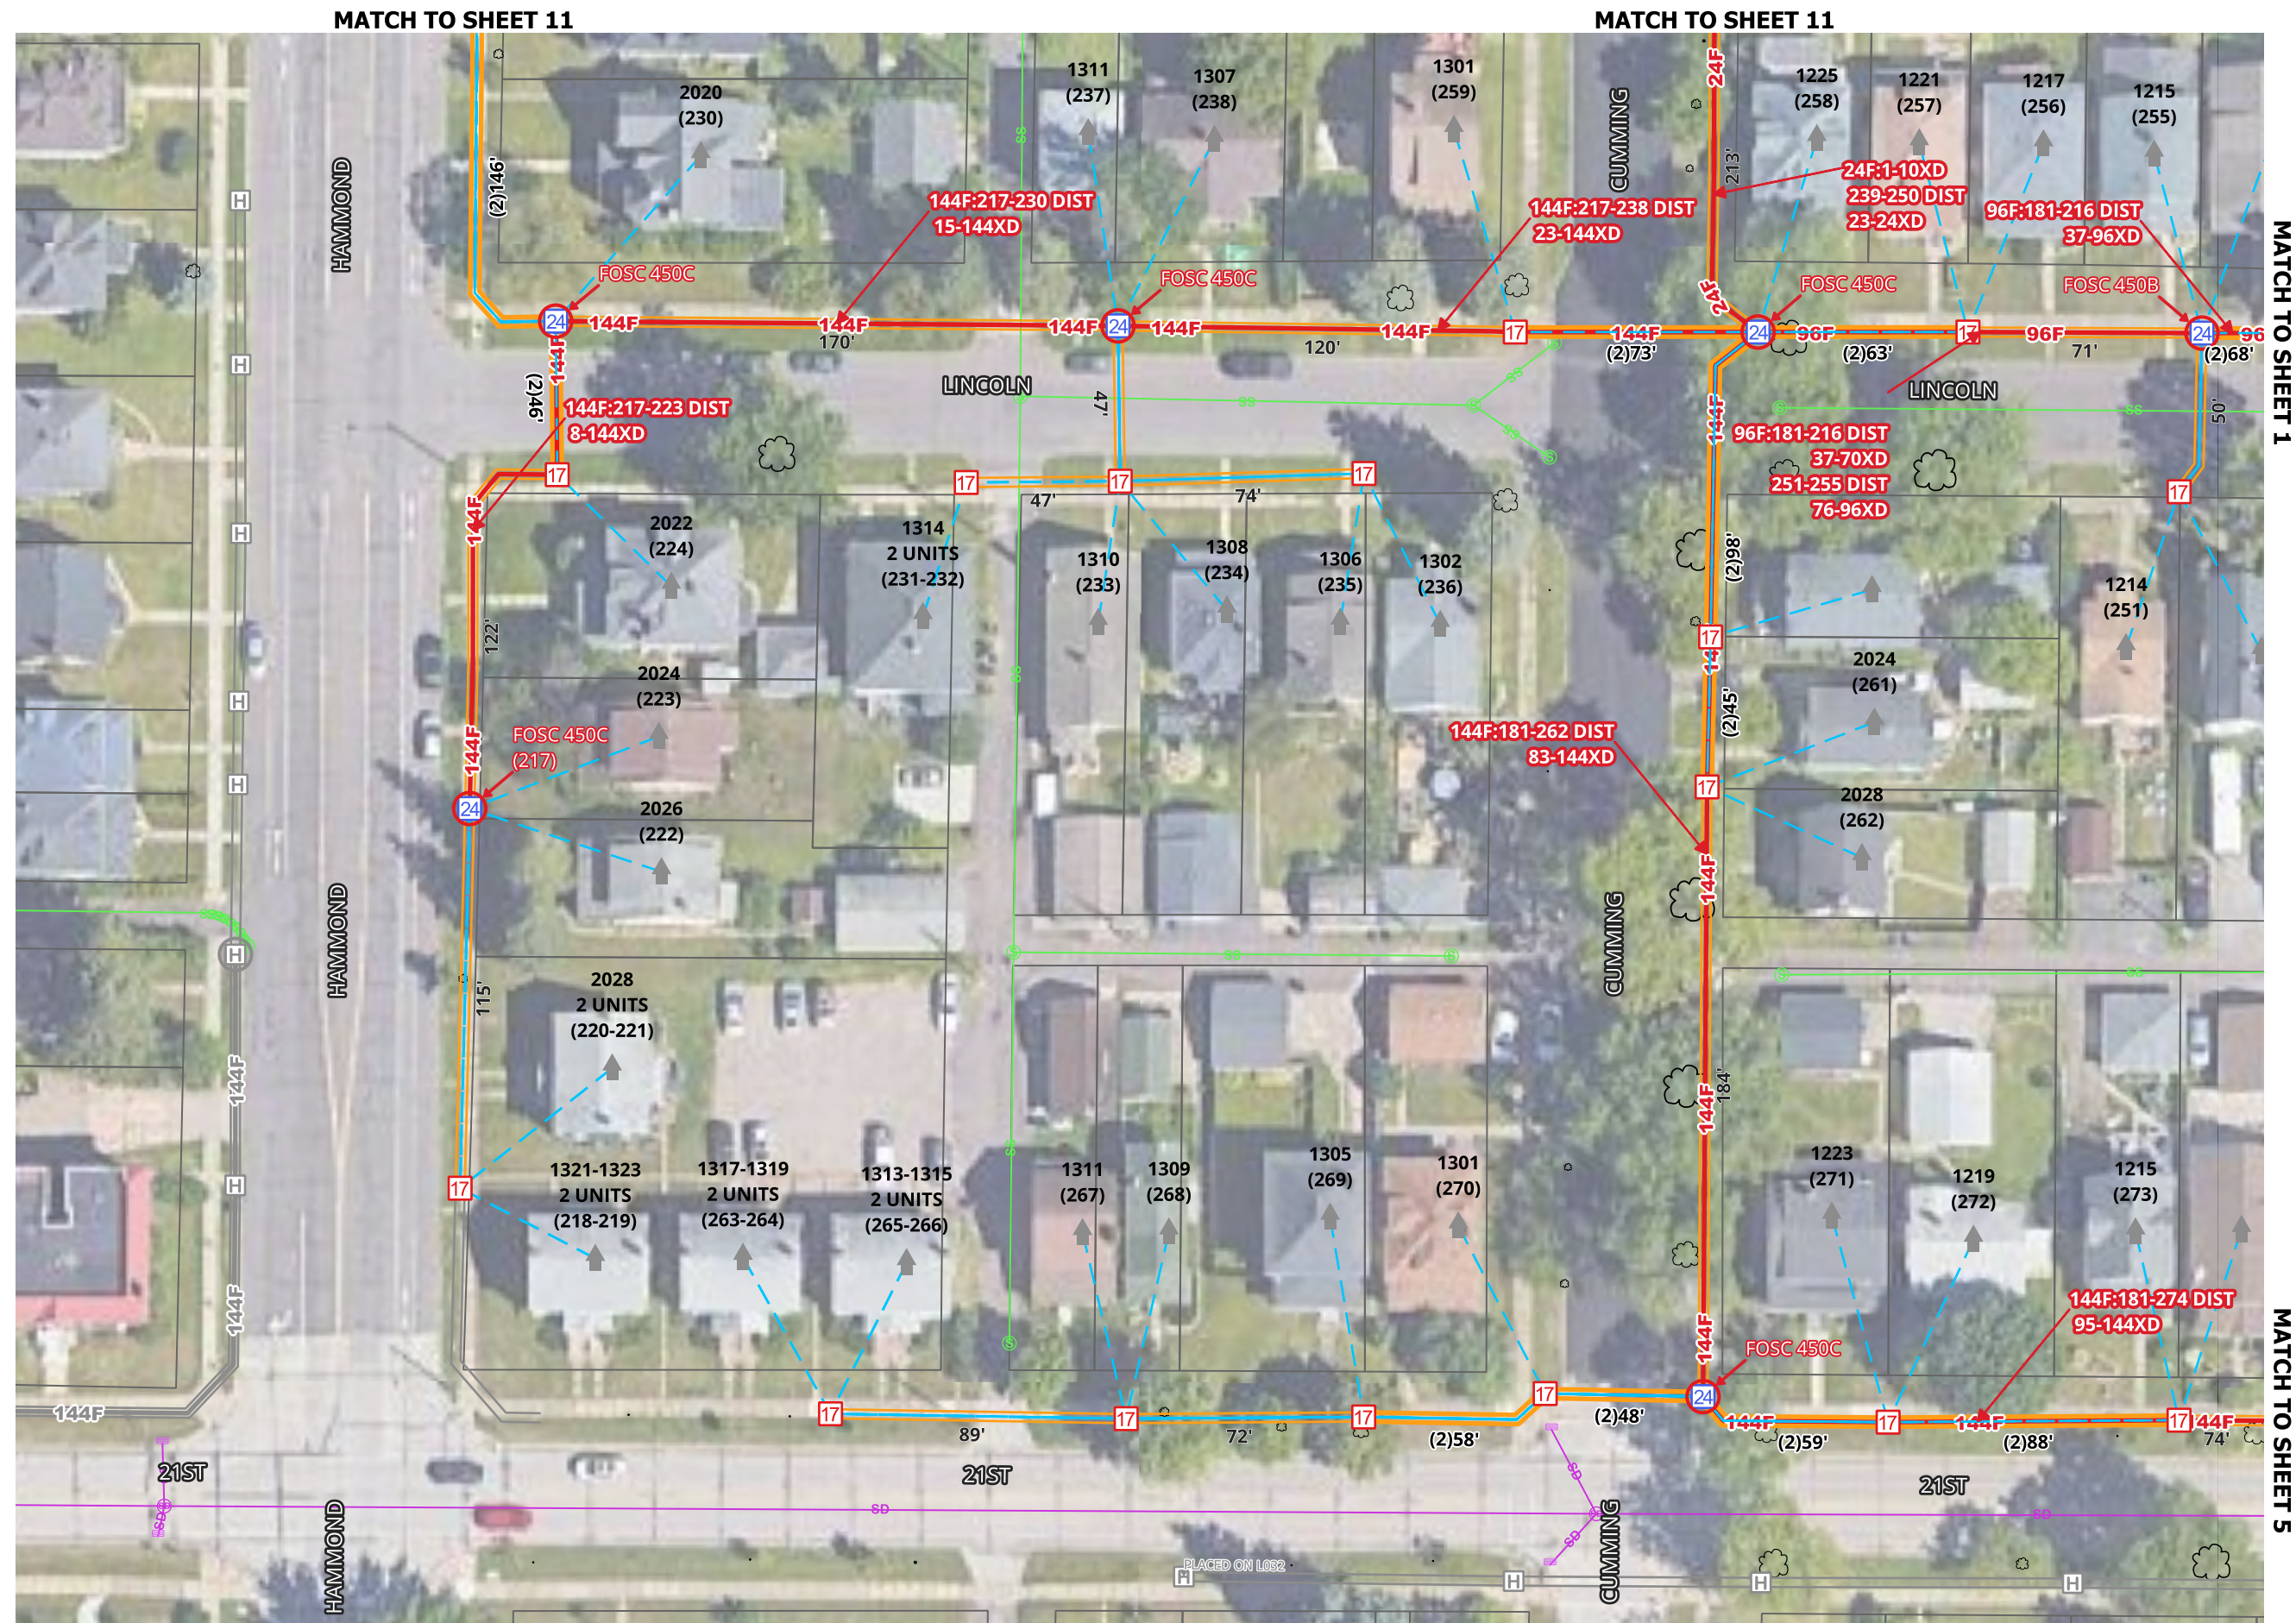

COUNTY:
DOUGLAS

TOWNSHIP:

TOWN:

RANGE:

SECTION:

MUNICIPALITY:
SUPERIOR

AS BUILT:


DATE:

WBS:

FILENAME: SUPERIOR FTTH

REV No	DATE	STATUS
--------	------	--------

SCALE 1:50

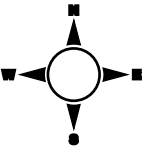

1. UTILITY AND ROW LINES ARE APPROXIMATE. CONTRACTOR SHALL DETERMINE EXACT LOCATIONS PRIOR TO CONSTRUCTION.
2. ALL UNDERGROUND CABLE SHALL BE PLACED AT A MINIMUM DEPTH OF 36" BELOW THE SURFACE UNLESS OTHERWISE NOTED.



MATCH TO SHEET 10

MATCH TO SHEET 10