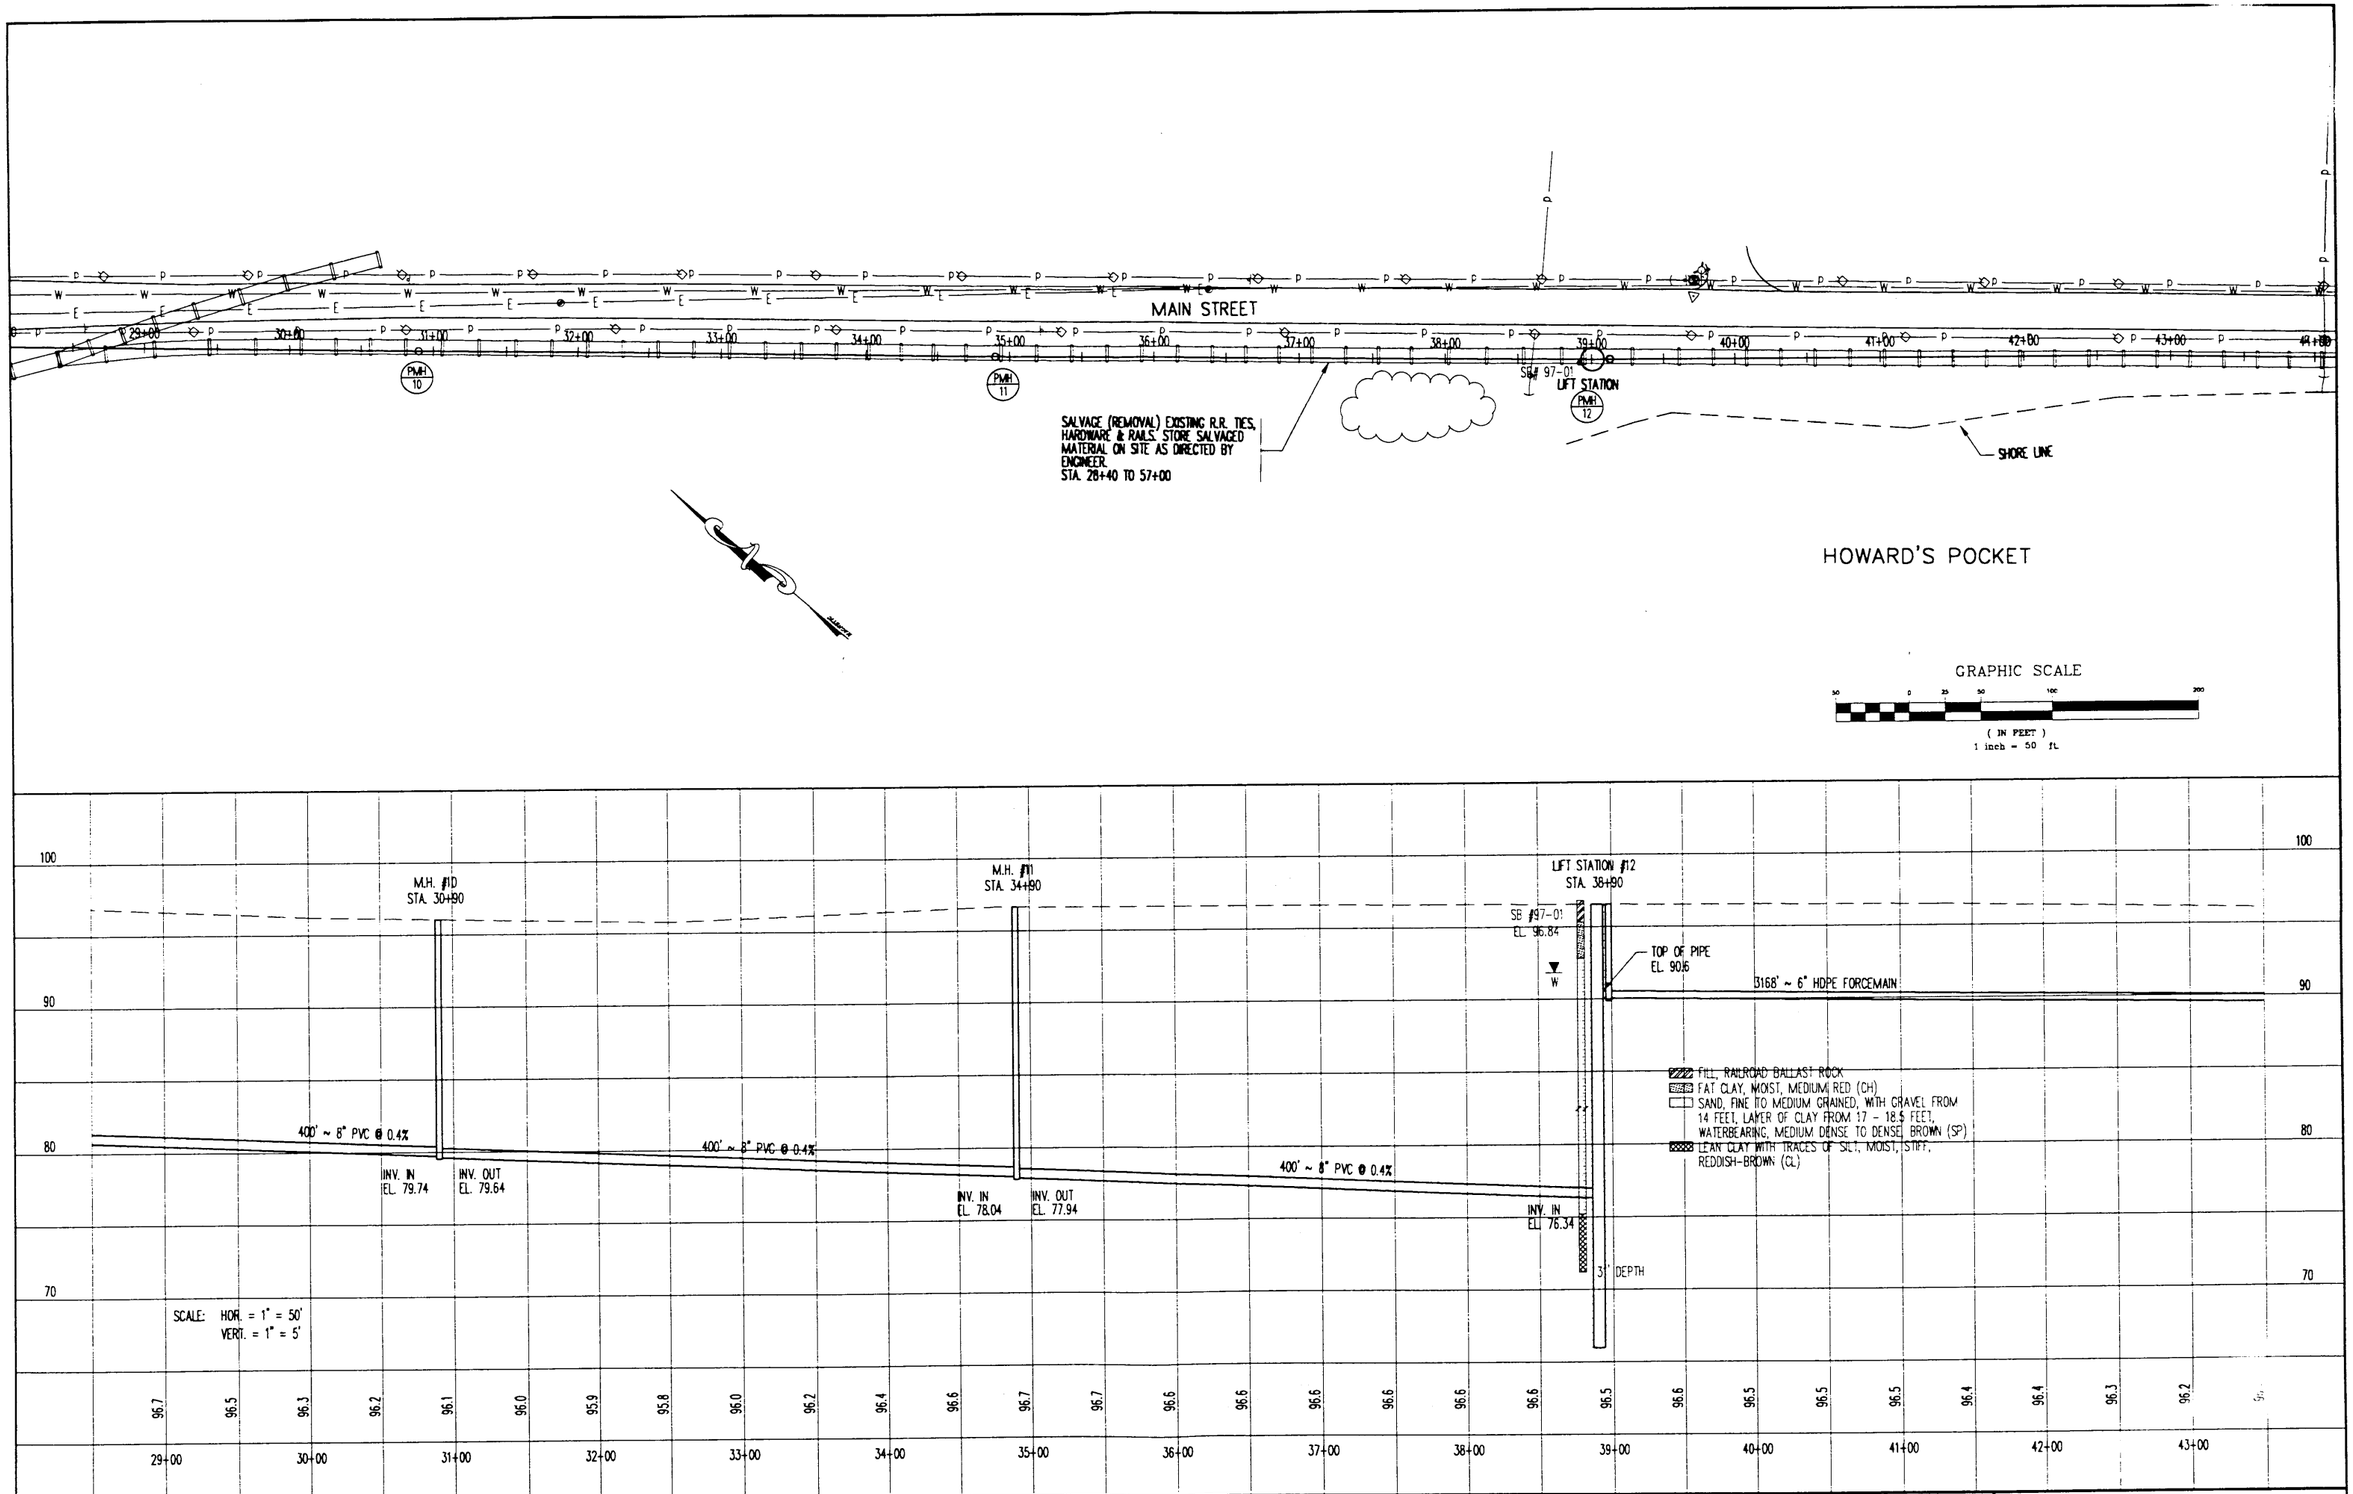

CERTIFIED BY _____ PROFESSIONAL ENGINEER REG. NO. E-22533 DATE 7/17/97

PLAN & PROFILE

Proj. No. 97188.3

Sheet No. 3.2 of 8 Sheets