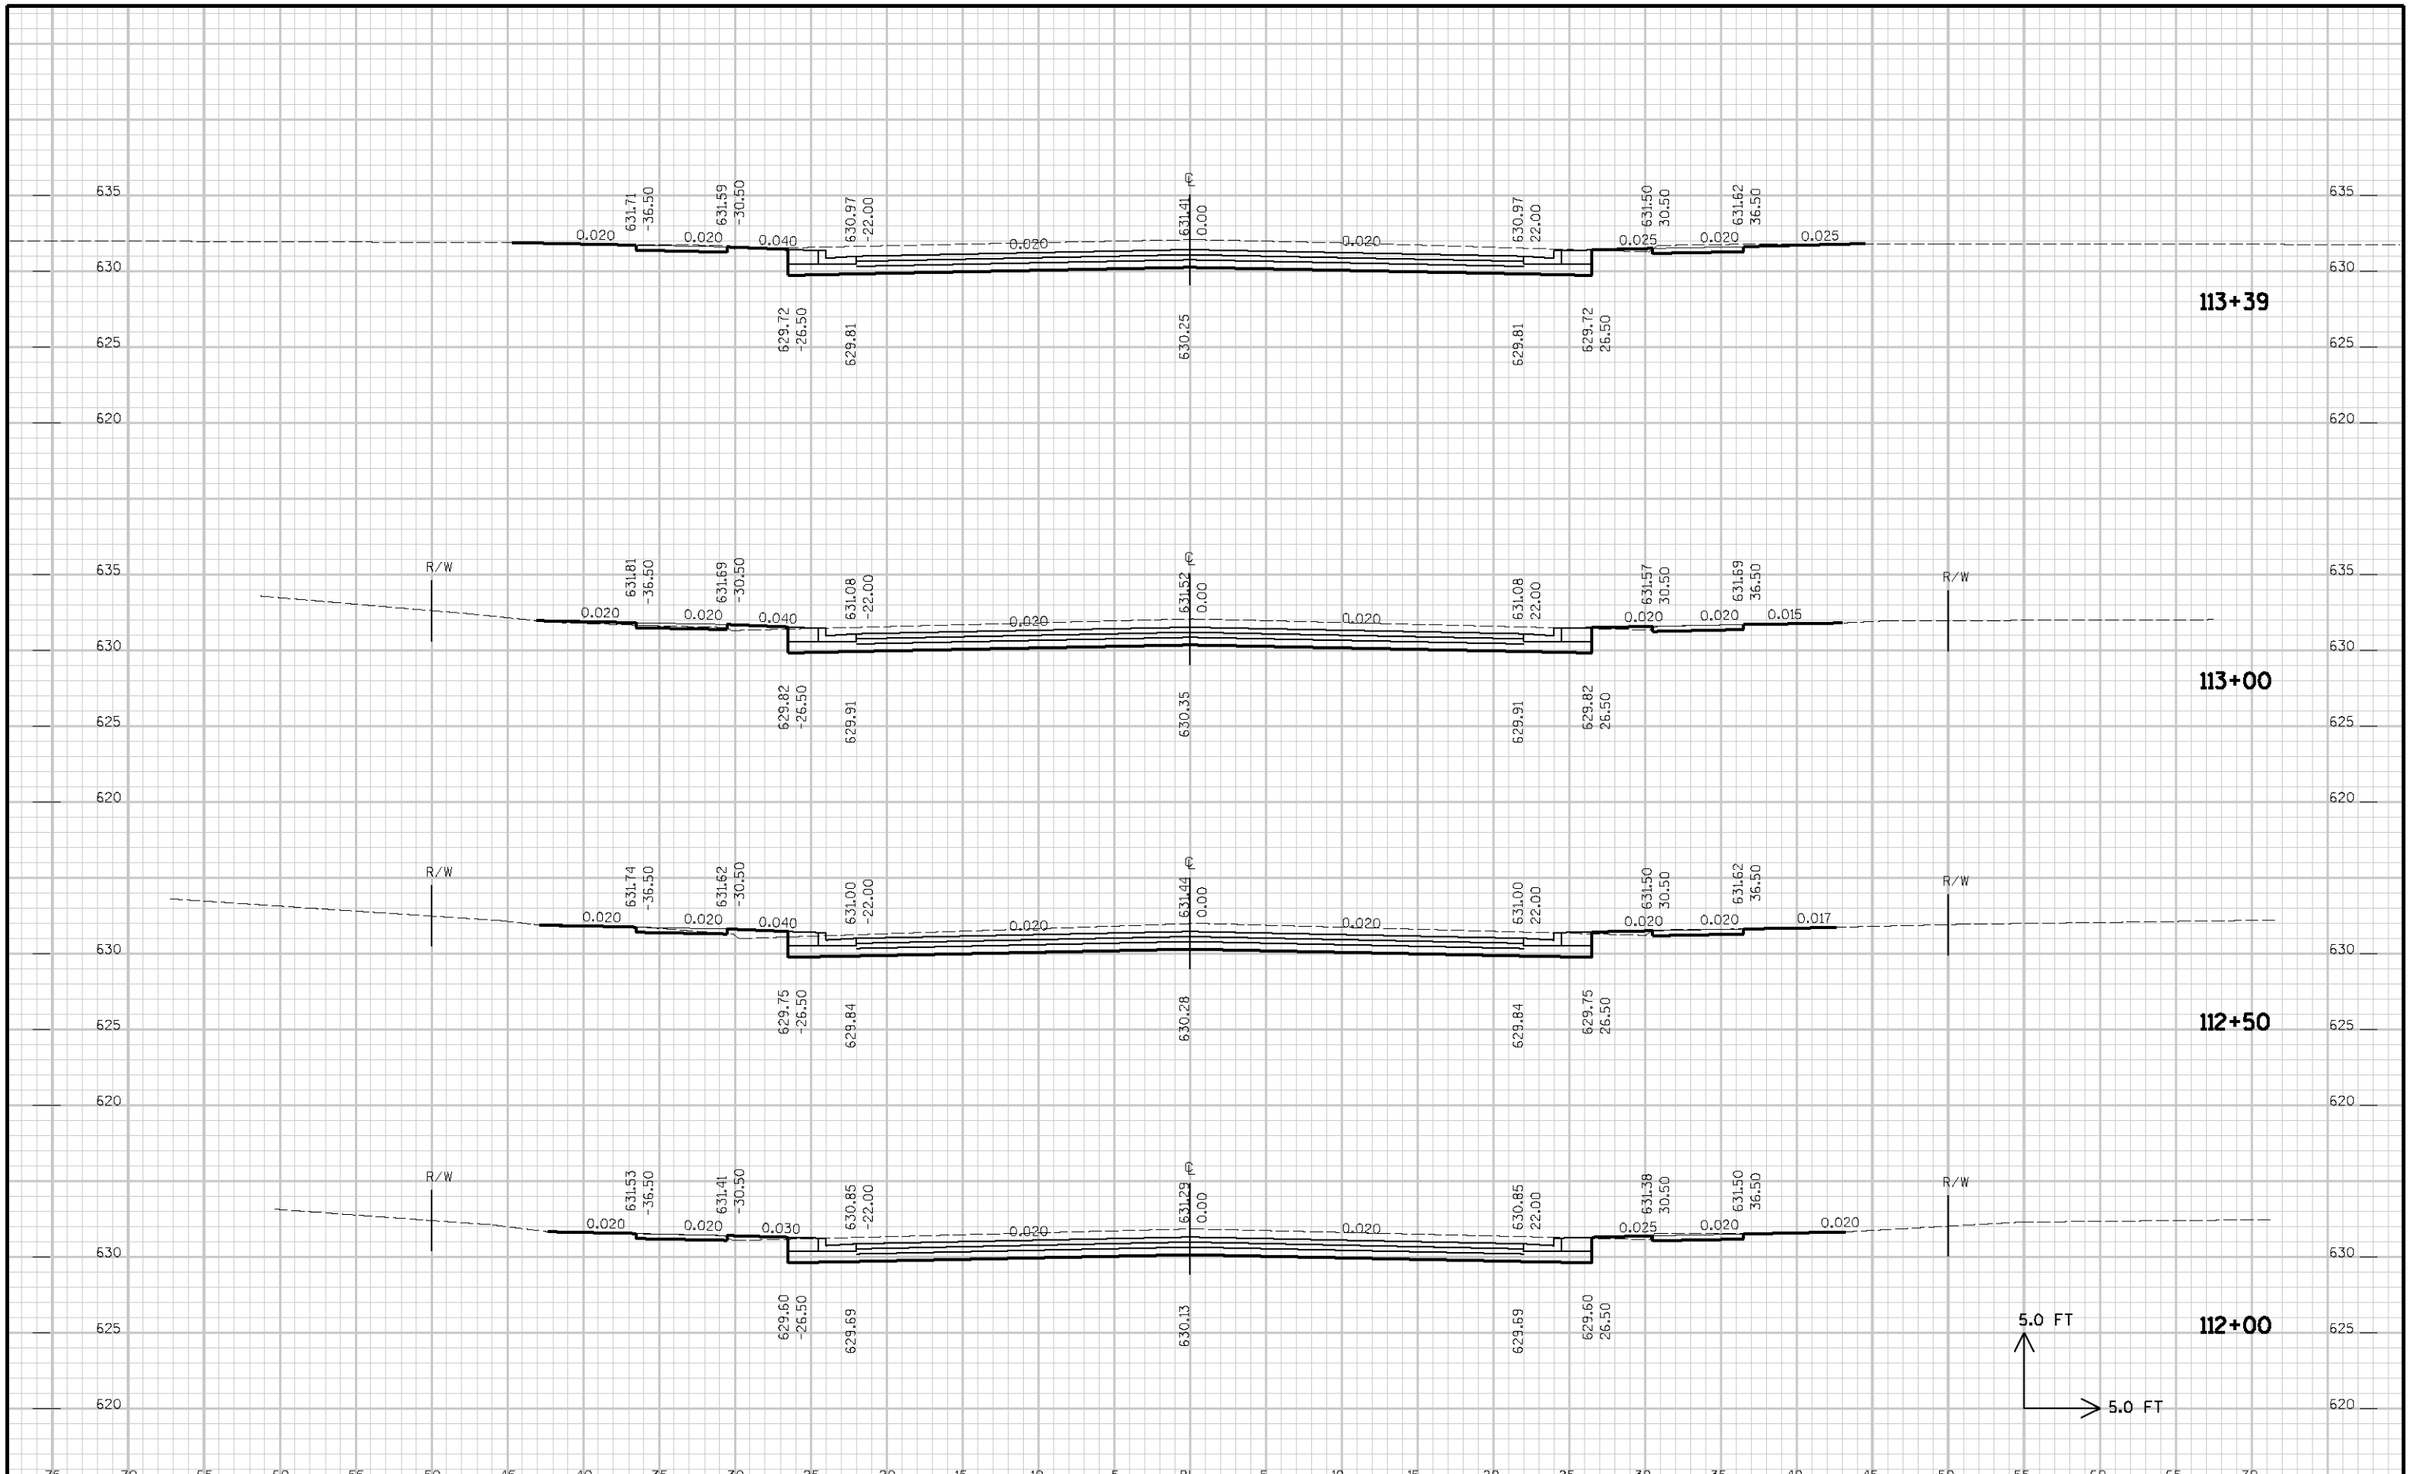

SEH PROJECT NO : SUPER0005.00	HWY : GRAND AVENUE	COUNTY : DOUGLAS	CROSS SECTIONS - GRAND AVENUE	SHEET NO:	E

FILE NAME : c:\temp\duluth\xsgrnd01.dgn PLOT DATE: 9/29/2005 PLOT TIME: 11:14:55 AM ORG DATE : PLOT NAME : Originator : Dist PLOT SCALE : N/A