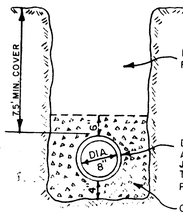

BEDDING DETAIL
FORCEMAIN

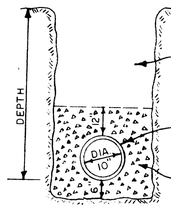

BEDDING DETAIL
SANITARY SEWER

BENCH MARKS		
STATION	DESCRIPTION	ELEV.
0+27	TOP NUT OF HYD., LT.	640.30

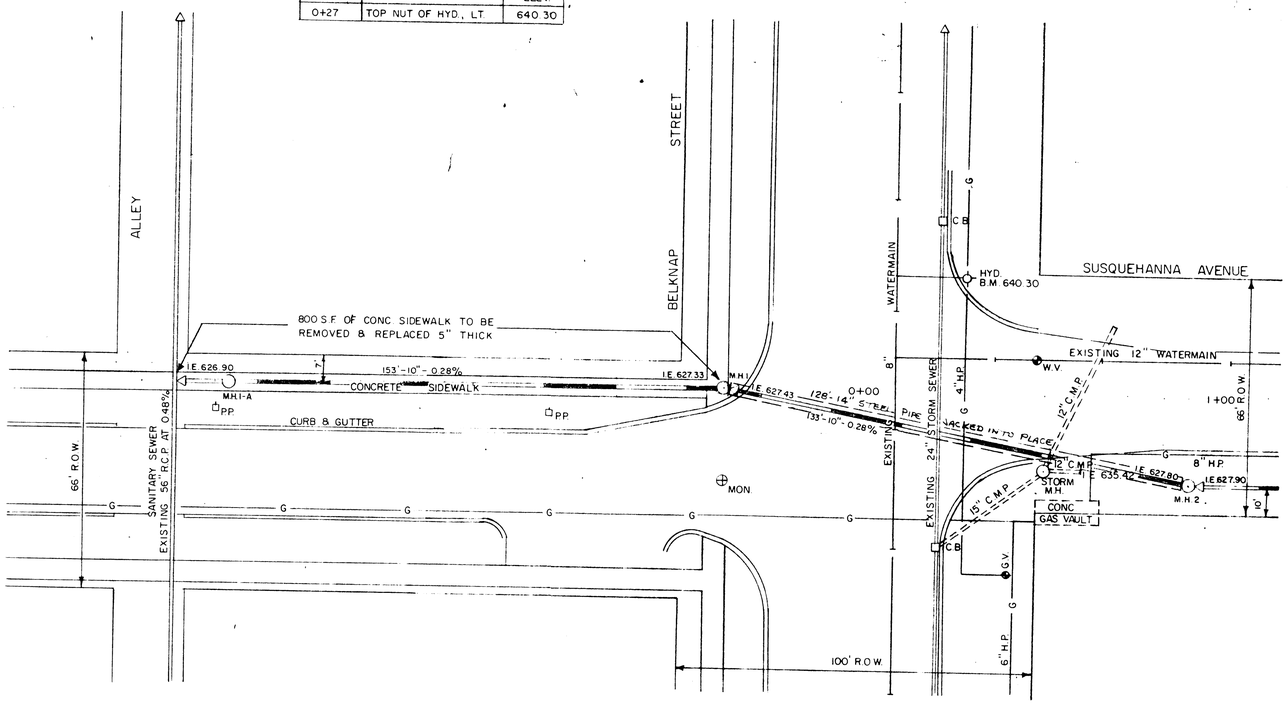

HORIZONTAL SCALE
0 10 20 30 40 50 100
1" = 20'
0 1 2 3 4 5 10
VERTICAL SCALE
1" = 2'

WISCONSIN
CLAYTON G. CONNELL
E 5961
LA ROSSE, WIS.
PROFESSIONAL ENGINEER

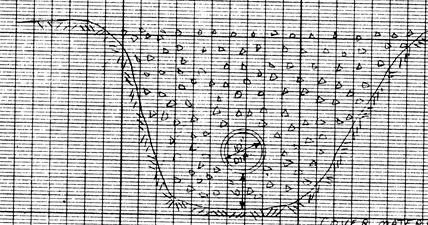

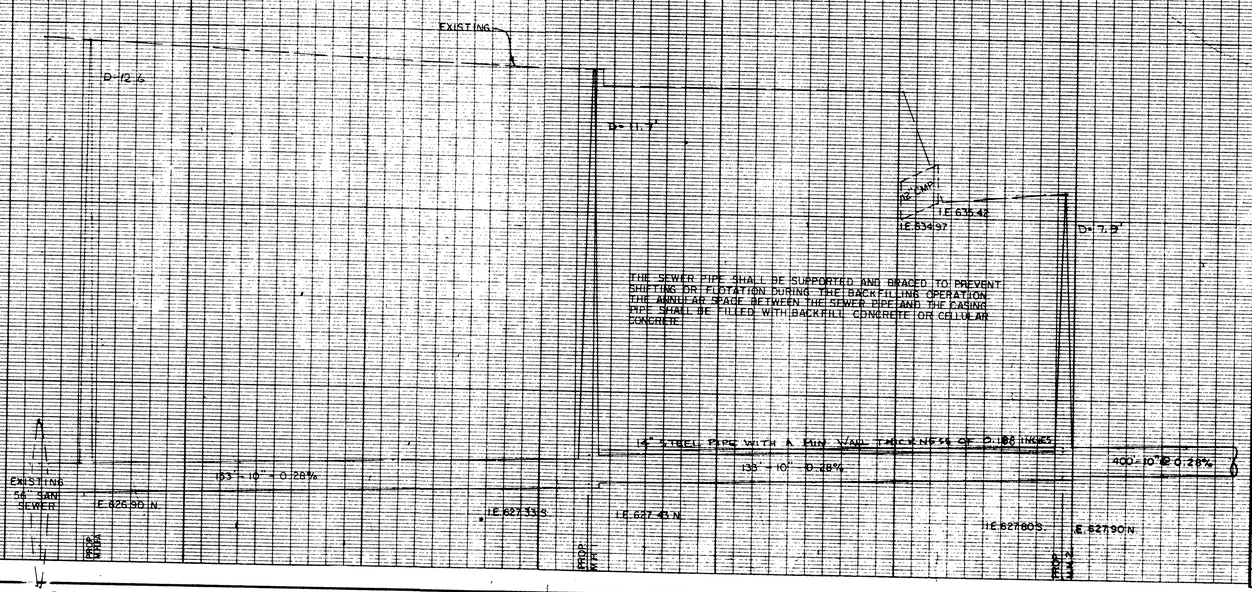

NEW WAREHOUSE BUILDING
GATEWAY FOODS/TWIN PORTS WAREHOUSE
PHASE III, EDA WORK:
RAILROAD SPUR WORK
SANITARY SEWER/FORCE MAIN/LIFT STATION WORK
SUPERIOR, WISCONSIN

EDA. PROJ NO. 06-01-02224

DRAWN BY	E. T. C., INC. MUNICIPAL & INDUSTRIAL ENGINEERS LA CROSSE — WISCONSIN	SCALE 1" = 20' HOR. 1" = 2' VERT.
CHECKED BY		REVISED 9-2-88
APPROVED BY	DATE JANUARY 22, 1987	SHEET NO. CE 7 of 8
	JOB NO. E-162 BK. 52 PG. 1-10	

IBAH 800-3-74