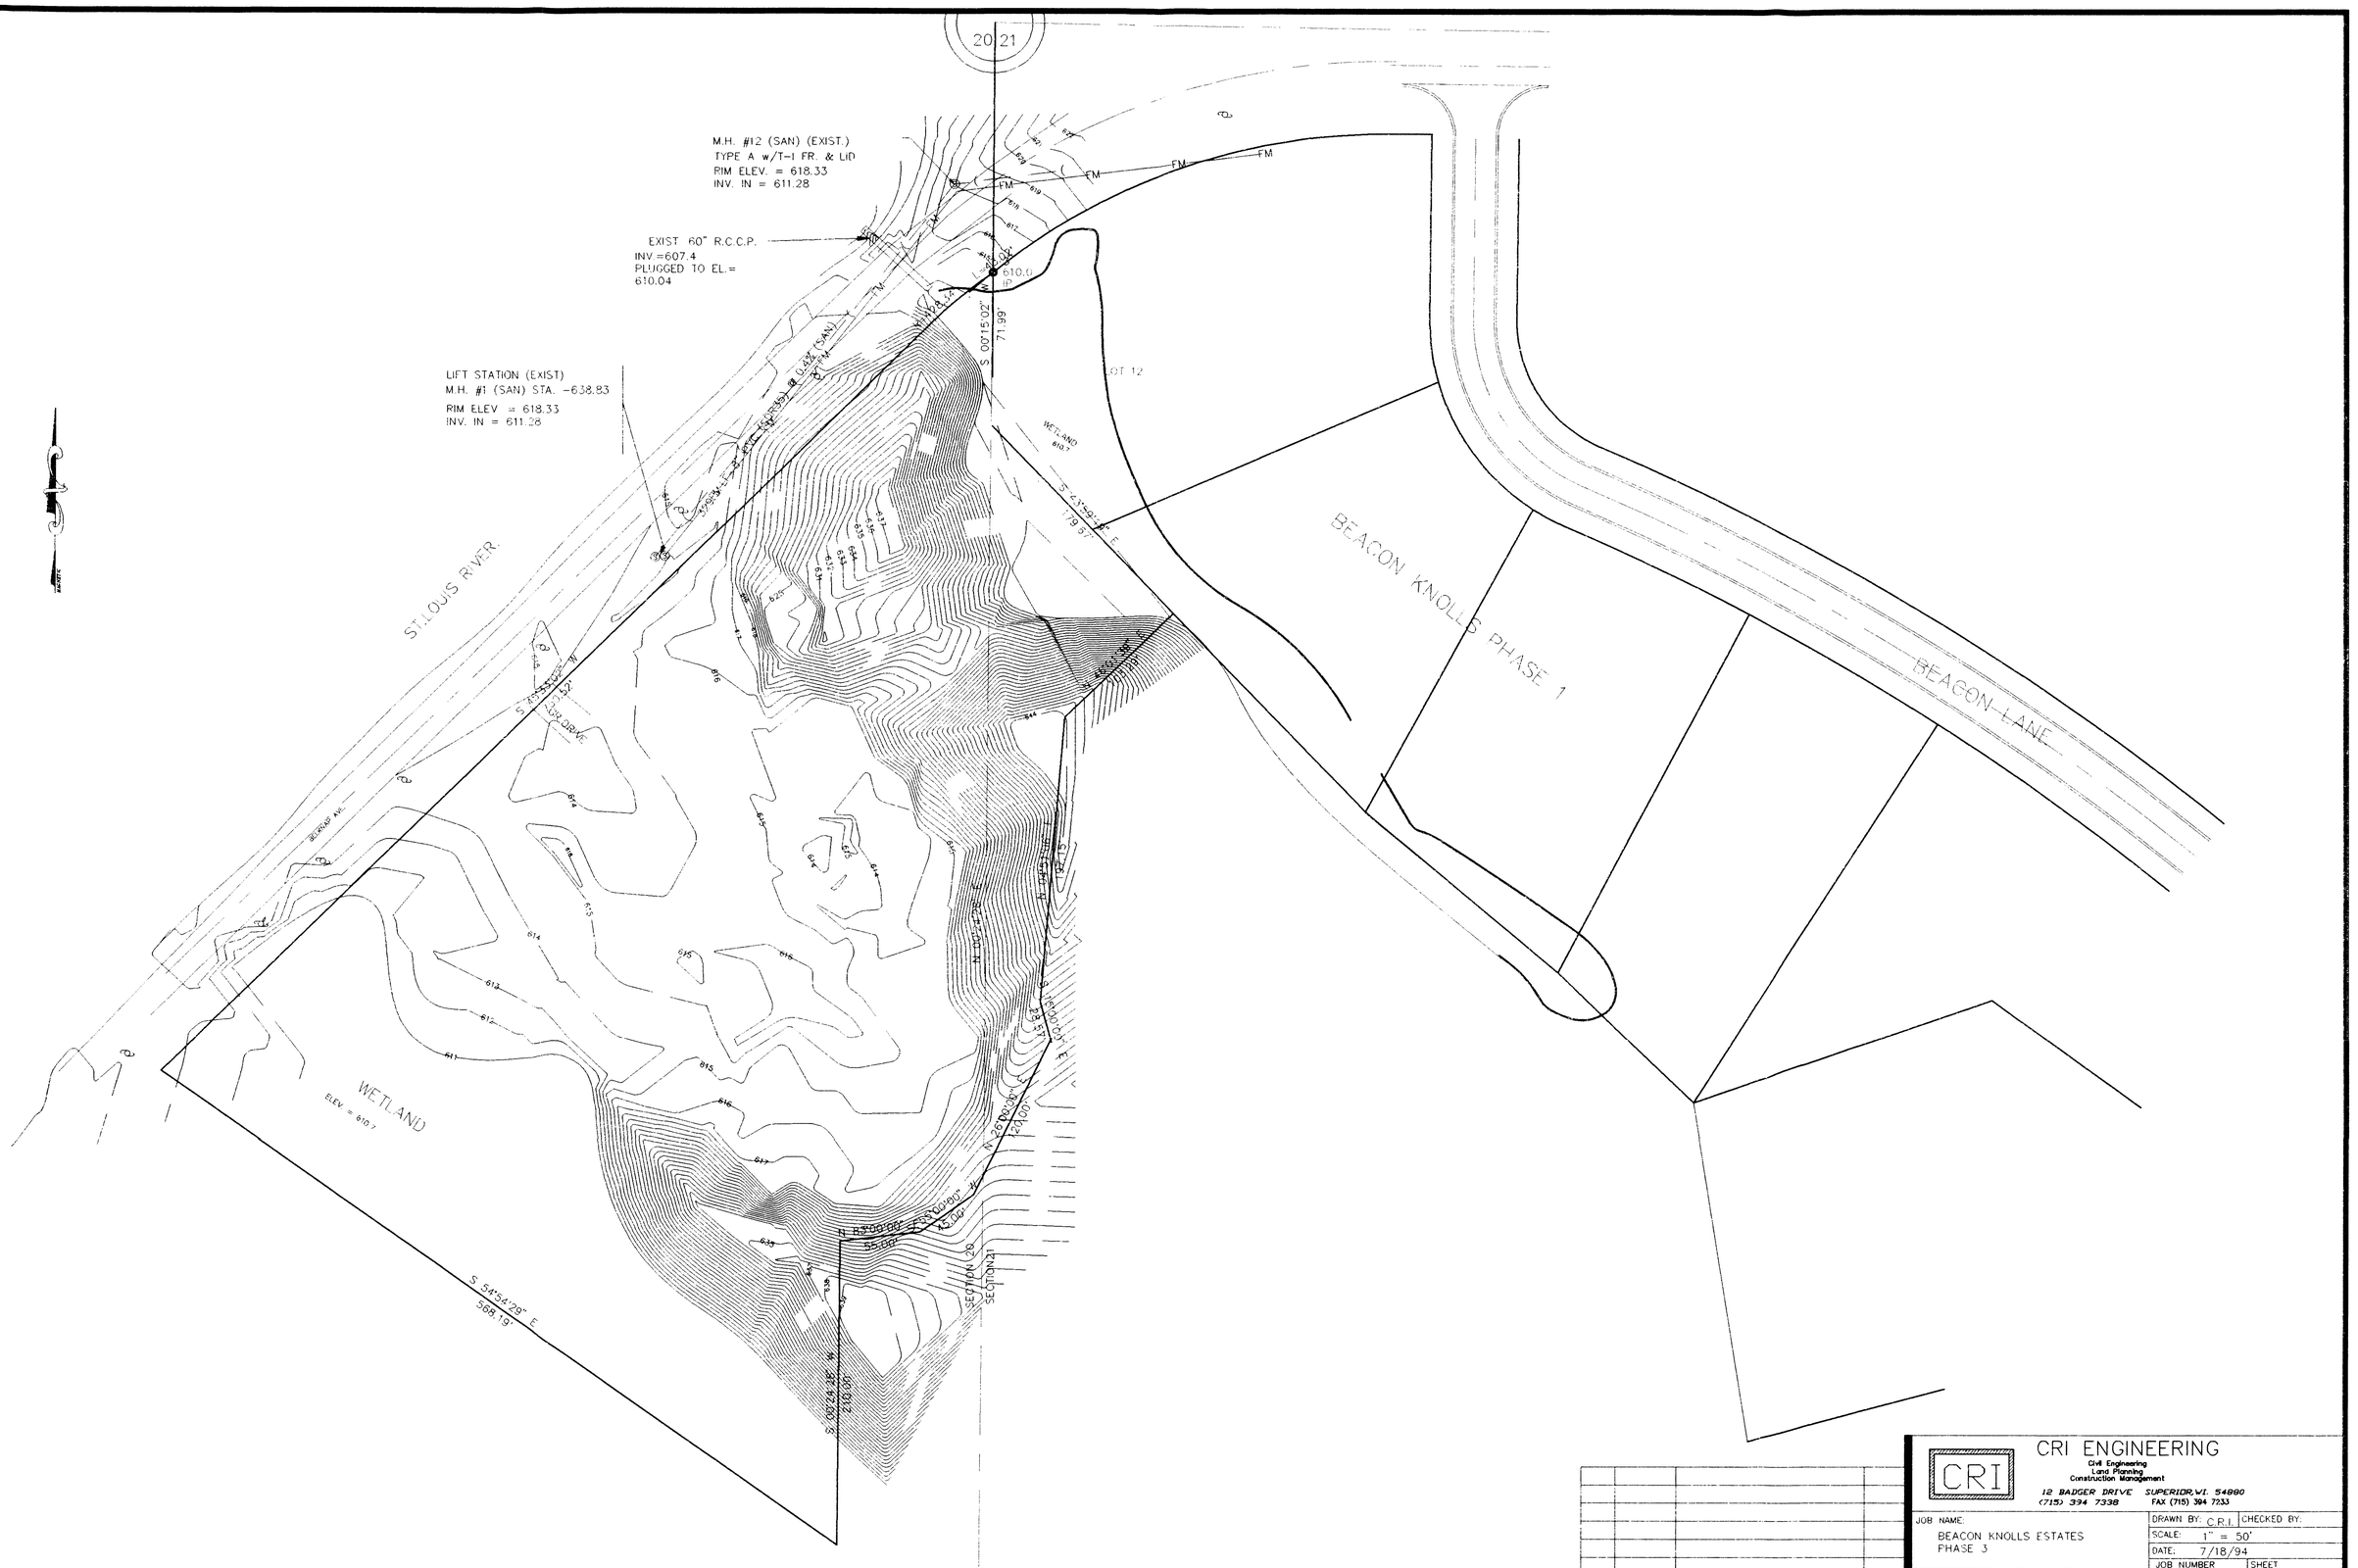

NO.	DATE	DESCRIPTION	BY

CRI ENGINEERING
Civil Engineering
Land Planning
Construction Management
12 BADGER DRIVE SUPERIOR, WI. 54880
(715) 394 7338 FAX (715) 394 7233

JOB NAME: BEACON KNOLLS ESTATES PHASE 3	DRAWN BY: C.R.I. / CHECKED BY:
	SCALE: 1" = 50'
	DATE: 7/18/94
	JOB NUMBER / SHEET: 2
DESCRIPTION: EXIST. TOPO	