PLAN | DATE | BY
SURVEYED.
PLOTTED.
NOTE BOOK ALIGNMENT CHECKED.
NO. RT. OF WAY CHECKED.

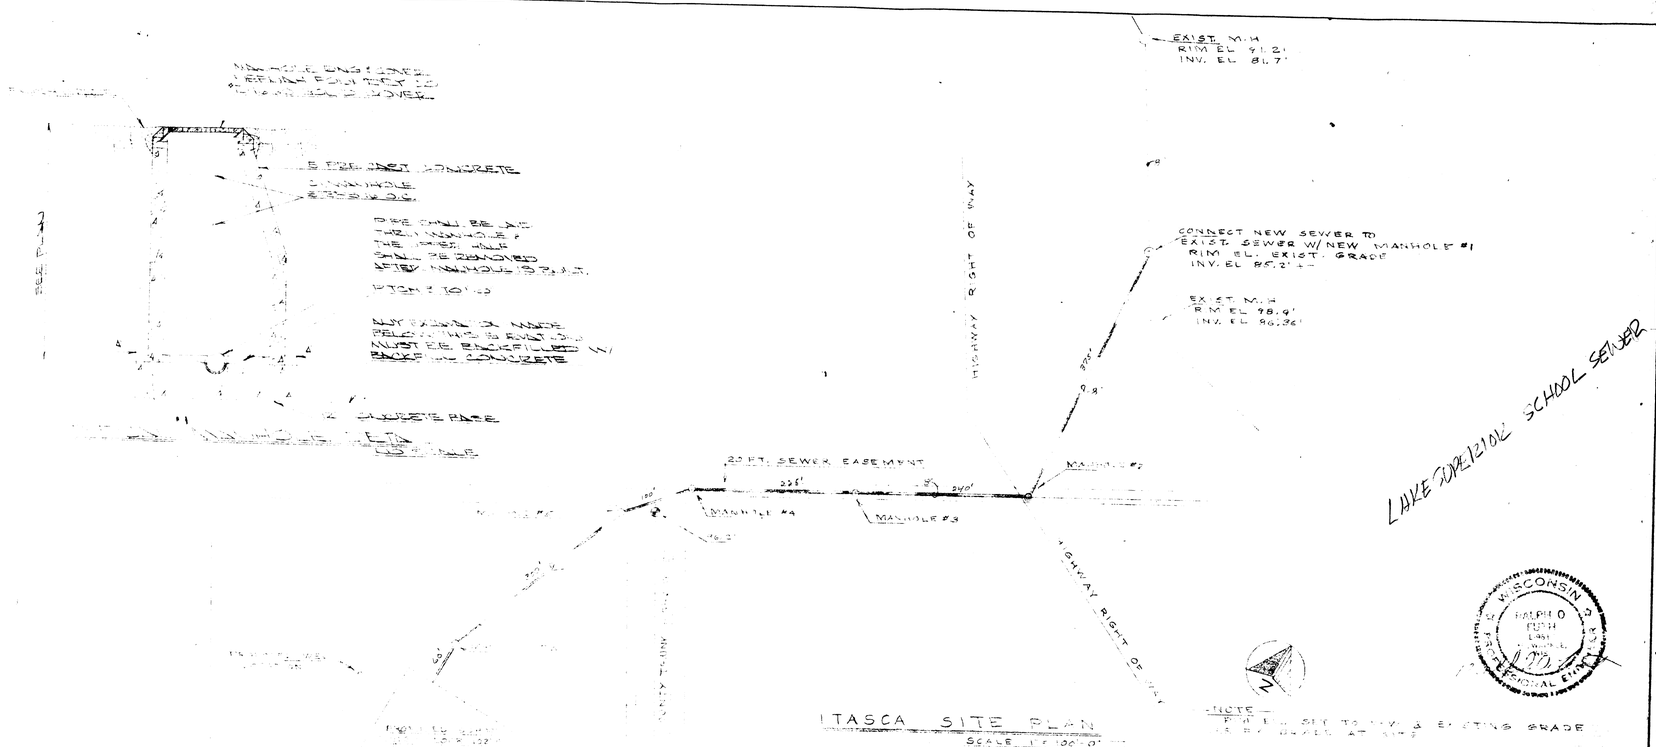

PROFILE | DATE | BY
SURVEYED.
PLOTTED.
NOTE BOOK GRADES CHECKED.
B. M. S NOTED.
NO. STRUCTURE NOTATNS CHK'D.

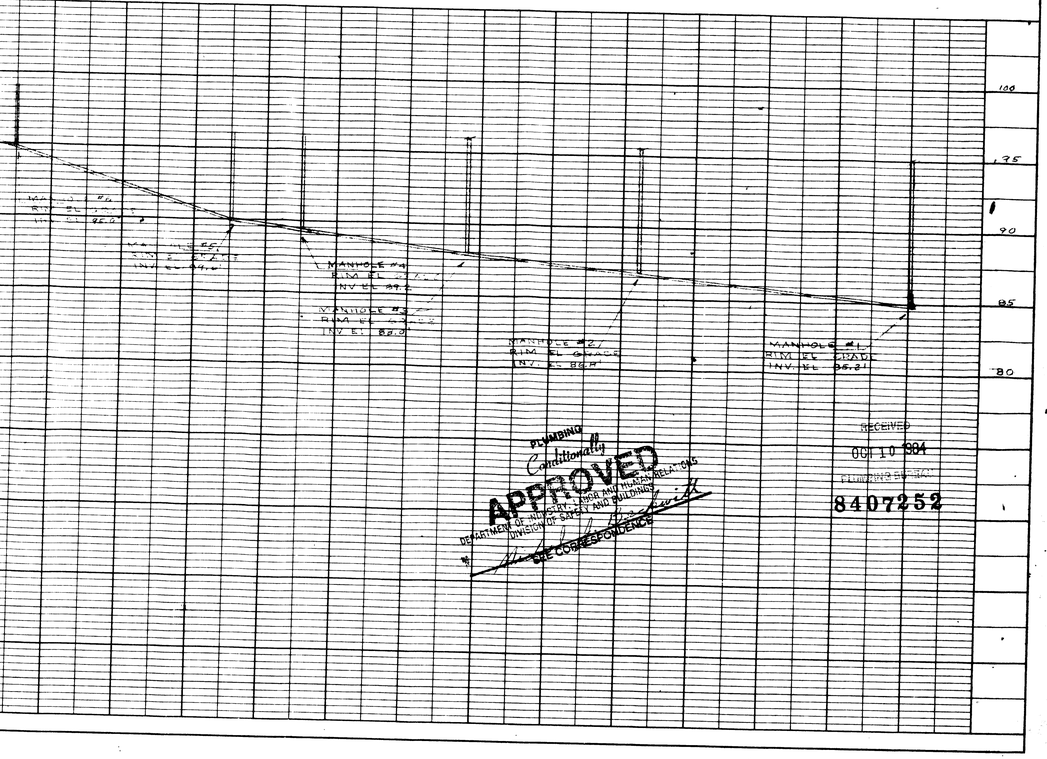

PLUMBING Conditionally APPROVED
DEPARTMENT OF INDUSTRY, LABOR AND HUMAN RELATIONS
DIVISION OF SAFETY AND BUILDINGS
SEE CORRESPONDENCE

RECEIVED
OCT 10 1984
PLUMBING BY
8407252

PLATE 1 - PLAN - PROFILE - F A.S
CLEARWATER PIPES CO., S. F., CAL
NO. 1000H-1