



# SUPERIOR

W I S C O N S I N

Living up to our name.


## CITY OF SUPERIOR FTTH

OUTSIDE PLANT CONSTRUCTION  
FIBER OPTIC CABLE ROUTE

SPLICING PACKAGE: L012

DATE: 09-09-2026

**SUPERIOR, WISCONSIN**

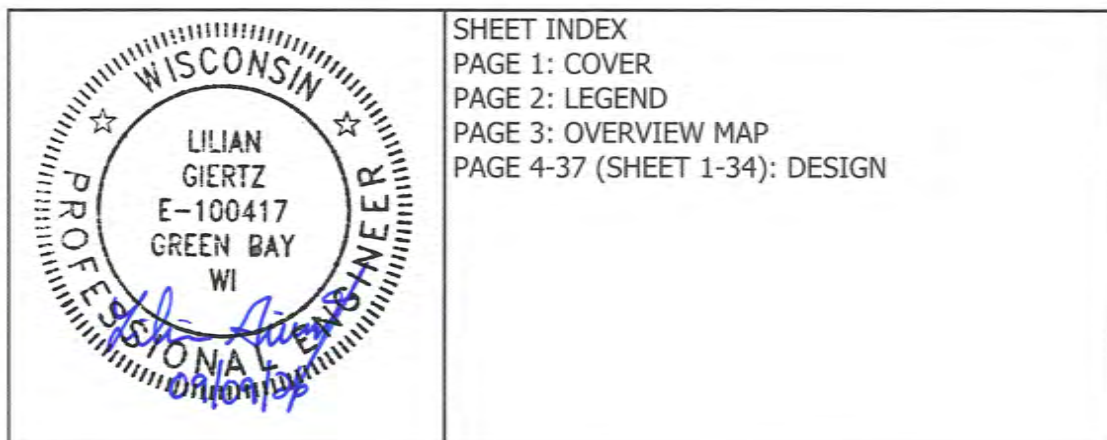

**mi-TECH**

A MICHELS Company


1. UTILITY AND ROW LINES ARE APPROXIMATE. CONTRACTOR SHALL DETERMINE EXACT LOCATIONS PRIOR TO CONSTRUCTION.
2. ALL UNDERGROUND CABLE SHALL BE PLACED AT A MINIMUM DEPTH OF 36" BELOW THE SURFACE UNLESS OTHERWISE NOTED.



[illegible]

1. UTILITY AND ROW LINES ARE APPROXIMATE. CONTRACTOR SHALL DETERMINE EXACT LOCATIONS PRIOR TO CONSTRUCTION.


2. ALL UNDERGROUND CABLE SHALL BE PLACED AT A MINIMUM DEPTH OF 36" BELOW THE SURFACE UNLESS OTHERWISE NOTED.

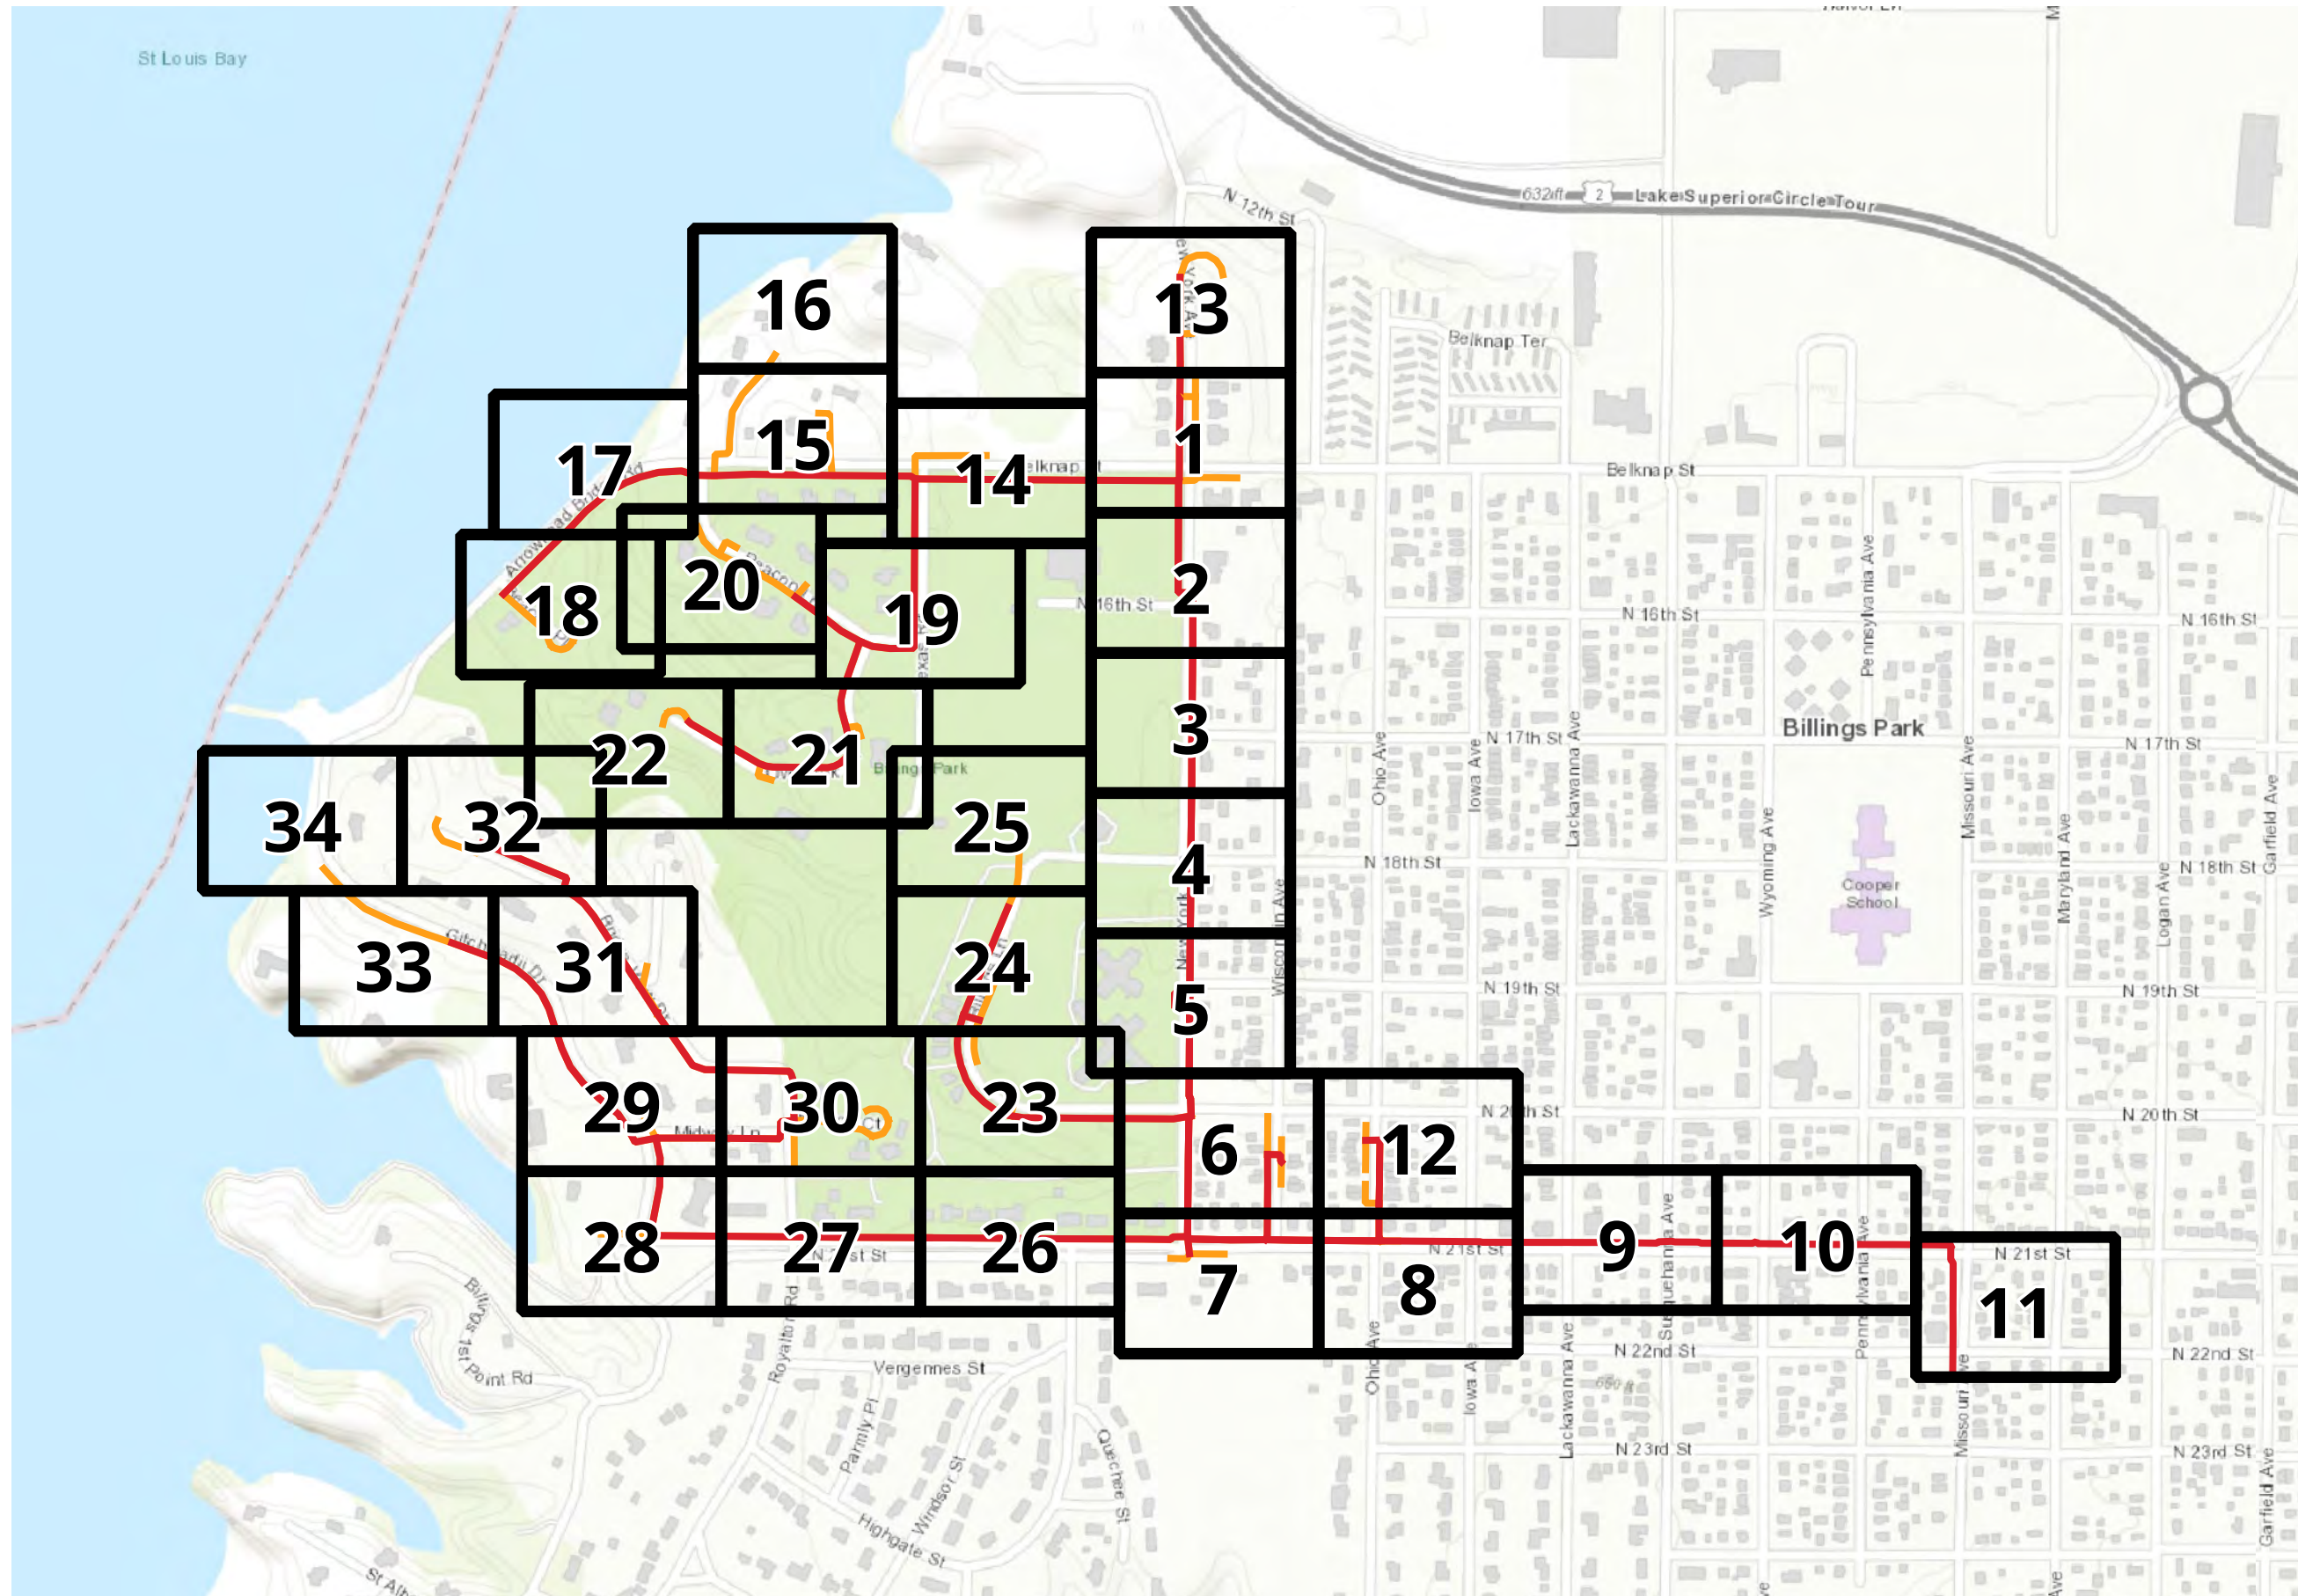




[illegible]


SCALE 1:50

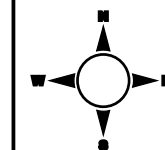


1. UTILITY AND ROW LINES ARE APPROXIMATE. CONTRACTOR SHALL DETERMINE EXACT LOCATIONS PRIOR TO CONSTRUCTION.
2. ALL UNDERGROUND CABLE SHALL BE PLACED AT A MINIMUM DEPTH OF 36" BELOW THE SURFACE UNLESS OTHERWISE NOTED.

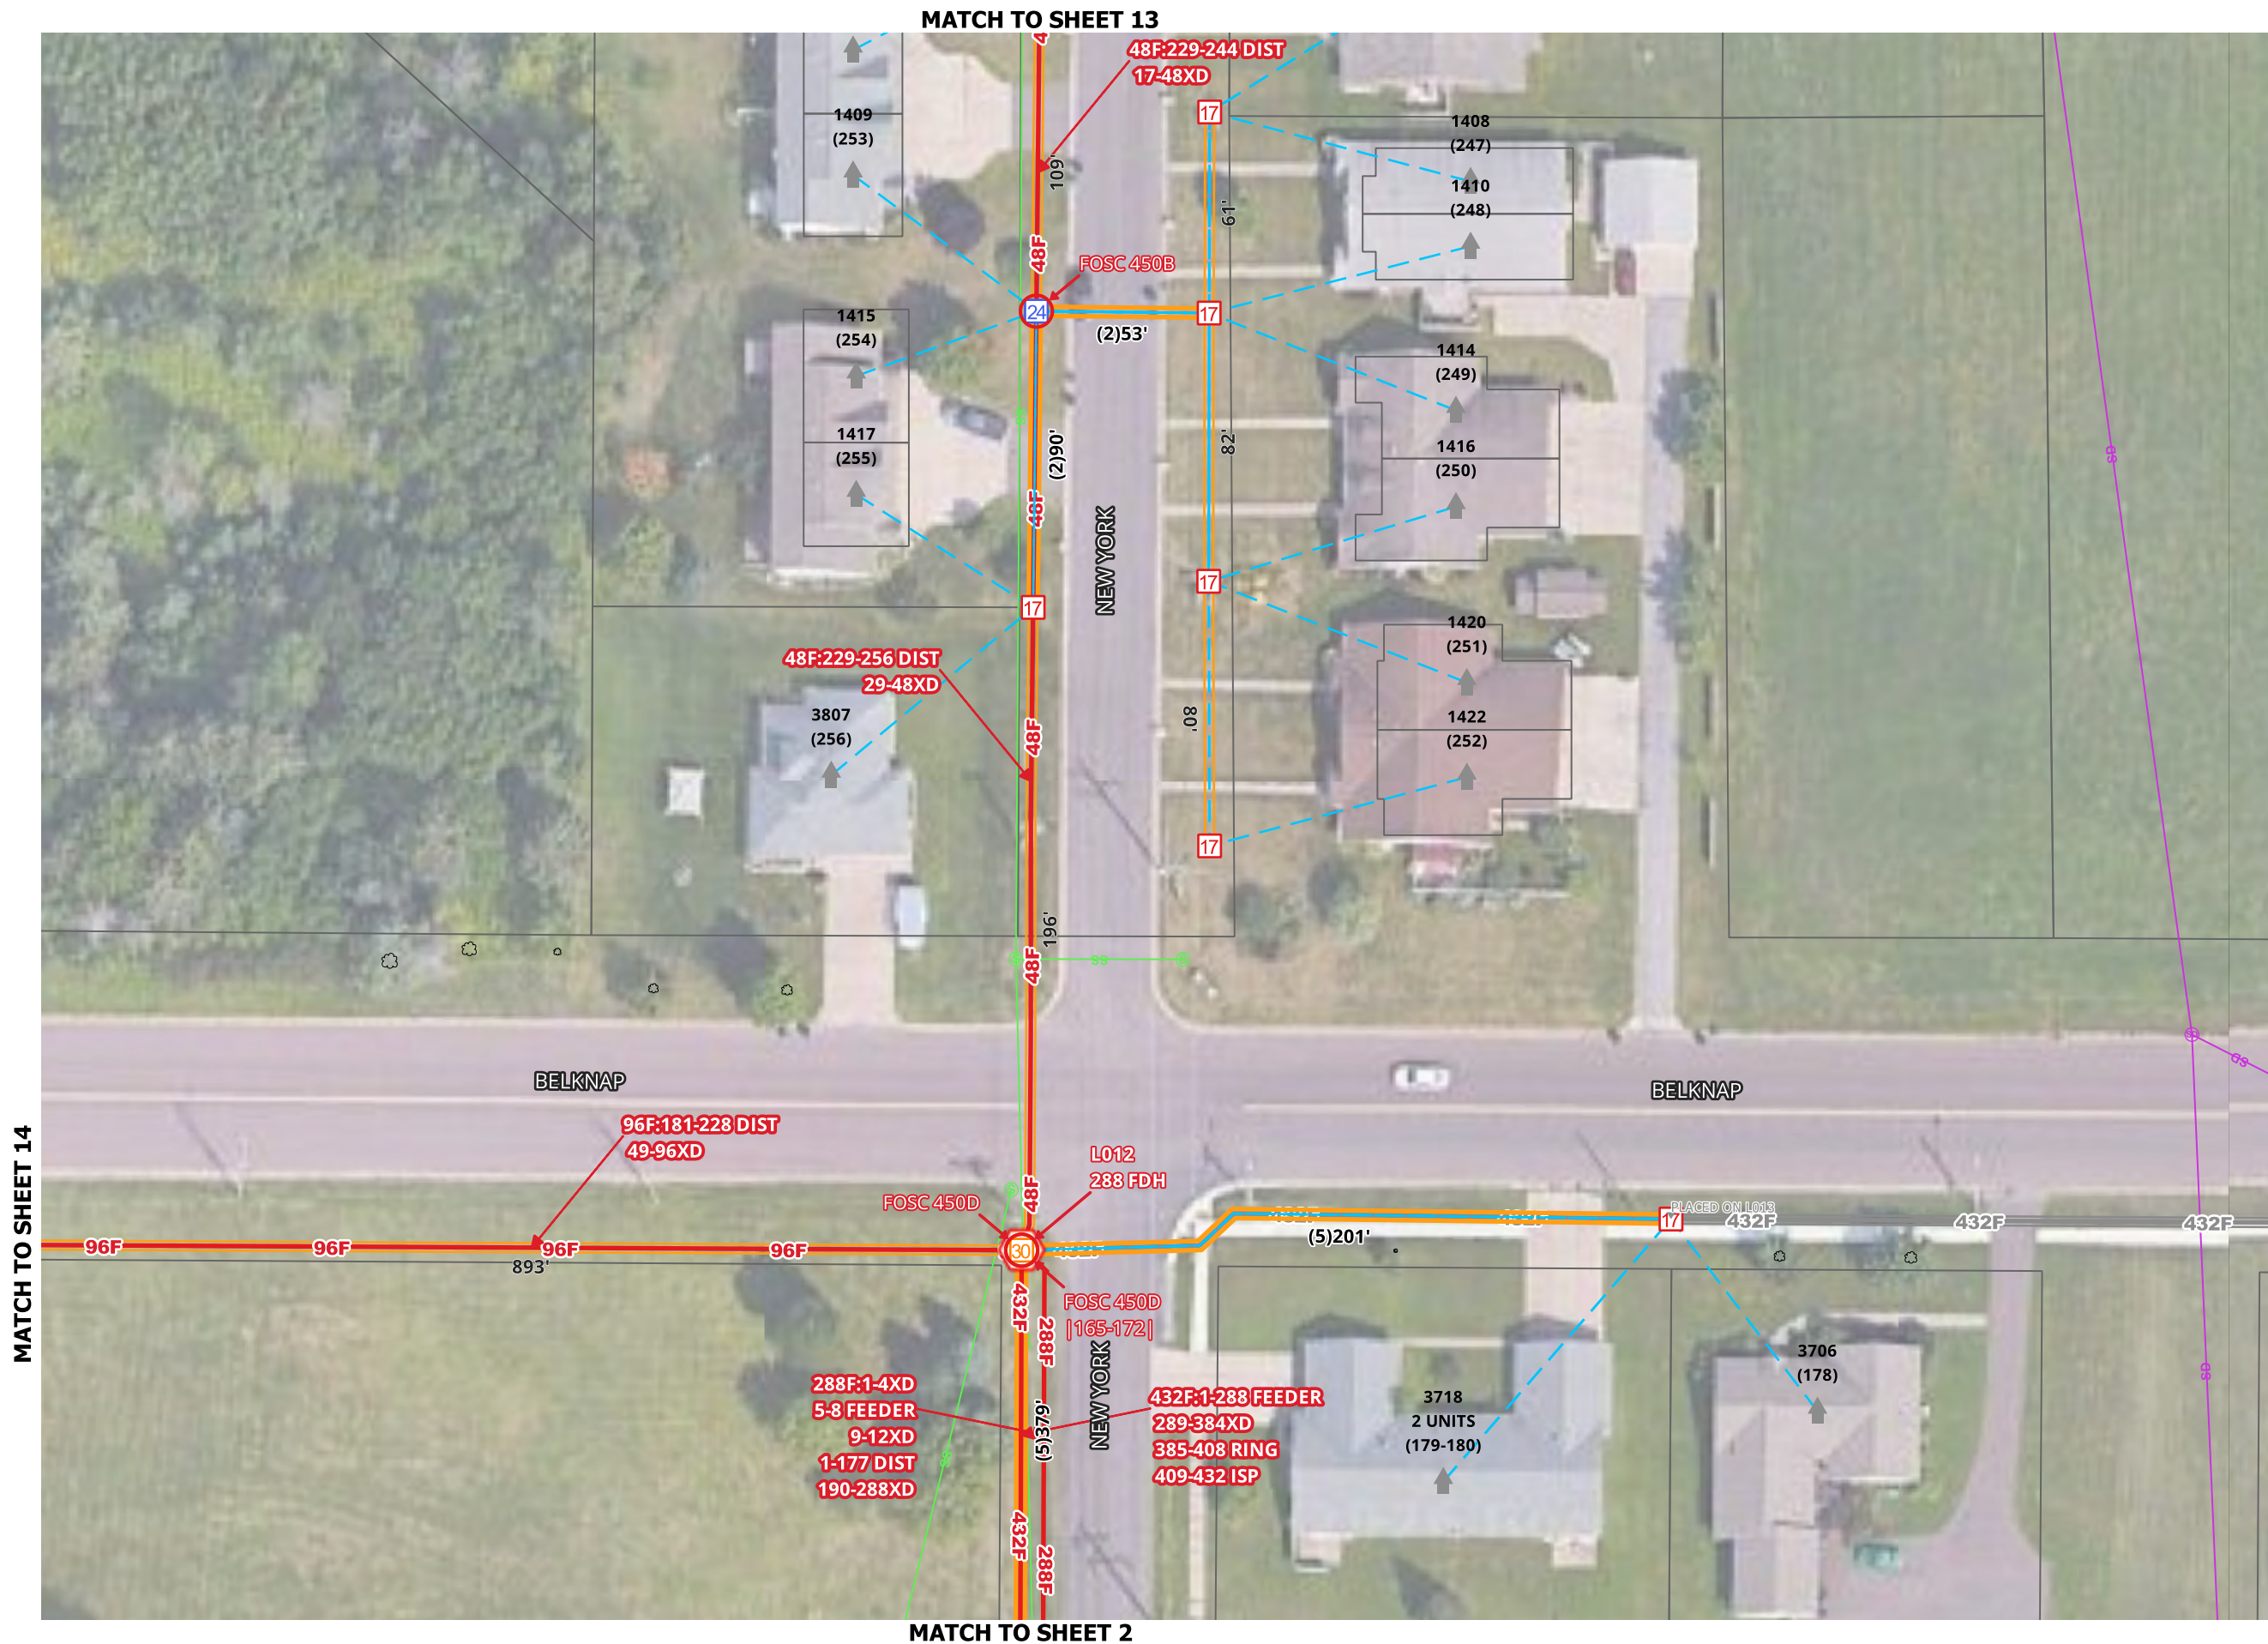



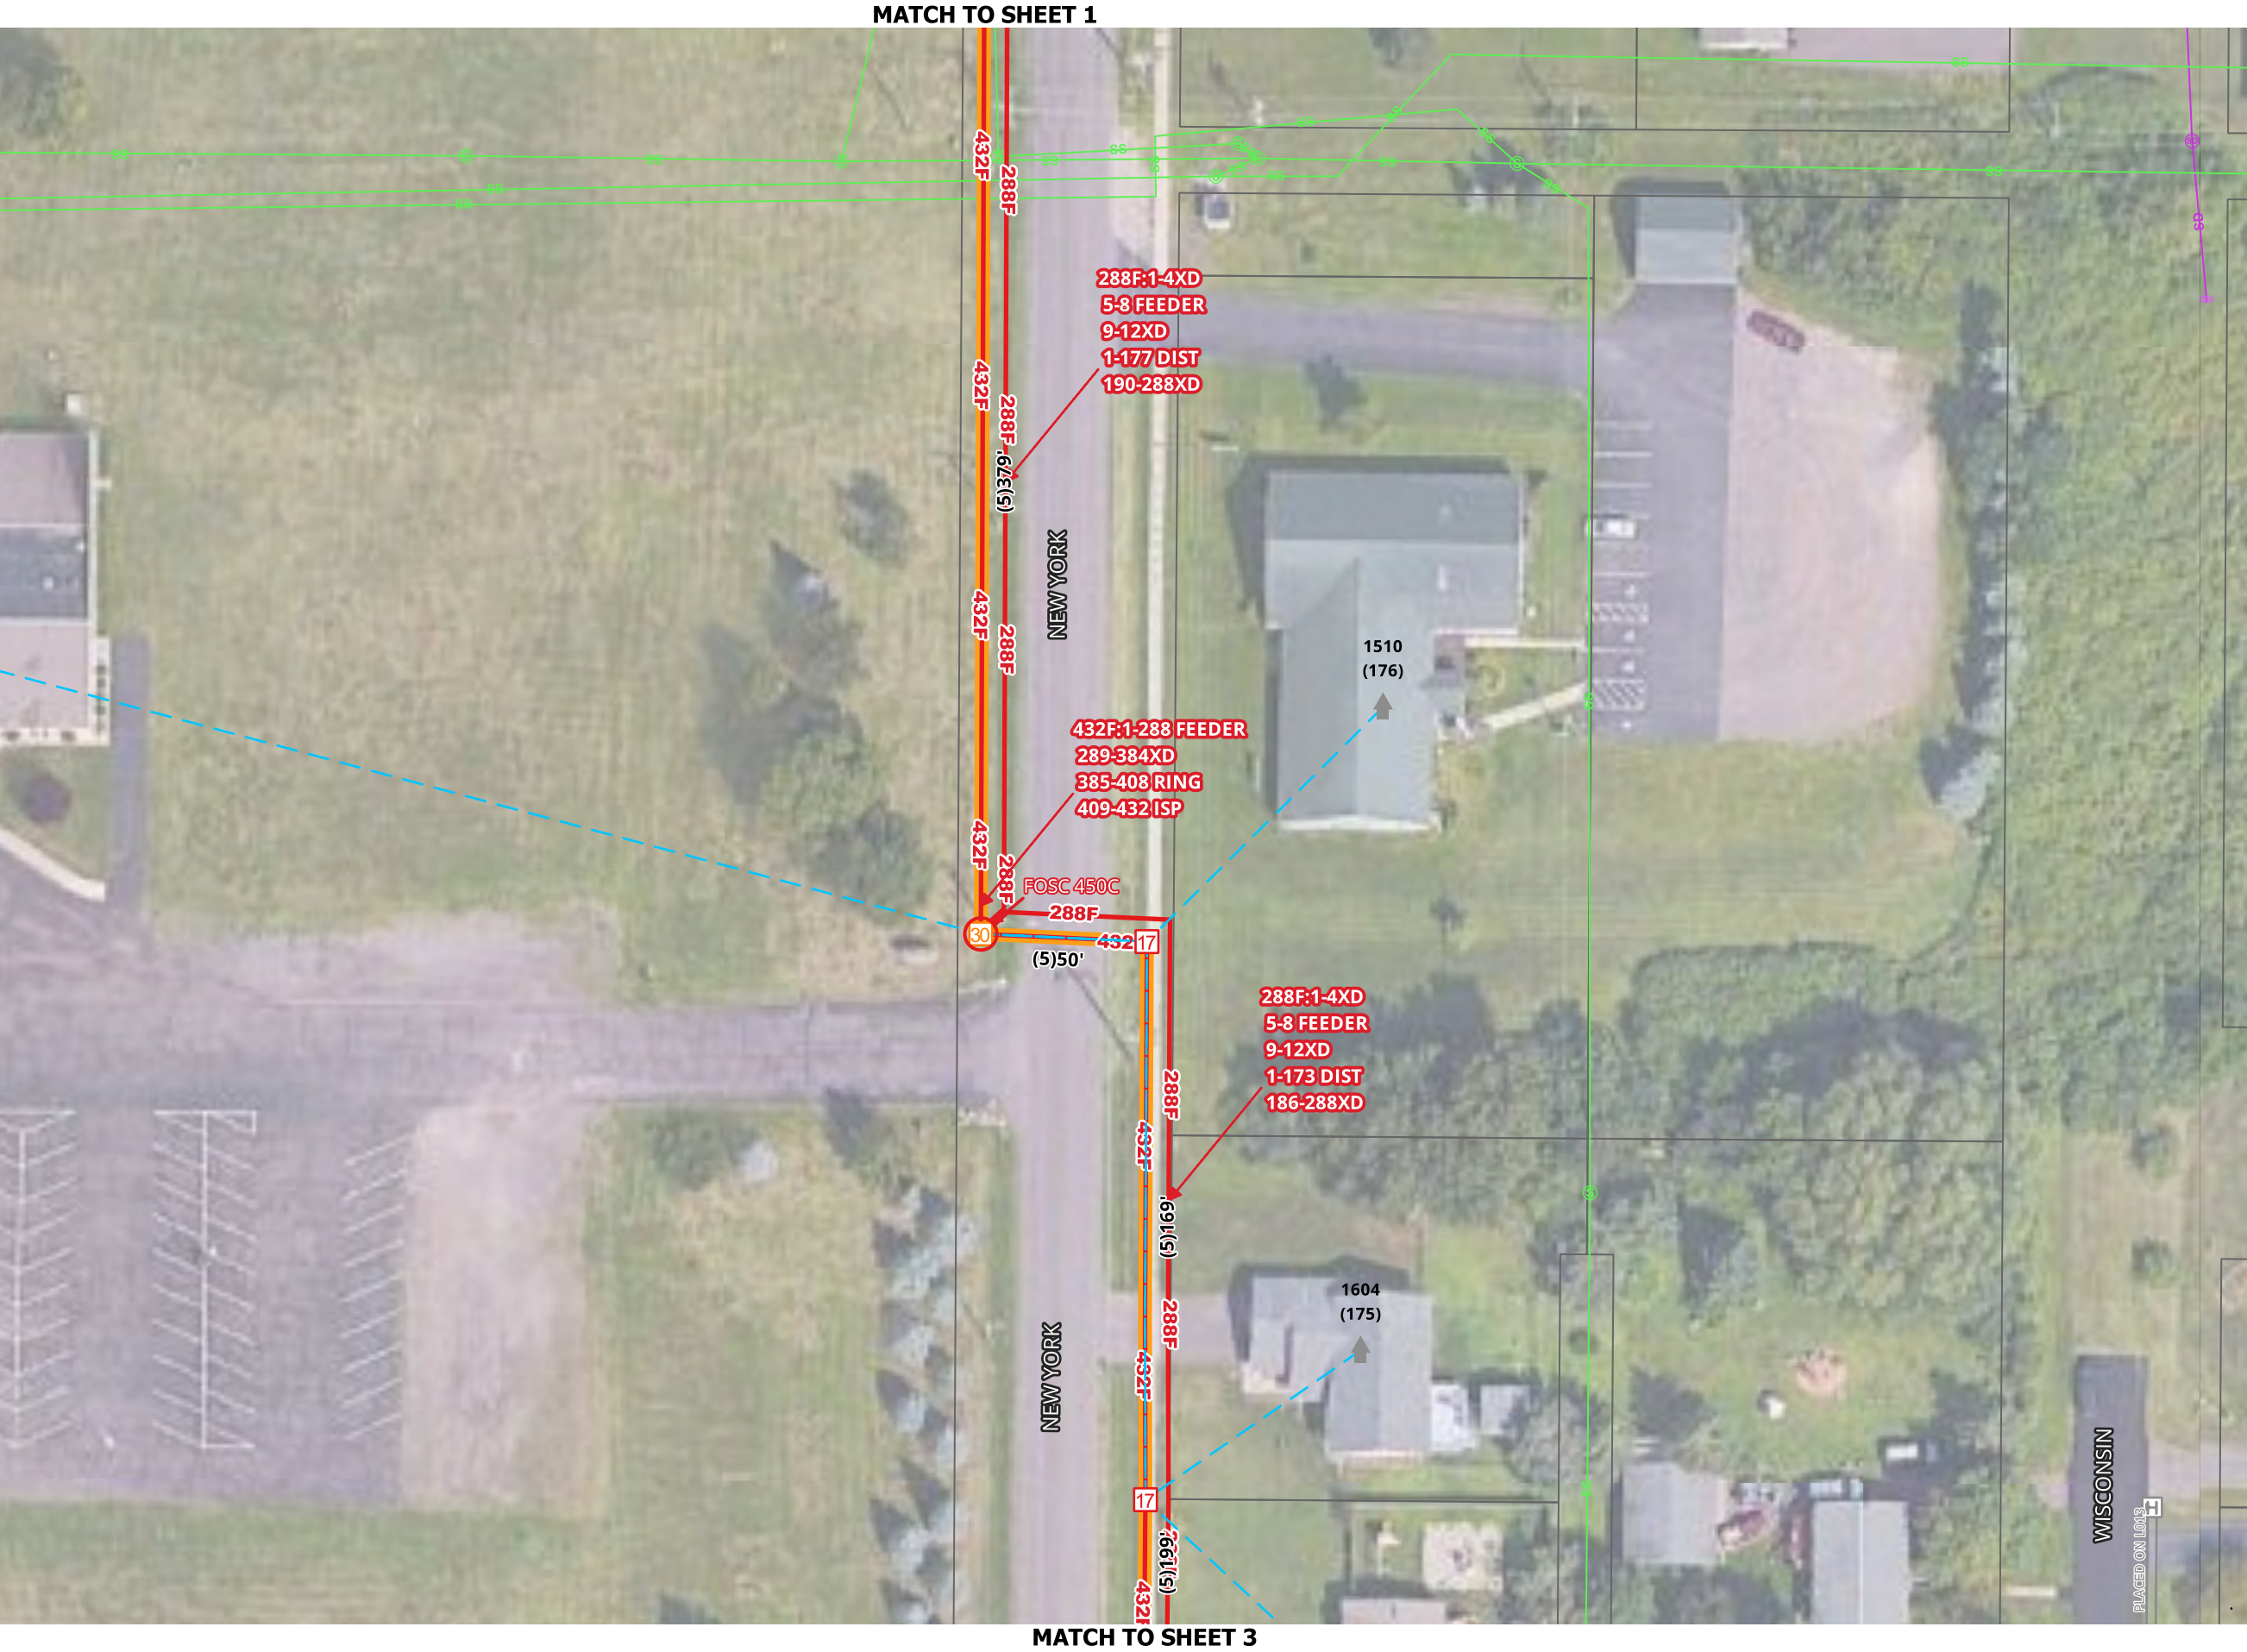



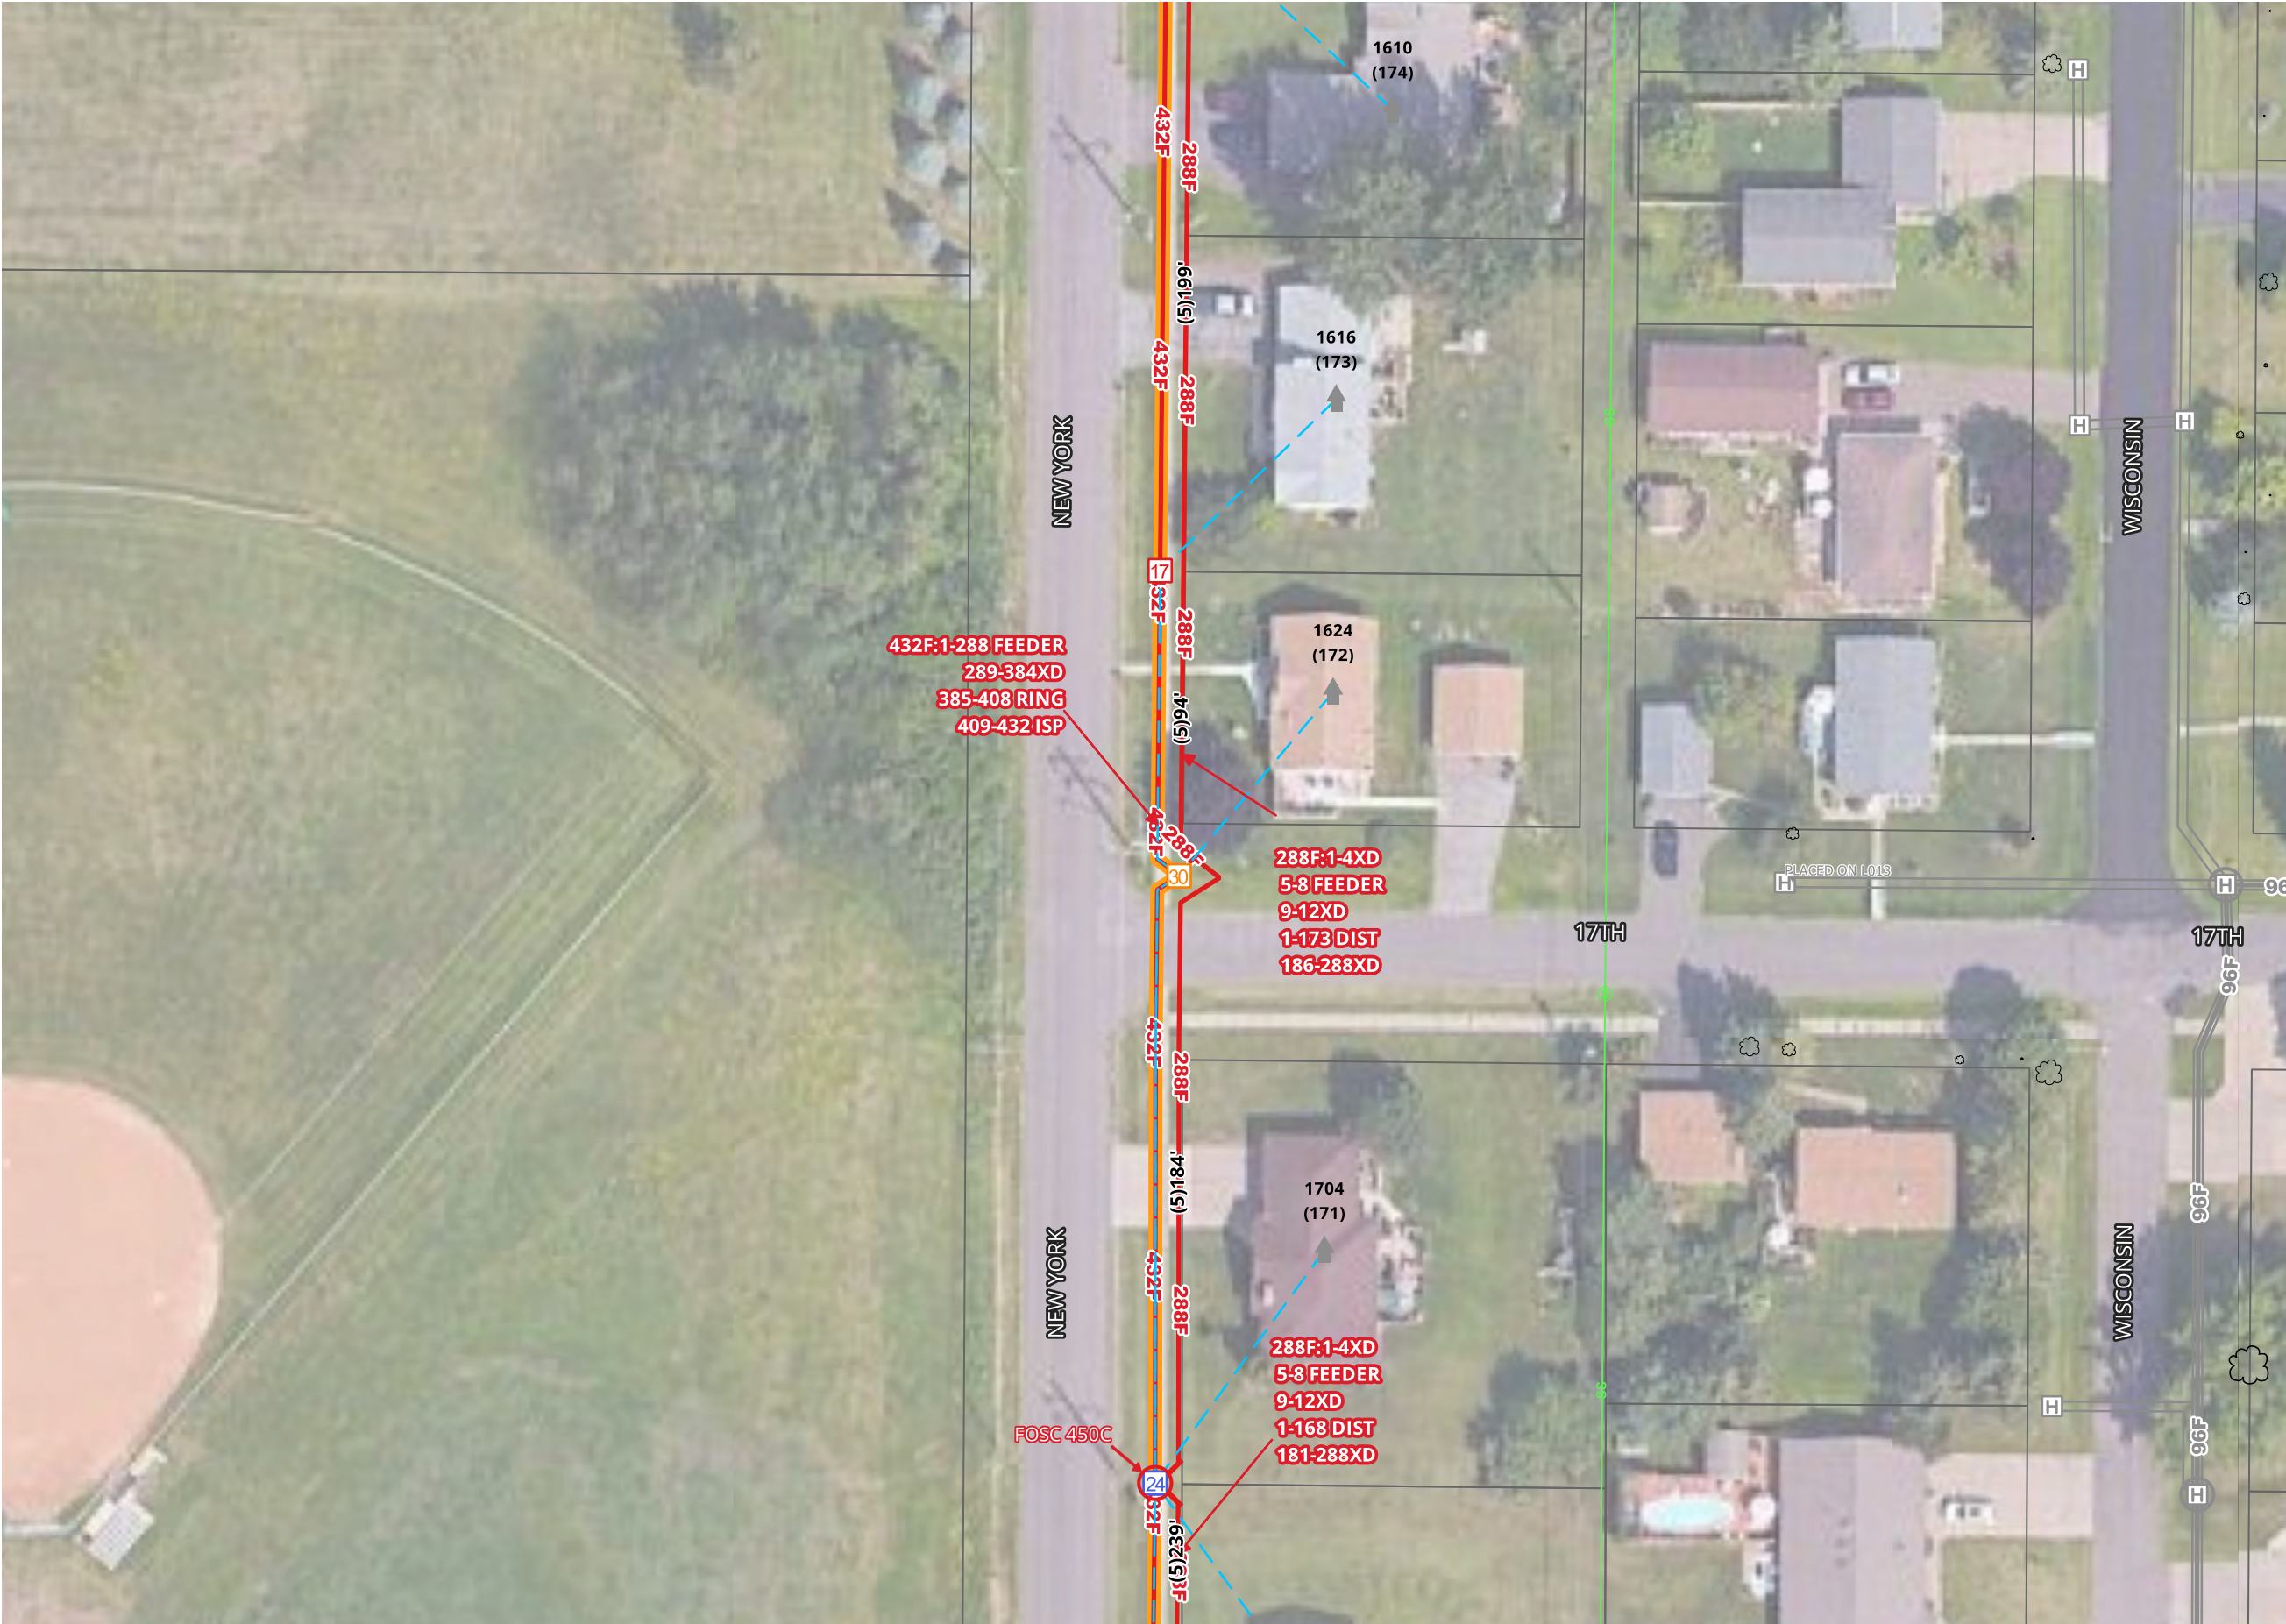

SHEET 3 OF 34

DATE 08/11/2026

MAP REF.

COUNTY:  
DOUGLAS

TOWNSHIP:

TOWN:

RANGE:

SECTION:

MUNICIPALITY:  
SUPERIOR

AS BUILT:

DATE:

WBS:


FILENAME: SUPERIOR FTTH

| REV No | DATE | STATUS |
|--------|------|--------|
|        |      |        |
|        |      |        |
SCALE 1:50

1. UTILITY AND ROW LINES ARE APPROXIMATE. CONTRACTOR SHALL DETERMINE EXACT LOCATIONS PRIOR TO CONSTRUCTION.  
2. ALL UNDERGROUND CABLE SHALL BE PLACED AT A MINIMUM DEPTH OF 36" BELOW THE SURFACE UNLESS OTHERWISE NOTED.



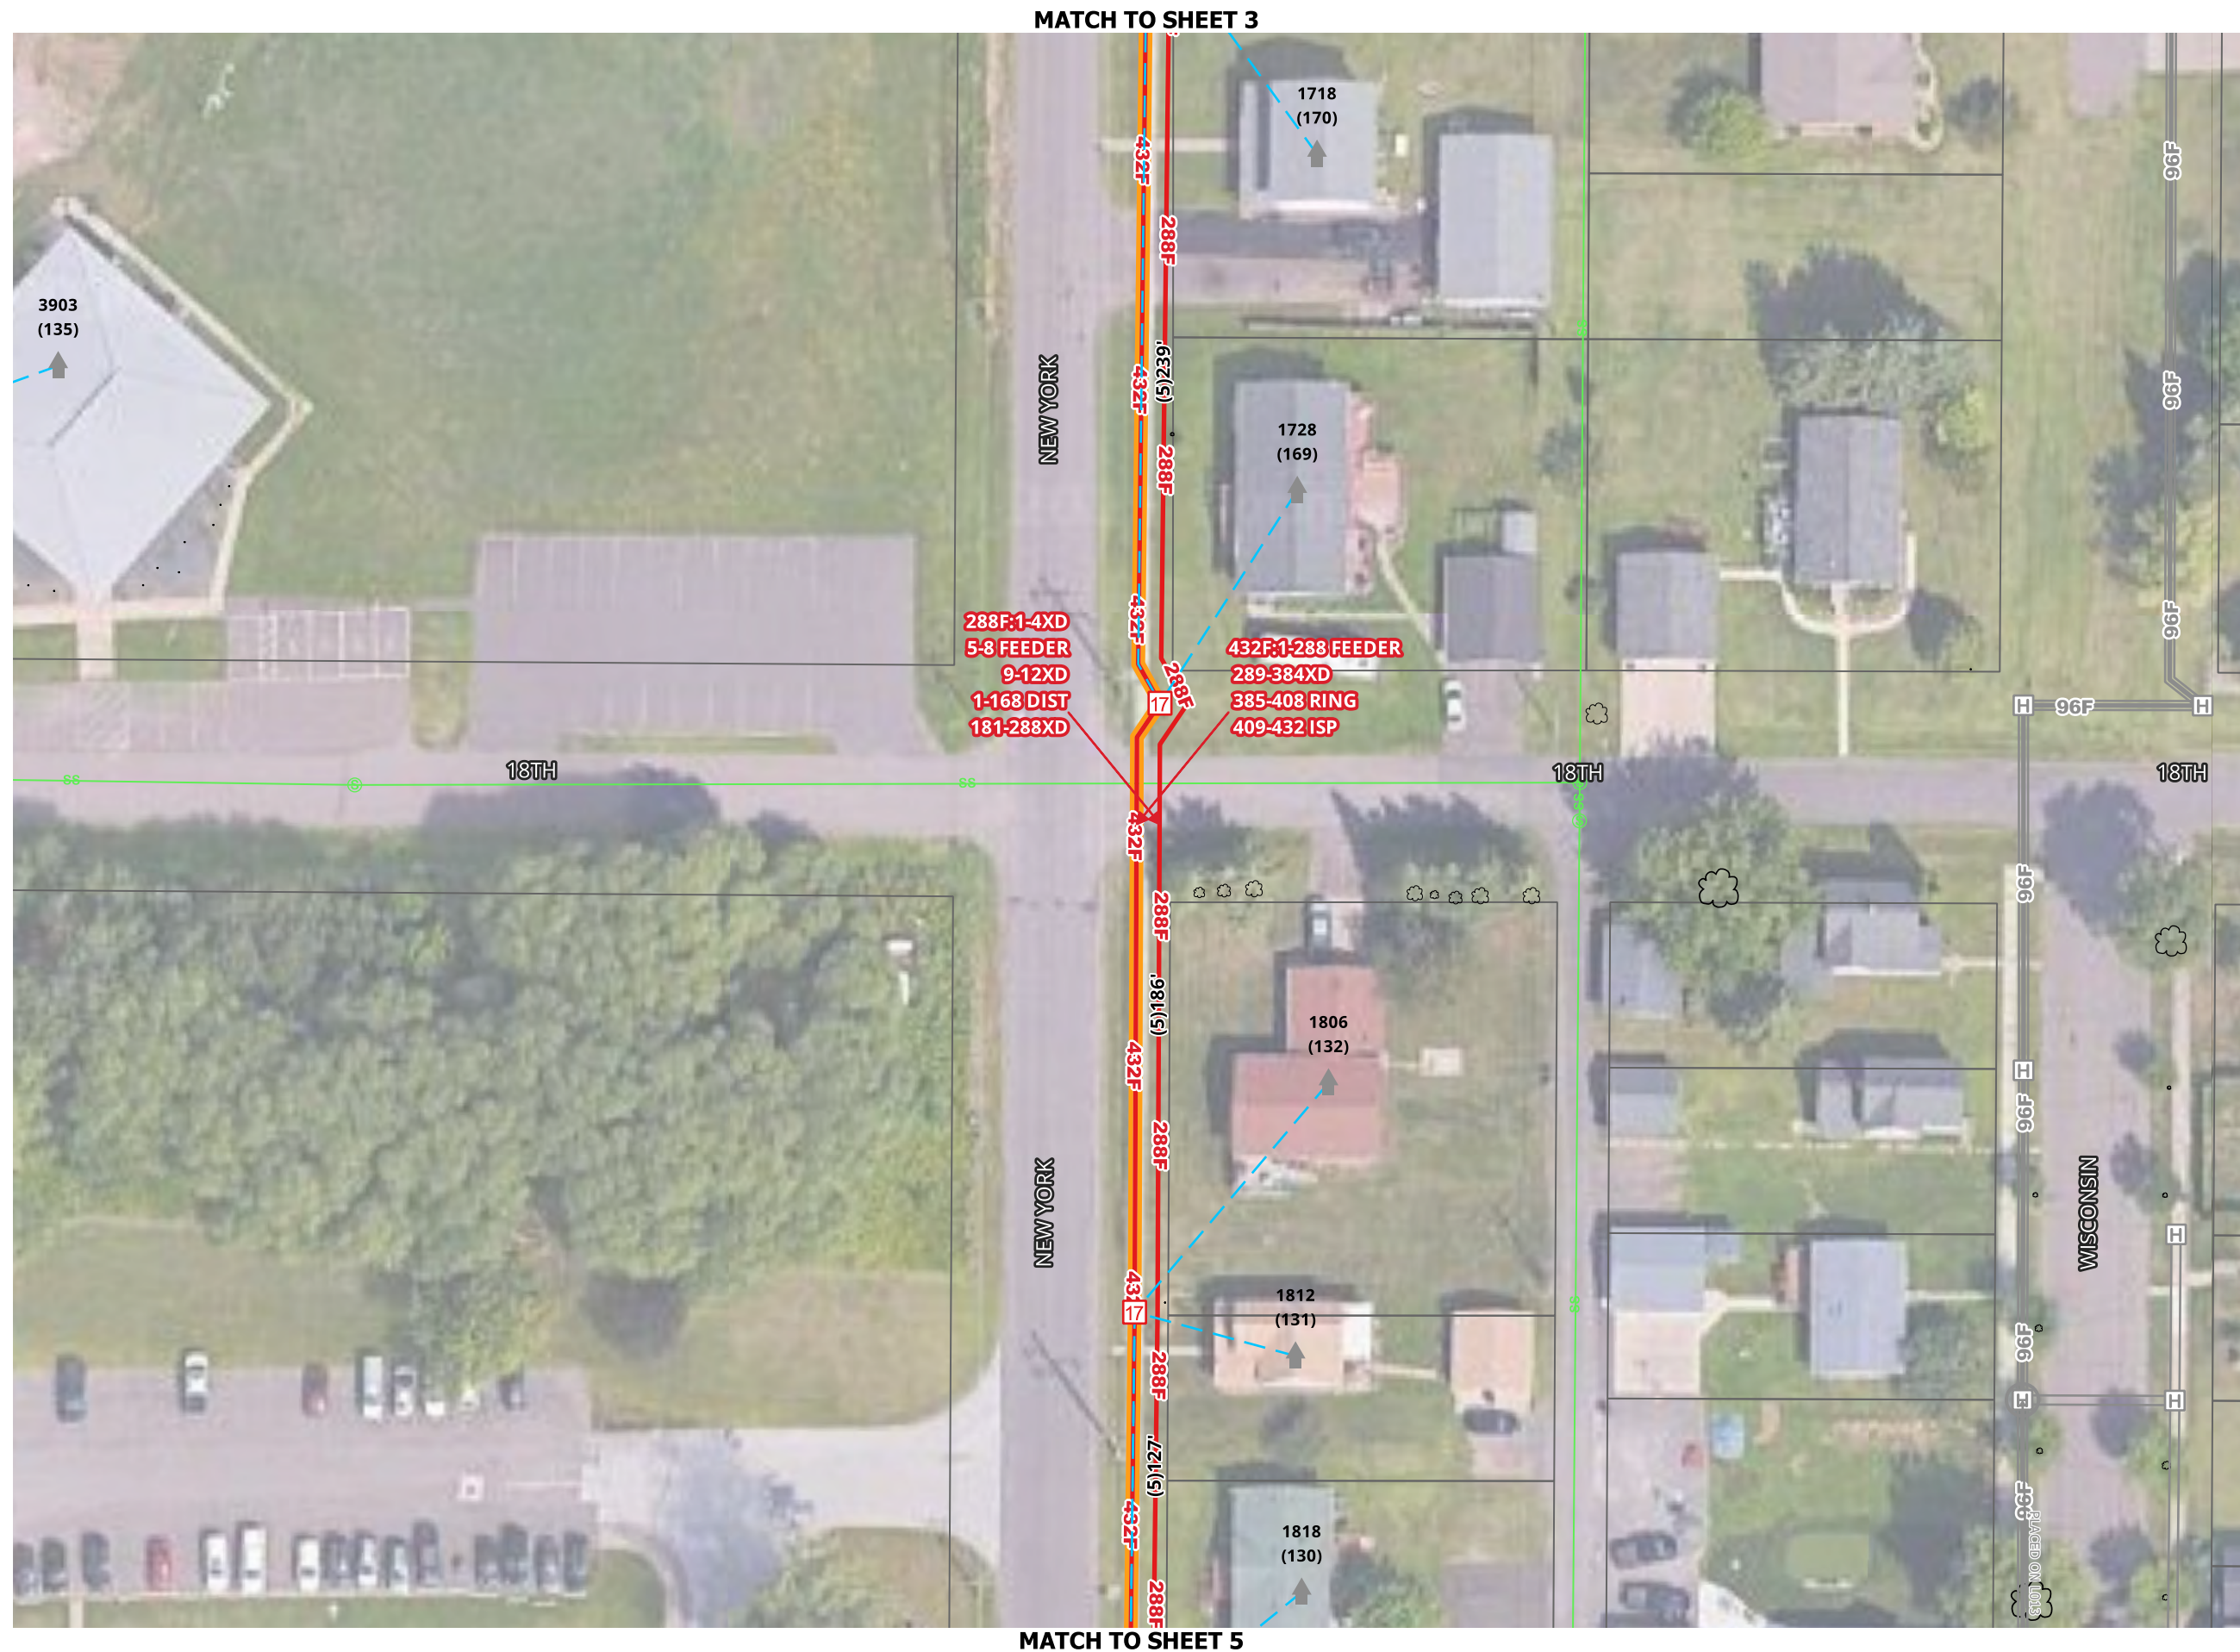




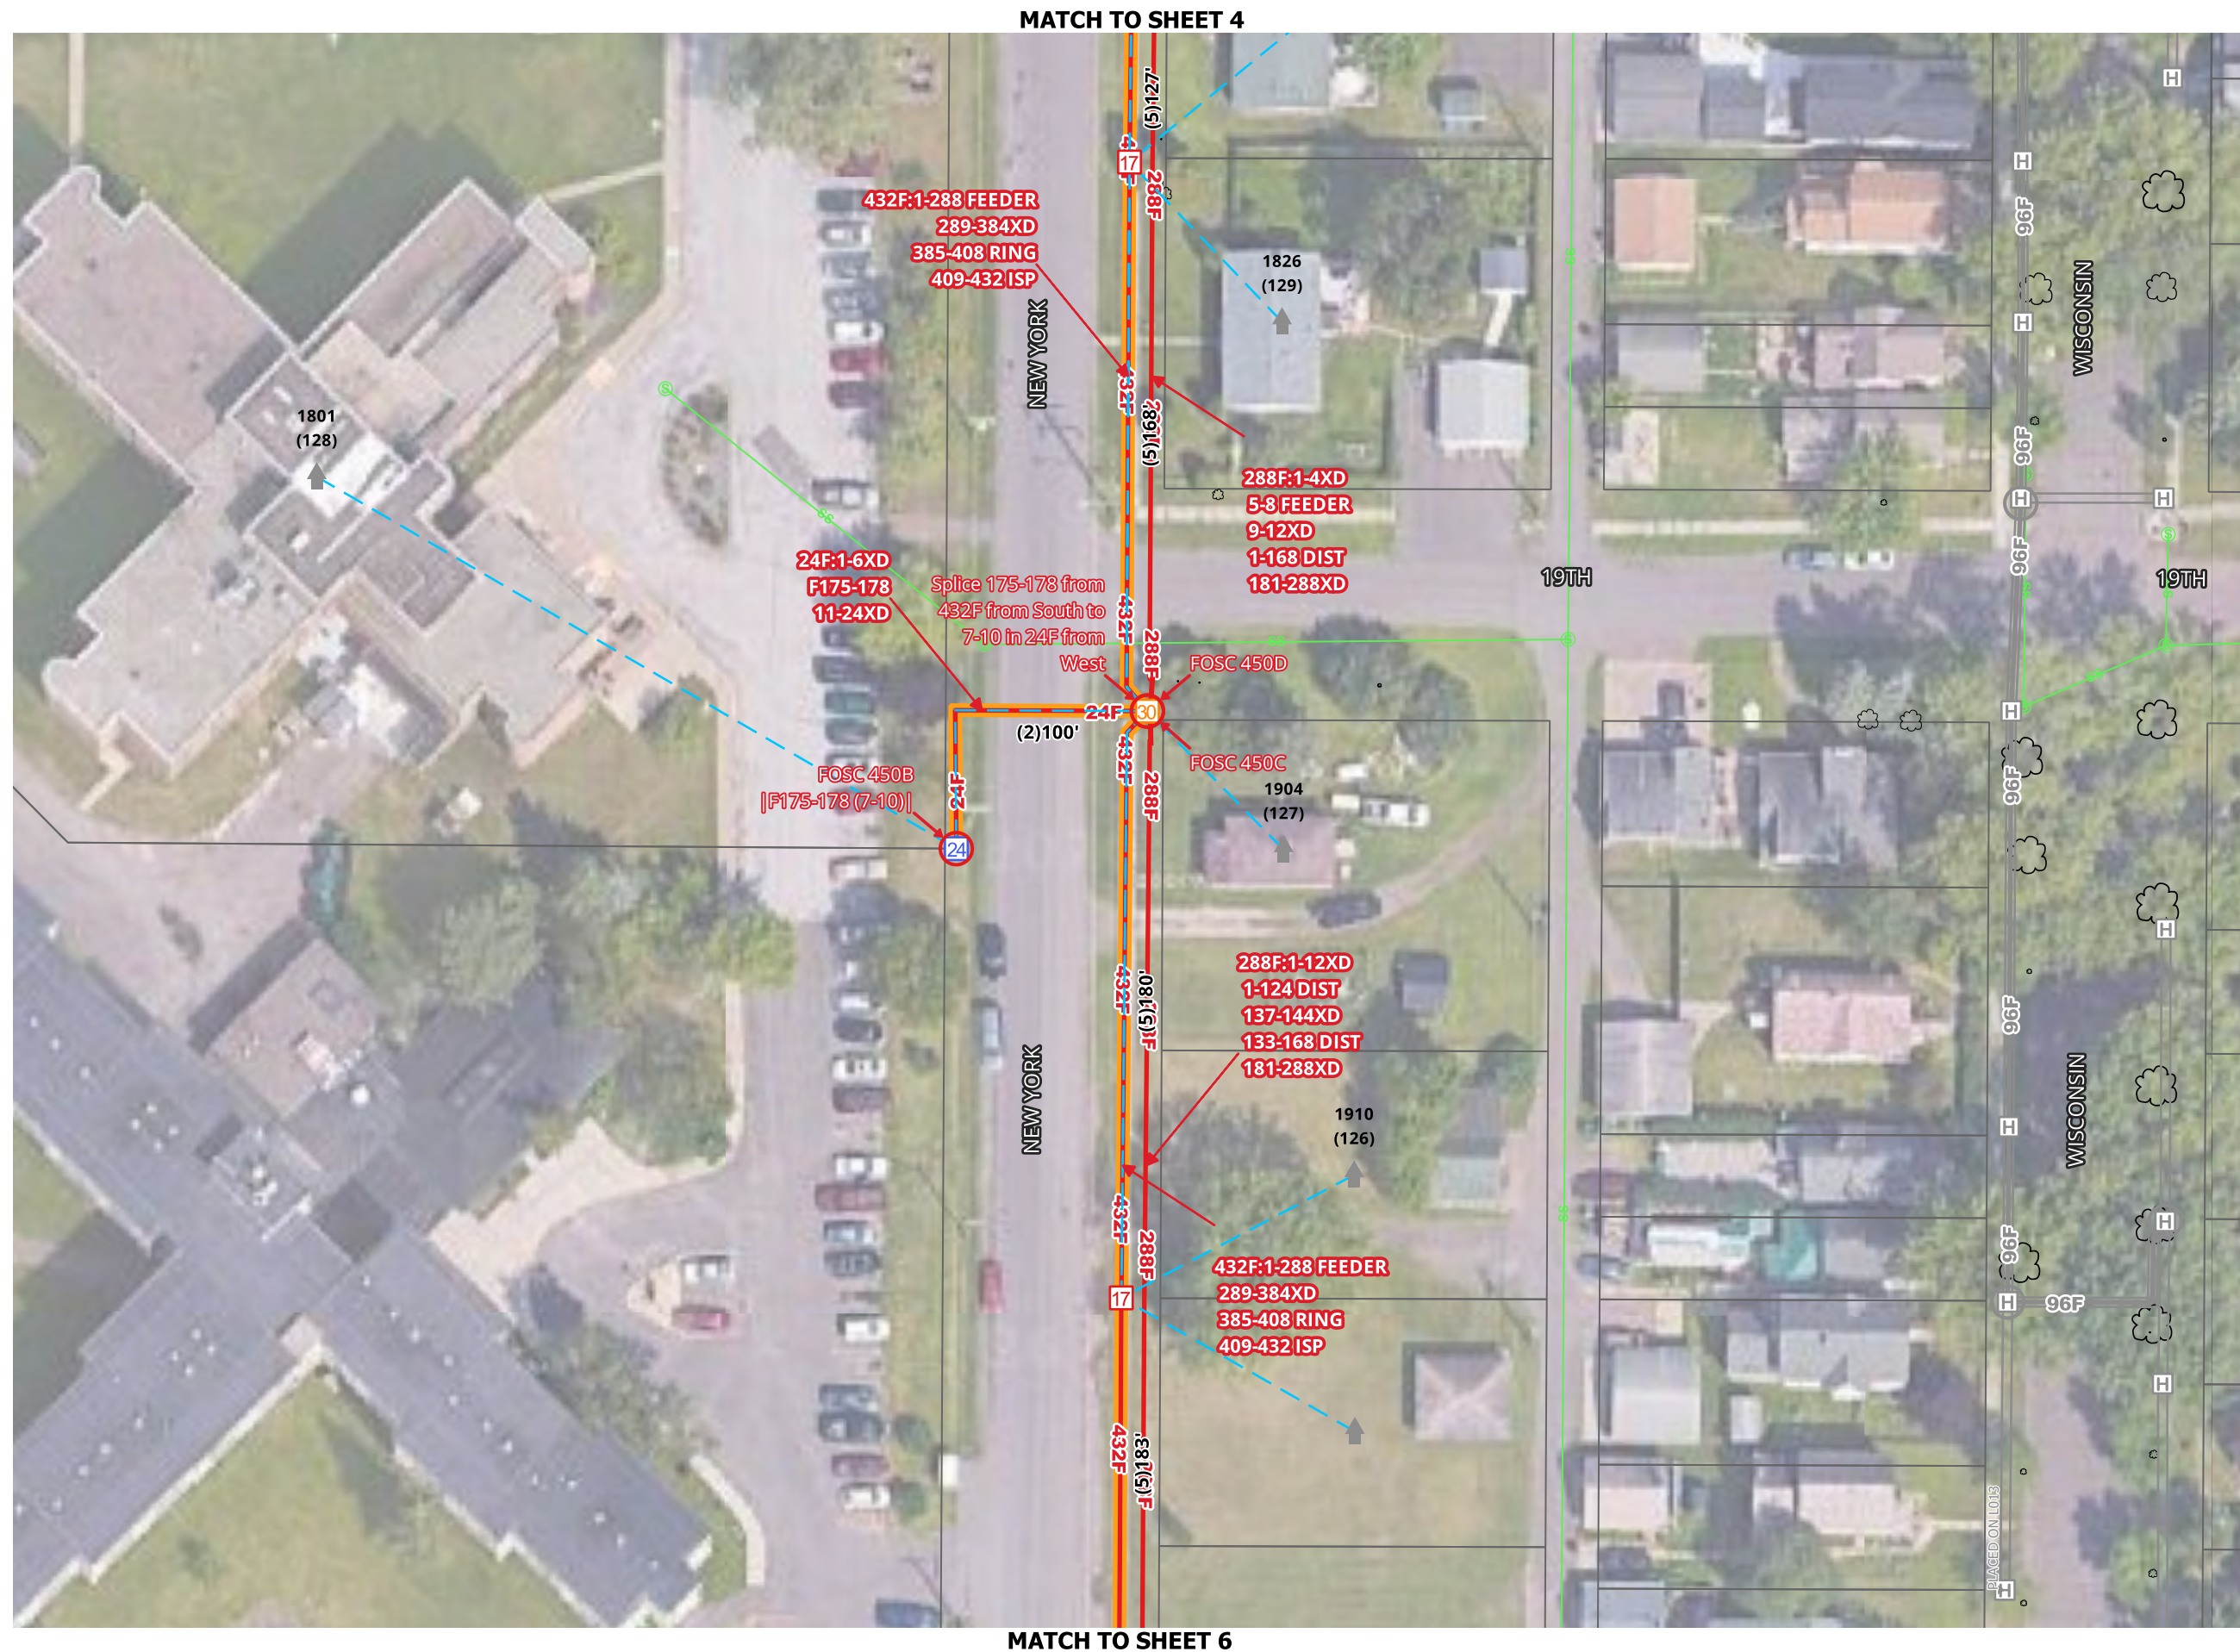




[illegible]

SCALE 1:50

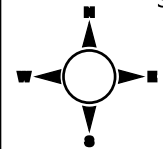


1. UTILITY AND ROW LINES ARE APPROXIMATE. CONTRACTOR SHALL DETERMINE EXACT LOCATIONS PRIOR TO CONSTRUCTION.
2. ALL UNDERGROUND CABLE SHALL BE PLACED AT A MINIMUM DEPTH OF 36" BELOW THE SURFACE UNLESS OTHERWISE NOTED.

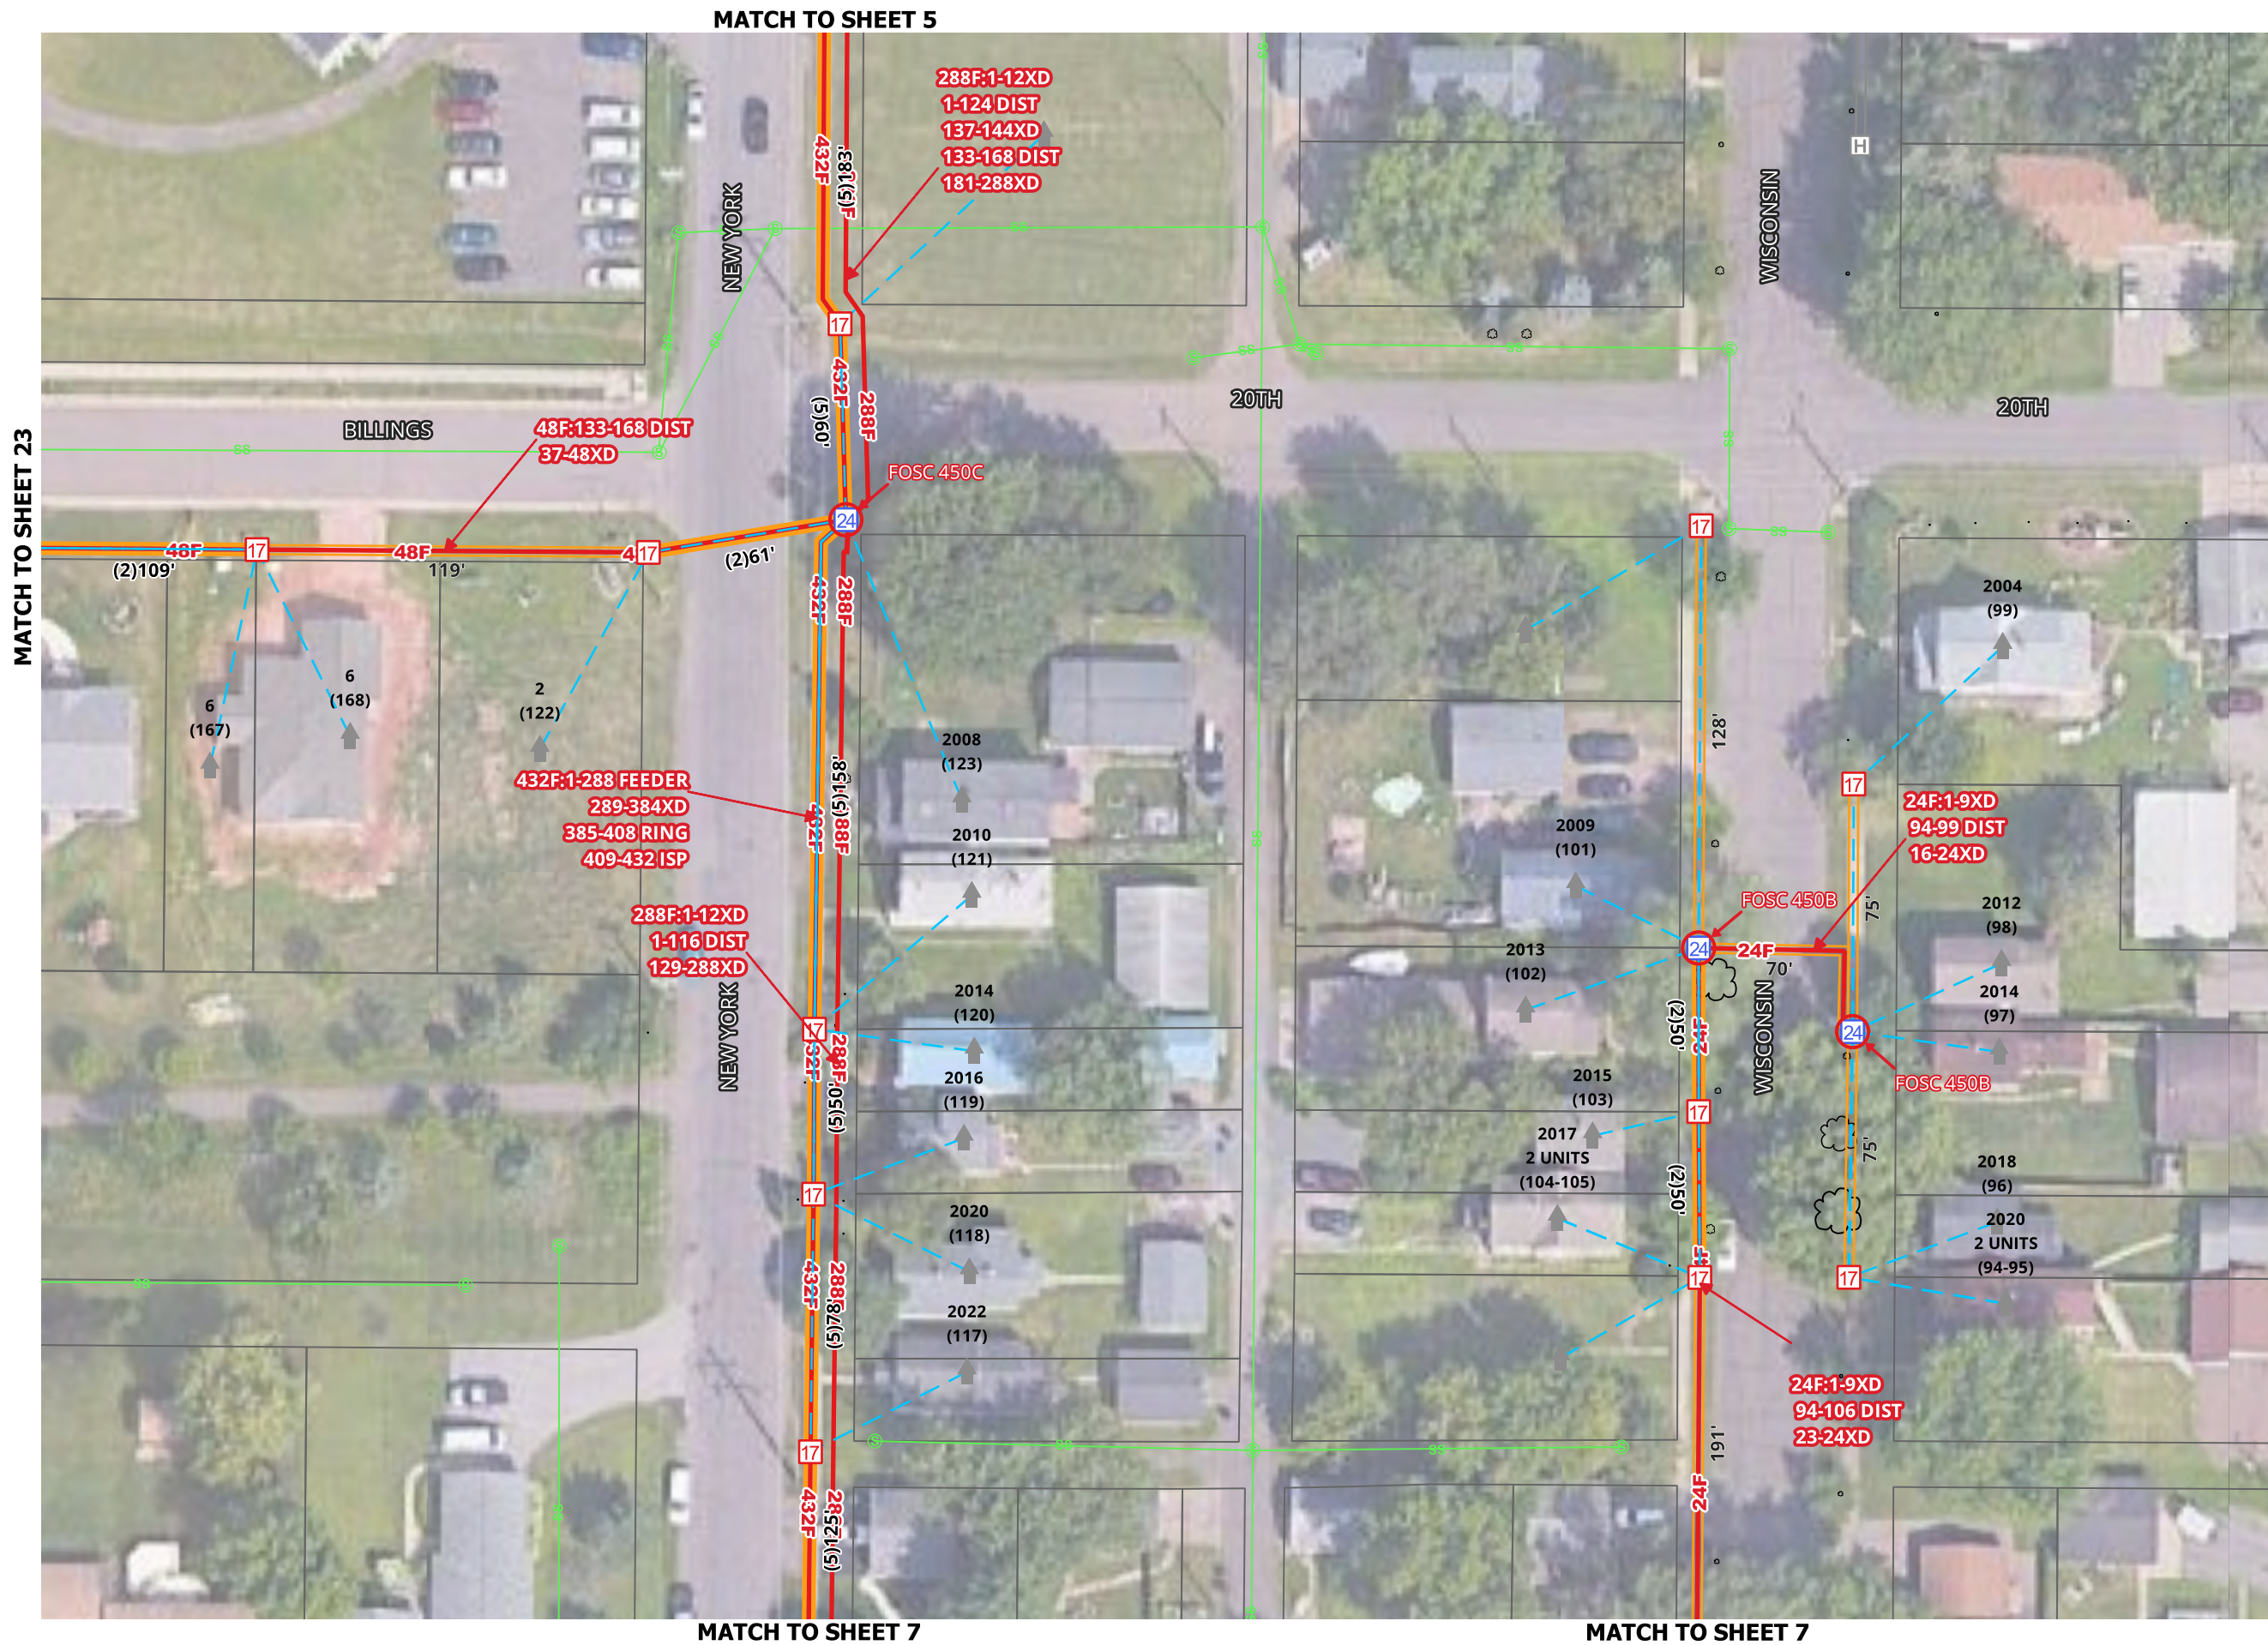




1. UTILITY AND ROW LINES ARE APPROXIMATE. CONTRACTOR SHALL DETERMINE EXACT LOCATIONS PRIOR TO CONSTRUCTION.

2. ALL UNDERGROUND CABLE SHALL BE PLACED AT A MINIMUM DEPTH OF 36" BELOW THE SURFACE UNLESS OTHERWISE NOTED.

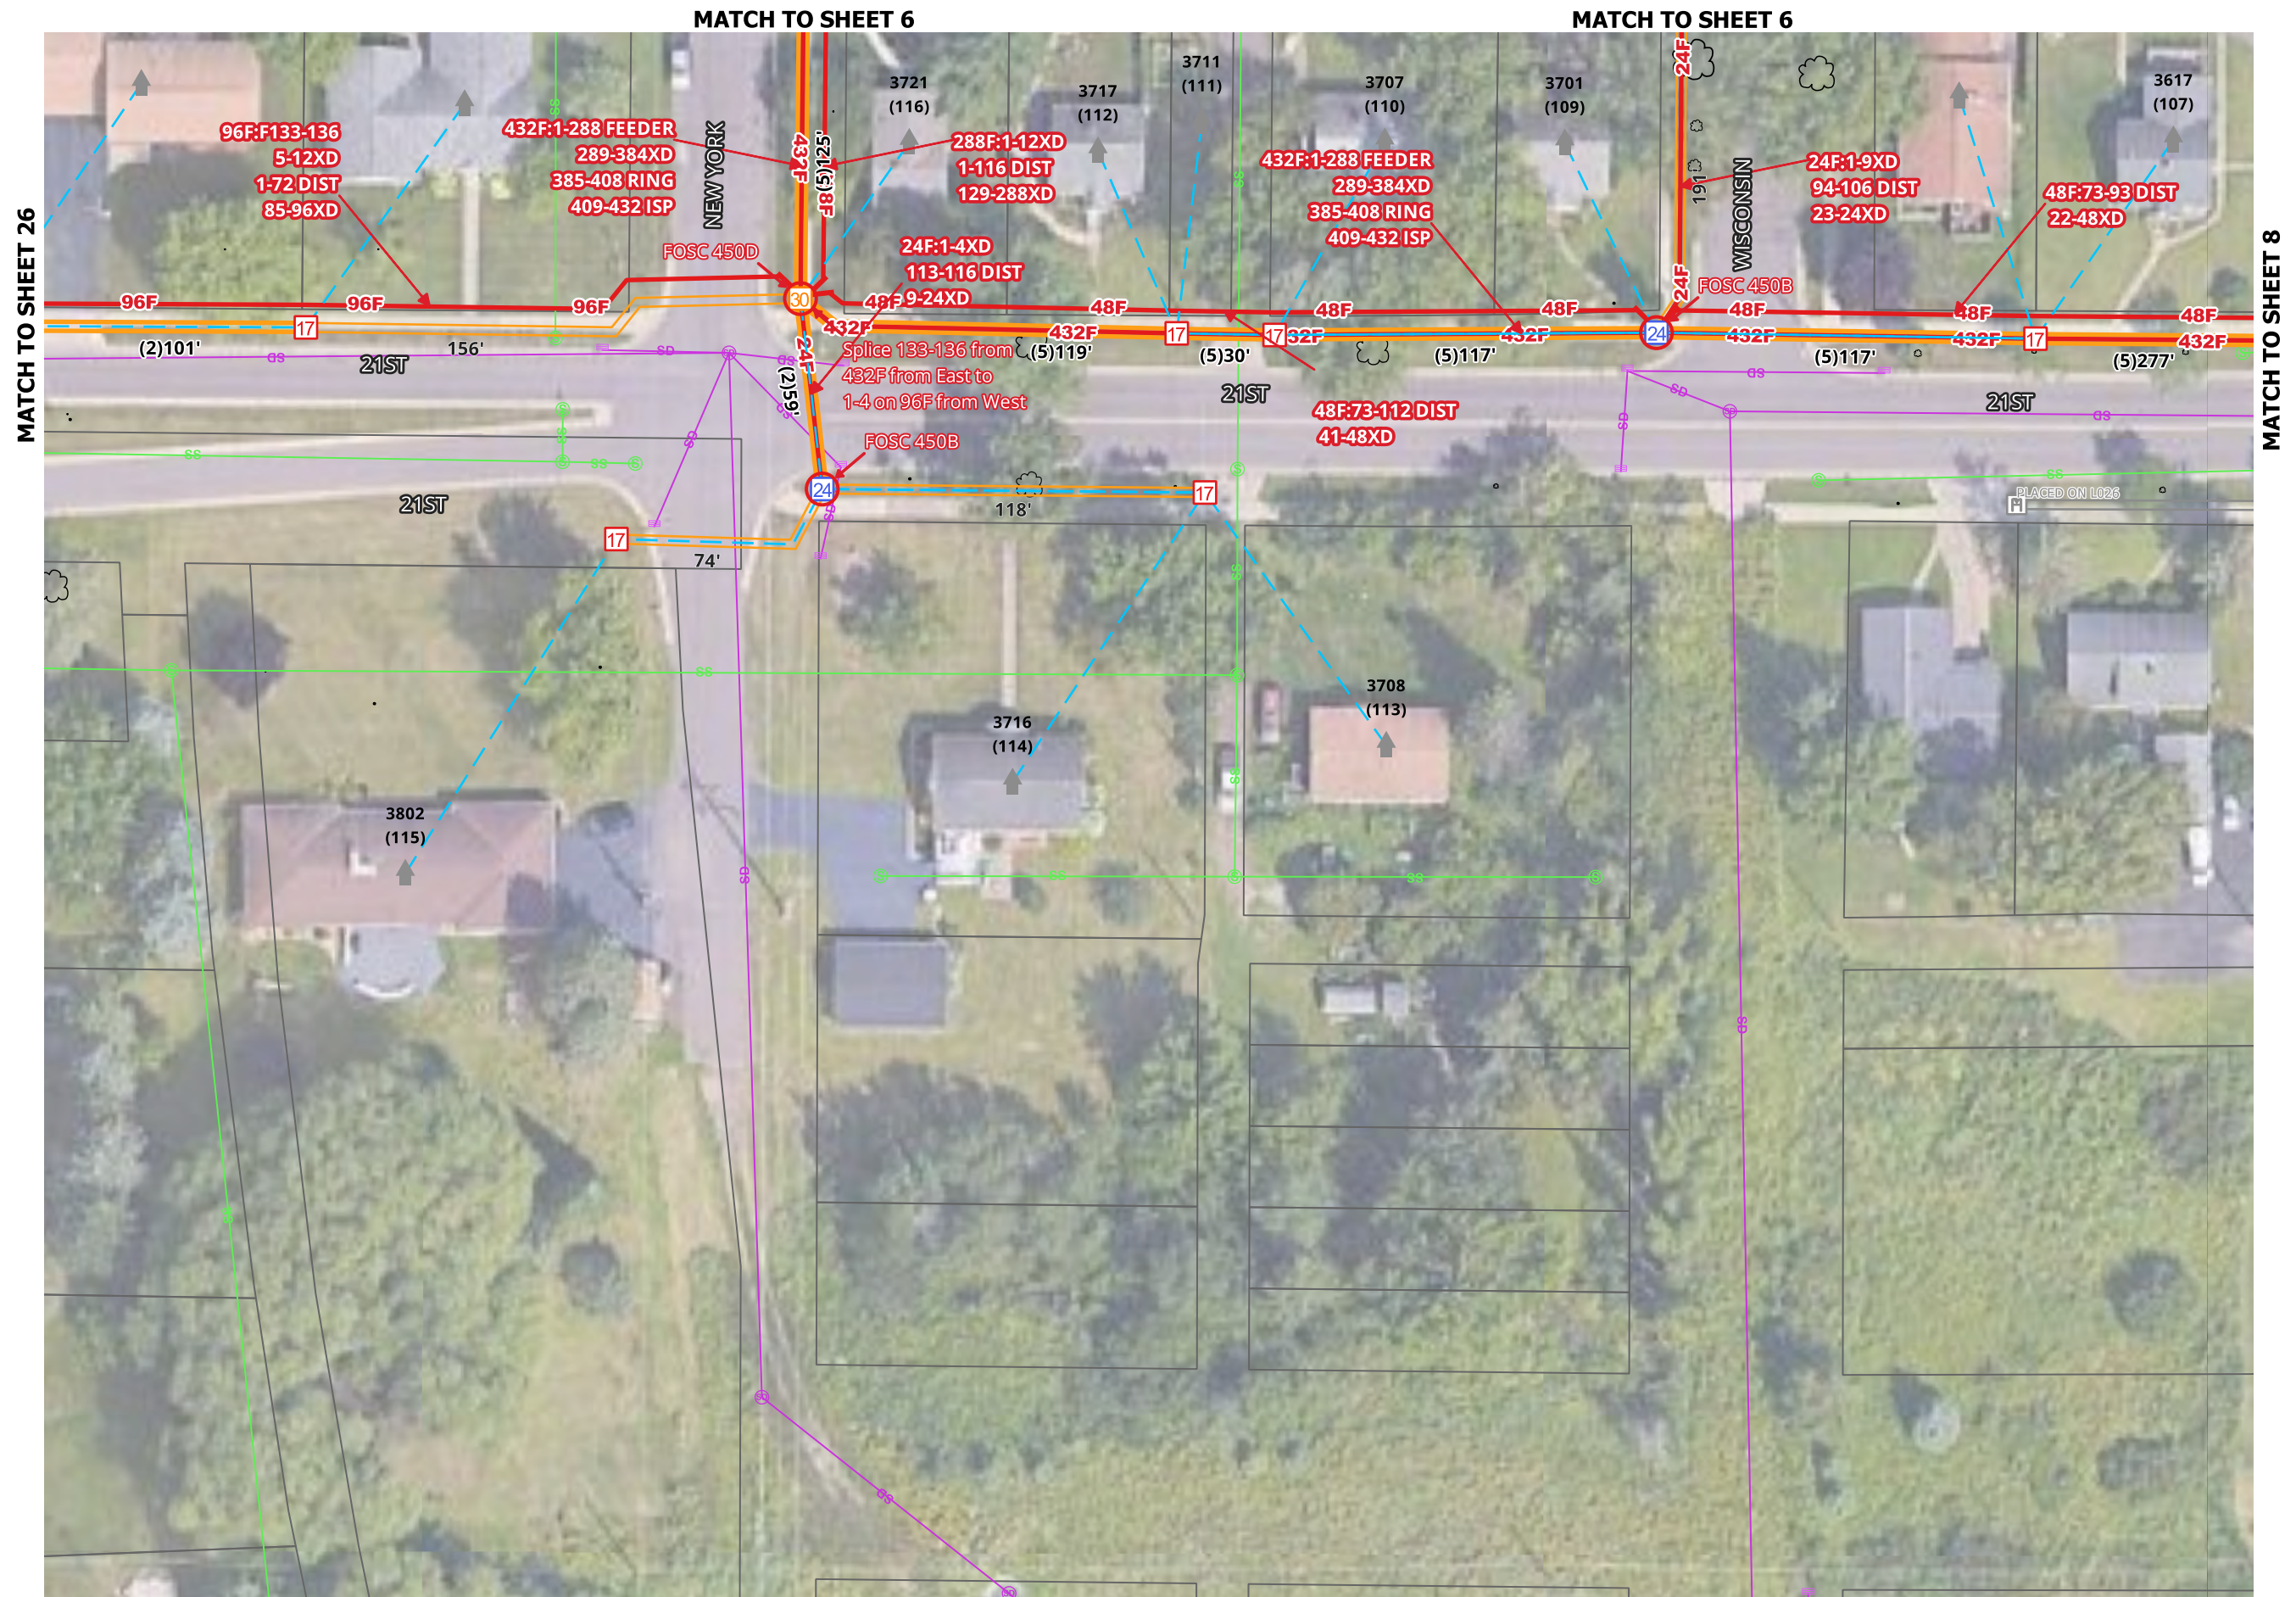




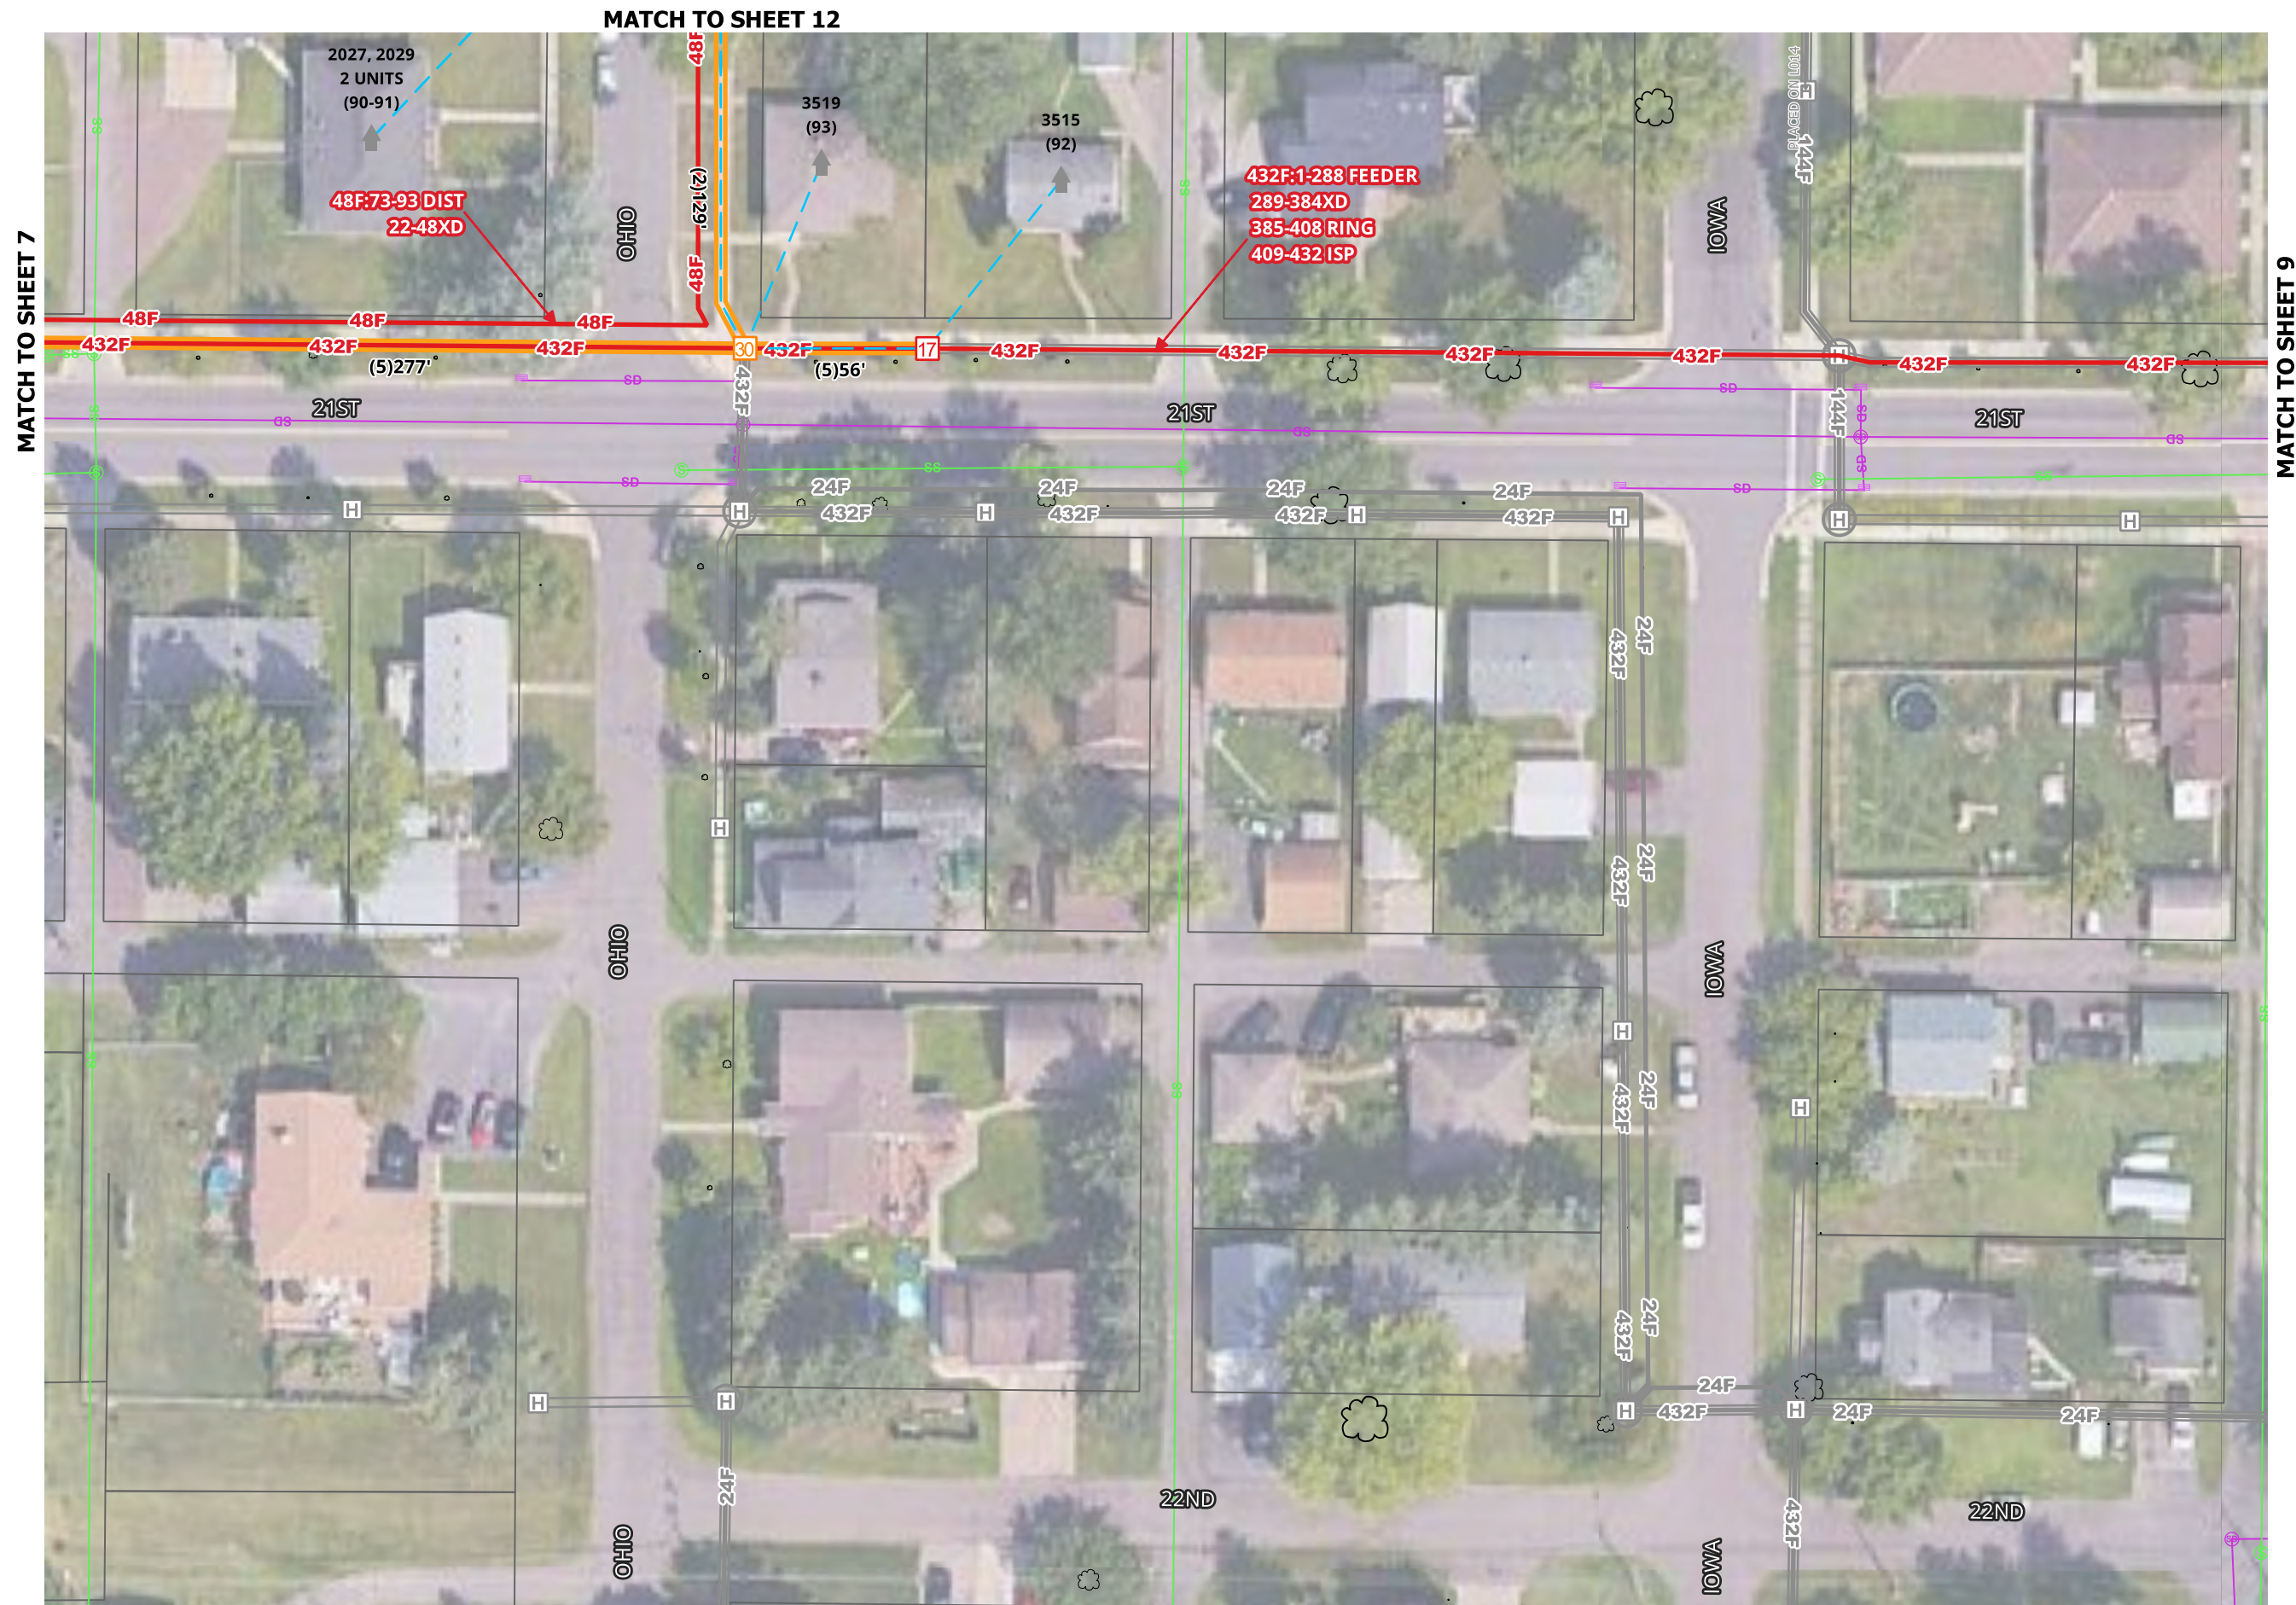




[illegible]


SCALE 1:50

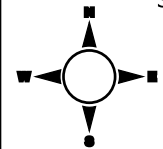

1. UTILITY AND ROW LINES ARE APPROXIMATE. CONTRACTOR SHALL DETERMINE EXACT LOCATIONS PRIOR TO CONSTRUCTION.
2. ALL UNDERGROUND CABLE SHALL BE PLACED AT A MINIMUM DEPTH OF 36" BELOW THE SURFACE UNLESS OTHERWISE NOTED.

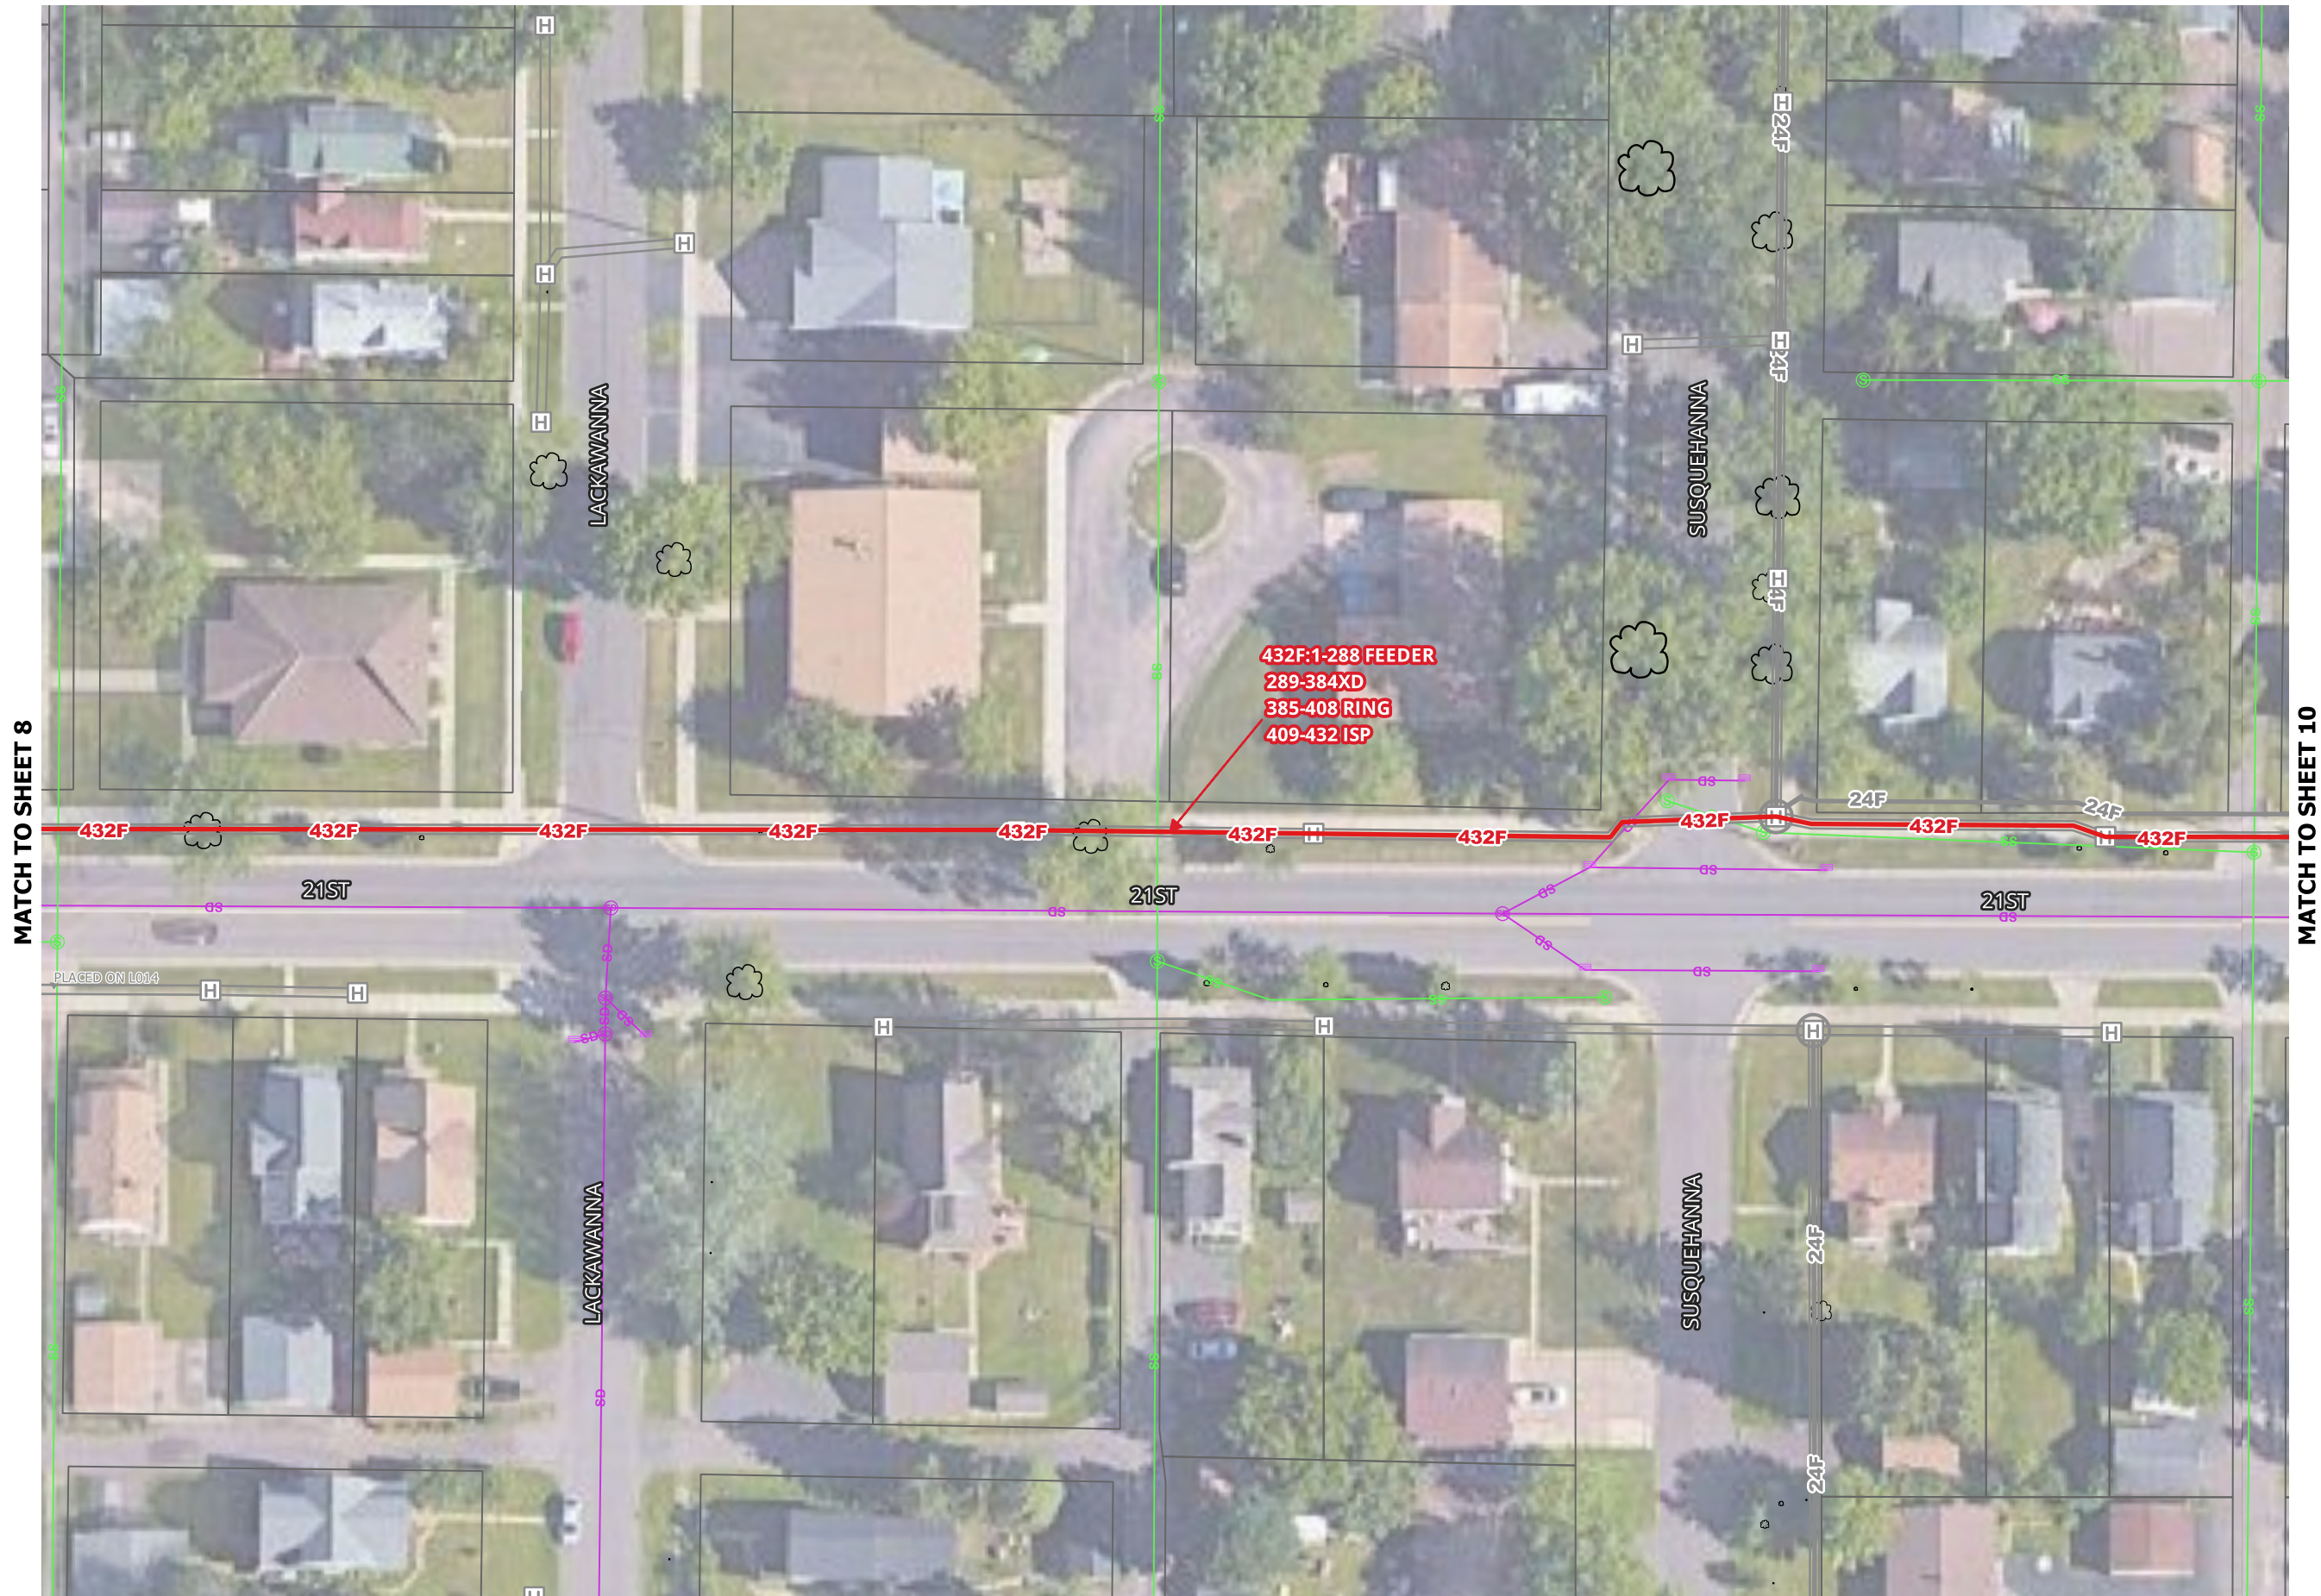




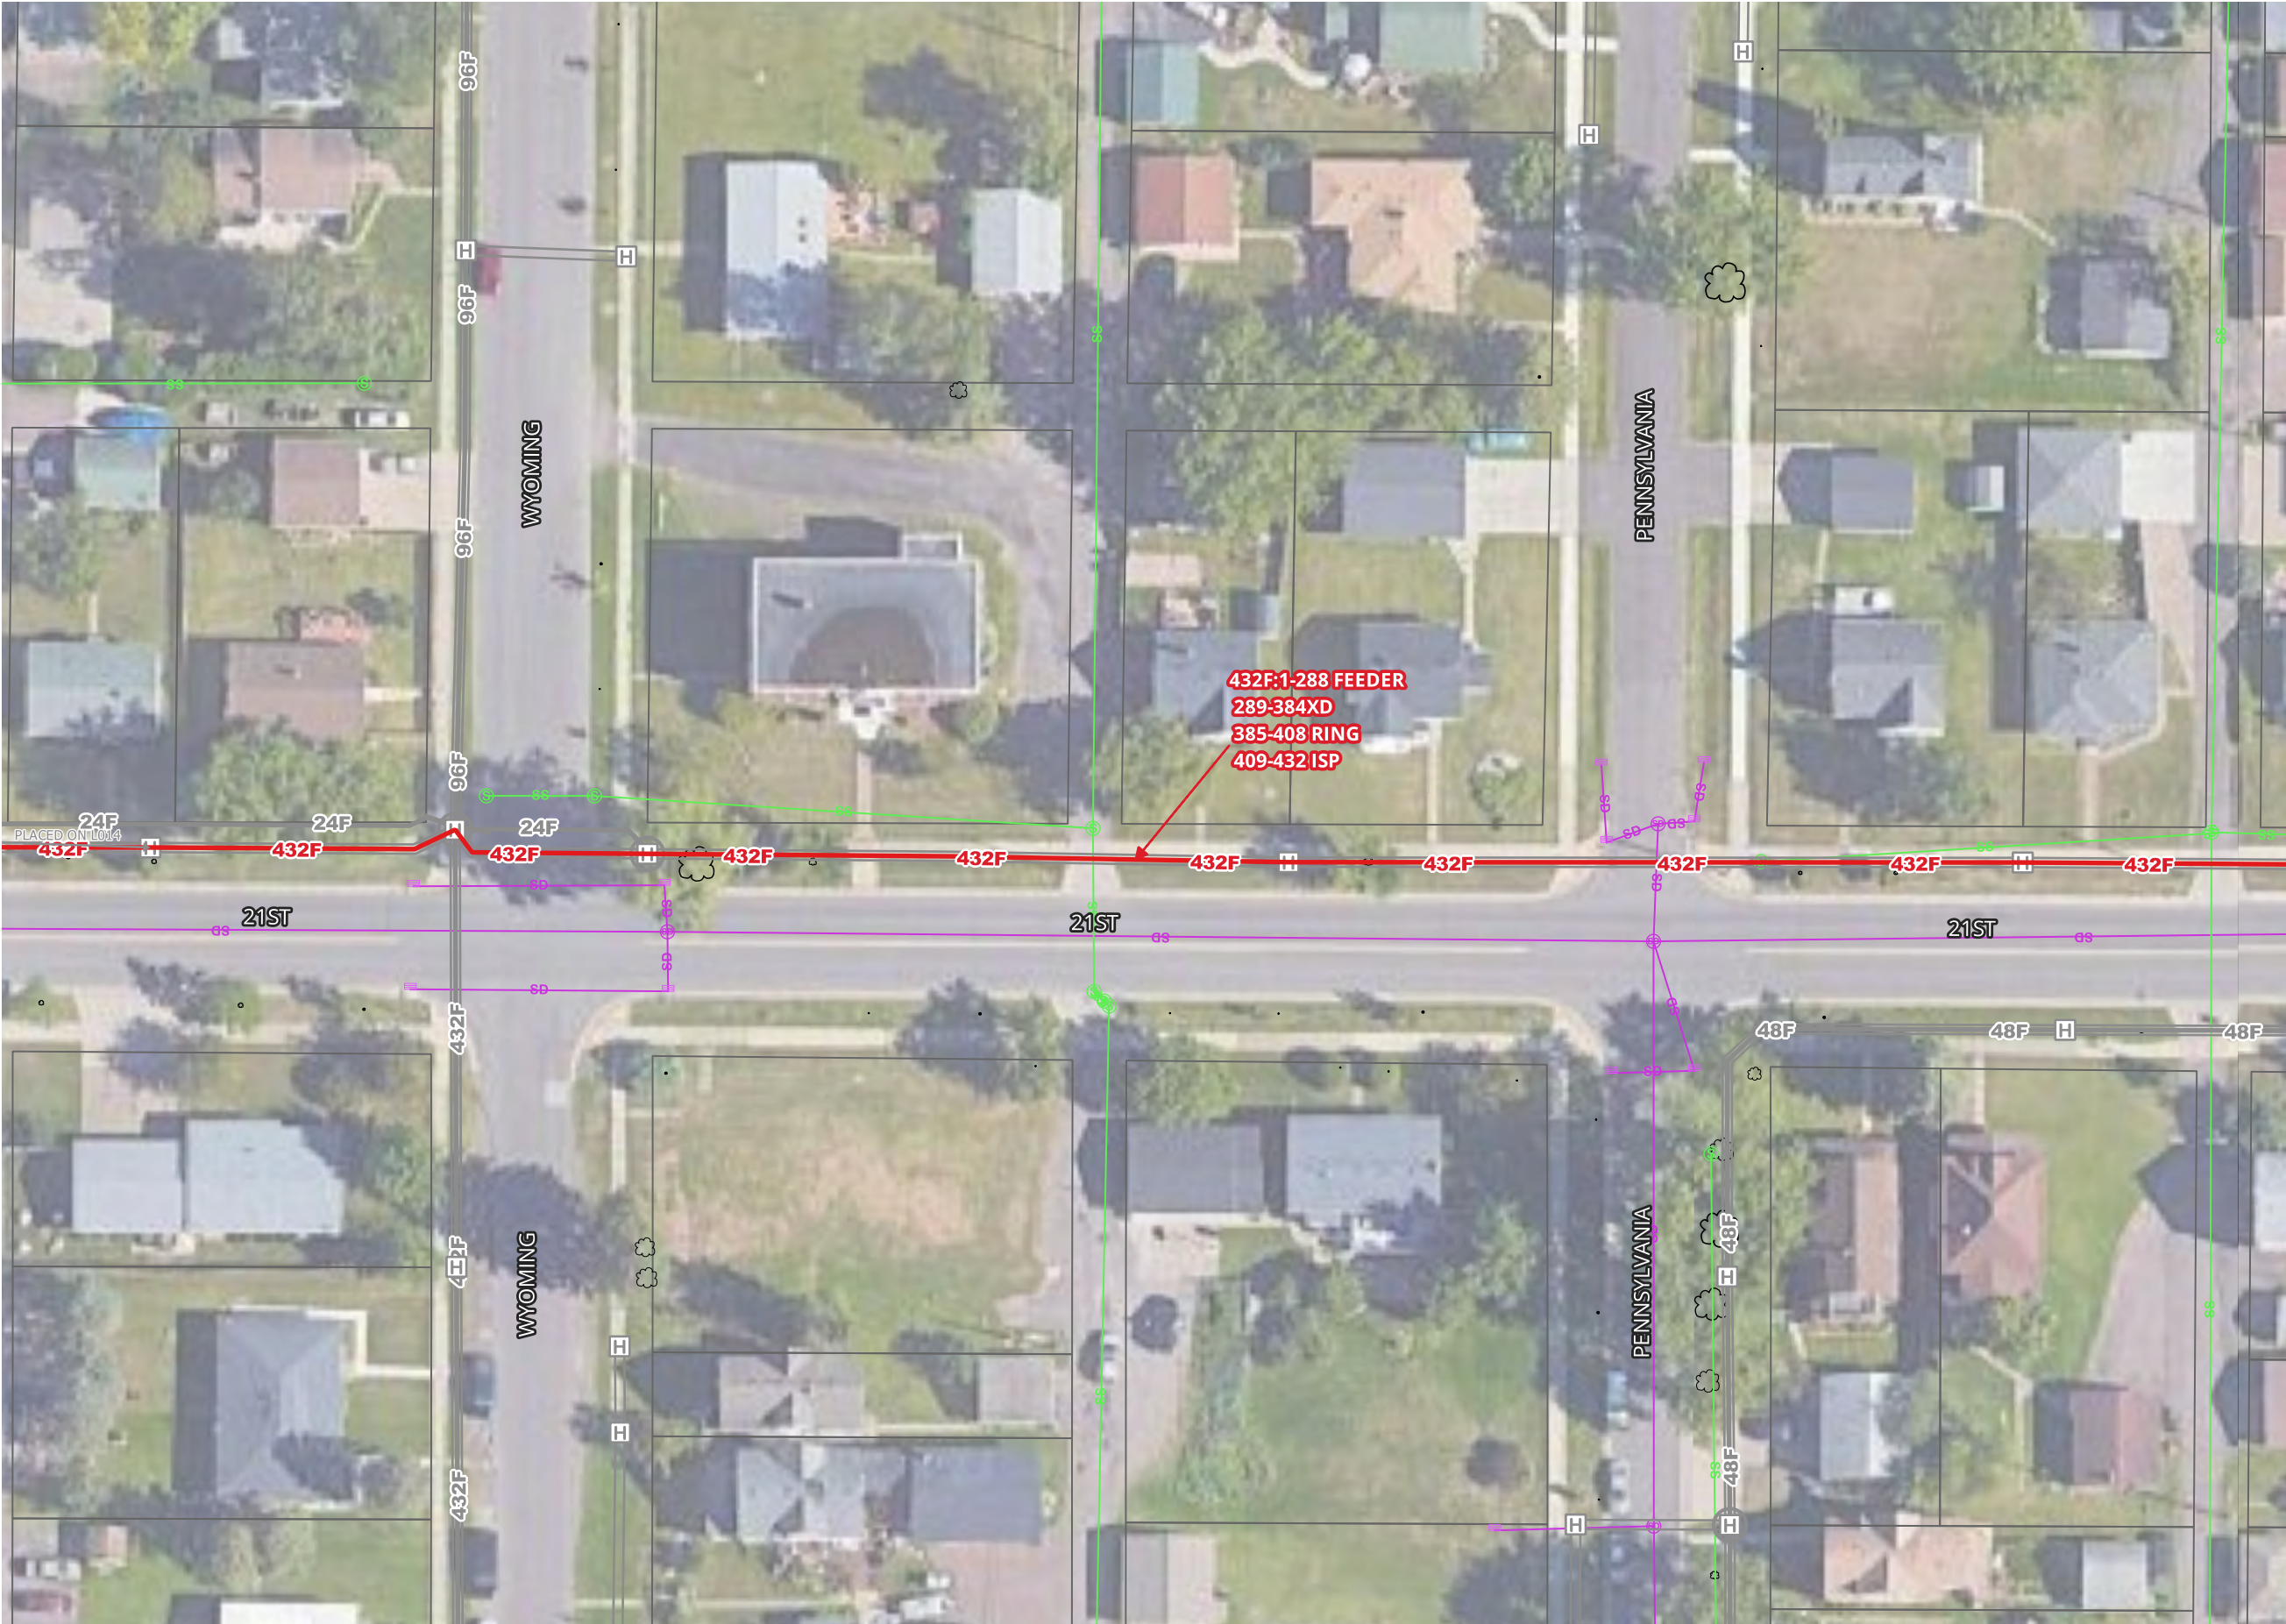



MATCH TO SHEET 10

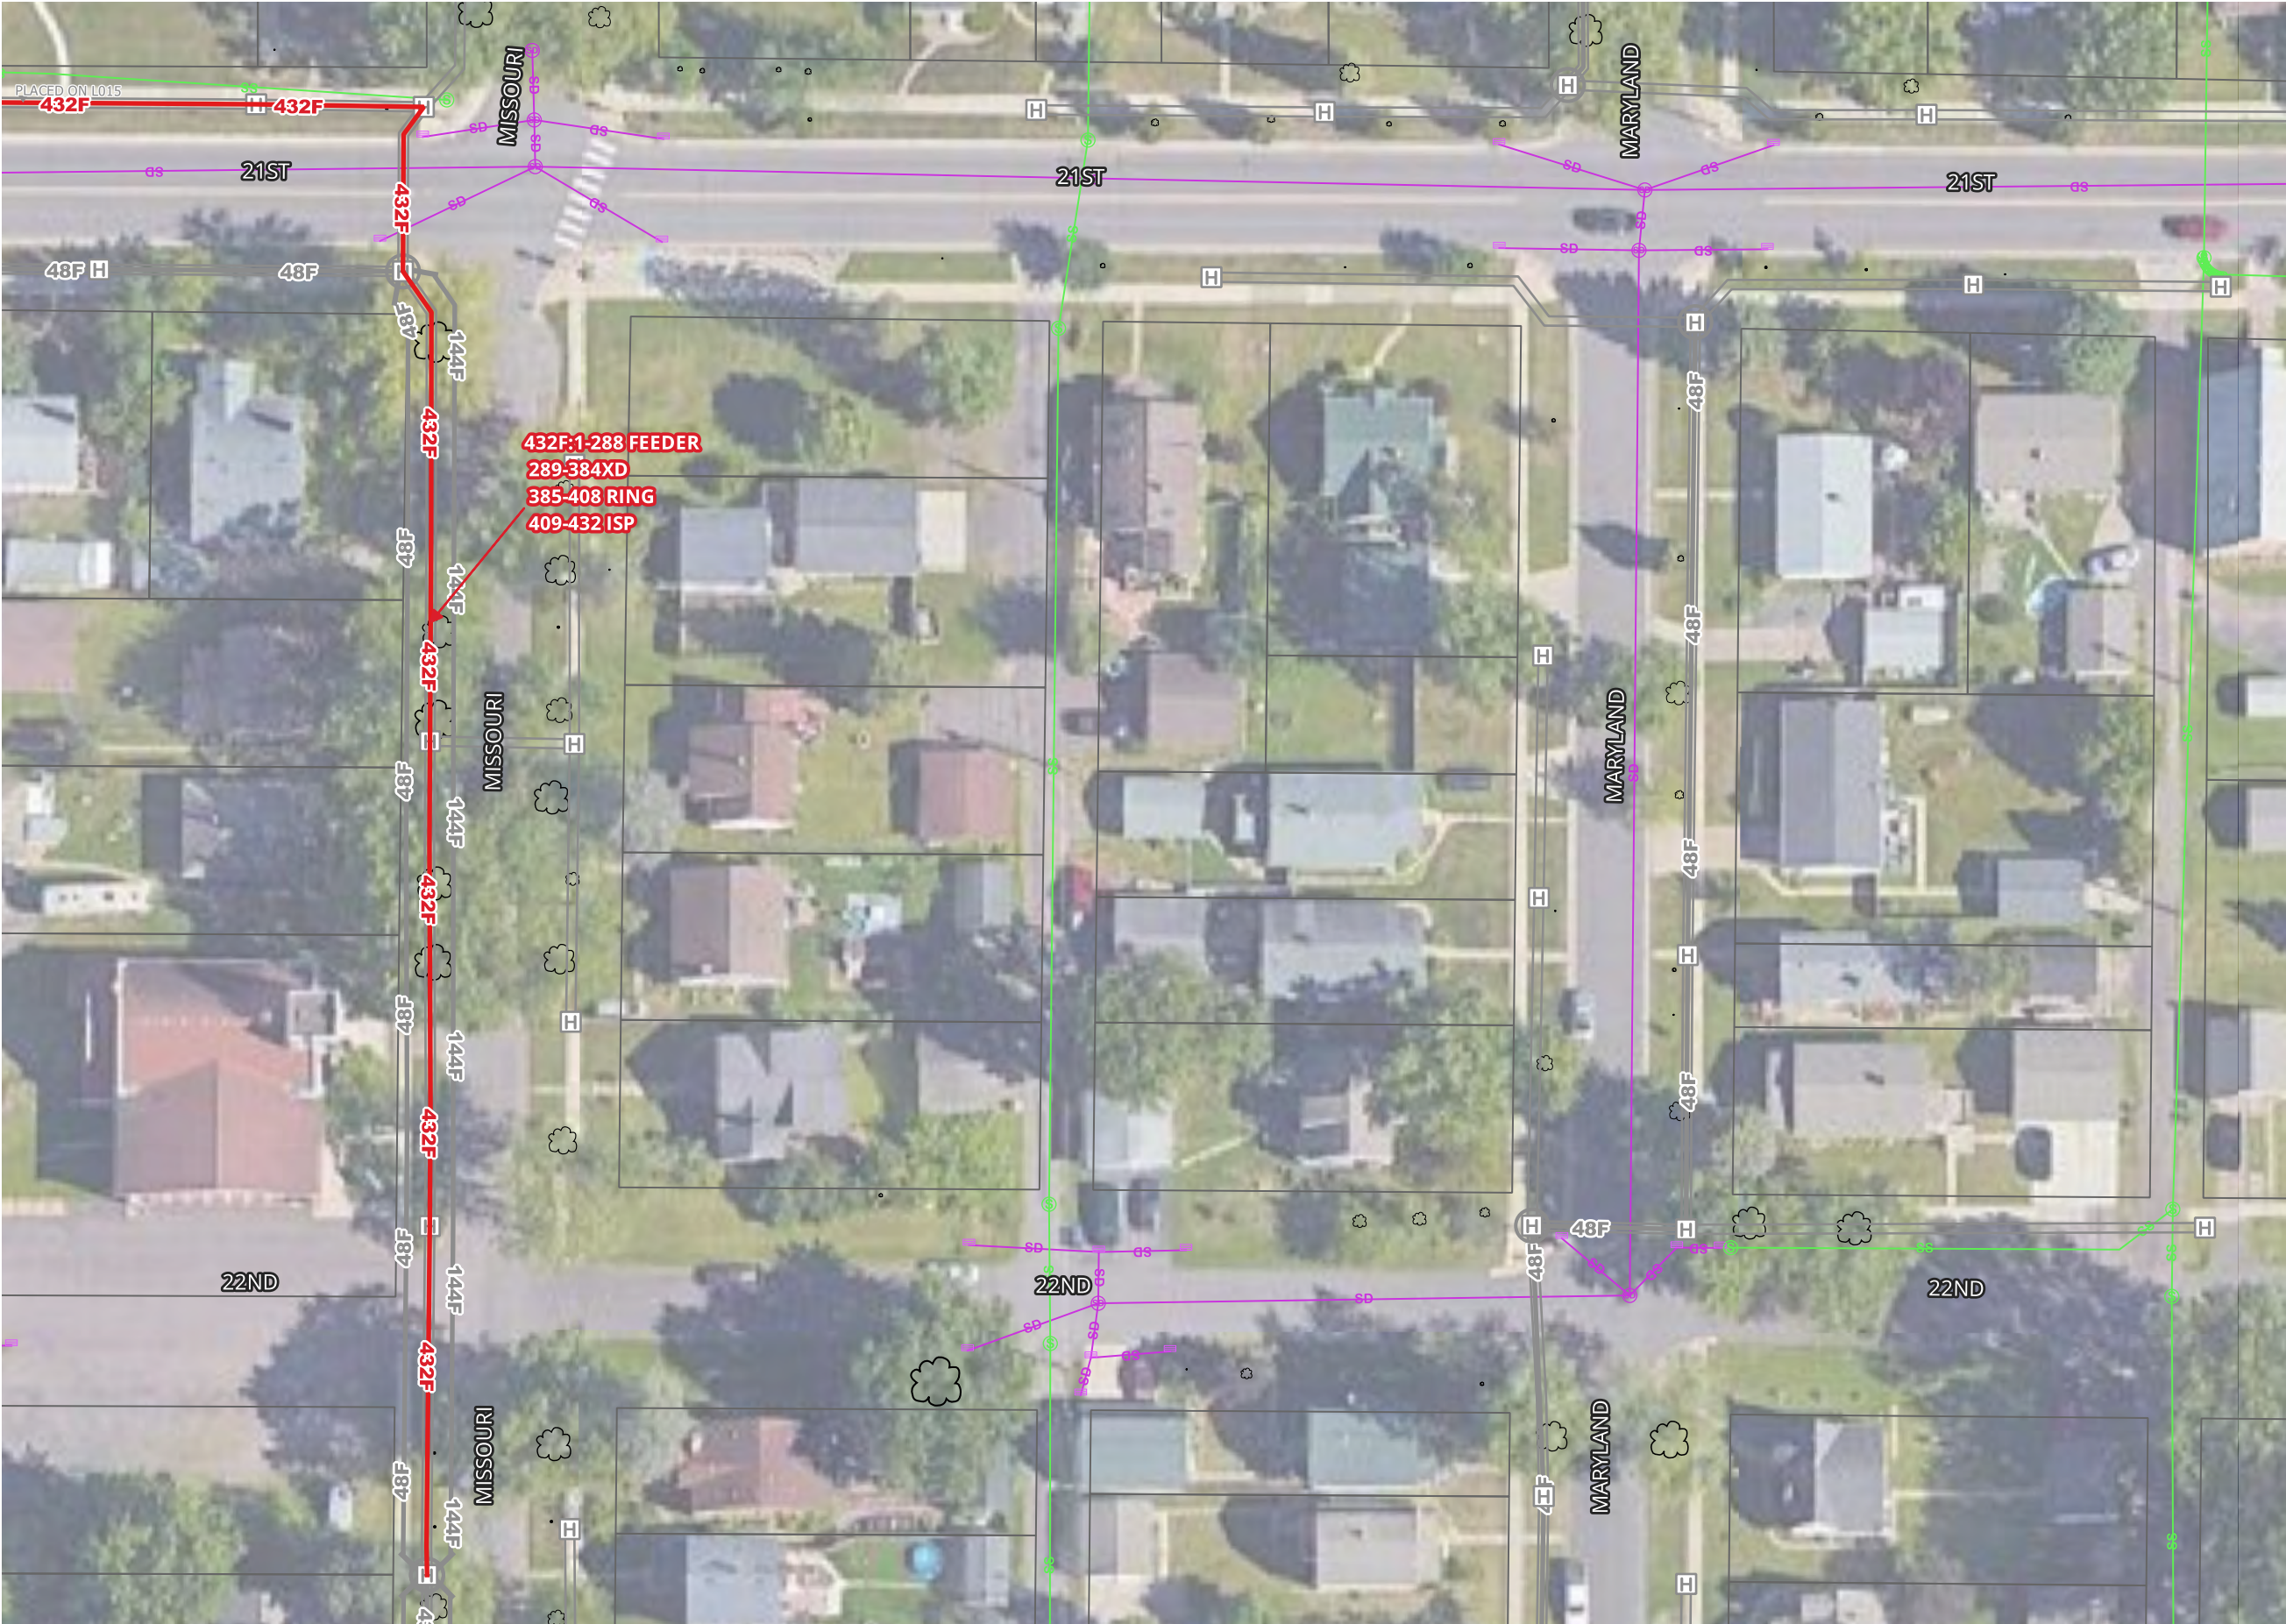



**MATCH TO SHEET 8**






MATCH TO SHEET 1







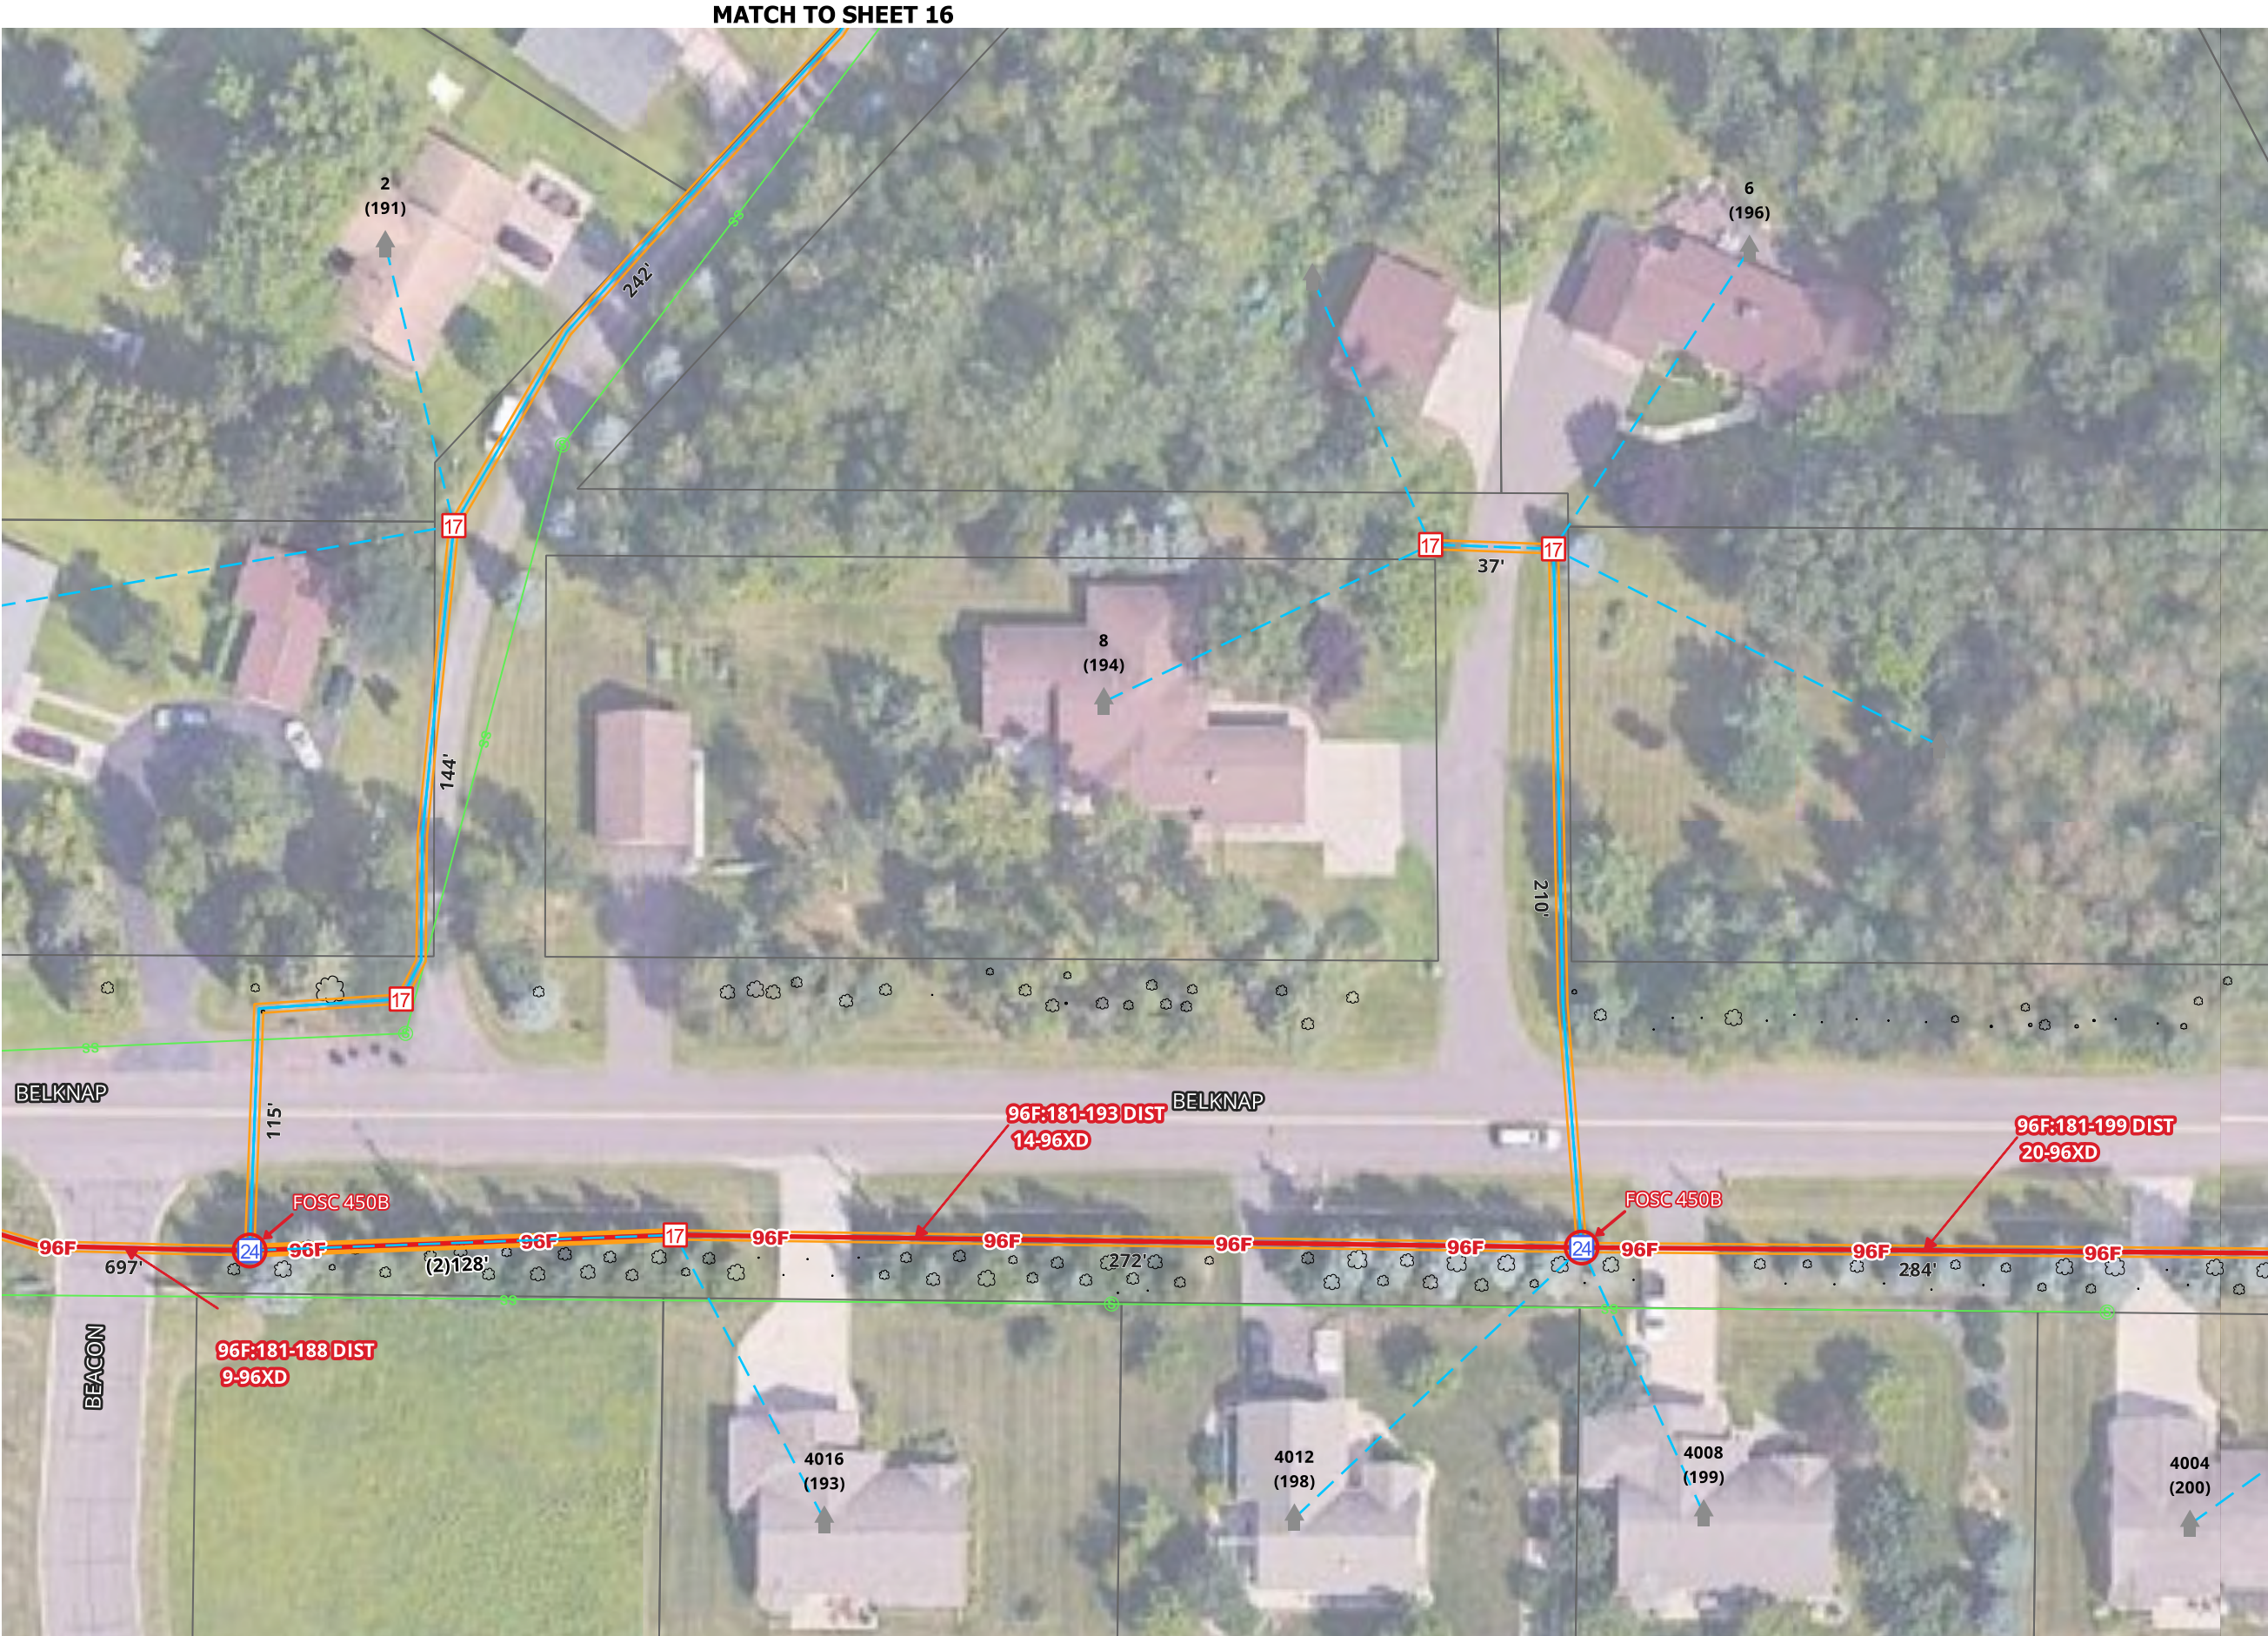





MATCH TO SHEET 15

FDA L012

SHEET 16 OF 34

DATE 08/11/2026

MAP REF.

COUNTY:  
DOUGLAS

TOWNSHIP:

TOWN:

RANGE:

SECTION:

MUNICIPALITY:  
SUPERIOR

AS BUILT:

DATE:

WBS:


FILENAME: SUPERIOR FTTH

| REV No | DATE | STATUS |
|--------|------|--------|
|        |      |        |
|        |      |        |
SCALE 1:50

1. UTILITY AND ROW LINES ARE APPROXIMATE. CONTRACTOR SHALL DETERMINE EXACT LOCATIONS PRIOR TO CONSTRUCTION.  
2. ALL UNDERGROUND CABLE SHALL BE PLACED AT A MINIMUM DEPTH OF 36" BELOW THE SURFACE UNLESS OTHERWISE NOTED.




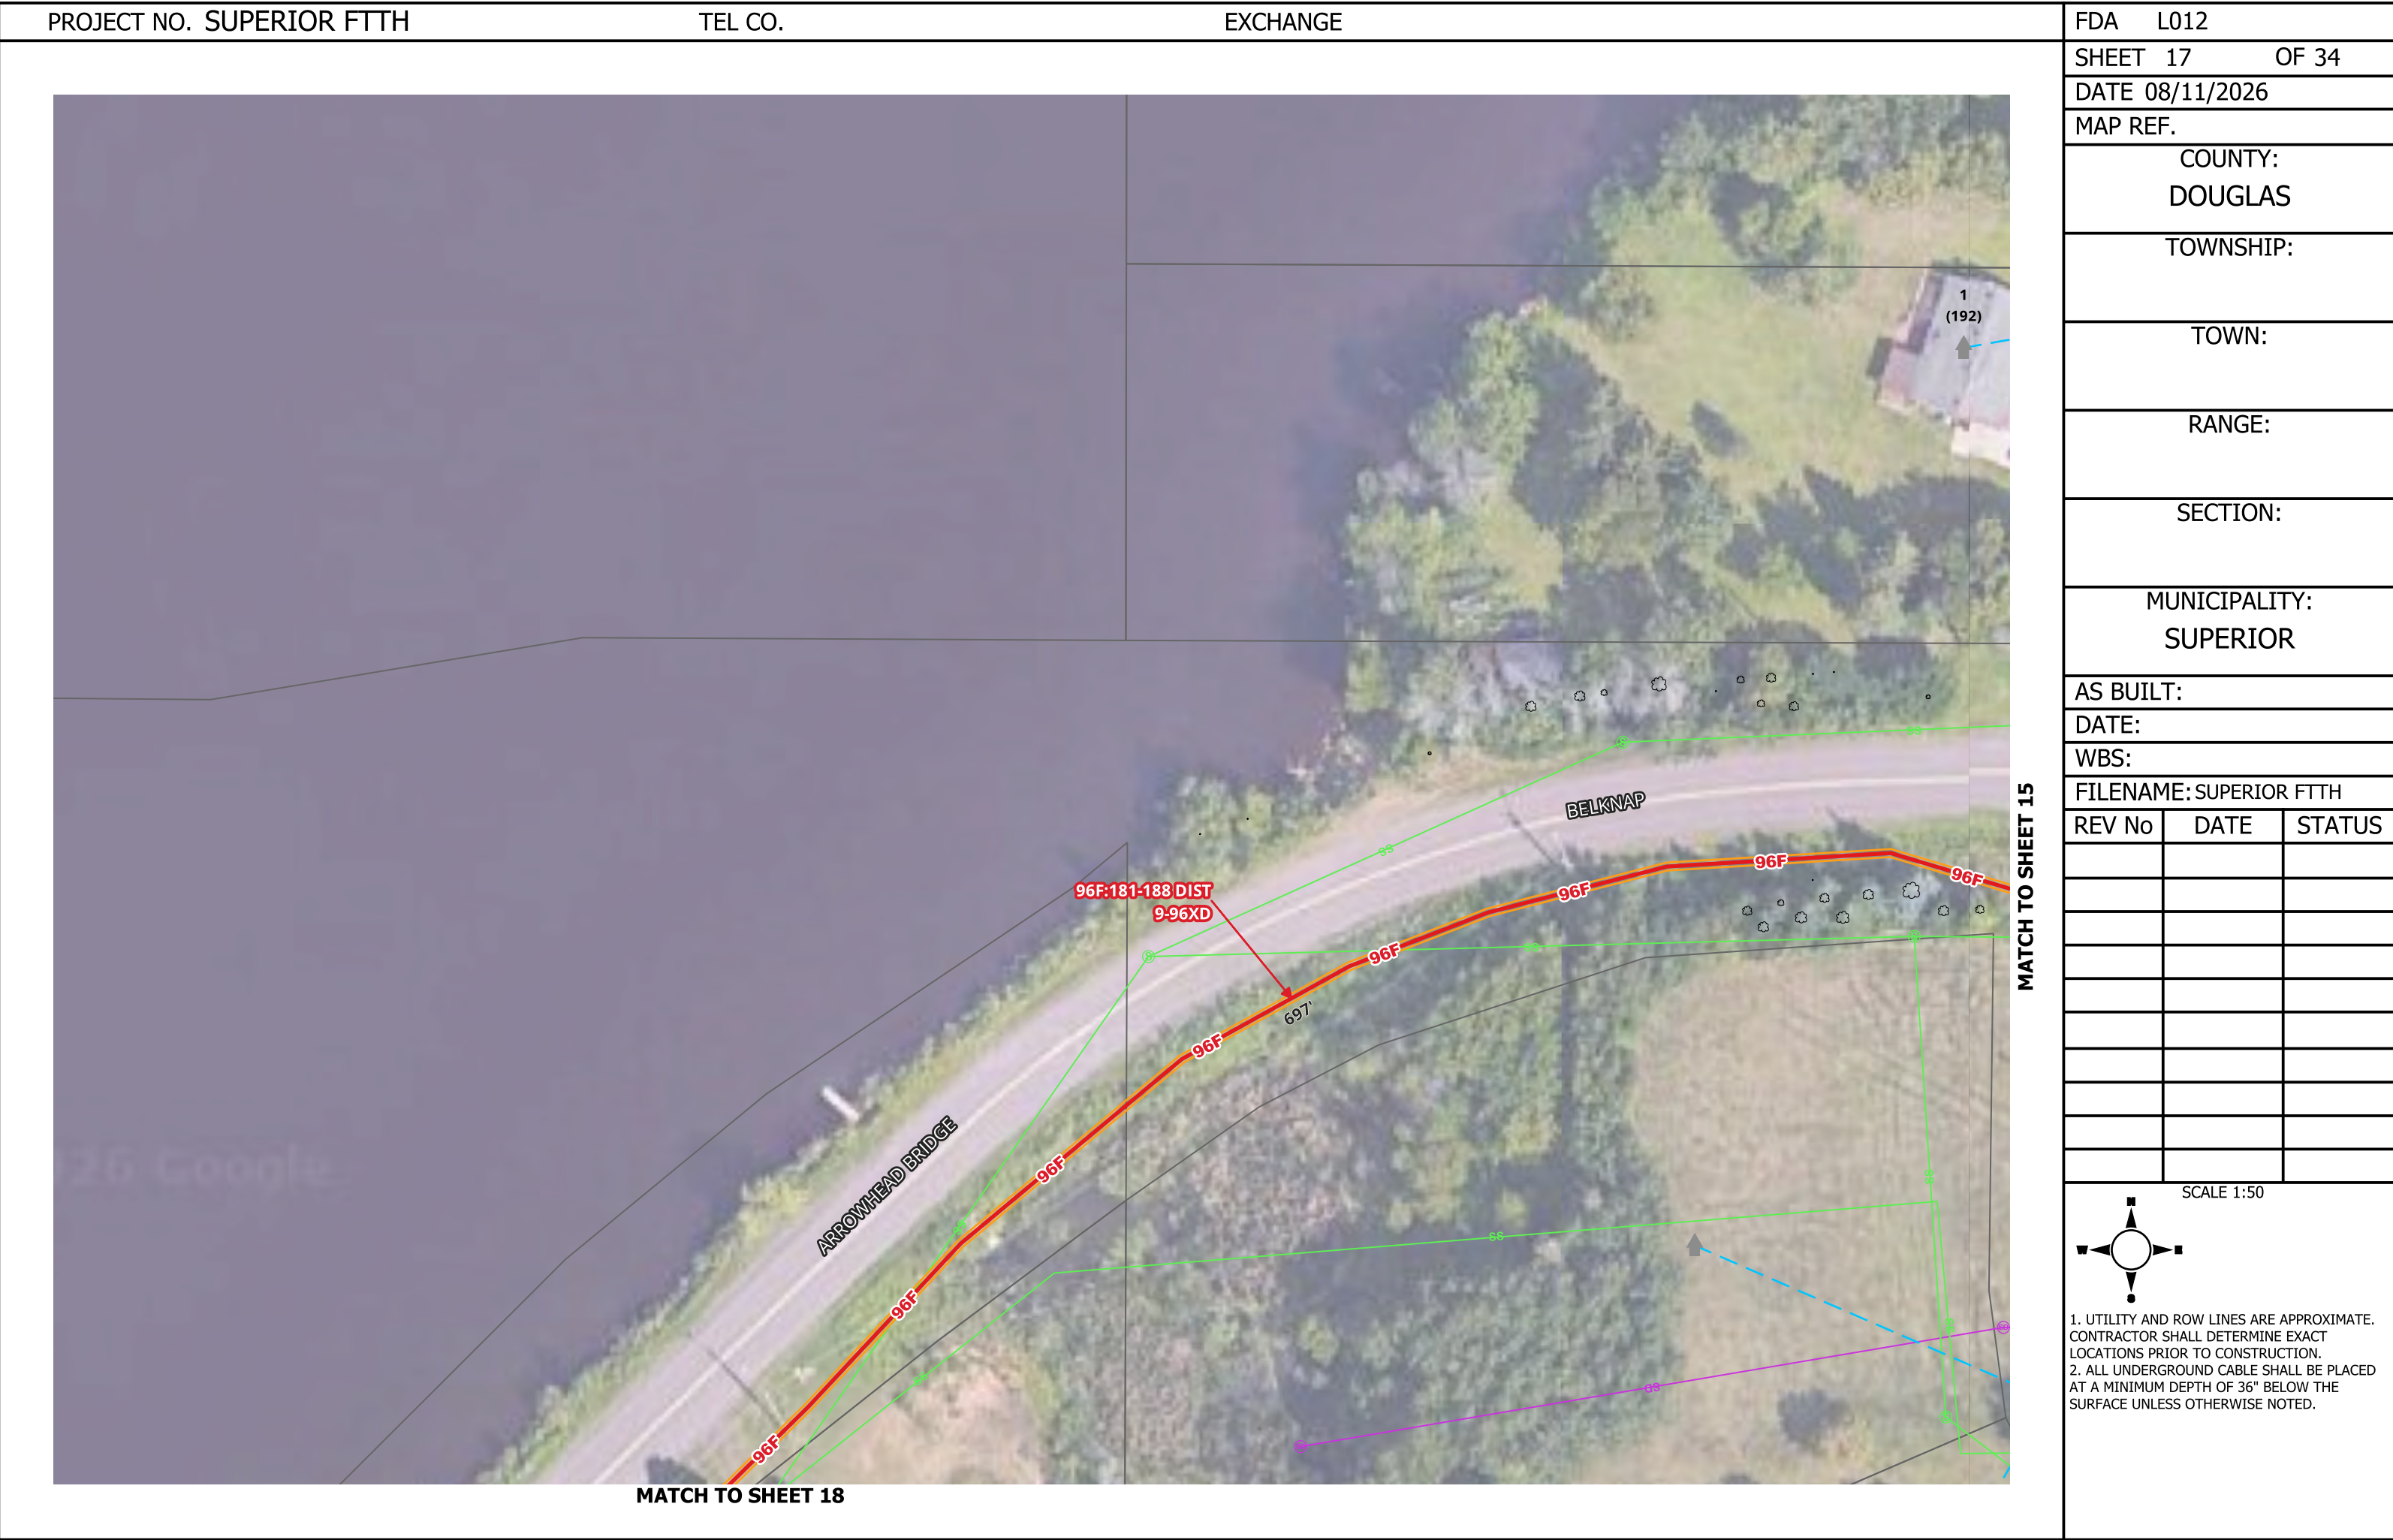



| REV No | DATE | STATUS |
|--------|------|--------|
|        |      |        |
|        |      |        |
SCALE 1:50

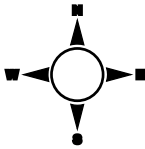

1. UTILITY AND ROW LINES ARE APPROXIMATE. CONTRACTOR SHALL DETERMINE EXACT LOCATIONS PRIOR TO CONSTRUCTION.


2. ALL UNDERGROUND CABLE SHALL BE PLACED AT A MINIMUM DEPTH OF 36" BELOW THE SURFACE UNLESS OTHERWISE NOTED.






[illegible]

SCALE 1:50

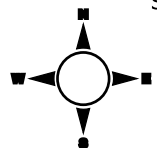

1. UTILITY AND ROW LINES ARE APPROXIMATE. CONTRACTOR SHALL DETERMINE EXACT LOCATIONS PRIOR TO CONSTRUCTION.
2. ALL UNDERGROUND CABLE SHALL BE PLACED AT A MINIMUM DEPTH OF 36" BELOW THE SURFACE UNLESS OTHERWISE NOTED.

**MATCH TO SHEET 14**

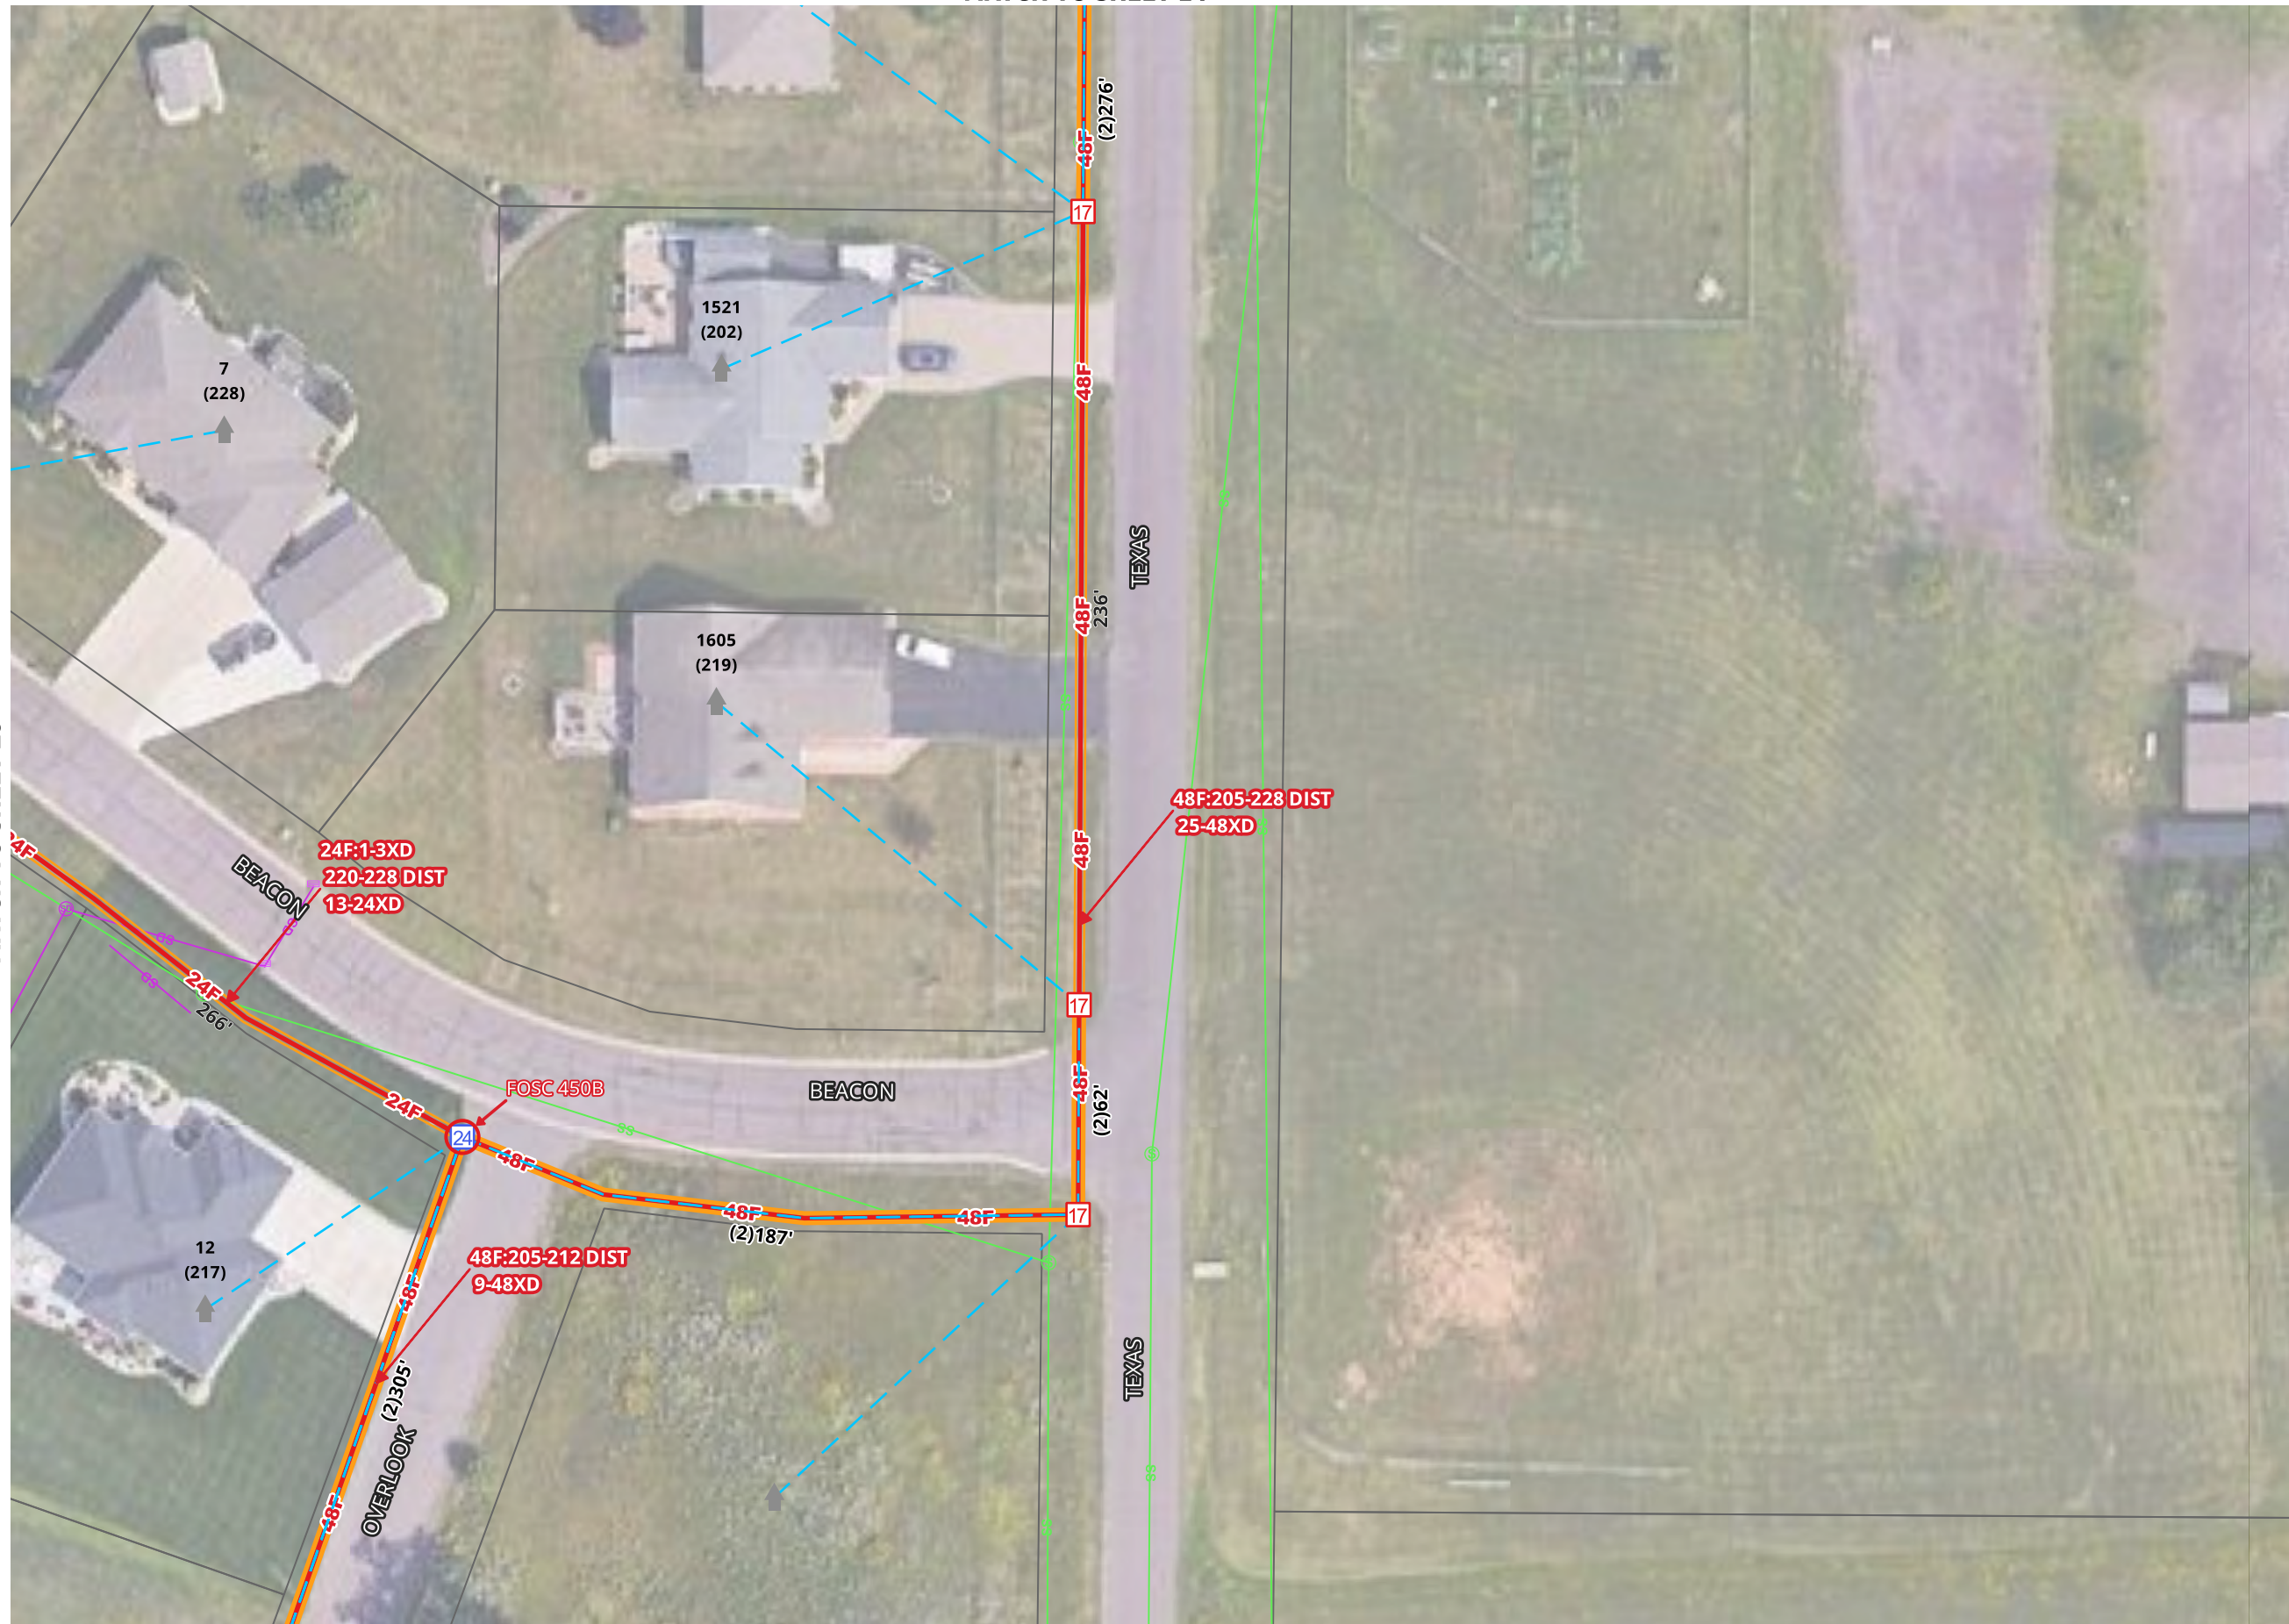


**MATCH TO SHEET 21**

**MATCH TO SHEET 20**



[illegible]

SCALE 1:50

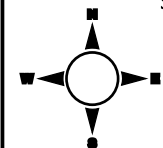

1. UTILITY AND ROW LINES ARE APPROXIMATE. CONTRACTOR SHALL DETERMINE EXACT LOCATIONS PRIOR TO CONSTRUCTION.

2. ALL UNDERGROUND CABLE SHALL BE PLACED AT A MINIMUM DEPTH OF 36" BELOW THE SURFACE UNLESS OTHERWISE NOTED.







SHEET 21 OF 34

DATE 08/11/2026

MAP REF.

COUNTY:  
DOUGLAS

TOWNSHIP:

TOWN:

RANGE:

SECTION:

MUNICIPALITY:  
SUPERIOR

AS BUILT:

DATE:

WBS:

FILENAME: SUPERIOR FTTH

| REV No | DATE | STATUS |
|--------|------|--------|
|        |      |        |
|        |      |        |
SCALE 1:50

1. UTILITY AND ROW LINES ARE APPROXIMATE. CONTRACTOR SHALL DETERMINE EXACT LOCATIONS PRIOR TO CONSTRUCTION.  
2. ALL UNDERGROUND CABLE SHALL BE PLACED AT A MINIMUM DEPTH OF 36" BELOW THE SURFACE UNLESS OTHERWISE NOTED.









[illegible]

SCALE 1:50

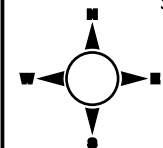

1. UTILITY AND ROW LINES ARE APPROXIMATE. CONTRACTOR SHALL DETERMINE EXACT LOCATIONS PRIOR TO CONSTRUCTION.

2. ALL UNDERGROUND CABLE SHALL BE PLACED AT A MINIMUM DEPTH OF 36" BELOW THE SURFACE UNLESS OTHERWISE NOTED.

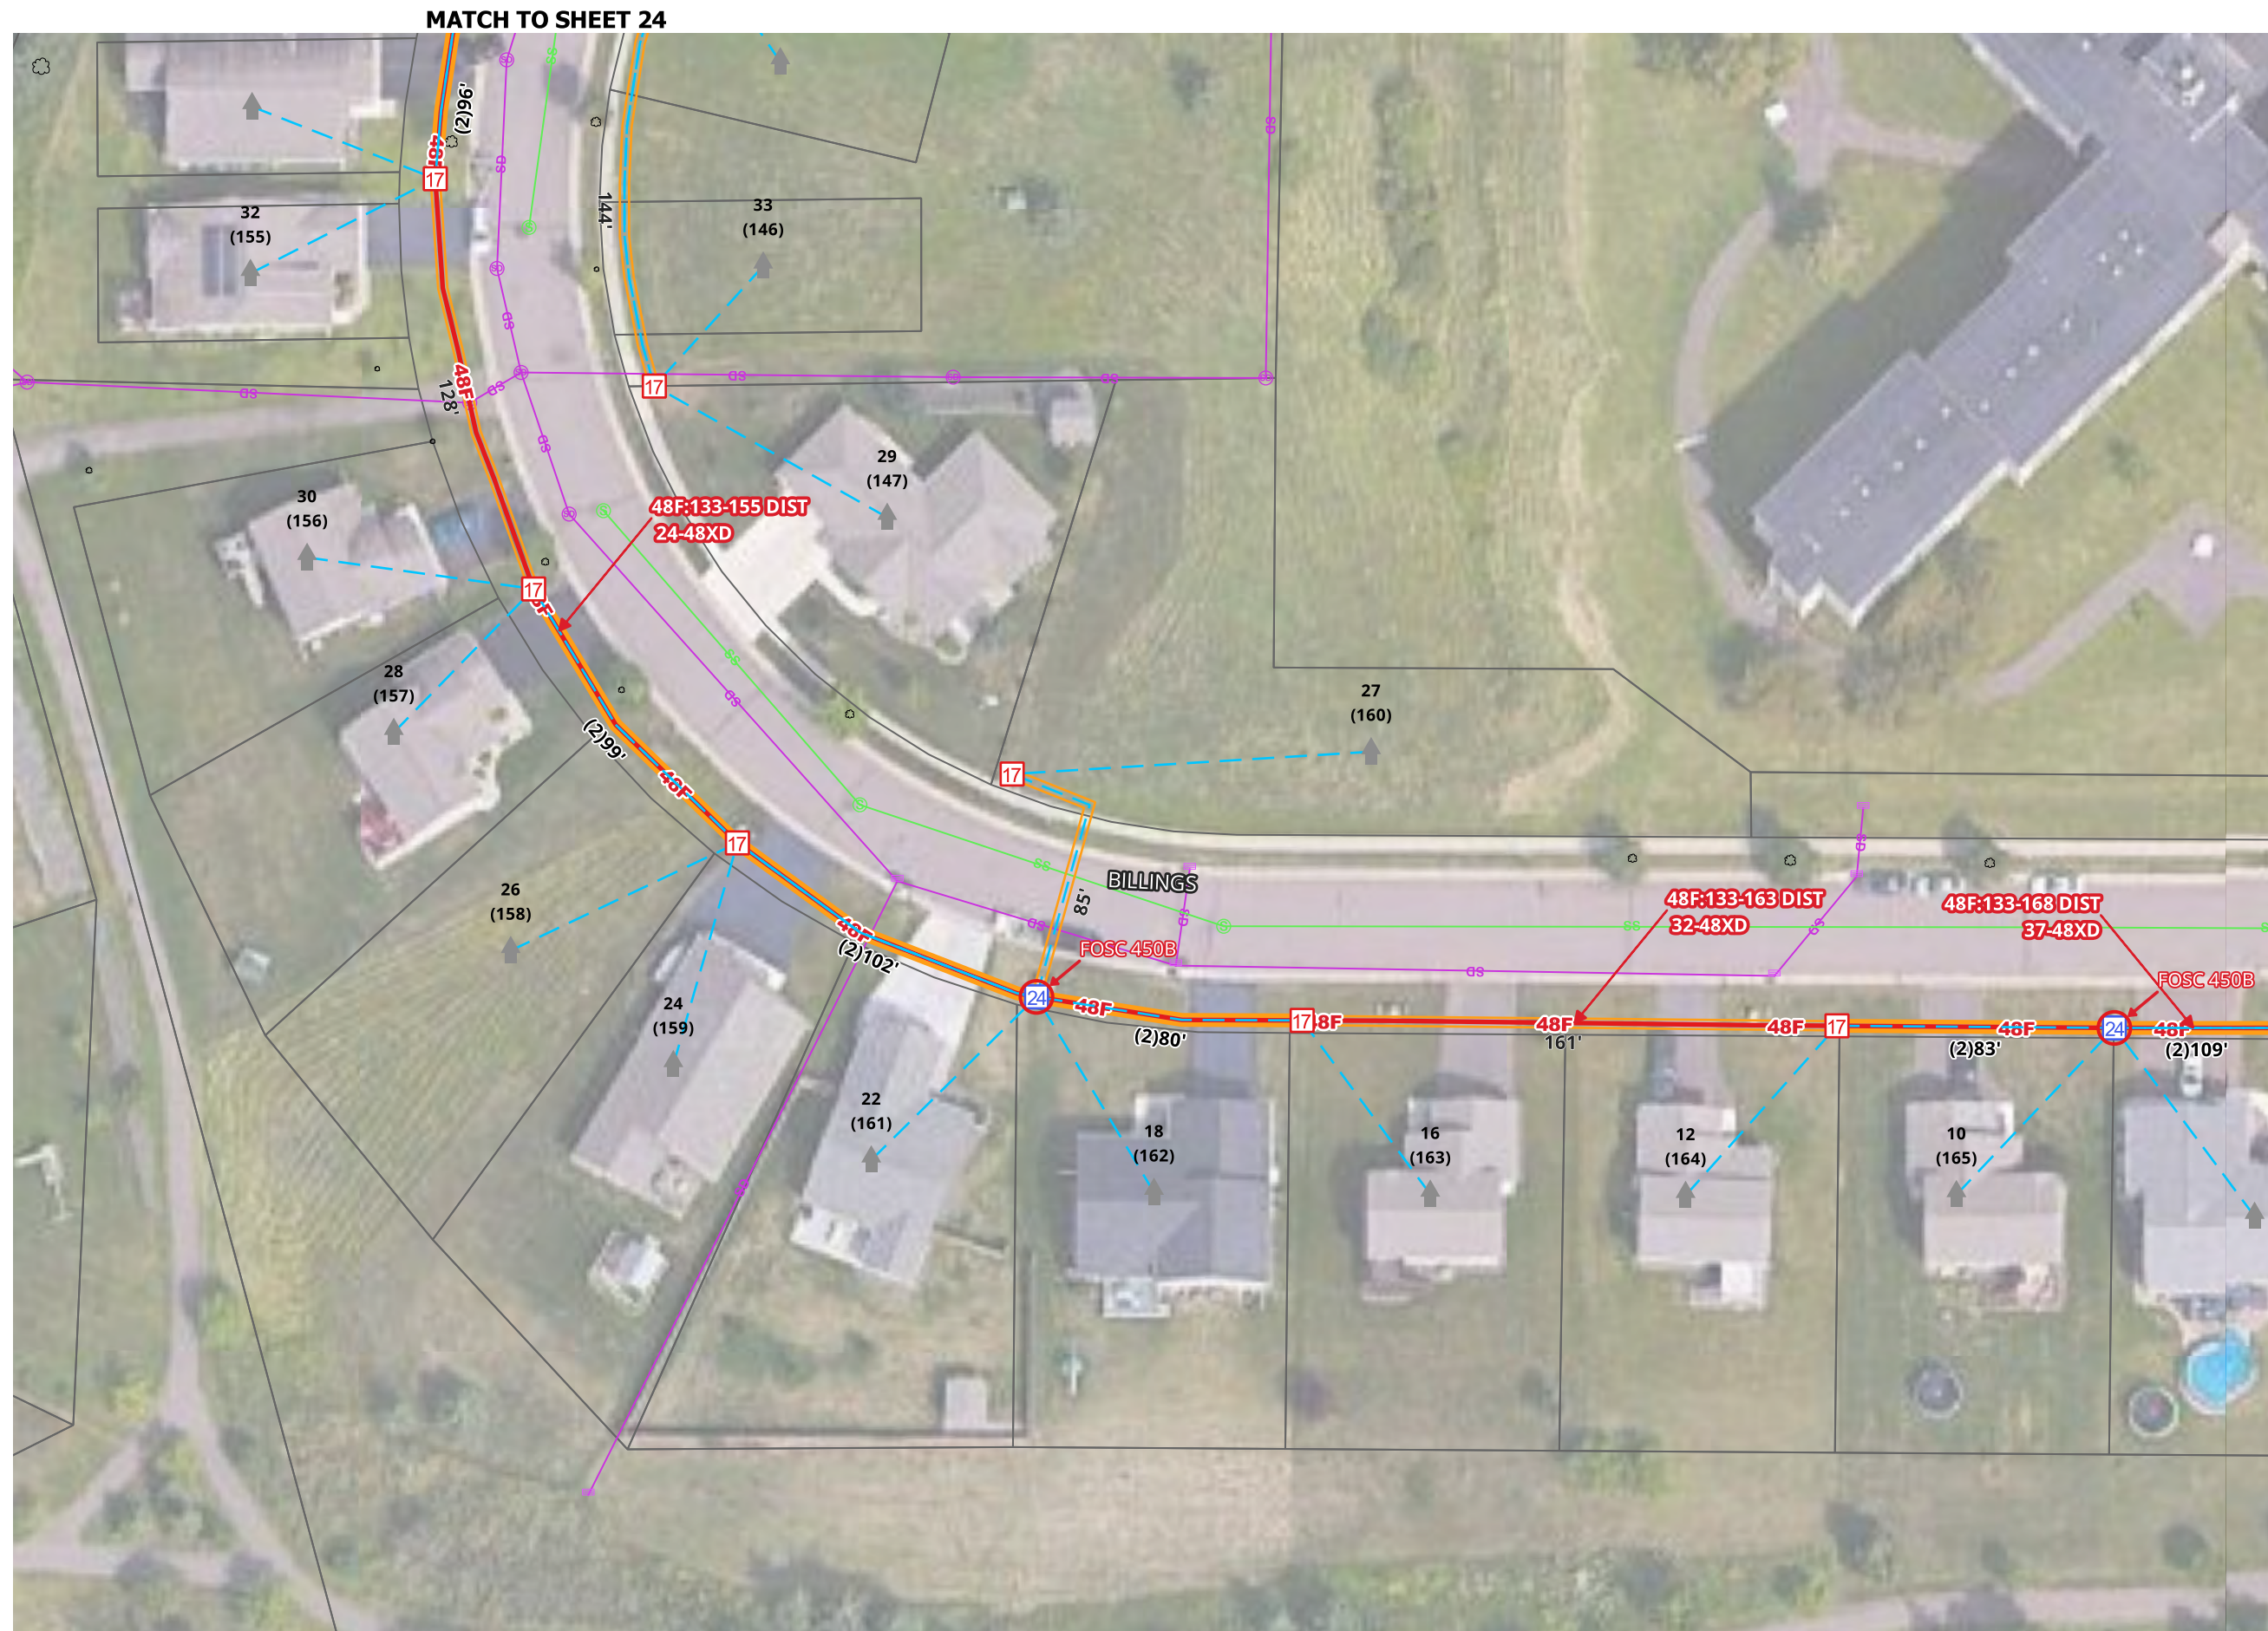

**MATCH TO SHEET 6**













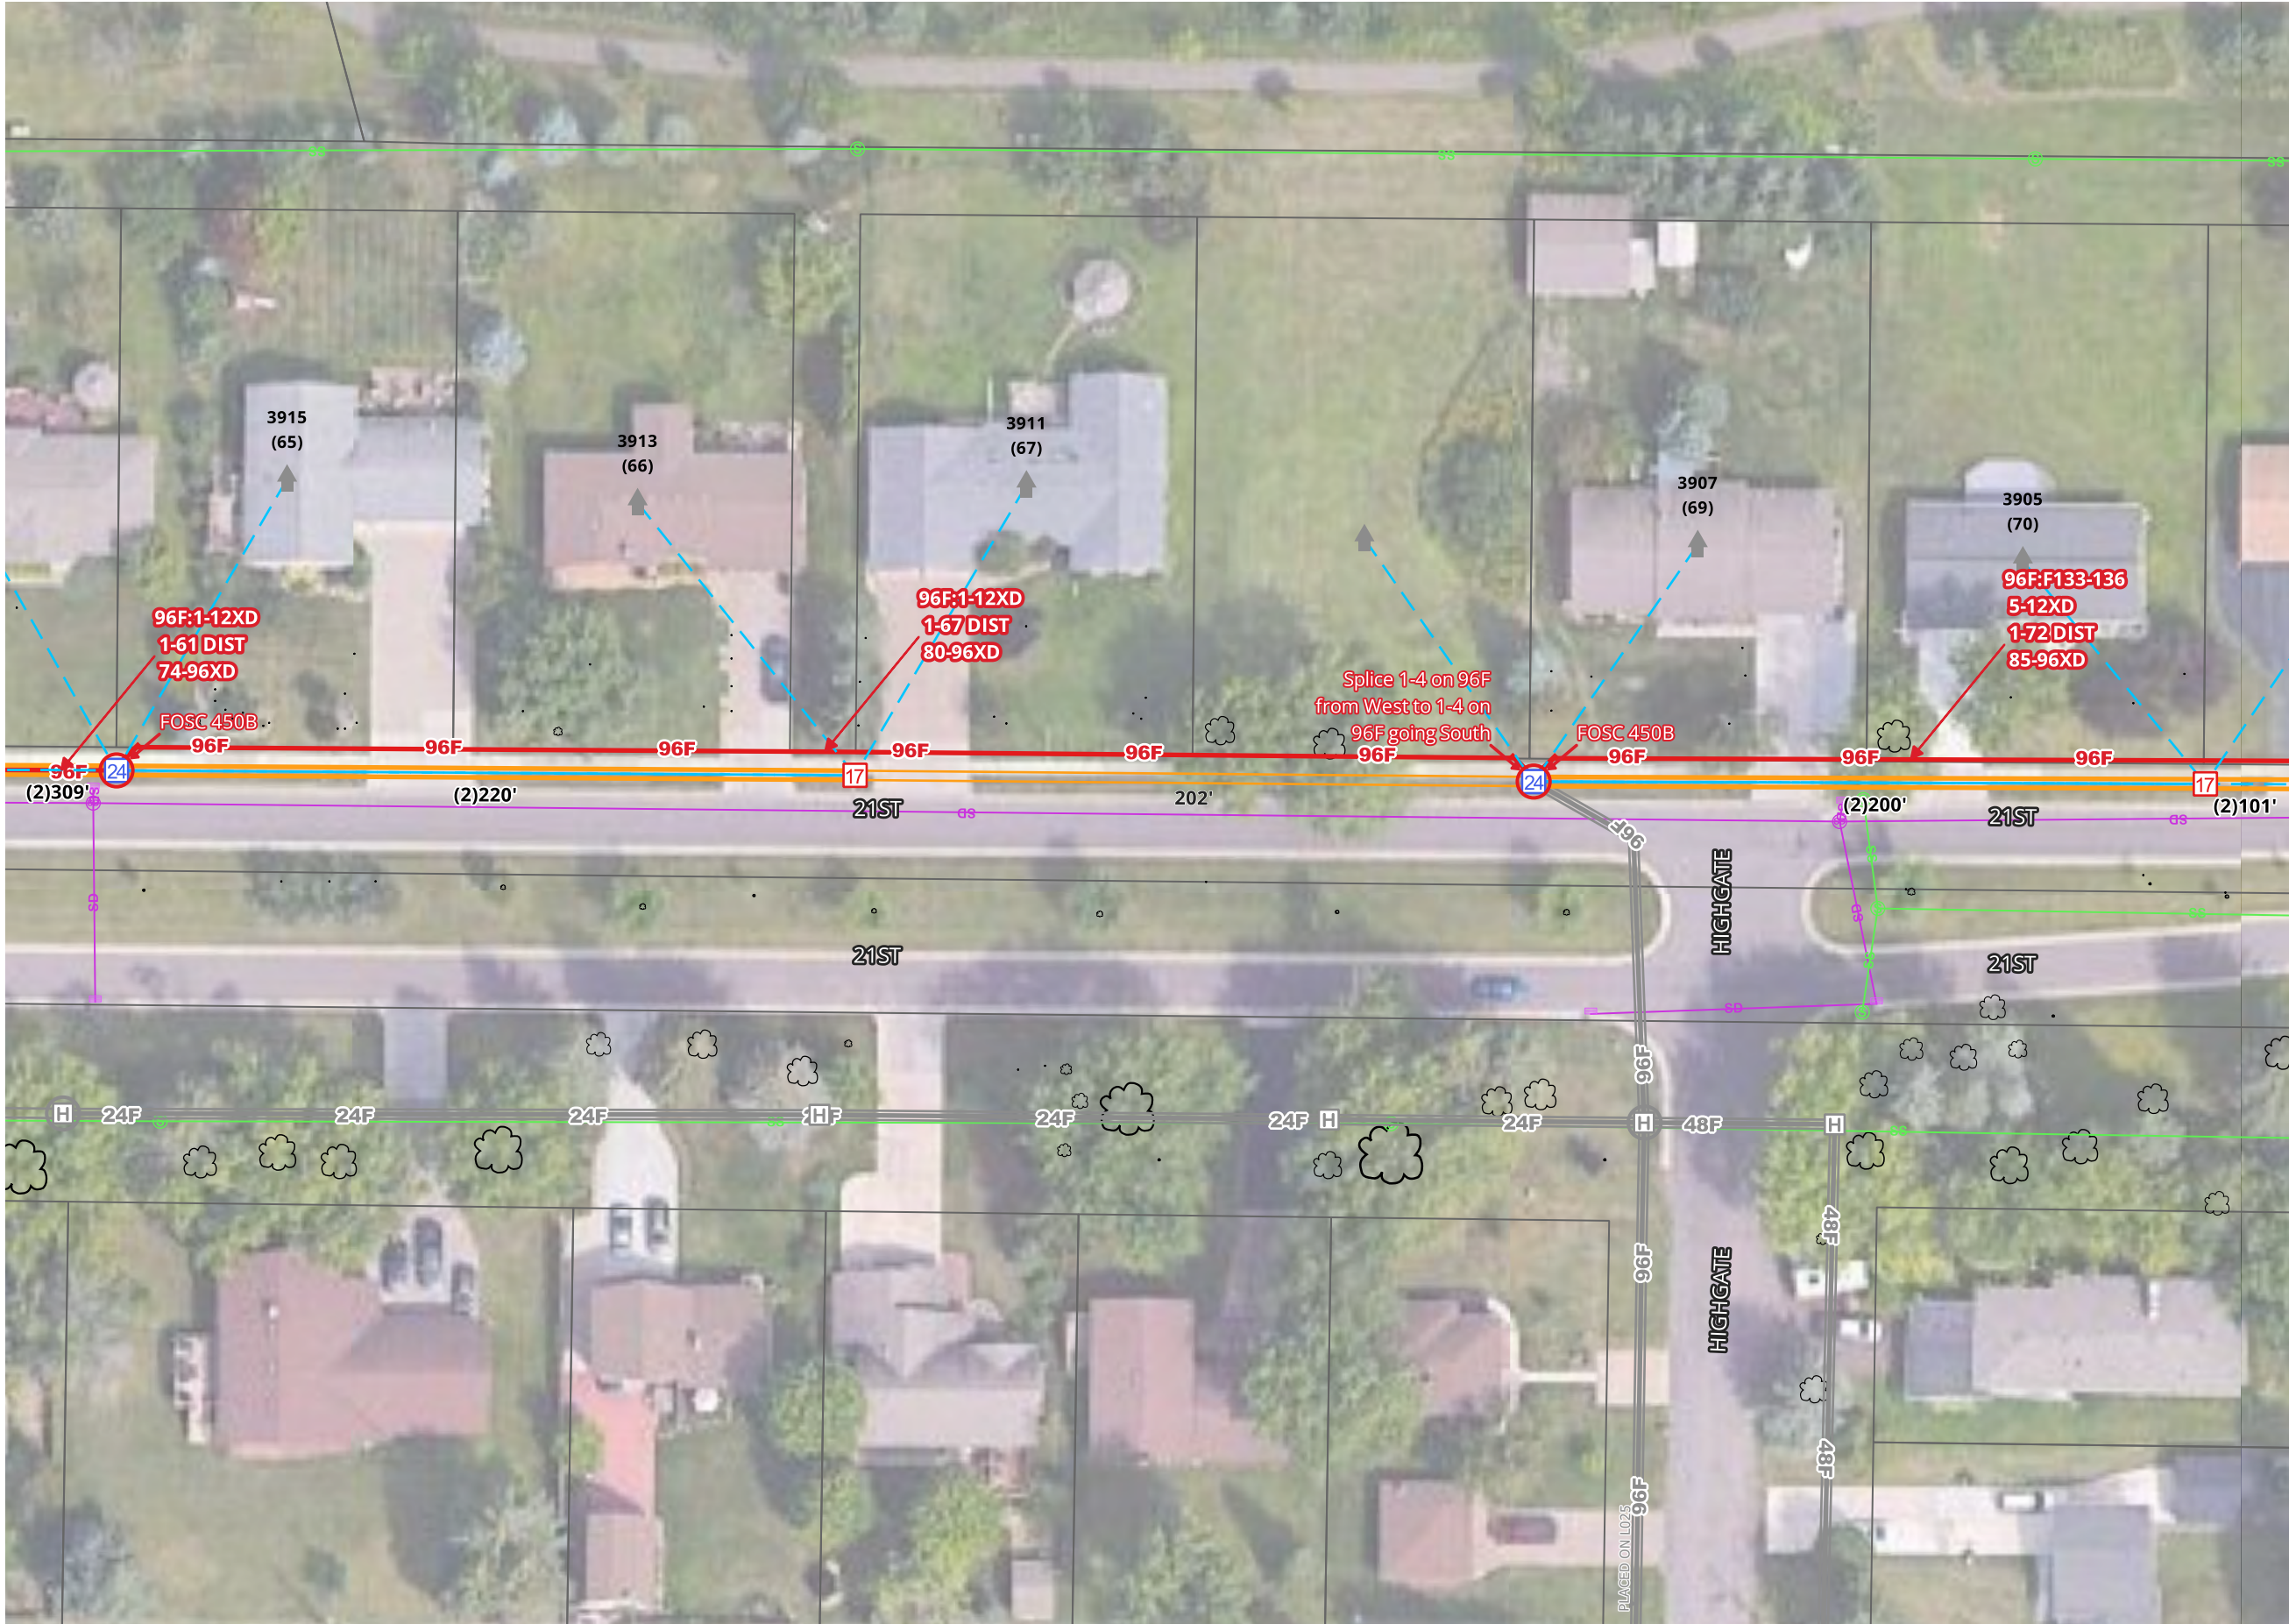



[illegible]


SCALE 1:50

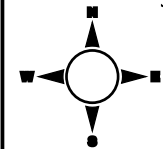


1. UTILITY AND ROW LINES ARE APPROXIMATE. CONTRACTOR SHALL DETERMINE EXACT LOCATIONS PRIOR TO CONSTRUCTION.
2. ALL UNDERGROUND CABLE SHALL BE PLACED AT A MINIMUM DEPTH OF 36" BELOW THE SURFACE UNLESS OTHERWISE NOTED.

**MATCH TO SHEET 28**

**MATCH TO SHEET 26**

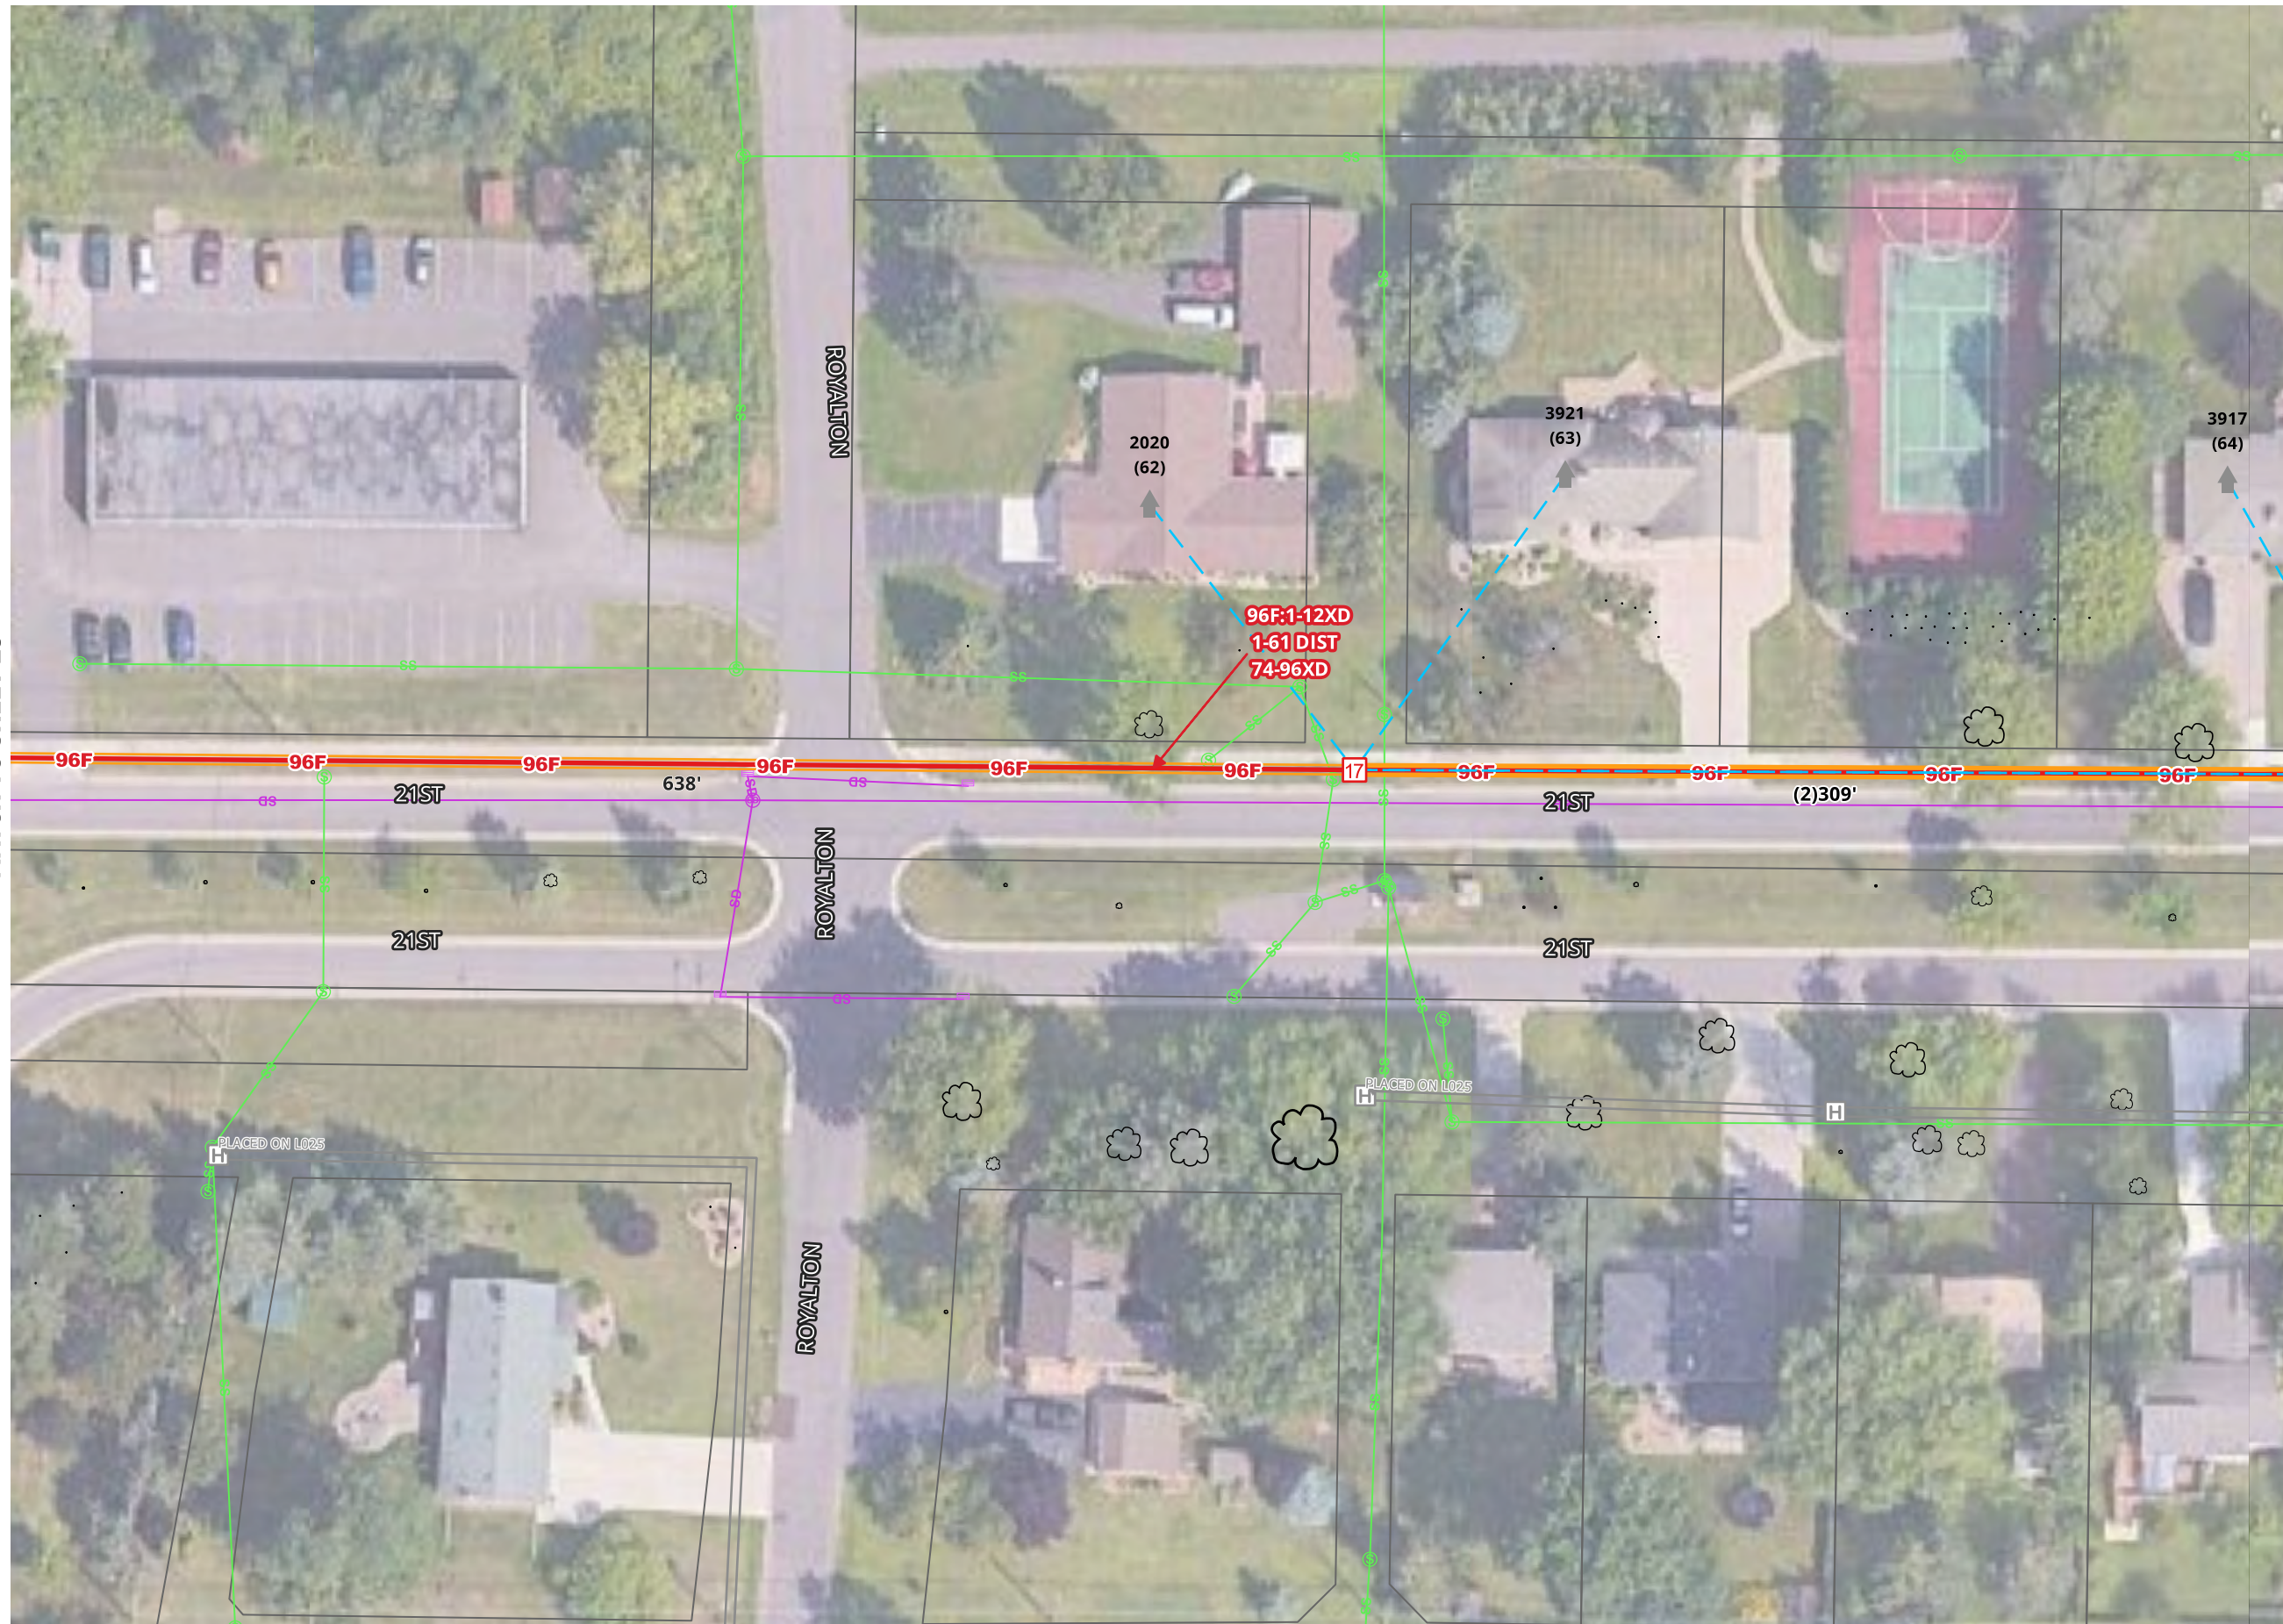

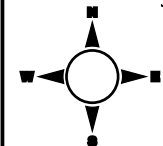


[illegible]


1. UTILITY AND ROW LINES ARE APPROXIMATE. CONTRACTOR SHALL DETERMINE EXACT LOCATIONS PRIOR TO CONSTRUCTION.
2. ALL UNDERGROUND CABLE SHALL BE PLACED AT A MINIMUM DEPTH OF 36" BELOW THE SURFACE UNLESS OTHERWISE NOTED.

**MATCH TO SHEET 29**

**MATCH TO SHEET 27**

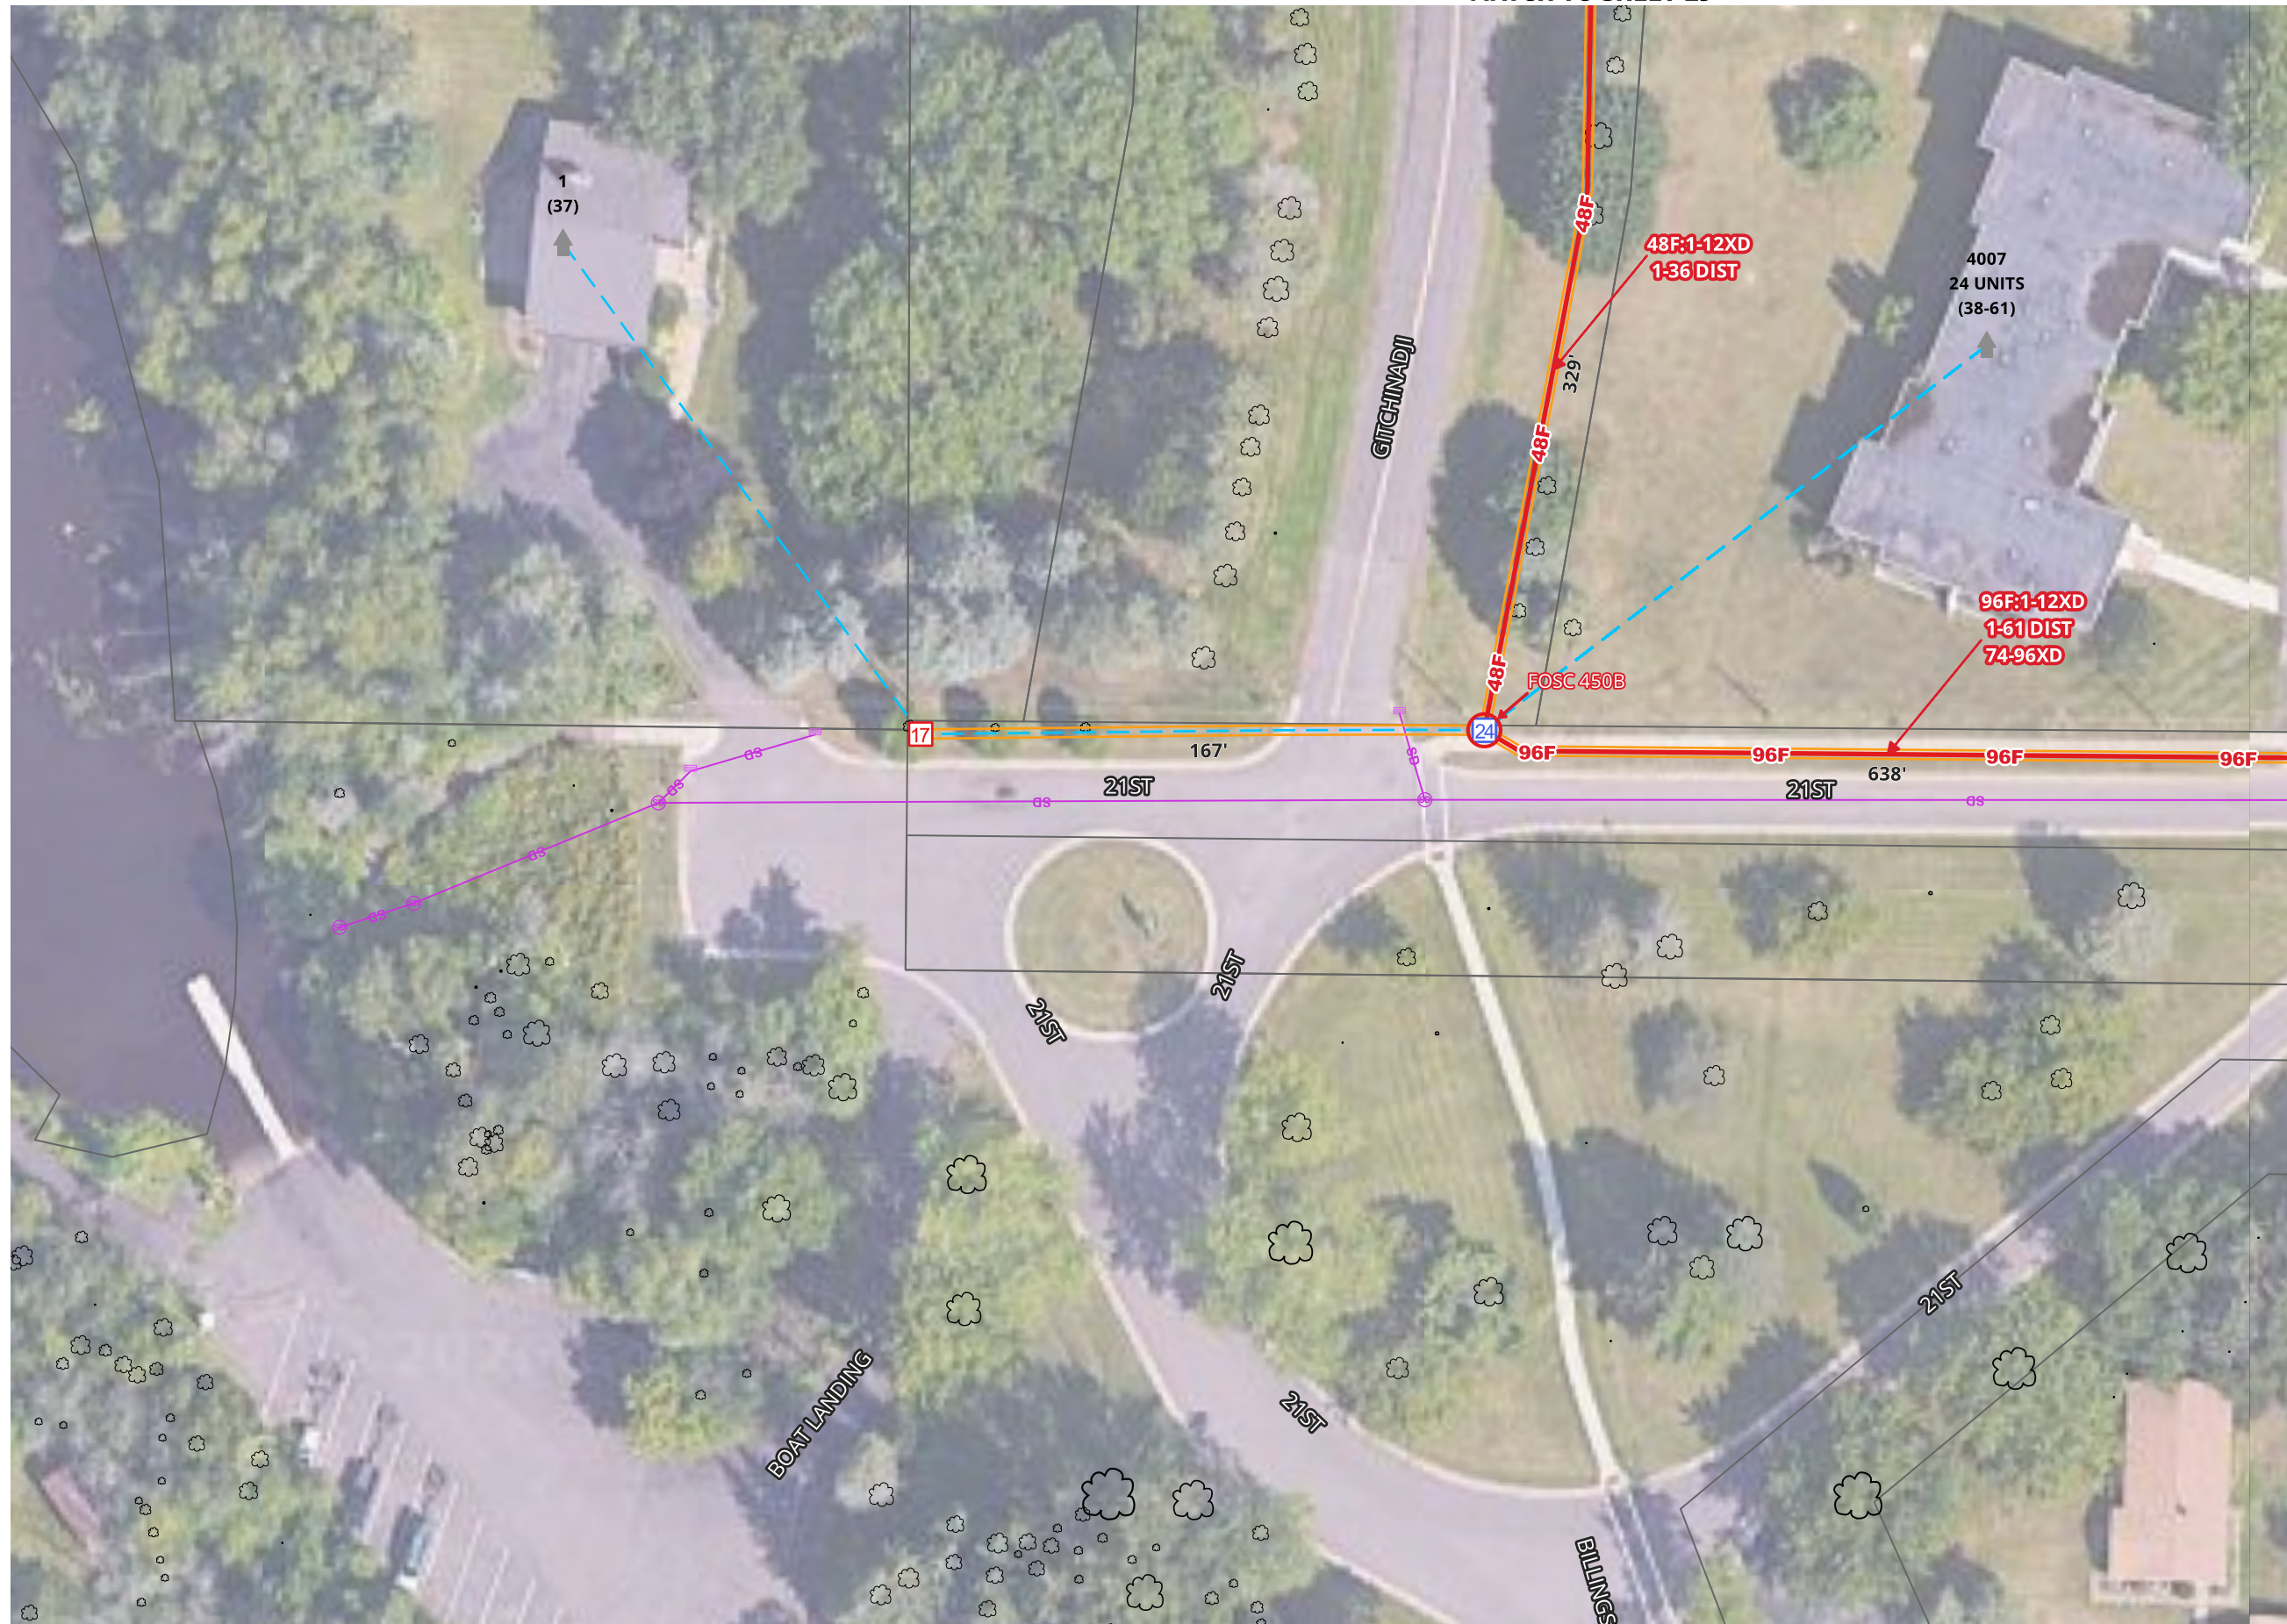



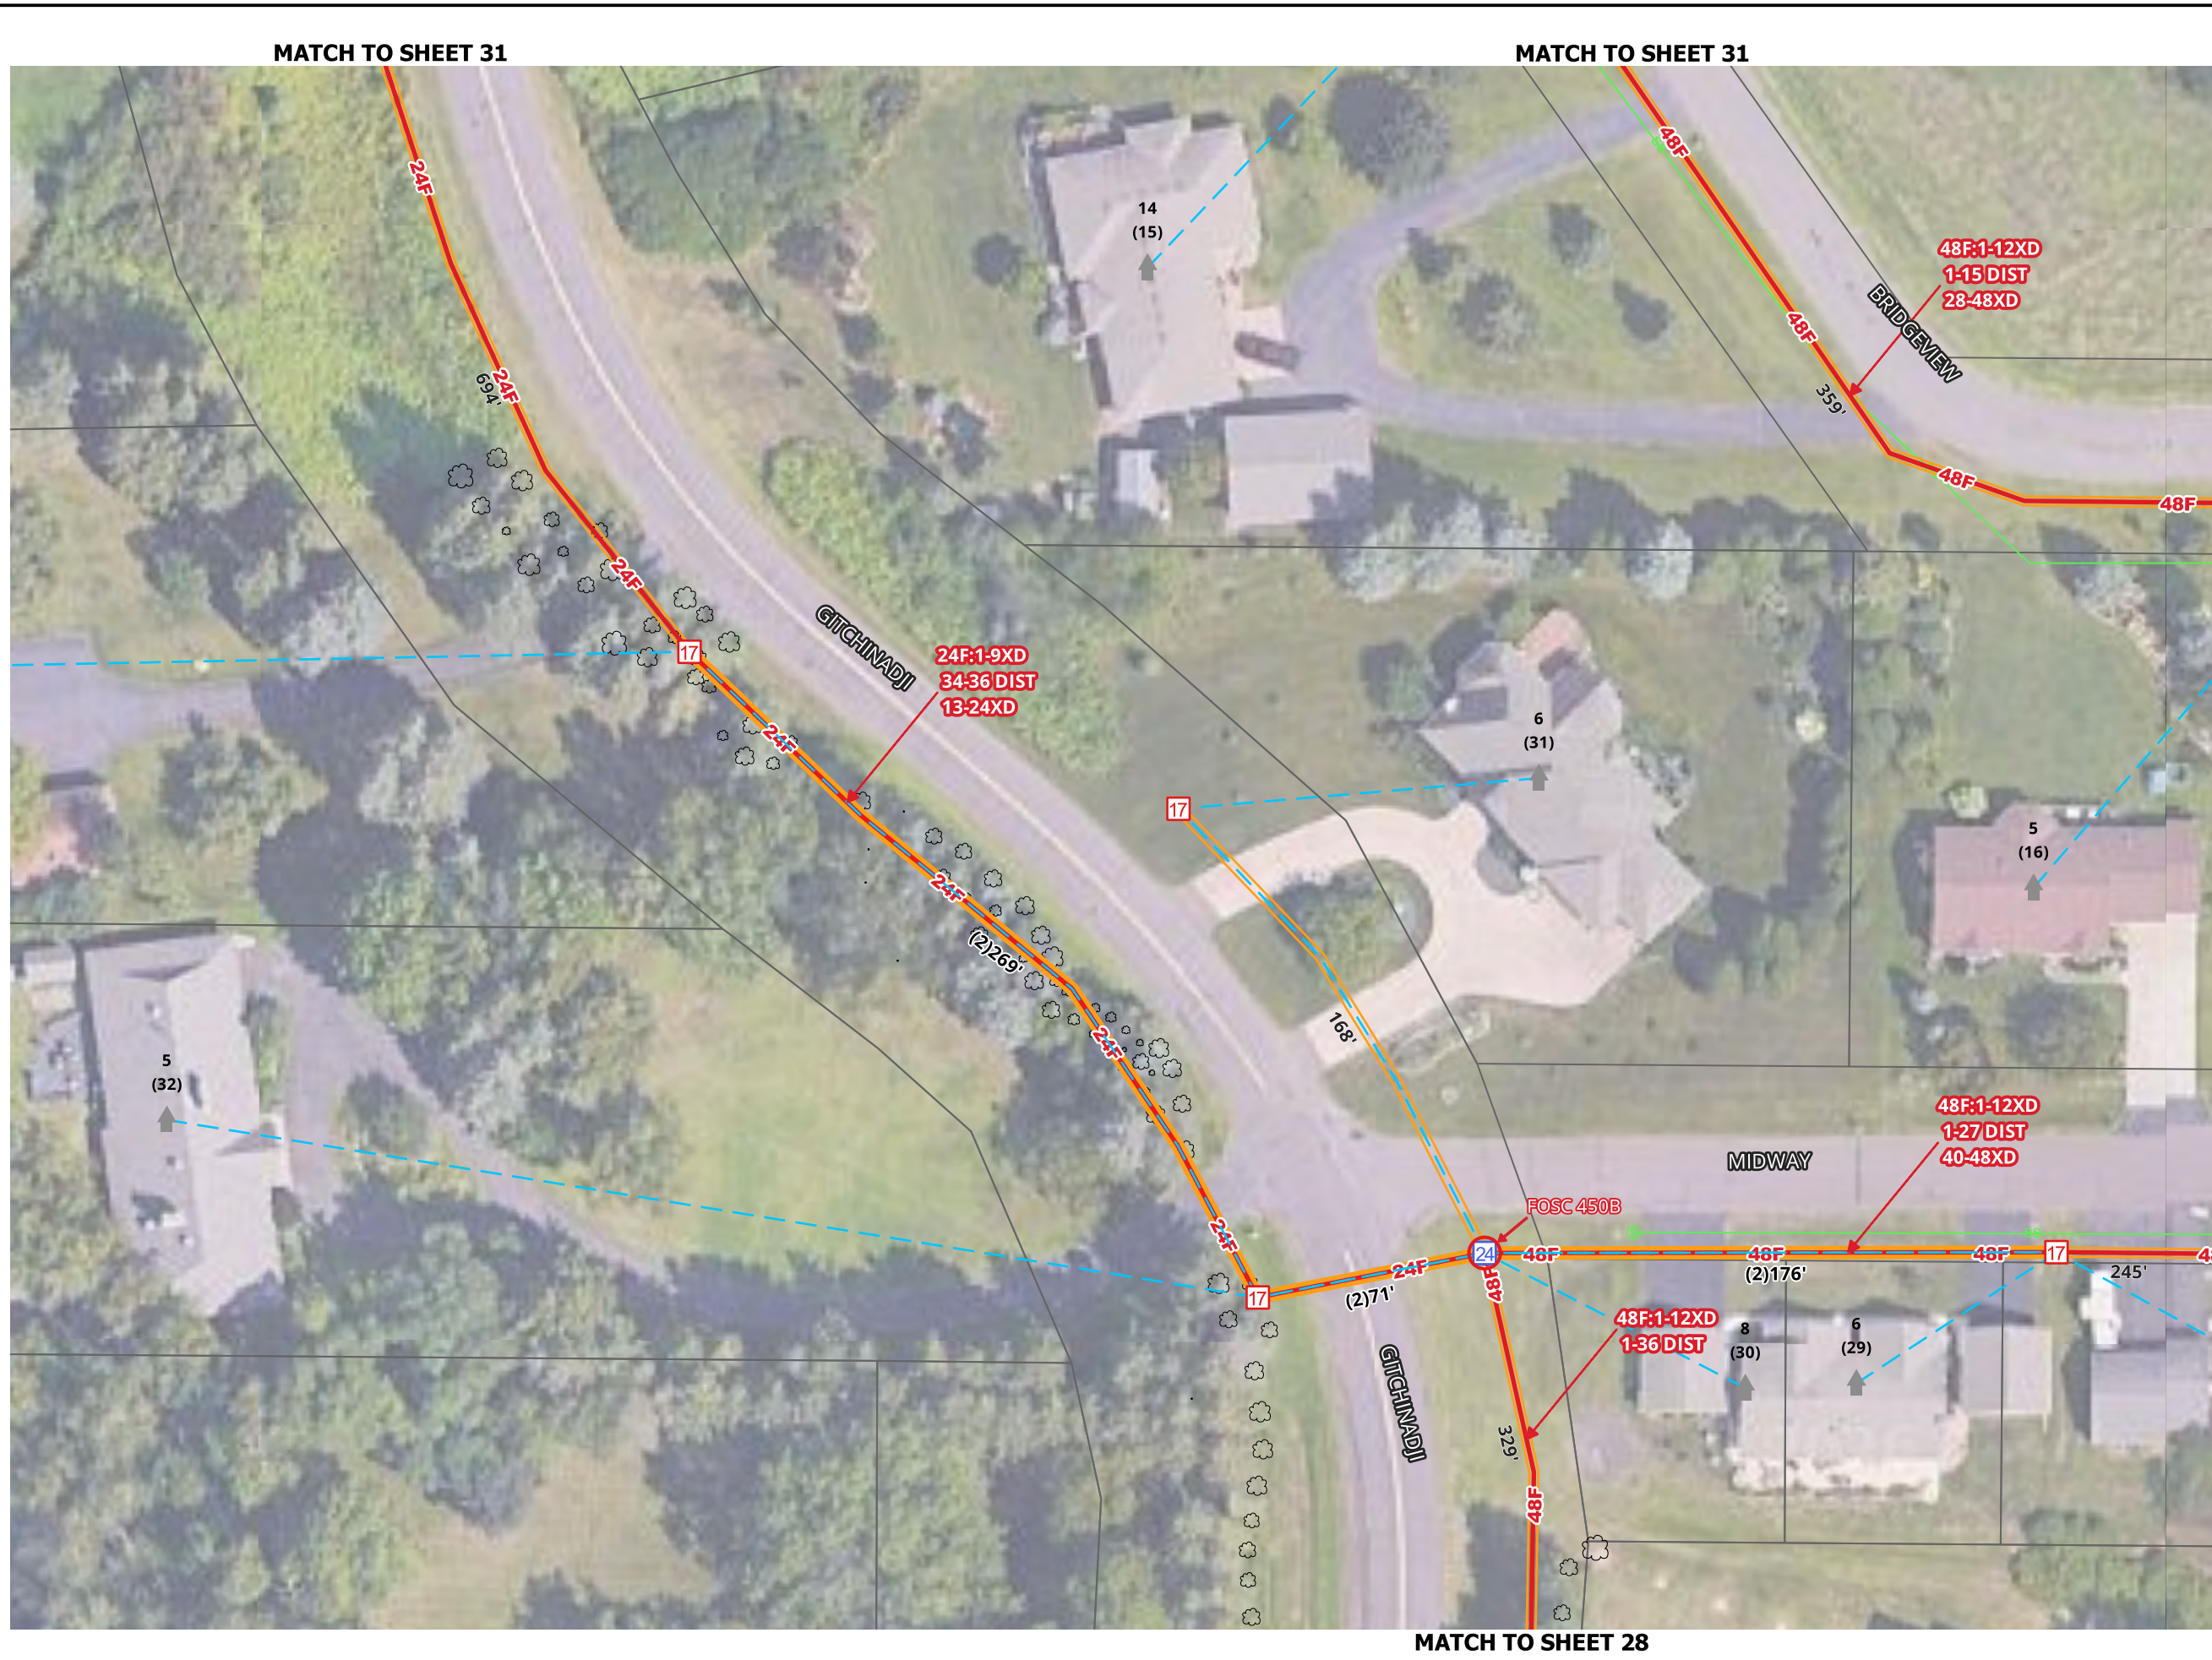

SHEET 29 OF 34

DATE 08/11/2026

MAP REF.

COUNTY:  
DOUGLAS

TOWNSHIP:

TOWN:

RANGE:

SECTION:

MUNICIPALITY:  
SUPERIOR

AS BUILT:

DATE:

WBS:

FILENAME: SUPERIOR FTTH

| REV No | DATE | STATUS |
|--------|------|--------|
|        |      |        |
|        |      |        |
SCALE 1:50

1. UTILITY AND ROW LINES ARE APPROXIMATE. CONTRACTOR SHALL DETERMINE EXACT LOCATIONS PRIOR TO CONSTRUCTION.  
2. ALL UNDERGROUND CABLE SHALL BE PLACED AT A MINIMUM DEPTH OF 36" BELOW THE SURFACE UNLESS OTHERWISE NOTED.




[illegible]

SCALE 1:50

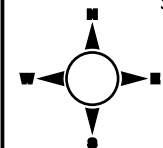

1. UTILITY AND ROW LINES ARE APPROXIMATE. CONTRACTOR SHALL DETERMINE EXACT LOCATIONS PRIOR TO CONSTRUCTION.
2. ALL UNDERGROUND CABLE SHALL BE PLACED AT A MINIMUM DEPTH OF 36" BELOW THE SURFACE UNLESS OTHERWISE NOTED.

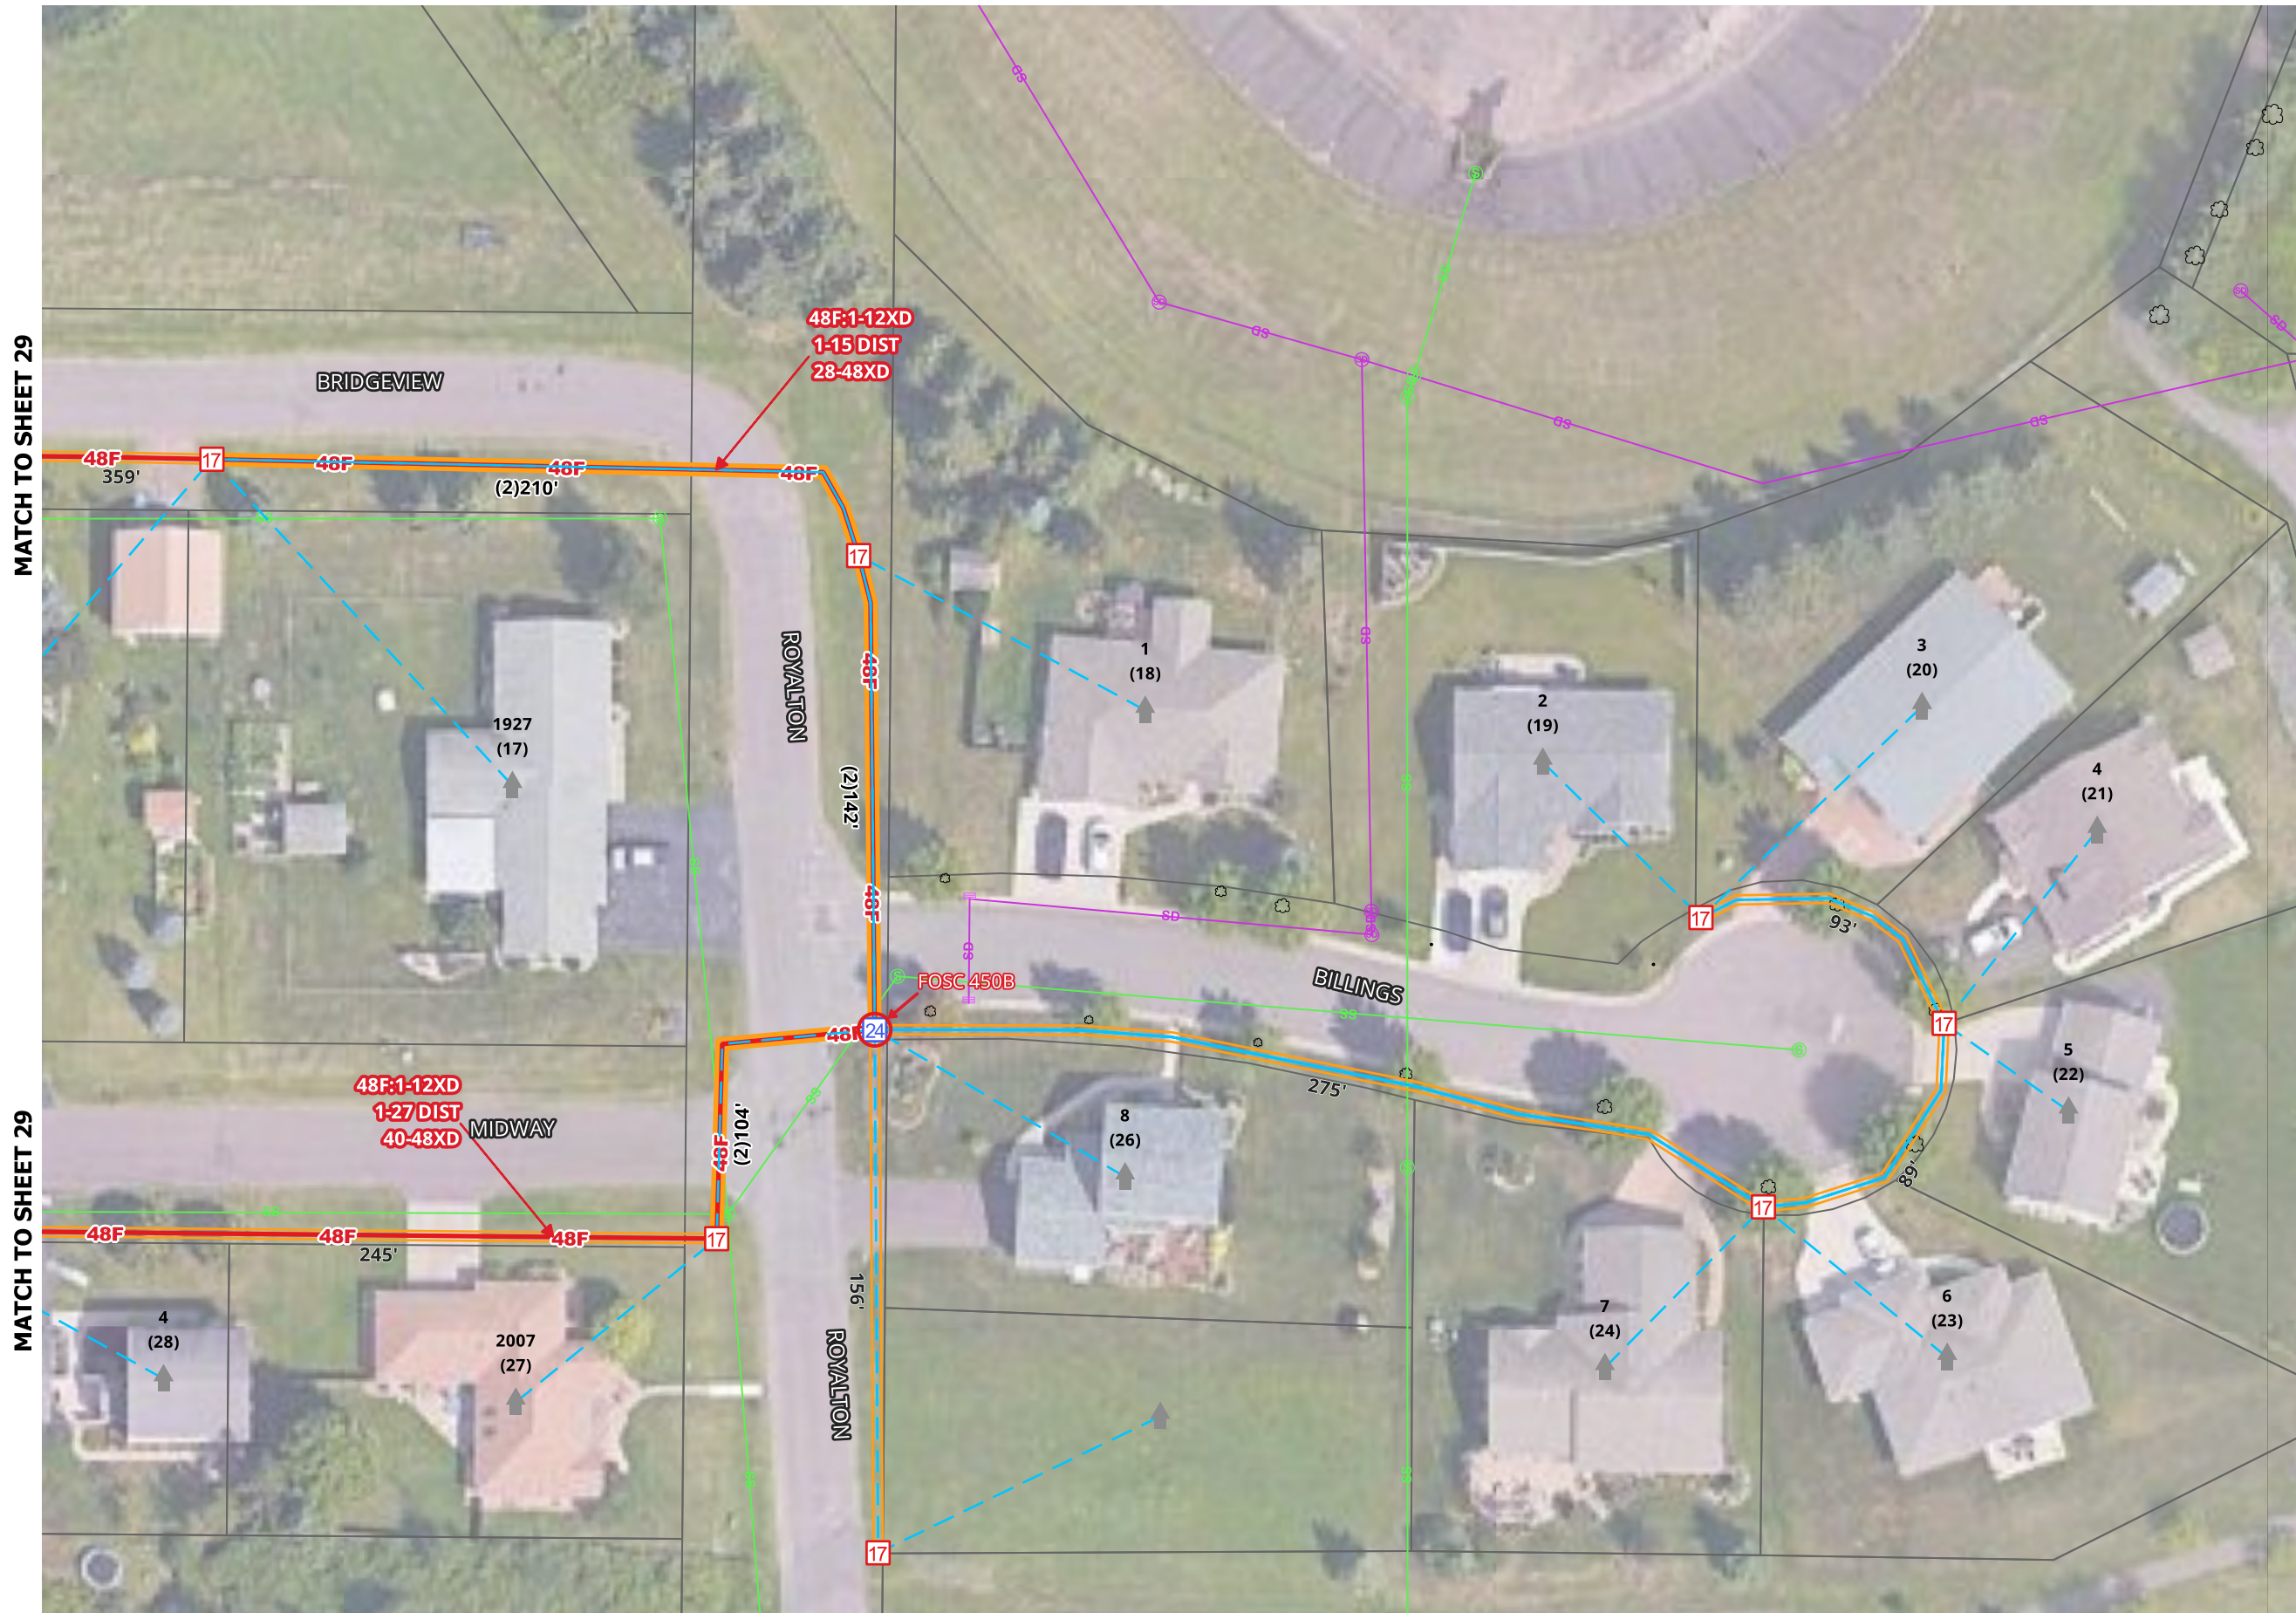




MATCH TO SHEET 33



MATCH TO SHEET 29

MATCH TO SHEET 29

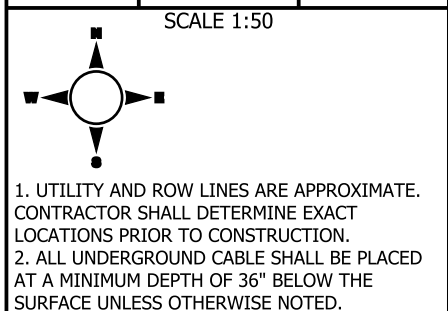

[illegible]





MATCH TO SHEET 34



MATCH TO SHEET 31









# SUPERIOR

W I S C O N S I N

Living up to our name.


## CITY OF SUPERIOR FTTH

OUTSIDE PLANT CONSTRUCTION  
FIBER OPTIC CABLE ROUTE

SPLICING PACKAGE: L013

DATE: 09-09-2026

**SUPERIOR, WISCONSIN**

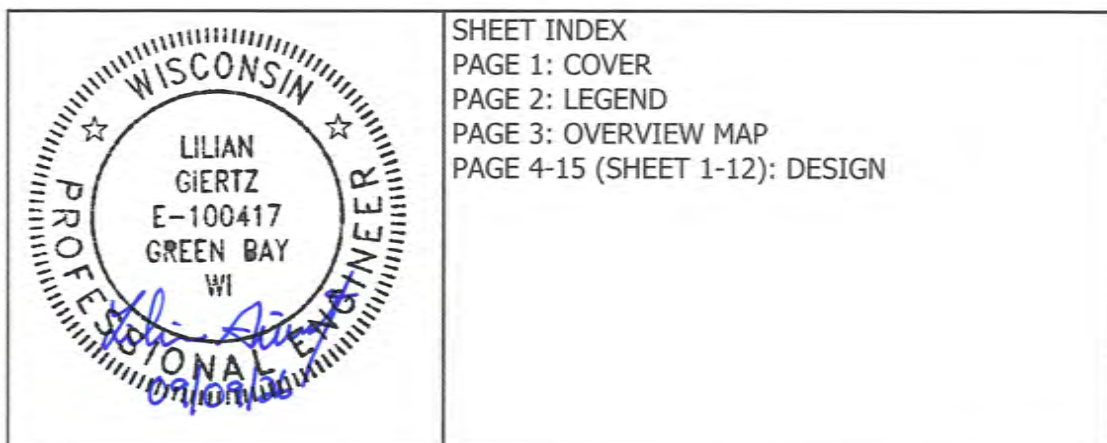

SHEET INDEX  
PAGE 1: COVER  
PAGE 2: LEGEND  
PAGE 3: OVERVIEW MAP  
PAGE 4-15 (SHEET 1-12): DESIGN



**mi-TECH**

A MICHELS Company








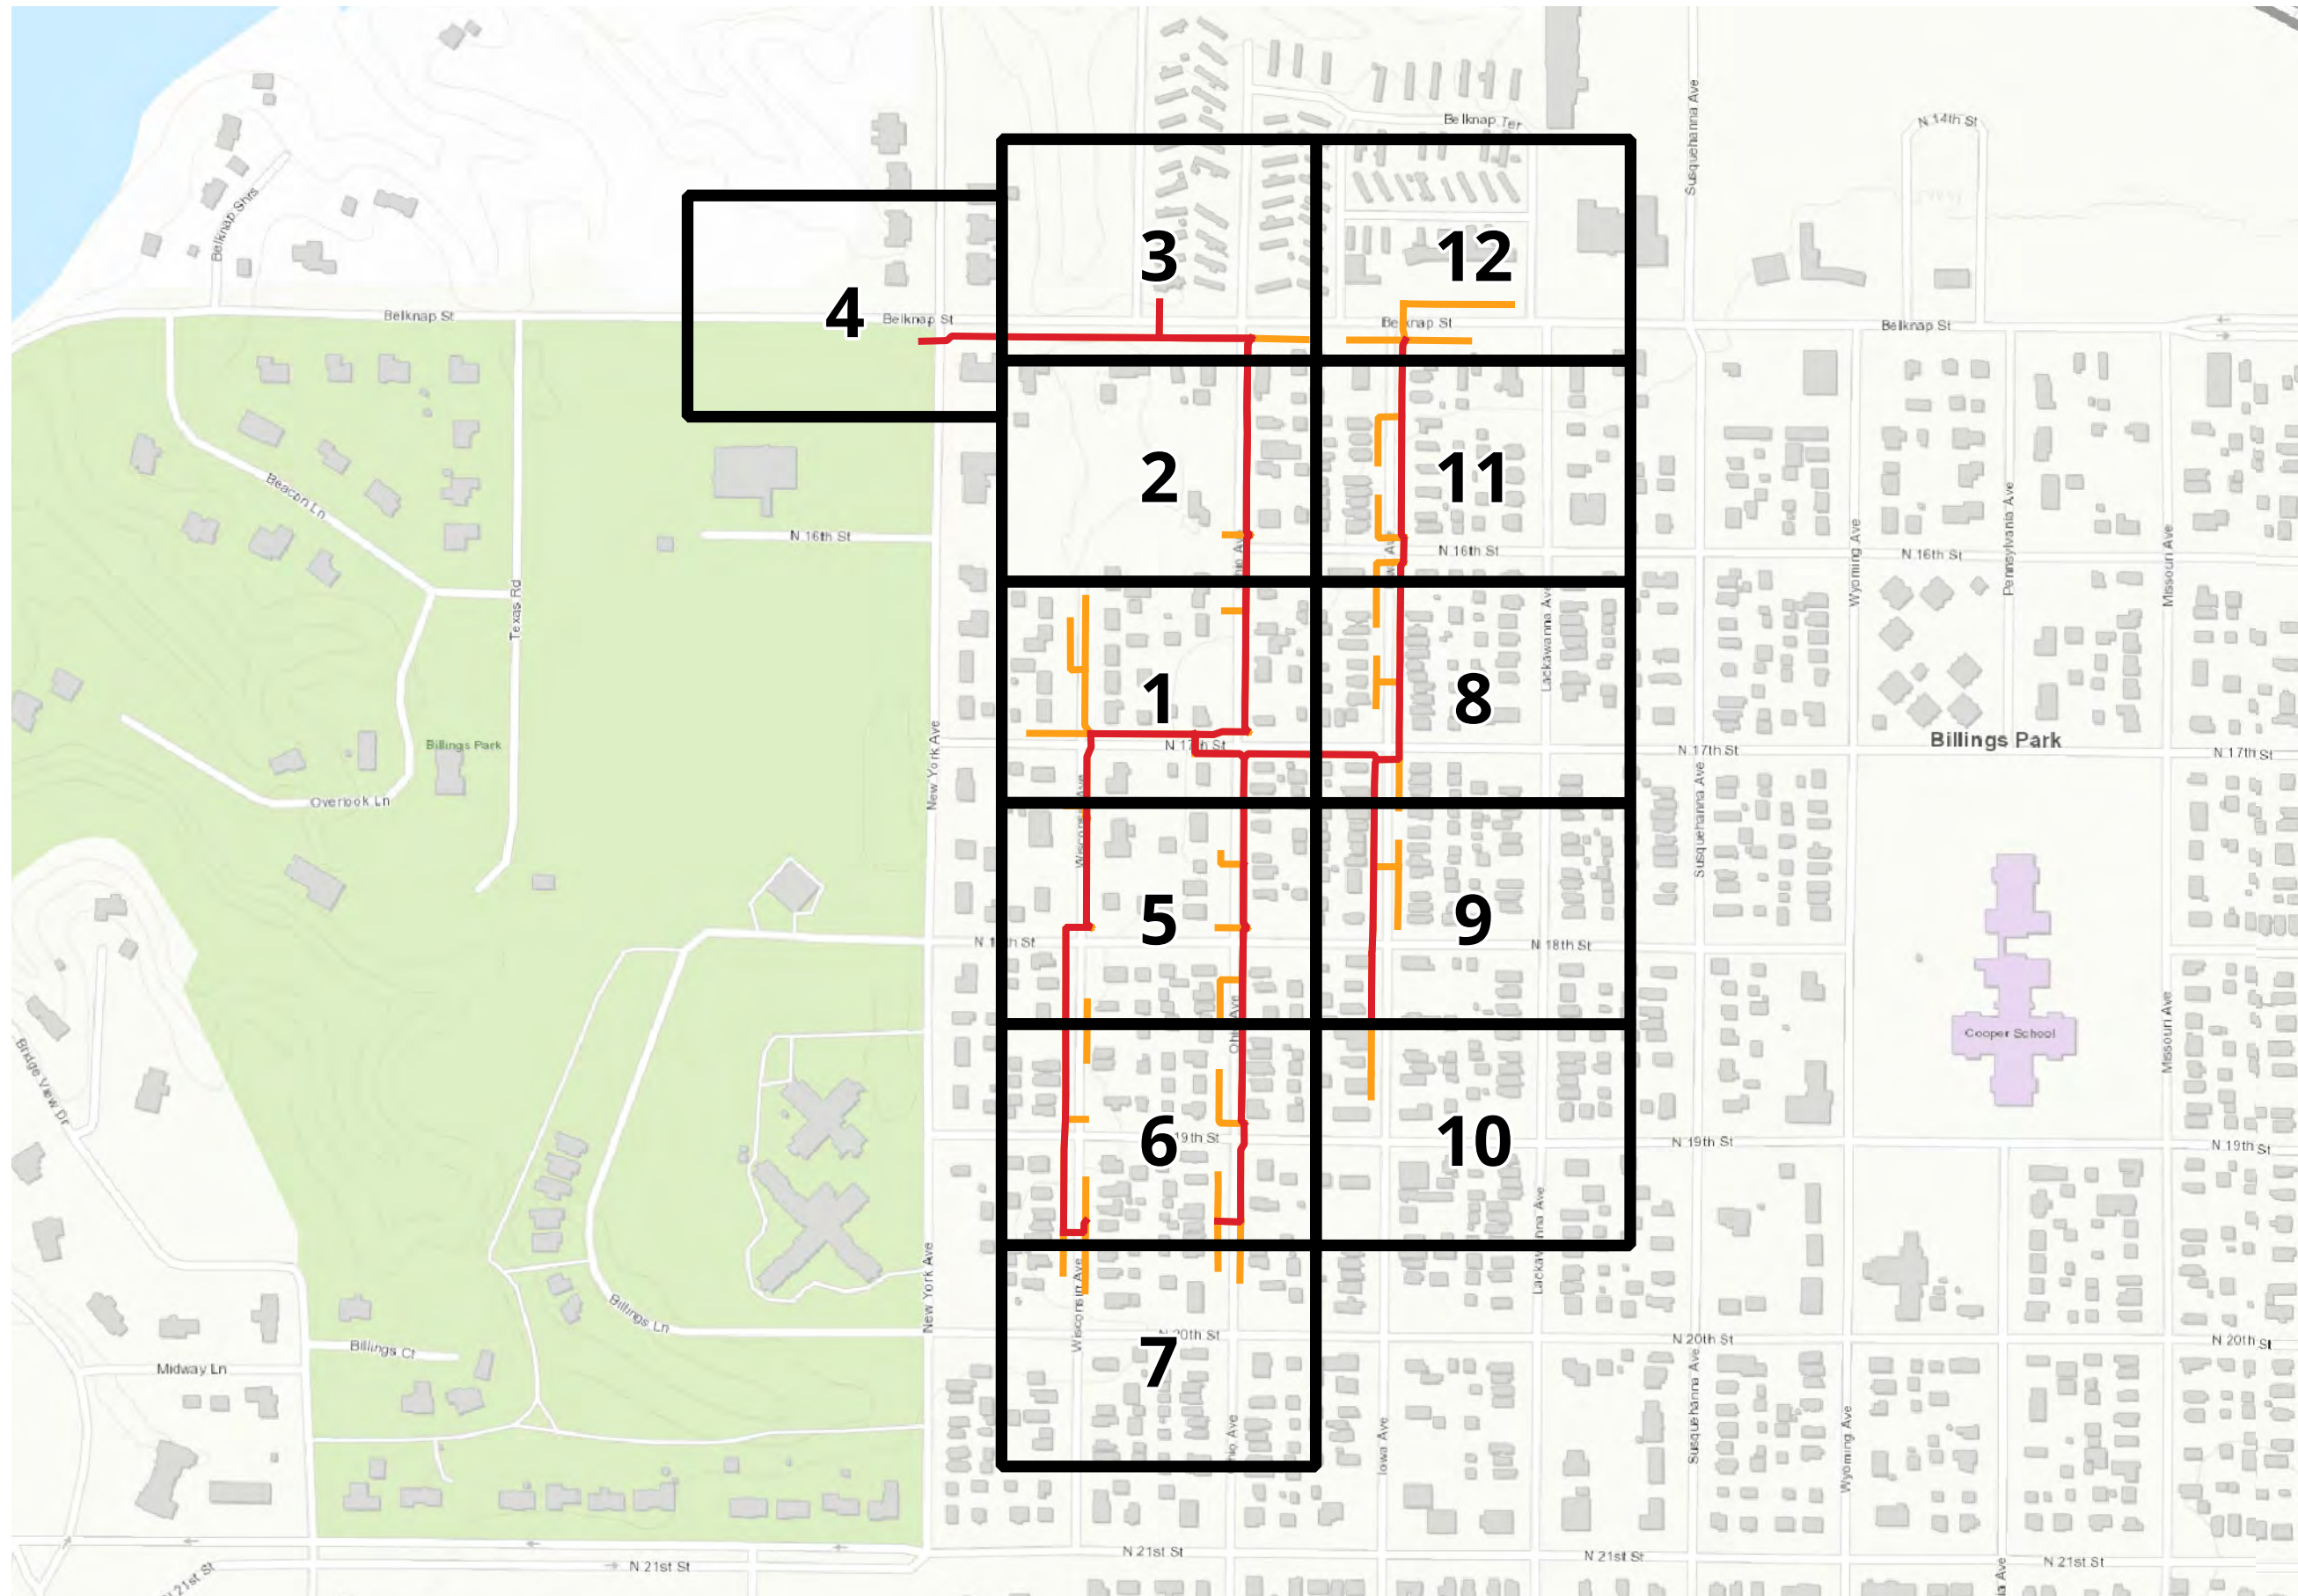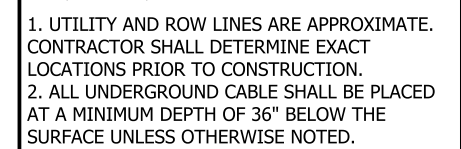




[illegible]

1. UTILITY AND ROW LINES ARE APPROXIMATE. CONTRACTOR SHALL DETERMINE EXACT LOCATIONS PRIOR TO CONSTRUCTION.
2. ALL UNDERGROUND CABLE SHALL BE PLACED AT A MINIMUM DEPTH OF 36" BELOW THE SURFACE UNLESS OTHERWISE NOTED.

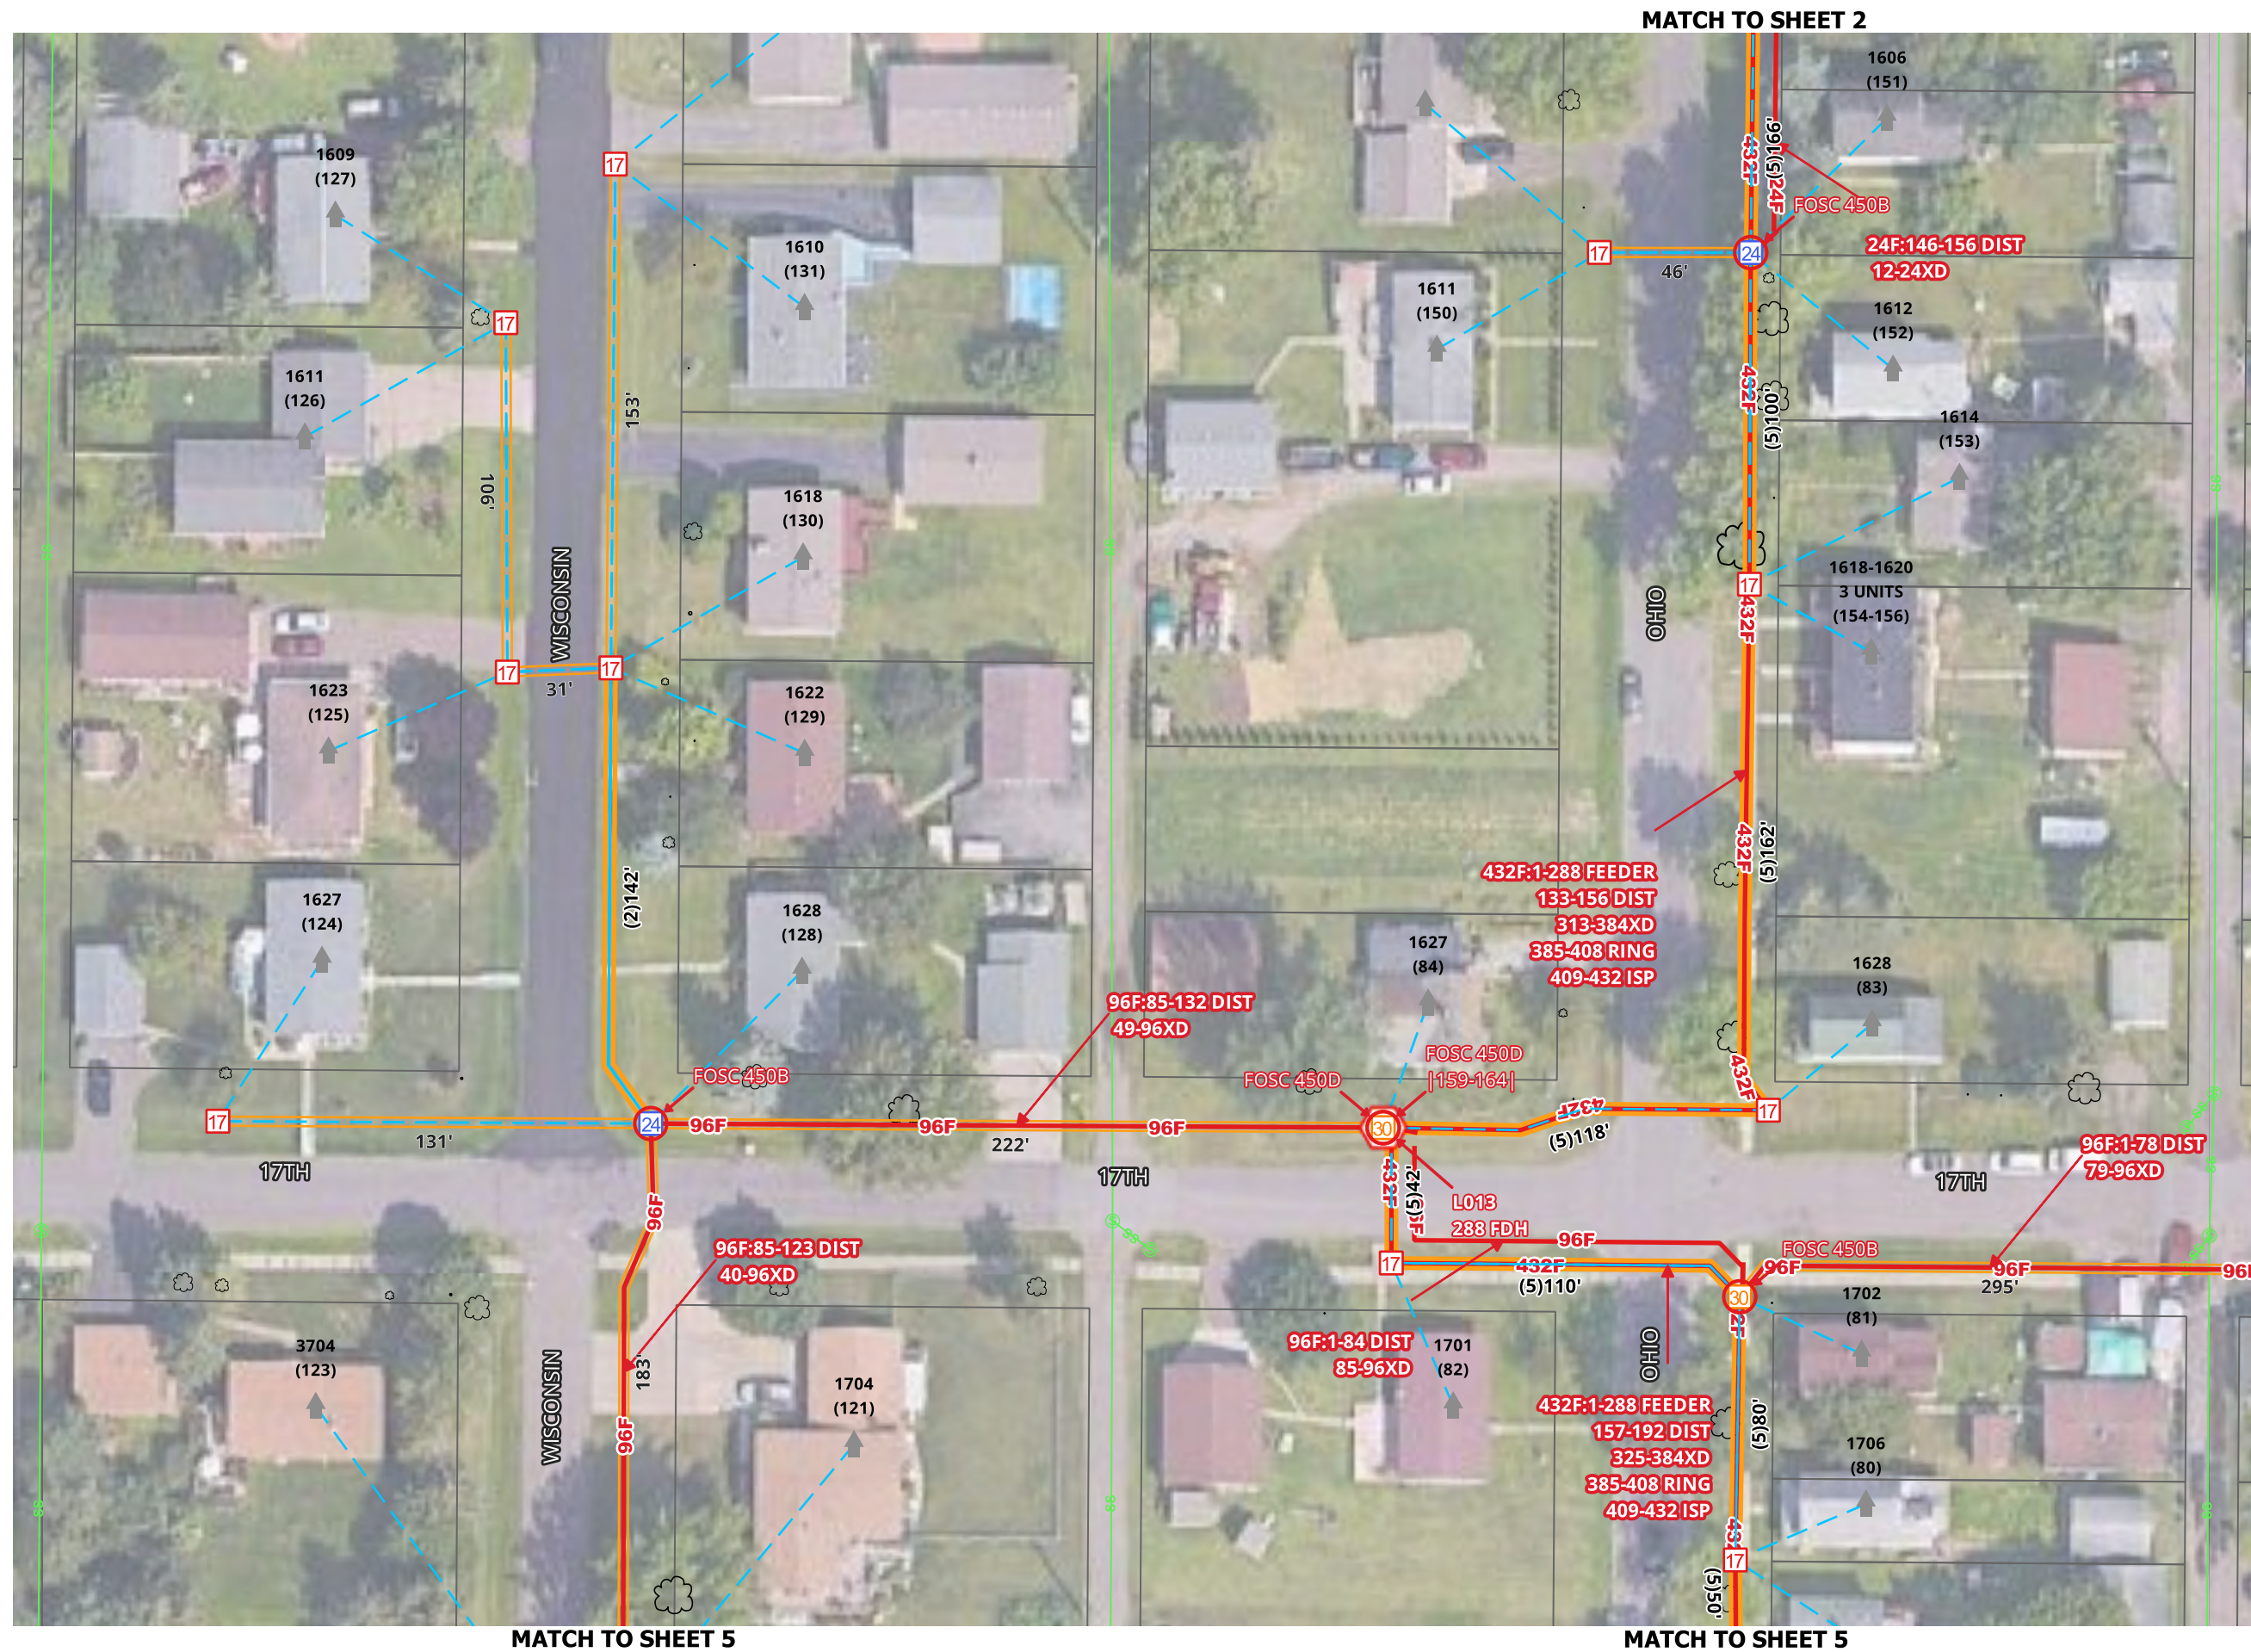



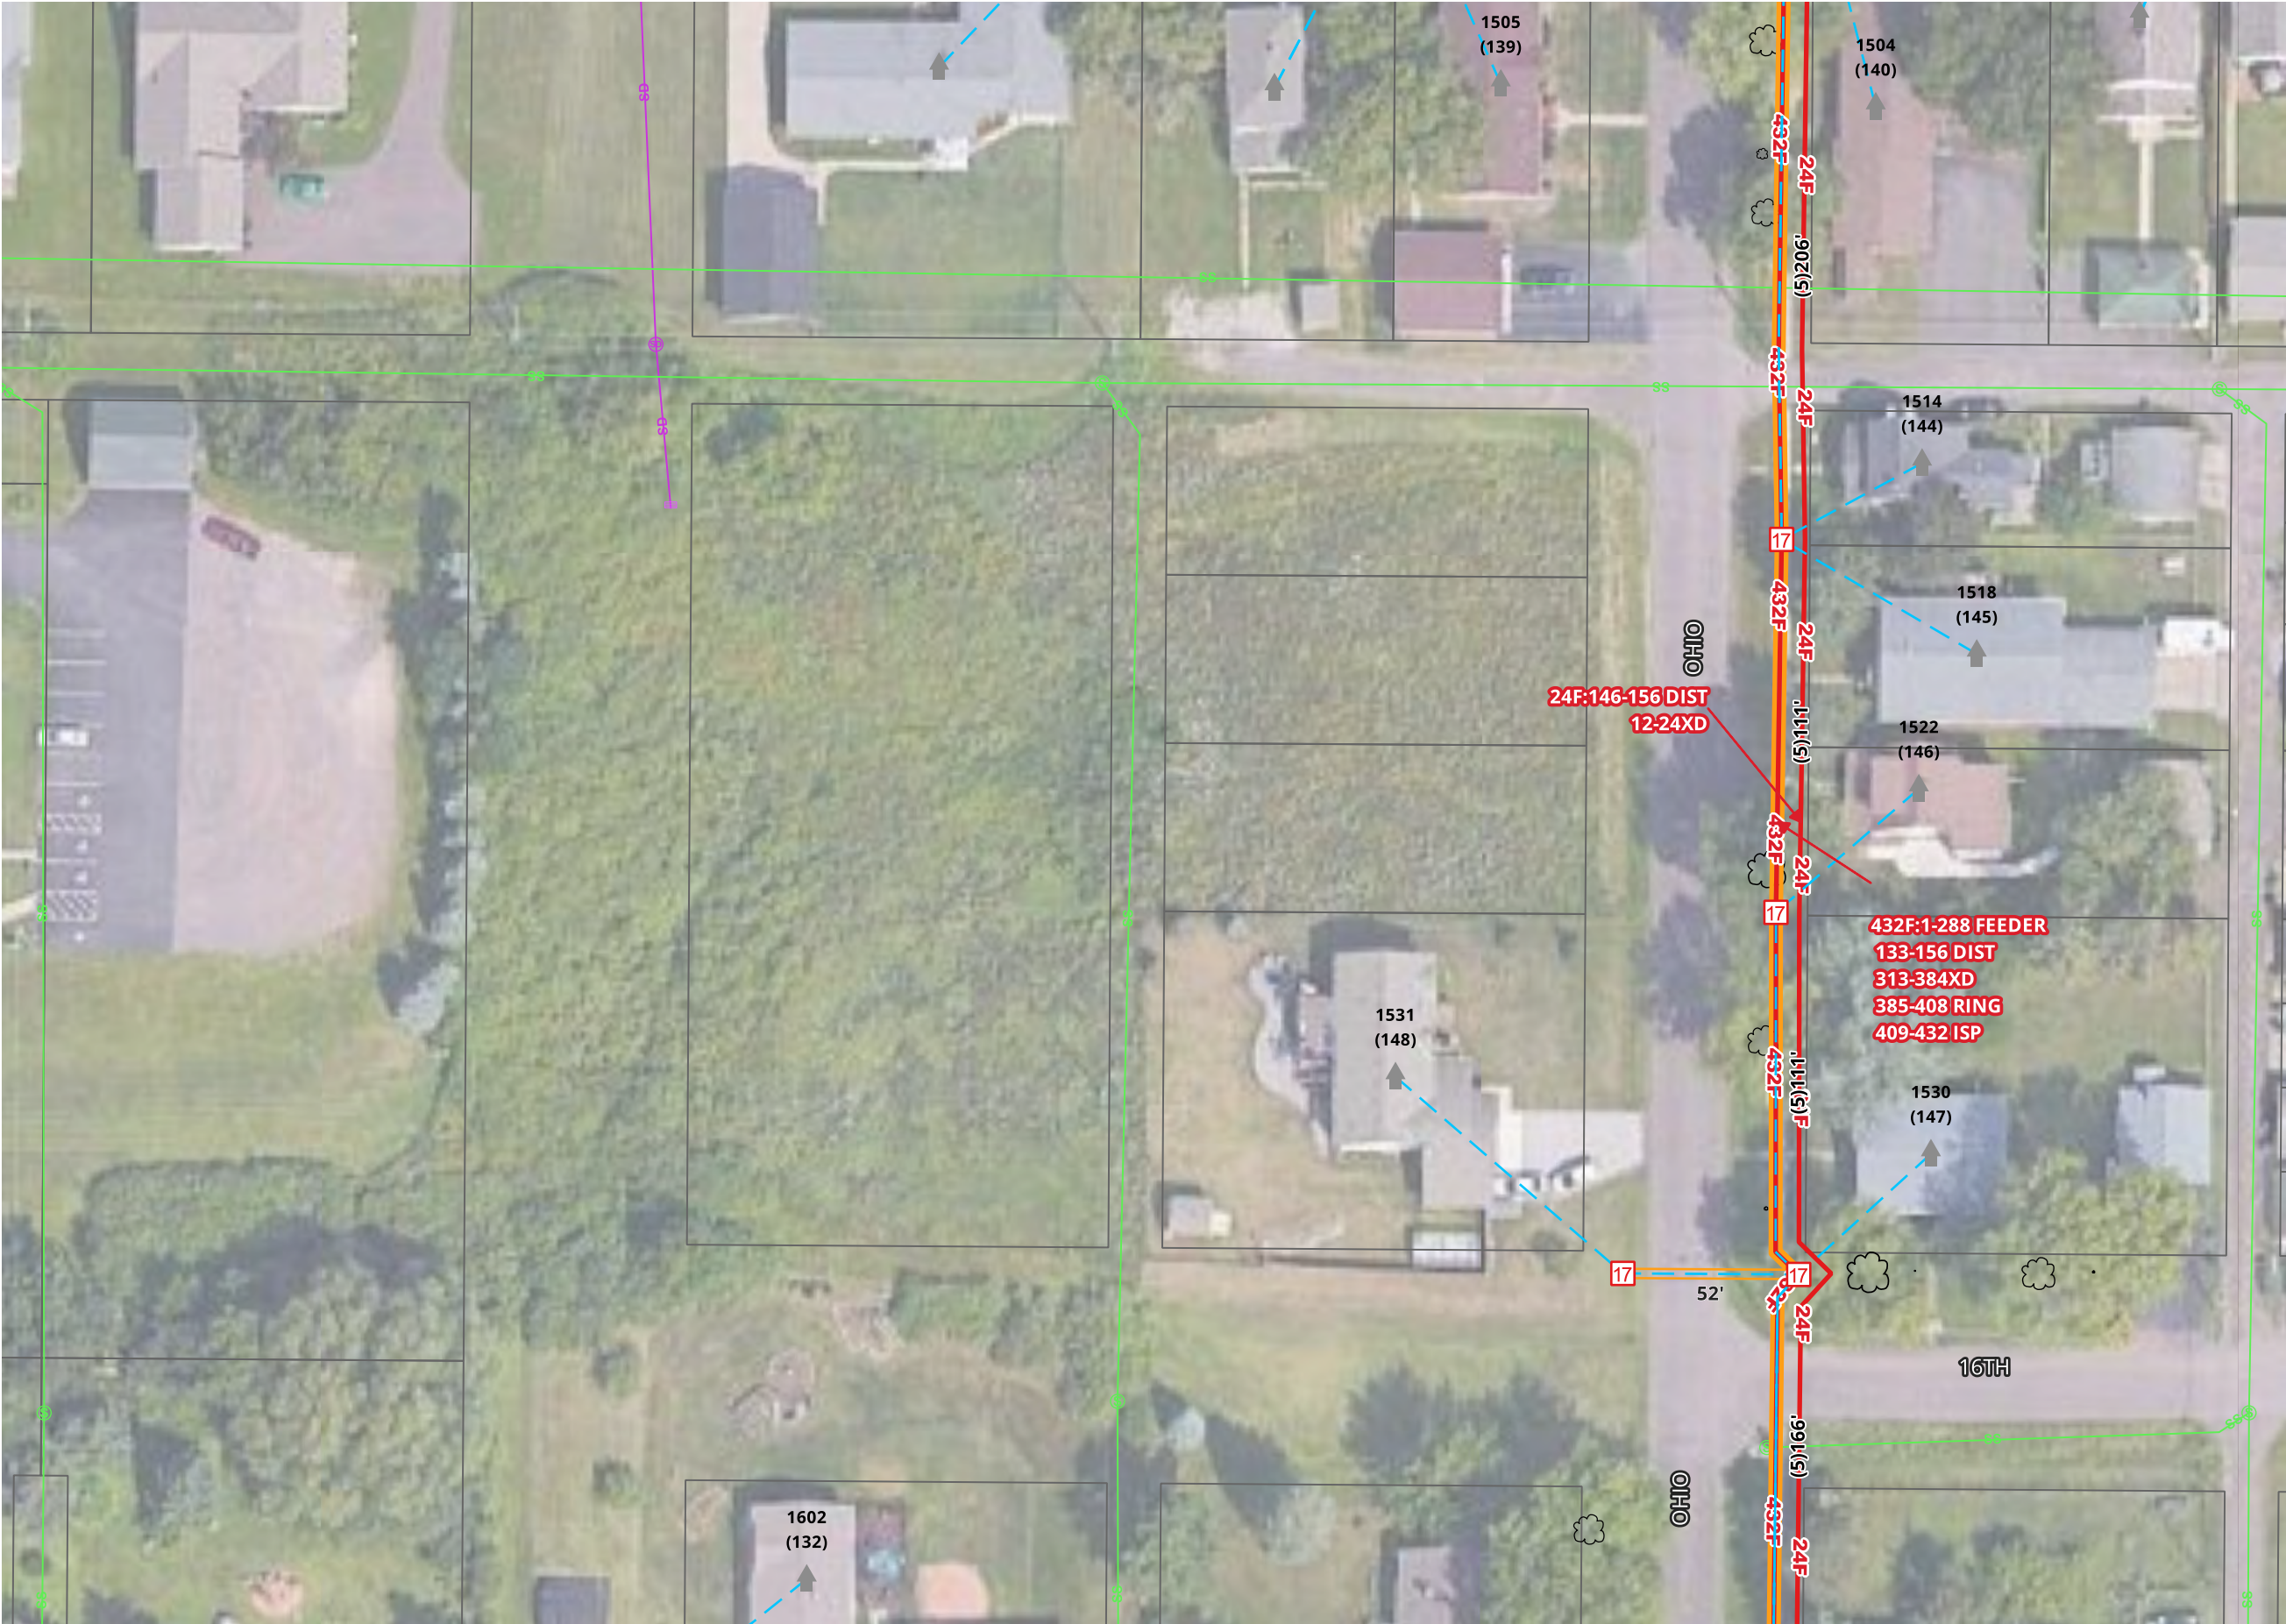

SHEET 2 OF 12

DATE 08/11/2026

MAP REF.

COUNTY:  
DOUGLAS

TOWNSHIP:

TOWN:

RANGE:

SECTION:

MUNICIPALITY:  
SUPERIOR

AS BUILT:

DATE:

WBS:


FILENAME: SUPERIOR FTTH

| REV No | DATE | STATUS |
|--------|------|--------|
|        |      |        |
|        |      |        |
SCALE 1:50

1. UTILITY AND ROW LINES ARE APPROXIMATE. CONTRACTOR SHALL DETERMINE EXACT LOCATIONS PRIOR TO CONSTRUCTION.  
2. ALL UNDERGROUND CABLE SHALL BE PLACED AT A MINIMUM DEPTH OF 36" BELOW THE SURFACE UNLESS OTHERWISE NOTED.



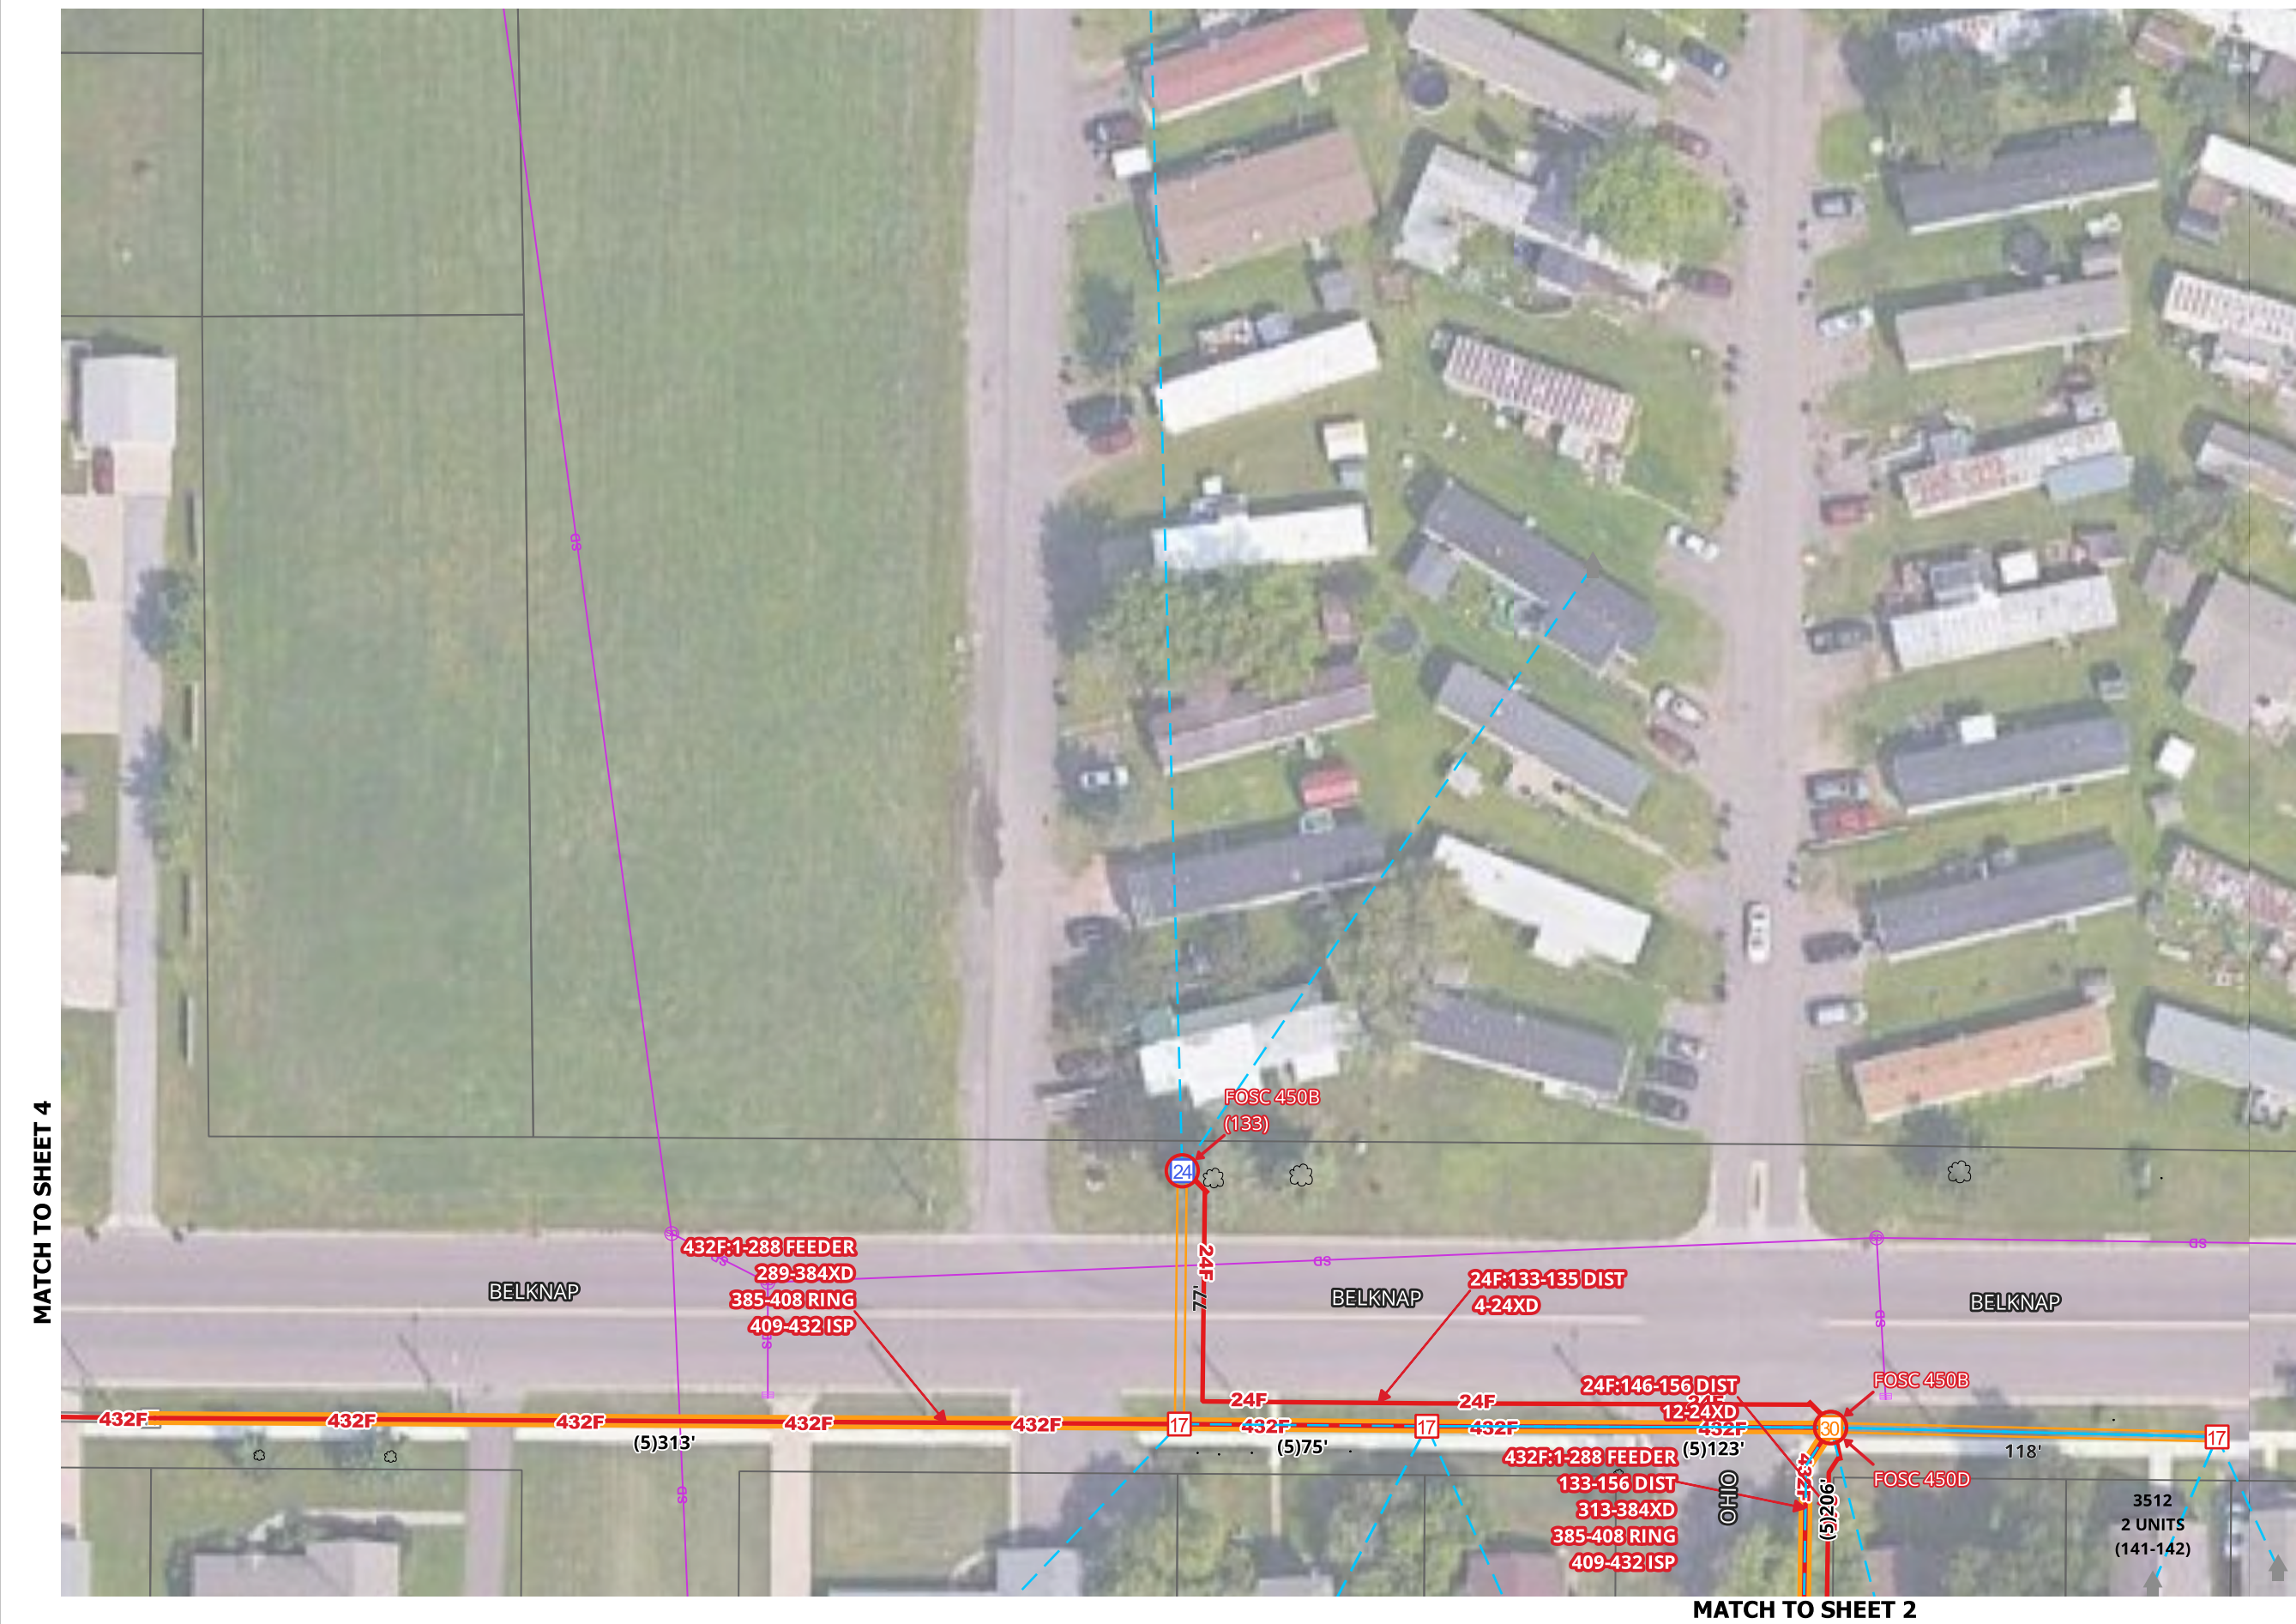

SCALE 1:50

1. UTILITY AND ROW LINES ARE APPROXIMATE. CONTRACTOR SHALL DETERMINE EXACT LOCATIONS PRIOR TO CONSTRUCTION.  
2. ALL UNDERGROUND CABLE SHALL BE PLACED AT A MINIMUM DEPTH OF 36" BELOW THE SURFACE UNLESS OTHERWISE NOTED.





**MATCH TO SHEET 3**



[illegible]

1. UTILITY AND ROW LINES ARE APPROXIMATE. CONTRACTOR SHALL DETERMINE EXACT LOCATIONS PRIOR TO CONSTRUCTION.
2. ALL UNDERGROUND CABLE SHALL BE PLACED AT A MINIMUM DEPTH OF 36" BELOW THE SURFACE UNLESS OTHERWISE NOTED.





COUNTY:  
DOUGLAS

TOWNSHIP:

TOWN:

RANGE:

SECTION:

MUNICIPALITY:  
SUPERIOR


AS BUILT:

DATE:


WBS:

FILENAME: SUPERIOR FTTH

| REV No | DATE | STATUS |
|--------|------|--------|
|        |      |        |
|        |      |        |
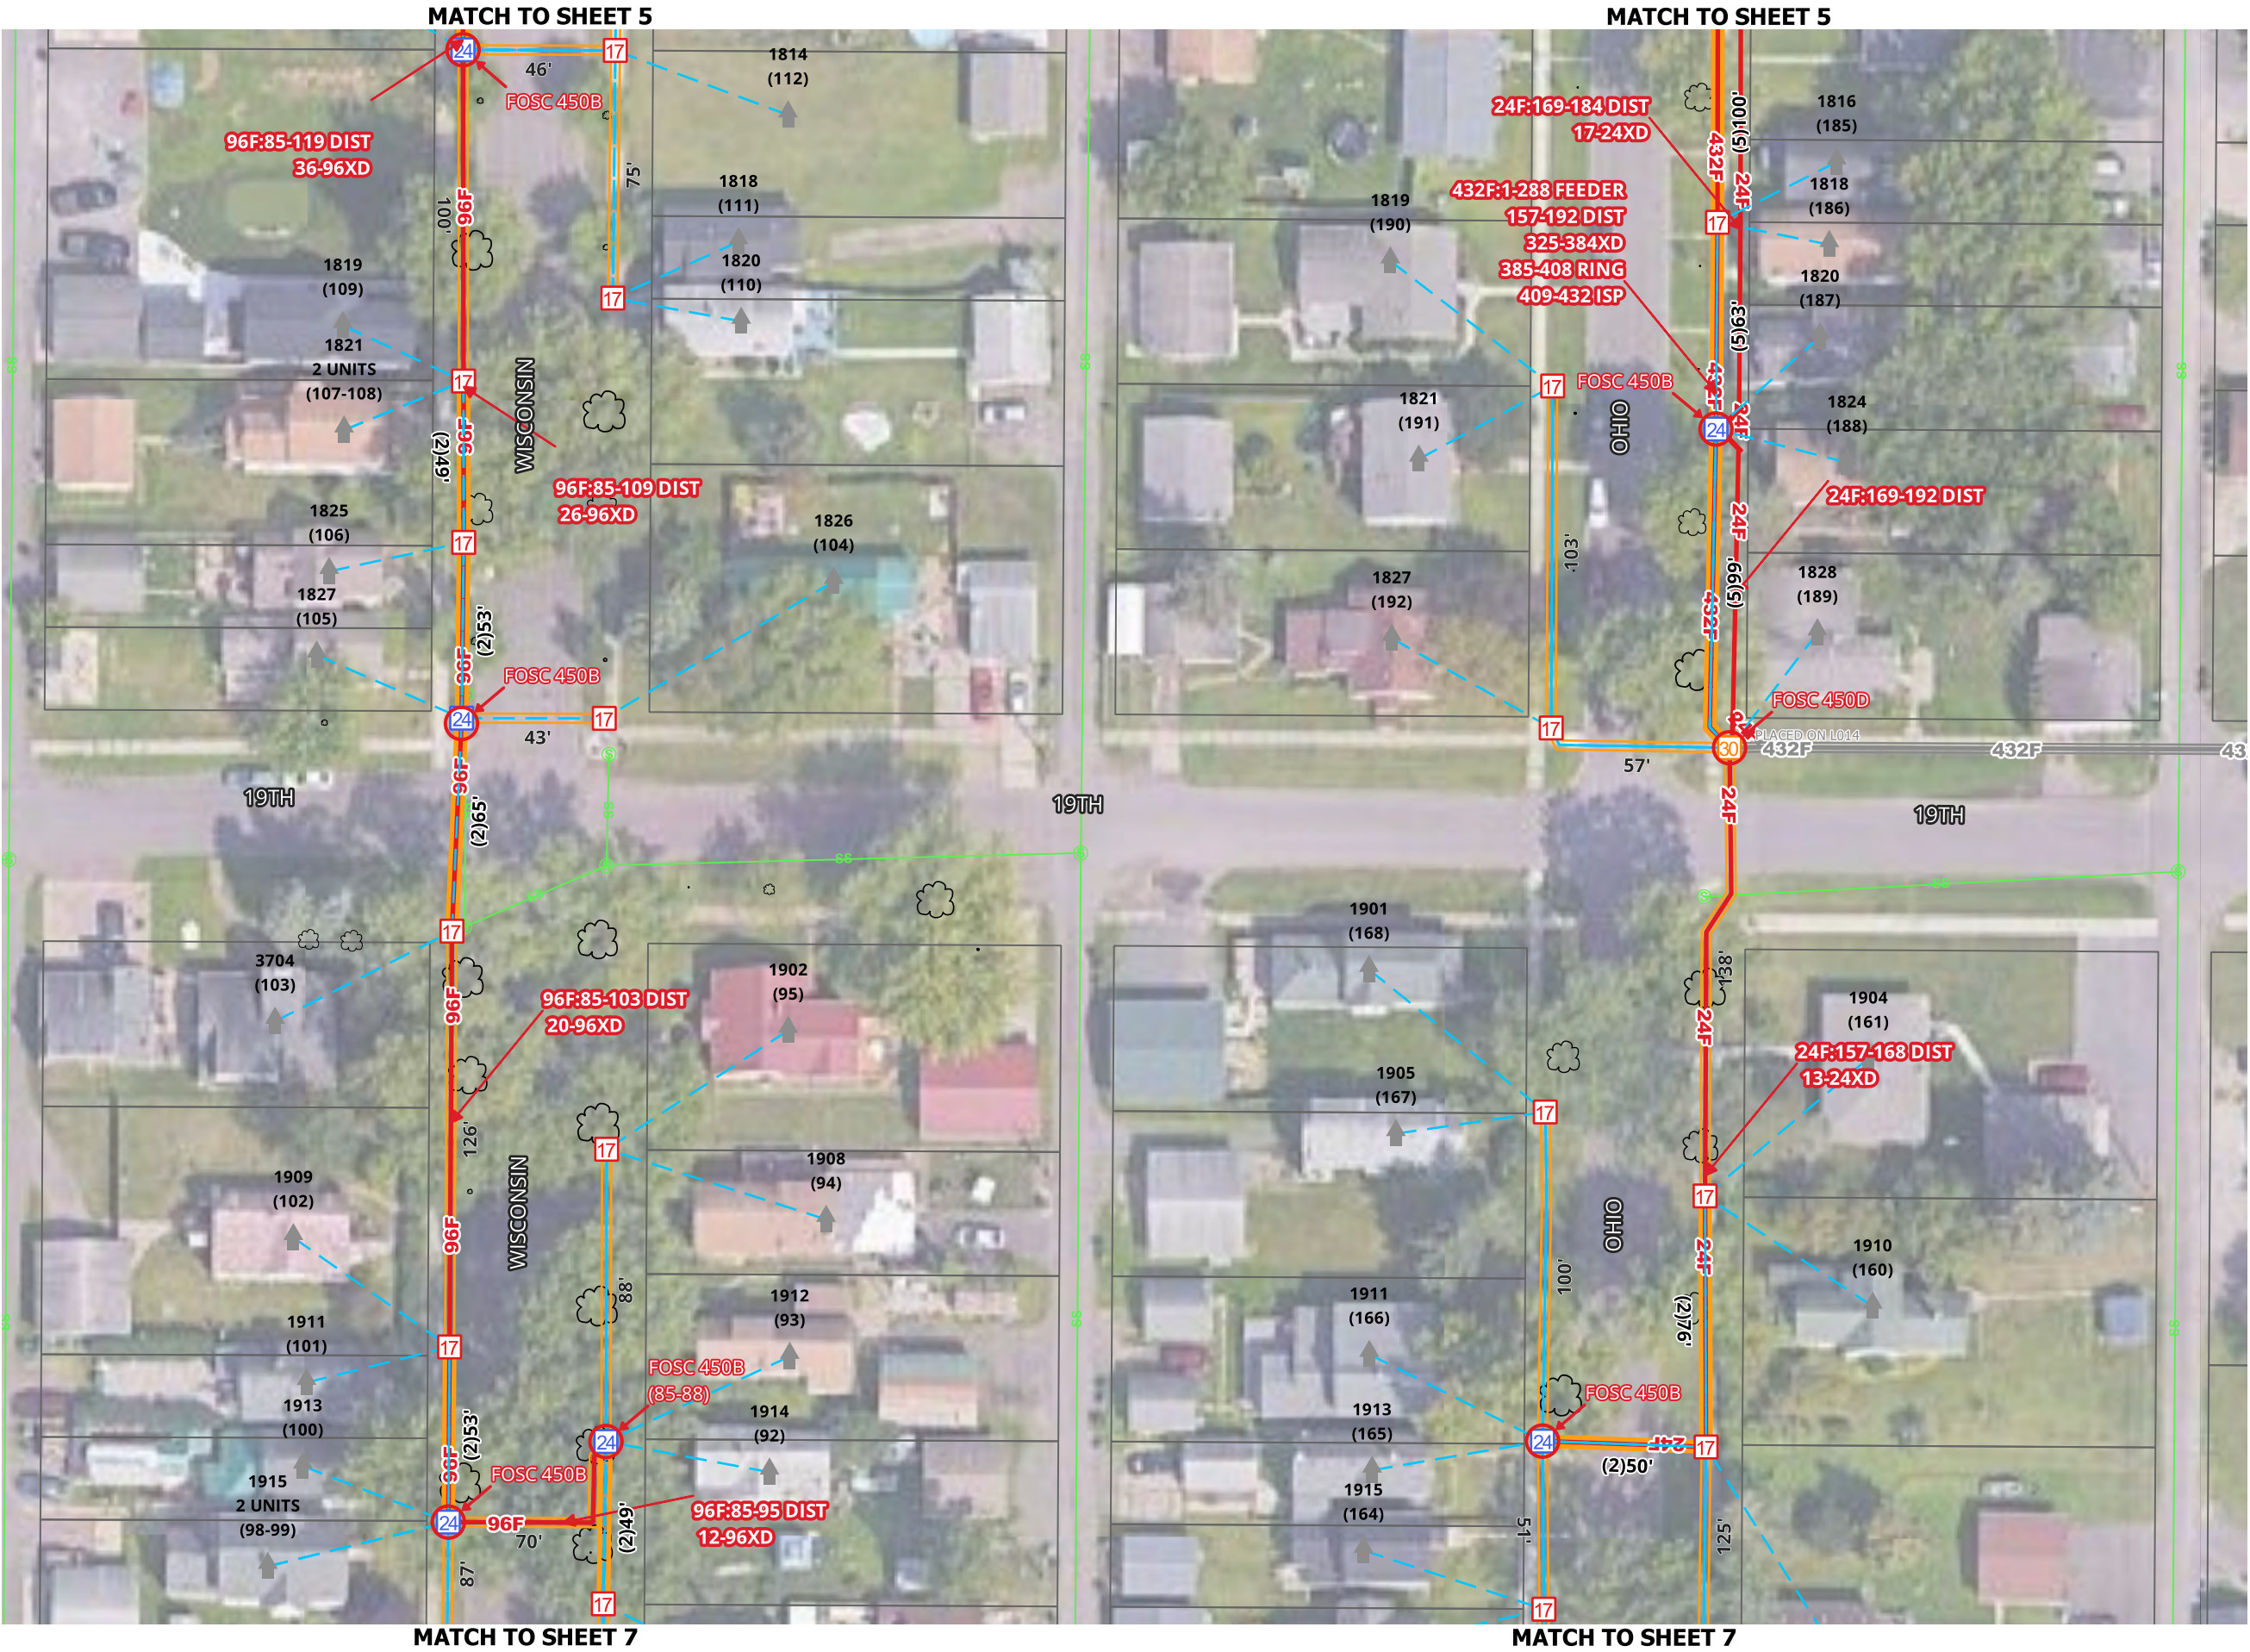


SCALE 1:50

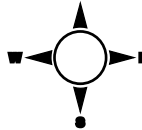


1. UTILITY AND ROW LINES ARE APPROXIMATE.  
CONTRACTOR SHALL DETERMINE EXACT  
LOCATIONS PRIOR TO CONSTRUCTION.  
2. ALL UNDERGROUND CABLE SHALL BE PLACED  
AT A MINIMUM DEPTH OF 36" BELOW THE  
SURFACE UNLESS OTHERWISE NOTED.



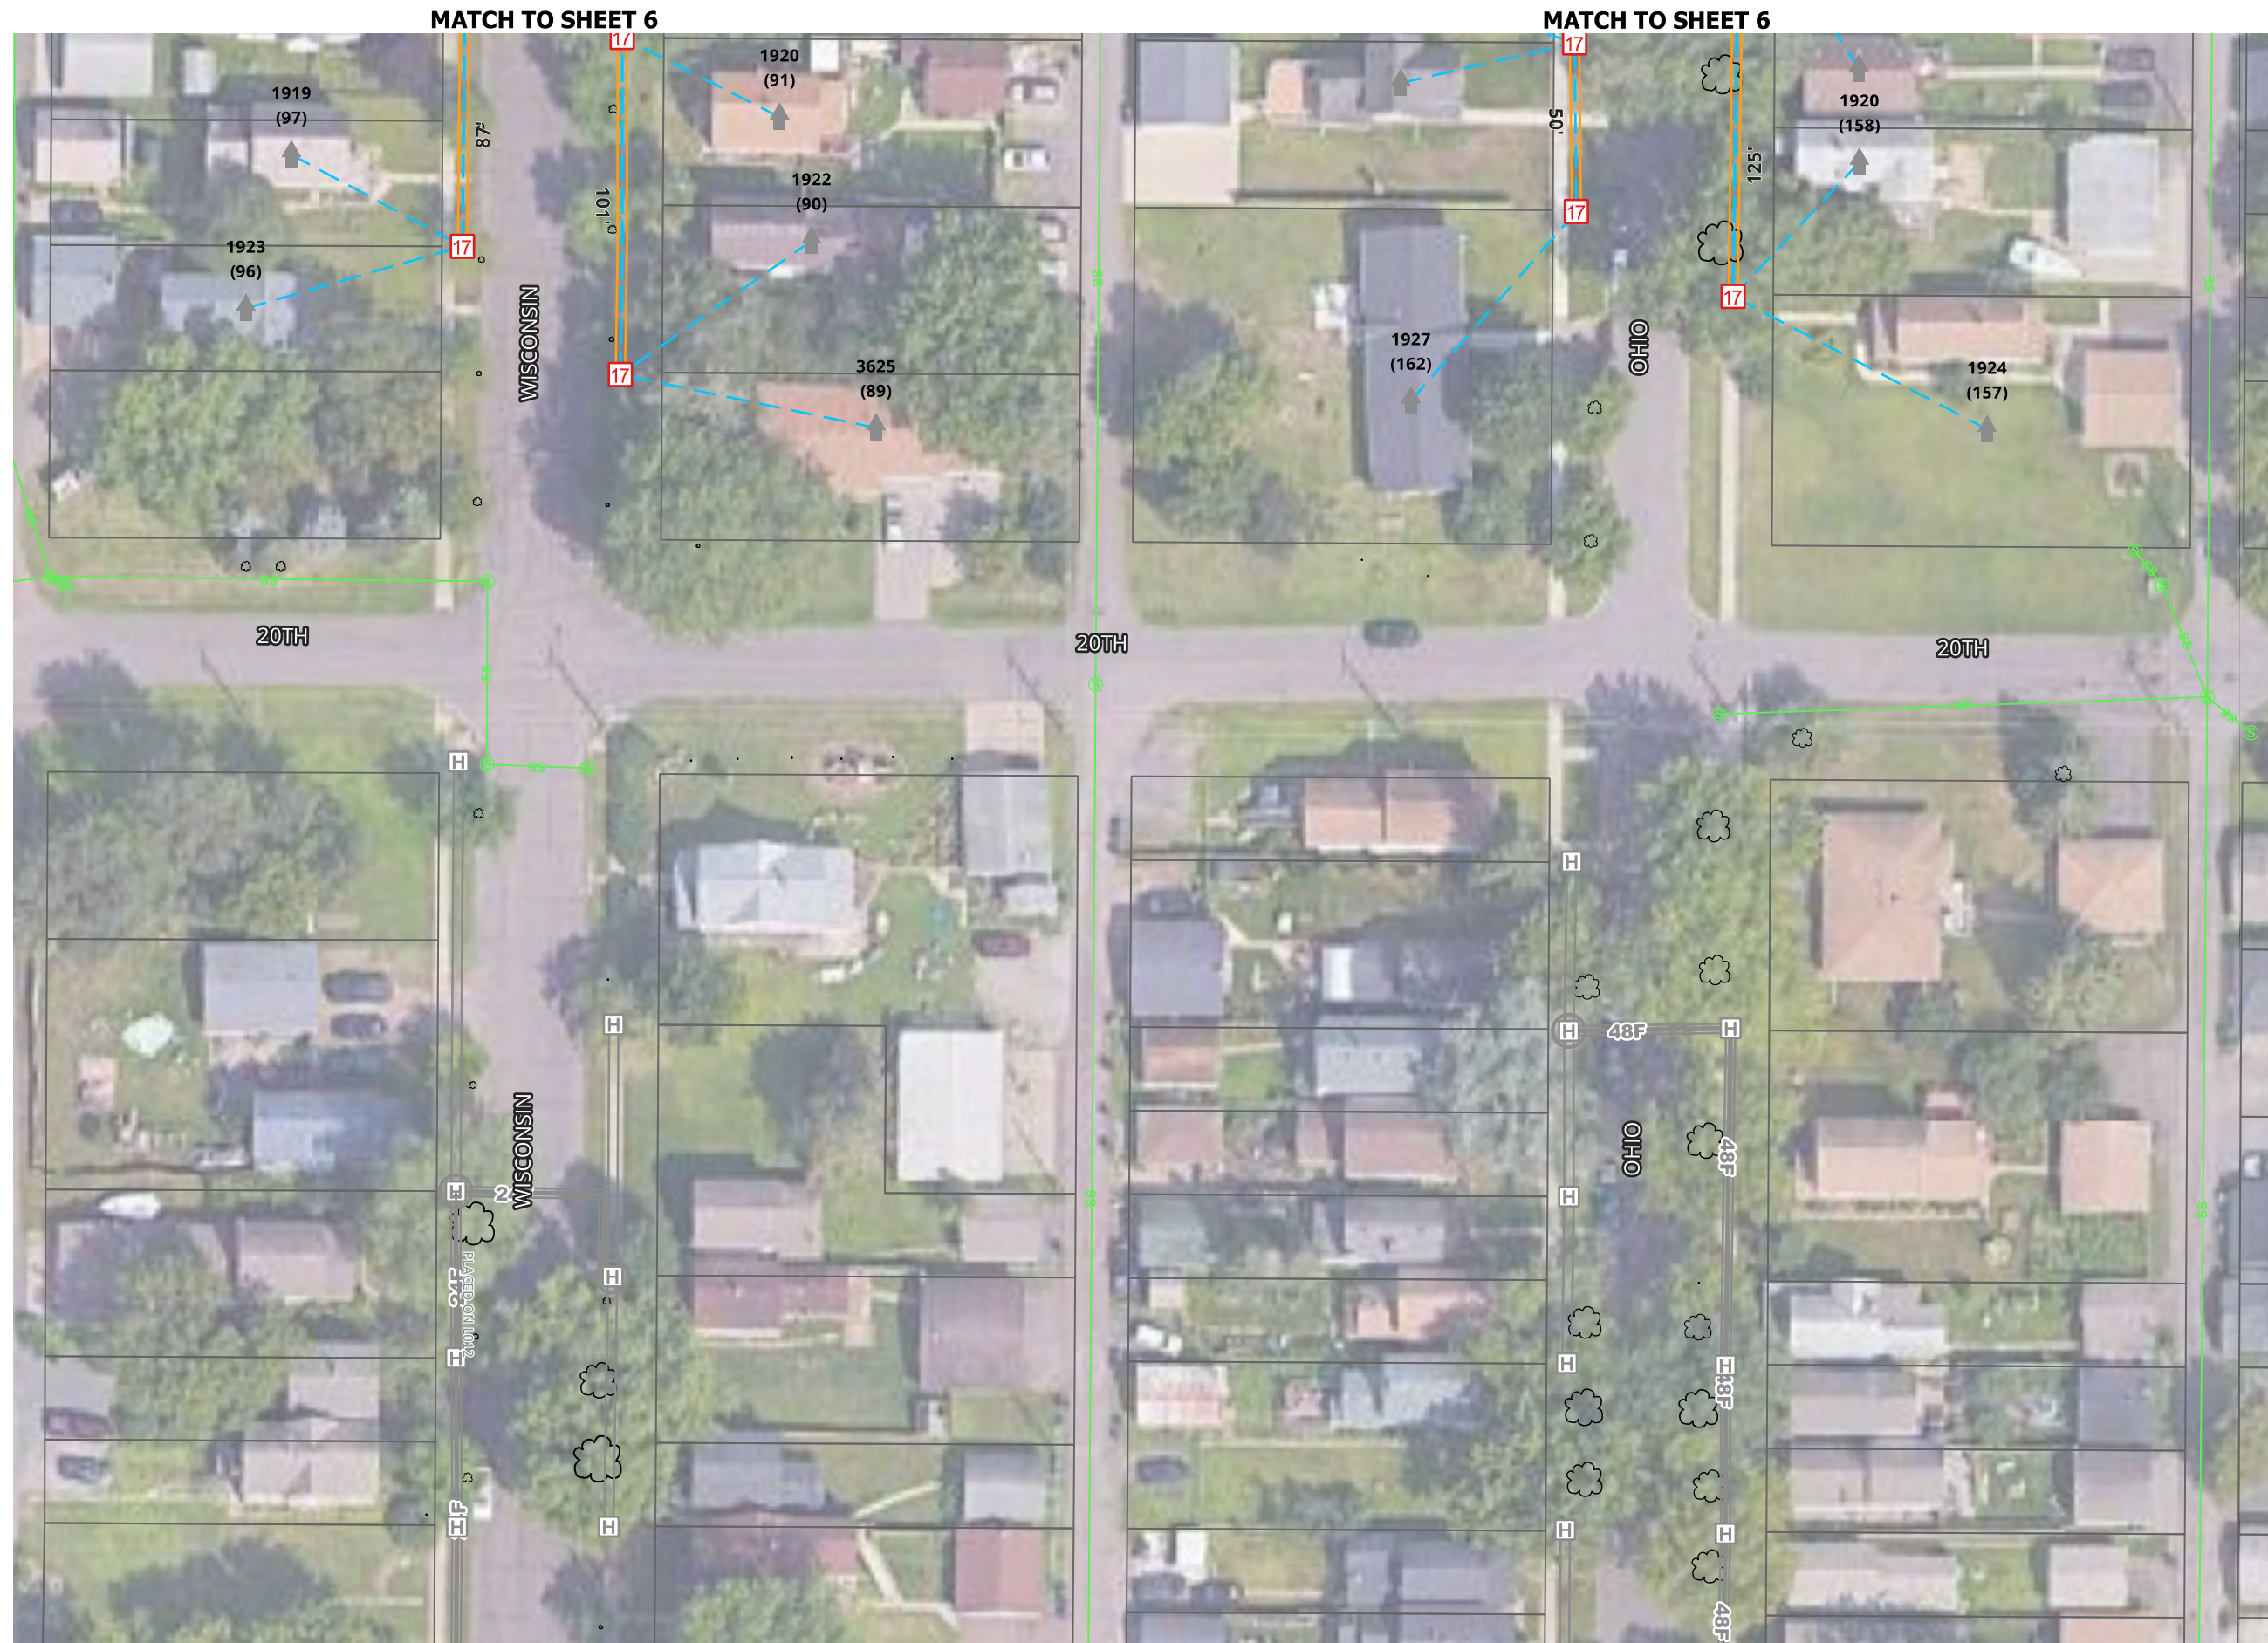




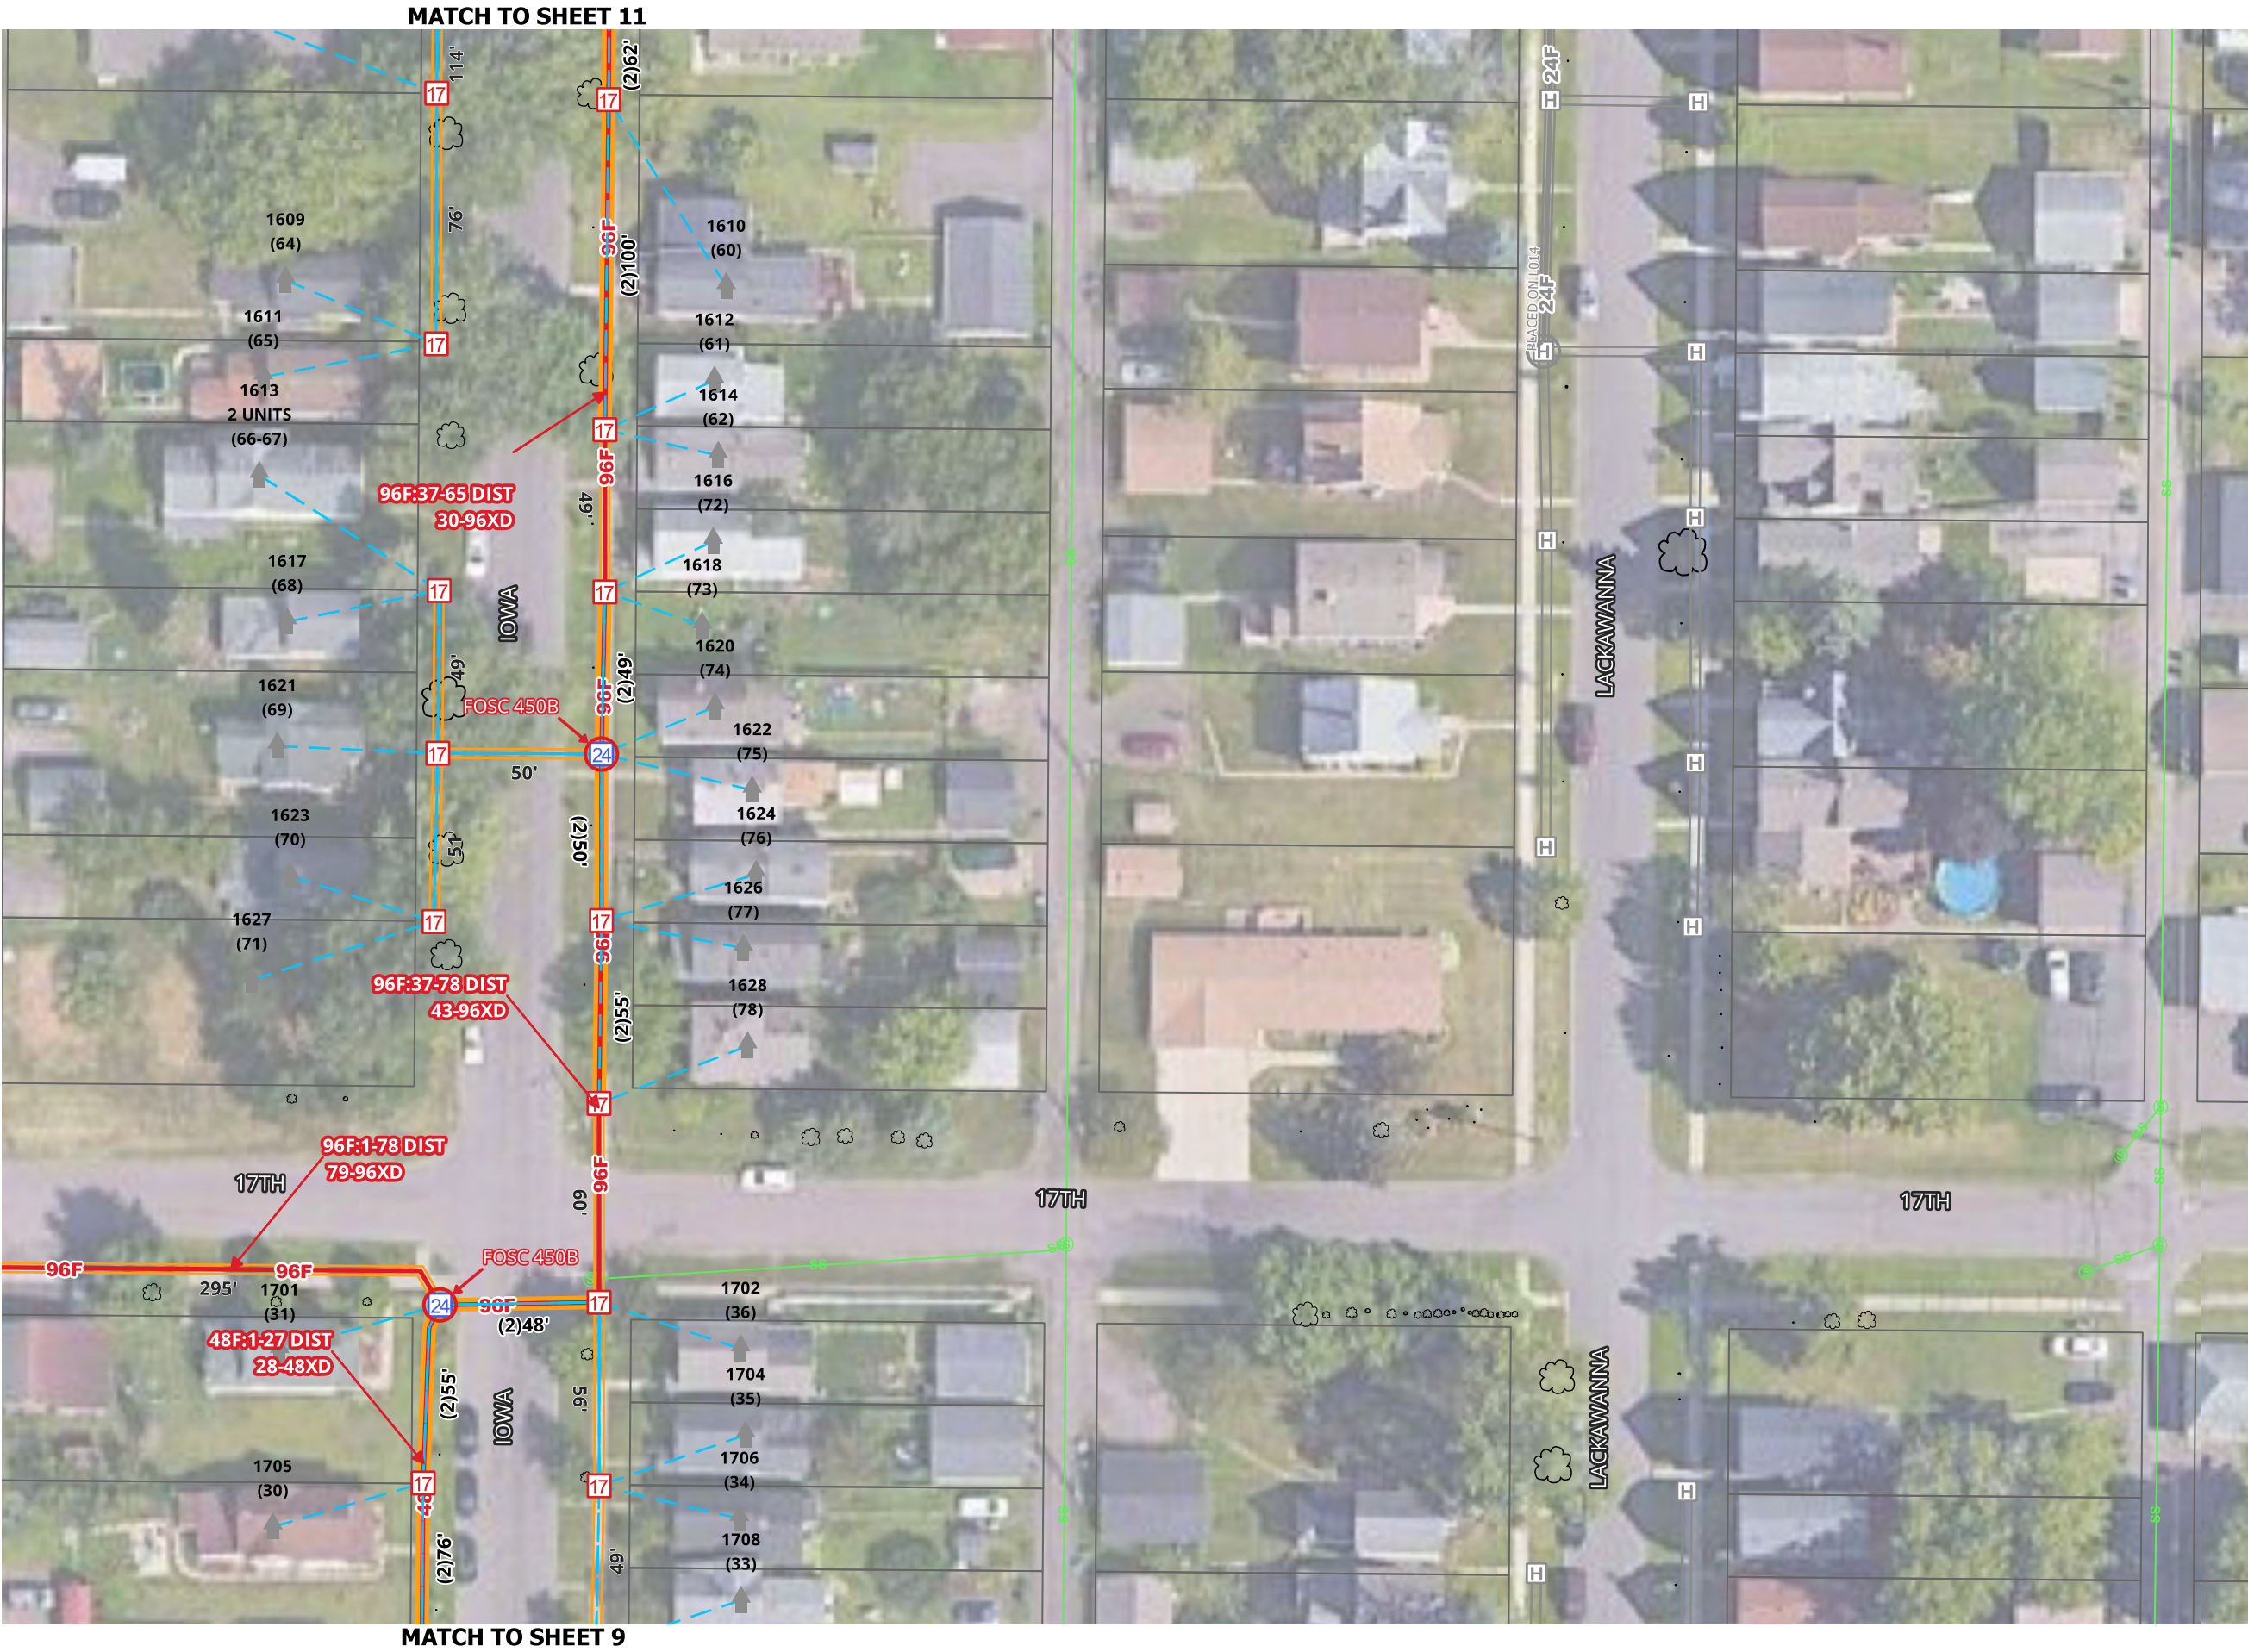



1. UTILITY AND ROW LINES ARE APPROXIMATE. CONTRACTOR SHALL DETERMINE EXACT LOCATIONS PRIOR TO CONSTRUCTION.
2. ALL UNDERGROUND CABLE SHALL BE PLACED AT A MINIMUM DEPTH OF 36" BELOW THE SURFACE UNLESS OTHERWISE NOTED.

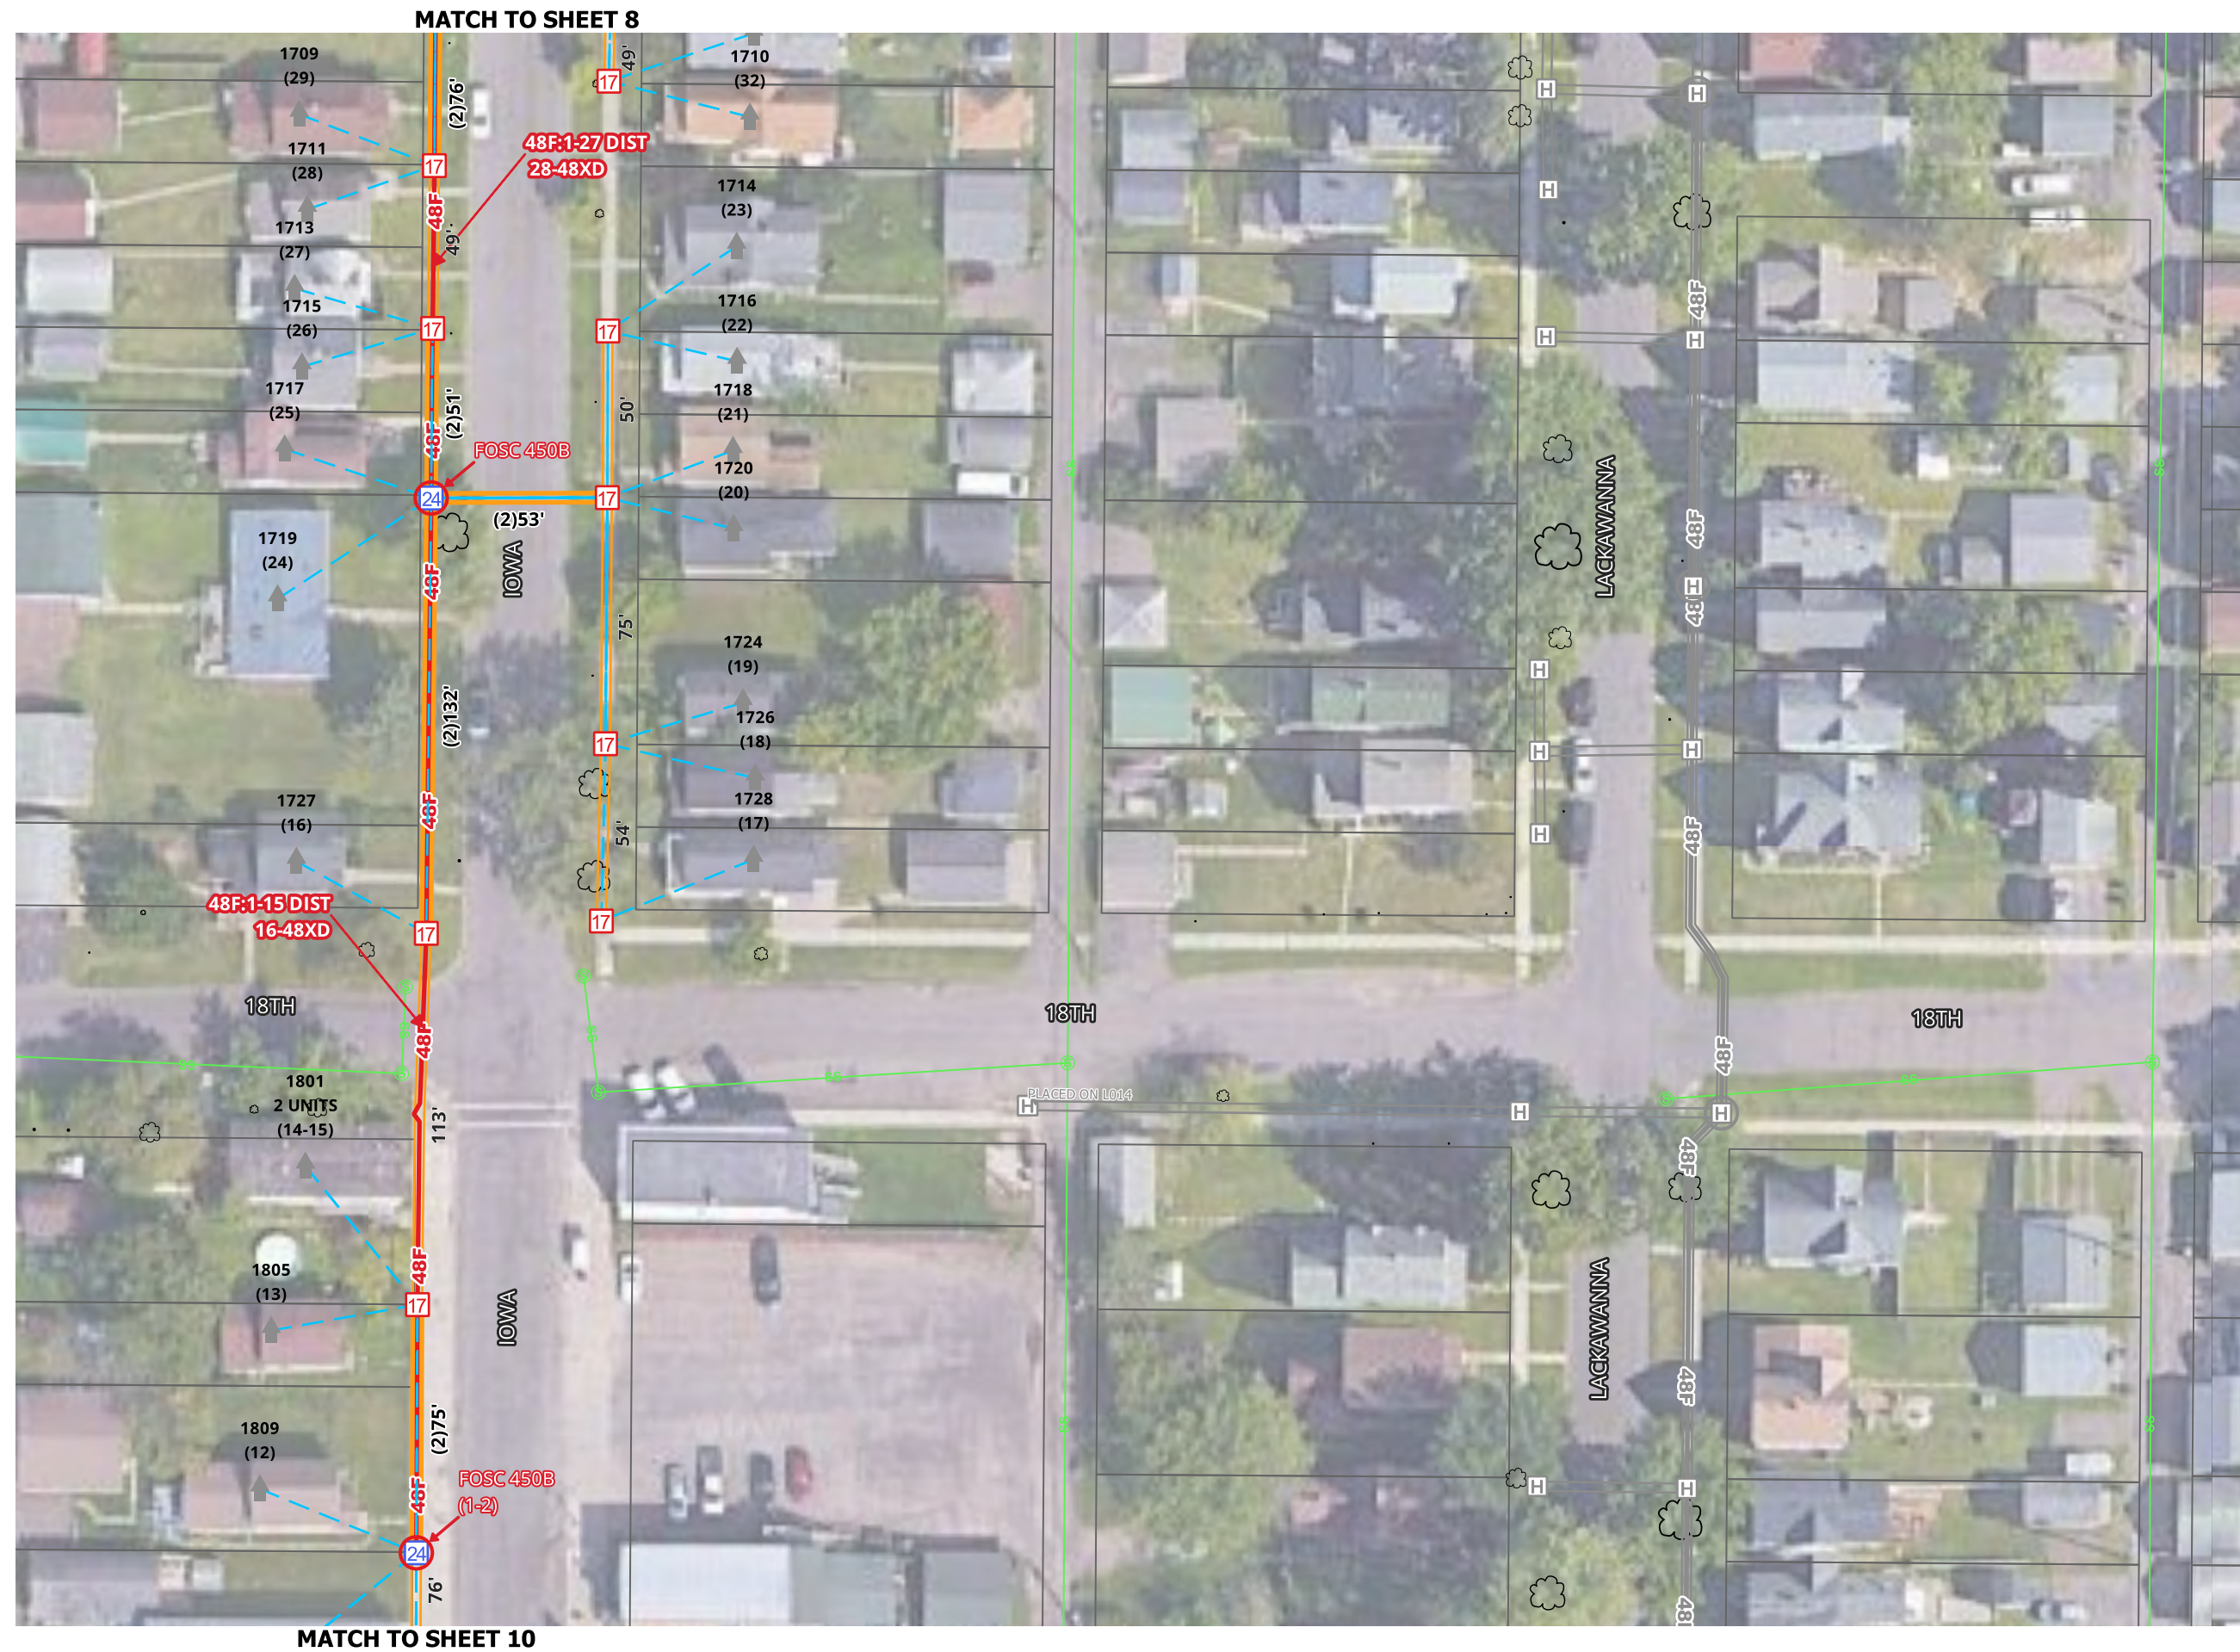



COUNTY:  
DOUGLAS

TOWNSHIP:

TOWN:

RANGE:

SECTION:

MUNICIPALITY:  
SUPERIOR

AS BUILT:


DATE:

WBS:


FILENAME: SUPERIOR FTTH

| REV No | DATE | STATUS |
|--------|------|--------|
|        |      |        |
|        |      |        |
SCALE 1:50

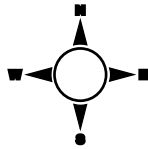

1. UTILITY AND ROW LINES ARE APPROXIMATE. CONTRACTOR SHALL DETERMINE EXACT LOCATIONS PRIOR TO CONSTRUCTION.  
2. ALL UNDERGROUND CABLE SHALL BE PLACED AT A MINIMUM DEPTH OF 36" BELOW THE SURFACE UNLESS OTHERWISE NOTED.

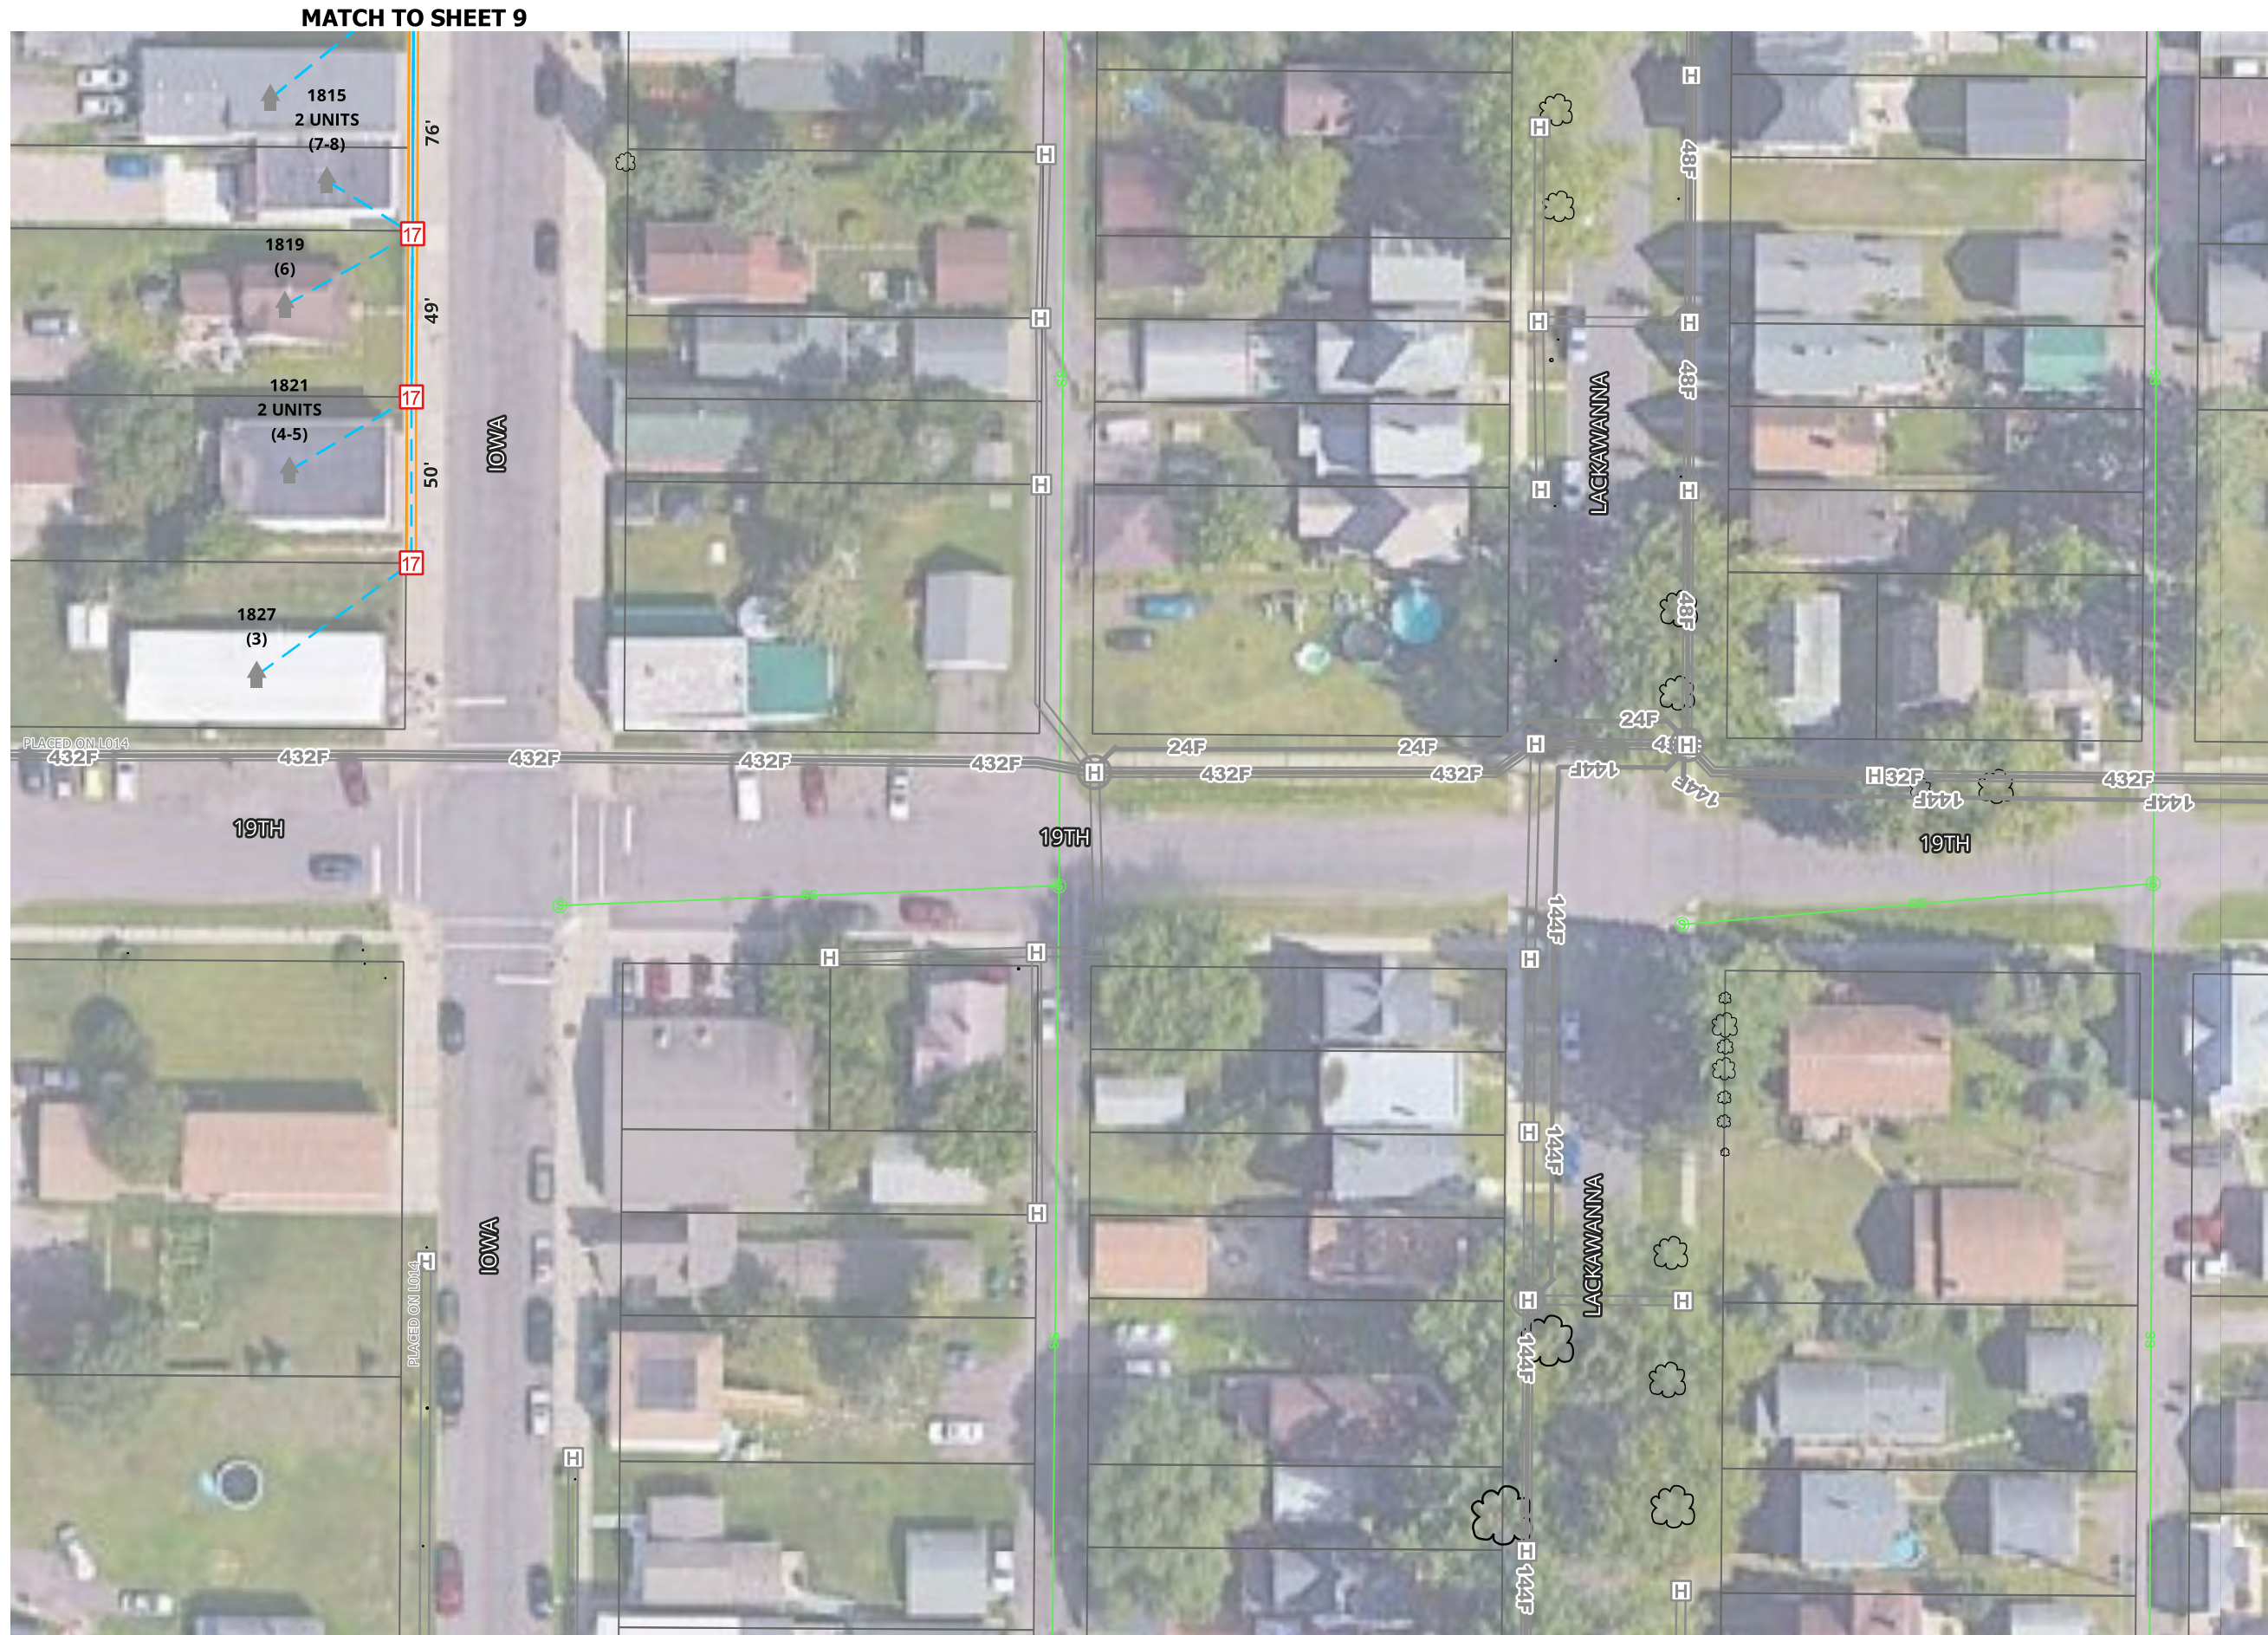



1. UTILITY AND ROW LINES ARE APPROXIMATE. CONTRACTOR SHALL DETERMINE EXACT LOCATIONS PRIOR TO CONSTRUCTION.

2. ALL UNDERGROUND CABLE SHALL BE PLACED AT A MINIMUM DEPTH OF 36" BELOW THE SURFACE UNLESS OTHERWISE NOTED.

**MATCH TO SHEET 8**



[illegible]

**MATCH TO SHEET 11**