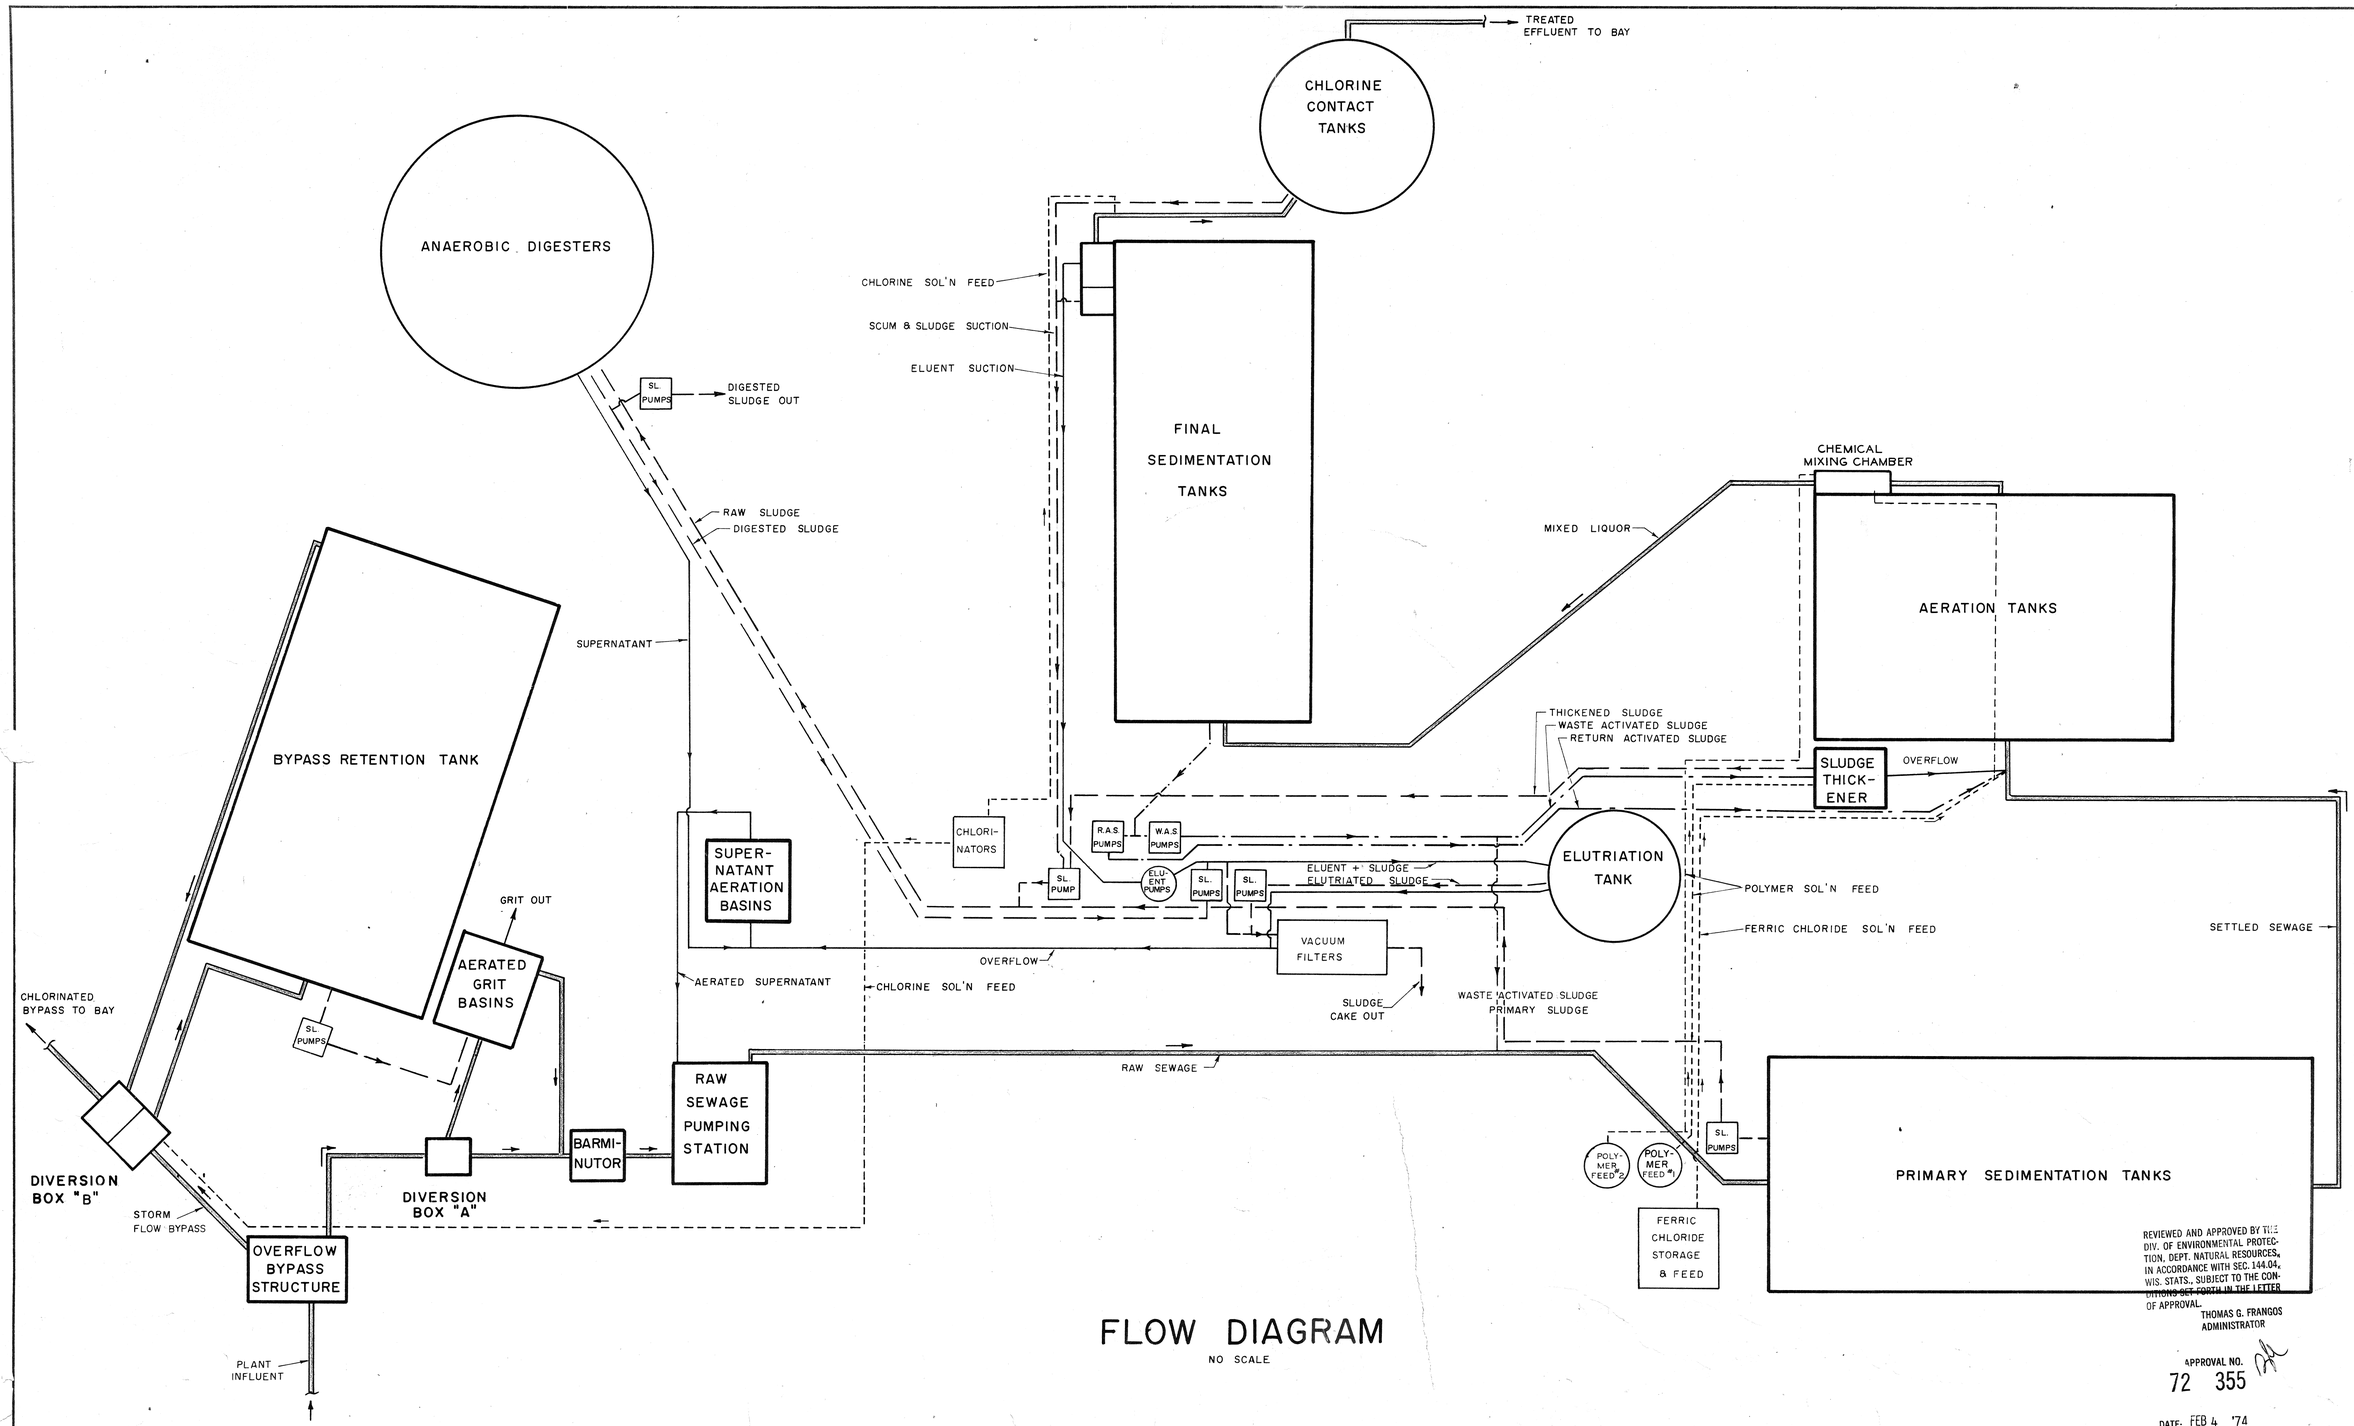

FLOW DIAGRAM

NO SCALE

REVIEWED AND APPROVED BY THE DIV. OF ENVIRONMENTAL PROTECTION, DEPT. NATURAL RESOURCES, IN ACCORDANCE WITH SEC. 144.04, WIS. STATS., SUBJECT TO THE CONDITIONS SET FORTH IN THE LETTER OF APPROVAL.

THOMAS G. FRANGOS
ADMINISTRATOR

APPROVAL NO.
72 355

DATE: FEB 4 '74

DNR JAN 3 1974

SURVEY DRAWN DESIGN APPROV.	REVISIONS Poly-Feed # 2. 12/6/73 R.T.	BONESTROO, ROSENE, ANDERLIK & ASSOC., INC. ST. PAUL, MINNESOTA	SUPERIOR, WISCONSIN DATE: FEBRUARY 2, 1971 COMM. 6888 A	FLOW DIAGRAM