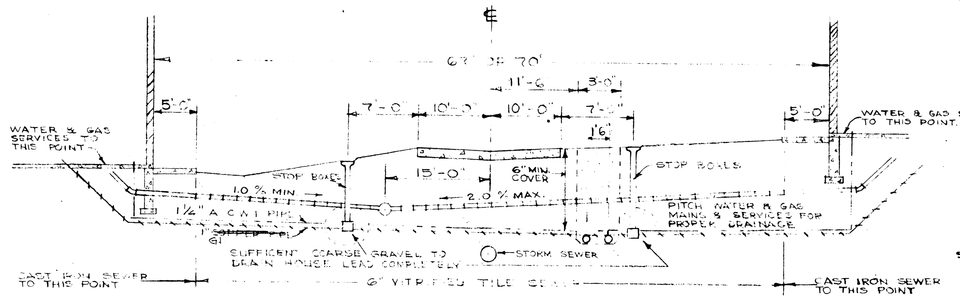

WATER, GAS SEWER-MAINS AND SERVICES
NO SCALE

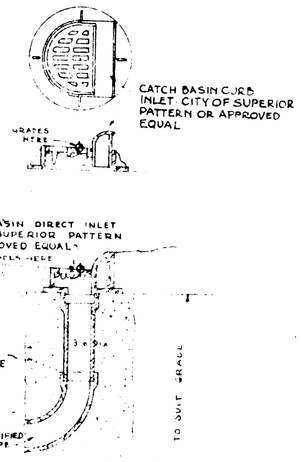

TYPICAL STORM-WATER CURB INLETS
APPROXIMATE SCALE 1/2"=1'-0"

DETAIL TO BE ADDED

Clothes Poles
Garbage Stands
Playground Surfacing
Play Area Surfacing
Symbols

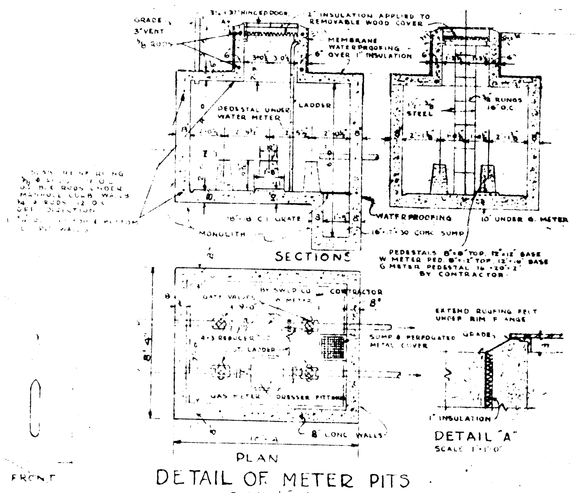

DETAIL OF METER PITS
SCALE 1/4"=1'-0"

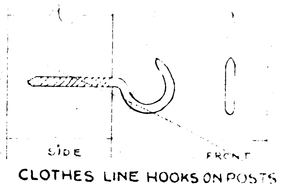

CLOTHES LINE HOOKS ON POSTS

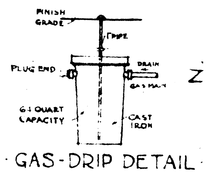

GAS-DRIP DETAIL

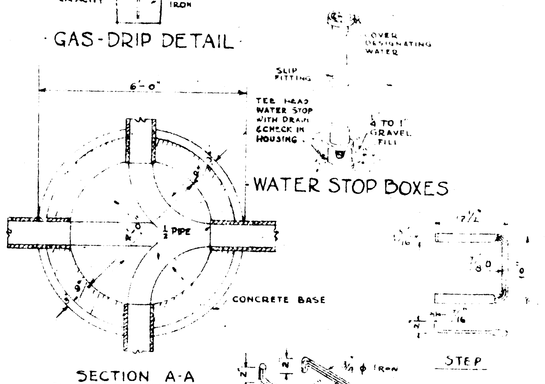

WATER STOP BOXES

SECTION A-A

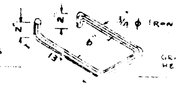

MANHOLE STEP

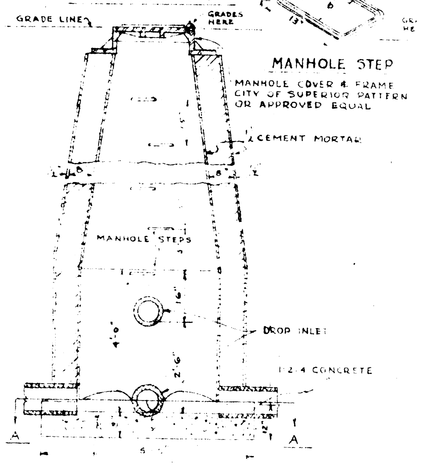

TYPICAL MANHOLE
(BRICK)

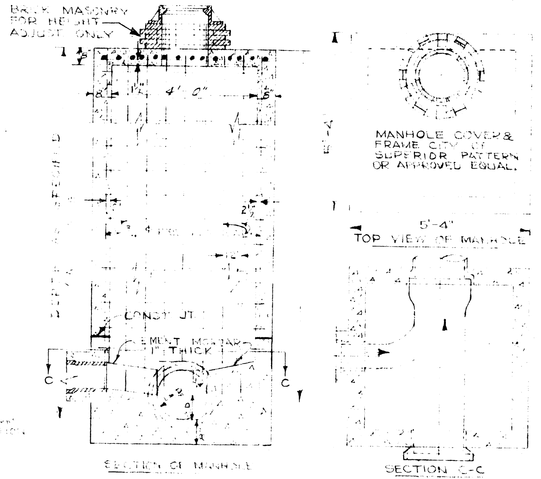

TYPICAL CONCRETE MANHOLE DETAILS

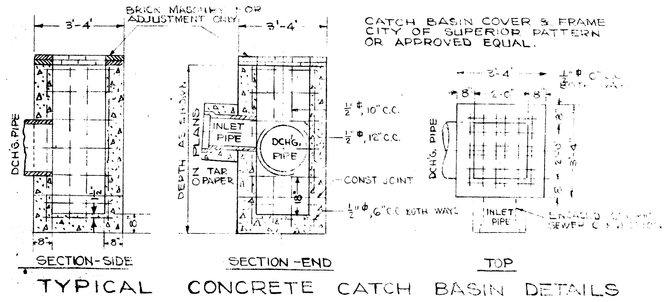

TYPICAL CONCRETE CATCH BASIN DETAILS

Superior Housing Project
Wisconsin 1-2

Streets & Yard Improvement