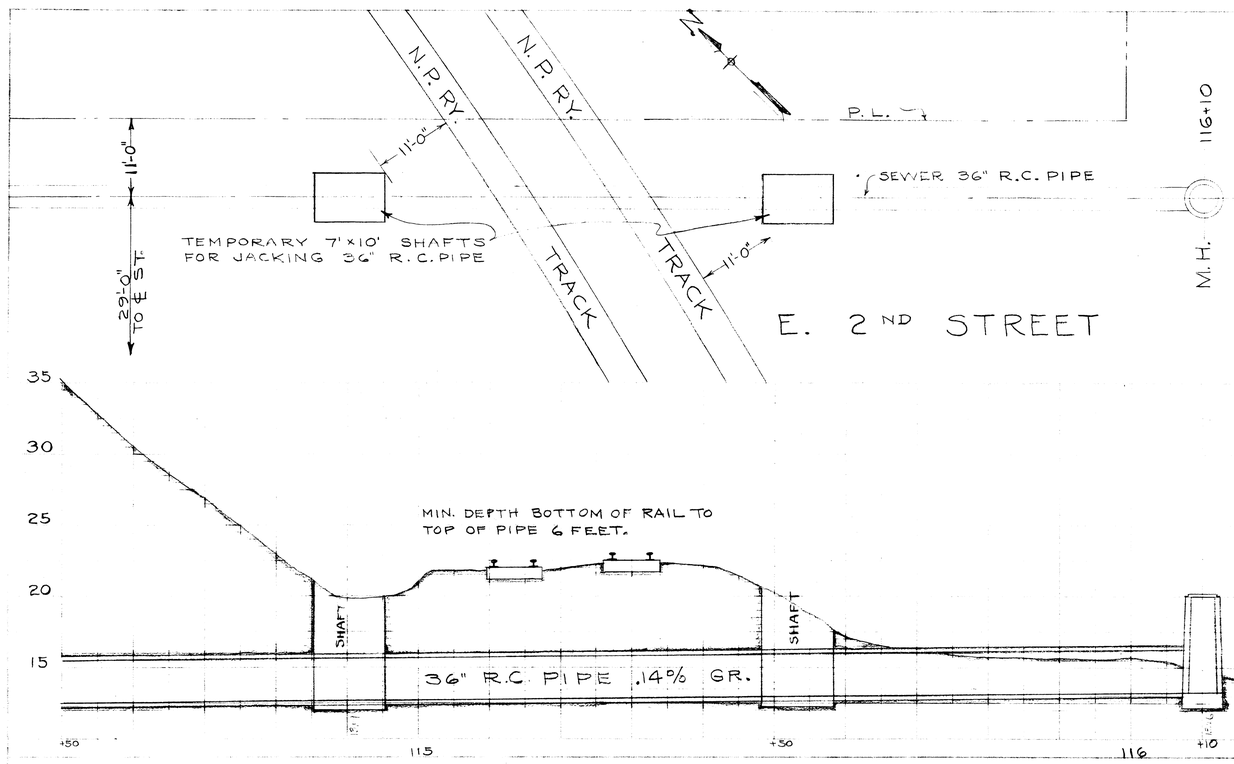

PERMIT #57436 1/27/39

CITY OF SUPERIOR
ENGINEERING DEPARTMENT

PROPOSED PLAN FOR LAYING 36" R.C. PIPE SEWER UNDER N.P. RY. TRACKS ON E. 2ND ST. NEAR (NEWTON) 25TH AVE. E.

SCALE: HORIZ. 1"=10FT. VERT. 1"=5FT.

T.M. BASTERASH - CITY ENG.

JAN. 18, 1939

A-6-7