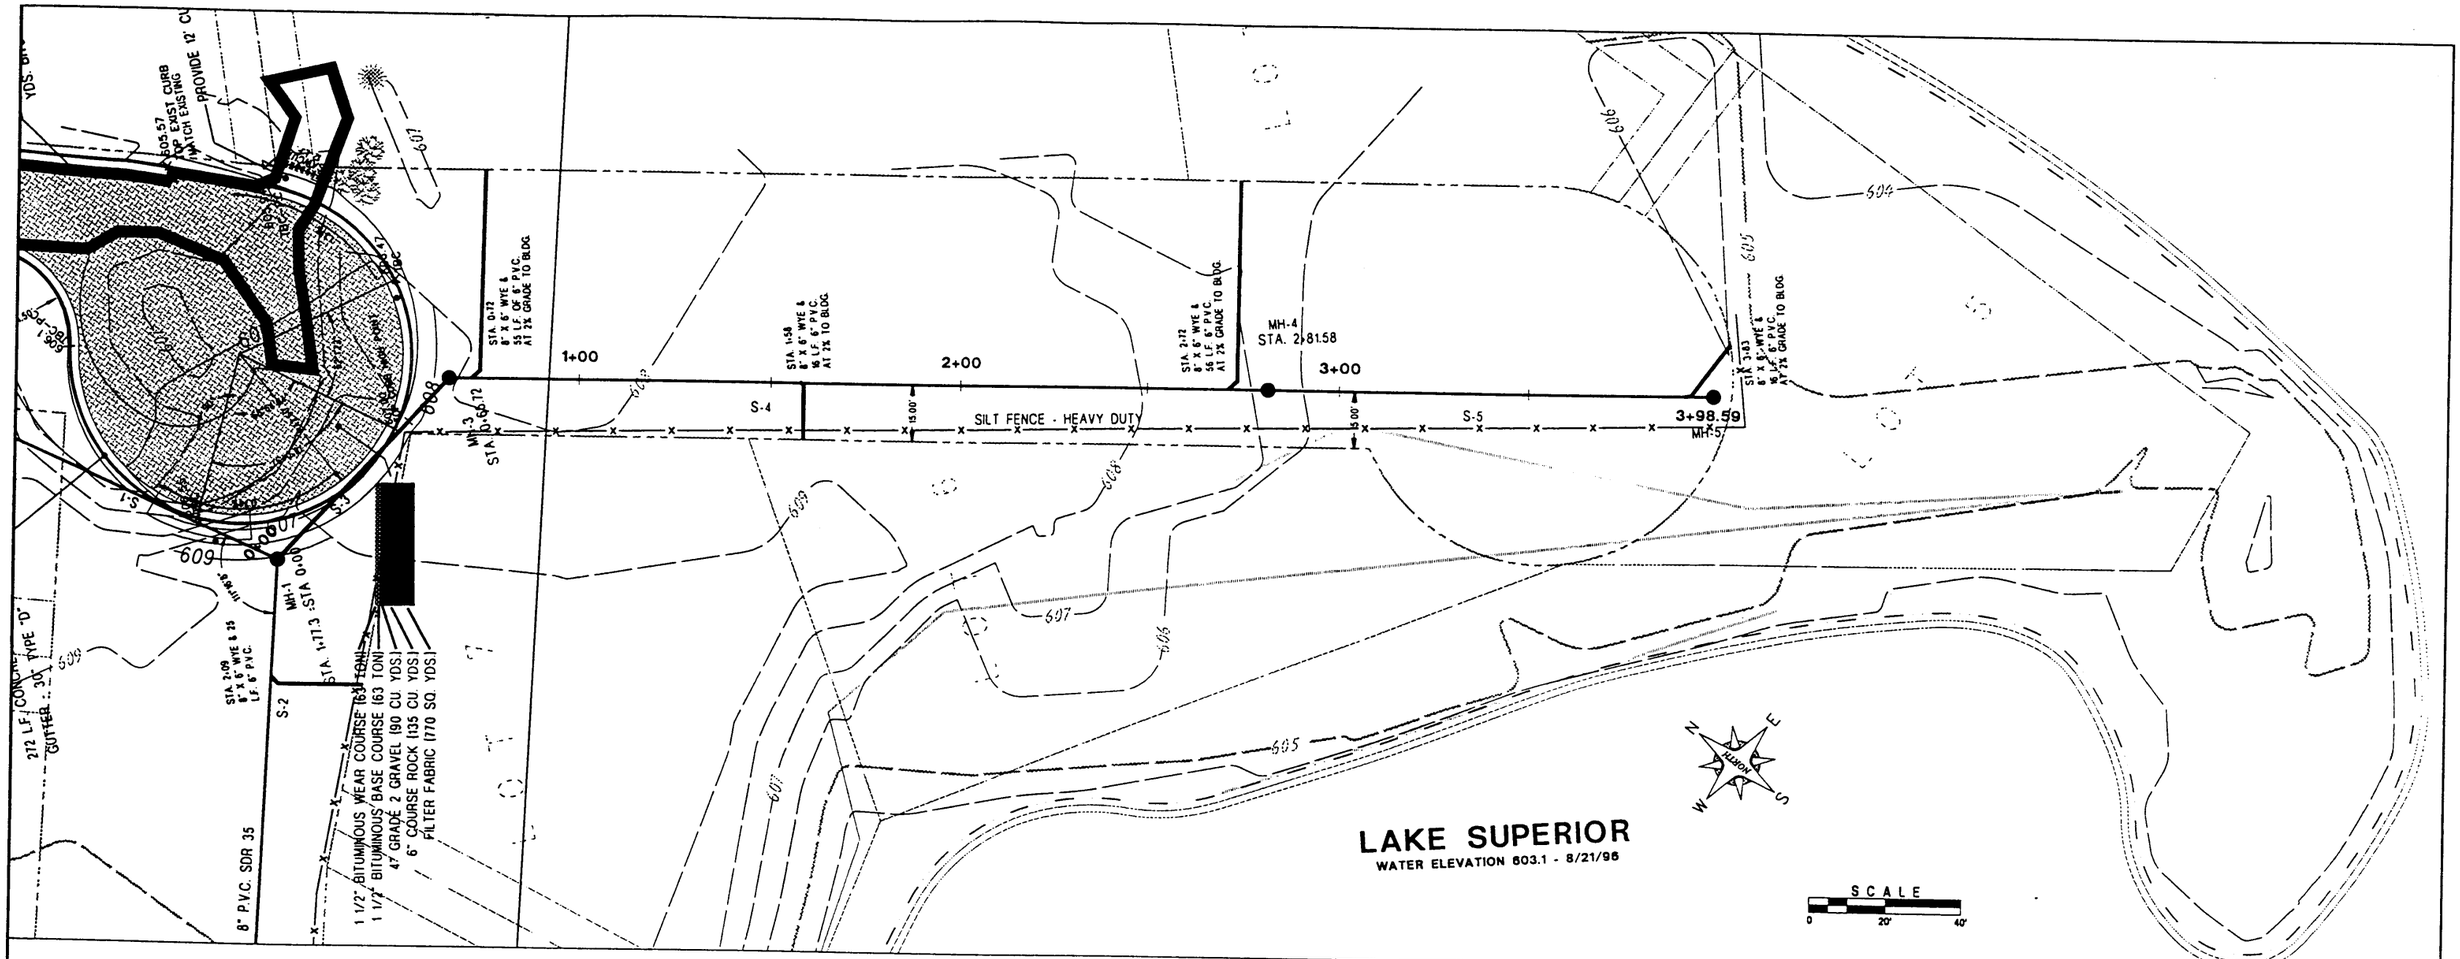

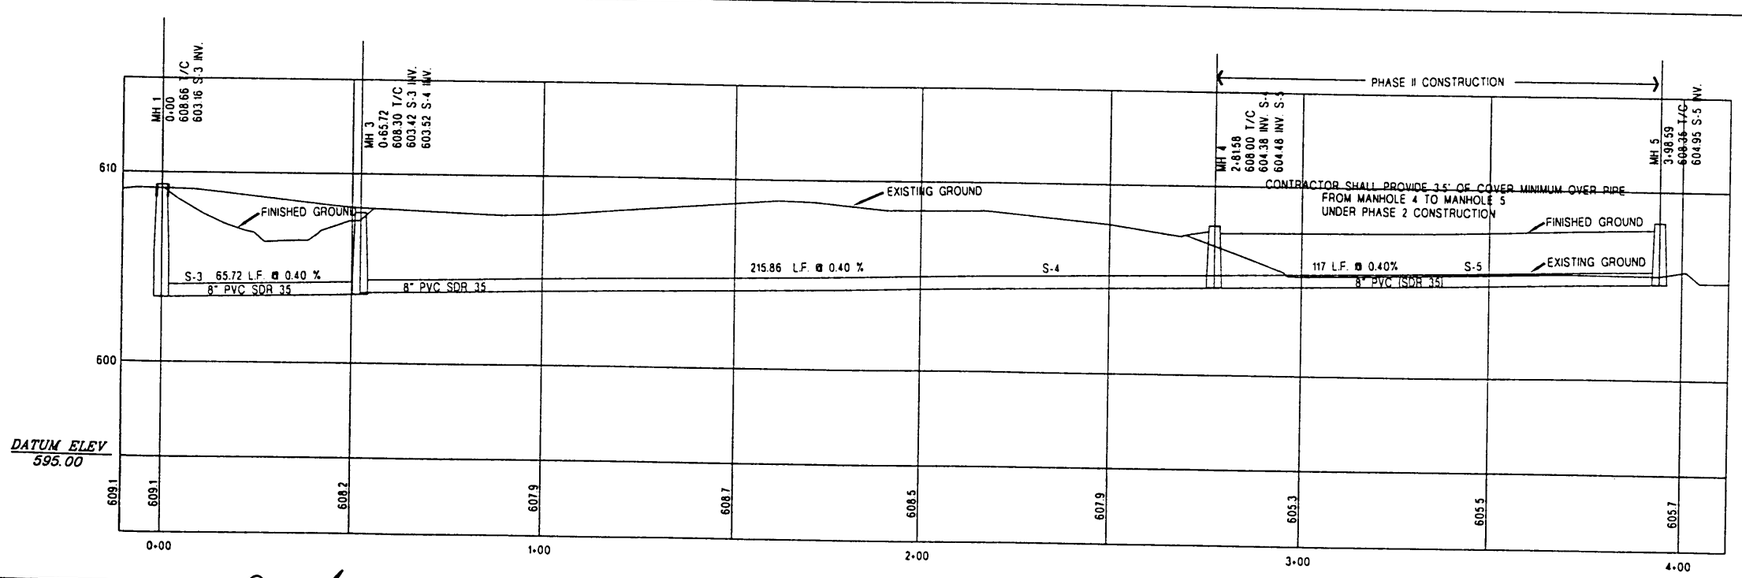

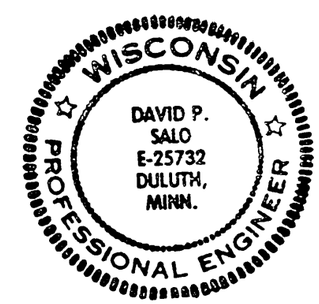

ENGINEERS • SURVEYORS • PLANNERS

SALO ENGINEERING, INC.

15 East First Street • Duluth, Minnesota 55802 • 218/727-4706

I HEREBY CERTIFY THAT THIS PLAN WAS PREPARED BY ME OR UNDER MY DIRECT SUPERVISION AND THAT I AM A DULY REGISTERED PROFESSIONAL ENGINEER UNDER THE LAWS OF THE STATE OF WISCONSIN.

DATE 11/20/96

1	11/26/96	REMOVED ROAD PLAN
2		
3		
4		
5		
6		

BARKERS ISLAND COURT
PROPOSED SANITARY SEWER
PLAN & PROFILE

SHEET NO. 3 OF 4 SHEETS

ENGINEERS • SURVEYORS • PLANNERS

c:\p\E1474\DWG\barkers Tue Nov 26 11:06:33 1996 plotted by :ERIK