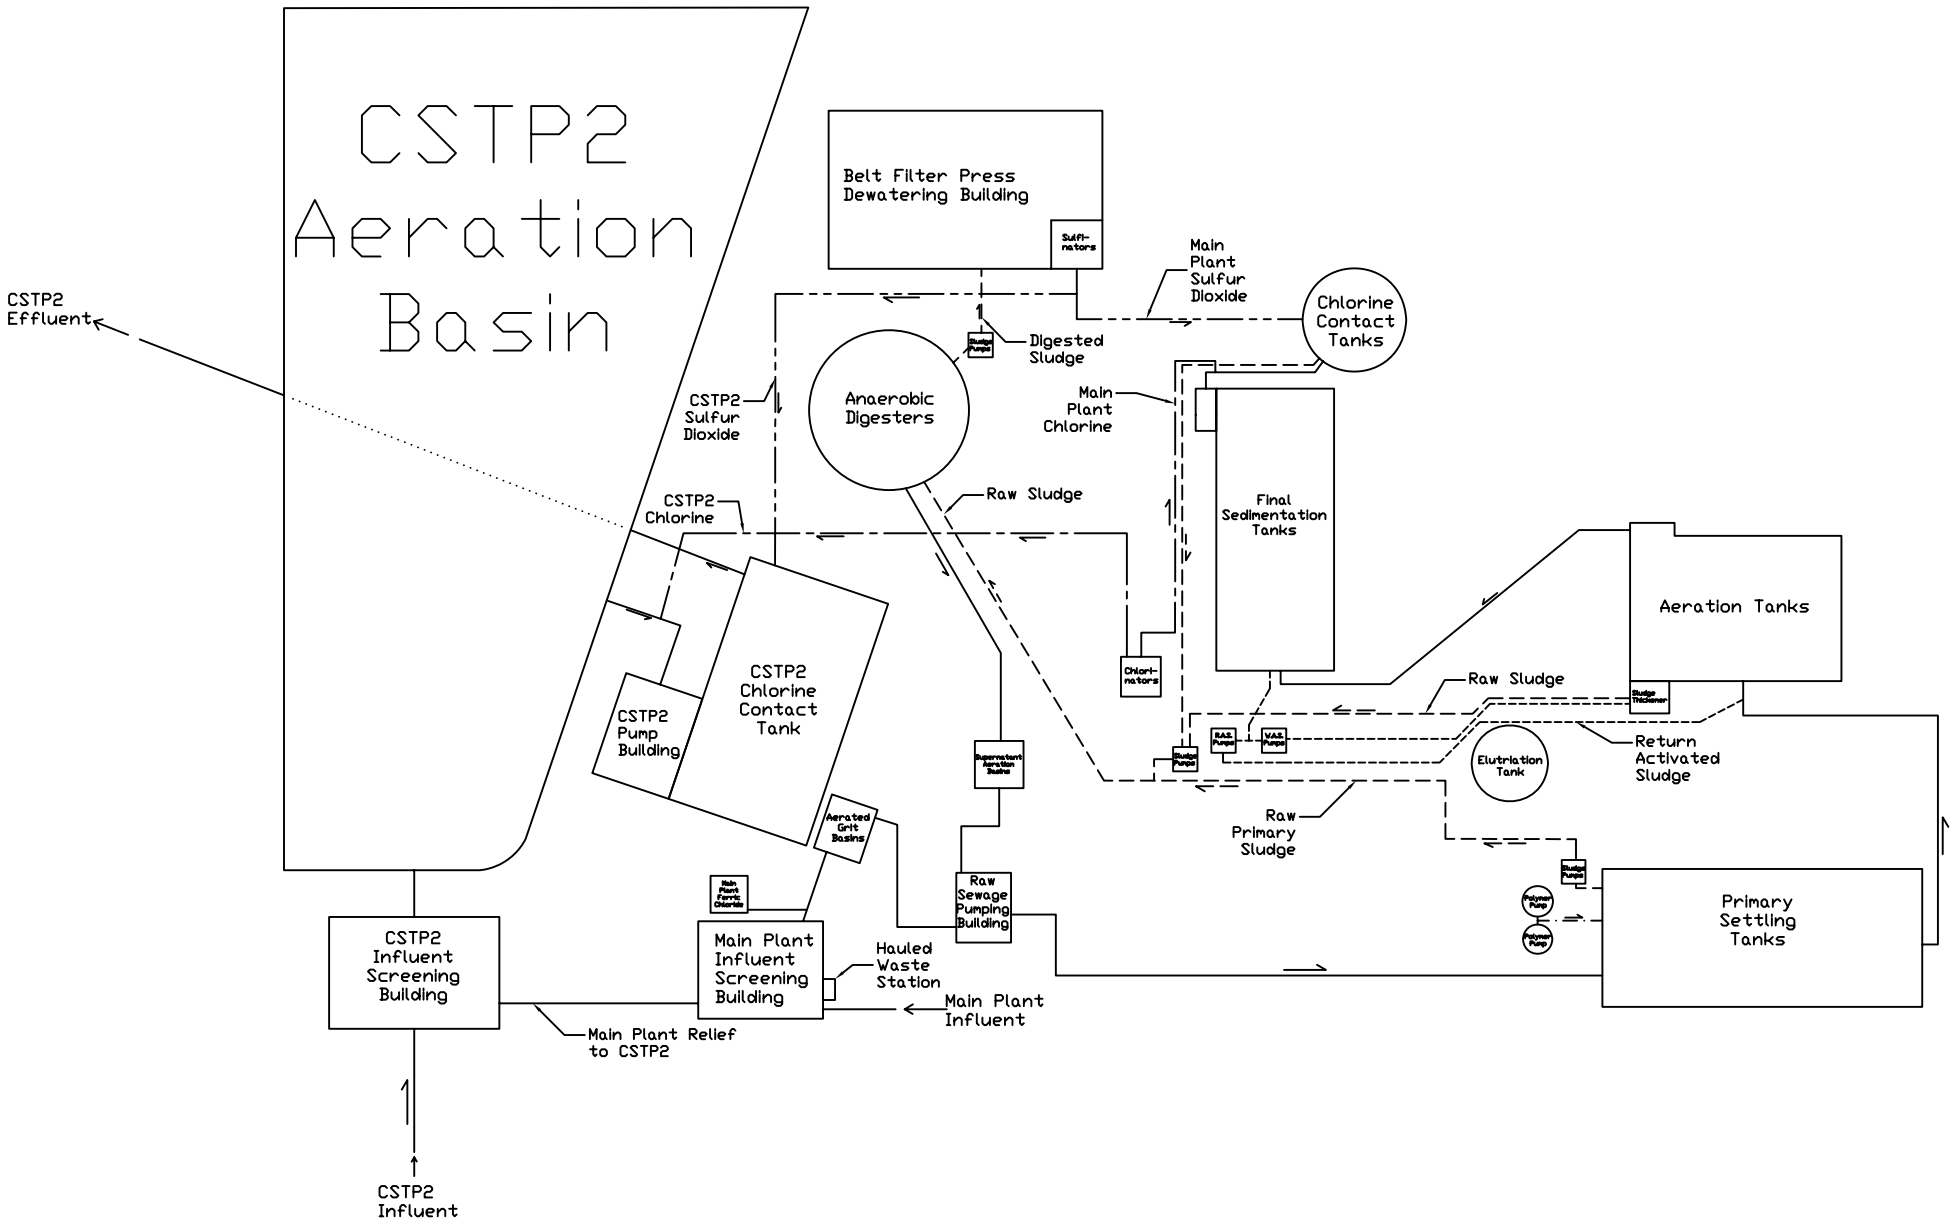
CSTP2 Aeration Basin
CSTP2 Effluent
Belt Filter Press Dewatering Building
Sulfi-nators
Main Plant Sulfur Dioxide
Chlorine Contact Tanks
Digested Sludge
Sludge Pumps
Anaerobic Digesters
CSTP2 Sulfur Dioxide
Main Plant Chlorine
Final Sedimentation Tanks
Raw Sludge
CSTP2 Chlorine
Aeration Tanks
CSTP2 Chlorine Contact Tank
CSTP2 Pump Building
Chlori-nators
Raw Sludge
Sludge Thickener
RAS Pumps
WAS Pumps
Elutriation Tank
Return Activated Sludge
Supernatant Aeration Basins
Sludge Pumps
Aerated Grit Basins
Raw Primary Sludge
Sludge Pumps
Main Plant Ferric Chloride
Raw Sewage Pumping Building
Polymer Pump
Polymer Pump
Primary Settling Tanks
CSTP2 Influent Screening Building
Main Plant Influent Screening Building
Hauled Waste Station
Main Plant Influent
Main Plant Relief to CSTP2
CSTP2 Influent