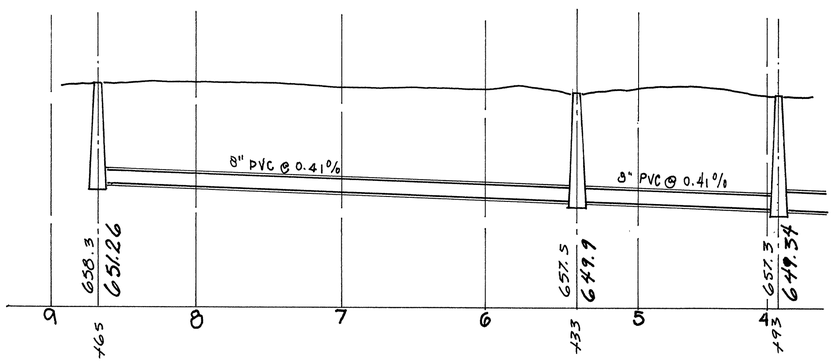

CITY OF SUPERIOR
SANITARY SEWER EXTENSION
SEWER DISTRICT NO. 6

HORIZONTAL SCALE 1" = 60'
VERTICAL SCALE 1" = 6'

1981