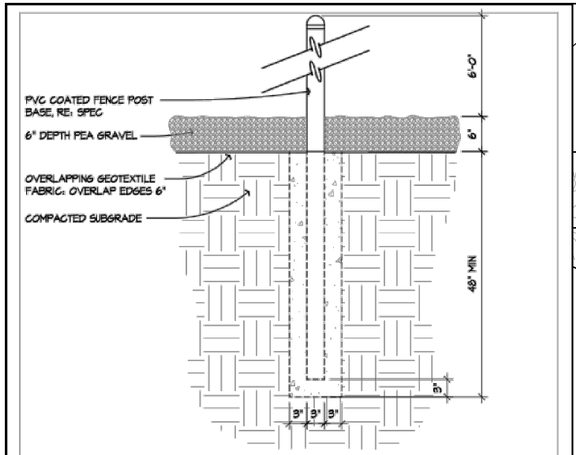

9 FENCE POST DETAIL

SCALE: 3/4" = 1'-0"

EL=649.50

EL=649.50

EL=649.50

5'

10'

650

649

648

647

30'

60'

12' (TYP.)

ORIGINAL ROOF DRAIN
OUTLET LOCATION.

EL=648.60

EL=648.60

EL=648.60

EL=647.70

EL=647.70

EL=647.70

REMOVE TREE

EXISTING DRIVE

12'

50'

12'

74'

647

EXTEND PIPE BY 66' AND DAYLIGHT @ EL=646.39'
6" SDR 35 96.65' @ 3.64%
SEE GRASS SWALE & INFILTRATION DETAIL (THIS SHEET)

N E W S

0' 10' 20'

Northland
Consulting Engineers L.L.P.
Structural, Civil and Forensic Engineering Services
www.nce-engineers.com
Voice: (218)727-5995
Fax: (218)727-7779

Project Name:
SUPERIOR ANIMAL
SHELTER
SUPERIOR, WI

NOT FOR CONSTRUCTION

Project#: 13-510-C
Date: 07/02/15
Drawn By: TTP
Checked By: DGB

Sheet Number
EXHIBIT